




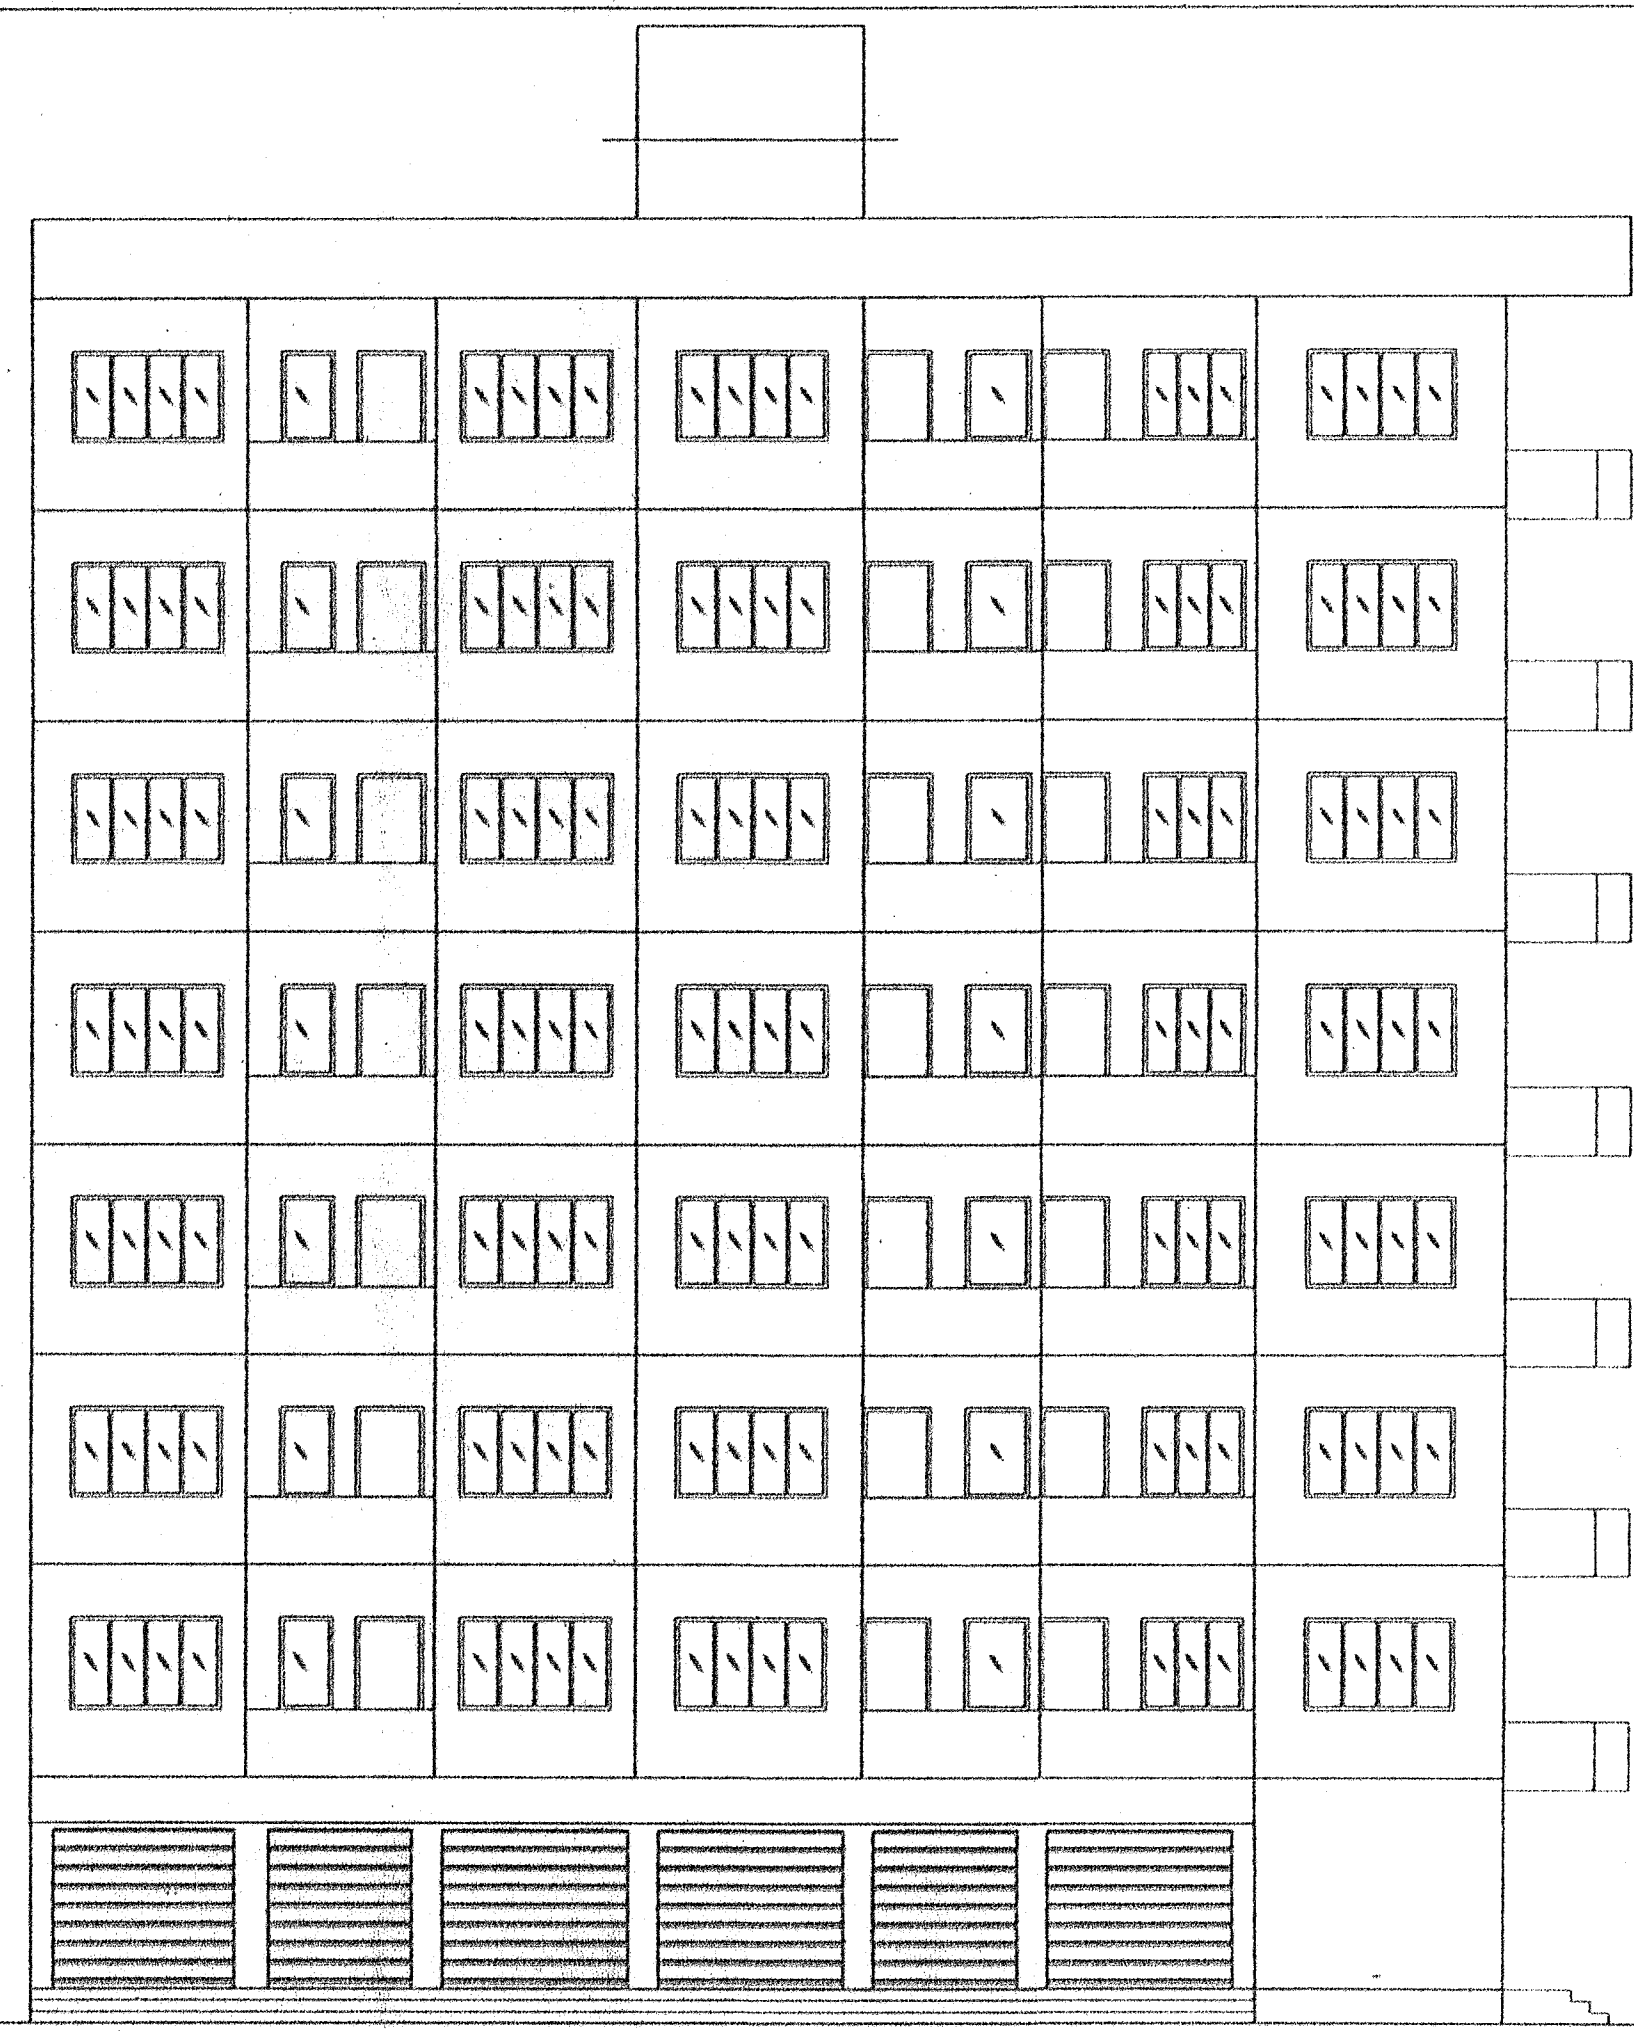


SIDE ELEVATION FOR WING 'A,B & C'
SCALE: 1:100

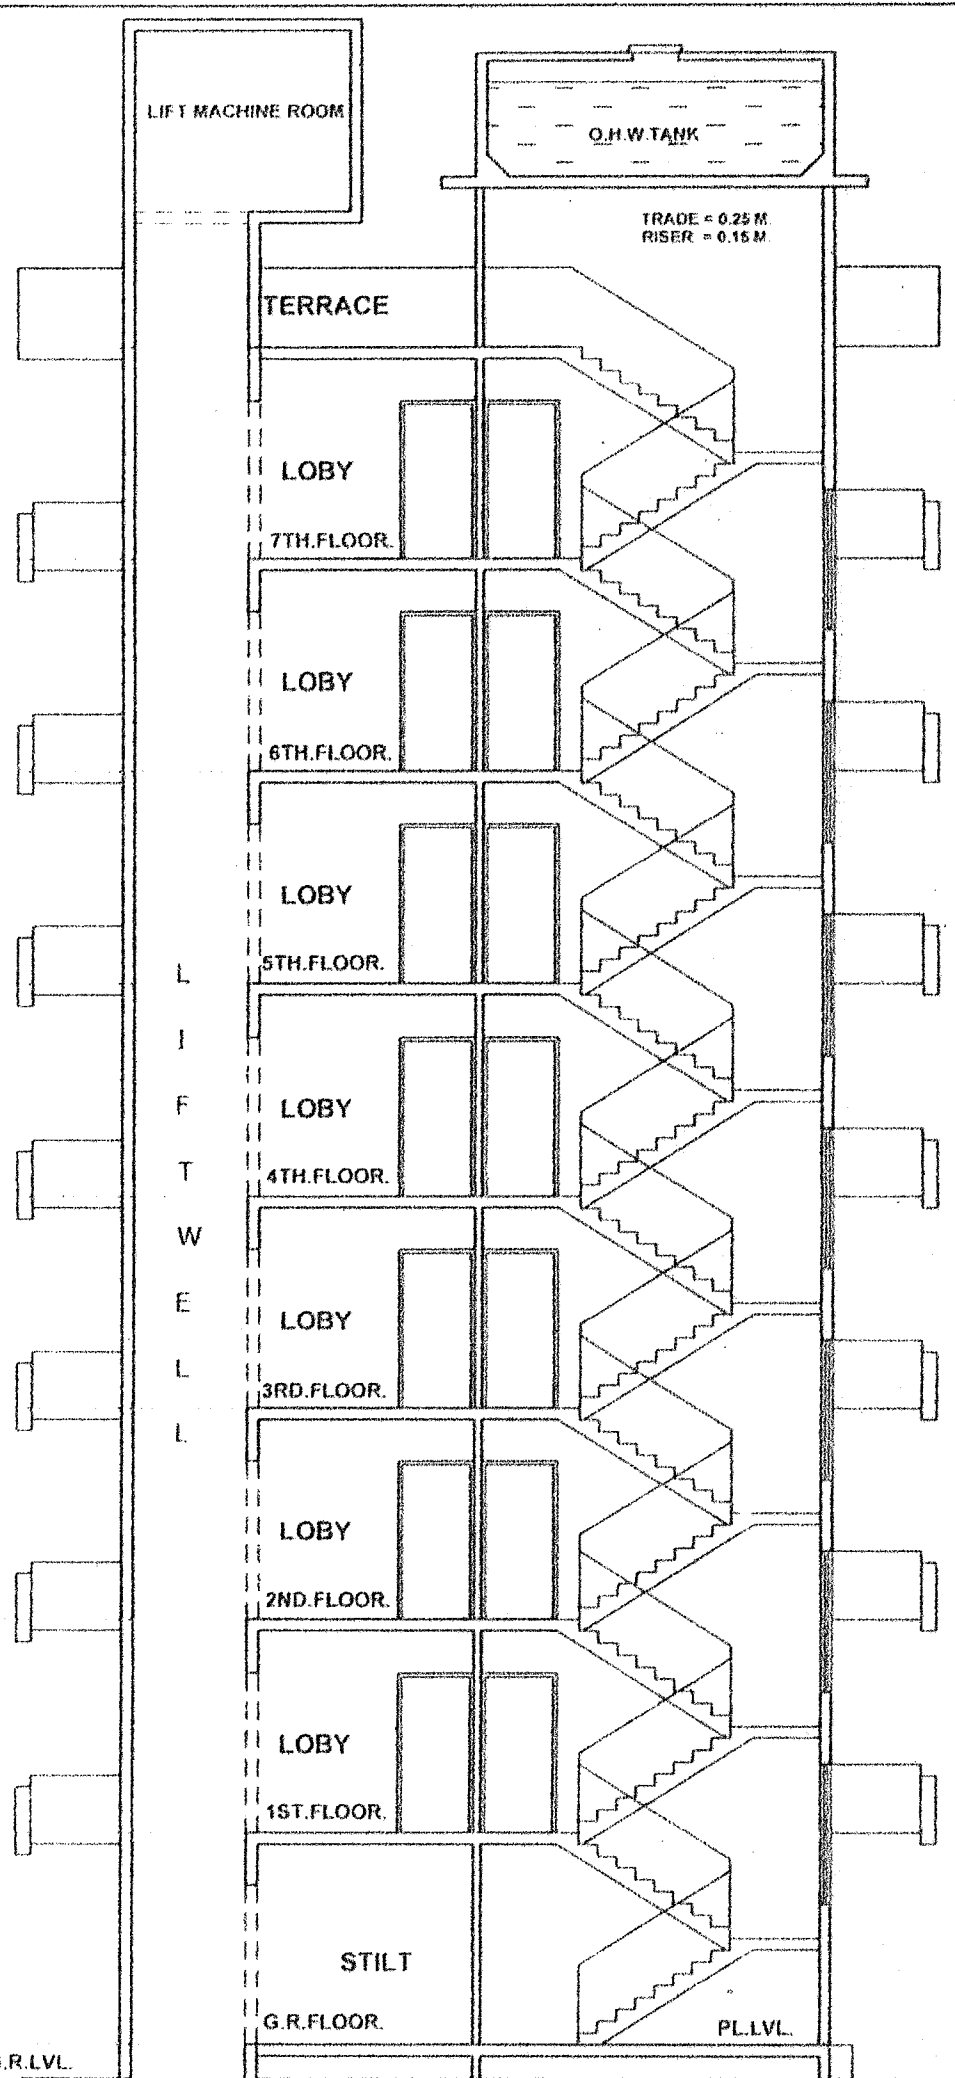


SECTION FOR WING 'B'
SCALE: 1:100

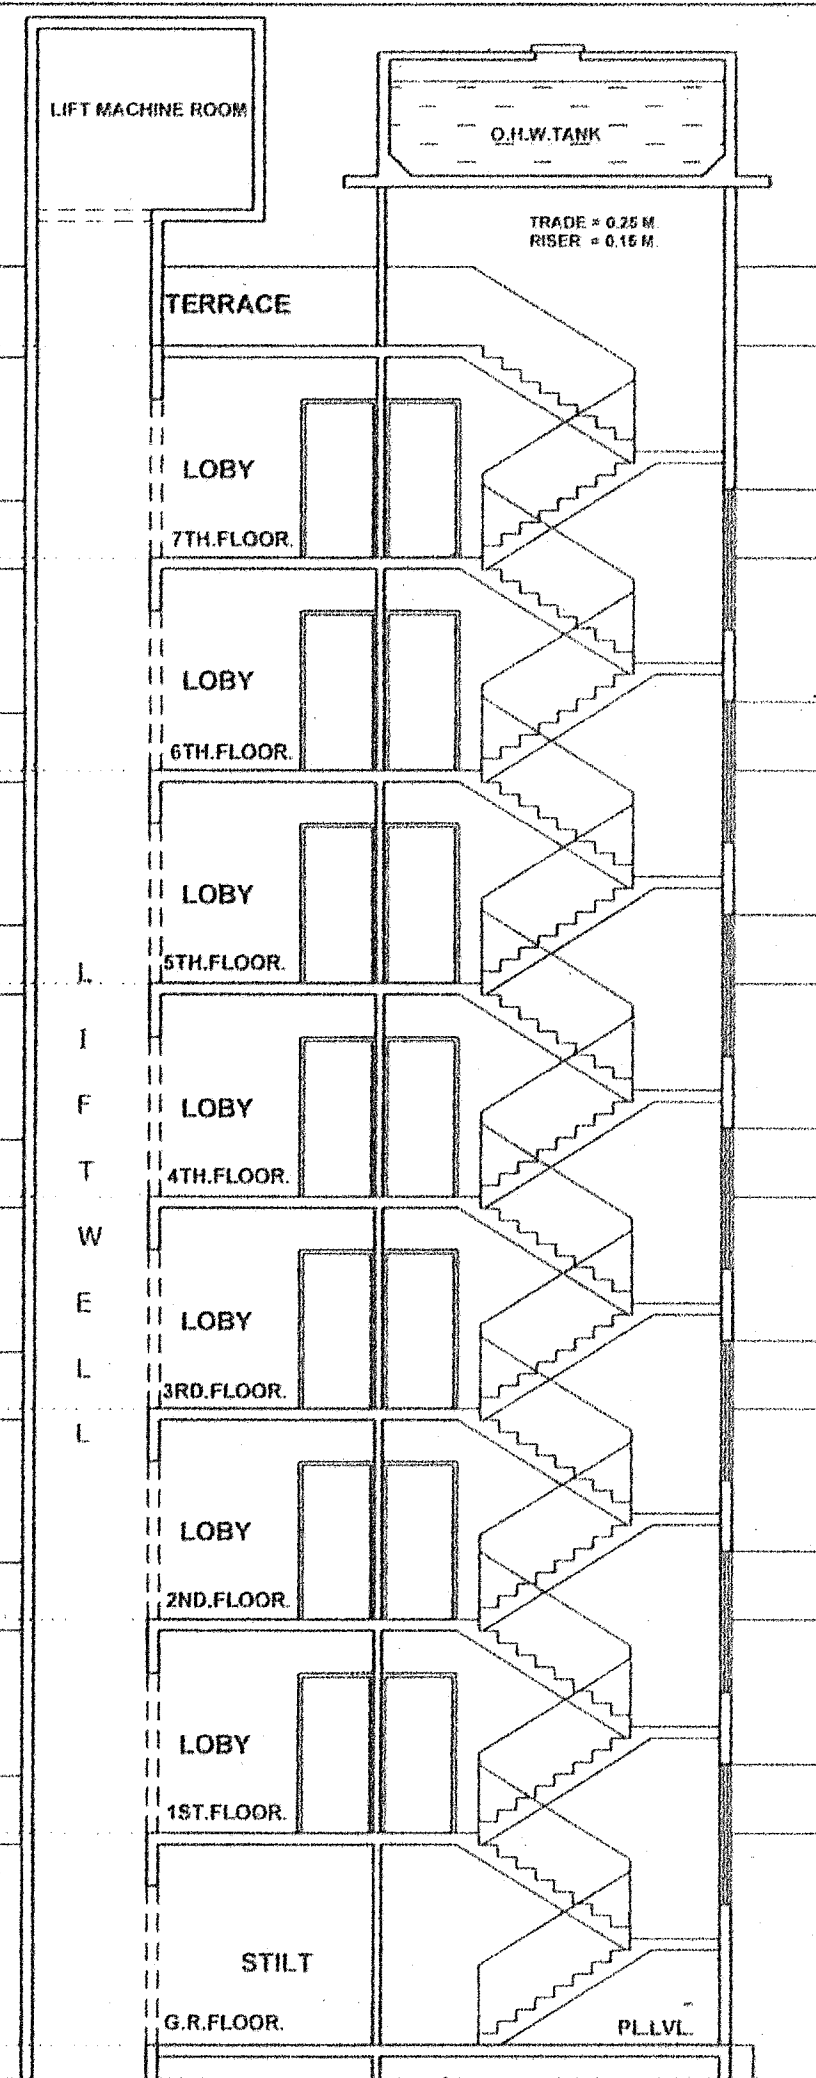


SECTION FOR WING 'C'
SCALE: 1:100

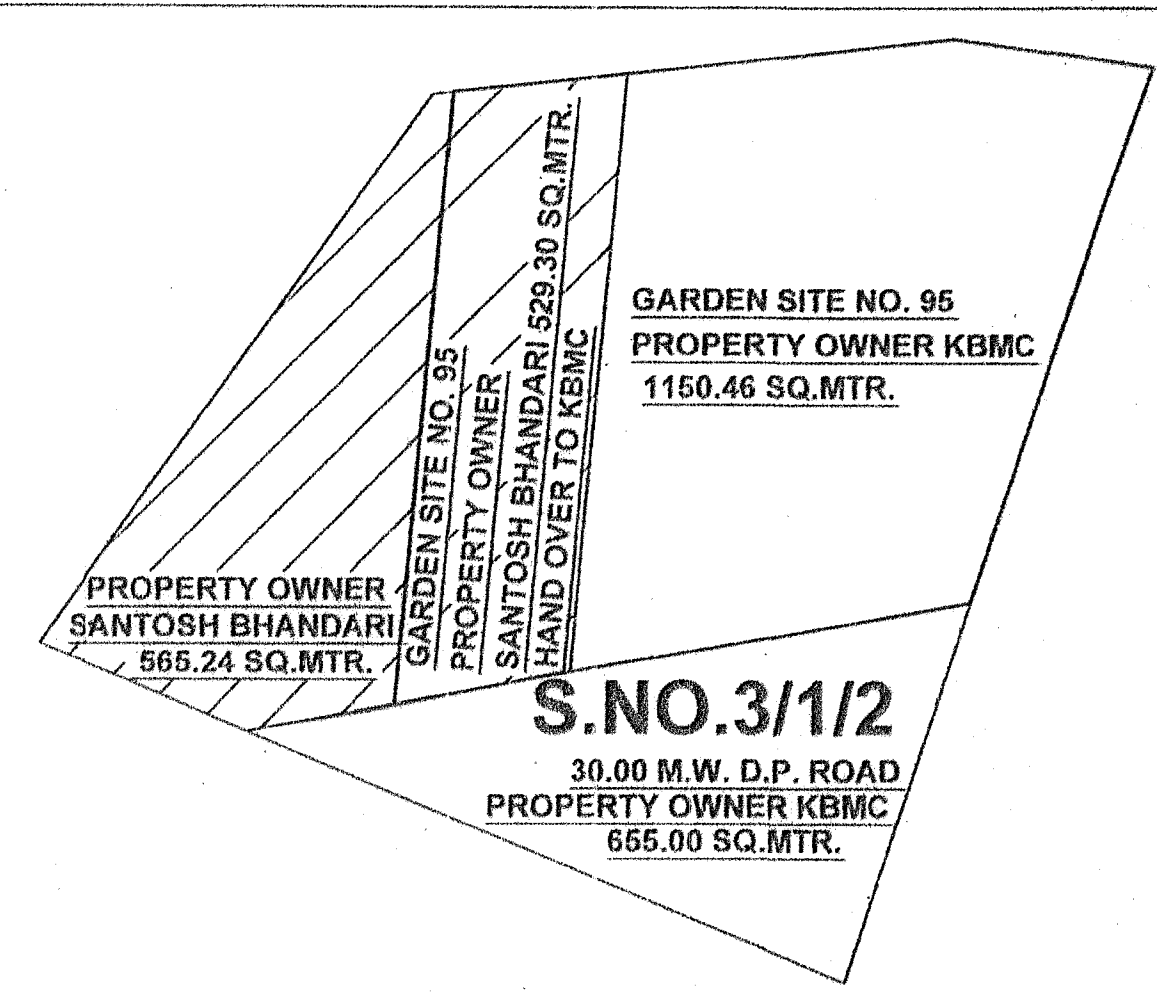


TOTAL AREA DIA. OF S.NO. 3, H.NO.1/2
SCALE: 1:500

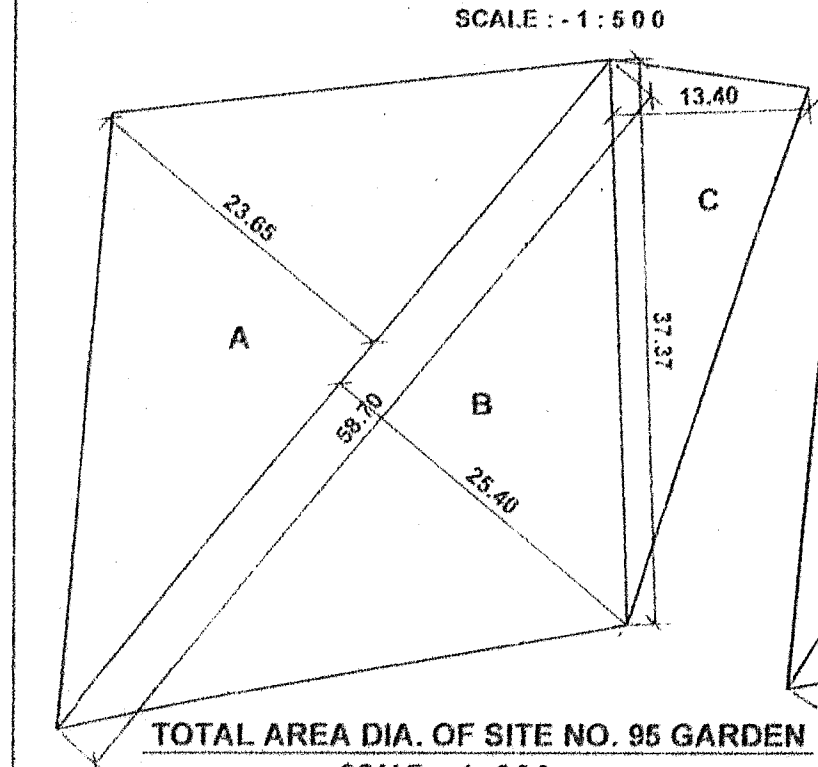


AREA CAL. OF SITE NO. 95 GARDEN
SCALE: 1:500
A. 58.70 x 23.65 x 0.50 = 694.13 SQ.MT.
B. 58.70 x 25.40 x 0.50 = 745.49 SQ.MT.
C. 37.37 x 13.40 x 0.50 = 250.38 SQ.MT.
TOTAL = 1690.00 SQ.MT.

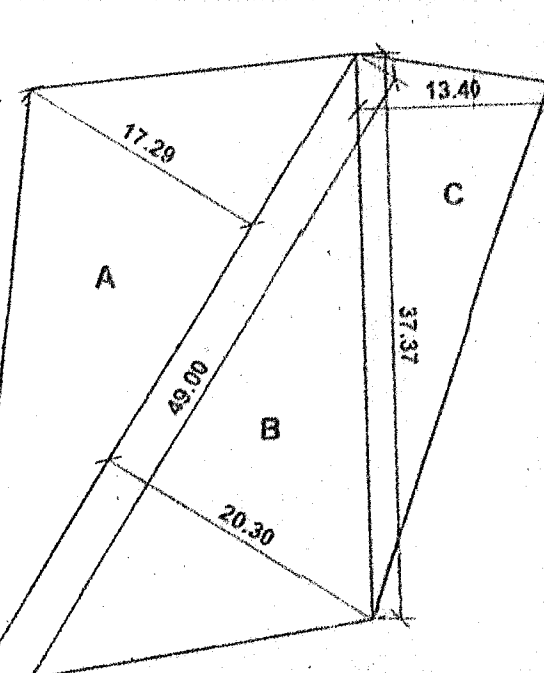


AREA DIA. OF SITE NO. 95 GARDEN
SCALE: 1:500
A. 48.80 x 15.96 x 0.50 = 413.82 SQ.MT.
B. 48.80 x 19.93 x 0.50 = 488.29 SQ.MT.
C. 37.37 x 13.40 x 0.50 = 250.38 SQ.MT.
TOTAL = 1152.49 SQ.MT.

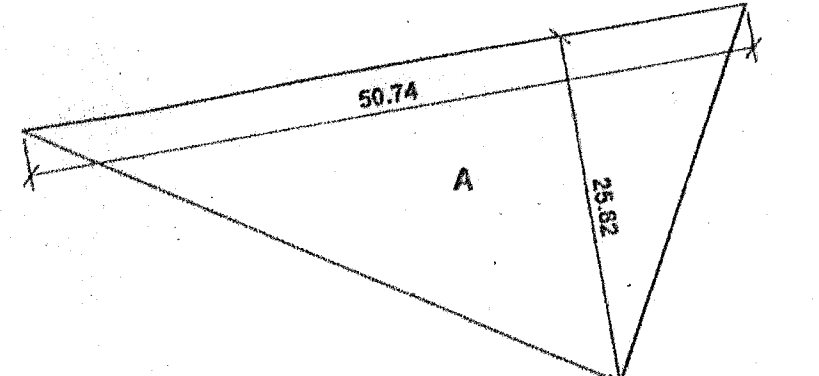


AREA DIA. OF 30.00 M.W. D.P. ROAD
SCALE: 1:500
AREA CAL. OF 30.00 M.W. D.P. ROAD
A. 50.74 x 25.82 x 0.50 = 655.05 SQ.MT.
TOTAL = 655.05 SQ.MT.

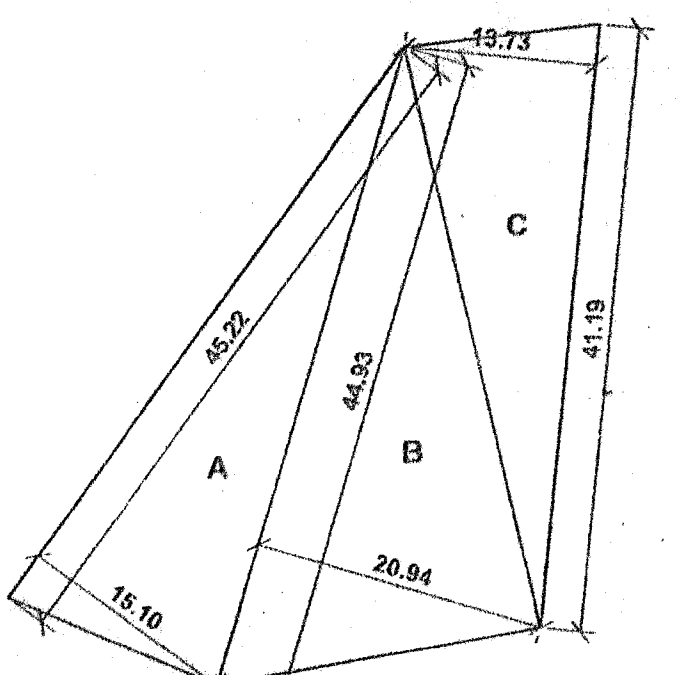

AREA DIA. OF 'R' ZONE + GARDEN
PROPOSED AMMAGATED PLOT
SCALE: 1:500
AREA CAL. OF 'R' ZONE + GARDEN
A. 45.22 x 15.10 x 0.50 = 341.41 SQ.MT.
B. 44.93 x 20.94 x 0.50 = 470.42 SQ.MT.
C. 41.19 x 13.73 x 0.50 = 282.77 SQ.MT.
TOTAL = 1094.60 SQ.MT.

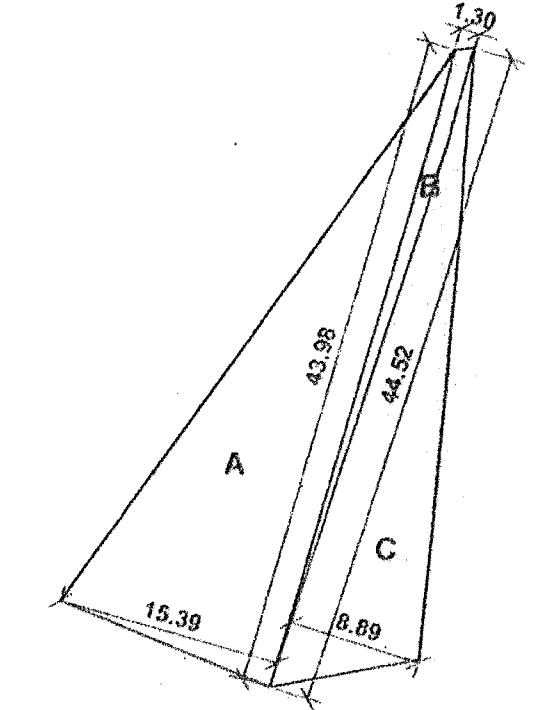



AREA DIA. OF 'R' ZONE
SCALE: 1:500
AREA CAL. OF 'R' ZONE
A. 43.98 x 15.39 x 0.50 = 338.42 SQ.MT.
B. 44.82 x 1.30 x 0.50 = 29.33 SQ.MT.
C. 44.82 x 8.89 x 0.50 = 197.89 SQ.MT.
TOTAL = 565.64 SQ.MT.

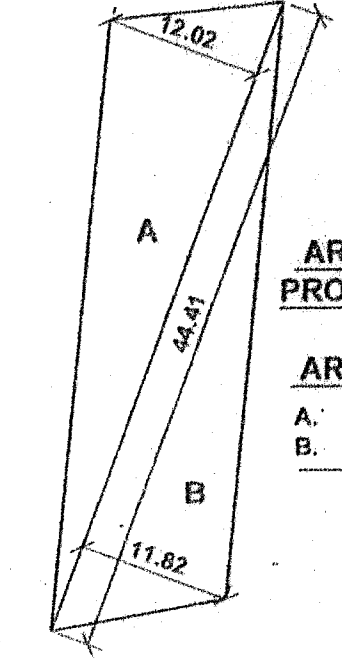


AREA DIA. OF SITE NO. 95 GARDEN
PROPOSED TO BE HAND OVER TO KBMC
SCALE: 1:500
AREA CAL. OF SITE NO. 95 GARDEN
A. 44.41 x 12.02 x 0.50 = 266.80 SQ.MT.
B. 44.41 x 11.82 x 0.50 = 262.46 SQ.MT.
TOTAL = 529.26 SQ.MT.

PROPERTY AREA DETAILS FOR S.NO.3, H. NO. 1/2
TOTAL PLOT AREA 2900.00 SQ.MTR.


AREA DIA. OF 'R' ZONE
SCALE: 1:500
AREA CAL. OF 'R' ZONE
A. 21.31 x 8.99 x 0.50 = 95.78 SQ.MT.
TOTAL = 95.78 SQ.MT.

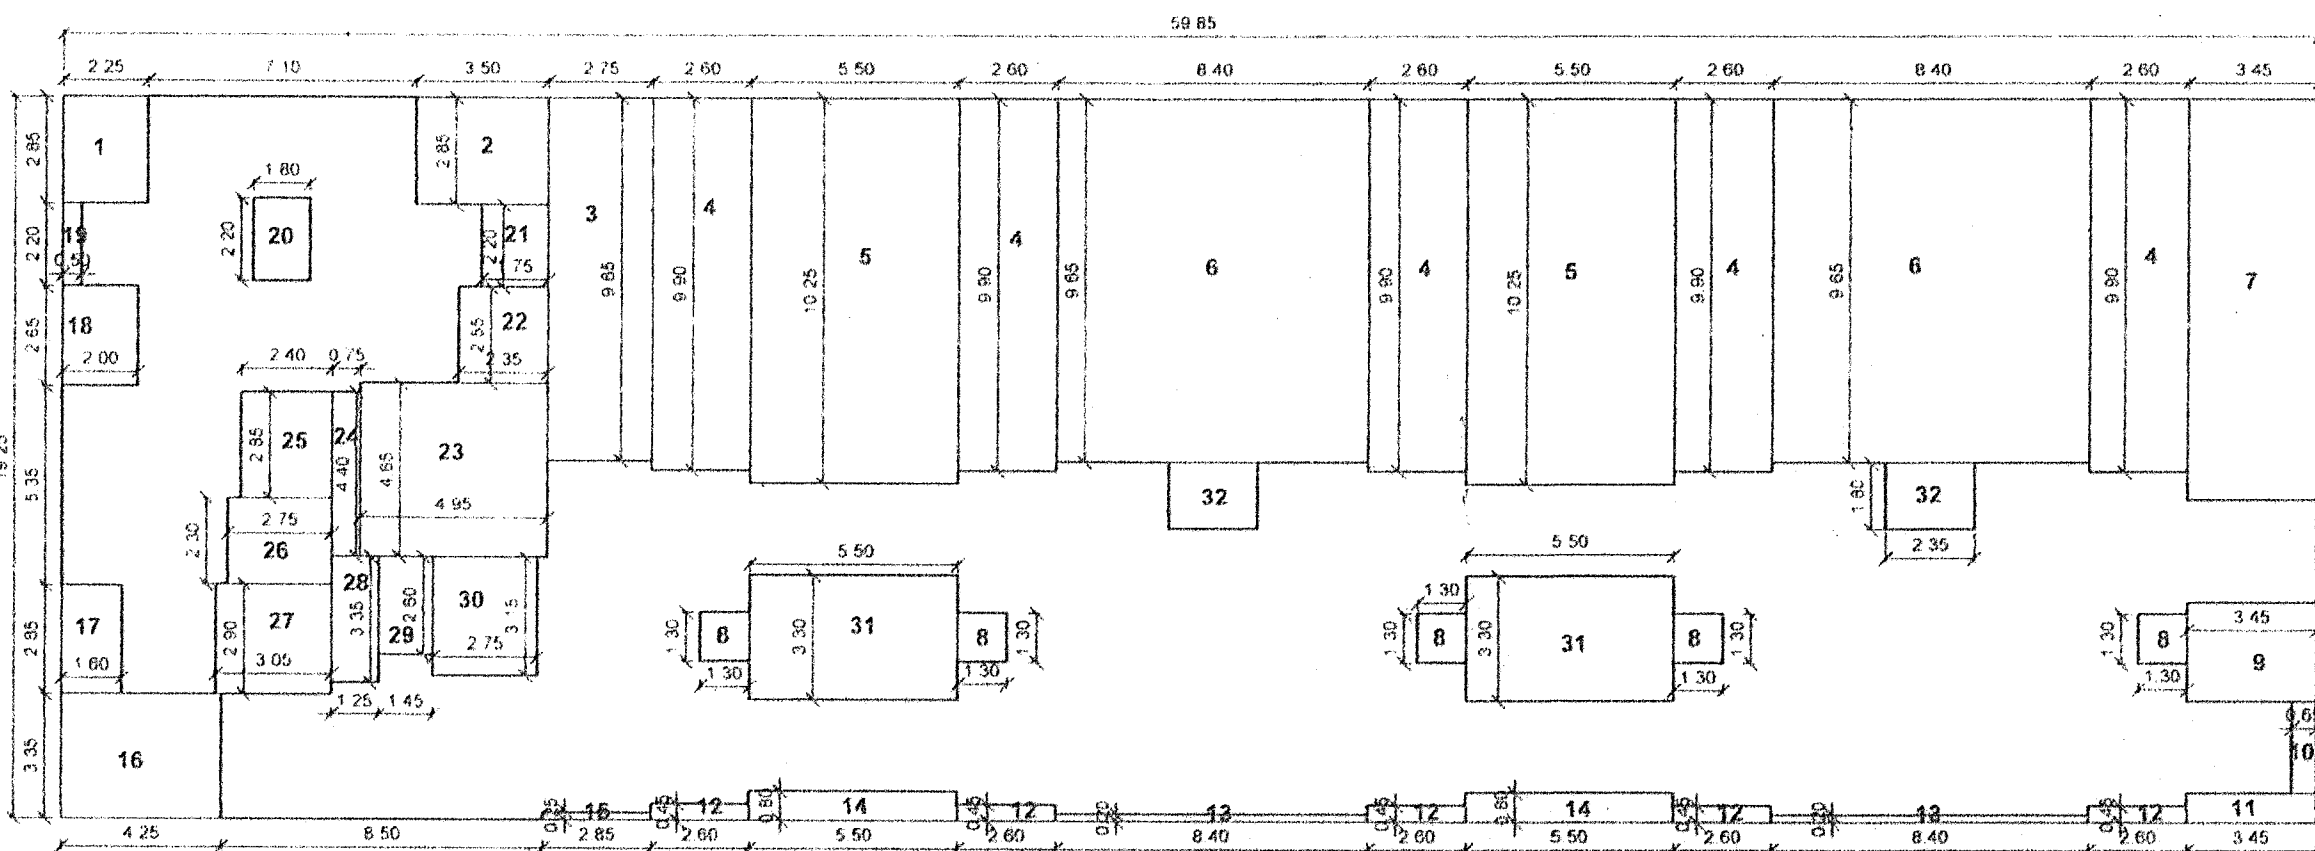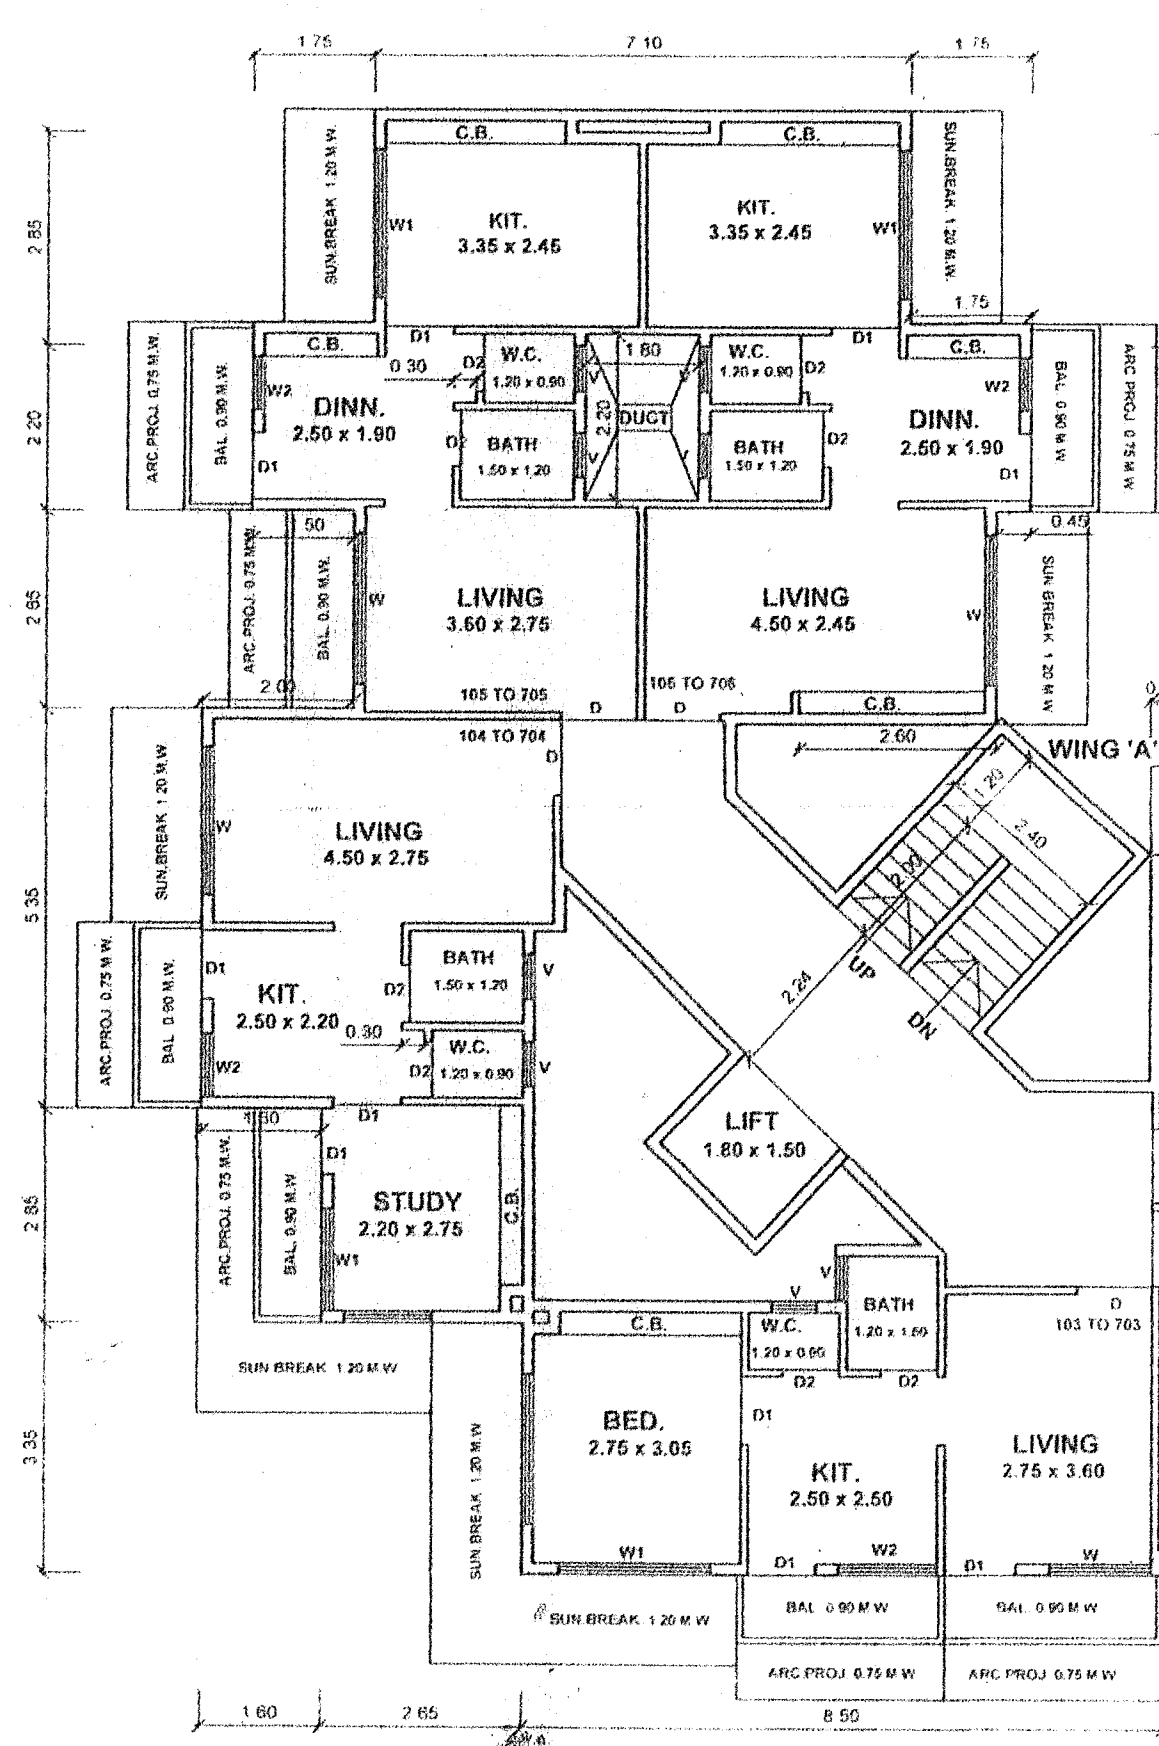

AREA DIA. OF 1ST TO 7TH FLOOR 'A,B & C'
SCALE: 1:250

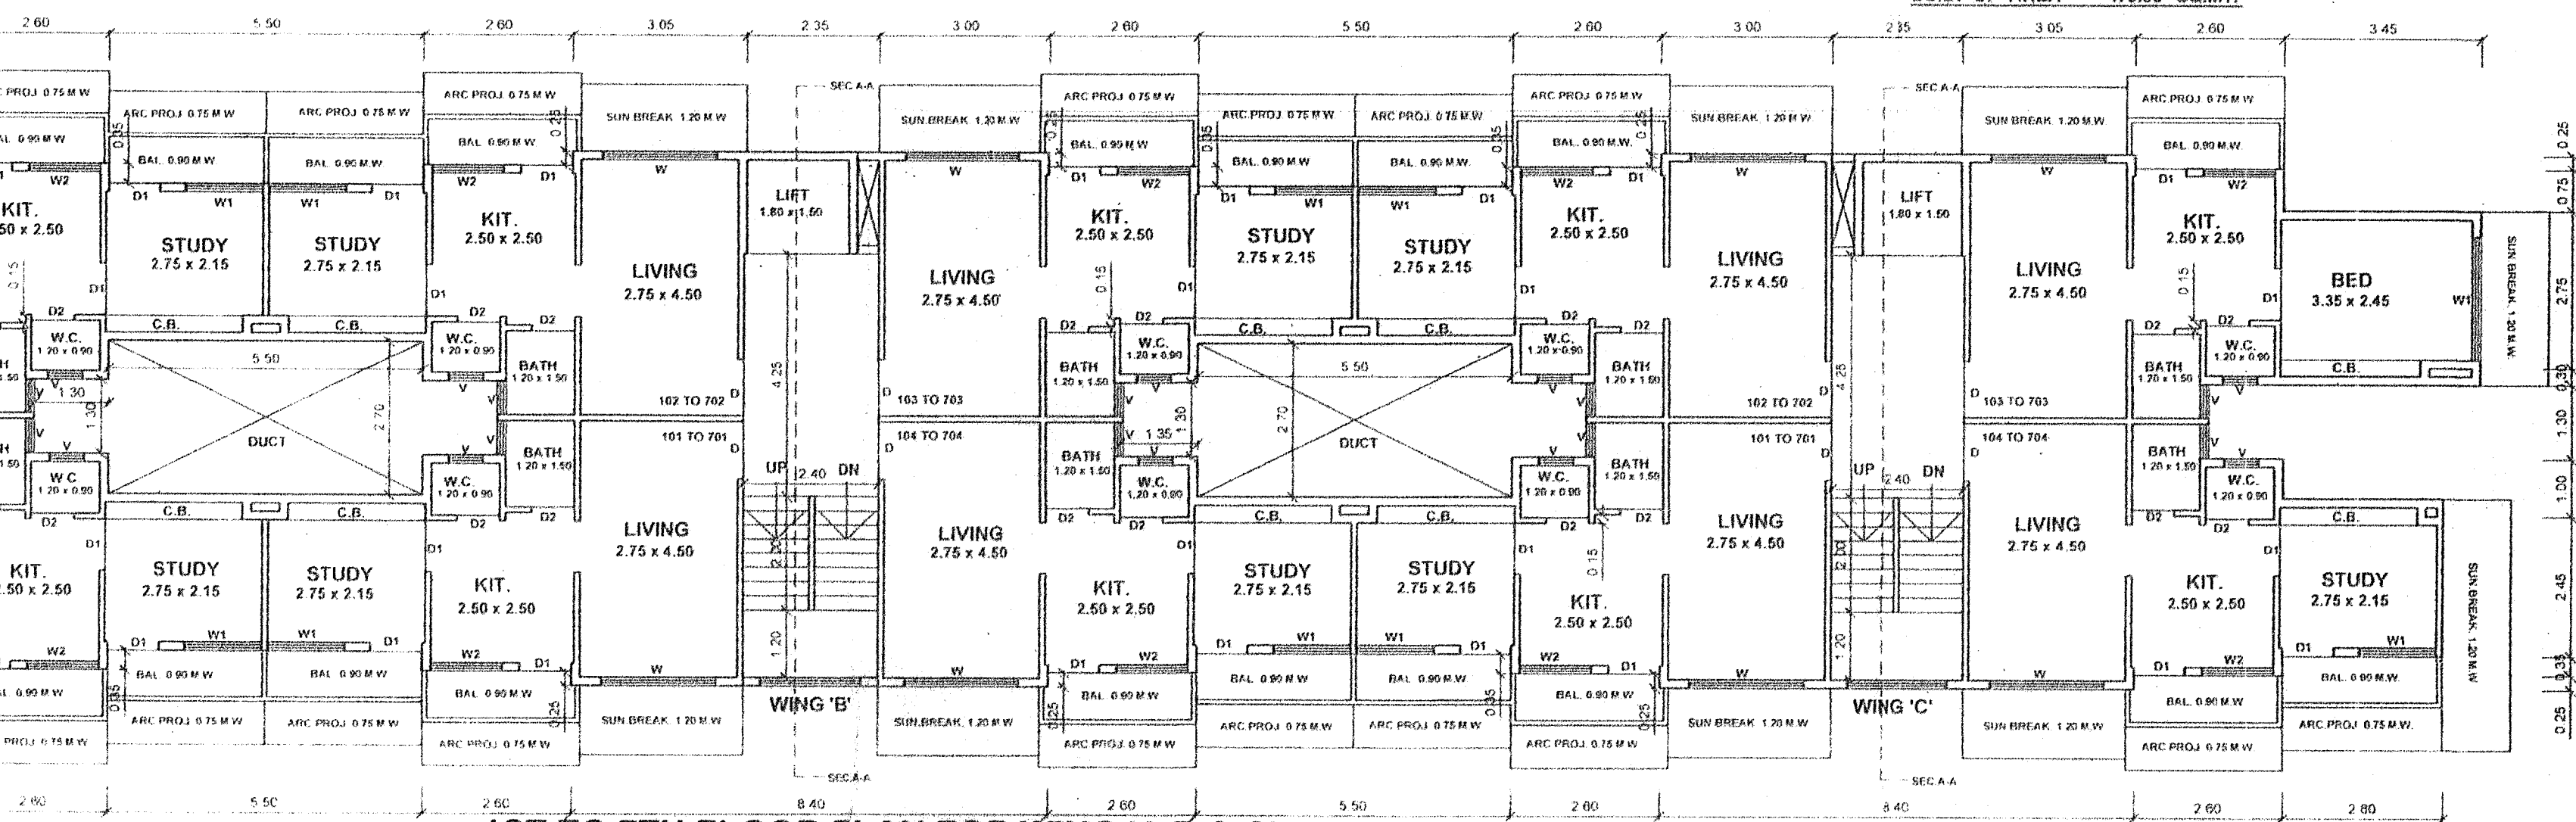

1ST TO 7TH FLOOR PLAN FOR WING 'A,B & C'
SCALE: 1:100

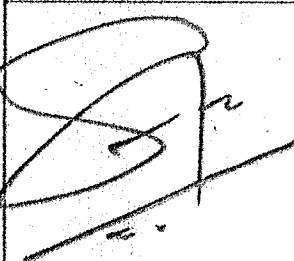DESCRIPTION OF PROPOSAL AND PROPERTY			
IS FOR THE PROPOSED REVISED RESIDENTIAL & COMMERCIAL BUILDING ON S.NO.7 PT. H.NO.1, S.NO.3, H. NO.1/2 PT. S. NO.3, H. NO. 1/2 AT VILLAGE - KHARWAI, BADLAPUR (E) TAL- AMBARNATH.			
FOR: MRS. CHARUBAI HARISHCHANDRA DHUMAL (OWNER) MR.. SANTOSH PUKHARAJ BHANDARI (OWNER) MR.. TUKARAM KASHIRAM METANGE (OWNER) M/S. SHRUTIKA CONSTRUCTION (P.O.A.) MR. SANDESH SABLE (PROPRIETOR)			
OWNER'S SIGN		PRAMOD V.PATIL & ASSOCIATES	
		 PRAMOD V. PATIL OWNER SHOP NO. 2, OM SAI NANDAN CO. SOC. SHIV GANGA NAGAR, AMBARNATH (E)	
DRG. BY.	CHKD. BY.	SCALE	DATE
	PATIL SIR	AS NOTED	