




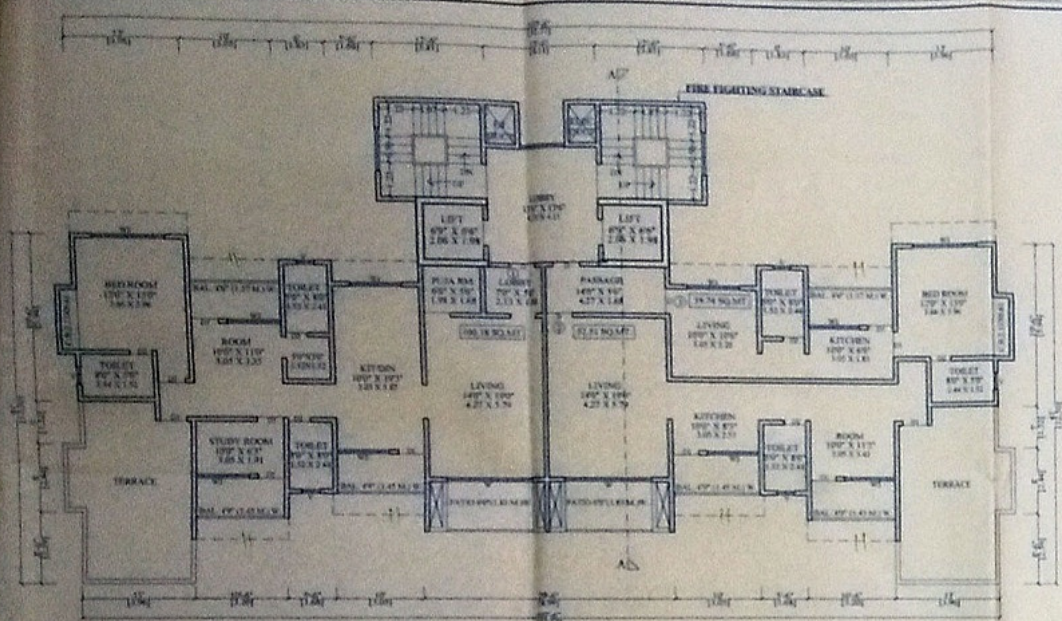


SIXTH FLOOR PLAN
SCALE 1:100

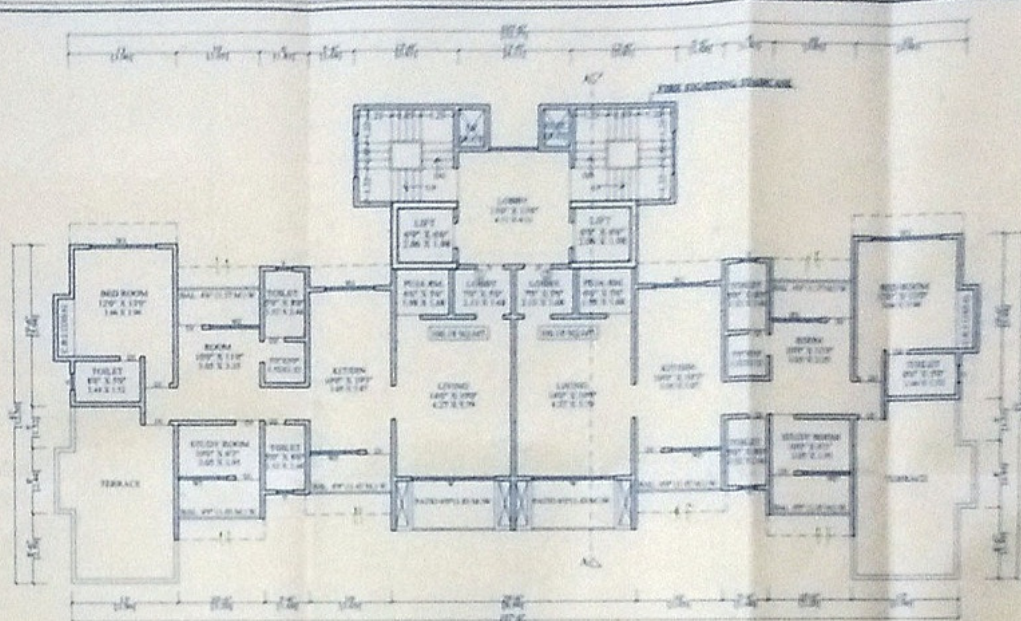

TENTH FLOOR PLAN
SCALE 1:100

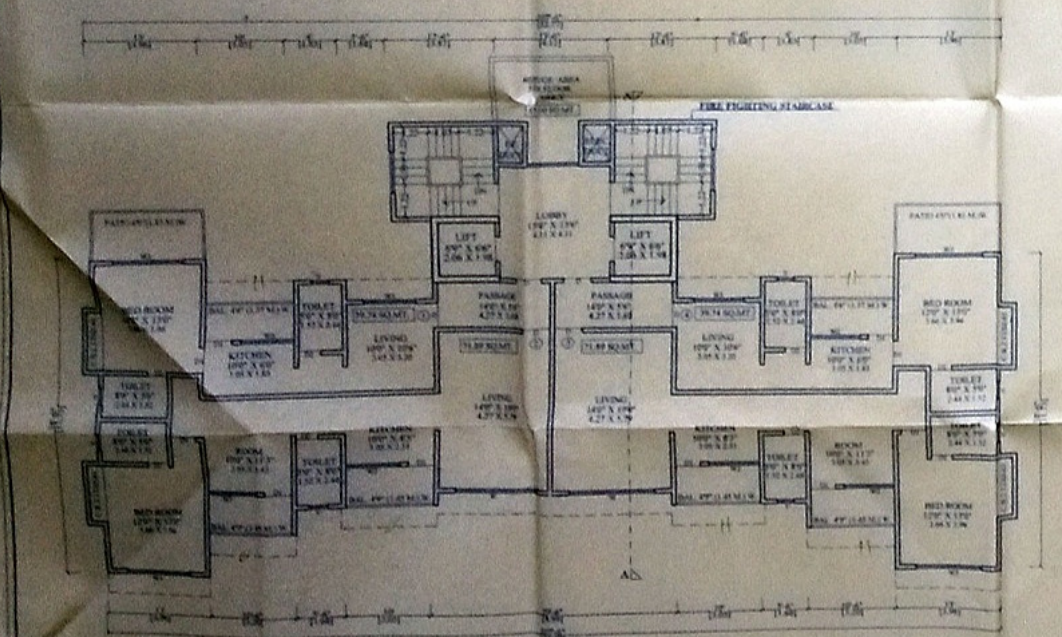

FIFTH FLOOR PLAN
SCALE 1:100

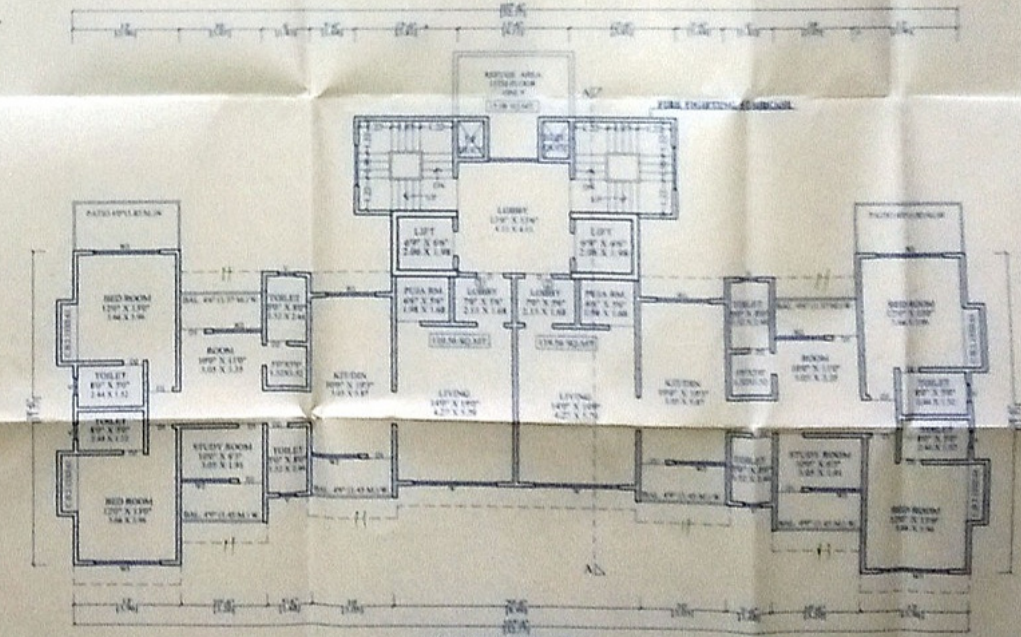

TYPICAL FLOORS PLAN
9TH, 11TH & 15TH FLOORS
SCALE 1:100

STAMP OF APPROVAL OF PLANS

2022-02-24 10:00
2022-02-24 10:00



DESCRIPTION OF PROPOSAL AND PROPERTY

PROPOSED RESIDENTIAL & COMMERCIAL
BUILDING ON C.S.NO 207A
TAL: KALYAN DISTRICT: THANE.

OWNERS NAME:

SRI. GAUTAM CHAKRABARTY

MRS. SHILPA AJAY VARADE

MRS. SHARMILA VINAY TELANG



CREATIONS
ARCHITECT & INTERIOR DESIGNERS

A-101/102 TOWER SANTOSH MATA ROAD
KALYAN (W) DISTRICT THANE

SCALE	DATE	DIN BY	CHK BY	JOB NO.	DRG. NO.
AS SHOWN	21/01/2013	NABAR	KB	KN/BLD/04	MEN/BLD/04