



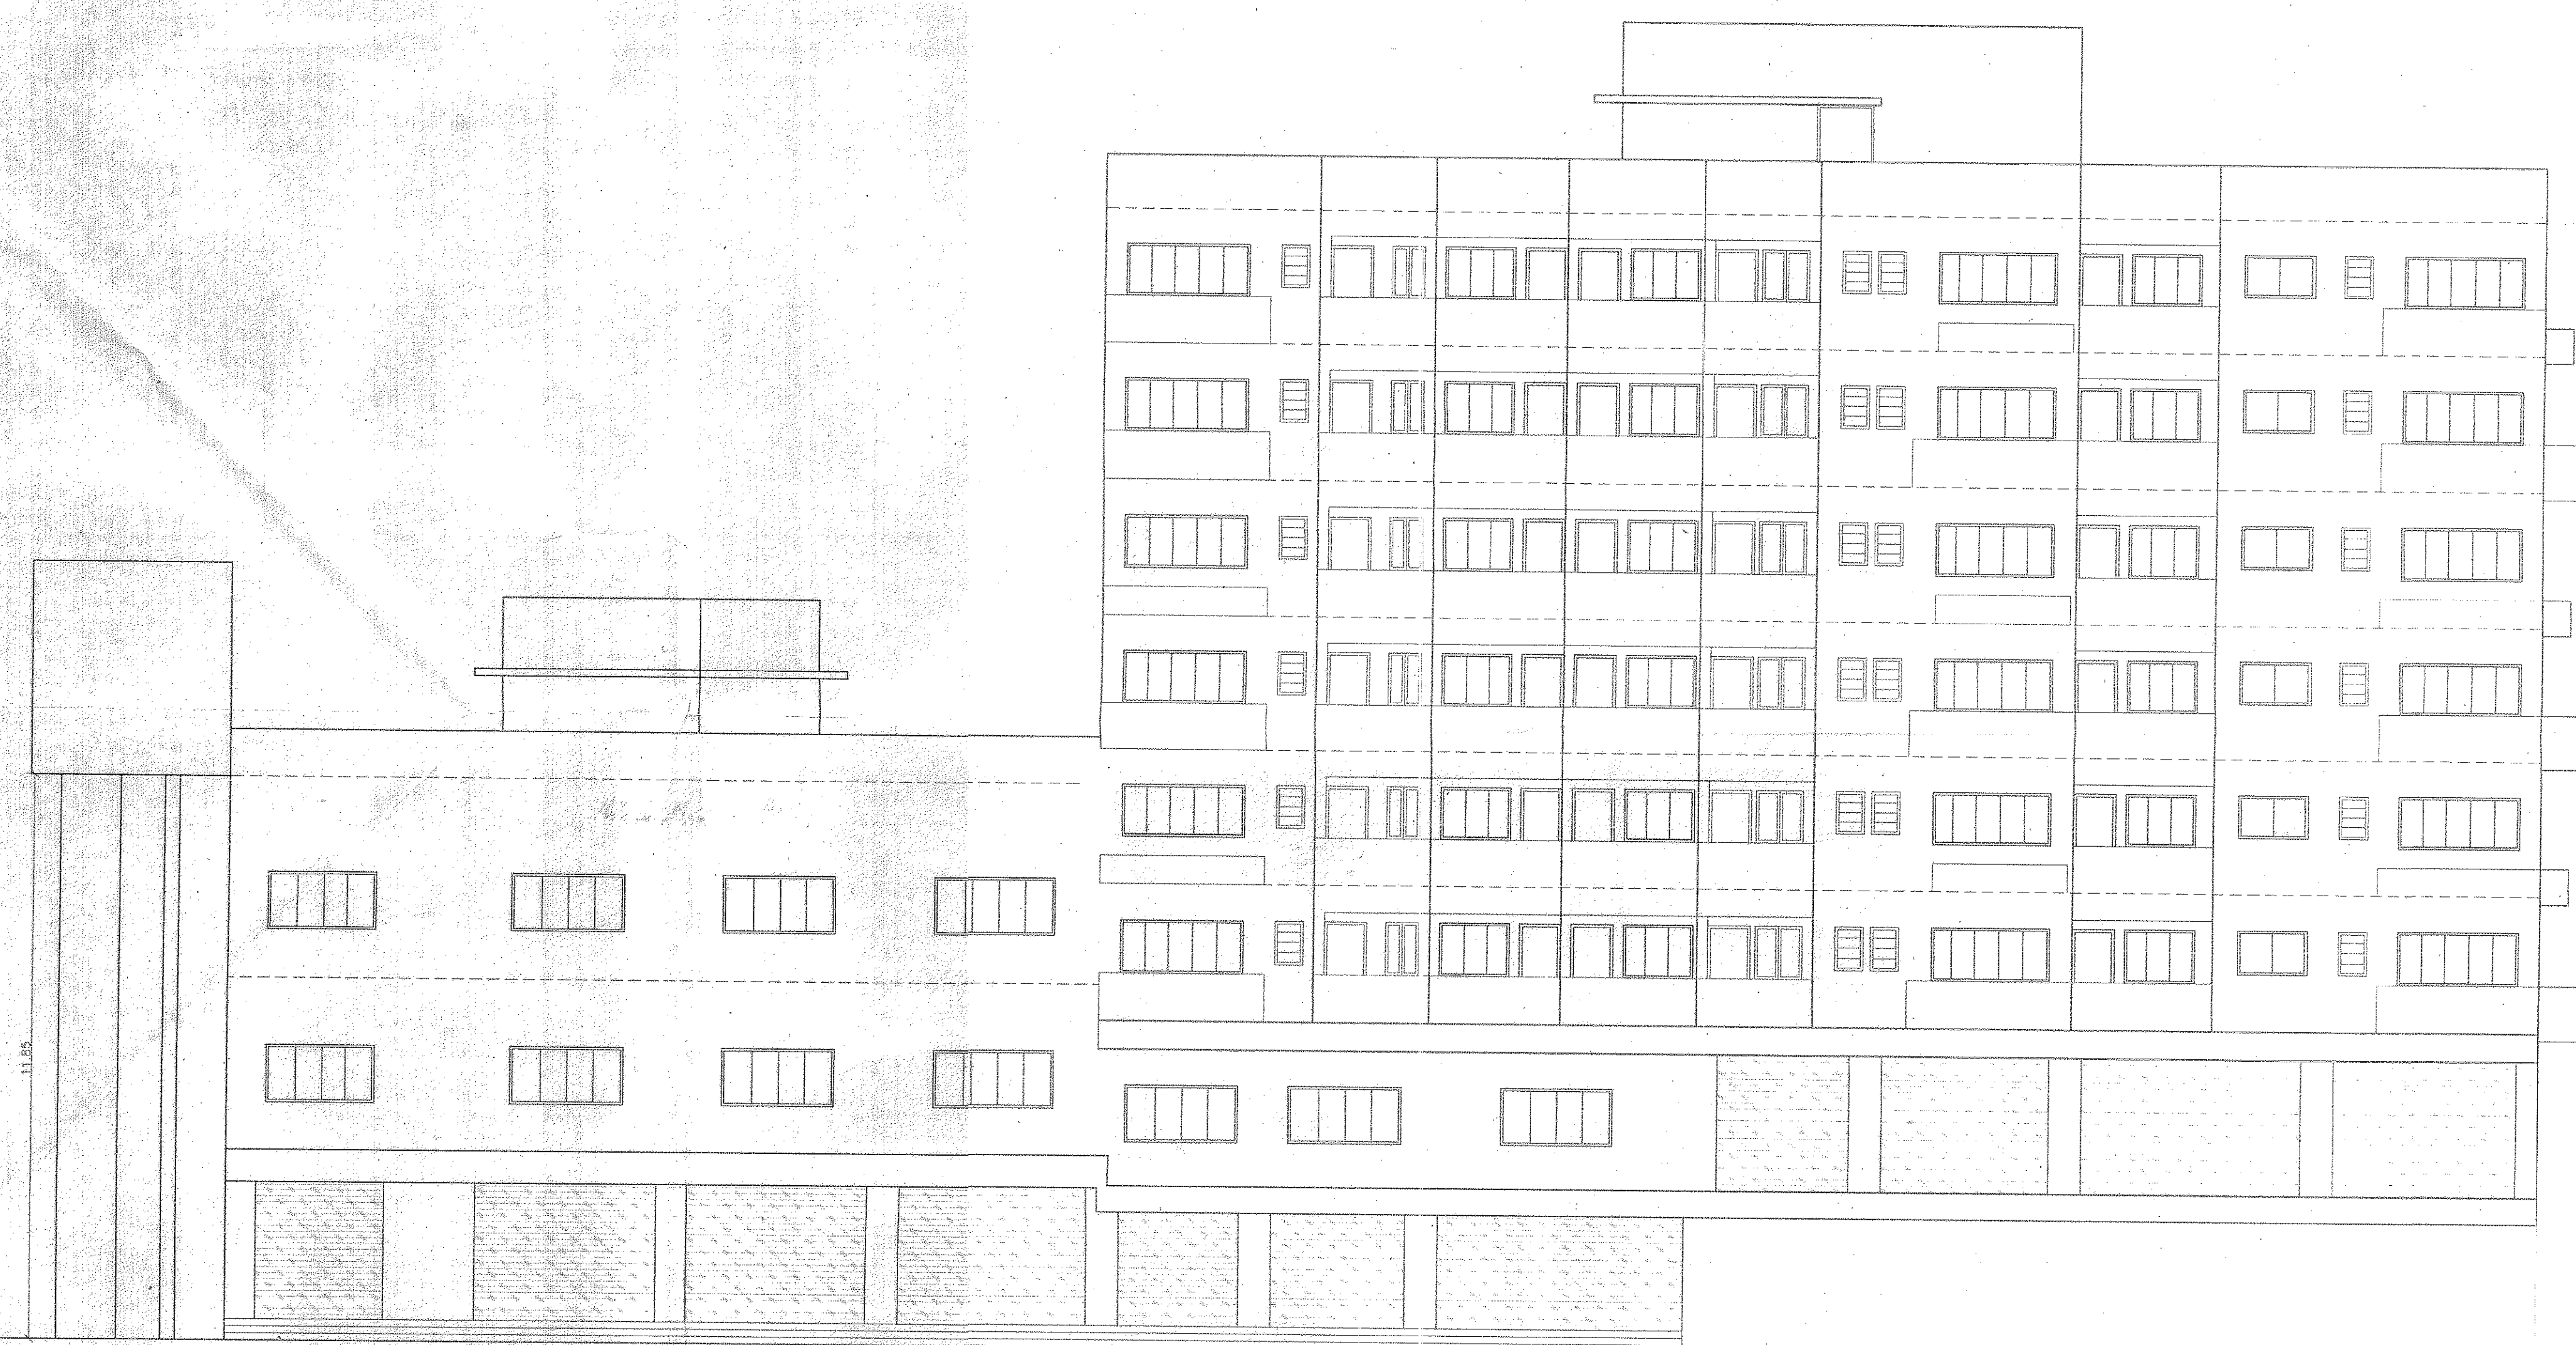

USHAKIRAN ⑤ BLDG. WING E2 [GR+2] & E3 [GR+7]

STAMP OF APPROVAL

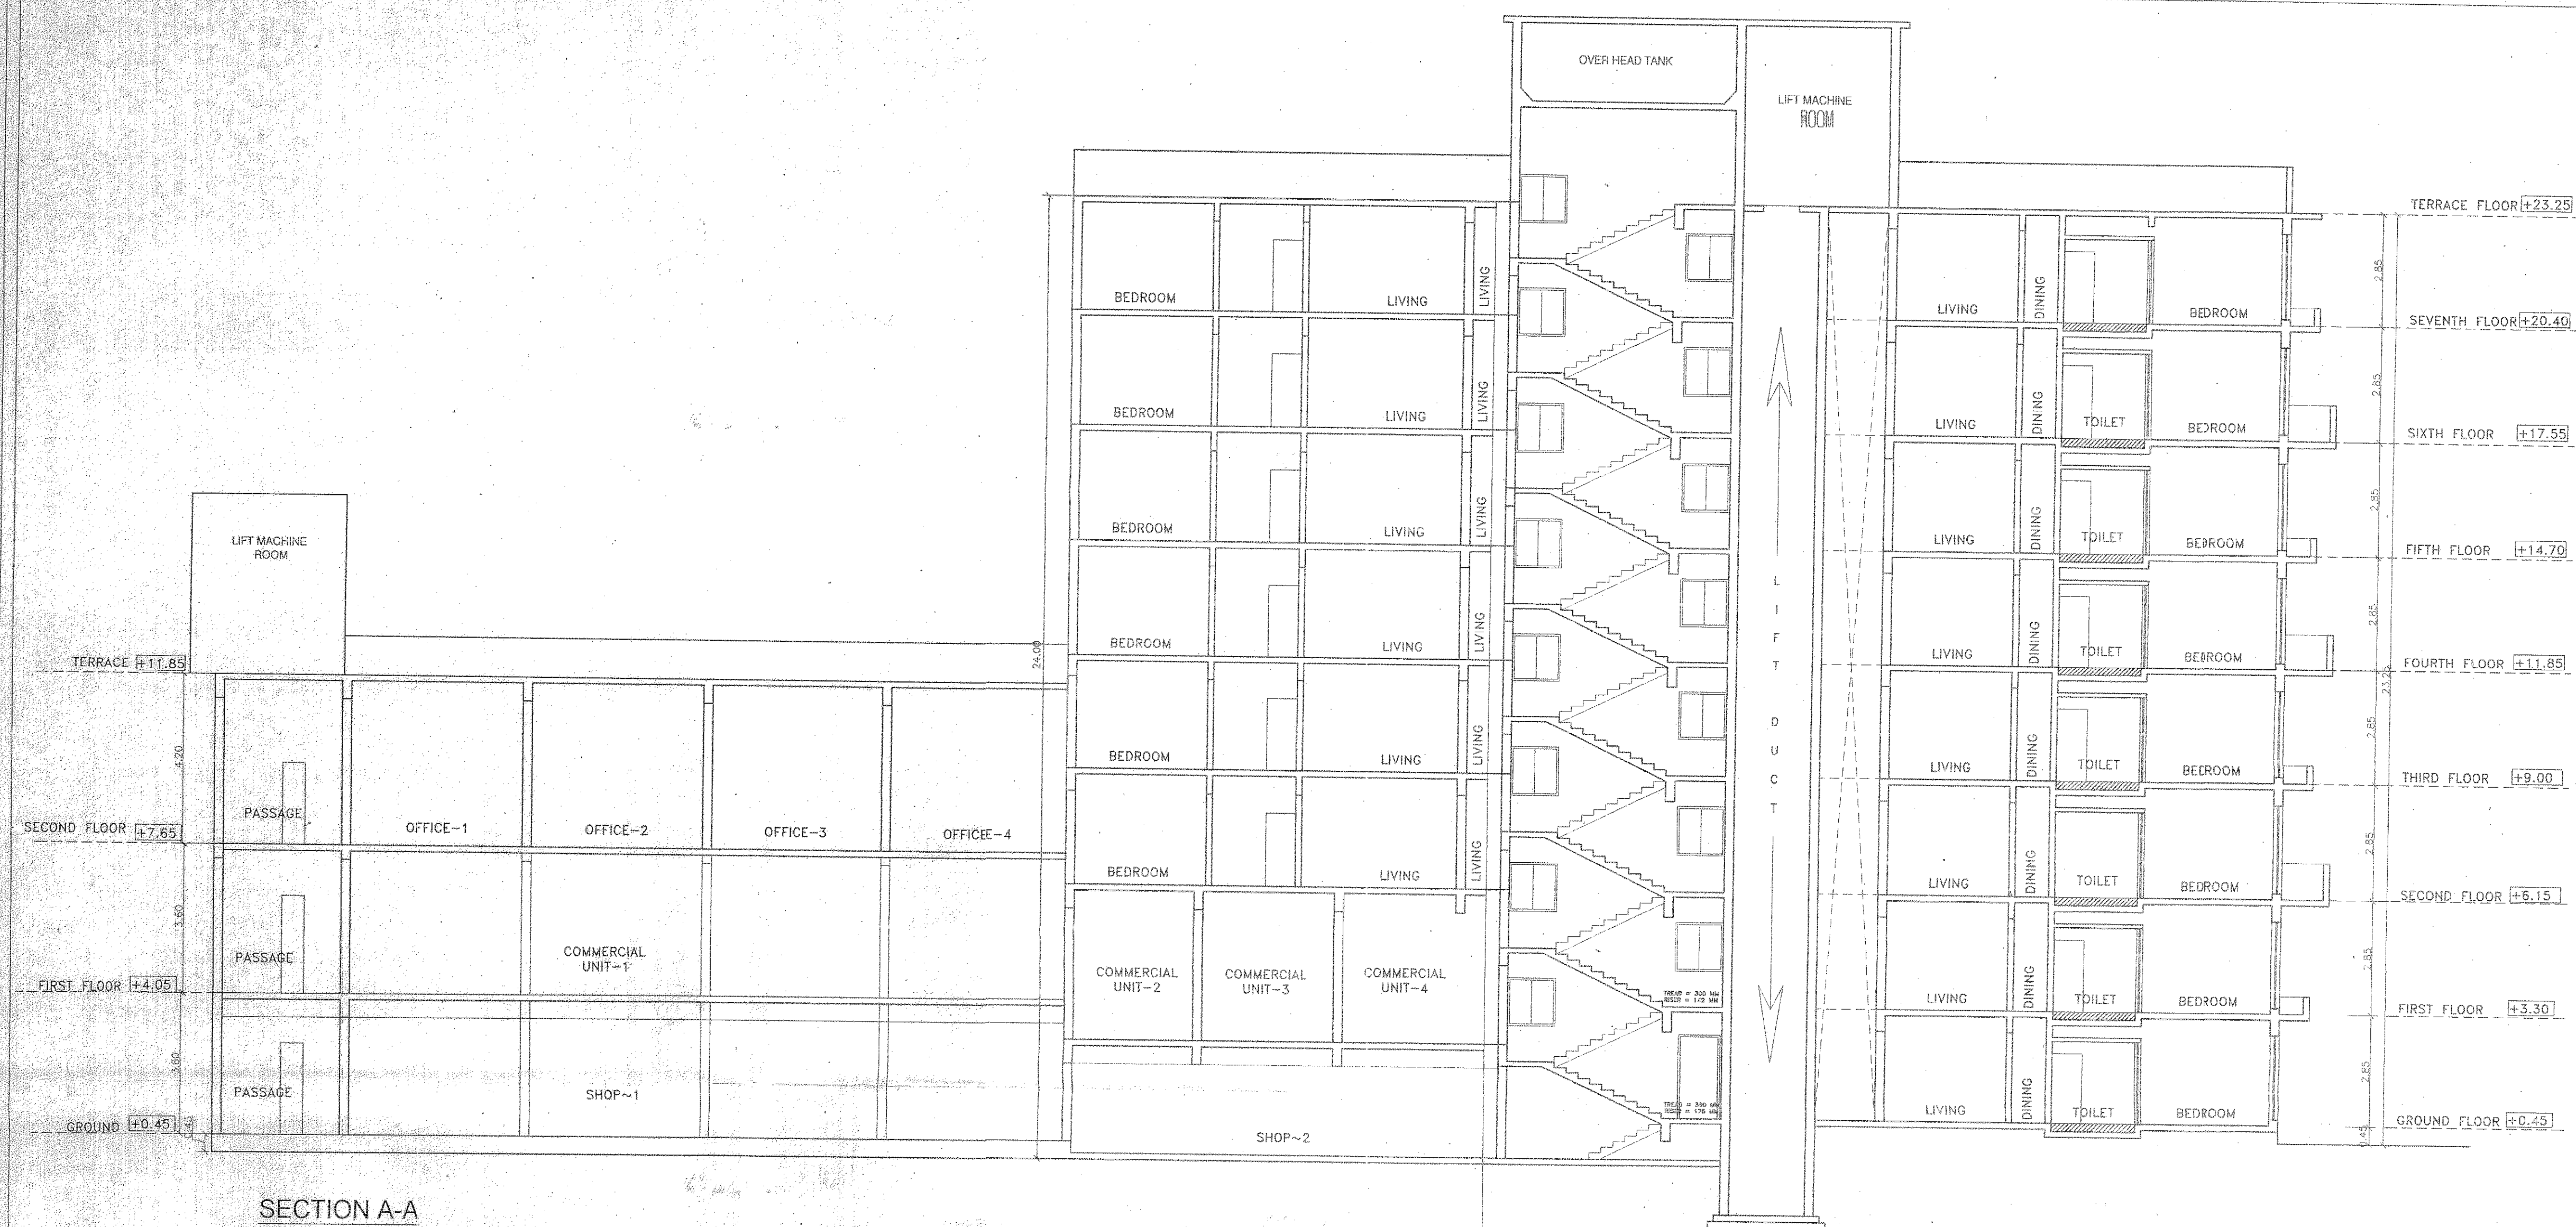

सहायक नगर रचनाकार
कुल्गांव-बदलापुर नगरपालिका, परिषद

CONTENTS OF SHEET

CONTENTS OF SHEET	
GROUND, TYPICAL FLOOR PLAN, SECTION, ELEVATION, AREA DIAGRAM, AREA CALCULATIONS AND B/UP AREA STATEMENT	

USHAKIRAN BLDG. WING E2 [GR+2] & E3 [GR+7]

DESCRIPTION OF PROPOSAL AND PROPERTY

PROPOSED RESIDENTIAL DEVELOPMENT ON PLOT
BEARING S.NO.3 ,H. NO. 2,3,4,6,7(P),8,9,10 & 11
VILL. KHARVAI (KULGAON BADLAPUR)
TAL. : AMBERNATH

FOR : USHA CONSTRUCTION CO.
POA : NITIN A. VADOR

[Handwritten signature]

Shailaja

D.M. DALVI  **ARCHITECTS ENGINEERS SURVEYORS**
AND ASSOCIATES **INTERIOR DESIGNERS AND**
GOVT. REGD. VALUERS.

'D' BLOCK, ZOHALA SHOPPING CENTRE, AGRA ROAD, SAHAJANAND CHOWK, KALYAN-421 301 PH.: 315634, 315636

SCALE	DRAWN	CHECKED	DATE	JOB. NO.	DRG. NO.	REV.
AS SHOWN	YOGESH.D	VAIDEHI	22/10/13	BL/BLD/960	MUN/07	R-

\\Mac-01\d\MAC1\SHANTVAN\mun\COMBINE TYPE 01 & 02, E1 & E2\AMENDED E3 22-10-13