



SCHEDULE OF DOORS & WINDOWS				
TYPE	AREA IN SQ. M. OF OPENINGS	FILL LEVEL	DESCRIPTION OF FILL	
D1	3.00	2.10	0.05	T.W. FRAMED FLUSH DOOR
D1	0.90	2.10	0.00	T.W. FRAMED FLUSH DOOR
D1	0.75	1.70	0.00	ALUMINUM FRAMED SINKER DOOR
W1	1.82	1.12	0.90	ALUMINUM FRAMED SINKER WINDOW
W1	1.20	1.33	0.90	ALUMINUM FRAMED SINKER WINDOW
W2	0.40	1.60	2.10	T.W. FRAMED GLAZE WINDOW


FLOOR	PROPOSED AREA
GROUND FLOOR	117.06 MP
FIRST FLOOR	222.68 MP
SECOND FLOOR	222.68 MP
THIRD FLOOR	222.68 MP
FOURTH FLOOR	222.68 MP
TOTAL B/U AREA	1007.78 MP

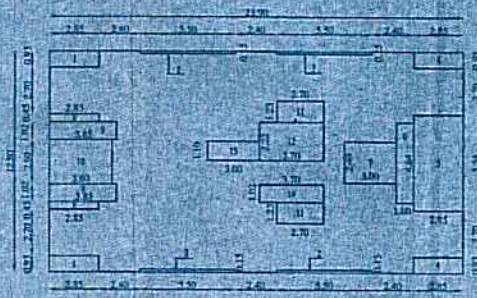


LINE DIAG. OF 1ST TO 4TH FLOOR
(TYPE: A) SCALE 1:200

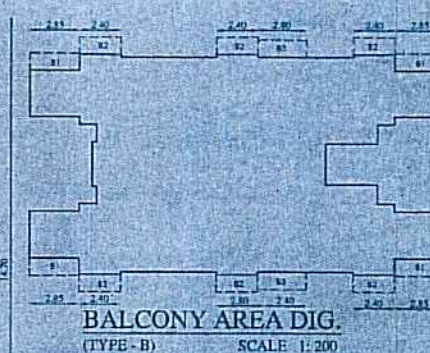


TYPE FL			
REQ BAL AREA = 33.40 M ²			
B1	2.85 X 4	=	11.40 M ²
B2	2.40 X 6	=	14.40 M ²
B3	2.80 X 2	=	5.60 M ²
	TOTAL	=	31.40 M ²

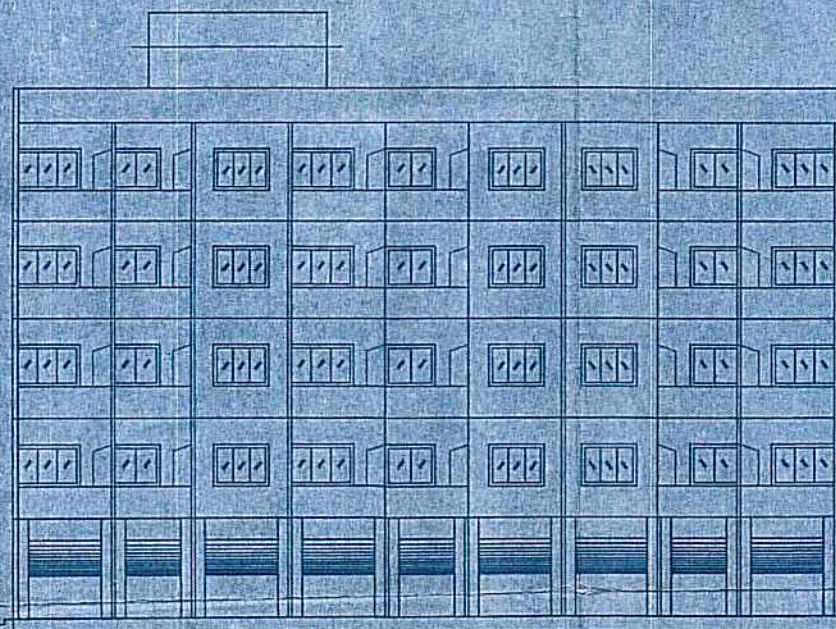


FRONT ELEVATION
(TYPE-A) (SCALE: 1:100)

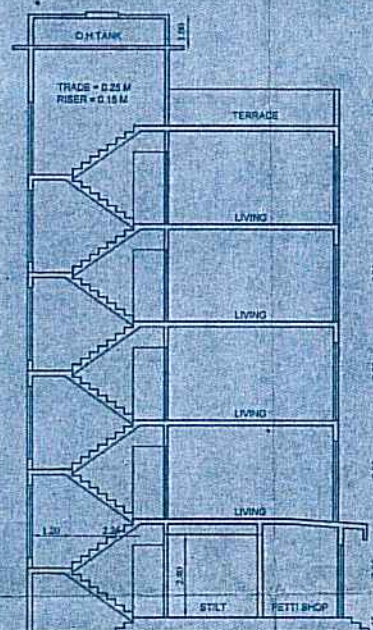


SECTION A-A'
(T-B) SCALE 1:100

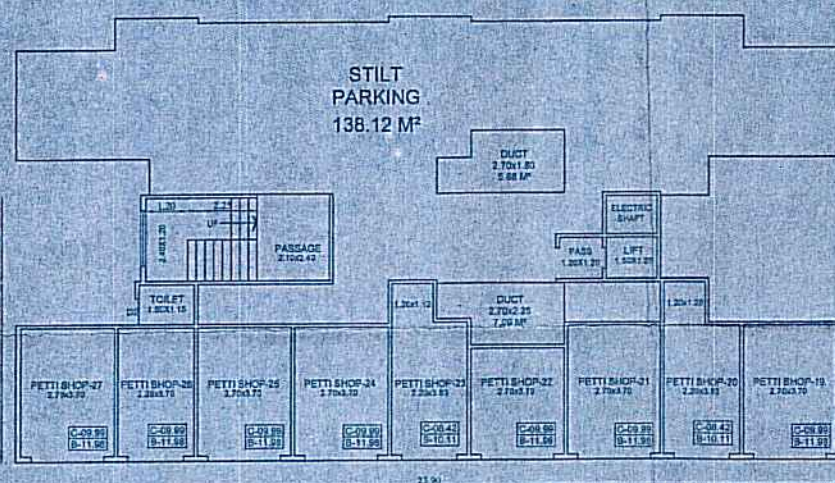

GROUND FLOOR PLAN
TYPE-II

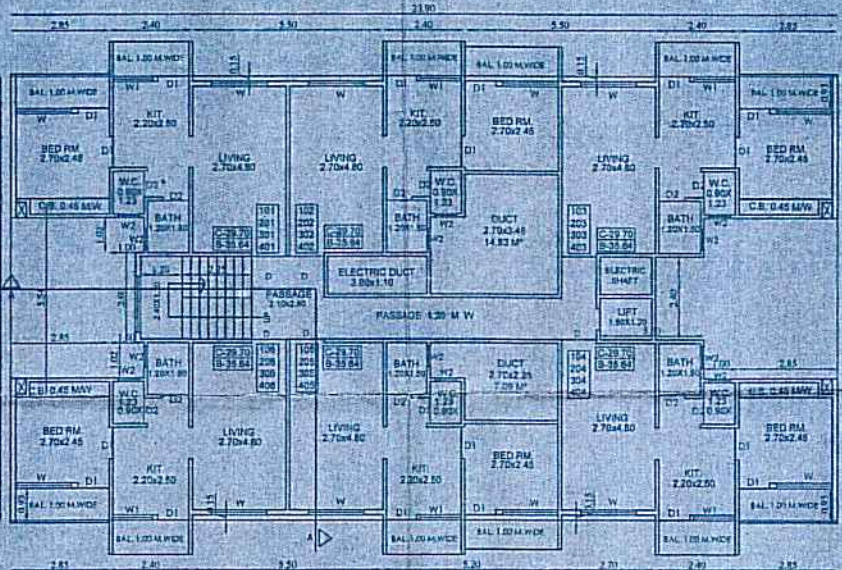

TYPICAL FLOOR PLAN
(1ST,2ND,3RD&4TH FL.)
TYPE-B

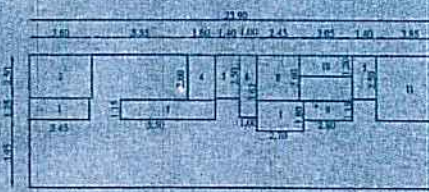

LINE DIAG. OF GROUND FLOOR
(TYPE - D) SCALE 1:200



STAMP OF APPROVAL OF PLANS

या कार्यवाहीतून प्रत्येक विरोधकाच्या बाबत मी ठरविणारे ठरविले जाईल. TYPE-B
 तसेच त्यांना १० दिवसांचा मुदतवाचू देण्यात येईल. BLDG-2
 याद्वारे शिस्त राखणे हे मुख्य उद्देश्य आहे. SHEET-3



सहायक संचालक
नगर पंचायत, अमरावती

DESCRIPTION

PROPOSED BUILDINGS ON LAND BEARING S NO.184 H.NO-15(P)
S.NO.181 H.NO.12,3 S.NO. 172 H.NO. 6,7,8(P) & S.NO. 173 H.NO.1
AT VILLAGE-VASIND, TAL: SHAHAPUR, DIST: THANE.

NAME, SIGNATURES OF OWNER OR P.O.A HOLDER

MR. ANIL D. MANIWADE

MR. JITENDRA B. DESAI

JOB NO.	DATE	SCALE	DRAWING NO.	DRAWN BY	CHECKED BY
	08/01/2016	1:100	ARCH NO. 3	MITESH	RAJESH



RAJ ASSOCIATES

ARCHITECT & ENGINEERS
A-14, GROUND FLOOR, MAHALAXMI APT
BEHIND VAISHALI TALKIES, KULGAON
BADLAPUR (W) 421301

SIGNATURE OF ARCHITECT