



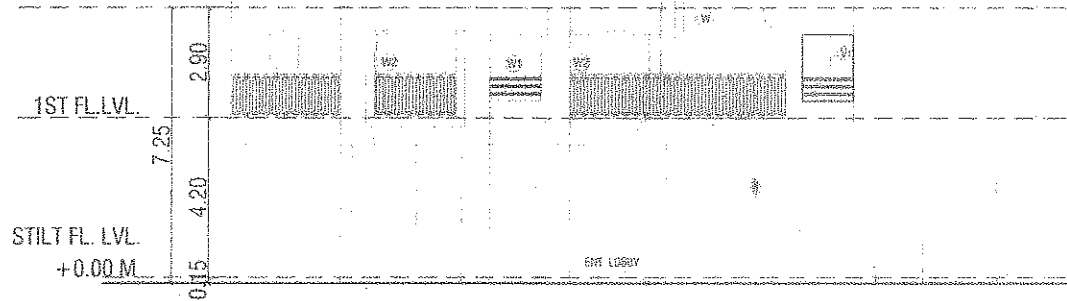

ELEVATION BLDG. NO. 6
SCALE :- 1:200

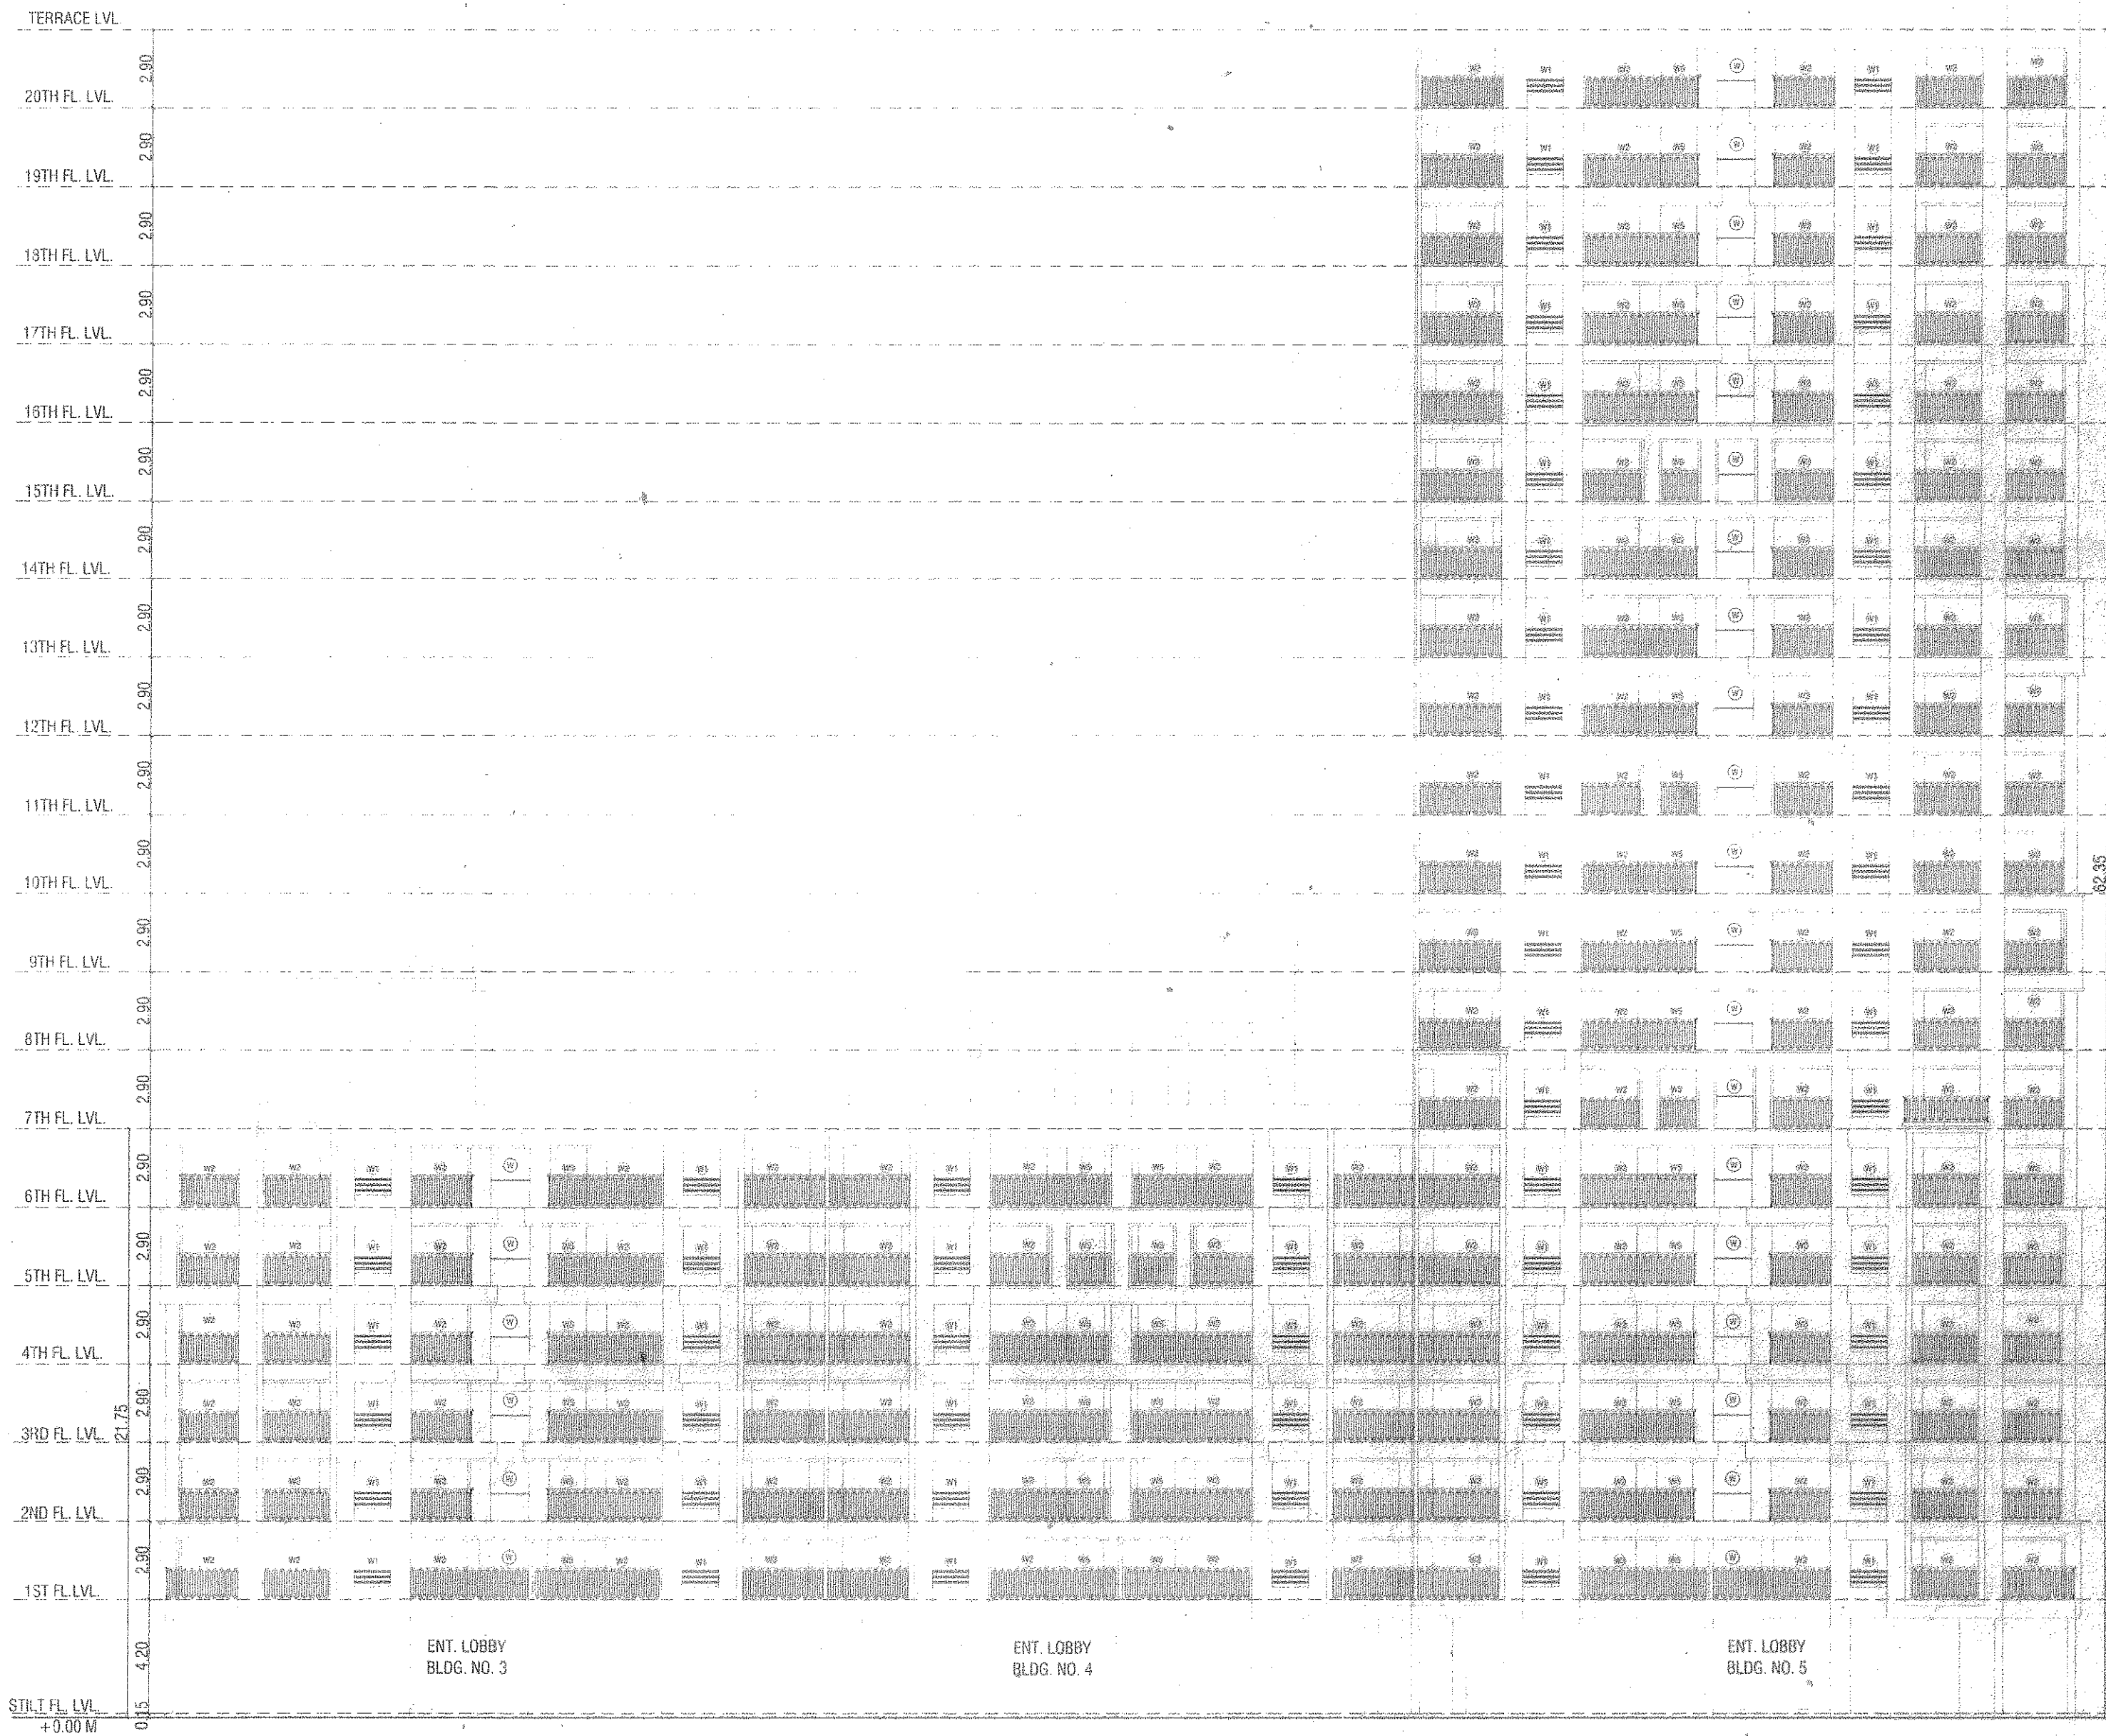

ELEVATION BLDG. NO. 3, 4 & 5
SCALE :- 1:200

PROFORMA 'B'

DRAWING
SHEET NO:
8/8

CONTENTS OF SHEET

FRONT ELEVATION BLDG. NO. 3, 4, 5 & 6

STAMP OF APPROVAL OF PLAN

Plans are approved Subject to conditions
Prescribed in Permit No. V.P. 511/100/15/1.0
TMC/TD-DP/TPS/372/12 dated 26/10/201

Deputy Engineer
(TDD)


Executive Engineer
(TDD)

Thane Municipal Corporation
The City of Thane



सावधान
"मंजूर नकाशांनुसार बांधकाम न करण तयच
निर्माण बांधकाम नियमावलीनुसार आणवक त्या
क्रेतामरणा न घेता बांधकाम बांधकाम, भवाराष्ट्र
प्रतिष्ठापक व नगर रचना अधिनियमानुसार कलम २२
अनुसार प्रत्येकाला गुला अगळे त्यासाठी जास्तीत
जास्त ३ वर्षे केंद्र व रु. ५०००/- देड होऊ शकतो"

KEY PLAN

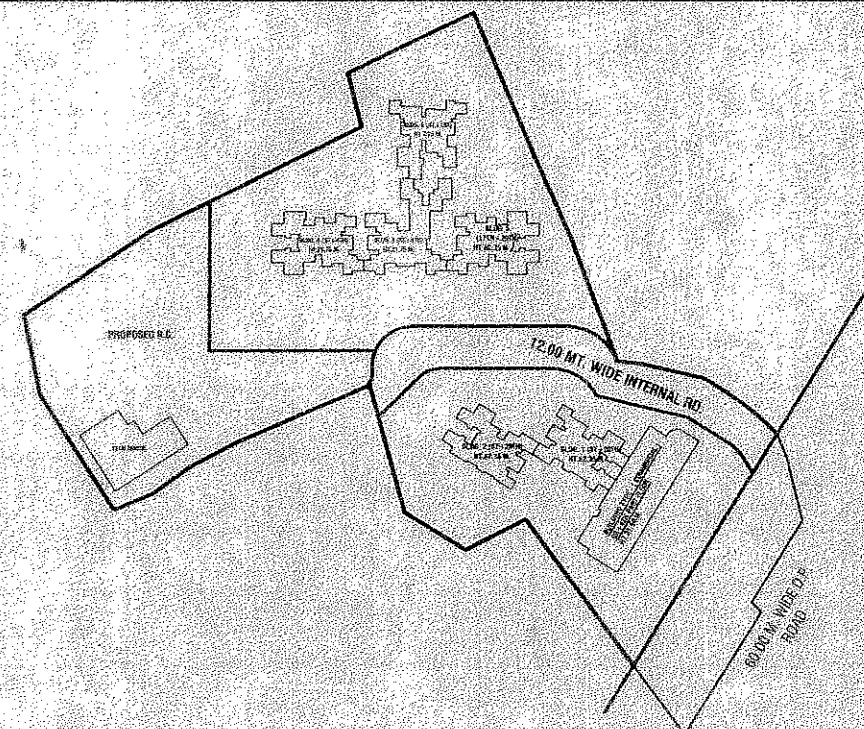

DOOR WINDOW SCHEDULE

TYPE	SIZE	DISCRIPTION
D	1.05 X 2.10	T. W. FRAMED MAIN DOOR
D1	0.90 X 2.10	T. W. FRAMED SHUTTER DOOR
D2	0.75 X 2.00	T. W. FRAMED SHUTTER DOOR
W	2.00 X 1.20	ALUMINIUM SLIDING WINDOW
W1	1.50 X 1.20	ALUMINIUM SLIDING WINDOW
V	0.60 X 0.90	LOUVERED WINDOWS

DESCRIPTION OF PROPOSAL

PROPOSED RESIDENTIAL COMPLEX ON PLOT BEARING
S.NO-59/1A+2B, 59/1B, 60/1, 60/2A, 2B, 61/1, 4A, 4B, 4C,
5A, 5B, 5C, 62, 67 OF VILLAGE PADALE, SHIL - KALYAN
ROAD, THANE.


NAME AND ADDRESS OF OWNER/ P.O.A.H.

M/S. BRIGHT SKY HEIGHTS BUILDERS & DEVELOPERS PVT.LTD.
NEAR MILLENNIUM TOYOTA SHWRROOM,VILLAGE PADALE,
KALYAN SHIL ROAD,THANE -421204.

SIGNATURE OF OWNER/ P.O.A.H.

SIGNATURE OF ARCHITECT

ARCHITECTS NAME & ADDRESS

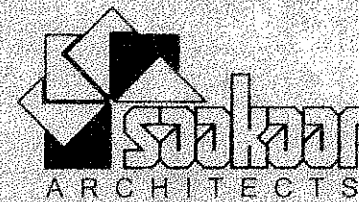

2ND FLOOR, NAKSHATRA, A WING,
NEAR TMC, ALMEIDA ROAD,
PANCHPAKHADI, THANE (W) 400 602
PHONE - 2537 8701, TELEFAX - 2536 4700
E MAIL - saakaarchitects@yahoo.co.in

DRG.NO	SCALE	DATE	DRN.BY	CHKD. BY	REGIST.NO. OF ARCHITECT
C-698/2021/M-9	1:100	07/01/20	SACHIN	POONAM	CA/92/14860

1. SERVING Saaka TPO and Drawing (Saaka) Thane Sky Heights 3 MUNICIPAL/2 AMENDMENT AS PER LDCP/BUILDING NO. 5. dng