

OFFICE OF THE KALYAN DOMBIVLI
MUNICIPAL CORPORATION, KALYAN.

Building Permit No.:
KDMC/TPD/BP/27 Village/2020-21/03/179.
Date: 10/08/2023.

SANCTIONED



ASSISTANT DIRECTOR
TOWN PLANNING
Kalyan Dombivli Municipal Corporation

CONTENTS OF SHEET
MHADA REFUGE FLOOR PLAN, AREA DIAGRAM AND B/A/P AREA STATEMENT
MHADA FLOOR PLAN, AREA DIAGRAM AND B/A/P AREA STATEMENT

'BUILDING 1' [ST+PO+1ST TO 22ND FLOORS]

DESCRIPTION OF PROPOSAL AND PROPERTY

PROPOSED RESIDENTIAL DEVELOPMENT ON PLOT
BEARING S.NO. 36/5A, 5B, 5C, 5D, 5E, 5F, 5H, 5I, S.NO. 35/3
S.NO. 36/7A AND 36/7B VILLAGE DWARULI
TAL : AMBERNATH.

FOR : M/S ANJANEYA LAND DEVELOPERS
P.O.A HOLDER : OYSTER SAKET INFRASTRUCTURES

OWNERS SIGN: *[Signature]*
ARCHITECTS SIGN: *[Signature]*
REC. CONSULTANTS SIGN: *[Signature]*




DMD ARCHITECTS
D BLOCK, ZOWALA SHOPPING CENTRE
SATANAND CHOWK, AGRA ROAD, KALYAN (W)

PH: 9567373232
EMAIL: dmdarchitects@yahoo.com


SCALE	DRAWN	CHECKED	DATE	AGE	NO.	ORG.	NO.	REV.
AS SHOWN	SATYI	SHALAJA	26/07/23	K/M/R/D/A/022	MINI/AY/03			

M/S ANJANEYA LAND DEVELOPERS, 22ND FLOOR, FINAL, REVISED, DWARULI, VILLAGE DWARULI

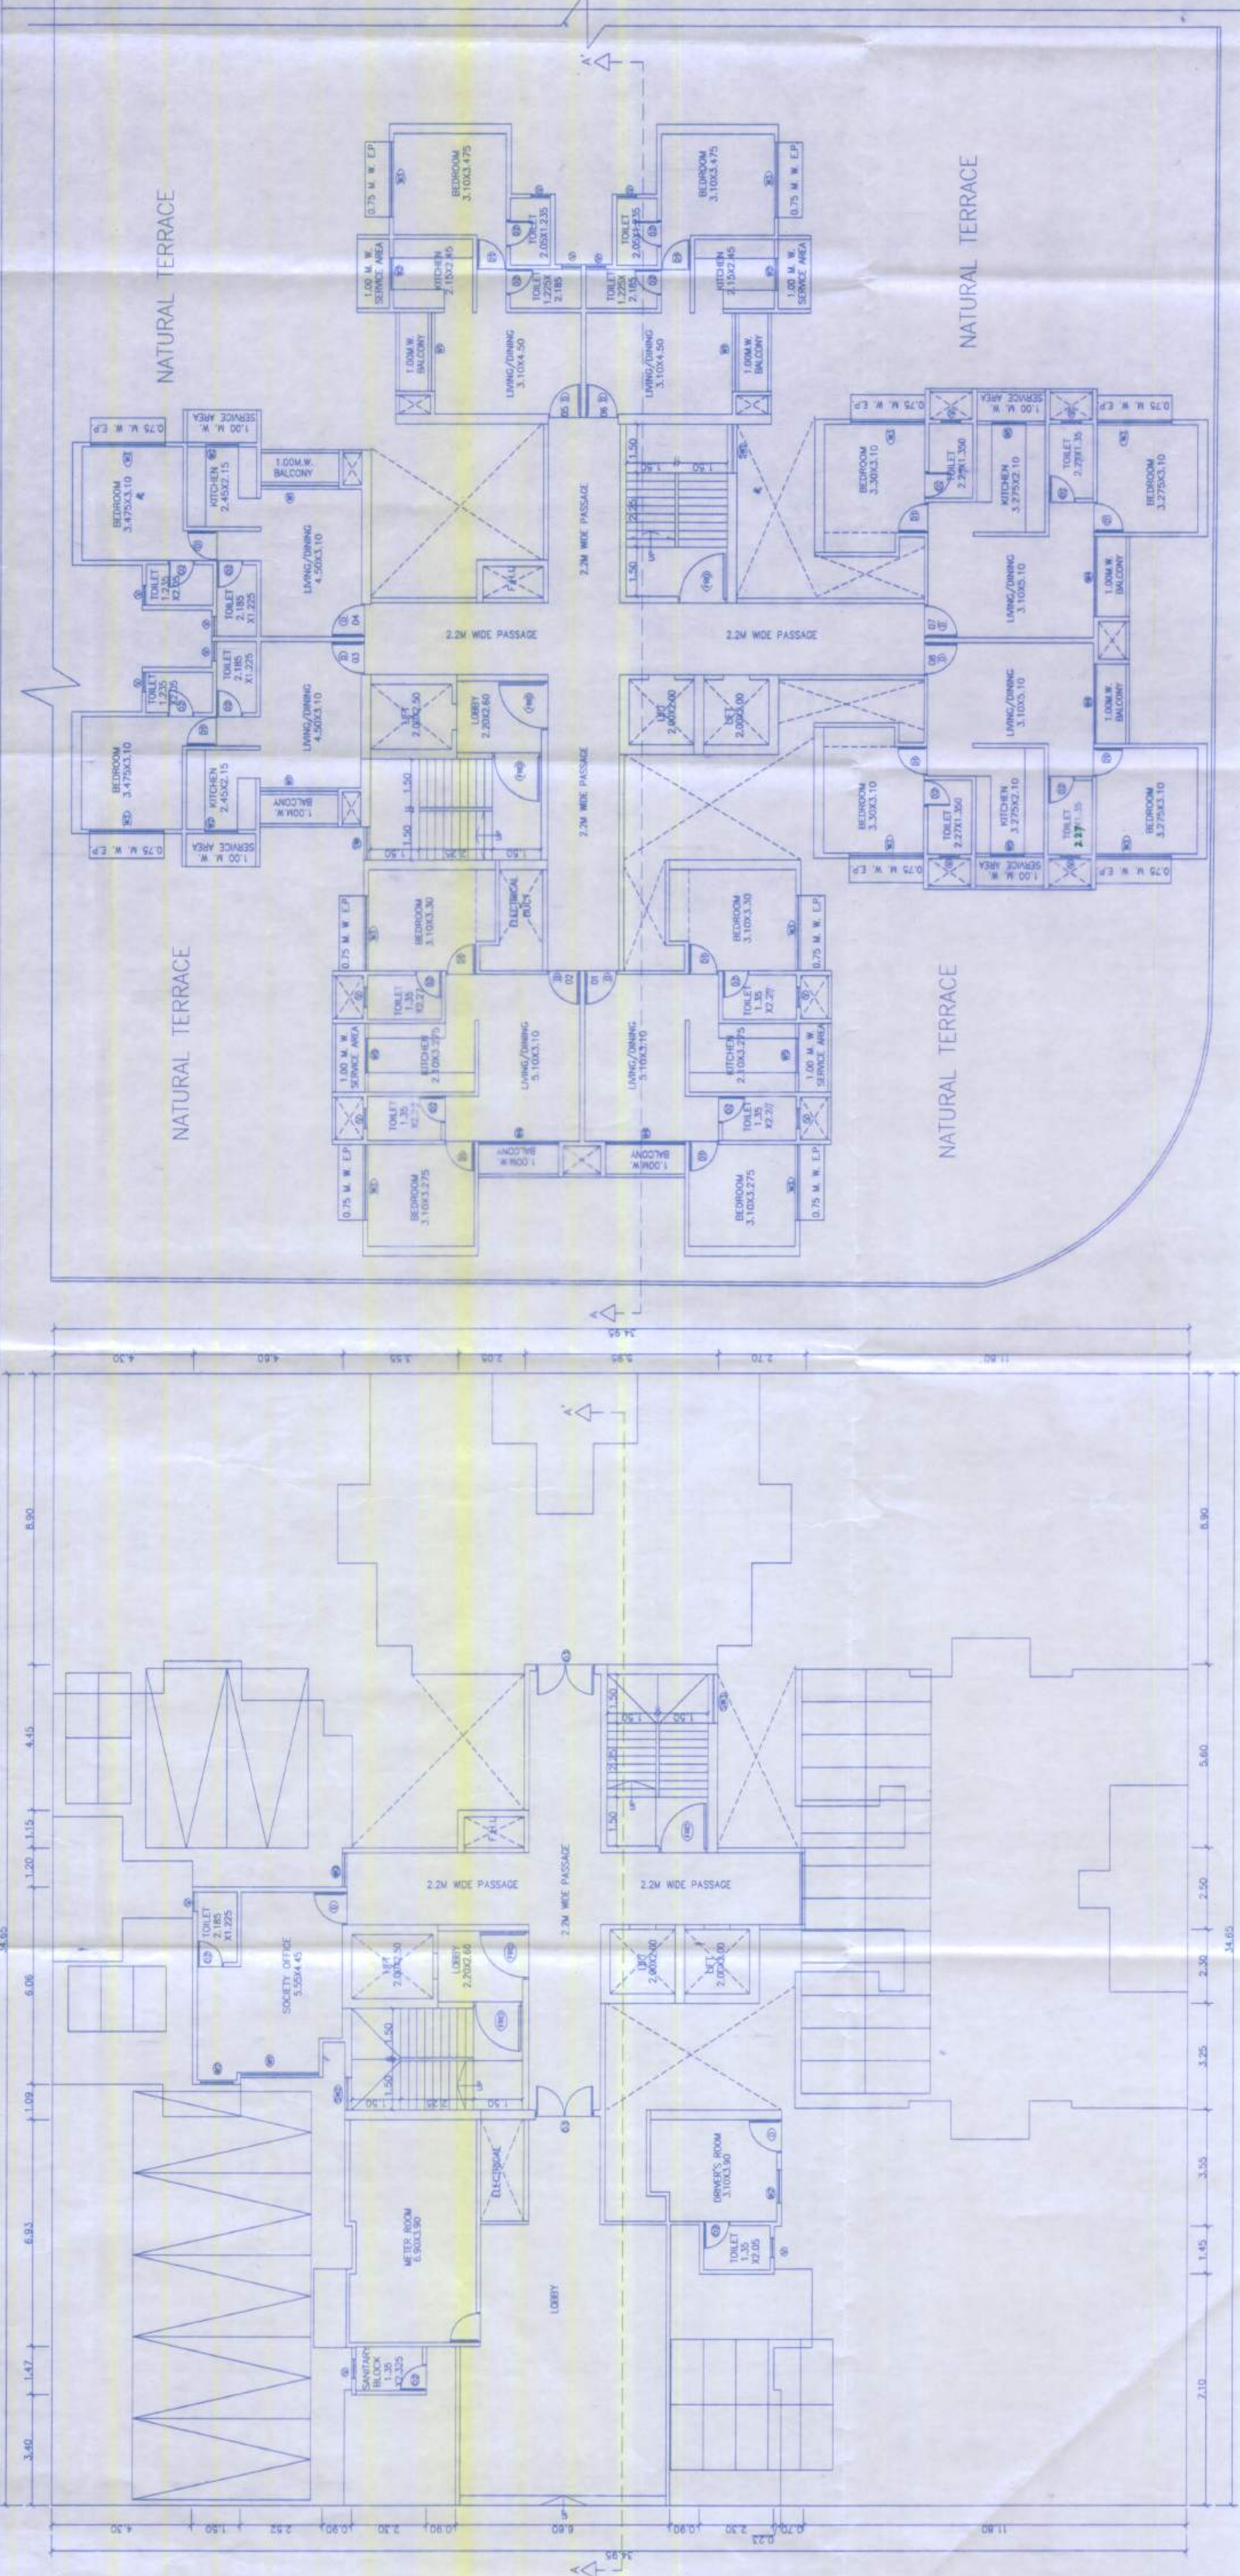

GROUND FLOOR PLAN

SCALE:- 1:100

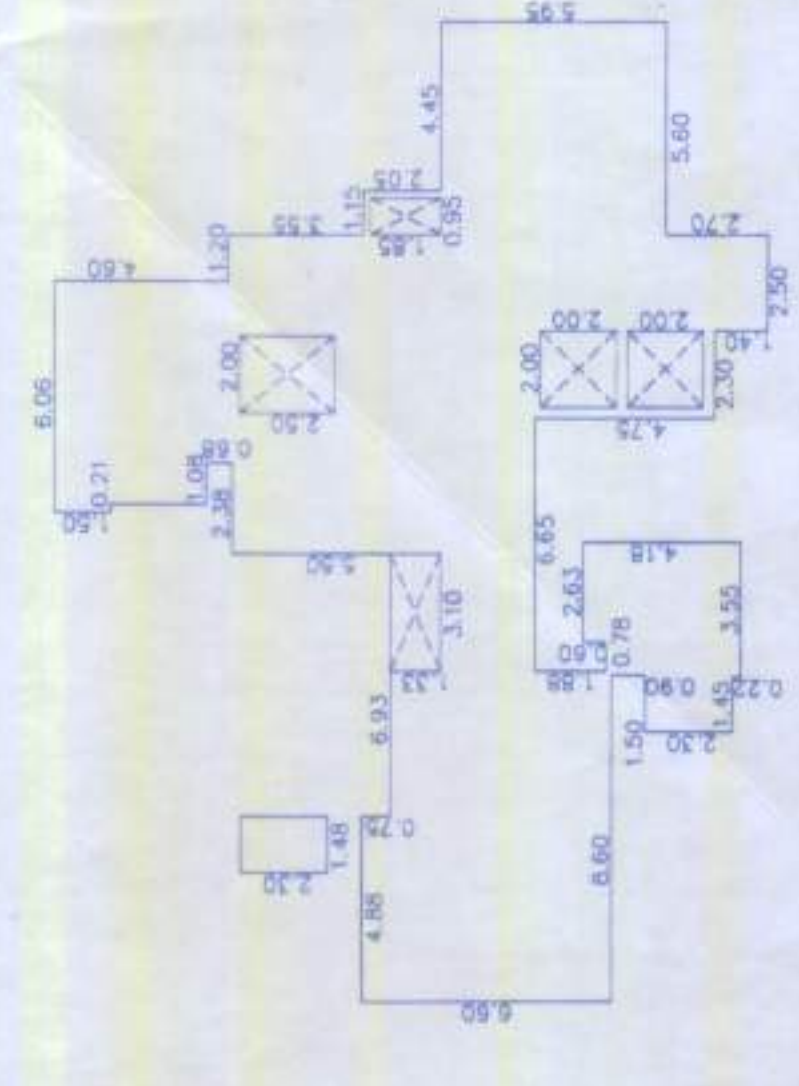


P-LINE FOR GROUND FLOOR

SCALE:- 1:200

1ST FLOOR PLAN

SCALE:- 1:100

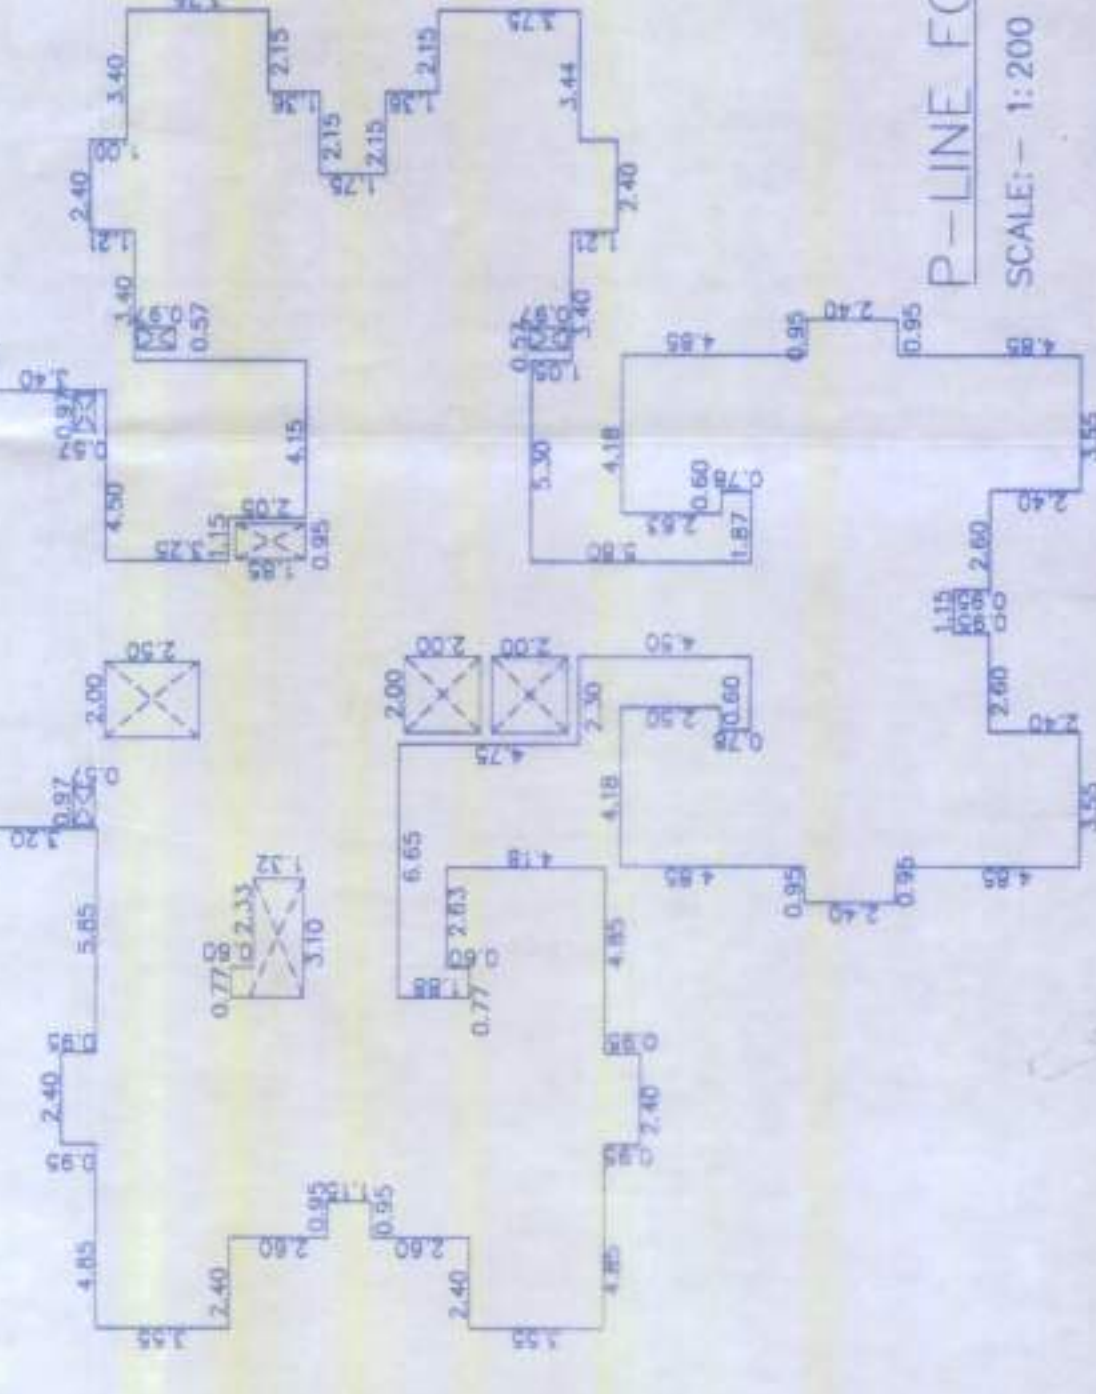

P-LINE FOR GROUND FLOOR

SCALE:- 1:200

BUILT-UP AREA STATEMENT :
TYPICAL FLOOR

P-LINE AREA = 607.72 SQ.M
DEDUCTIONS = 21.57 SQ.M
BUA OF TYPICAL FLOOR = 586.15 SQ.M
(610.06-21.57)