

OFFICE OF THE KALYAN DOMBIVLI
MUNICIPAL CORPORATION, KALYAN.


Building Permit No. **KOMC/PB/127/Village** 2020-21/05/179

Date: 10/08/2023

SANCTIONED



ASSISTANT DIRECTOR OF
TOWN PLANNING
Kalyan Municipal Corporation

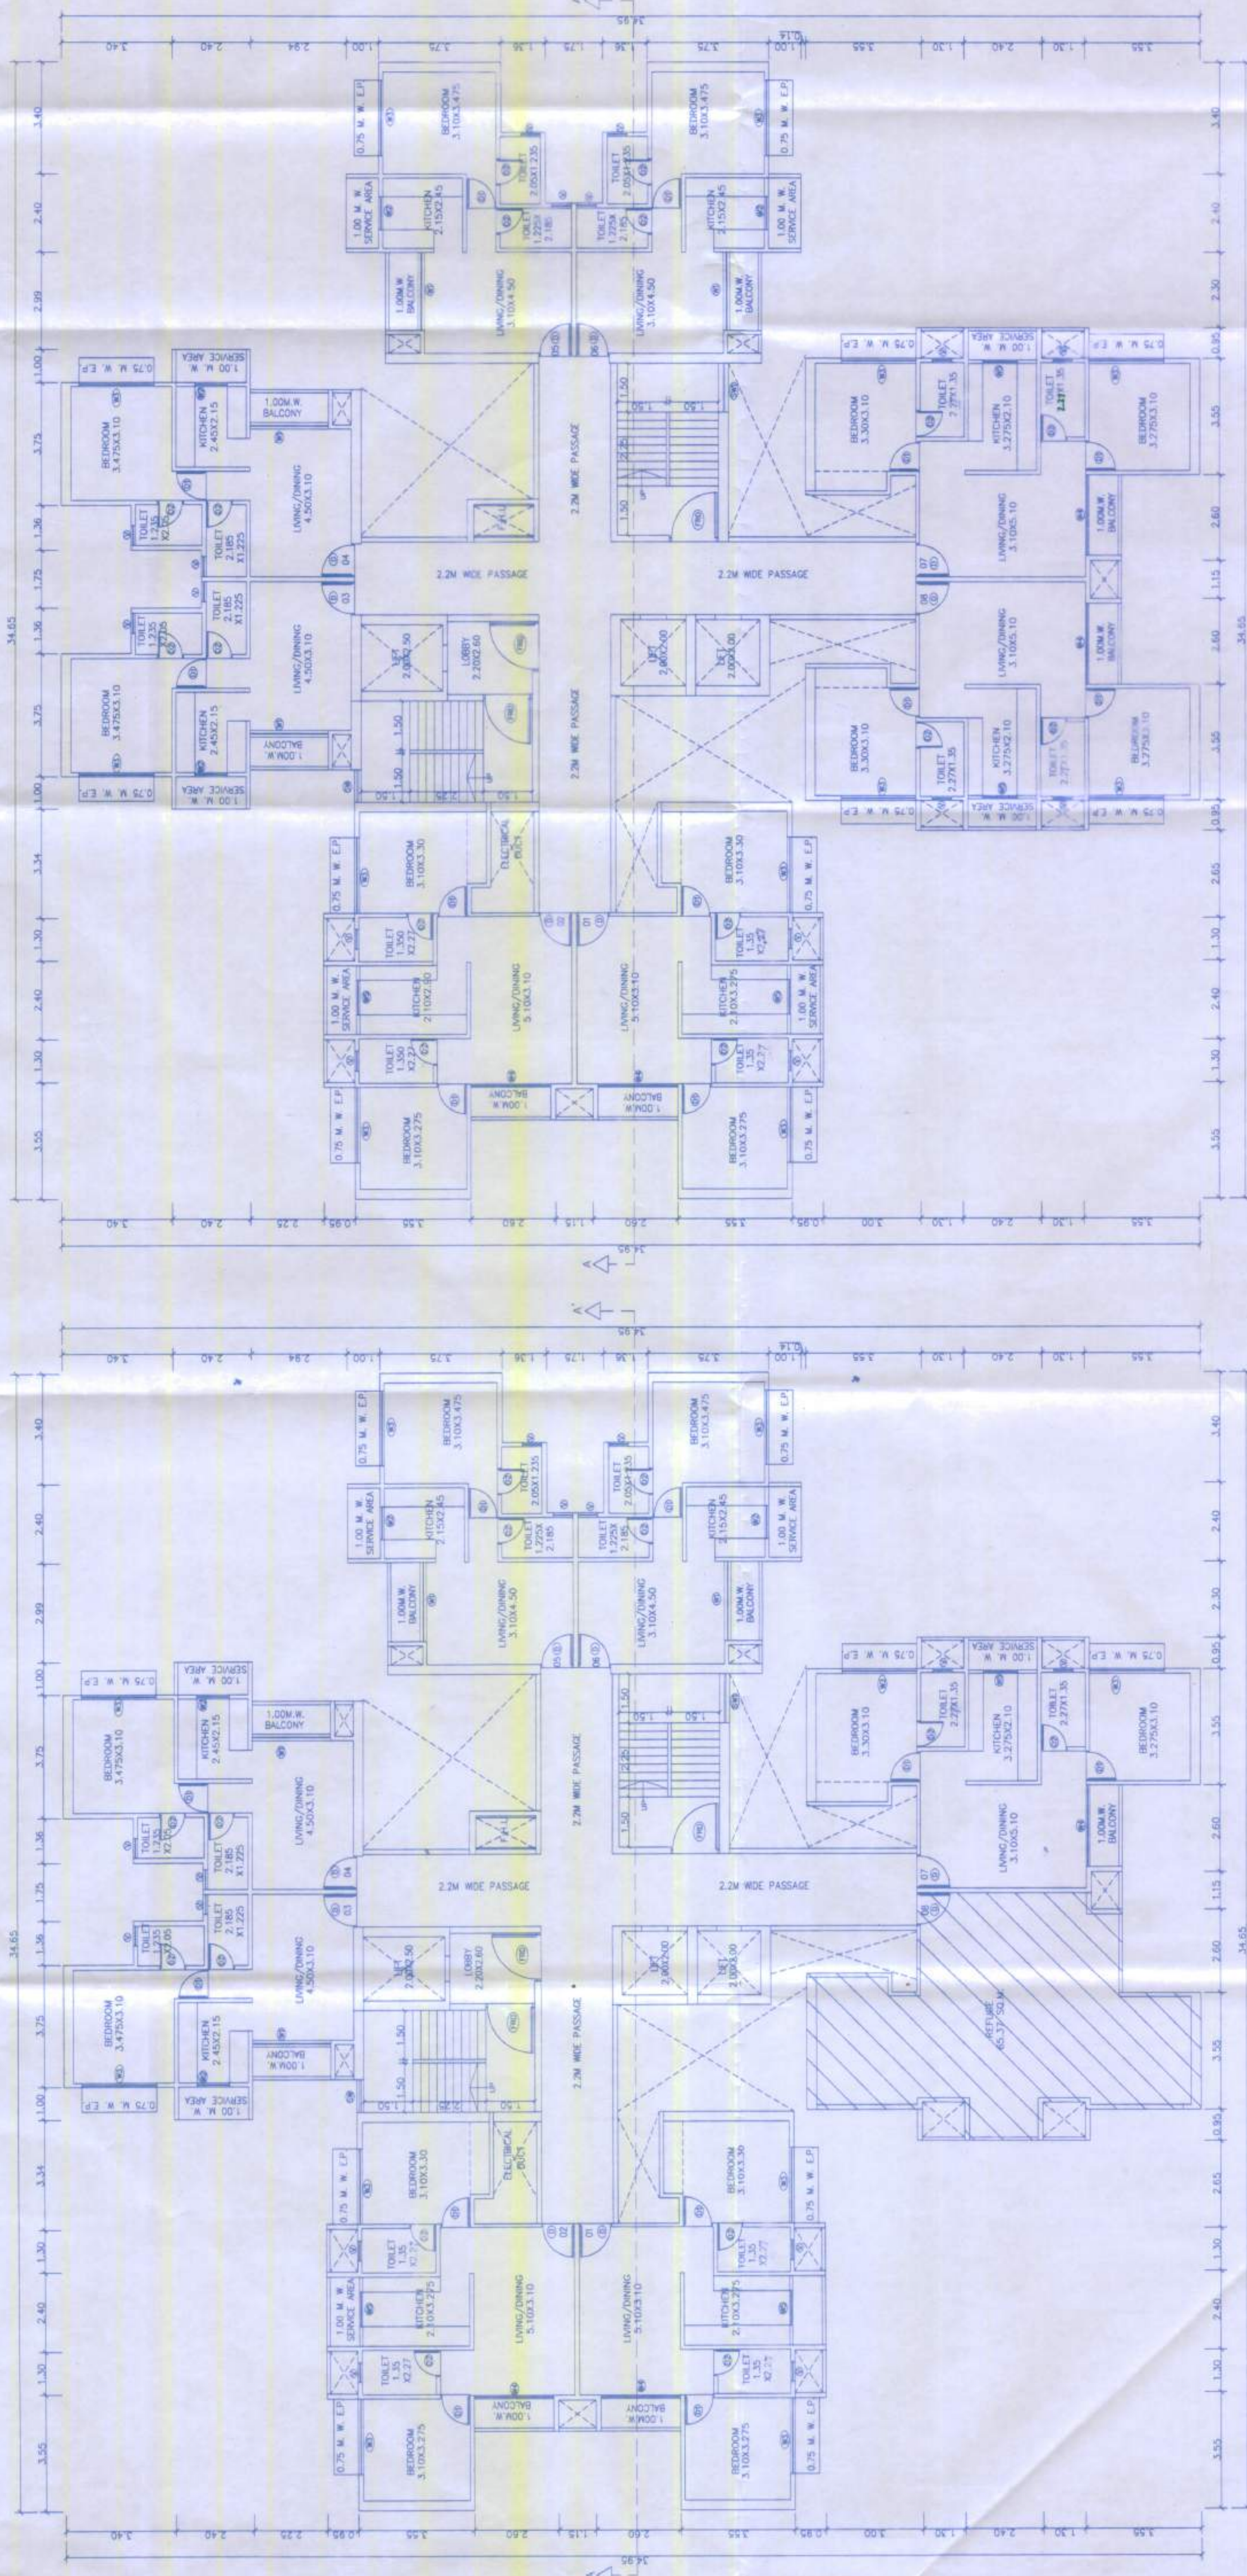

BLDG-A REFUGE FLOOR PLAN


(6TH,11TH,16TH & 21ST)

SCALE:- 1:100

MHADA FLOOR PLAN

(13TH & 14TH FLOOR)

SCALE:- 1:100

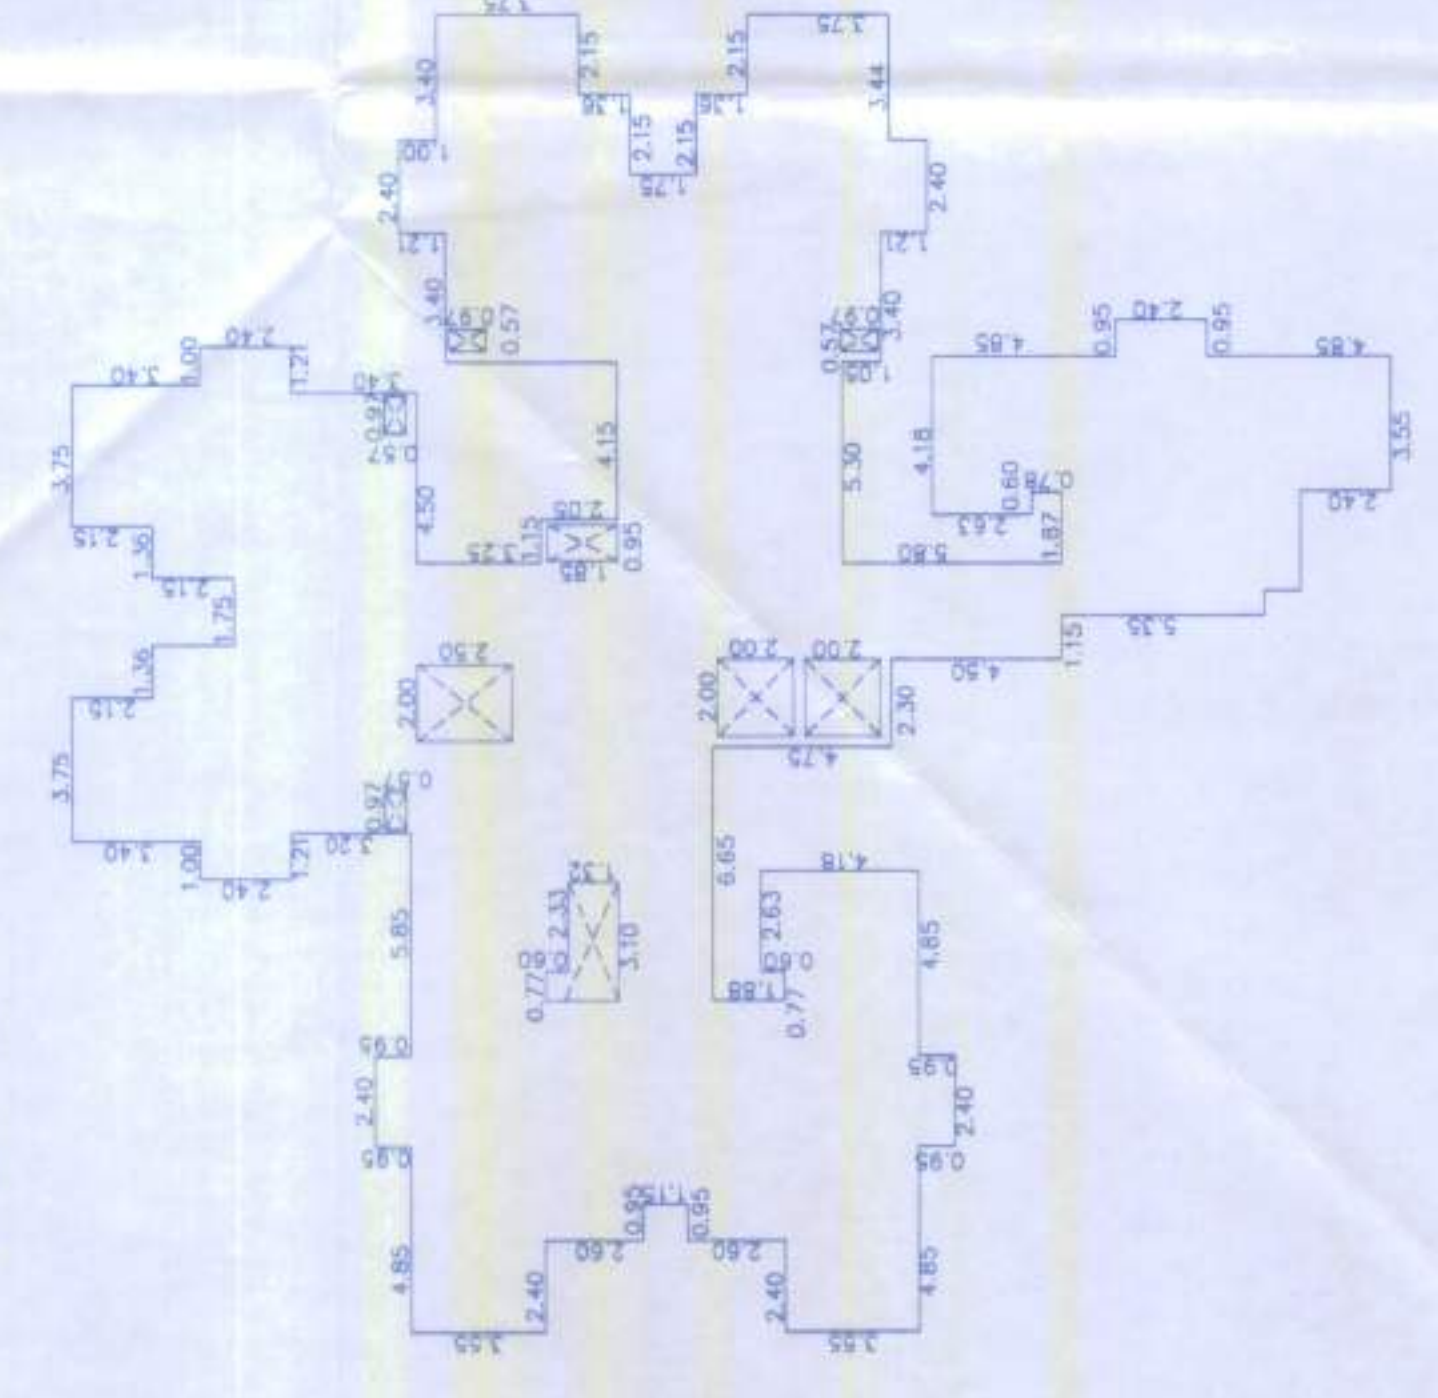

BUILT-UP AREA STATEMENT :


REFUGE FLOOR

P-LINE AREA = 544.11 SQ.M

DEDUCTIONS = 21.57 SQ.M

BUA OF TYPICAL FLOOR = 522.54 SQ.M

(544.11-21.57)

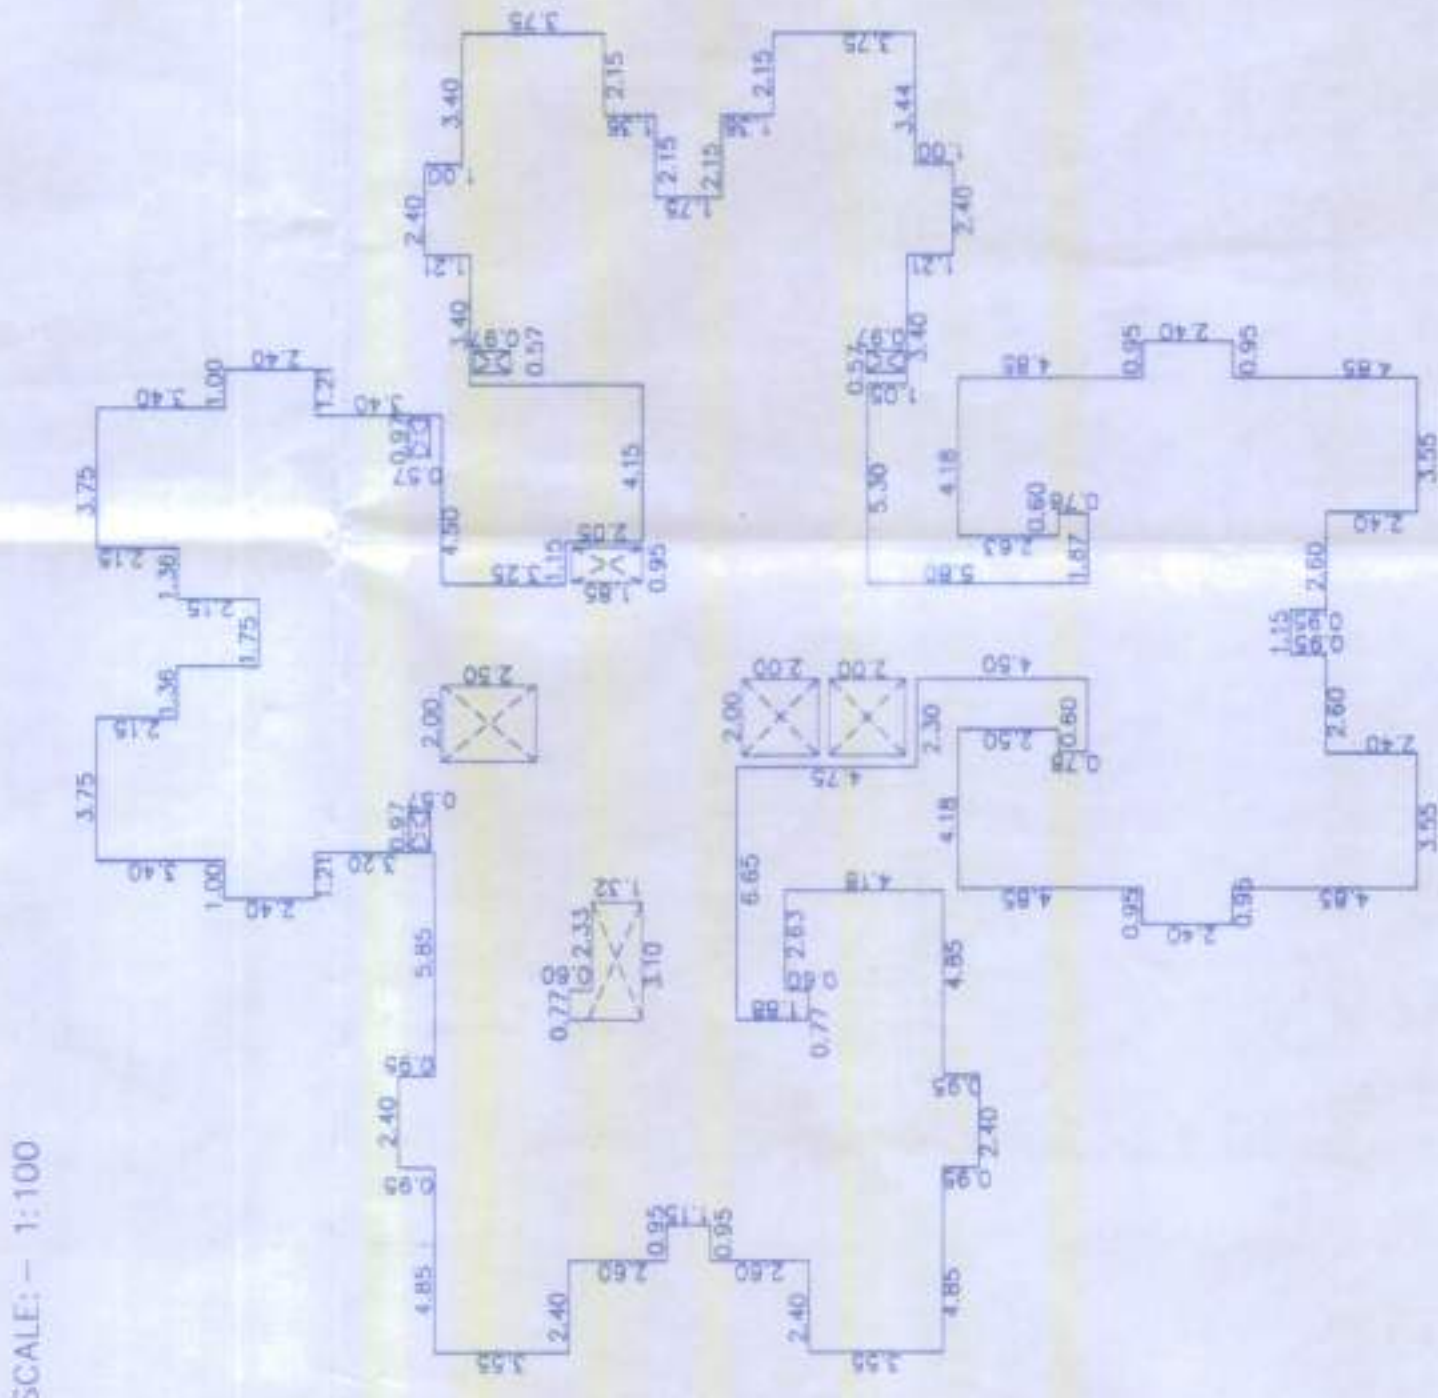

BUILT-UP AREA STATEMENT :

MHADA FLOOR

P-LINE AREA = 610.06 SQ.M

DEDUCTIONS = 21.57 SQ.M

BUA OF MHADA FLOOR =588.49SQ.M

(610.06-21.57)

AREA STATEMENT (MHADA)	
FLOOR	TOTAL BUILT UP AREA IN SQ.M
THIRTEENTH FLOOR	588.49
FOURTEENTH FLOOR	588.49
TOTAL BUILT UP AREA	1176.98

DOOR SCHEDULE	
TYPE	DESCRIPTION
D1	1.00 X 2.00
D2	0.80 X 2.00
D3	0.80 X 2.00
CONTENTS OF SHEET : 0.00 AREA STATEMENT
MHADA FLOOR PLAN, AREA DIAGRAM AND BUA AREA STATEMENT
BUILDING 1' [ST+PO+1ST TO 22ND FLOORS]
DESCRIPTION OF PROPOSAL AND PROPERTY
PROPOSED RESIDENTIAL DEVELOPMENT ON PLOT
BEARING S.NO. 36/5A,5B,5C,5D,5E,5F,5H,5J, S.NO. 35/3
S.NO. 36/7A AND 36/ 7B VILLAGE DWARULI
TAL : AMBARNATH.
FOR : M/S ANJANEYA LAND DEVELOPERS
P.O.A HOLDER : OYSTER SAKET INFRASTRUCTURES

OWNERS SIGN
ARCHITECTS SIGN
RCC CONSULTANTS SIGN

DMD ARCHITECTS
D BLOCK, 20/2 WALA SHOPPING CENTRE
SAHAJANAND CHOWK, AGRA ROAD, KALYAN (W)
PH: 9967373232
EMAIL: dmdarchitects@yahoo.com

SCALE	DRAWN	CHECKED	DATE	JOB. NO.	DRD. NO.	REV.
AS SHOWN	KAL	SUKALJA	25/07/23	KYR/BL/1022	MAN/LAY/05	