



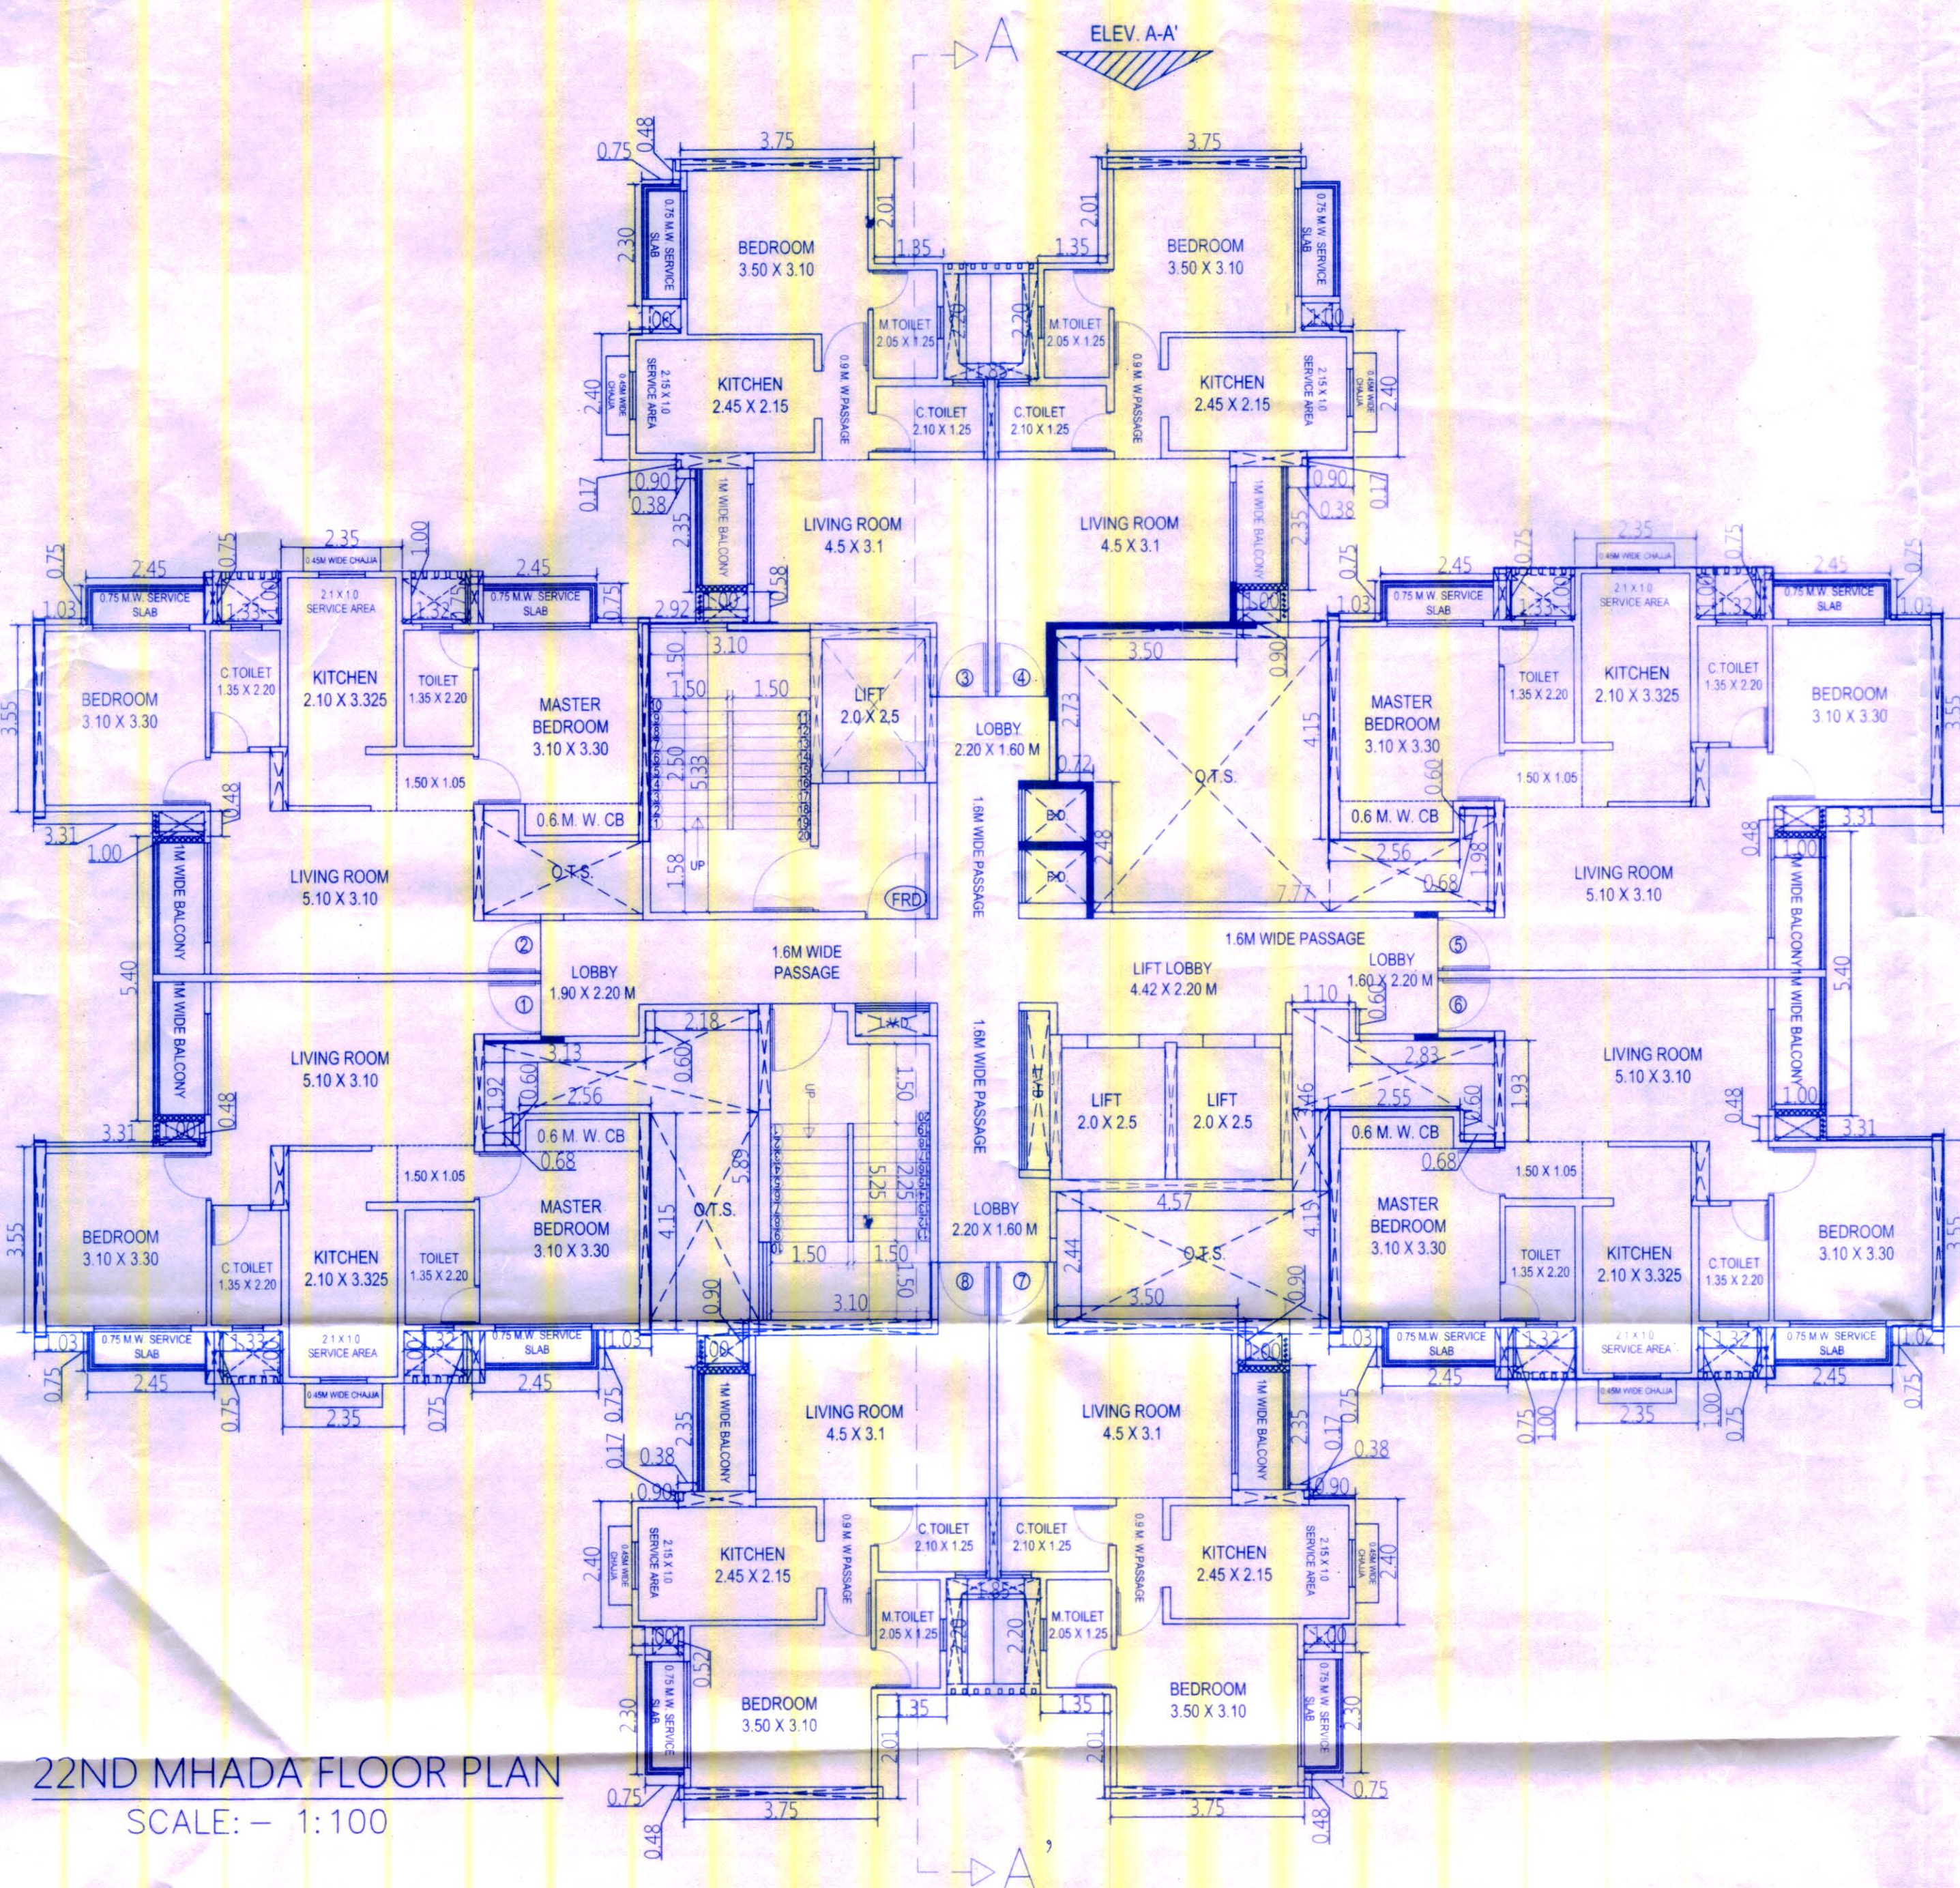

22ND MHADA FLOOR PLAN
SCALE: - 1:100

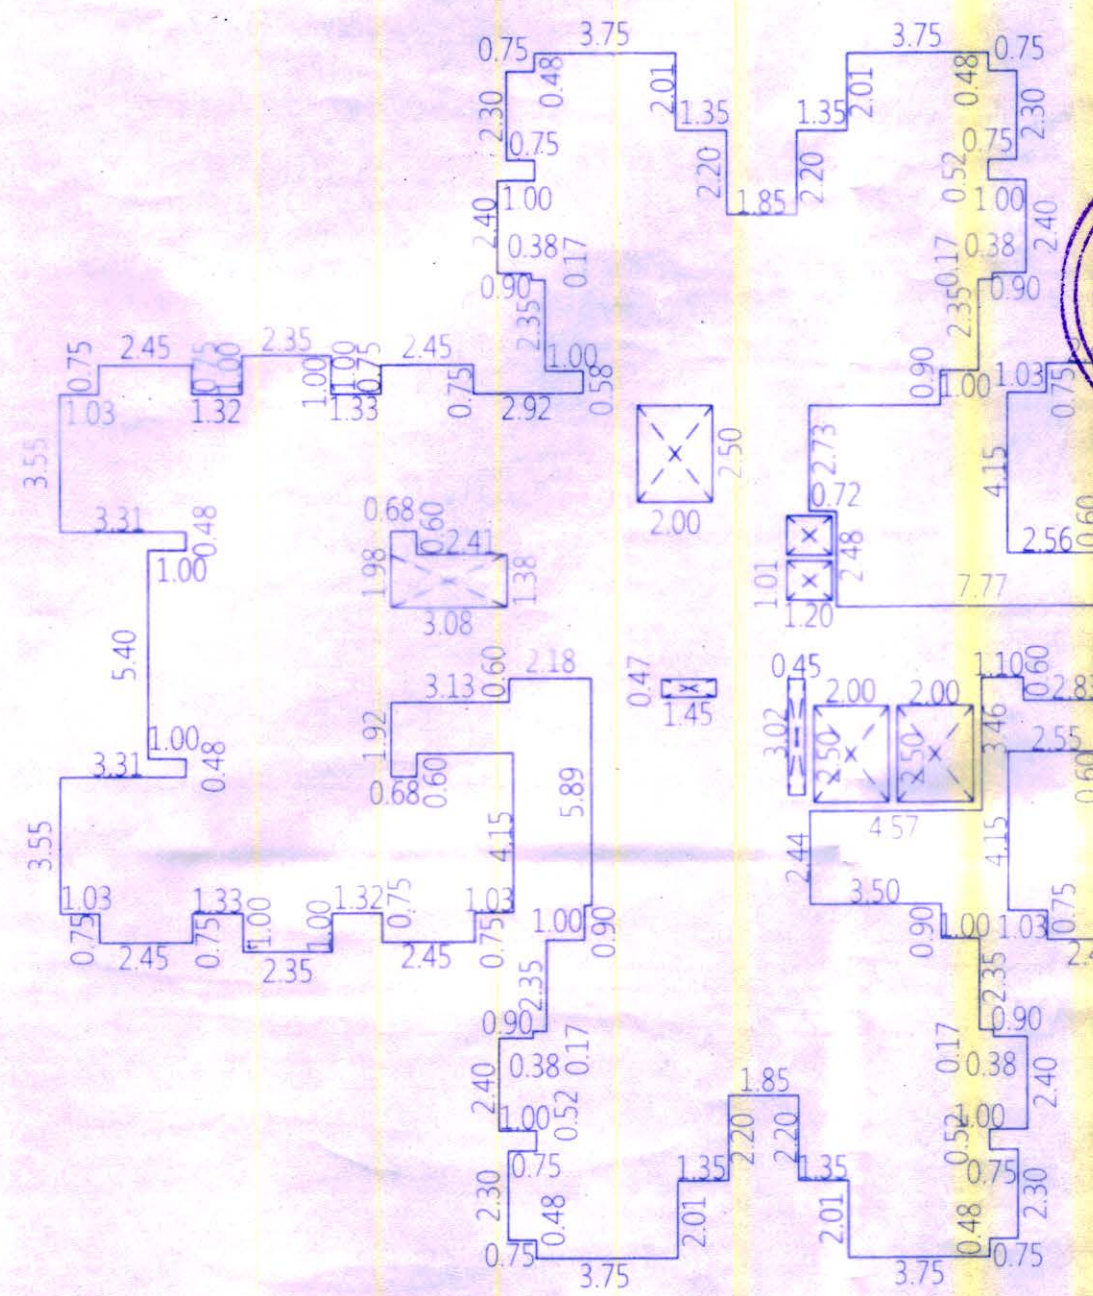

P-LINE FOR 22ND MHADA FLOOR
(MHADA FLOOR)
SCALE: - 1:200

BUILT-UP AREA STATEMENT :
22ND MHADA FLOOR

P-LINE AREA = 620.90 SQ.M
DEDUCTIONS = 24.11 SQ.M
BUA OF 22ND MHADA FLOOR = 596.79 SQ.M
(620.90 - 24.11)

BUILDING - 2
(ST+2PD & MHADA+1ST FL (AMENITY (PT))+RES. (PT)) TO
21ST FL RES. & 22ND FL MHADA)

STAMP OF APPROVAL

OFFICE OF THE KALYAN DOMBIVLI
MUNICIPAL CORPORATION, KALYAN.
Building Permit No: KDMC/TPD/BP/27 Village/2020-21/03/96
Date: 29/08/2024.

SANCTIONED



ASSISTANT DIRECTOR OF
TOWN PLANNING
Kalyan Dombivli Municipal Corporation

CONTENTS OF SHEET
1ST PODIUM & MHADA FLOOR PLAN, AREA DIAGRAM AND B/UP AREA STATEMENT
2ND PODIUM & MHADA FLOOR PLAN, AREA DIAGRAM AND B/UP AREA STATEMENT
22ND MHADA FLOOR PLAN, AREA DIAGRAM AND B/UP AREA STATEMENT

BUILDING - 2
(ST+2PD & MHADA+1ST FL (AMENITY (PT))+RES. (PT)) TO
21ST FL RES. & 22ND FL MHADA)

DESCRIPTION OF PROPOSAL AND PROPERTY
PROPOSED RESIDENTIAL DEVELOPMENT ON PLOT
BEARING S.NO. 36/5A,5B,5C,5D,5E,5F,5H,5I .S.NO 35/3
S.NO.36/7A AND 36/'7B VILLAGE DWARLI
TAL : AMBERNATH.

FOR : M/S ANJANEYA LAND & PROPERTY DEVELOPERS
P.O.A HOLDER : OYSTER SAKET INFRASTRUCTURE

OWNERS SIGN ARCHITECTS SIGN RCC CONSULTANTS SIGN

DMD ARCHITECTS
D BLOCK, ZOJWALA SHOPPING CENTRE
DANAJANAND CHOWK, AGRA ROAD, KALYAN (W)
PH: 9967373232
EMAIL: dmdarchitects@yahoo.com

SCALE	DRAWN	CHECKED	DATE	JOB. NO.	DRG. NO.	REV.
AS SHOWN	KSHITIJ	SHAILAJA	22/08/2024	KYN/BLD/1622	MUN'LAY'12	