



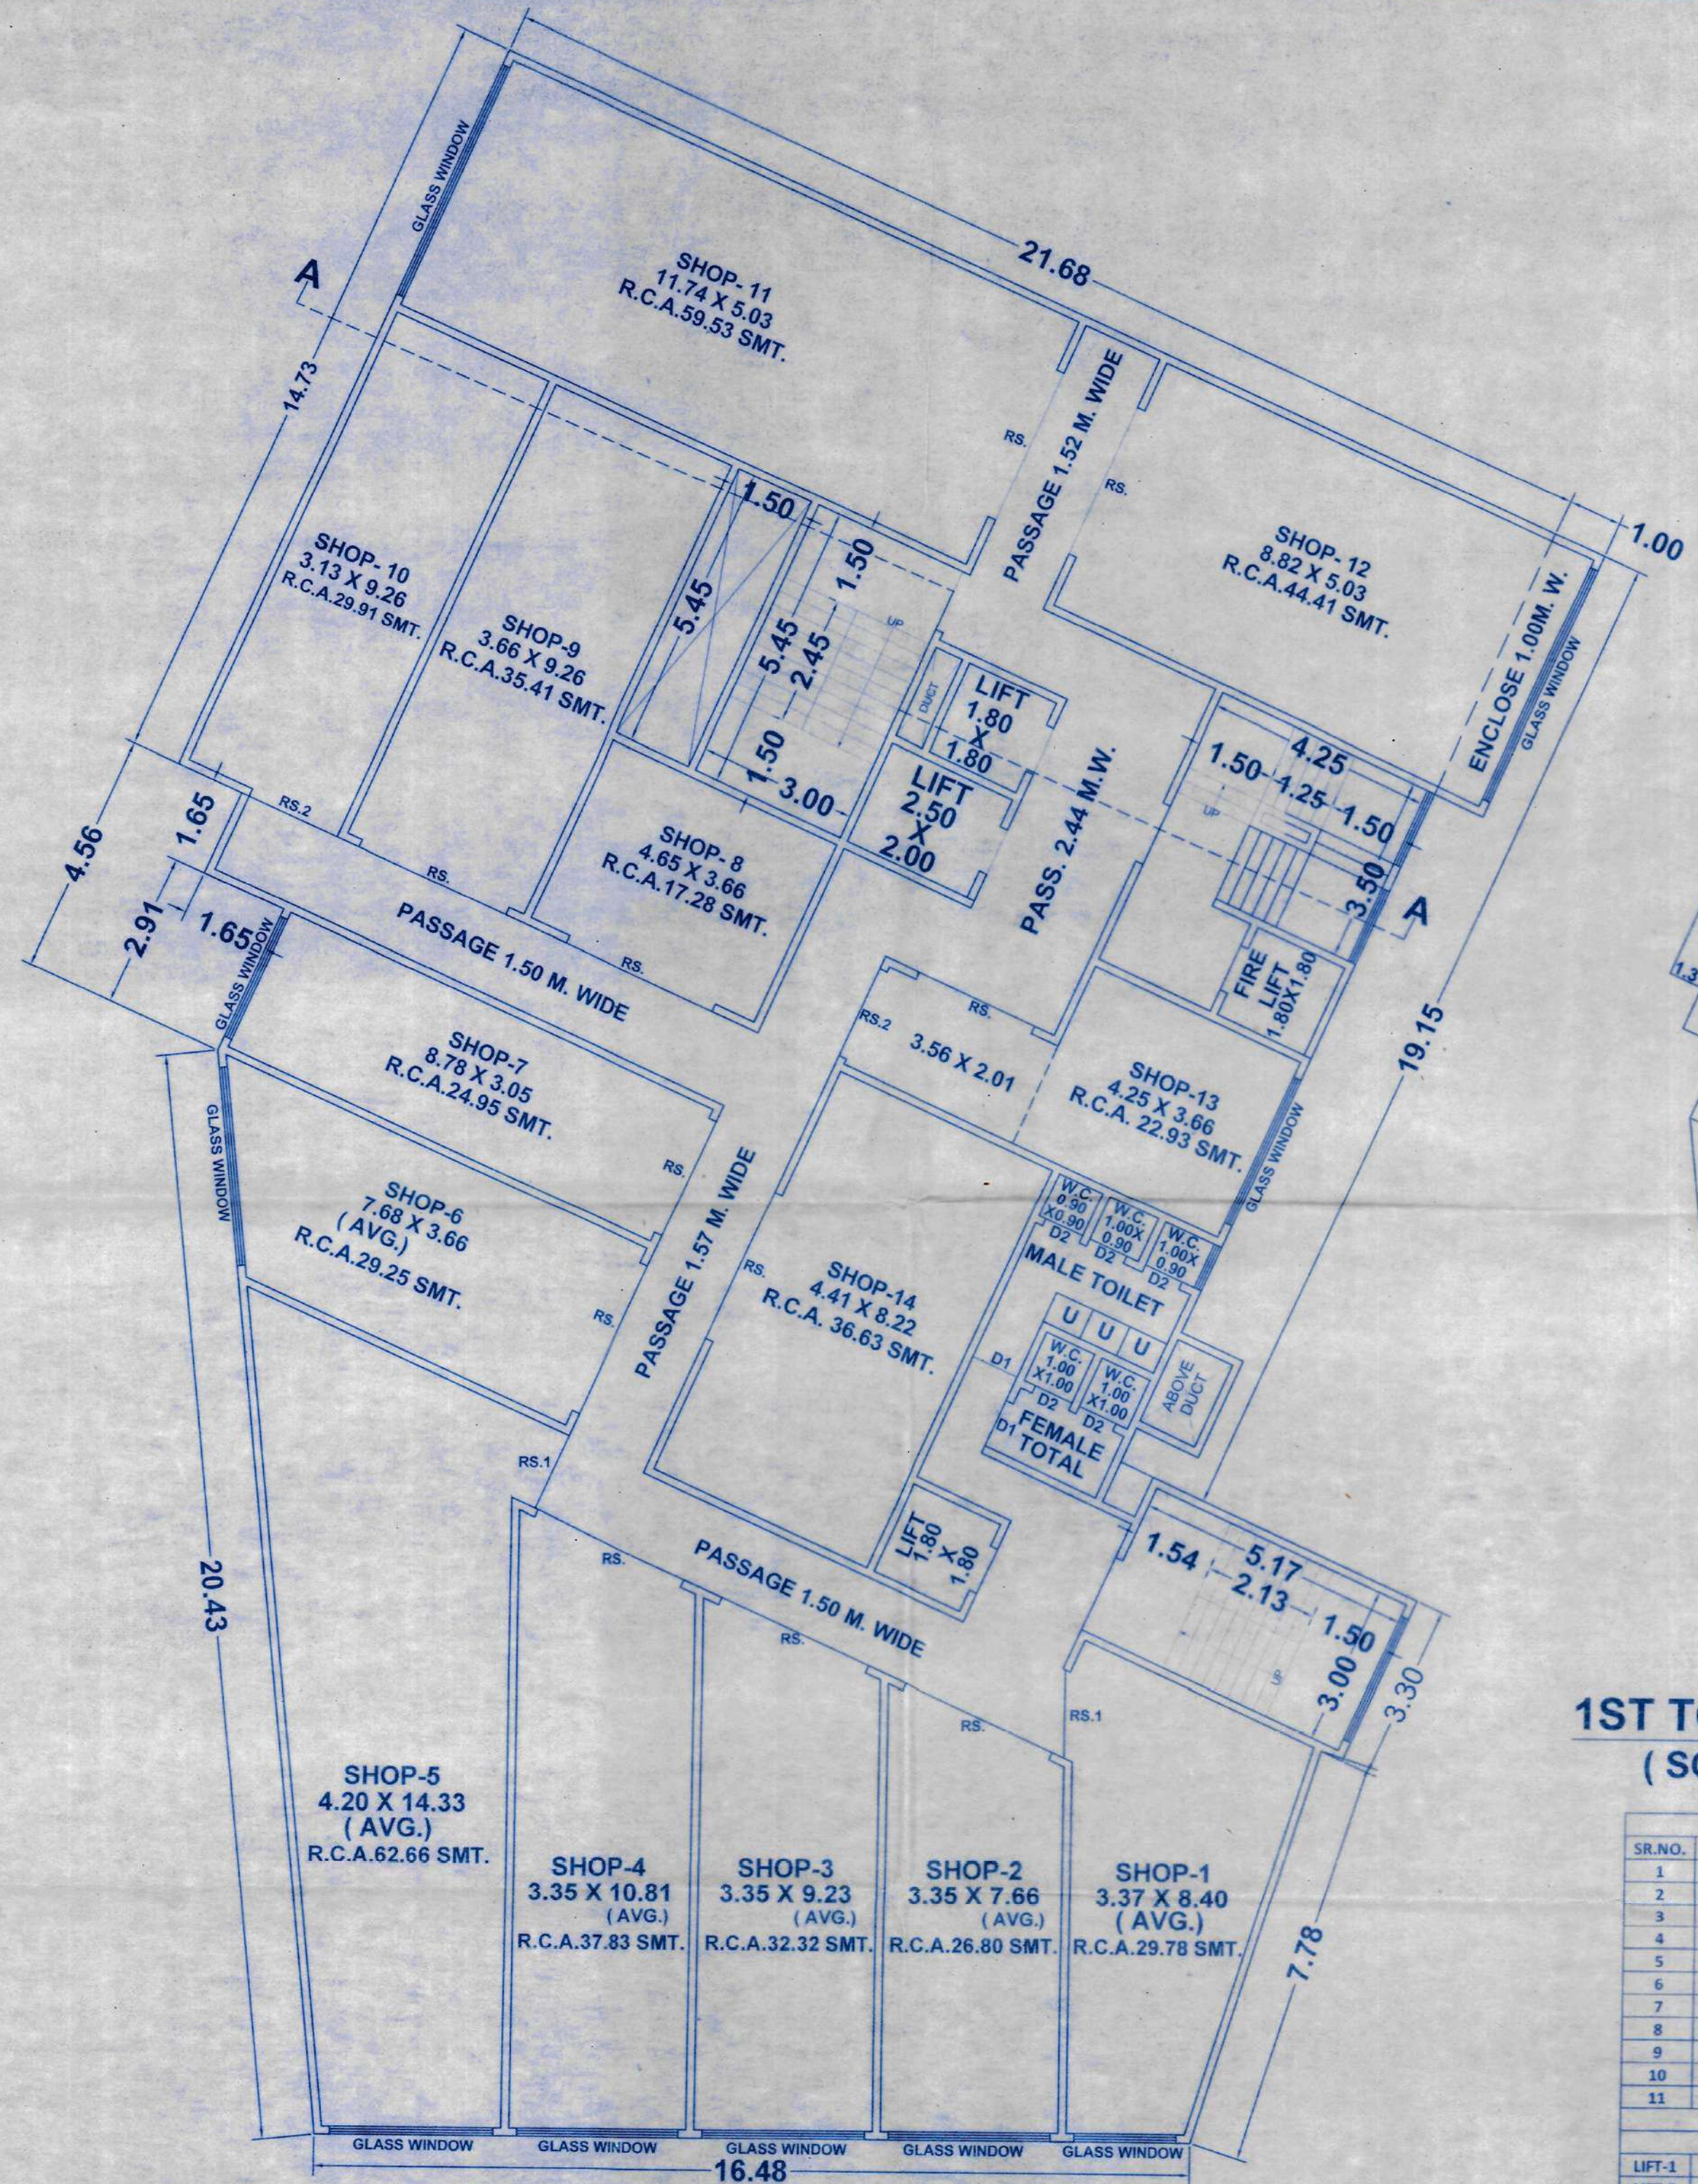

1ST TO 3RD FLOOR PLAN
(SCALE 1:100)

1ST TO 3RD FL. SHOP RERACARPET AREA	
SHOP NO.	CARPET AREA (IN SQ.MTR.)
1	29.78
2	26.8
3	32.32
4	37.83
5	62.66
6	29.25
7	24.95
8	17.28
9	35.41
10	29.91
11	59.53
12	44.41
13	22.93
14	36.63
TOTAL AREA	489.69

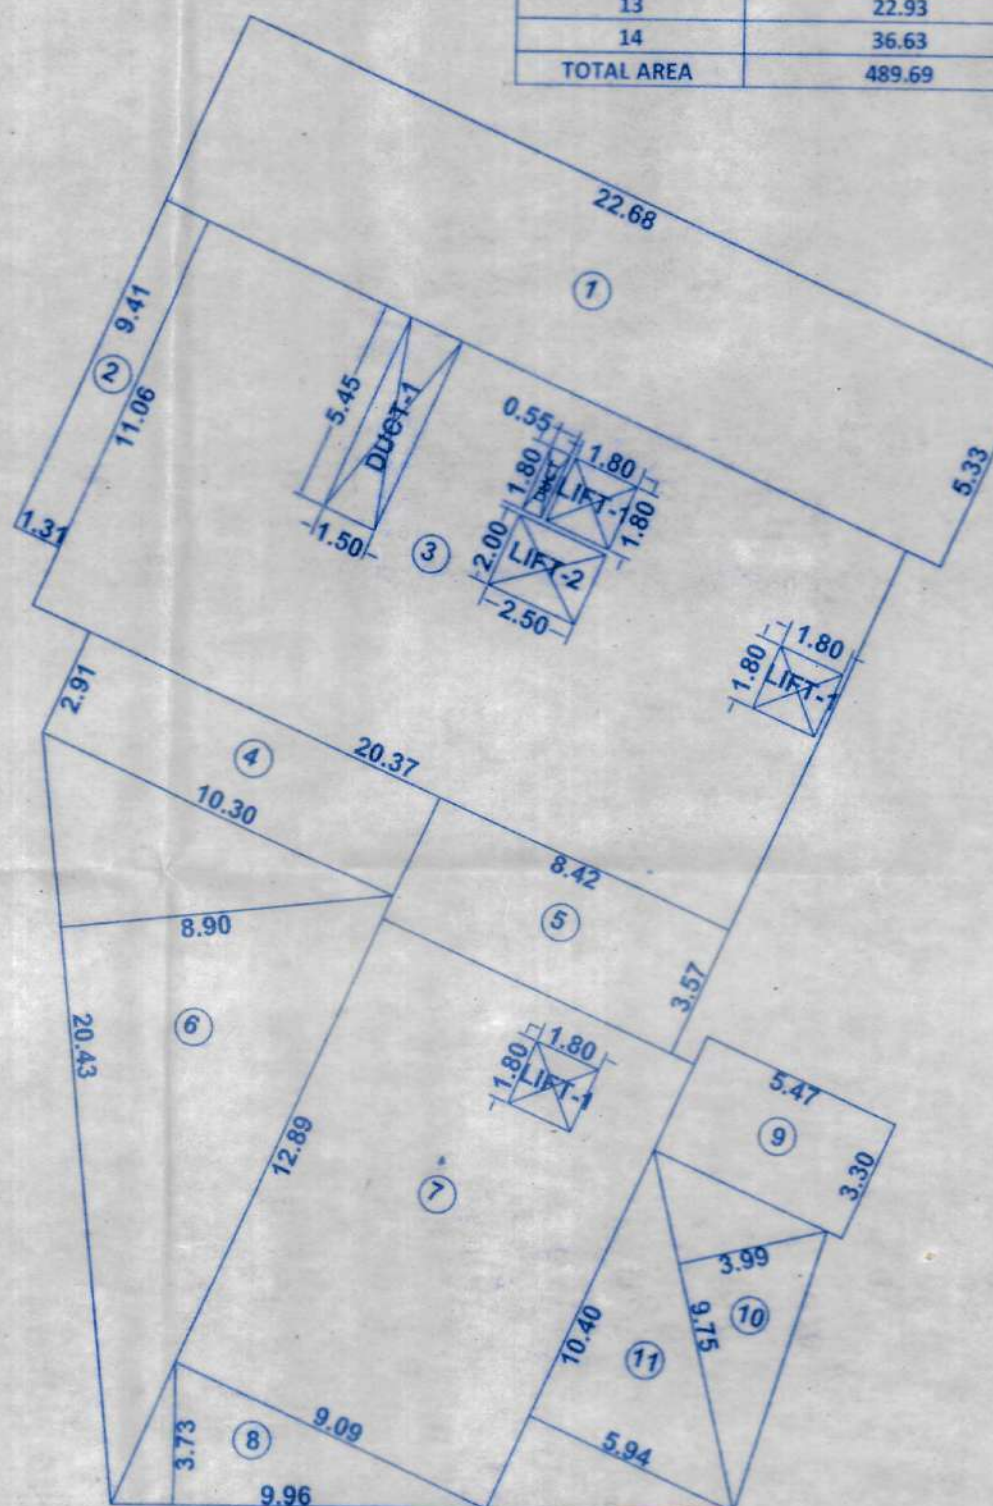

1ST TO 3RD FLOOR LINE DIAGRAM
(SCALE 1:200)

1ST TO 3RD FL.COMMERCIAL P-LINE AREA					
SR.NO.	LENGTH	X	WIDTH	X	NO.
1	22.68	X	5.33	X	1
2	9.41	X	1.31	X	1
3	20.37	X	11.06	X	1
4	10.3	X	2.91	X	1
5	8.42	X	3.57	X	1
6	20.43	X	8.9	X	0.5
7	9.09	X	12.89	X	1
8	9.96	X	3.73	X	0.5
9	5.47	X	3.3	X	1
10	9.75	X	3.99	X	0.5
11	10.4	X	5.94	X	0.5
TOTAL AREA					713.59
LIFT & DUCT DEDUCTION AREA					
LIFT-1	1.8	X	1.8	X	3
LIFT-2	2.5	X	2	X	1
DUCT	0.55	X	1.8	X	1
DUCT-1	5.45	X	1.5	X	1
LIFT & DUCT DEDUCTION AREA					23.89
713.59					689.70
1ST TO 3RD FL.COMMERCIAL P-LINE AREA					689.70

STAMP FOR APPROVAL

SHEET NO.3 /4

पर्यायवाची पत्र क्र. ना.प्र.क्र. (१०८/२०२२-२३)

ना.क्र.न.र.क्र. २०२३ दिनांक ६/०८/२३

शर्तीना अविन राहुन व हिरव्या रंगाने दुसरी सुचविल्या प्रमाणे वाणिज्य नाण्यम/विश्रुत परवानगी मंजूर

नियमक संचालक नगररचना
विशेष निजामपूर शहर महानगरपालिका

DESCRIPTION

PROPOSED PLAN FOR COMMERCIAL OF BUILDING GR. + 3RD FL. ON LAND BEARING S.NO.141/A/1. AT VILLAGE KAMATGHAR, TALUKA-BHIWANDI, DIST-THANE.

OWNERS NAME :-

- MR.YOGESH JAGDESHPRASAD JOGANI
THROUGH HIS CONSTITUTED ATTORNEY
- 1) MRS. SAVITADEVI JAGDISH PRASAD JOGANI. 3) MR. SURESHKUMAR CHIRANJILAL JOGANI.
2) MR. VISHWANATH CHIRANJILAL JOGANI. 4) MR. ARUNKUMAR PURUSHOTTAM JOGANI.
5) MRS.KIRANDEVI ASHOK JOGANI.

DEVELOPER & POAH. SIGN.

M/S BLISSFUL BUILDCON LLP.

1) ADIL NASIR HUSSAIN MOMIN. (POAH.)

2) BHAGWAN NAMPELKY KODAM. (POAH.)

CERTIFICATE OF AREA

CERTIFIED THAT, I HAVE SURVEYED THE PLOT UNDER REFERENCE ON AND THAT THE DIMENSIONS OF THE SIDES ETC. OF THE PLOT STATED ON THE PLAN ARE AS MEASURED ON SITE AND THE AREA SO WORKED OUT IS 4385.87 SQ.M. AND TALLIES WITH THE AREA STATED IN THE DOCUMENT OF OWNERSHIP.

LIC.ENGINEER WAHEED ANSARI
T.P/ ENGR/ 346



HK DESIGN
CONSULTANTS

Architecture | Planning | Liasoning | Project Management | Interiors

www.hk-design.in

OFFICE NO. 106, 1ST FLOOR, SANGHVI PARRSSVA CLASSIC, TEMGHAR, NEAR SAI BABA TEMPLE, BHIWANDI-KALYAN ROAD, BHIWANDI (DIST- THANE)-421302
Phone: +91-9011110503 Email: office@hk-design.in