


Signature Not Verified

Digitally signed by SHALENDRA P BENDALE
Date: 2024.06.27 11:23:44 IST
Reason: Approved Drawing Plan
Location: Thane Municipal Corporation
Project Code : TMCB-ENTRY-75505
Application Number : RTMCB202400210
Proposal Number : 260757
Certificate Number : TMCB/RB/2024/APL/00189


Deputy City Engineer
Date: 11/06/2014

Executive Engineer
Date: 14/06/2024

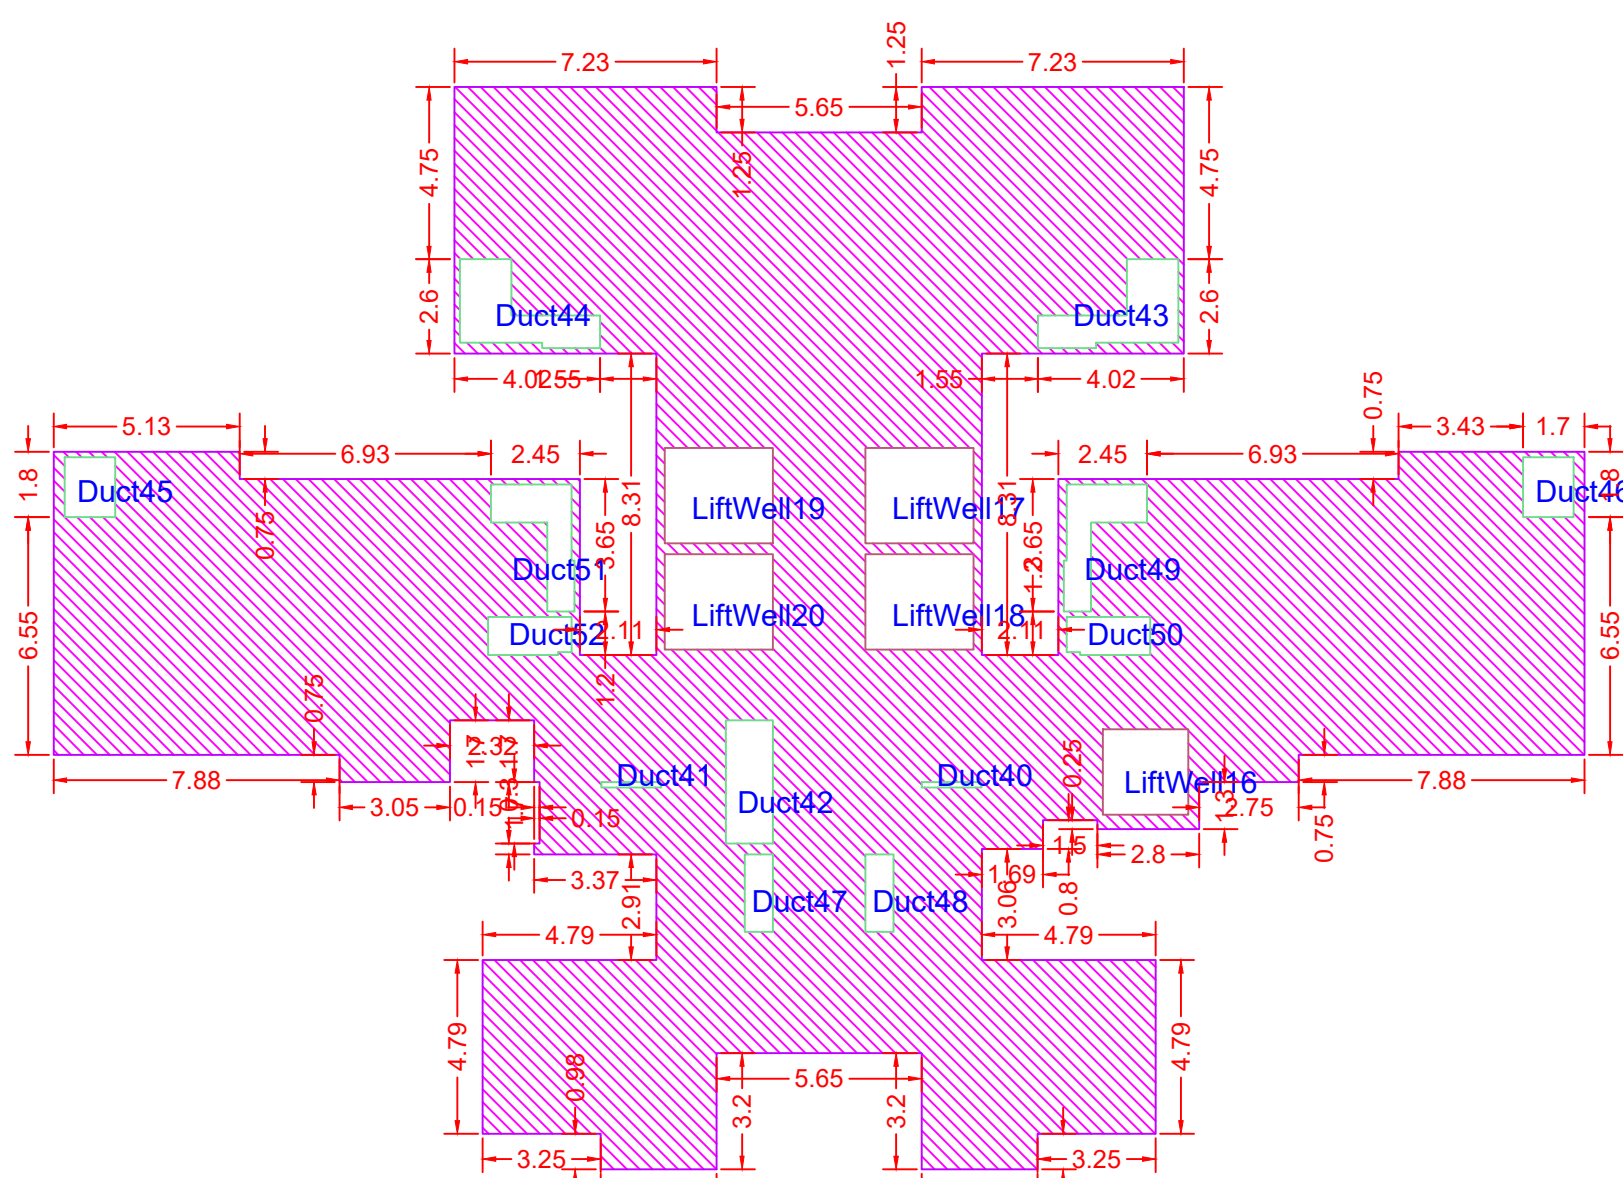


BUILT-UP AREA CALCULATION TYPICAL FLOOR - 1ST 3RD TO 6TH 8TH TO 11TH 13TH TO 16TH 18TH TO 21ST 23RD TO 26TH 28TH 29TH Bldg No 3 Miraya Divine

BUILT UP AREA CALCULATION			
FOR TYPICAL FLOOR - 1ST 3RD TO 6TH 8TH TO 11TH 13TH TO 16TH 18TH TO 21ST 23RD TO 26TH 28TH 29TH Bldg No 3 Miraya Divine			
AREA NAME	LENGTH	WIDTH	Area(Sq.M)
BLOCK	42.21	29.84	637.15
BLOCK AREA TOTAL =637.15Sq.M			
LiftWell20	-	-	7.83
LiftWell19	-	-	7.83
LiftWell18	-	-	7.83
LiftWell17	-	-	7.83
LiftWell16	-	-	5.52
Duct52	-	-	2.38
Duct51	-	-	4.08
Duct50	-	-	2.38
Duct49	-	-	4.08
Duct48	-	-	1.66
Duct47	-	-	1.66
Duct46	-	-	2.31
Duct45	-	-	2.31
Duct44	-	-	5.34
Duct43	-	-	5.34
Duct42	-	-	4.42
Duct41	-	-	0.24
Duct40	-	-	0.24
TOTAL Deduction =73.28Sq.M			
Net BuiltUp Area =563.87 Sq.M			

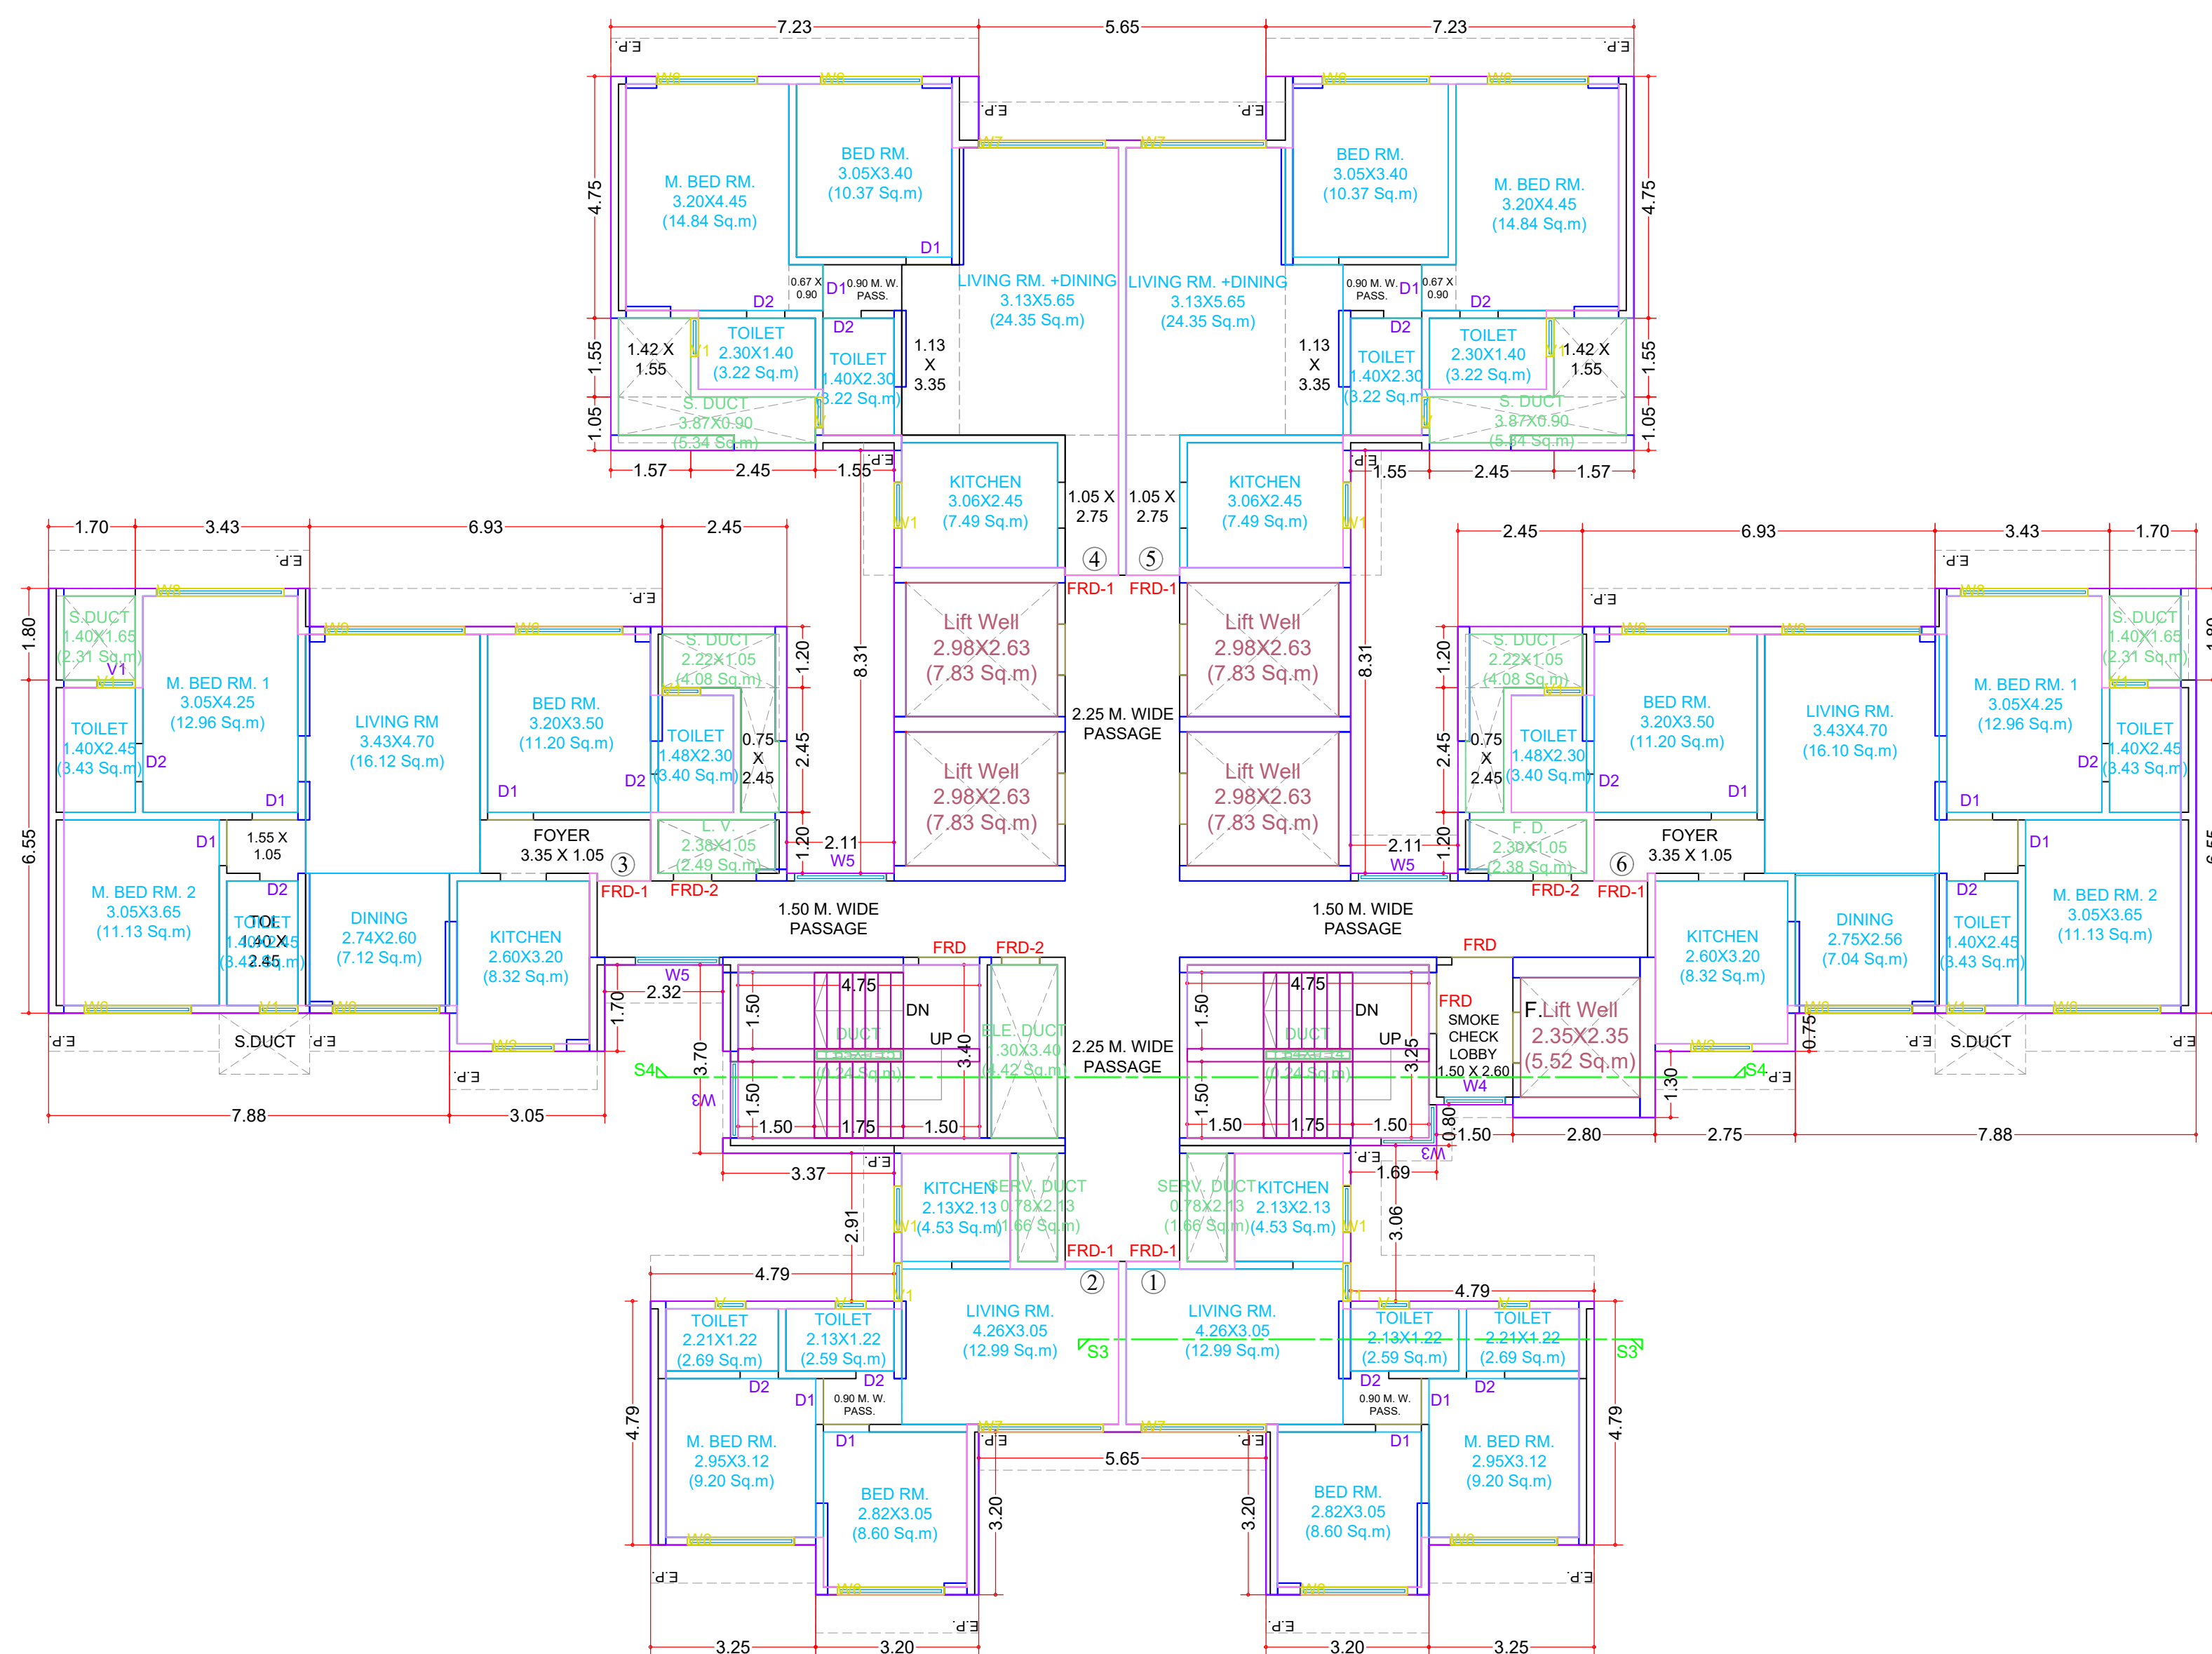

TYPICAL FLOOR PLAN
(1ST, 3RD TO 6TH, 8TH TO 11TH, 13TH TO 16TH, 18TH TO 21ST, 23RD TO 26TH, 28TH & 29TH FLOOR)
BLDG. NO. - 3
SCALE: 1:100
MIRAYA DIVINE
(RESIDENTIAL)

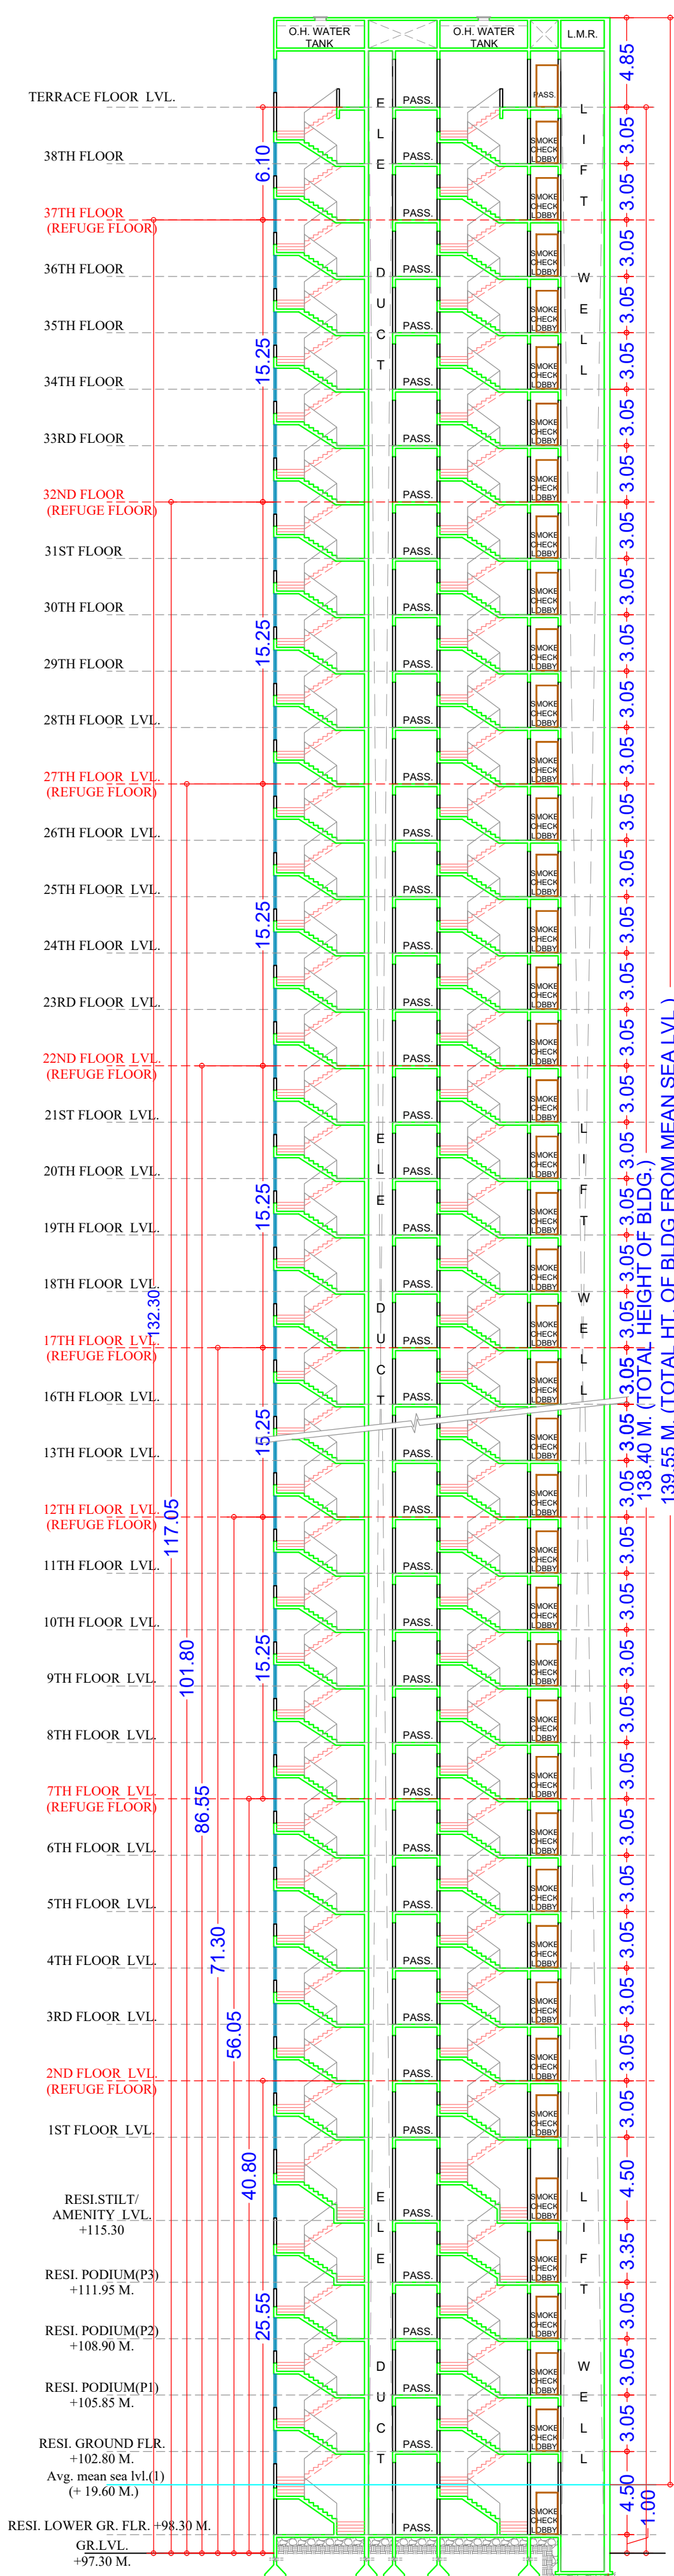

SECTION AT S4-S4
(BLDG. NO. 3)
SCALE = 1 : 250
MIRAYA DIVINE

Fermenta Biotech Limited POA Holder thru,
Mextech Property Developers LLP

Postal Address : ,near
D-mart,,powai,Mumbai-400076,Maharashtra,,2703, Glen classi
cliff avenue Hiranandani Gardens near D-mart, powai,Mumbai

DESCRIPTION OF PROJECT :

Type of Proposal : Mixed
BUILDING ON CTS. NO./SURVEY NO.- 149

SITE ADDRESS :
PROPOSED COMMERCIAL AND RESIDENTIAL DEVELOPMENT ON INDUSTRIAL PLOT
BEARING S.NO. 146/1, 149/3, 154/3, 412/1, 414/1/C/1, 414/1/C/2
VILLAGE : MAJIWADA, THANE

Name Of Architect : Suvarna Sanjoy Ghos

LOGO	ADDRESS OF OFFICE
	OFFICE - 301, ARIHANT, AGYARI LANE, JAMLI NAKA, THANE (W). TEL :- 2540 6310 .

ARCHITECT	
OWNERS SIGN - Signature Not Verified	TECHNICAL PERSON SIGN Signature Not Verified
Digitally signed by: Raymond Marshall Date: 2014.06.25 10:23:13 -04 Reason: Applicant CDE Location: Phase Municipal Corporation Postal Code: 11000	Digitally signed by: Susanna Santos Chiriac Date: 2014.06.25 10:24:21 -04 Reason: Technical Person CDE Location: Phase Municipal Corporation Postal Code: 11000

SCALE - 1:10

Date: 12/06/24

JOB NO - TMCB-23-ENTRY-75505	CHECK BY - -
------------------------------	--------------

SUBMISSION DRAWING