




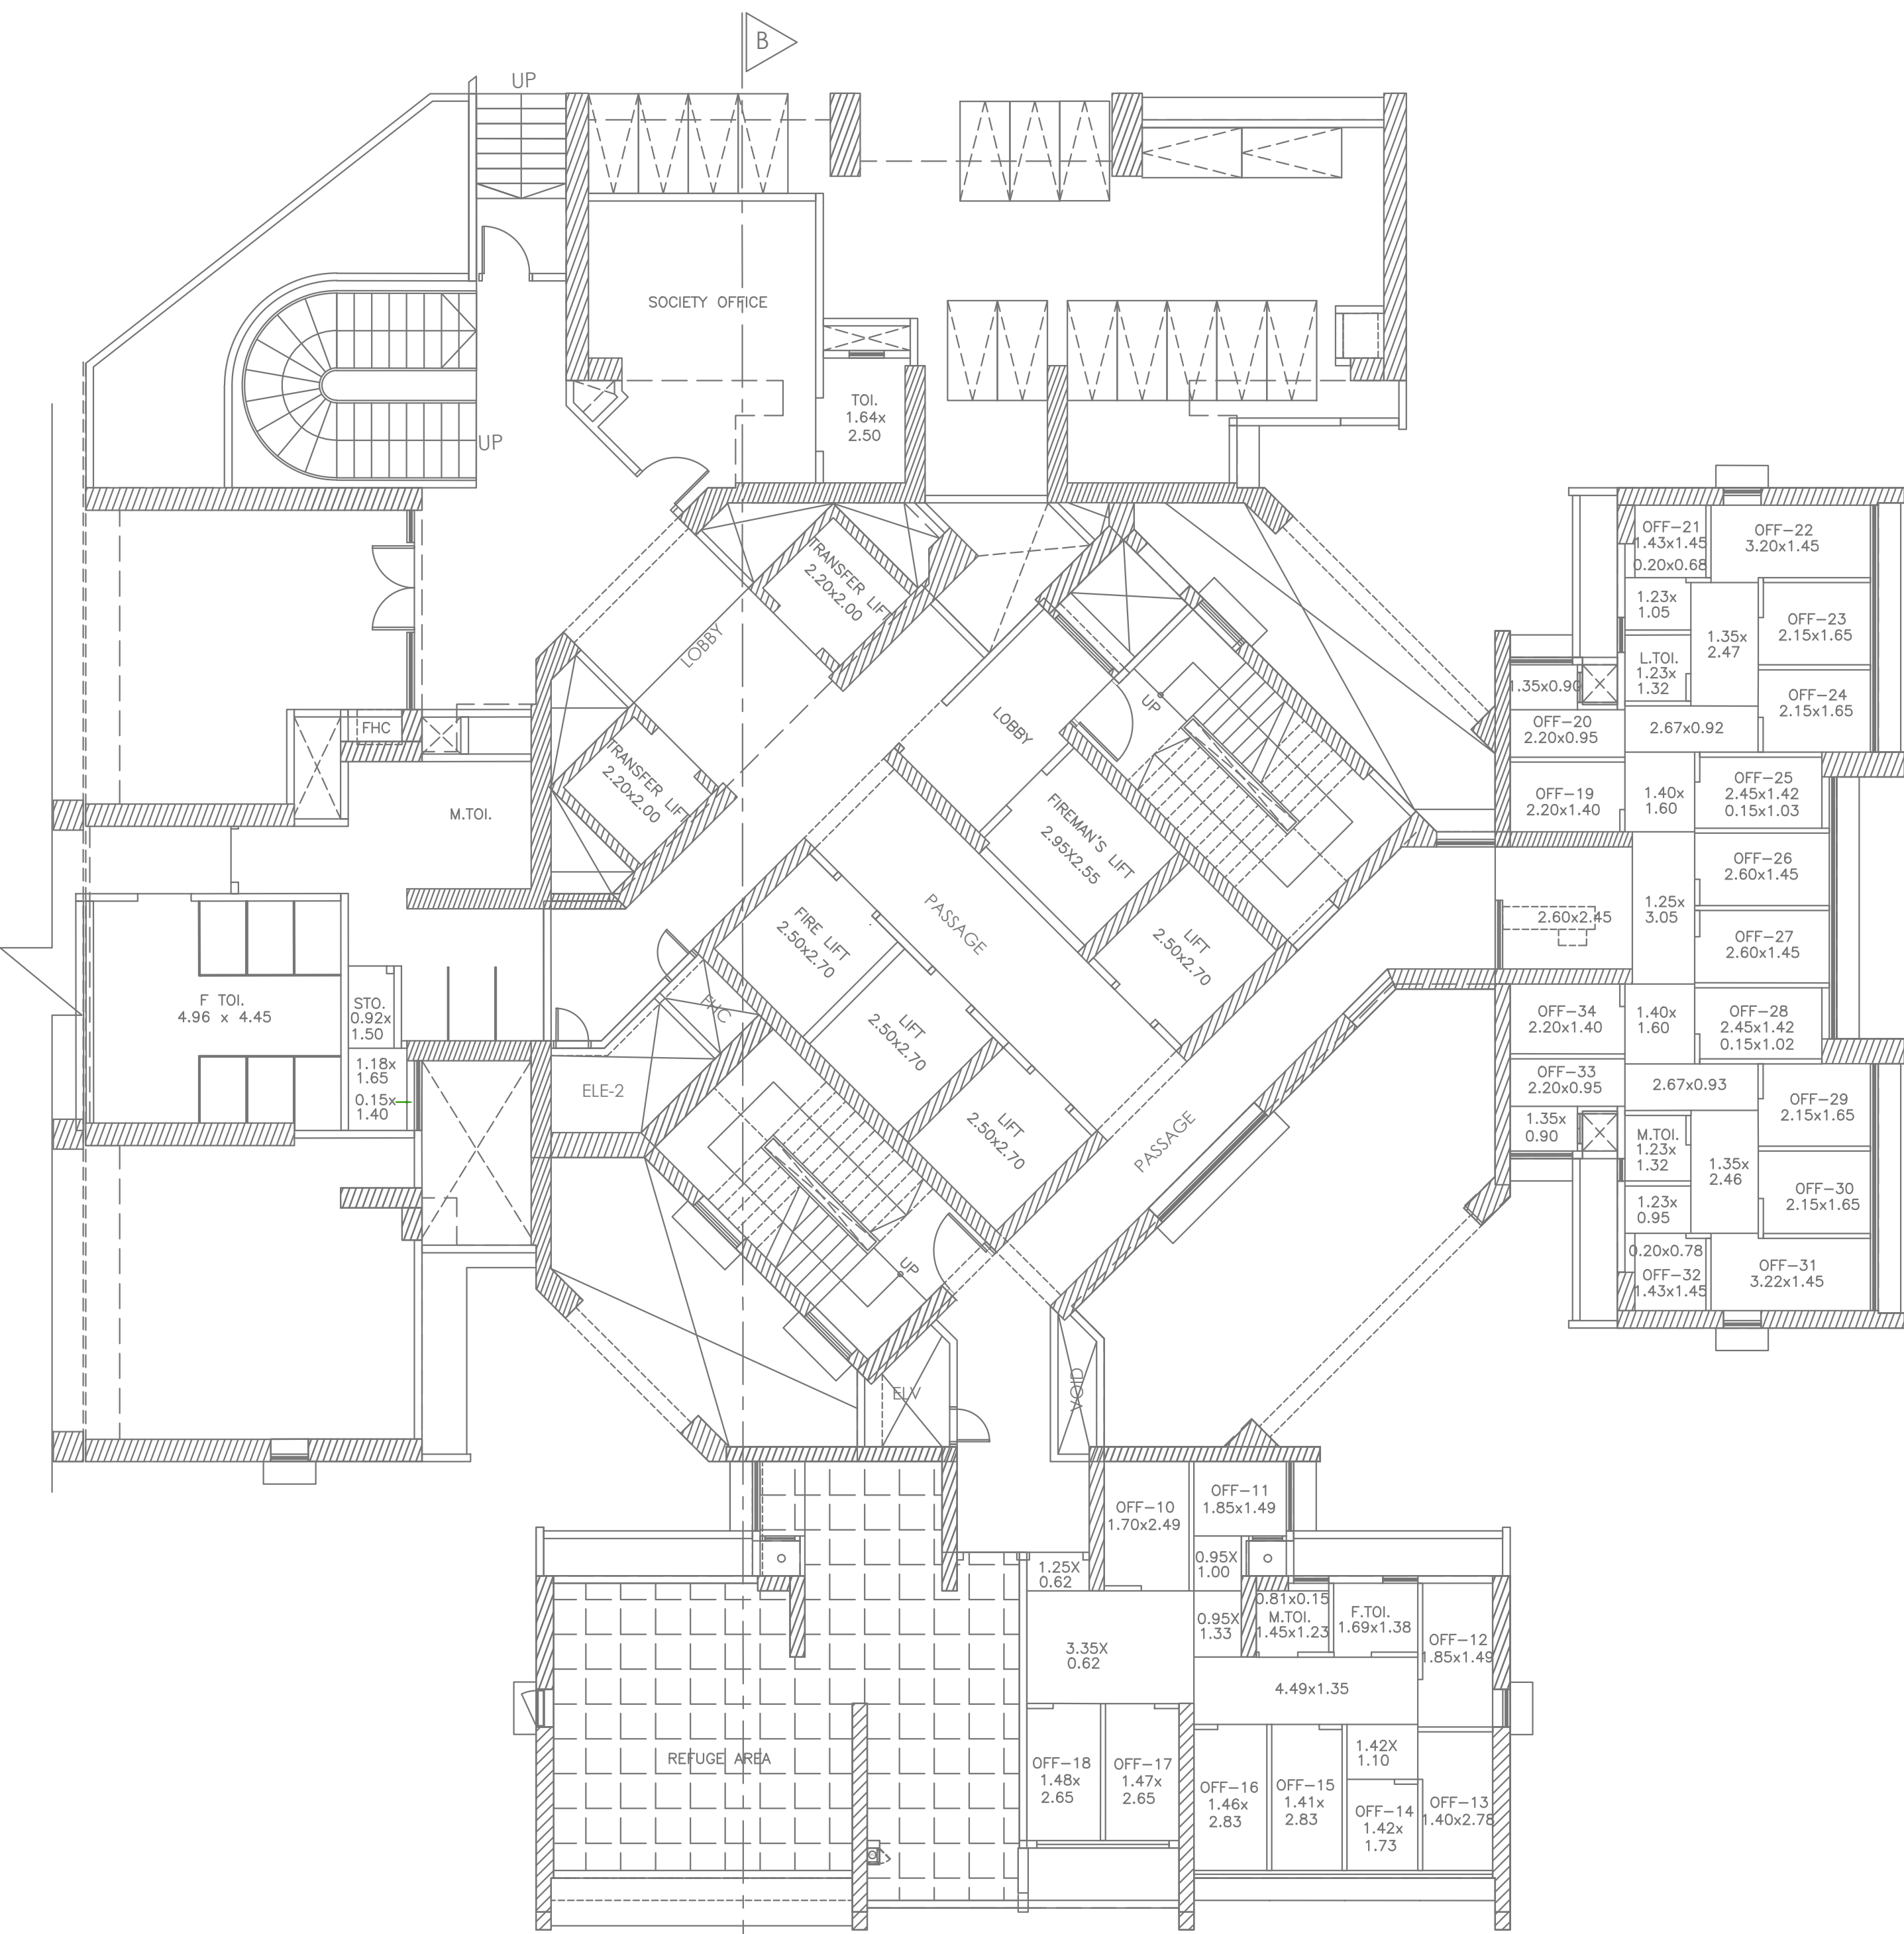

PODIUM-7 - RESIDENTIAL - COMMERCIAL - PARKING FLOOR PLAN
SCALE = 1:100

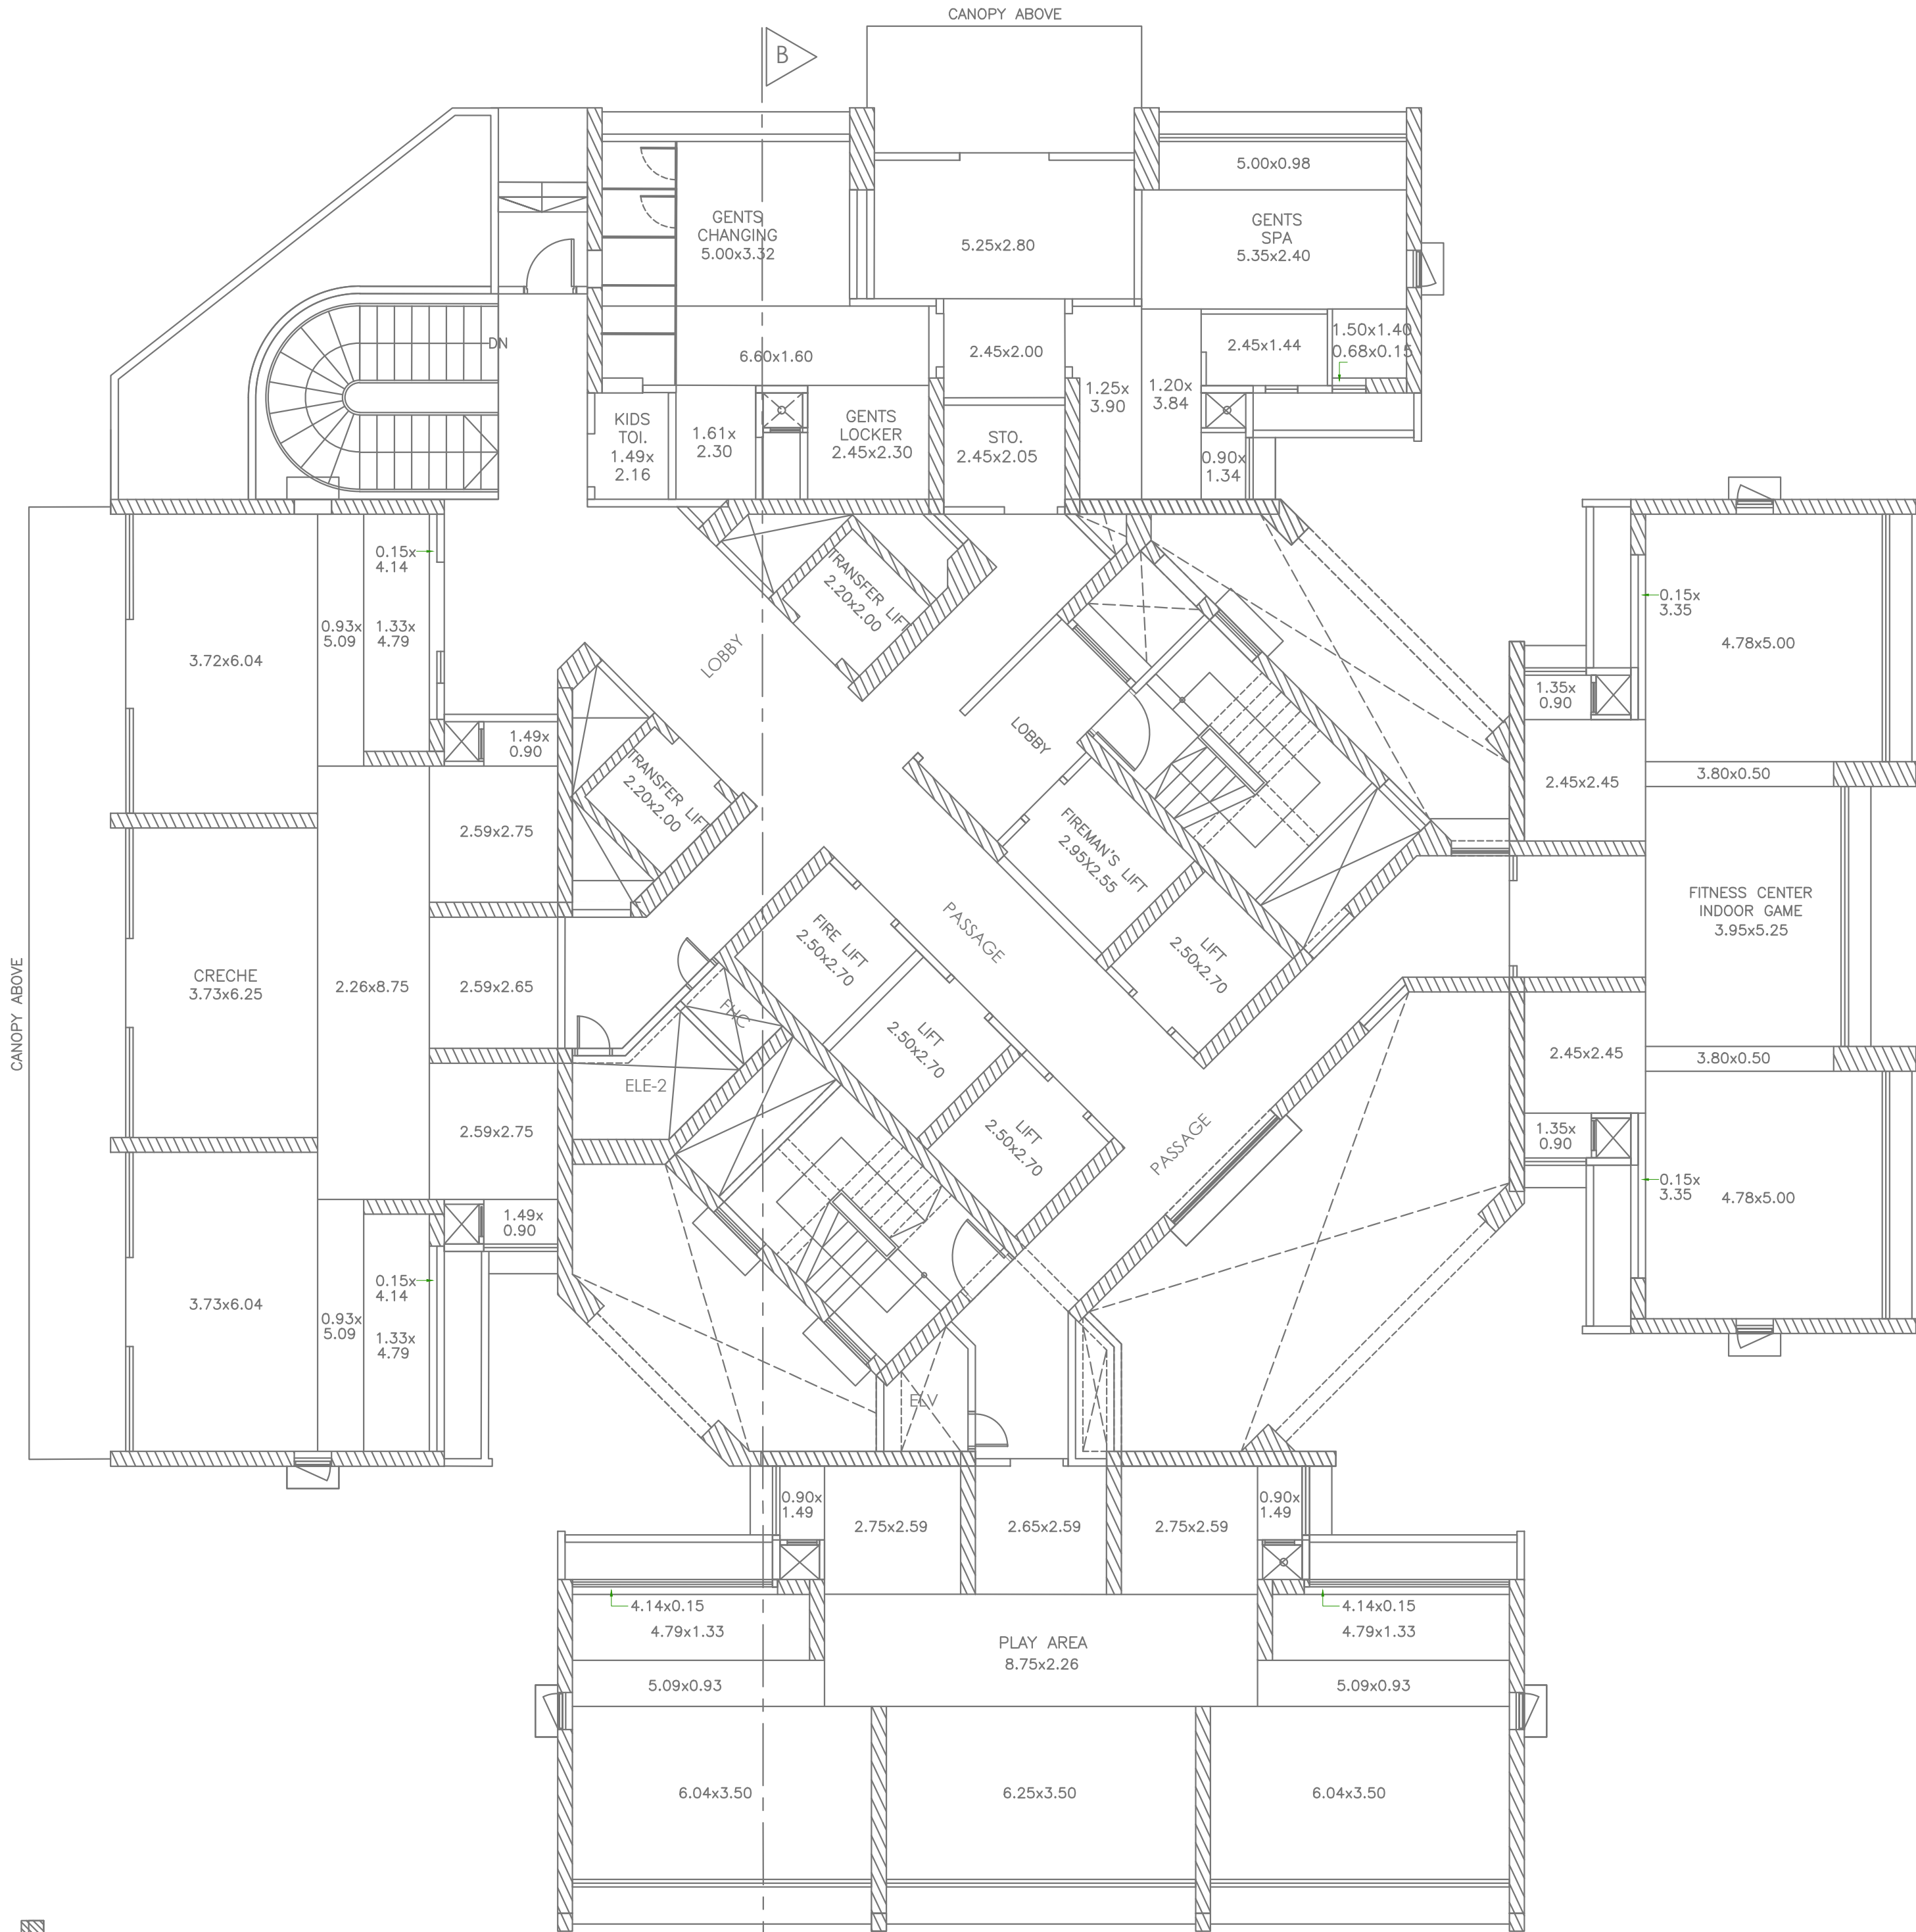

TOWER-A
ECODECK / 8TH PODIUM - RESIDENTIAL -
COMMERCIAL FLOOR PLAN
SCALE = 1:100

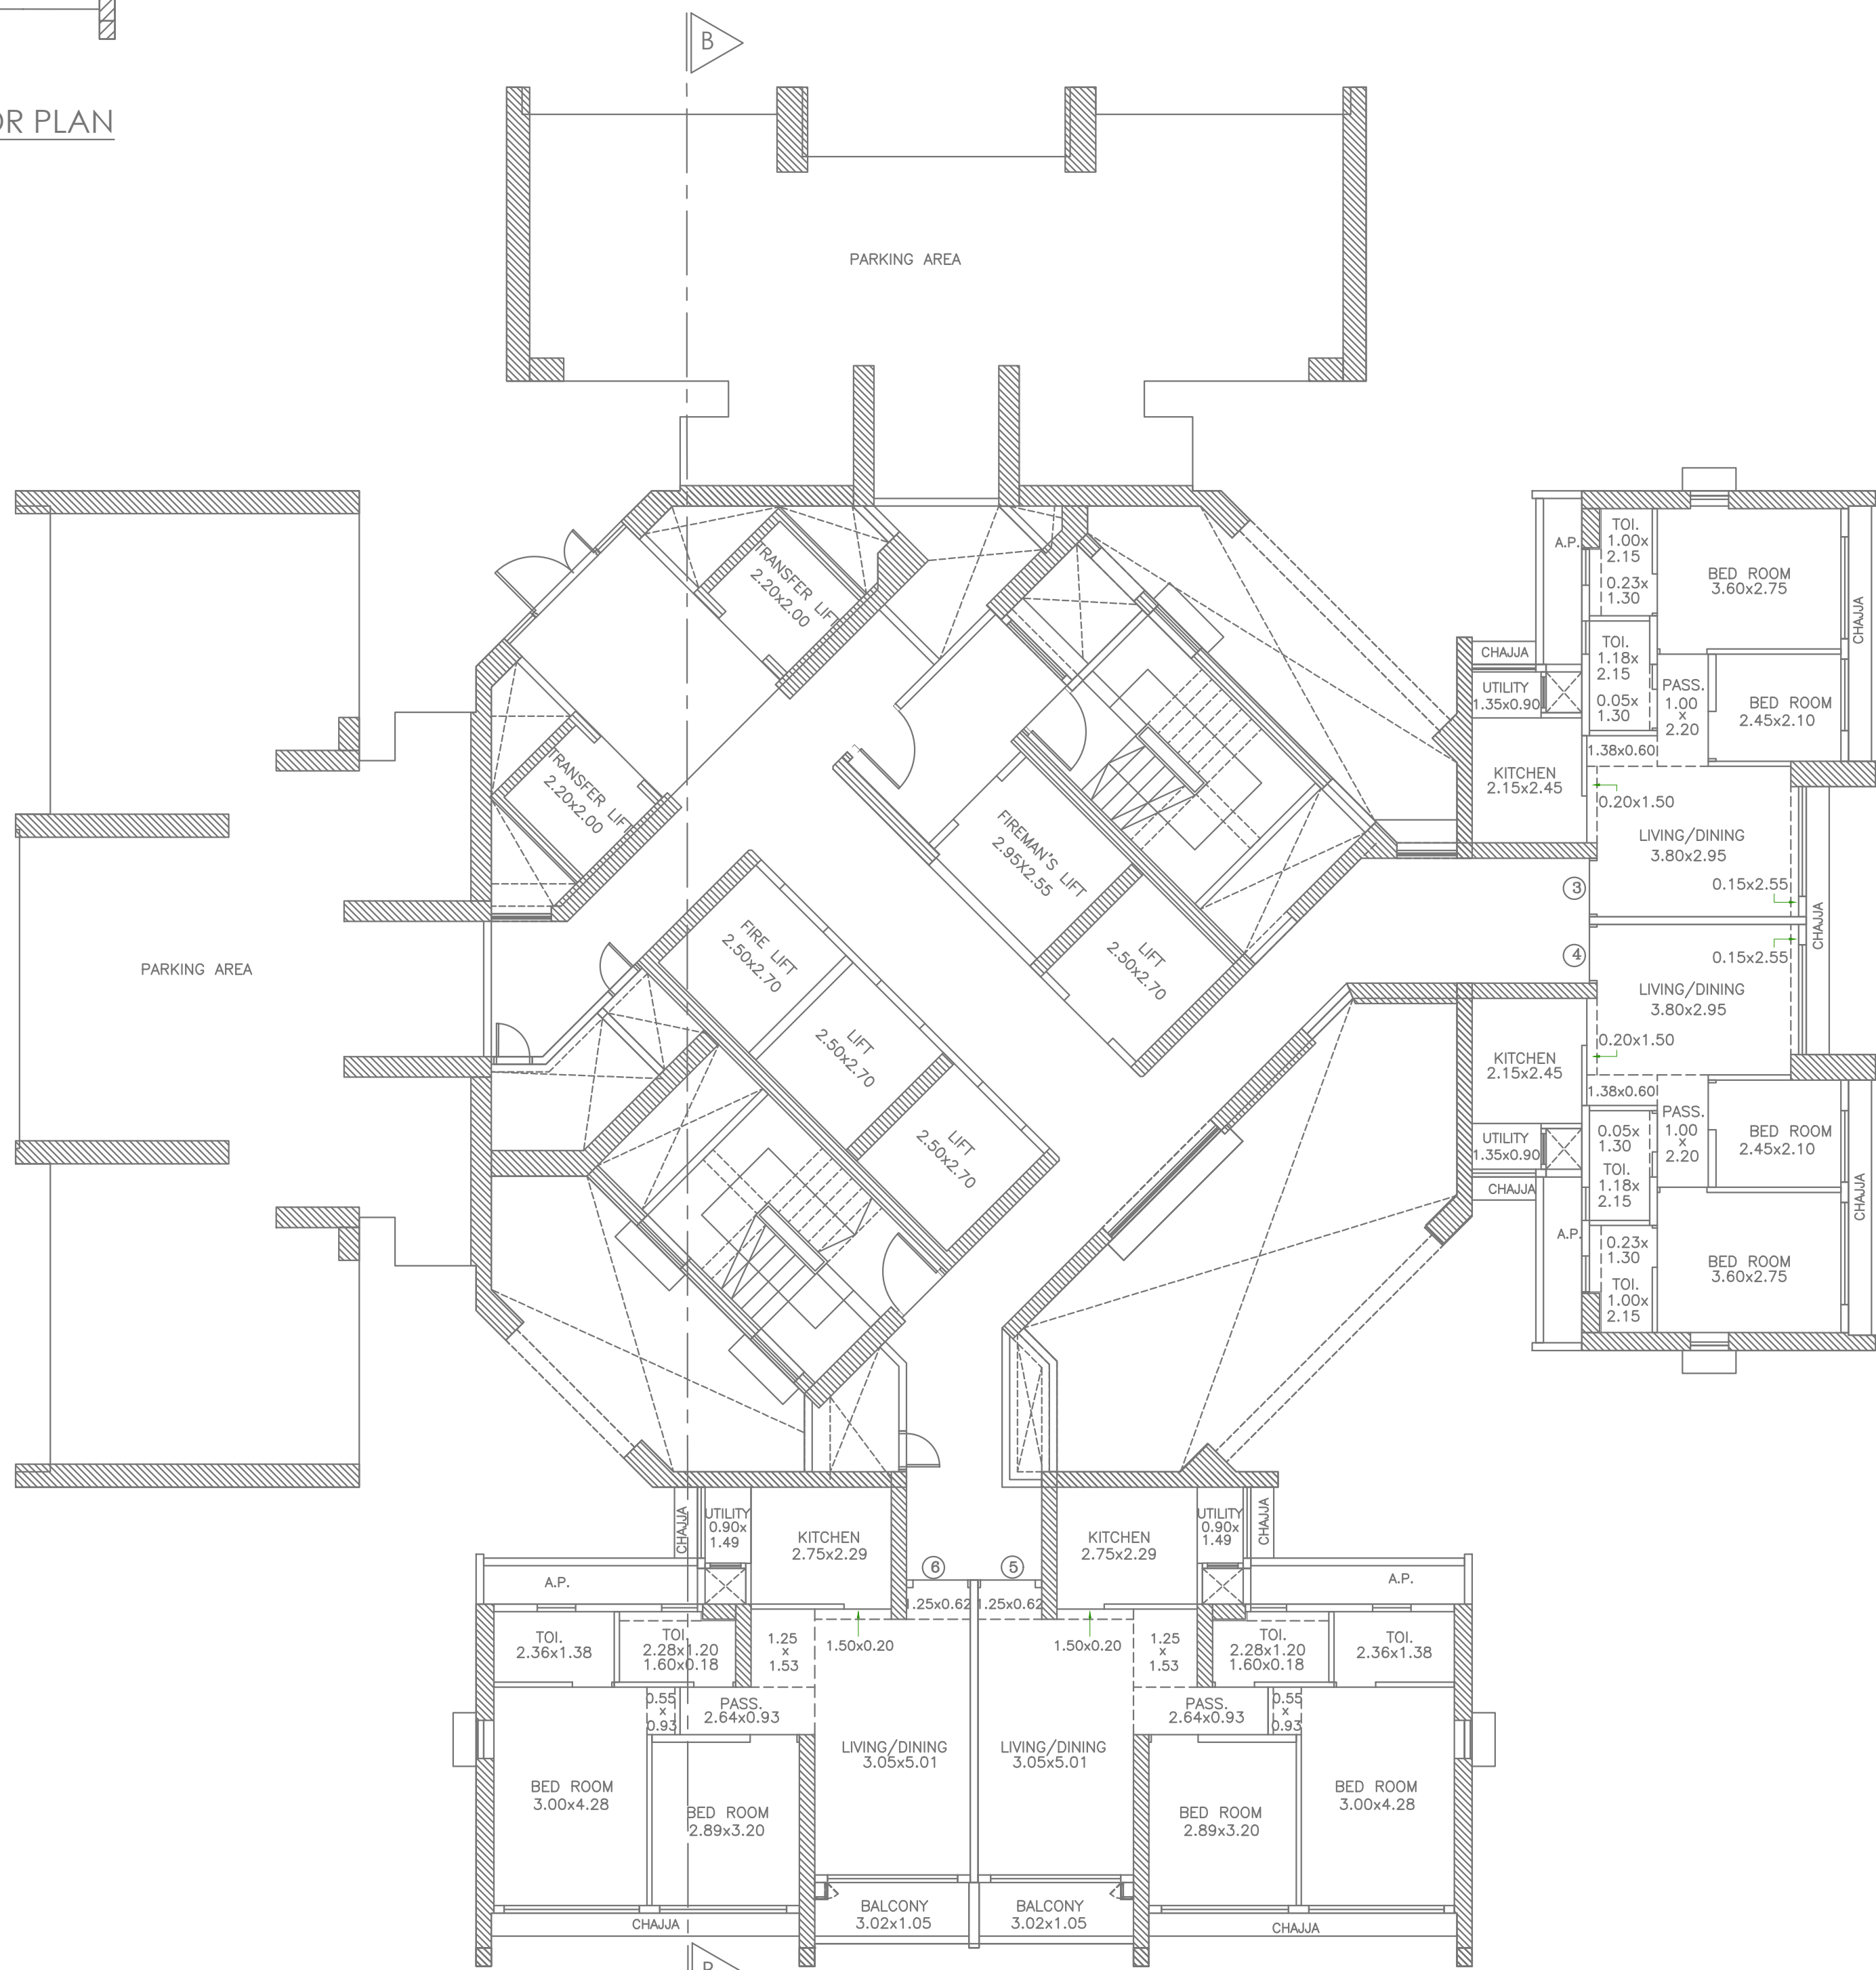

TOWER-A
2ND TO 6TH PODIUM - RESIDENTIAL - PARKING FLOOR PLAN
SCALE = 1:100

PROJECT TYPE - Building Development

SEAL OF APPROVAL

BUILDING: 1 (TOWER - A)

DESCRIPTION OF PROPOSAL

PROPOSED DEVELOPMENT ON PLOT BEARING NEW S.NO. 19/18, 19/2 to 19/5, 19/6(a), 19/7, 19/9 to 19/12, 19/13/A, 19/13/B, 19/14, 19/15, 19/16A, 19/16B, 19/17 to 19/19, 19/20/A, 19/20/B, 19/21, 19/22, 19/24, 19/25/A, 19/25/B, 19/26, 19/27/A, 19/27/B, 19/28, 19/29A/B, 19/29/C, 19/30, 19/31, 19/32, 19/33, 19/34, 19/35, 19/36, 19/37, 19/38, 19/39, 19/40, 19/41, 19/42, 19/43, 19/44, 19/45, 19/46, 20/1 to 20/3, 80/2/B, 80/2/C, 82, 83/2/B/2, 83/4/1/B, 83/4/2/A, 83/4/2/B, 83/4/3, 83/7/A, 83/7/B, 83/7/C, 83/12/A, 83/12/B, 85/3, 85/4, 86/2/B, 86/2/C, 86/3/B, 87/1/C & 81 OF VILLAGE BALKUM, THANE (W).

OWNERS NAME & SIGN :
Yogesh Vitthal Bandekar
AGILE REAL ESTATE PRIVATE LIMITED

ARCH NAME SIGN & ADD
Atul Madantlal Gulati

PROJECT INFORMATION

PLOT NO : 0
USE : Mix Use
SUBUSE : Residential cum Commercial Building
MODE/SURVEY :
SECTOR NO :
PLOT ADDRESS : 0,Balkum,30M, DP Road

PERMIT NO : S05/020721
KEY NO : 124
DATE : 16-02-2024
SCALE : 1:100
SHEET NO : 09 / 16