




PARKING AREA STATEMENT W/O NO. C				
LEAVING CARPIT AREA	NO. OF TENTMENTS	SMOOTHER PARKING REQUEST	SMOOTHER PARKING PROVIDED	CAR PARKING REQUIRED
ABOVE 30 TO 40 Sq mt FOR EVERY TWO TENTMENTS EACH	41.00	41.00		20.50
ABOVE 40 TO 60 Sq mt (EVERY TWO TENTMENTS EACH)	44.00	44.00		22.00
VISITORS 5%		4.25		2.13
TOTAL =	85.00	89.25		44.63
TOTAL CAR PARKING 80%				35.70

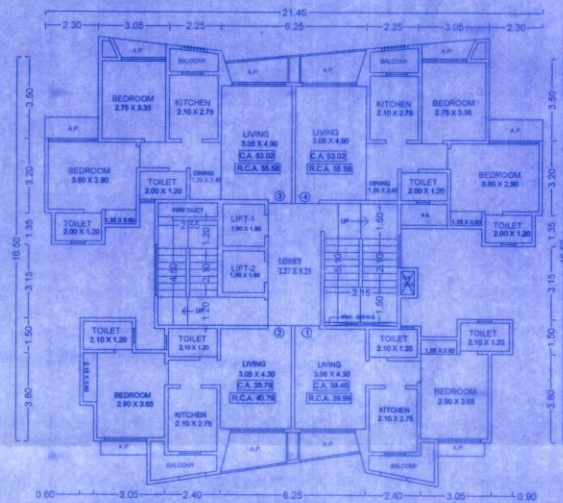




TYPICAL FLOOR PLAN
(1st to 7th, 9th to 12th, 14th to 17th & 19th to 22nd floor)
SCALE 1 : 100

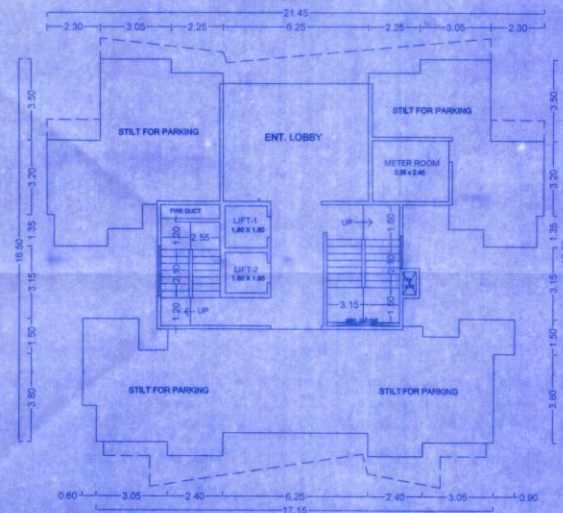


GROUND FLOOR PLAN
WING - C SCALE 1 : 100

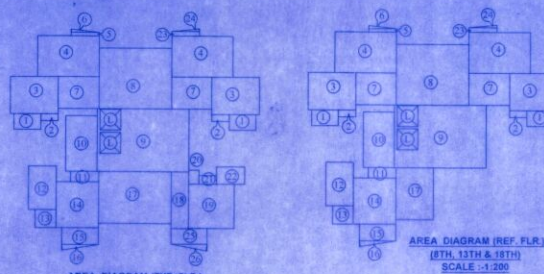

AREA DIAGRAM (REF. FLR.
(8TH, 13TH & 18TH)
SCALE : 1/200

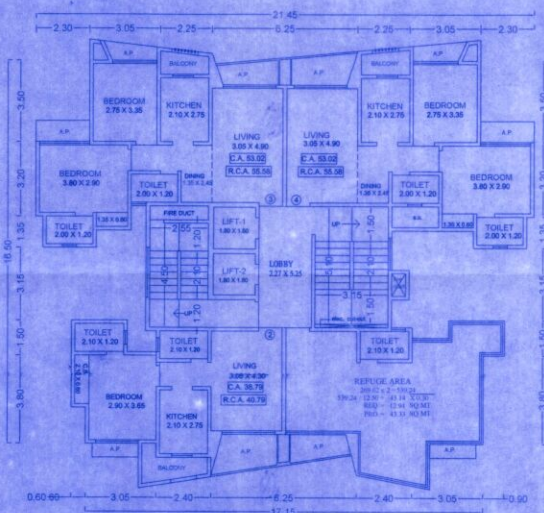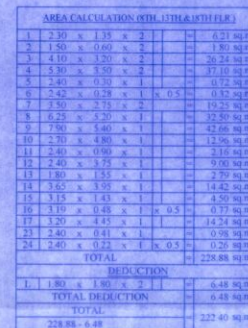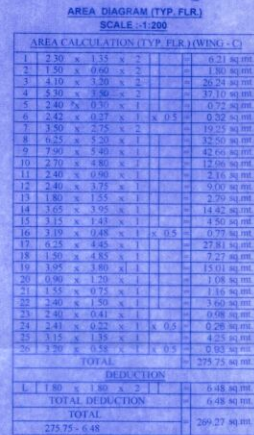

8TH, 13TH & 18TH (REF) FLOOR PLAN
SCALE 1 : 100

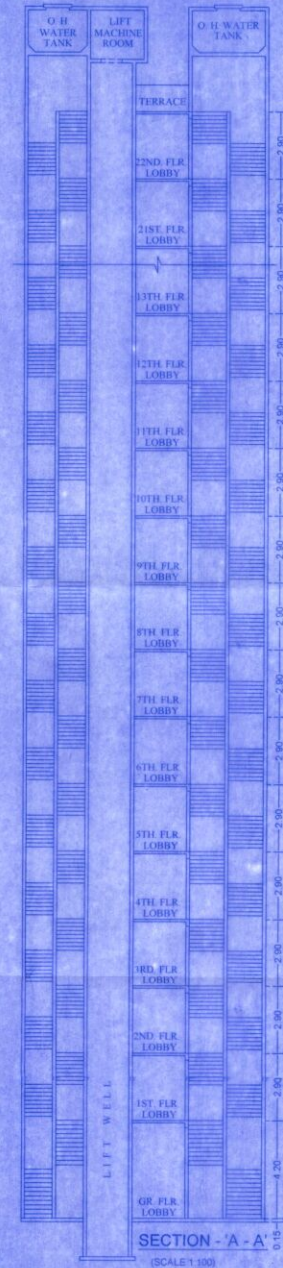

मोबाइल पर क. विभागनया/वर/ 2886/2023-28
दि. 09/09/2023 ... मरील जदी शहीर
अध्यक्षराक राहुन मुक सुधारीत बाधकस्य
नकशे (शरह पत्रासह) संदुर.

मा. आयुक्त सरो. बाँझा मंजुरीने

सहाय्यक संचालक : राणाधर
मिशन - भाईवर, भागलपुर (बिहार)

BLDG.NO. (WING - C)		
BUILT UP AREA STATEMENT		
FLOOR	BUILT UP AREA	SQ.FT. REPAIR AREA
GR.FL.	STILT	258.73
1st FL.	269.27	-
2nd FL.	269.27	-
3rd FL.	269.27	-
4th FL.	269.27	-
5th FL.	269.27	-
6th FL.	269.27	-
7th FL.	269.27	-
8th FL.	222.80	46.87
9th FL.	269.27	-
10th FL.	269.27	-
11th FL.	269.27	-
12th FL.	269.27	-
13th FL.	222.80	46.87
14th FL.	269.27	-
15th FL.	269.27	-
16th FL.	269.27	-
17th FL.	269.27	-
18th FL.	222.80	46.87
19th FL.	269.27	-
20th FL.	269.27	-
21st FL.	269.27	-
22nd FL.	269.27	-
TOTAL	5783.31	393.34
TOTAL GROSS AREA		6180.67

FORM II				
CONTENTS OF SHEET				
GROUND, TYPICAL & REPAIR, PLAN, ANTI-COLLAPSE SECTION PLAN AND TOTAL BUILT UP AREA STATEMENT				
STAMP OF DATE OF RECEIPT OF PLANS			STAMP OF APPROVAL OF PLANS	
REVISION	DESCRIPTION	DATE	SIGNATURE	
CERTIFICATE OF AREA				
CERTIFIED THAT I HAVE SURVEYED THE PLOT UNDER REFERENCE ON, AND THAT THE DIMENSIONS OF THE SITES ETC. OF THE PLOT STATED ON THE PLAN ARE AS MEASURED IN THE FIELD AND AREA SO SURVEYED IS <u> </u> SQUARE METERS AND FALLS WITHIN ALLOWABLE TOLERANCE AS IN THE DOCUMENT OF CONVEYANCE DATED <u> </u> VIKRAM SAMVAT <u> </u> RECKONED				
DESCRIPTION OF PROPOSED AND PROPOSED				
PROPOSED NEW BUILDING SPACES ON UNDERGROUND IS WATER CLASSING - IN, TO & OUT - IN/OUT AREA - <u> </u> SQA. & K&A. AT/ULL AREA - TALLS (EST. TIME)				
NAME OF THE OWNER				
This Drawing is Prepared As Per My Requirement & Requirements Given By Me				
DATE	JOB NO.	DREG NO.	SCALE	DRAWN BY
18-05-2023	628		AS SHOWN	DPM
			CHECKED BY	DATE
SIGNATURE HERE (PRINTED LETTERS) ADDRESS OF LICENSEE OR OWNER ENGINEER'S SIGNATURE, LOCATION, SIGNATURE OF APPROVER				
ANISH & ASSOCIATES				
1st & 2nd Floor, Rameshwar Enclave, Deepak Industrial Point Near to S. K. English High School, Bhandaryar (E. City)				