


OFFICE OF THE KALYAN DOMBIVLI
MUNICIPAL CORPORATION, KALYAN.


Date :- 04/08/2022.

SANCTIONED

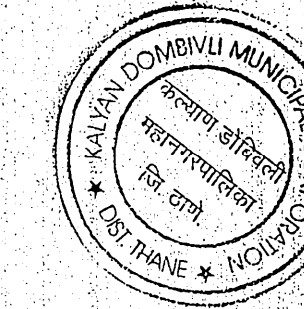

Surendra Singh
 for ASSISTANT DIRECTOR OF
 TOWN PLANNING
 Jalandhar Municipal Corporation

PROPOSED PARKING STATEMENT - THIRD FLOOR					
PARKING	PODIUM PARKING	TOWER -1 (A,B,C)	TOWER - 2 (A,B)	TOWER -3	TOTAL
CAR	69	30	21	08	128
SCOOTER	00	00	65	02	67

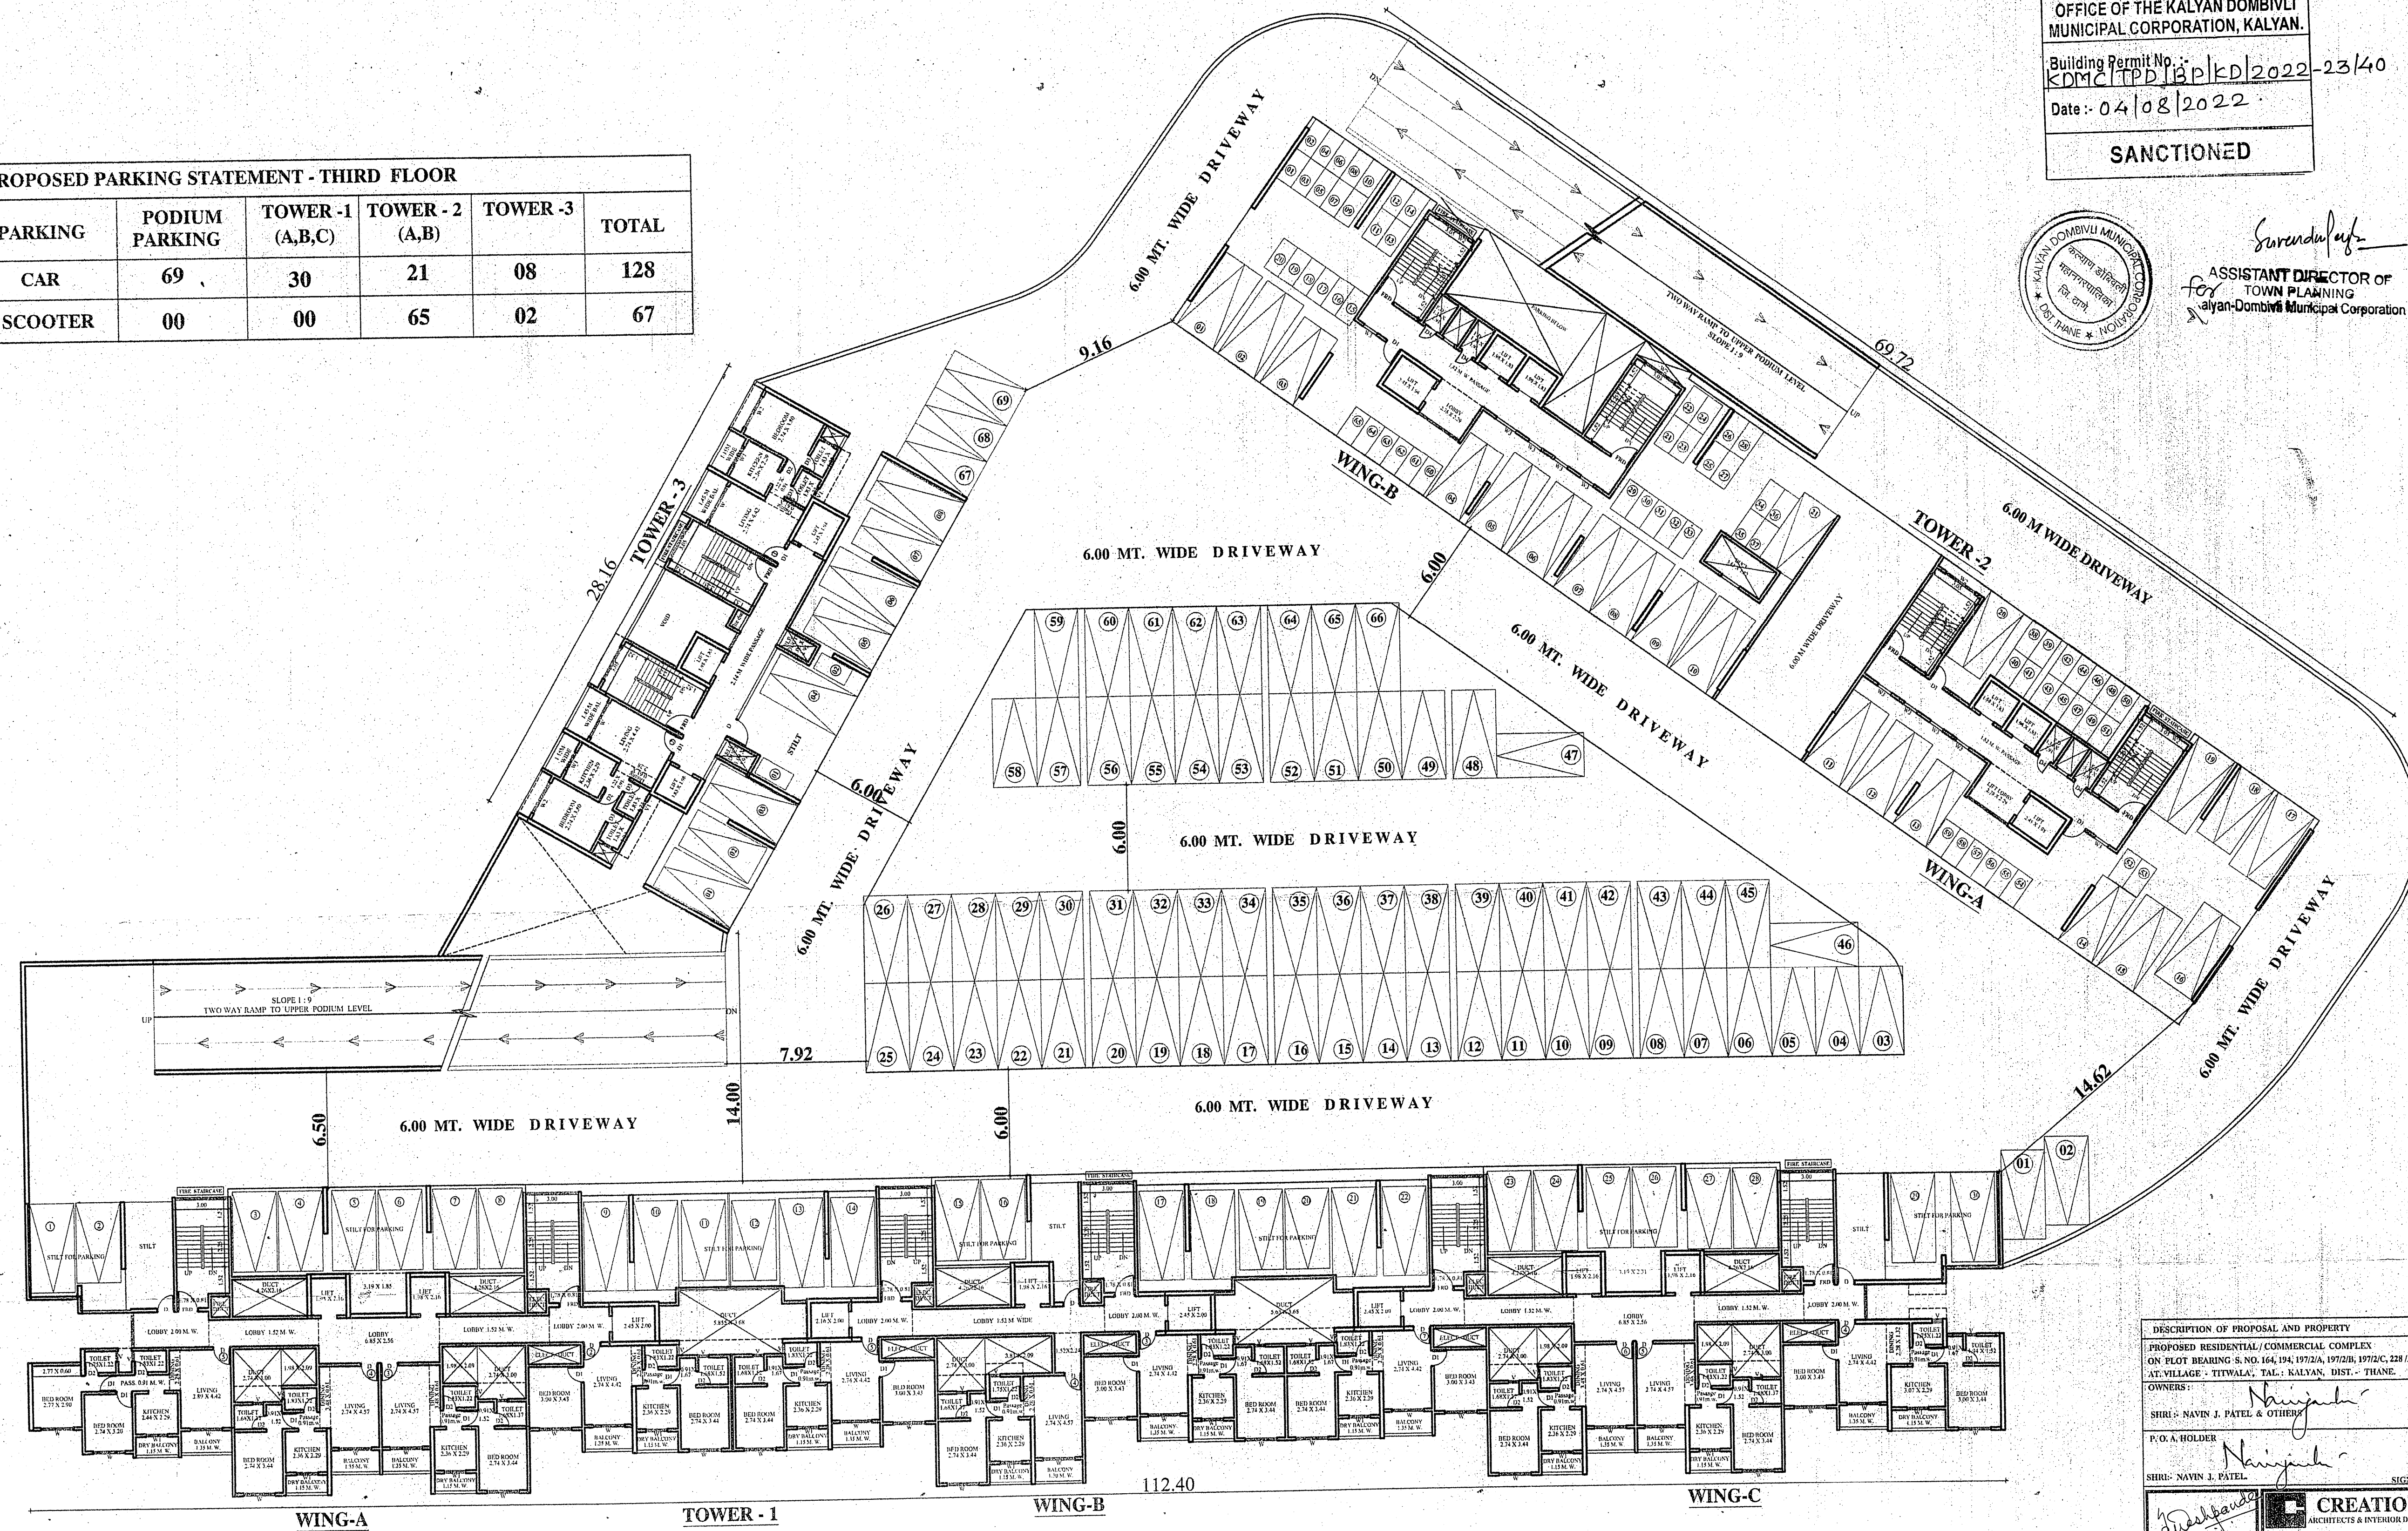

THIRD PODIUM FLOOR PLAN
SCALE - 1:200

DESCRIPTION OF PROPOSAL AND PROPERTY
PROPOSED RESIDENTIAL / COMMERCIAL COMPLEX ON PLOT BEARING S. NO. 164, 194, 197/2A, 197/2B, 197/2C, 228 1/2 PT. AT VILLAGE - TITWALA, TAL. : KALYAN, DIST. - THANE.

OWNERS: *Navin*
SHRI: NAVIN J. PATEL & OTHERS

P. O. A. HOLDER

SHRI: NAVIN J. PATEL

SIGNATURE _____

Washpanda
SHUBHANA DESHPANDE
Architect

C CREATIONS
ARCHITECTS & INTERIOR DESIGNERS

EVEREST TOWER SANTOSH MATA ROAD,
KALYAN (W) 421101 PII NO. 0251-2313140

SCALE	DATE	DRAWN BY	CHECKED BY	JOB NO.	DRG. NO.
					SEC. FORMULA