

OFFICE OF THE KALYAN DOMBIVLI
MUNICIPAL CORPORATION, KALYAN.


Building Permit No.: EDMC/TPD/BP/KD/2022-23/40.
Date: 04/08/2022

SANCTIONED



Surinderpal
ASSISTANT DIRECTOR OF
TOWN PLANNING
Kalyan-Dombivli Municipal Corporation

PROPOSED PARKING STATEMENT - FOURTH FLOOR					
PARKING	PODIUM PARKING	TOWER -1 (A,B,C)	TOWER -2 (A,B)	TOWER -3	TOTAL
CAR	51	24	23	06	104
SCOOTER	00	00	48	07	55

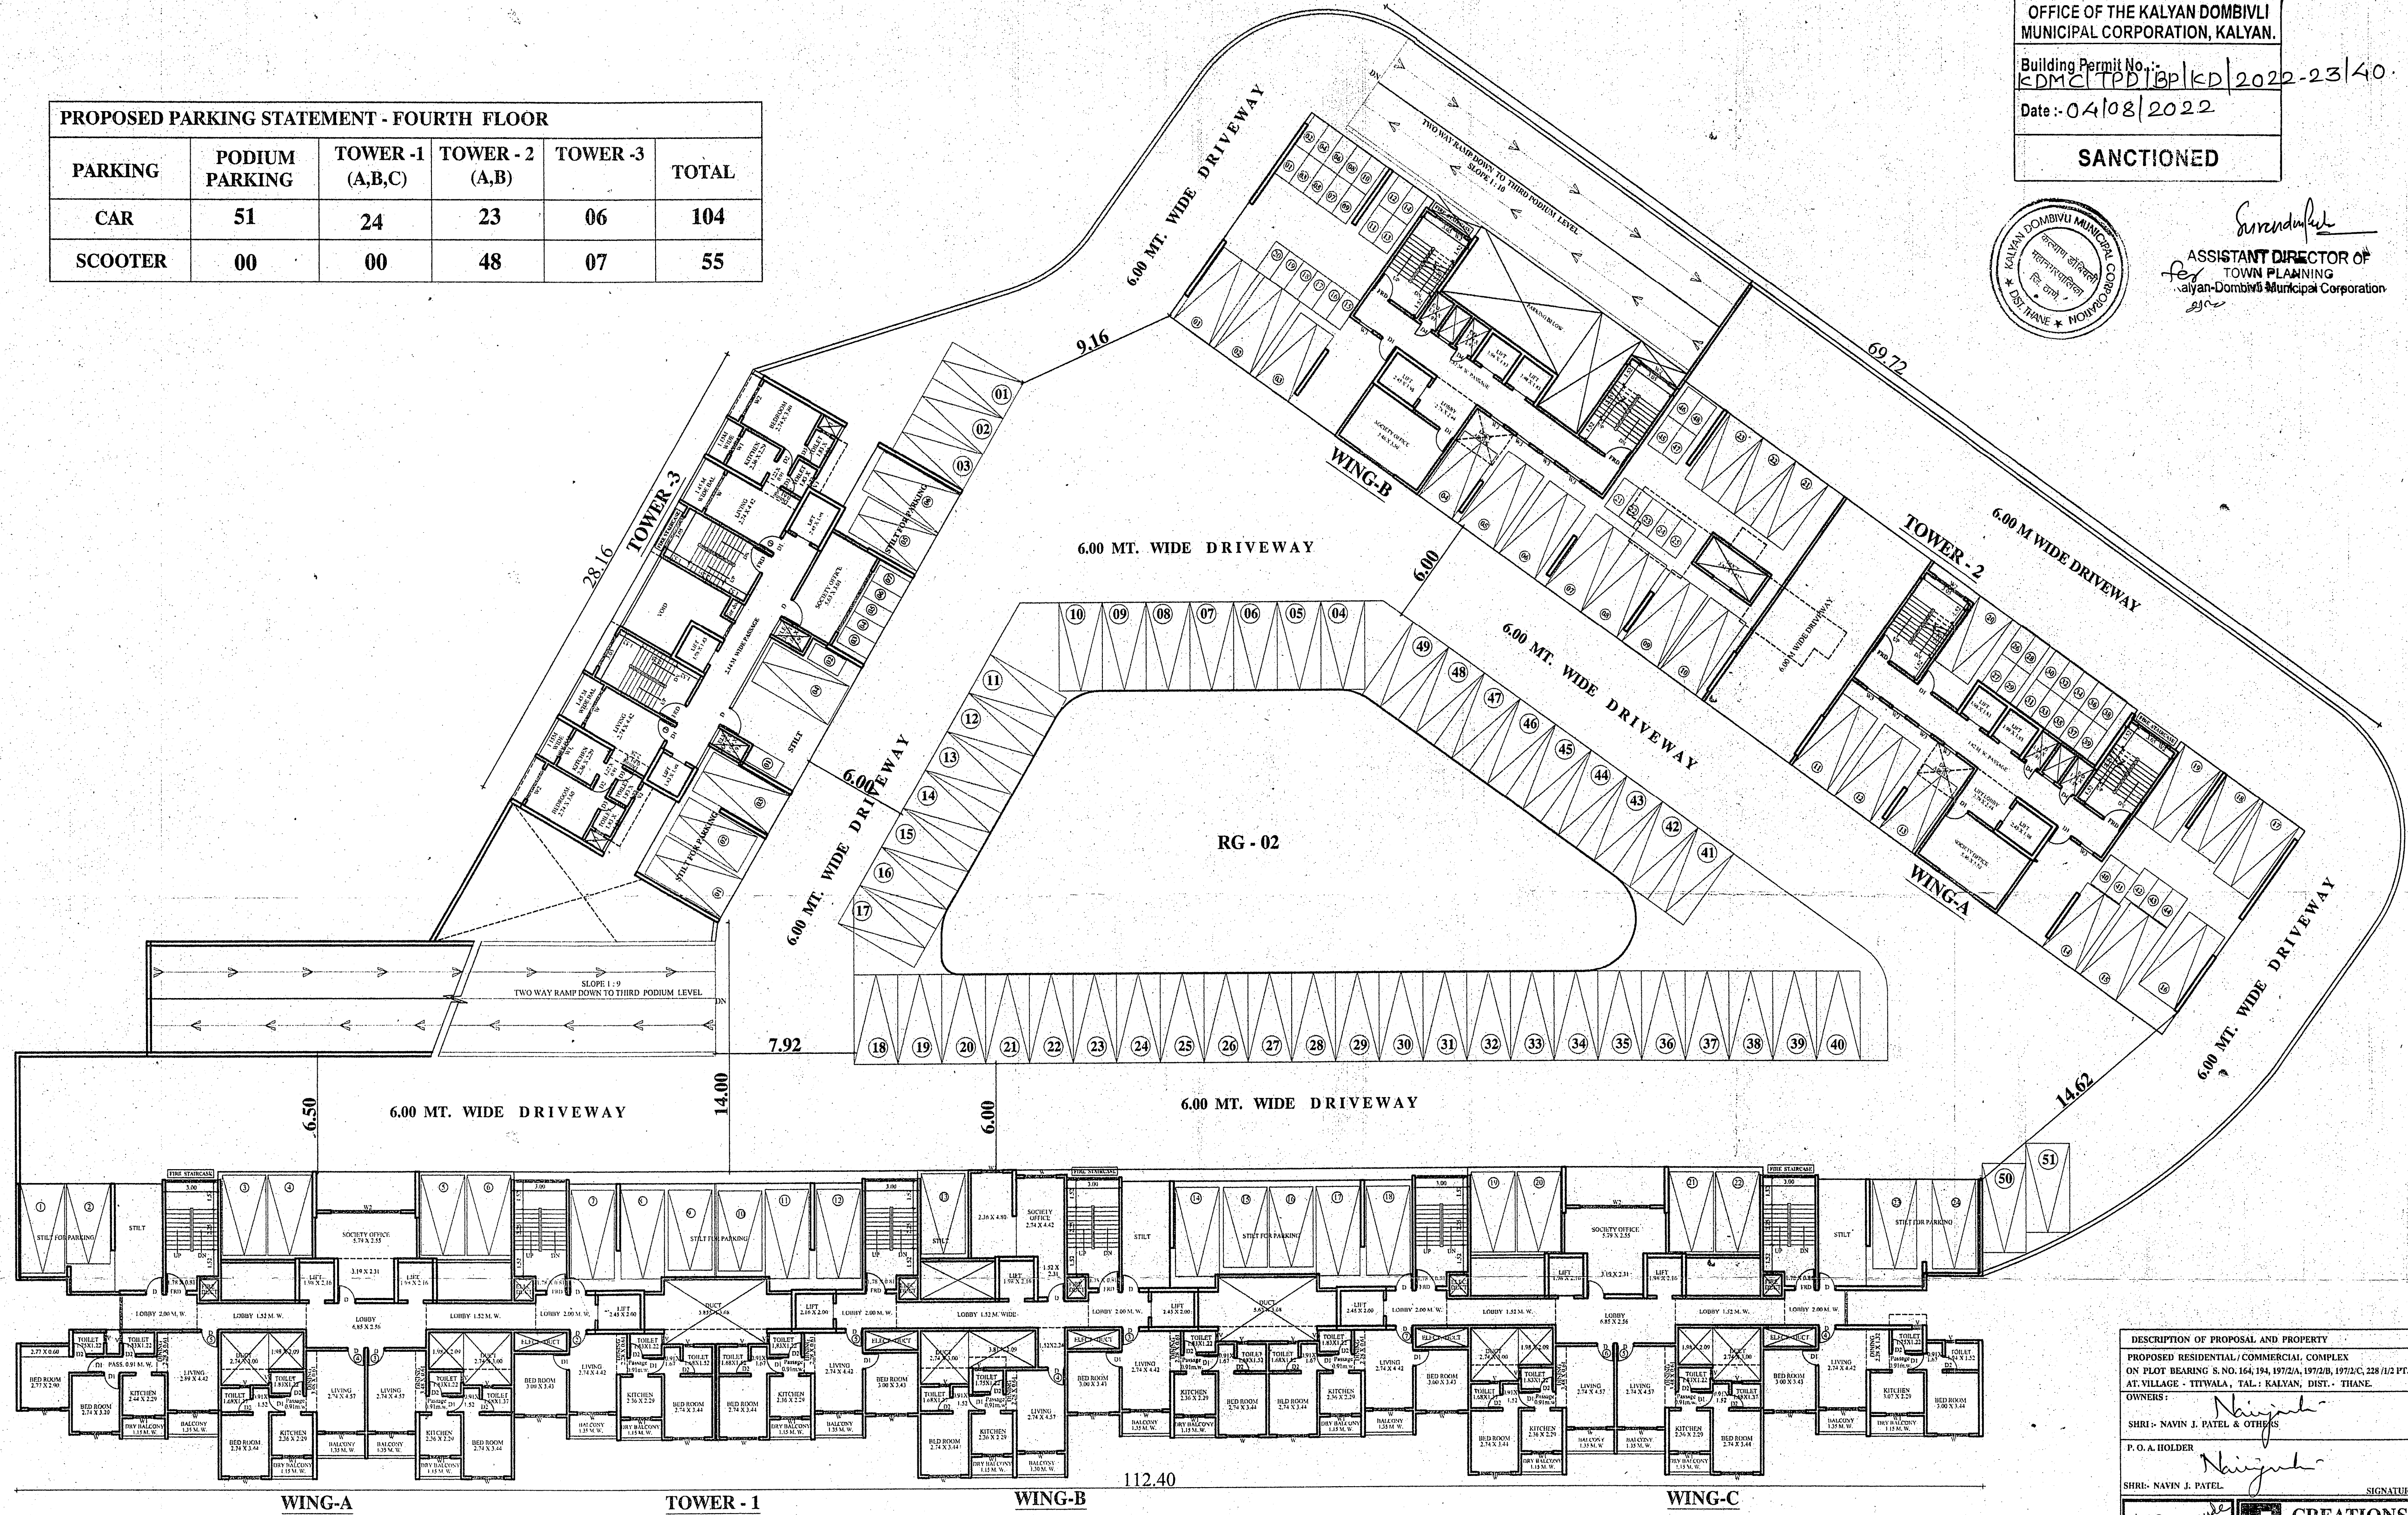

FOURTH PODIUM FLOOR PLAN
SCALE - 1:200

DESCRIPTION OF PROPOSAL AND PROPERTY			
PROPOSED RESIDENTIAL/COMMERCIAL COMPLEX ON PLOT BEARING S.NO. 164, 194, 1972/A, 1972/B, 1972/C, 228/1/2 PT. AT VILLAGE - TITWALA, TAL. - KALYAN, DIST. - THANE.			
OWNERS: <i>Navin J. Patel</i> SHRI - NAVIN J. PATEL & OTHERS			
P. O. A. HOLDER <i>Navin J. Patel</i> SHRI - NAVIN J. PATEL			
SIGNATURE		SIGNATURE	
<i>Navin J. Patel</i>		<i>Navin J. Patel</i>	
SHRI - NAVIN J. PATEL		SHRI - NAVIN J. PATEL	
CREATIONS		CREATIONS	
ARCHITECTS & INTERIOR DESIGNERS		ARCHITECTS & INTERIOR DESIGNERS	
SUDHANA DESHPANDE		SUDHANA DESHPANDE	
KALYAN (W) 421800, PH. NO. 0224-2313140		KALYAN (W) 421800, PH. NO. 0224-2313140	
SCALE	DATE	DRAWN BY/CHECKED BY	JOB NO.
AS SHOWN	21-08-2022	ANRITA	S.D.
			MR. N. BH. J. 300
			MR. N. PODIUM