




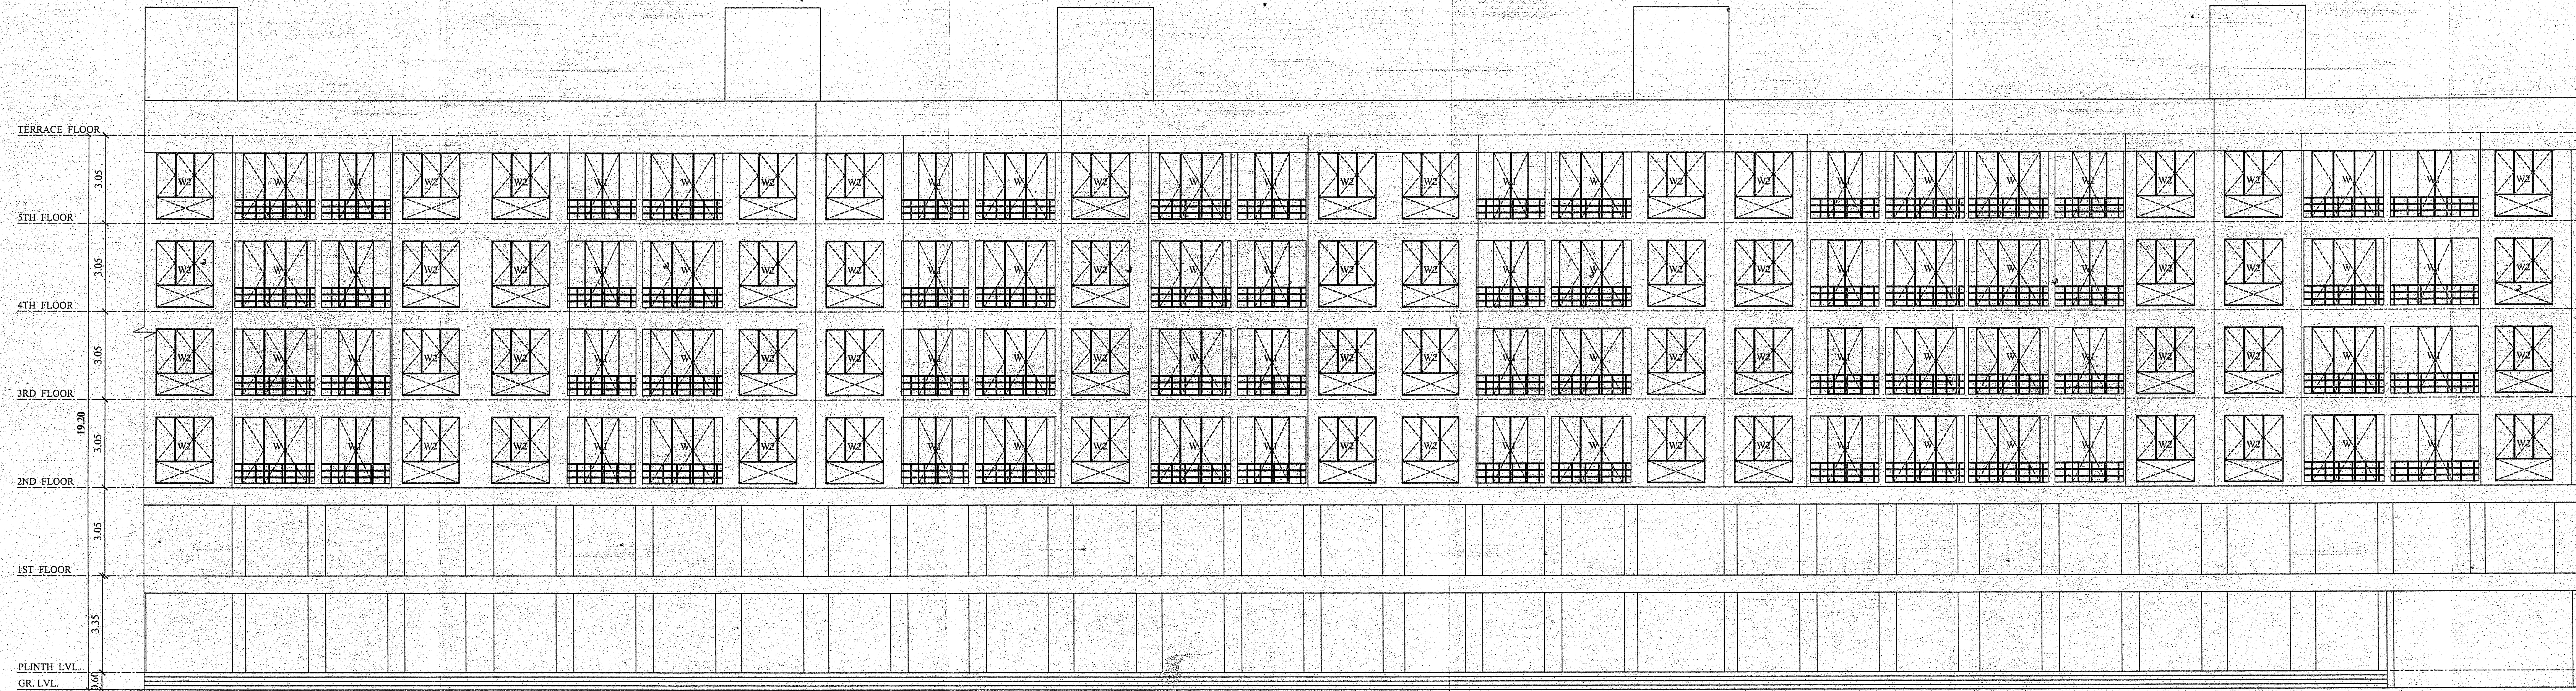

FRONT ELEVATION
SCALE - 1:100

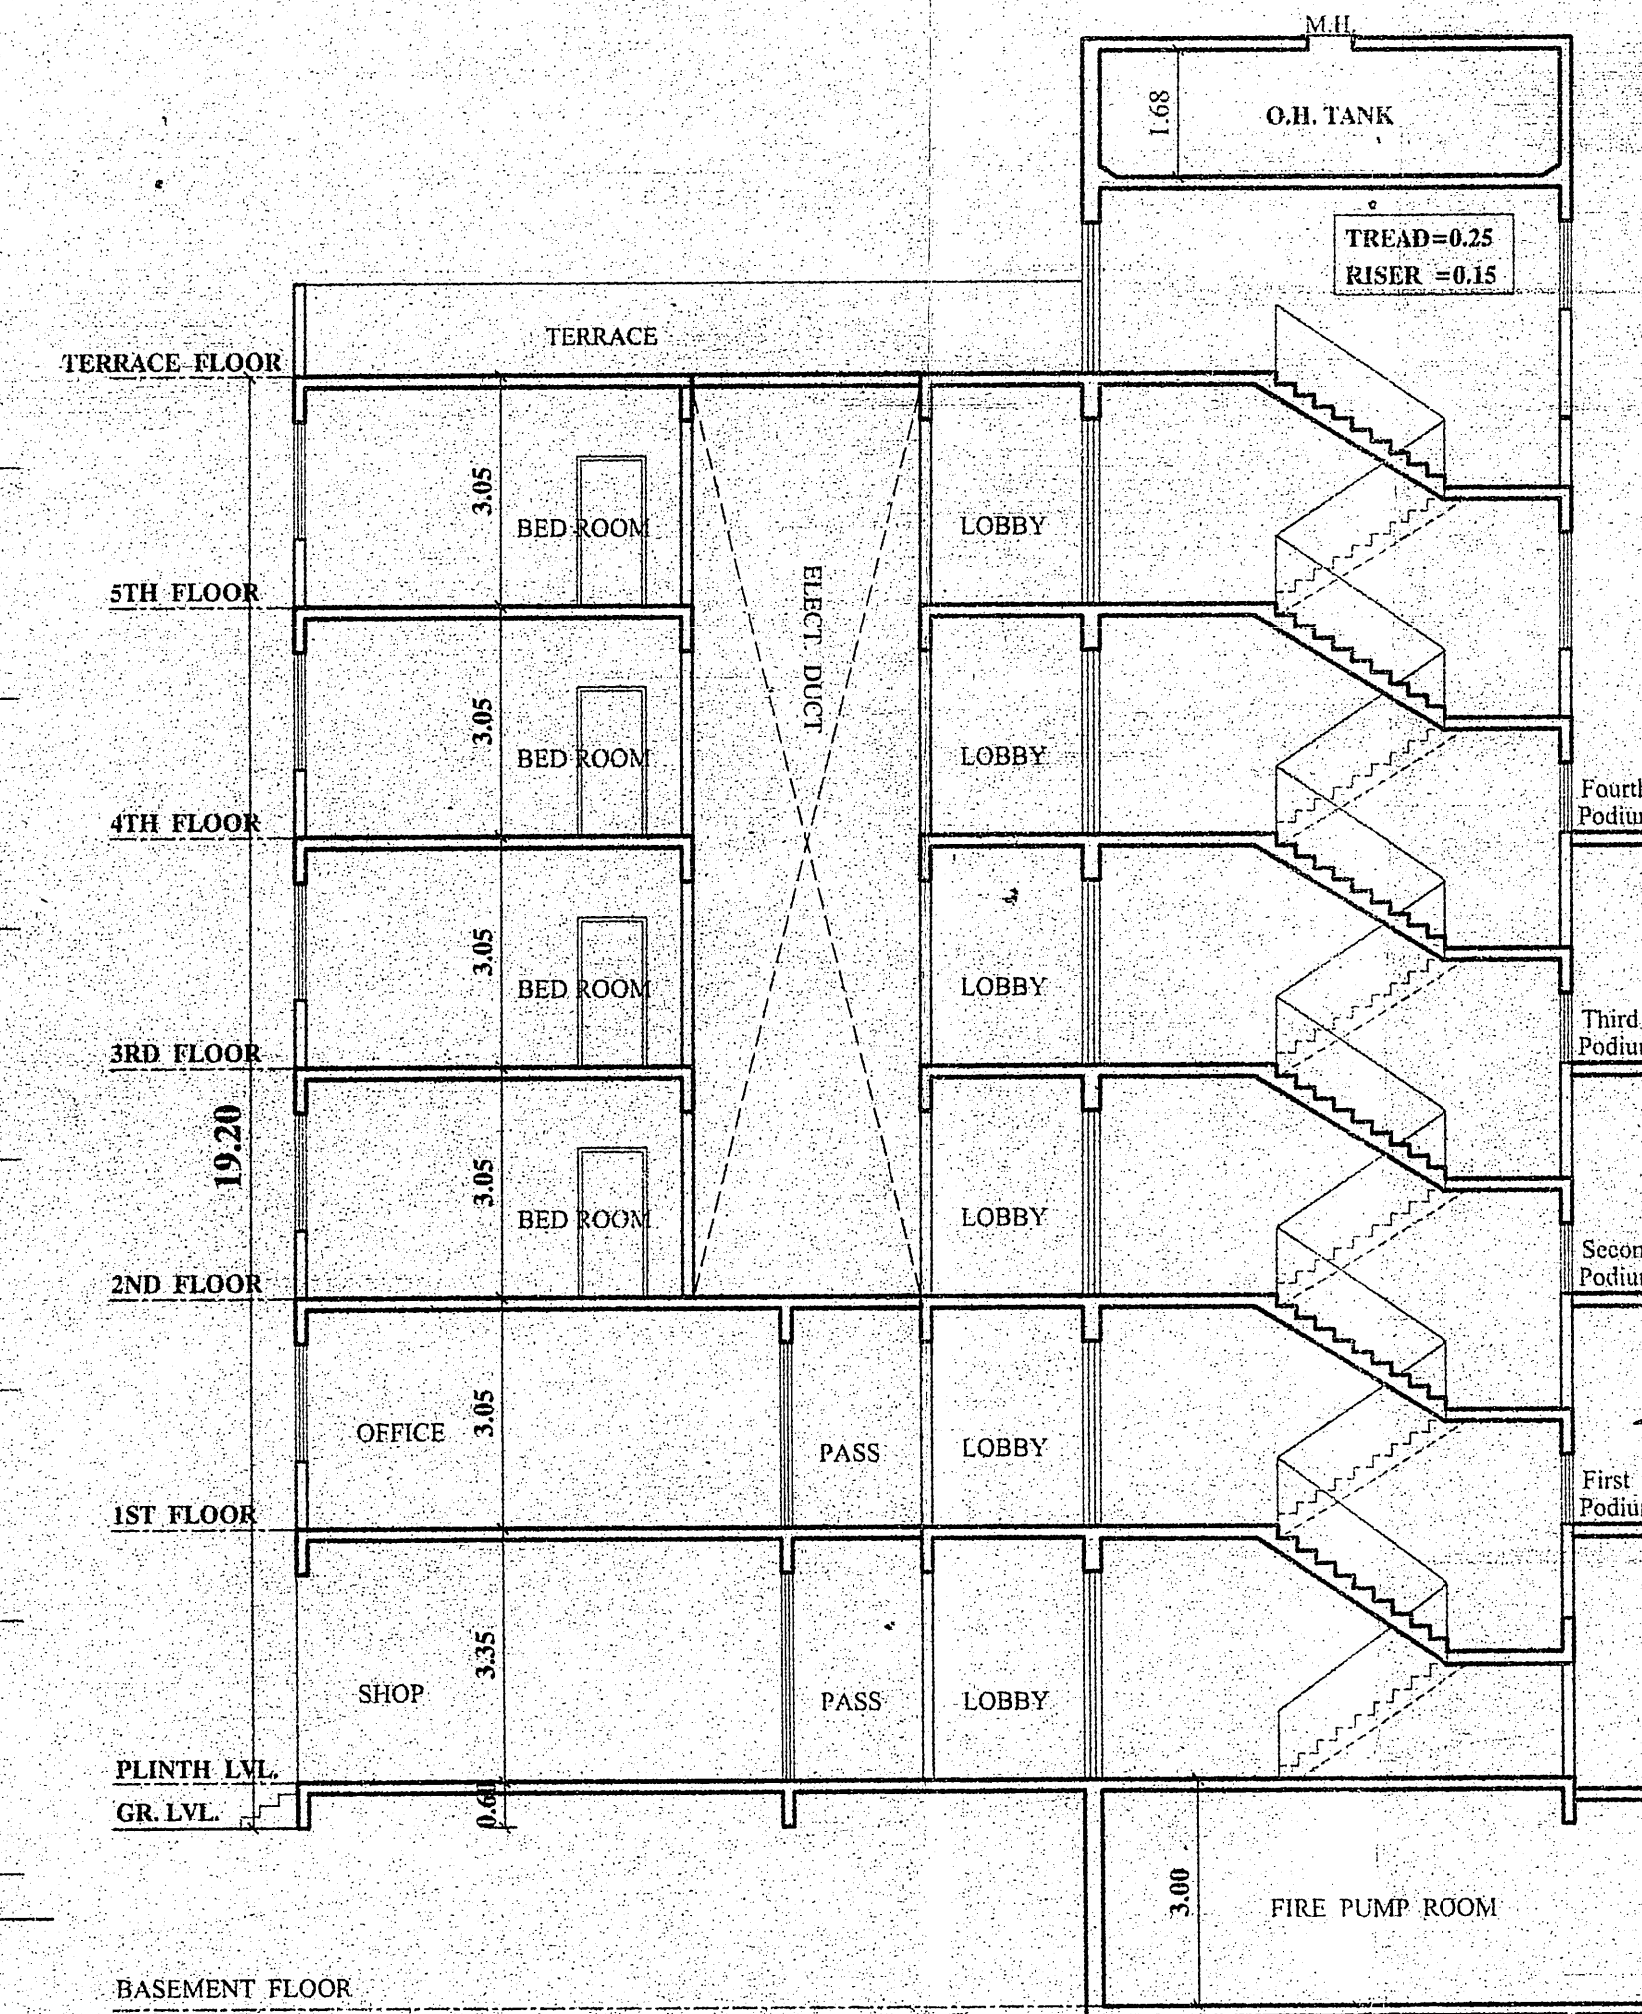

SECTION - C-C
SCALE - 3:100

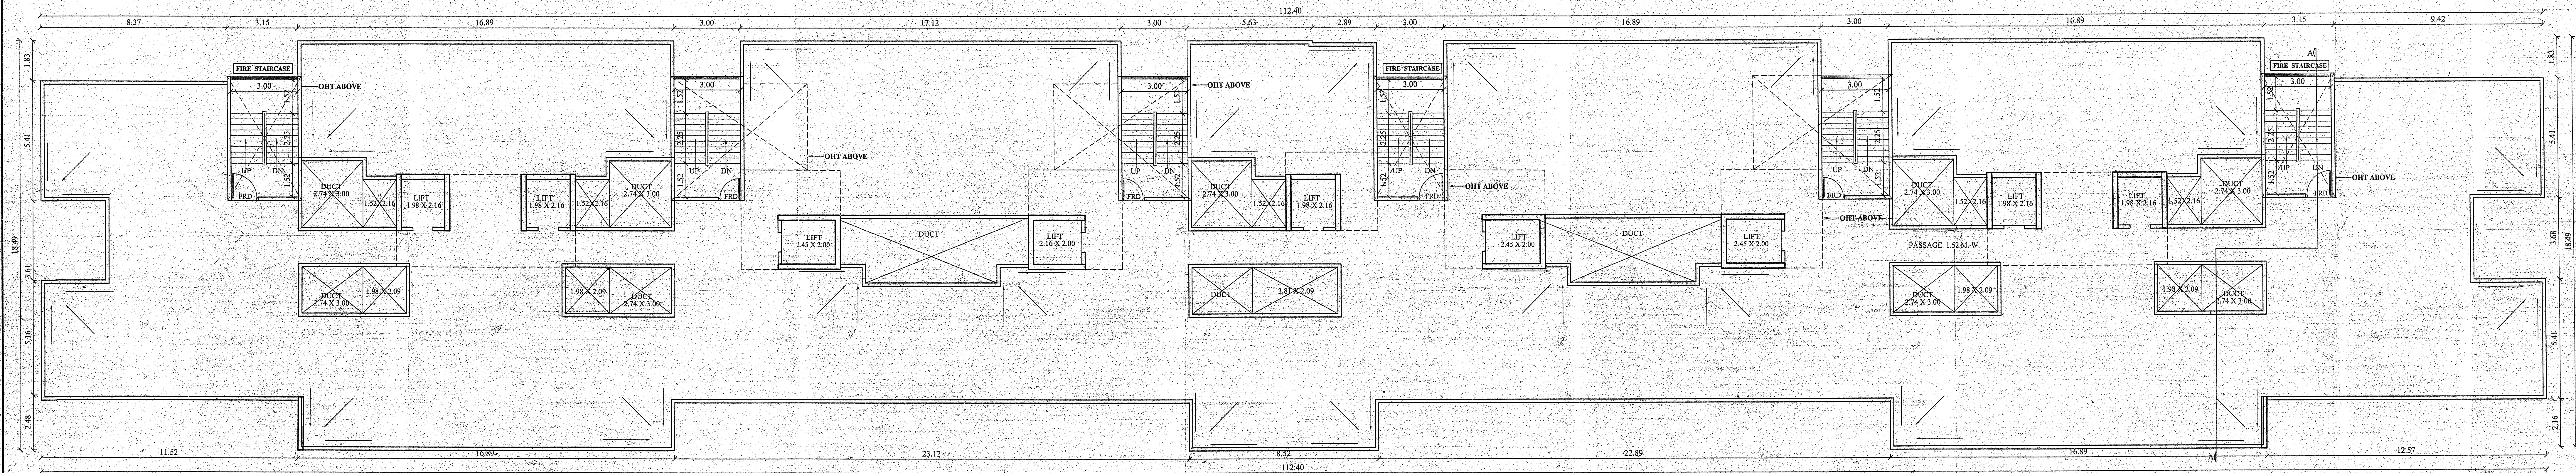

TERRACE FLOORS PLAN
SCALE - 1:100

STAMP OF APPROVAL OF PLANS.


TOWER - 1 (A,B,C)
SHEET NO. - 11 / 20

OFFICE OF THE KALYAN DOMBIVLI
MUNICIPAL CORPORATION, KALYAN.

Building Permit No. KDMC/TPD/BP/KD/2022-23/40

Date: 04/08/2022

SANCTIONED

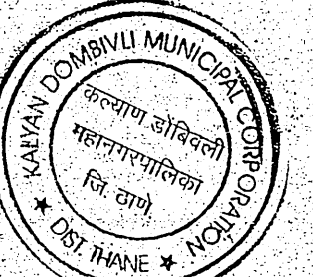

Signature
ASSISTANT DIRECTOR OF
TOWN PLANNING
Kalyan Dombivli Municipal Corporation

DESCRIPTION OF PROPOSAL AND PROPERTY

PROPOSED RESIDENTIAL / COMMERCIAL COMPLEX
ON PLOT BEARING S. NO. 164, 194, 197/2/A, 197/2/B, 197/2/C, 228/1/2(PT.),
AT VILLAGE - TITWALA, TAL. - KALYAN, DIST. - THANE.

OWNERS:

SHRI - NAVIN J. PATEL & OTHERS

P. O. A. HOLDER

SHRI - NAVIN J. PATEL

SIGNATURE

SHOBHANA DESHPANDE
Architect

CREATIONS
ARCHITECTS & INTERIOR DESIGNERS
EVEREST TOWER SANTOSHI MATA ROAD,
KALYAN (W) 421301. PH NO. 0221-2313140

SCALE	DATE	DRAWN BY	CHECKED BY	JOB NO.	DRG. NO.
AS SHOWN	24/03/2022	SAGAR	S.D.	KYN/BLD/320	MUN/TOWER-1