

The floor plan illustrates a symmetrical 10-story apartment building with two wings, Wing A and Wing B, each containing 10 floors. The building is oriented with a central corridor (FRD) running horizontally. Wing A is on the left, and Wing B is on the right. The plan shows various room layouts, including bedrooms, living areas, kitchens, and bathrooms, with dimensions and area calculations provided for each unit. The central corridor (FRD) is 2.25 M. WIDE PASSAGE. The building is surrounded by a 1.20 M. DEAD WALL. The plan also shows a central lobby area with a lift and stairs. The overall dimensions of the building are 14.95 M. by 10.65 M. The plan is labeled with 'WING - A' and 'WING - B'.



The image displays a detailed architectural floor plan of a building, divided into two main sections: Wing A (left) and Wing B (right). The plan includes various rooms such as Living, Dining, Kitchen, Bed Room, and Toilet, along with common areas like Lobbies and Lifts. Dimensions are provided for all rooms and passages. The plan also includes area calculations (R.C.A. and S.Q.MTR) for several rooms. The overall layout is symmetrical, with Wing A and Wing B mirroring each other across a central vertical axis. The plan is labeled with 'WING - A' and 'WING - B' at the bottom. The plan is a technical drawing with a focus on spatial organization and room layout.

U.G. TANK SECTION- BLDG. NO.1


[illegible]



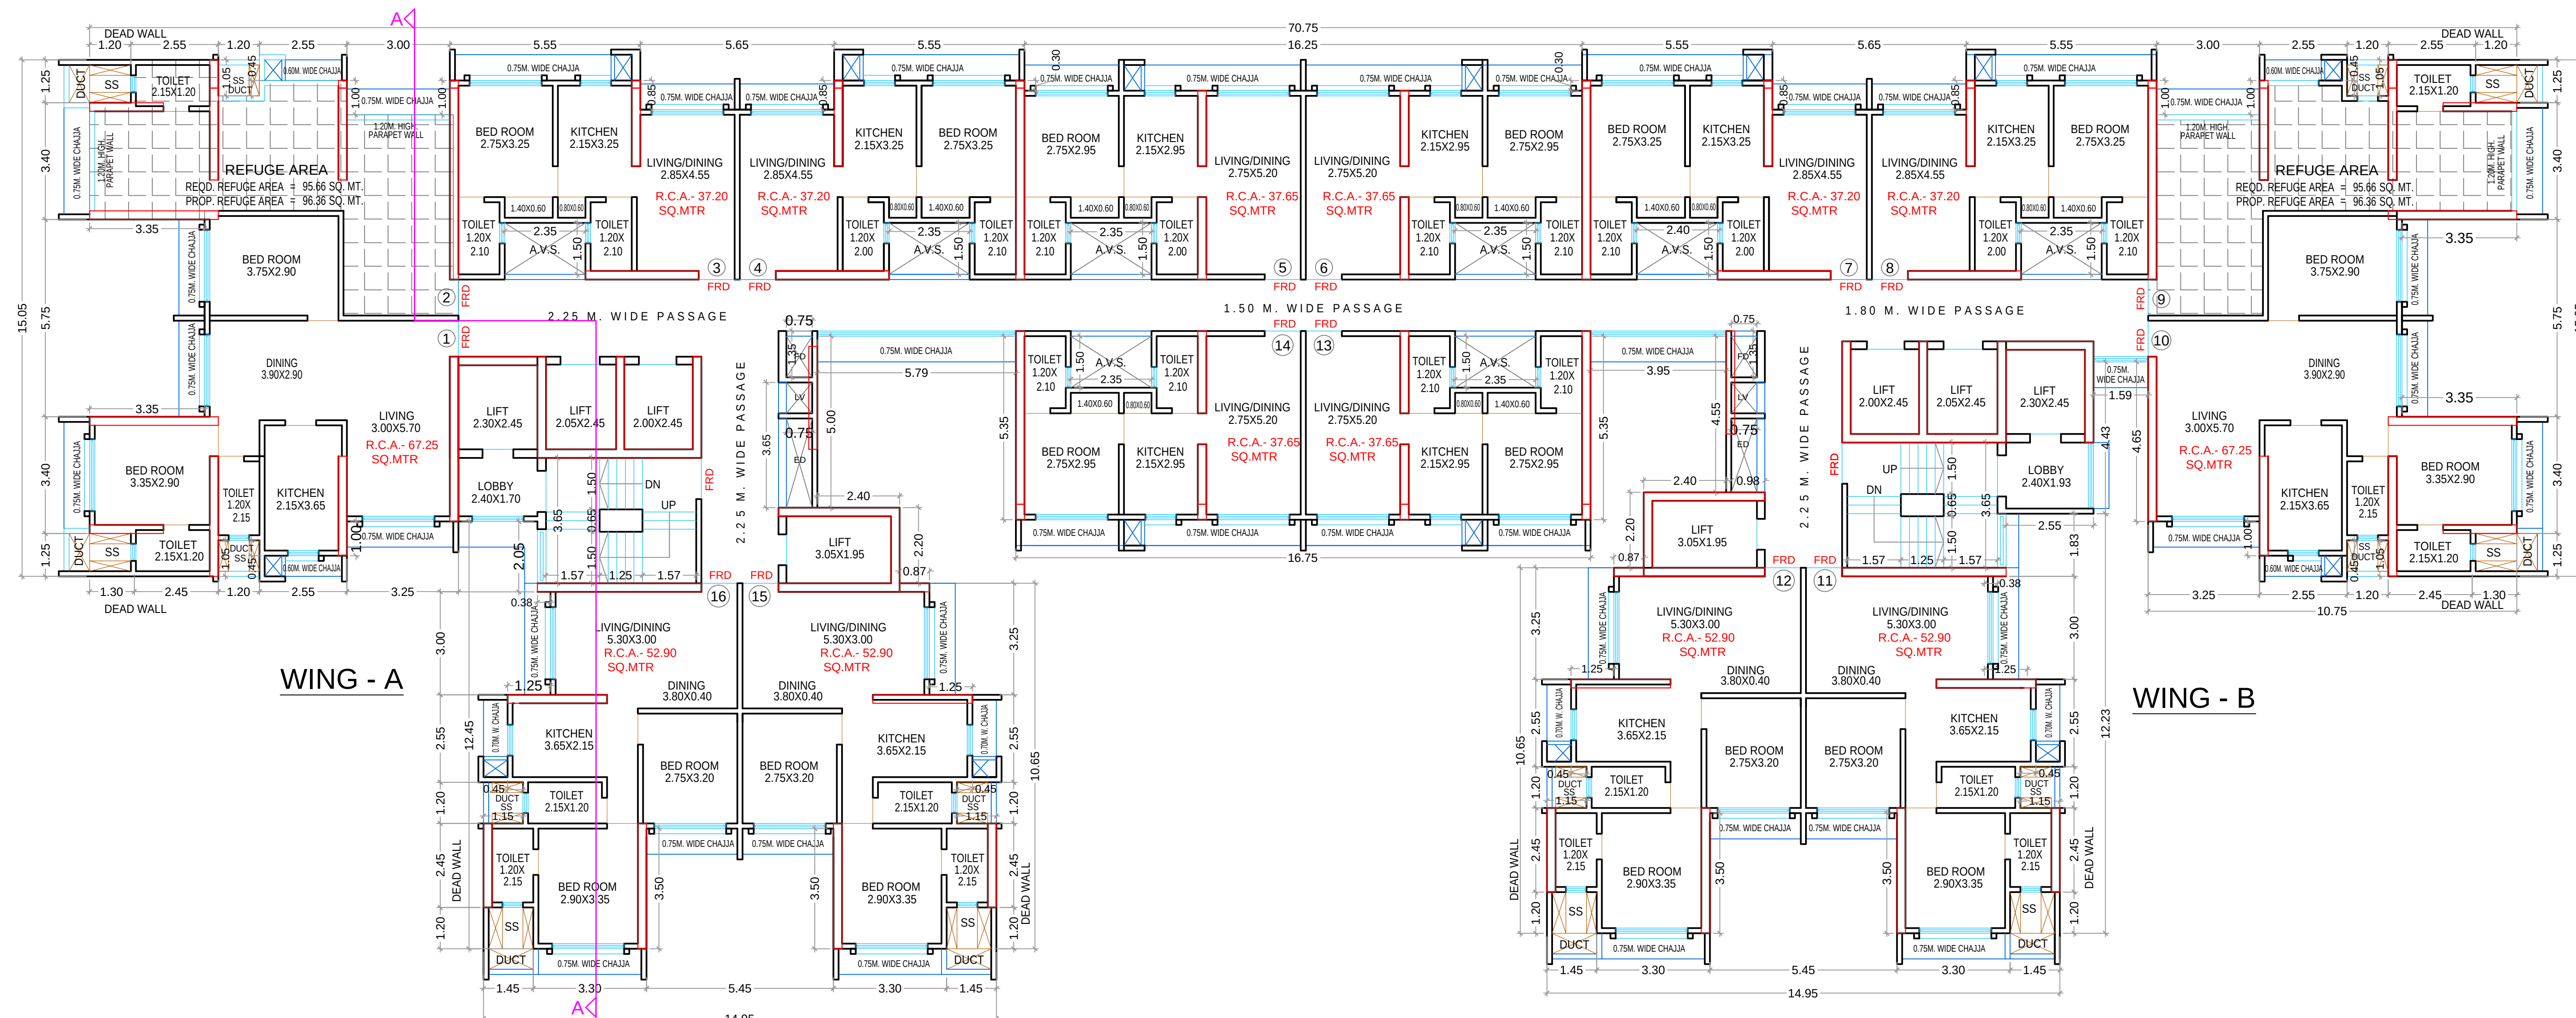
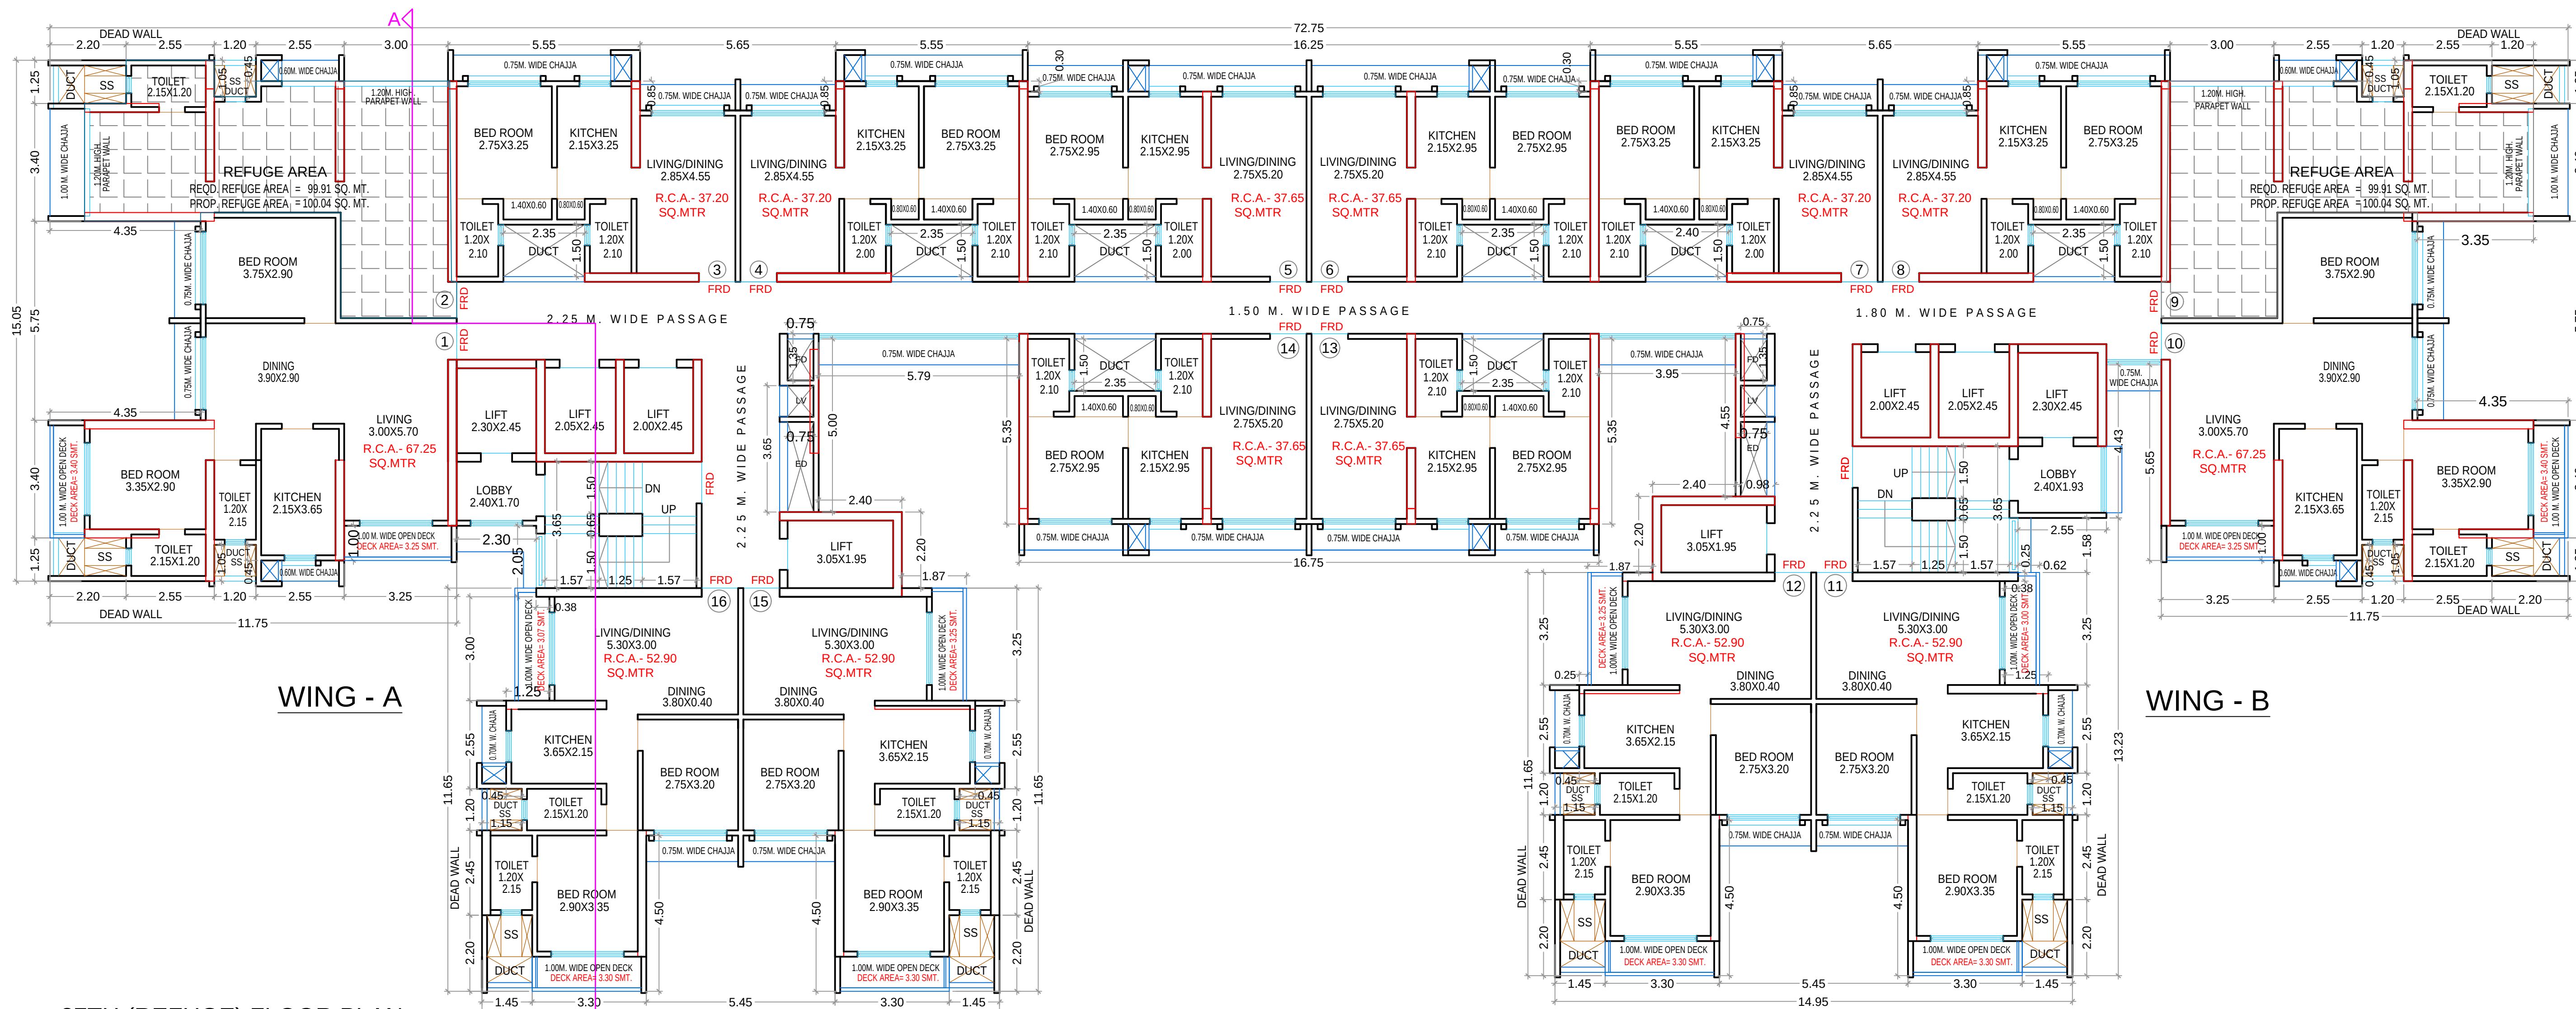
BUILDING: 1 (BLDG)

7TH, 12TH, 17TH, 22ND, 27TH & 32ND (REFUGE) FLOOR PLAN
SCALE:- 1:10037TH (REFUGE) FLOOR PLAN
SCALE:- 1:100

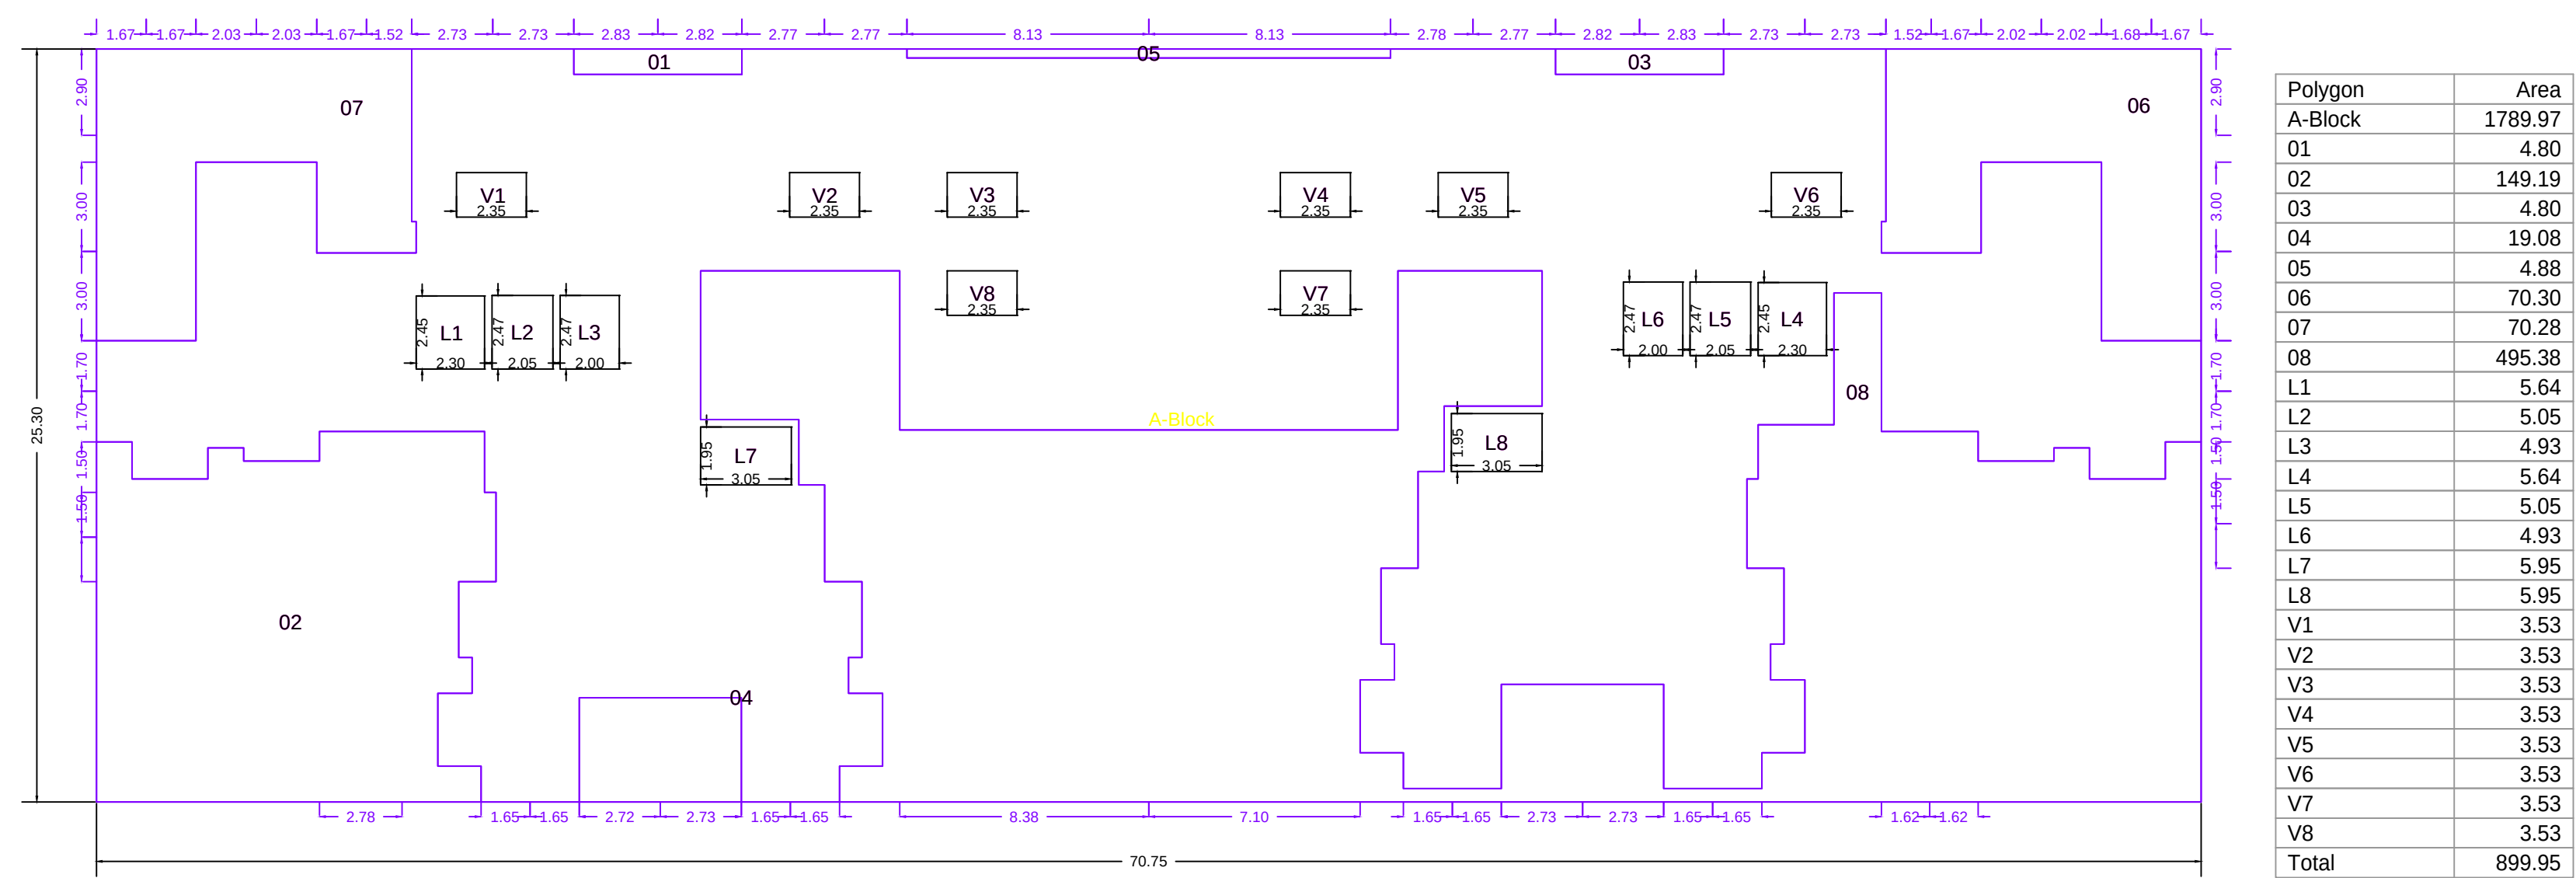TYPICAL - 7, 12, 17, 22, 27 & 32 FLOOR PLAN-A (BUILDING)



THIRTYSEVENTH FLOOR PLAN-A (BUILDING)

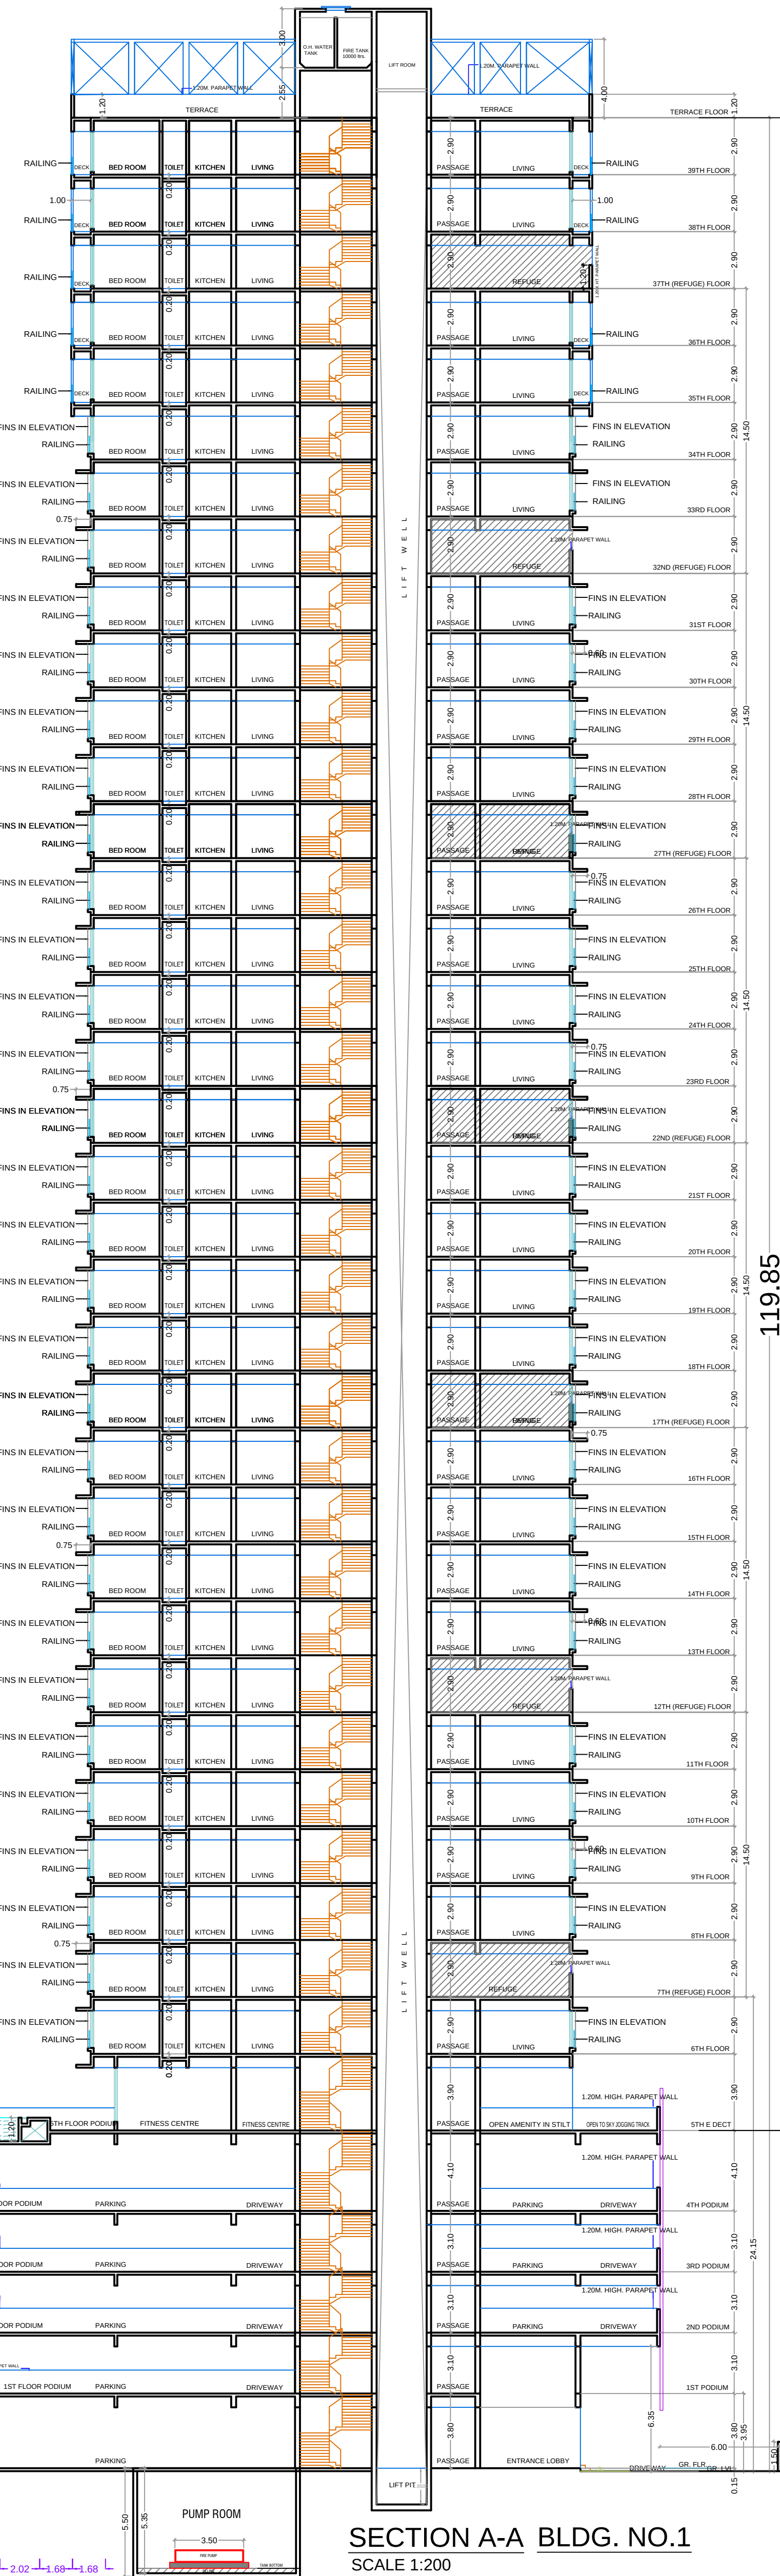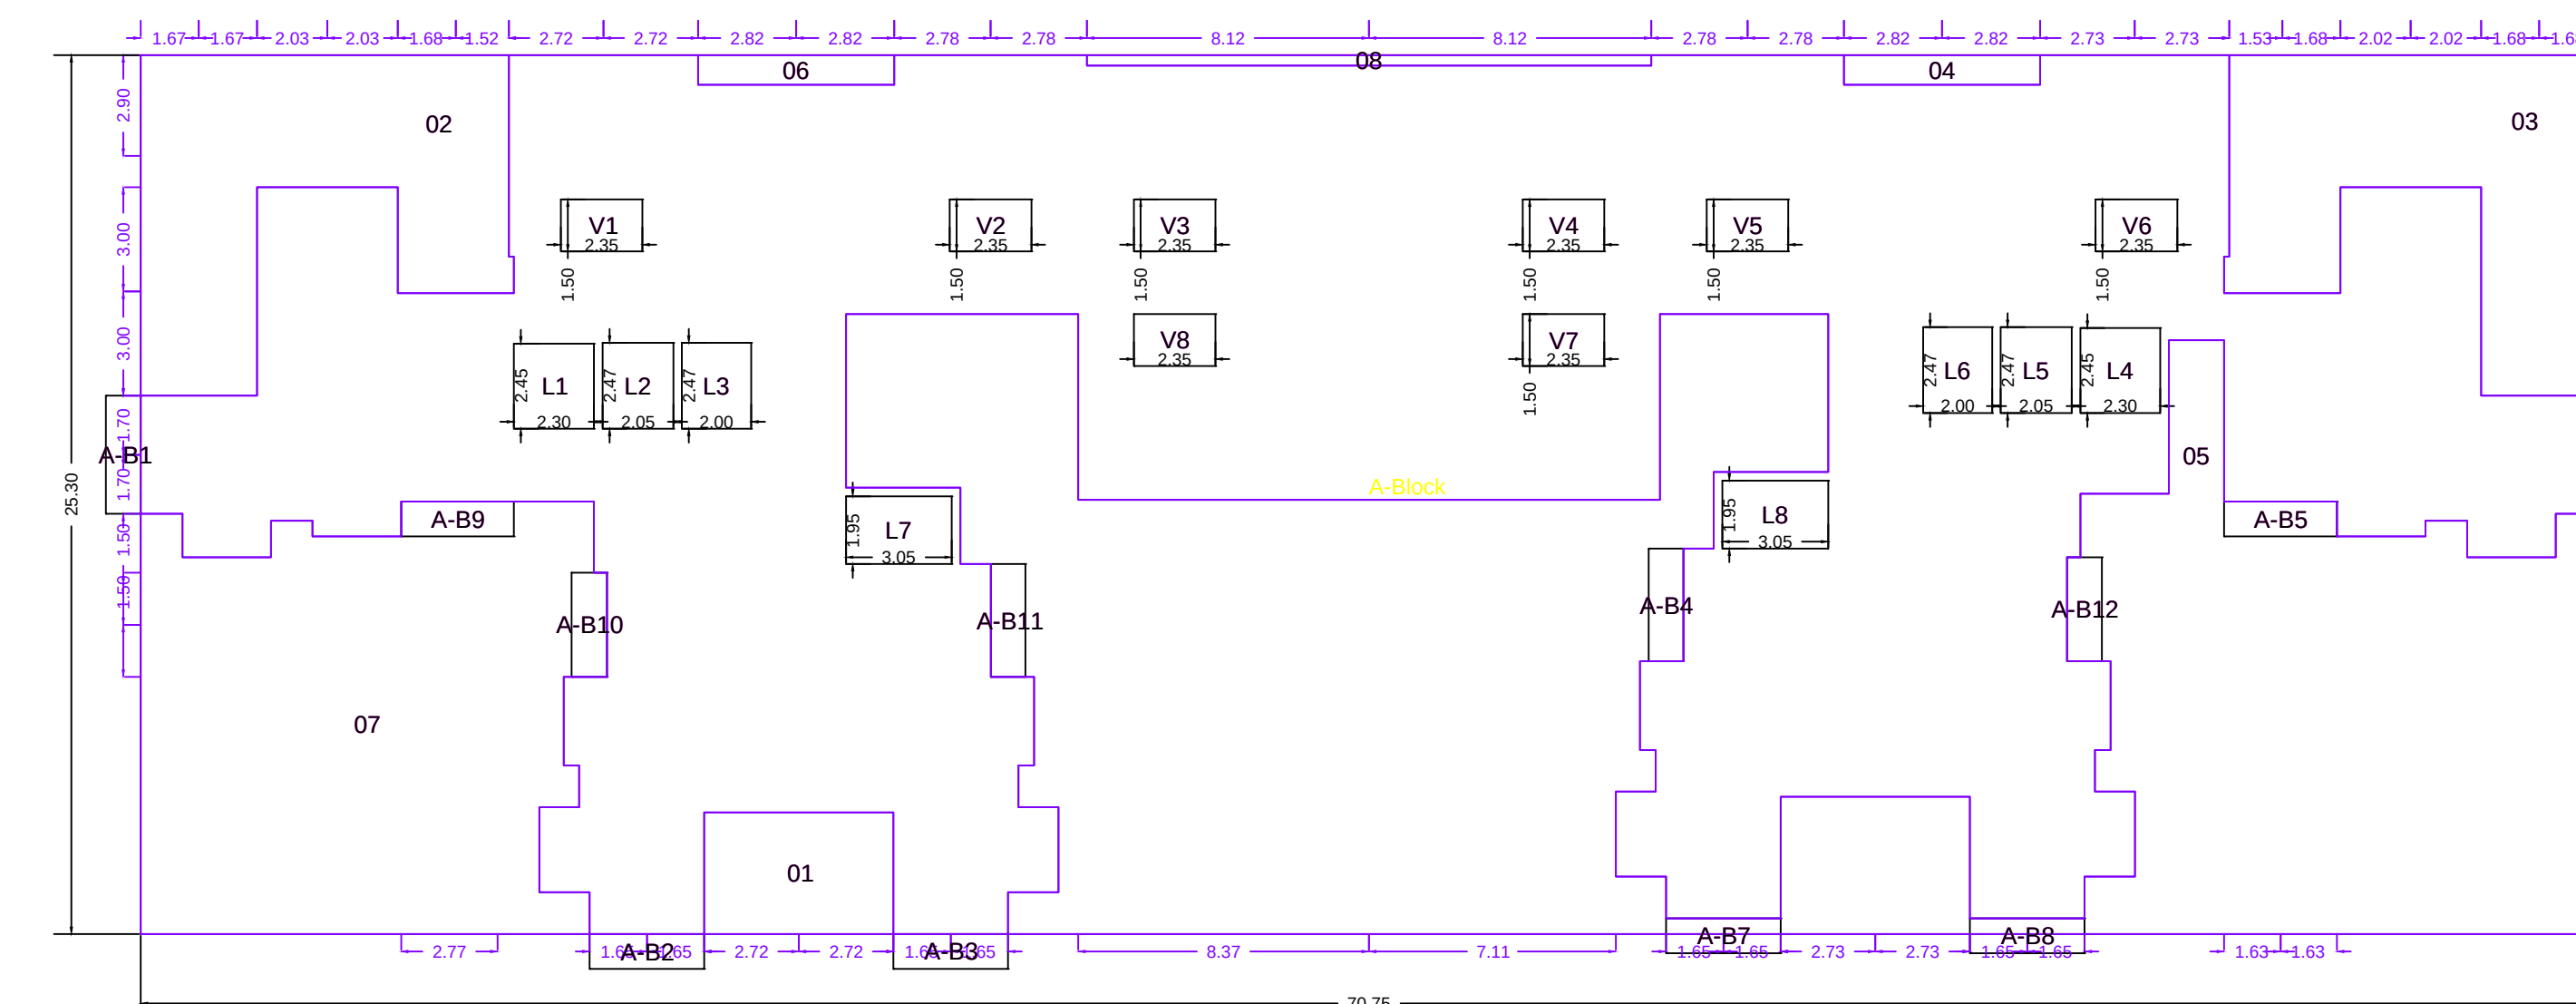SECTION A-A BLDG. NO.1
SCALE 1:200

OWNERS NAME & SIGN

M/S Shree Salakar

Salakar Mr. Sarju

B. Thakkar

ARCH NAME SIGN & ADD

Tushar Somnath Salt

M/s Point To Point Consultants

PROJECT INFORMATION

PLOT NO

USE

SUBURSE

NODE/SURVEY

SECTOR NO

PLOT ADDRESS

Auditorium

PERMIT NO

INWARD NO

KEY NO

DATE

MEMCB/7008/202

 
30088/AutoDCR

SCALE

1:100

SHEET NO

4 / 8



SCALE:- 1:100




SCALE:- 1:100

SLAB AREA CALCULATIONS: A (BUILDING)															
FLOOR	FSI AREA	DEDUCTION AREA							ADDITION AREA						TOTAL SLAB AREA
		VOID	SHAFT	CROWN	L.C.HUTE	LIFT	BALCONY	TERRACES-SUBSTR	PARKING	PODIUM	TOVER	PASSAGE	REFUGE	JOGG	
TERRACE FLOOR	0.00	0.00	0.00	0.00	0.00	0.00	0.00	248.92	0.00	0.00	0.00	0.00	0.00	0.00	119.81
THIRTYNINTH FLOOR	1071.75	28.20	0.00	0.00	0.00	0.00	43.12	51.87	0.00	0.00	0.00	0.00	0.00	0.00	1052.29
THIRTYEIGHTH FLOOR	1071.75	28.20	0.00	0.00	0.00	0.00	43.12	51.87	0.00	0.00	0.00	0.00	0.00	0.00	1052.29
THIRTYSEVENTH FLOOR	971.25	28.20	0.00	0.00	0.00	0.00	43.12	39.97	0.00	0.00	0.00	0.00	0.00	102.20	1143.40
THIRTYSIXTH FLOOR	1071.75	28.20	0.00	0.00	0.00	0.00	43.12	51.87	0.00	0.00	0.00	0.00	0.00	0.00	1052.29
THIRTYFIFTH FLOOR	1071.75	28.20	0.00	0.00	0.00	0.00	43.12	51.87	0.00	0.00	0.00	0.00	0.00	0.00	1052.29
THIRTYFOURTH FLOOR	1076.34	35.36	0.00	0.00	0.00	0.00	43.12	0.00	0.00	0.00	0.00	0.00	0.00	0.00	1036.01
THIRTYTHIRD FLOOR	1076.34	35.36	0.00	0.00	0.00	0.00	43.12	0.00	0.00	0.00	0.00	0.00	0.00	0.00	1036.01
THIRTYSECOND FLOOR	971.27	28.20	0.00	0.00	0.00	0.00	43.12	0.00	0.00	0.00	0.00	0.00	0.00	96.27	1092.49
THIRTYFIRST FLOOR	1076.34	35.36	0.00	0.00	0.00	0.00	43.12	0.00	0.00	0.00	0.00	0.00	0.00	0.00	1036.01
THIRTIEFH FLOOR	1076.34	35.36	0.00	0.00	0.00	0.00	43.12	0.00	0.00	0.00	0.00	0.00	0.00	0.00	1036.01
TWENTYNINTH FLOOR	1076.34	35.36	0.00	0.00	0.00	0.00	43.12	0.00	0.00	0.00	0.00	0.00	0.00	0.00	1036.01
TWENTYEIGHTH FLOOR	1076.34	35.36	0.00	0.00	0.00	0.00	43.12	0.00	0.00	0.00	0.00	0.00	0.00	0.00	1036.01
TWENTYSEVENTH FLOOR	971.27	28.20	0.00	0.00	0.00	0.00	43.12	0.00	0.00	0.00	0.00	0.00	0.00	96.27	1092.49
TWENTYSIXTH FLOOR	1076.34	35.36	0.00	0.00	0.00	0.00	43.12	0.00	0.00	0.00	0.00	0.00	0.00	0.00	1036.01
TWENTYFIFTH FLOOR	1076.34	35.36	0.00	0.00	0.00	0.00	43.12	0.00	0.00	0.00	0.00	0.00	0.00	0.00	1036.01
TWENTYFOURTH FLOOR	1076.34	35.36	0.00	0.00	0.00	0.00	43.12	0.00	0.00	0.00	0.00	0.00	0.00	0.00	1036.01
TWENTYTHIRD FLOOR	1076.34	35.36	0.00	0.00	0.00	0.00	43.12	0.00	0.00	0.00	0.00	0.00	0.00	0.00	1036.01
TWENTYSECOND FLOOR	971.27	28.20	0.00	0.00	0.00	0.00	43.12	0.00	0.00	0.00	0.00	0.00	0.00	96.27	1092.49
TWENTYFIRST FLOOR	1076.34	35.36	0.00	0.00	0.00	0.00	43.12	0.00	0.00	0.00	0.00	0.00	0.00	0.00	1036.01
TWENTIETH FLOOR	1076.34	35.36	0.00	0.00	0.00	0.00	43.12	0.00	0.00	0.00	0.00	0.00	0.00	0.00	1036.01
NINETEENTH FLOOR	1076.34	35.36	0.00	0.00	0.00	0.00	43.12	0.00	0.00	0.00	0.00	0.00	0.00	0.00	1036.01
EIGHTEENTH FLOOR	1076.34	35.36	0.00	0.00	0.00	0.00	43.12	0.00	0.00	0.00	0.00	0.00	0.00	0.00	1036.01
SEVENTEENTH FLOOR	1076.34	28.20	0.00	0.00	0.00	0.00	43.12	0.00	0.00	0.00	0.00	0.00	0.00	96.27	1092.49
SIXTEENTH FLOOR	1076.34	35.36	0.00	0.00	0.00	0.00	43.12	0.00	0.00	0.00	0.00	0.00	0.00	0.00	1036.01
FIFTEENTH FLOOR	1076.34	35.36	0.00	0.00	0.00	0.00	43.12	0.00	0.00	0.00	0.00	0.00	0.00	0.00	1036.01
FOURTEENTH FLOOR	1076.34	35.36	0.00	0.00	0.00	0.00	43.12	0.00	0.00	0.00	0.00	0.00	0.00	0.00	1036.01
THIRTEENTH FLOOR	1076.34	35.36	0.00	0.00	0.00	0.00	43.12	0.00	0.00	0.00	0.00	0.00	0.00	0.00	1036.01
TWELFTH FLOOR	971.27	28.20	0.00	0.00	0.00	0.00	43.12	0.00	0.00	0.00	0.00	0.00	0.00	96.27	1092.49
ELEVENTH FLOOR	1076.34	35.36	0.00	0.00	0.00	0.00	43.12	0.00	0.00	0.00	0.00	0.00	0.00	0.00	1036.01
TENTH FLOOR	1076.34	35.36	0.00	0.00	0.00	0.00	43.12	0.00	0.00	0.00	0.00	0.00	0.00	0.00	1036.01
NINTH FLOOR	1076.34	35.36	0.00	0.00	0.00	0.00	43.12	0.00	0.00	0.00	0.00	0.00	0.00	0.00	1036.01
EIGHTH FLOOR	1076.34	35.36	0.00	0.00	0.00	0.00	43.12	0.00	0.00	0.00	0.00	0.00	0.00	0.00	1036.01
SEVENTH FLOOR	971.27	28.20	0.00	0.00	0.00	0.00	43.12	0.00	0.00	0.00	0.00	0.00	0.00	96.27	1092.49
SIXTH FLOOR	1076.34	35.36	0.00	0.00	0.00	0.00	43.12	0.00	0.00	0.00	0.00	0.00	0.00	0.00	1036.01
PODIUM 5 FLOOR	535.35	0.00	0.00	0.00	0.00	0.00	43.12	0.00	136.56	0.00	2376.75	0.00	0.00	0.00	3005.53
PODIUM 4 PARKING FLOOR	0.00	0.00	0.00	0.00	0.00	0.00	0.00	0.00	0.00	0.00	270.00	0.00	0.00	0.00	1718.25
PODIUM 3 PARKING FLOOR	0.00	0.00	0.00	0.00	0.00	0.00	0.00	0.00	0.00	662.95	237.32	0.00	0.00	0.00	3044.27
PODIUM 2 PARKING FLOOR	0.00	0.00	0.00	0.00	0.00	0.00	0.00	0.00	0.00	662.95	237.32	0.00	0.00	0.00	3044.27
PODIUM 1 PARKING FLOOR	0.00	0.00	0.00	0.00	0.00	0.00	0.00	0.00	2.15	274.95	1686.53	0.00	0.00	0.00	1962.73
GROUND FLOOR	0.00	0.00	0.00	0.00	0.00	0.00	0.00	0.00	0.00	0.00	1928.95	0.00	0.00	0.00	1928.95
BASEMENT FLOOR	0.00	0.00	0.00	0.00	0.00	0.00	0.00	0.00	0.00	390.68	0.00	0.00	0.00	0.00	850.00
Total	36377.04	1123.48	0.00	0.00	0.00	0.00	1509.20	246.55	248.81	529.37	4210.11	1194.67	0.00	679.82	52448.48

NAME	LENGTH	HEIGHT	NOS.
D2	0.75	2.10	1060
D1	0.90	2.10	1447
FRD	0.90	2.10	68
D1	1.05	2.10	68
FRD	1.05	2.10	476
FRD	1.10	2.10	68
FRD	1.15	2.10	68
D2	1.19	2.10	11
FRD	1.20	2.10	68

SCHEDULE OF OPENING: A (BUILDING)			
NAME	LENGTH	HEIGHT	NOS.
V	0.60	1.20	1060
W2	0.90	1.20	530
W	1.58	1.20	72
W	1.59	1.20	34
W	2.10	1.20	1332
W	3.95	1.20	34
W	5.79	1.20	34

FLOOR VALUE FSI STATEMENT:							
BUILDING	FSI AREA		BALC	PASS	STAR	LIFT	TENE
	RESI	NON RESI					
BASEMENT FLOOR	0.000	0.000	0.000	0.000	0.000	0.000	0
GROUND FLOOR	0.000	0.000	0.000	0.000	31.970	43.120	0
PODIUM1 PARKING FLOOR	0.000	0.000	0.000	0.000	0.000	0.000	0
PODIUM2 PARKING FLOOR	0.000	0.000	0.000	0.000	0.000	0.000	0
PODIUM3 PARKING FLOOR	0.000	0.000	0.000	0.000	0.000	0.000	0
PODIUM4 GROUND PARKING FLOOR	0.000	0.000	0.000	0.000	31.970	43.120	0
PODIUM 5 FLOOR	492.231	0.000	0.000	0.000	31.970	43.120	0
SIXTH FLOOR	987.856	0.000	0.000	0.000	31.970	43.120	16
SEVENTH FLOOR	989.946	0.000	0.000	0.000	31.970	43.120	16
EIGHTH FLOOR	987.856	0.000	0.000	0.000	31.970	43.120	16
NINTH FLOOR	987.856	0.000	0.000	0.000	31.970	43.120	16
TENTH FLOOR	987.856	0.000	0.000	0.000	31.970	43.120	16
ELEVENTH FLOOR	987.856	0.000	0.000	0.000	31.970	43.120	16
TWELFTH FLOOR	989.946	0.000	0.000	0.000	31.970	43.120	16
THIRTEENTH FLOOR	987.856	0.000	0.000	0.000	31.970	43.120	16
FOURTEENTH FLOOR	987.856	0.000	0.000	0.000	31.970	43.120	16
FIFTEENTH FLOOR	987.856	0.000	0.000	0.000	31.970	43.120	16
SIXTEENTH FLOOR	987.856	0.000	0.000	0.000	31.970	43.120	16
SEVENTEENTH FLOOR	987.856	0.000	0.000	0.000	31.970	43.120	16
EIGHTEENTH FLOOR	987.856	0.000	0.000	0.000	31.970	43.120	16
NINETEENTH FLOOR	987.856	0.000	0.000	0.000	31.970	43.120	16
TWENTIETH FLOOR	987.856	0.000	0.000	0.000	31.970	43.120	16
TWENTYFIRST FLOOR	987.856	0.000	0.000	0.000	31.970	43.120	16
TWENTYSECOND FLOOR	987.856	0.000	0.000	0.000	31.970	43.120	16
TWENTYTHIRD FLOOR	987.856	0.000	0.000	0.000	31.970	43.120	16
TWENTYFOURTH FLOOR	987.856	0.000	0.000	0.000	31.970	43.120	16
TWENTYFIFTH FLOOR	987.856	0.000	0.000	0.000	31.970	43.120	16
TWENTYSIXTH FLOOR	987.856	0.000	0.000	0.000	31.970	43.120	16
TWENTYSEVENTH FLOOR	896.946	0.000	0.000	0.000	31.970	43.120	14
TWENTYEIGHTH FLOOR	987.856	0.000	0.000	0.000	31.970	43.120	16
TWENTYNINTH FLOOR	987.856	0.000	0.000	0.000	31.970	43.120	16
THIRTIETH FLOOR	987.856	0.000	0.000	0.000	31.970	43.120	16
THIRTYFIRST FLOOR	987.856	0.000	0.000	0.000	31.970	43.120	16
THIRTYSECOND FLOOR	896.946	0.000	0.000	0.000	31.970	43.120	14
THIRTYTHIRD FLOOR	987.856	0.000	0.000	0.000	31.970	43.120	16
THIRTYFOURTH FLOOR	987.856	0.000	0.000	0.000	31.970	43.120	16
THIRTYFIFTH FLOOR	987.856	0.000	0.000	0.000	31.970	43.120	16
THIRTSIXTH FLOOR	1052.289	0.000	0.000	0.000	31.970	43.120	16
THIRTYSEVENTH FLOOR	1052.289	0.000	0.000	0.000	31.970	43.120	16
THIRTYEIGHTH FLOOR	1038.289	0.000	0.000	0.000	31.970	43.120	16
THIRTYNINTH FLOOR	1038.289	0.000	0.000	0.000	31.970	43.120	16
SPACE FLOOR	0.000	0.000	0.000	0.000	0.000	0.000	0
Total	33990.75	0.000	246.53	3897.73	1150.92	1568.44	530

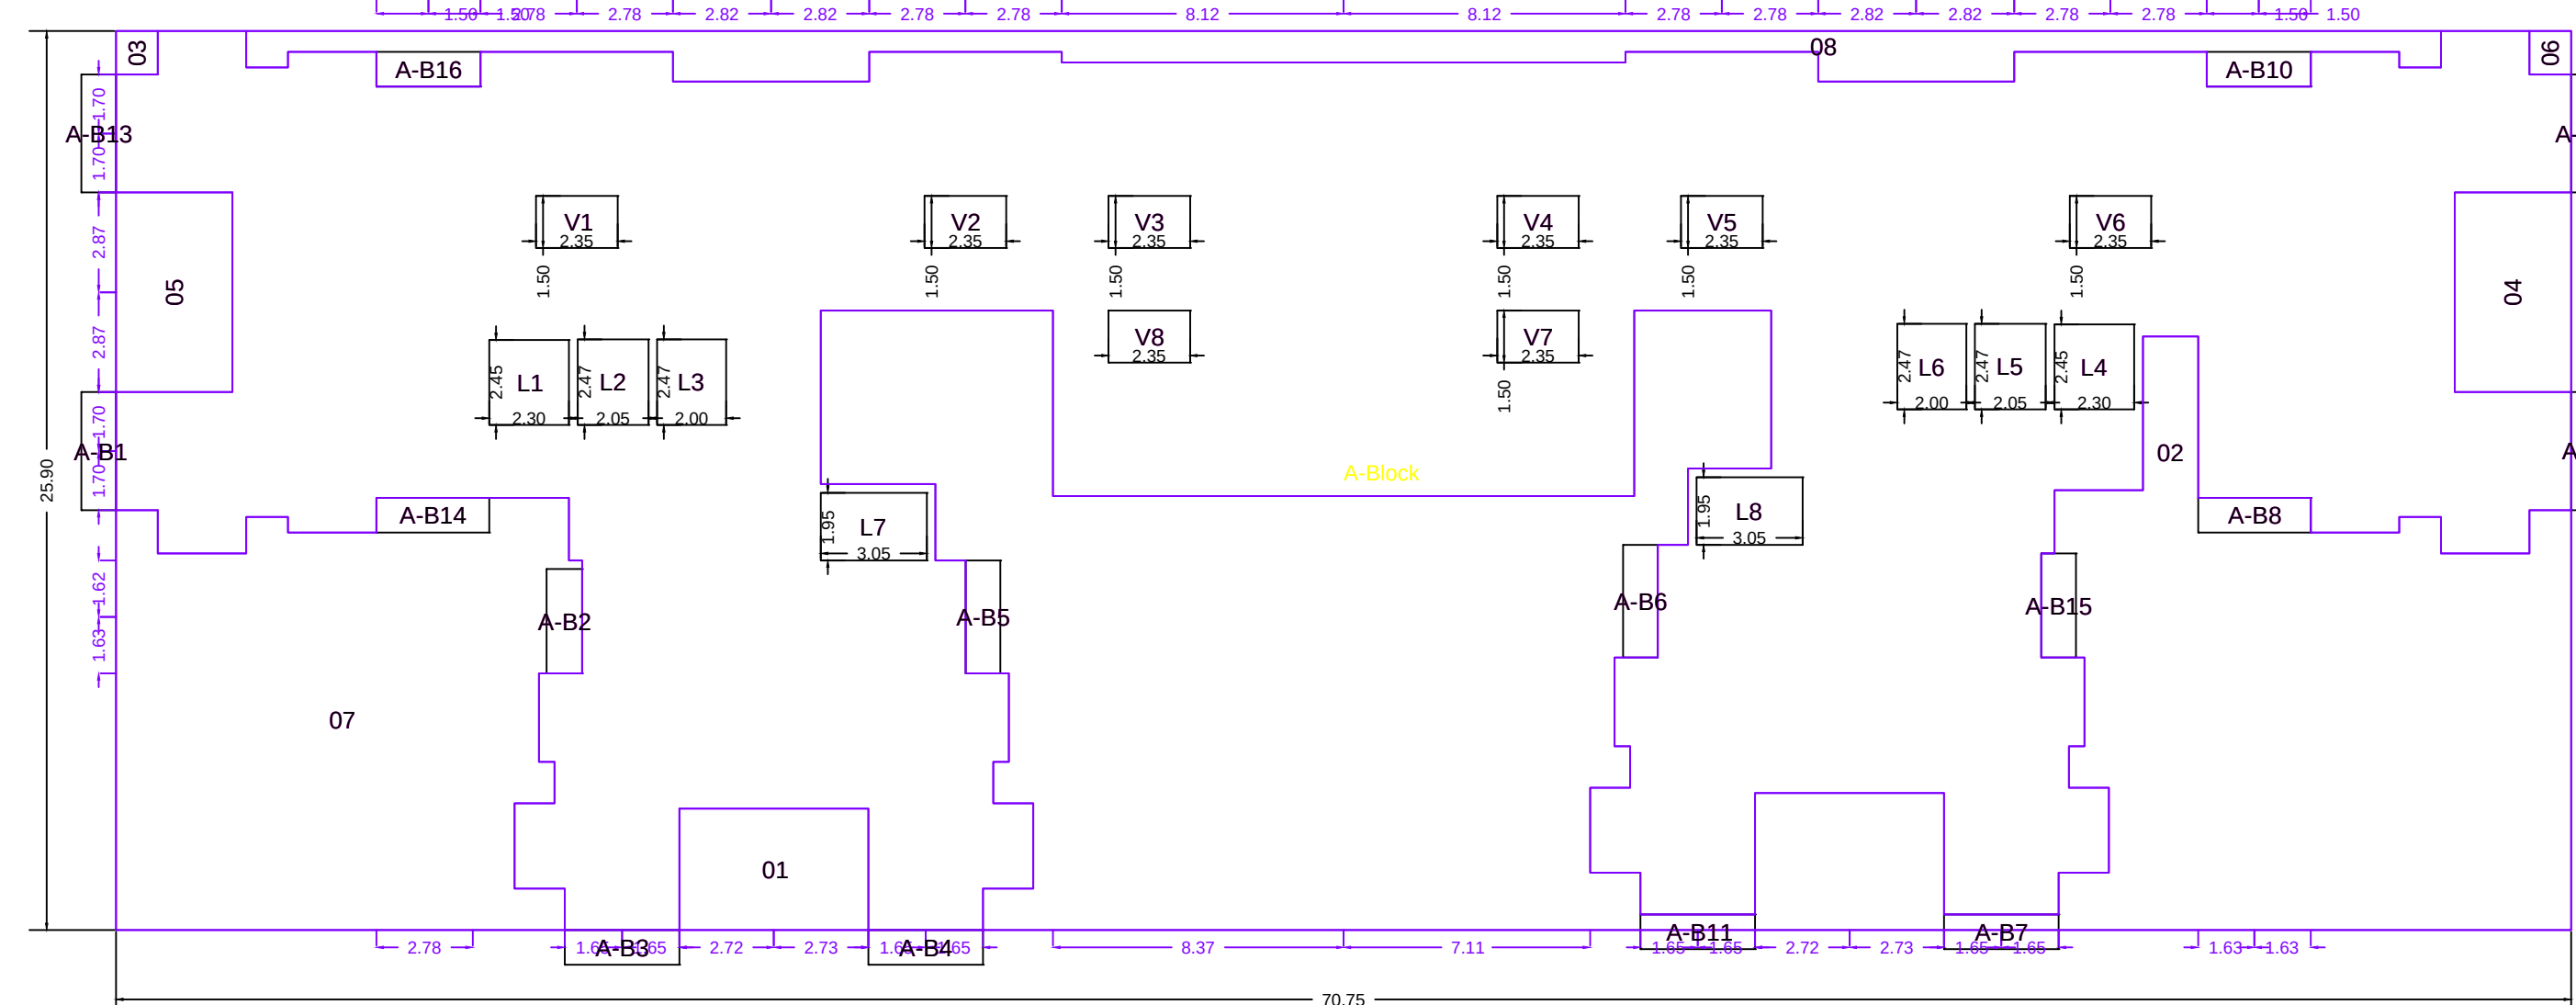

Polypolygon	Area		
A-Block	1832.43	V5	3.53
01	19.08	V6	3.53
02	491.28	V7	3.53
03	1.50	V8	3.53
04	19.26	A-B1	3.40
05	19.26	A-B2	3.07
06	1.50	A-B3	3.30
07	145.28	A-B4	3.30
08	59.51	A-B5	3.25
L2	5.64	A-B6	3.25
L8	5.05	A-B7	3.30
L3	4.93	A-B8	3.25
L4	5.64	A-B9	3.40
L5	5.05	A-B10	3.30
L6	4.93	A-B11	3.30
L7	5.95	A-B12	3.40
L8	5.95	A-B13	3.40
V1	3.53	A-B14	3.25
V2	3.53	A-B15	3.00
V3	3.53	A-B16	3.00
V4	3.53	Total	1052.29