

मोबलचे पत्र क्र. विभागातपा/वर/...3853/2029-22
दि. 20/01/2022 मधील अटी शर्ती
बंधनकारक राहून मुळ/सुधारीत बांधकाम
नकाशे (प्रारंभ पत्रासह) येवू.

मा. आयुक्त सौ. यांच्या मंजुरीने

सहाय्यक संचालक नगरसचना

विश्व - बाह्यर महानगरपालिका



BLDG NO - 1

BUILT UP AREA STATEMENT

FLOOR	TOTAL BUILT UP AREA	STILT/PODIUM/ REFU.AREA
GR.FL.	434.84	-
1st.FL.	451.07	-
2nd.FL.	451.07	-
3rd.FL.	451.07	-
4th.FL.	451.07	-
5th.FL.	451.07	-
6th.FL.	451.07	-
7th.FL.	451.07	-
TOTAL	3592.33	-

PARKING AREA STATE MENT (BLDG 1)

HAVING CARPET AREA	NOS OF TENEMENTS	SCOOTER PARKING REQUIRED	SCOOTER PARKING PROVIDED	CAR PARKING REQUIRED	CAR PARKING PROVIDED
BELOW 30 SQ.MT (FOR EVERY TWO TENEMENTS EACH)	54	108.00	-	-	-
ABOVE 30 TO 40 Sq.Mt (FOR EVERY TWO TENEMENTS EACH)	24	24.00	-	12.00	-
VISITORS 5%		6.60		0.60	
TOTAL		138.60		12.60	
80% PARKING		110.88	43NOS	10.08	24 NOS
110.88 - 43 (PROVIDED) = 67.886 = 11.31 CARS					
10.08 + 11.31 (COMPOSITE) = 21.39 (REQ) OPEN (H+7 STACK) = 12.8 = 24 NOS TOTAL = 34 NOS					

FORM II

CONTENTS OF SHEET

GROUND & TYPICAL FLOOR PLAN, AREA DIAGRAM & CALCULATION, PARKING STATEMENT AND TOTAL BUILT UP AREA STATEMENT, SECTION

STAMP OF DATE OF RECEIPT OF PLANS

STAMP OF APPROVAL OF PLANS

REVISION	DISCUSSION	DATE	SIGNATURE
----------	------------	------	-----------

CERTIFICATE OF AREA
CERTIFIED THAT I HAVE SURVEYED THE PLOT UNDER REFERENCE ON AND THAT THE DIMENSIONS OF THE SIDES ETC. OF THE PLOT STATED ON THE PLAN ARE AS MEASURED ON SITE AND AREA SO WORKED OUT IS SQUARE METERS AND TALLIES WITH THE AREA STATED IN THE DOCUMENT OF OWNERSHIP TOWN PLANNING SCHEME RECORDS
SIGNATURE OF LICENSED SURVEYOR OR / ENGINEER/ STRUCTURAL ENGINEER / SUPERVISOR OF ARCHITECT.

DESCRIPTION OF PROPOSAL AND PROPERTY
PROPOSED RESI. BLDG. ON PLOT BEARING OLD S.NO.228, NEW S.NO.27, H.NO. 2 & 3 OLD S.NO.233, NEW S.NO.25, H.NO. 7, AT VILLAGE- NAVGHAR, DIST & TAL -THANE

NAME OF THE OWNER

This Drawing is Prepared As Per My Requirement & Documents Given By Me


DATE JOB NO DRG.NO SCALE DRAWN BY CHECKED BY

03-01-2022 646 AS SHOWN Minal

SIGNATURE NAME (IN BLOCK LETTER) AND ADDRESS OF LICENSED SURVEYOR/ ENGINEER/ STRUCTURAL ENGINEER / SUPERVISOR OF ARCHITECT.




ANISH & ASSOCIATES
SHOP.NO-1&2, GRD.FL, BHAYAV SHRUSHTI
150 FEET ROAD BHAYANDER (W).
TEL & FAX : 28198942

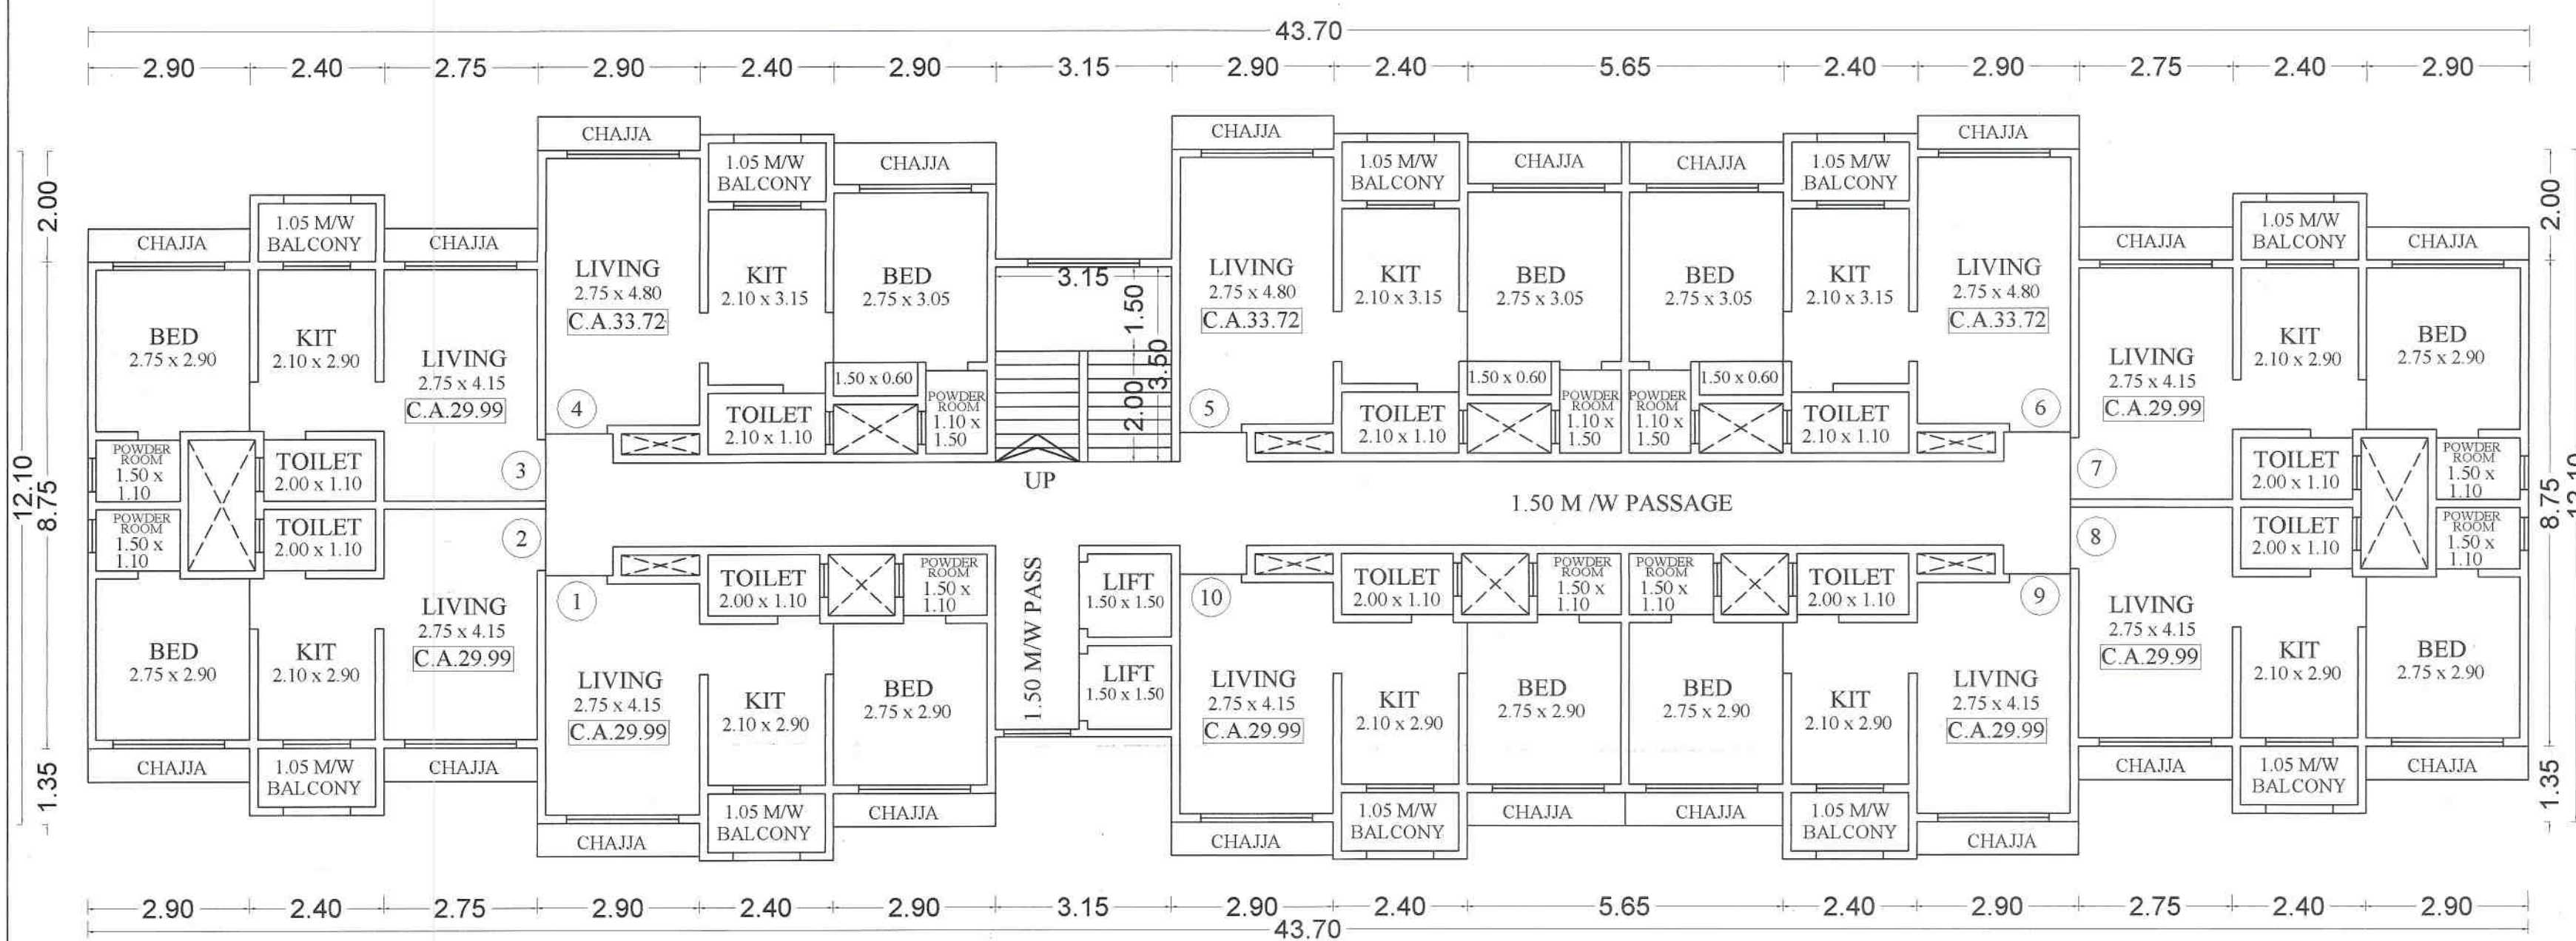


TYPICAL FLOOR PLAN

1ST TO 7TH FLR

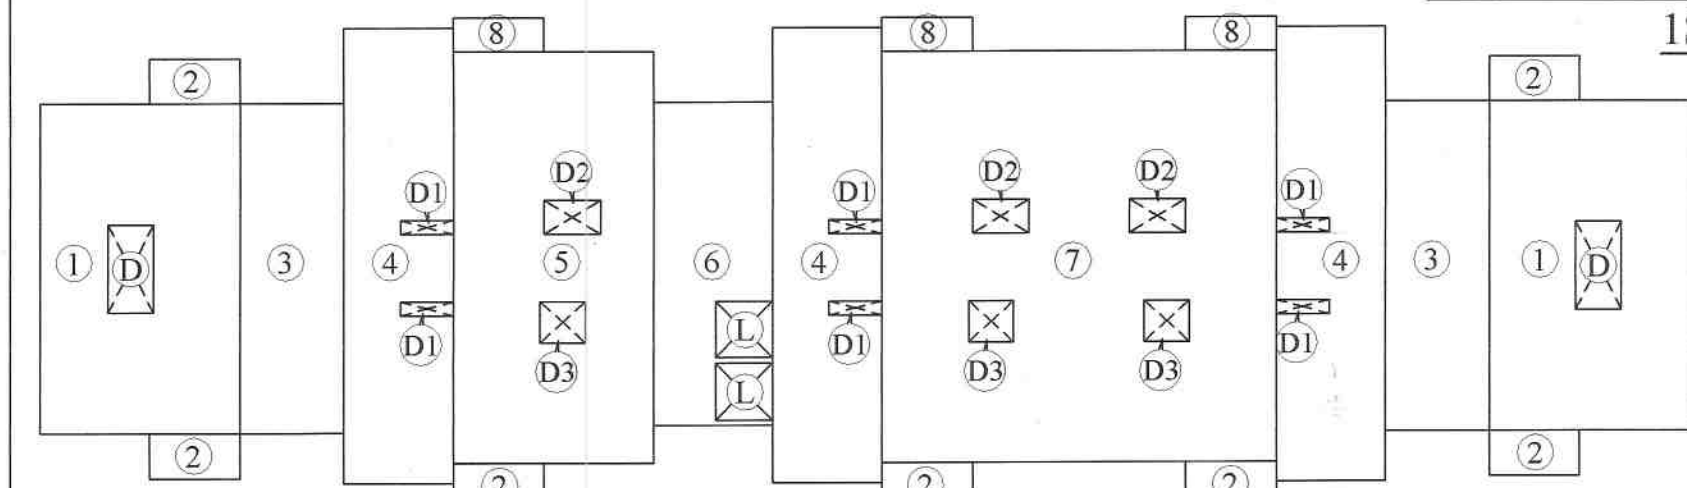

AREA DIAGRAM (TYP.FLR)

(1ST TO 7TH.FLR)
SCALE :- 1:200

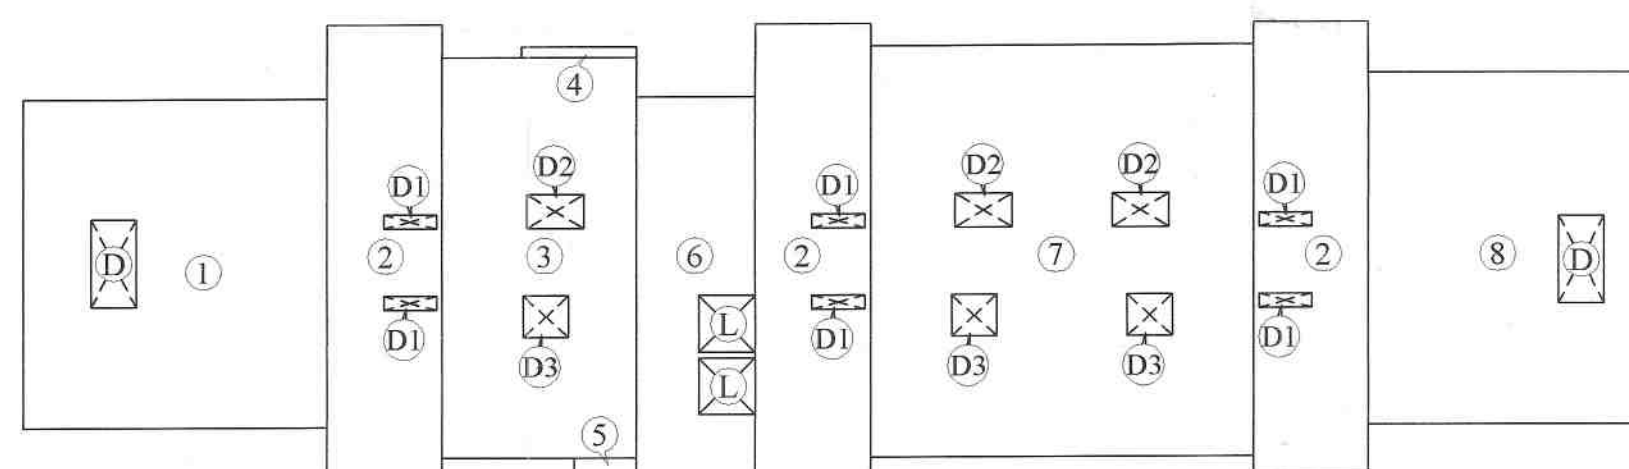


AREA DIAGRAM (GR.FLR)


SCALE :- 1:200

AREA CALCULATION (GR.FLR.)			
BLDG.NO.-1			
1	8.05 x 8.75	=	70.44 sq.mt.
2	3.05 x 12.10 x 3	=	110.71 sq.mt.
3	5.15 x 10.65	=	54.85 sq.mt.
4	3.05 x 0.30	=	0.91 sq.mt.
5	1.65 x 0.53	=	0.87 sq.mt.
6	3.15 x 10.13	=	31.91 sq.mt.
7	10.15 x 10.95	=	111.14 sq.mt.
8	8.05 x 9.35	=	75.27 sq.mt.
TOTAL		=	456.10 sq.mt.
DEDUCTIONS FOR			
L	1.50 x 1.50 x 2	=	4.50 sq.mt.
D	1.20 x 2.35 x 2	=	5.64 sq.mt.
D1	1.40 x 0.37 x 6	=	3.11 sq.mt.
D2	1.50 x 0.90 x 3	=	4.05 sq.mt.
D3	1.20 x 1.10 x 3	=	3.96 sq.mt.
TOTAL		=	21.26 sq.mt.
TOTAL AREA	456.10 - 21.26	=	434.84 sq.mt.

AREA CALCULATION (TYP.FLR.)			
BLDG.NO.-1			
1	5.30 x 8.75 x 2	=	92.75 sq.mt.
2	2.40 x 1.20 x 7	=	20.16 sq.mt.
3	2.75 x 8.75 x 2	=	48.12 sq.mt.
4	2.90 x 12.10 x 3	=	105.27 sq.mt.
5	5.30 x 10.95	=	58.03 sq.mt.
6	3.15 x 8.60	=	27.09 sq.mt.
7	10.45 x 10.95	=	114.43 sq.mt.
8	2.40 x 0.90 x 3	=	6.48 sq.mt.
TOTAL		=	472.33 sq.mt.
DEDUCTIONS FOR			
L	1.50 x 1.50 x 2	=	4.50 sq.mt.
D	1.20 x 2.35 x 2	=	5.64 sq.mt.
D1	1.40 x 0.37 x 6	=	3.11 sq.mt.
D2	1.50 x 0.90 x 3	=	4.05 sq.mt.
D3	1.20 x 1.10 x 3	=	3.96 sq.mt.
TOTAL		=	21.26 sq.mt.
TOTAL AREA	472.33 - 21.26	=	451.07 sq.mt.

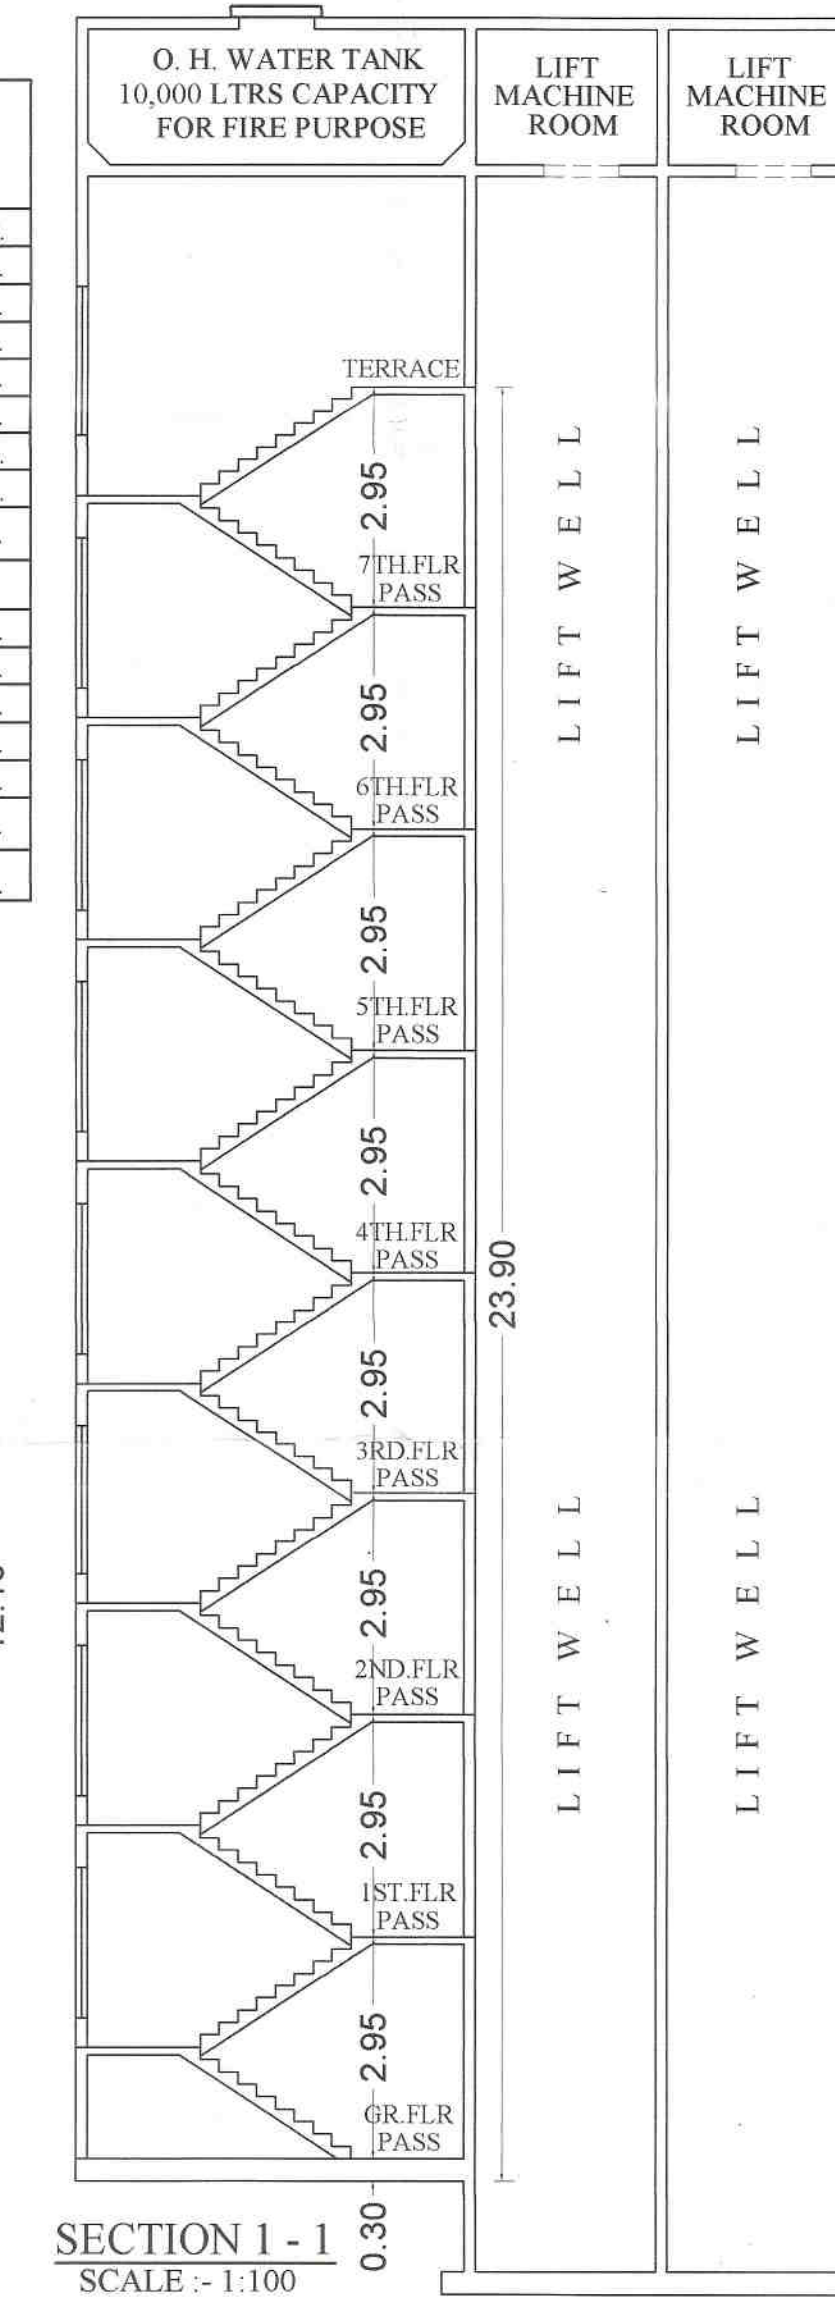

SECTION 1 - 1
SCALE :- 1:100

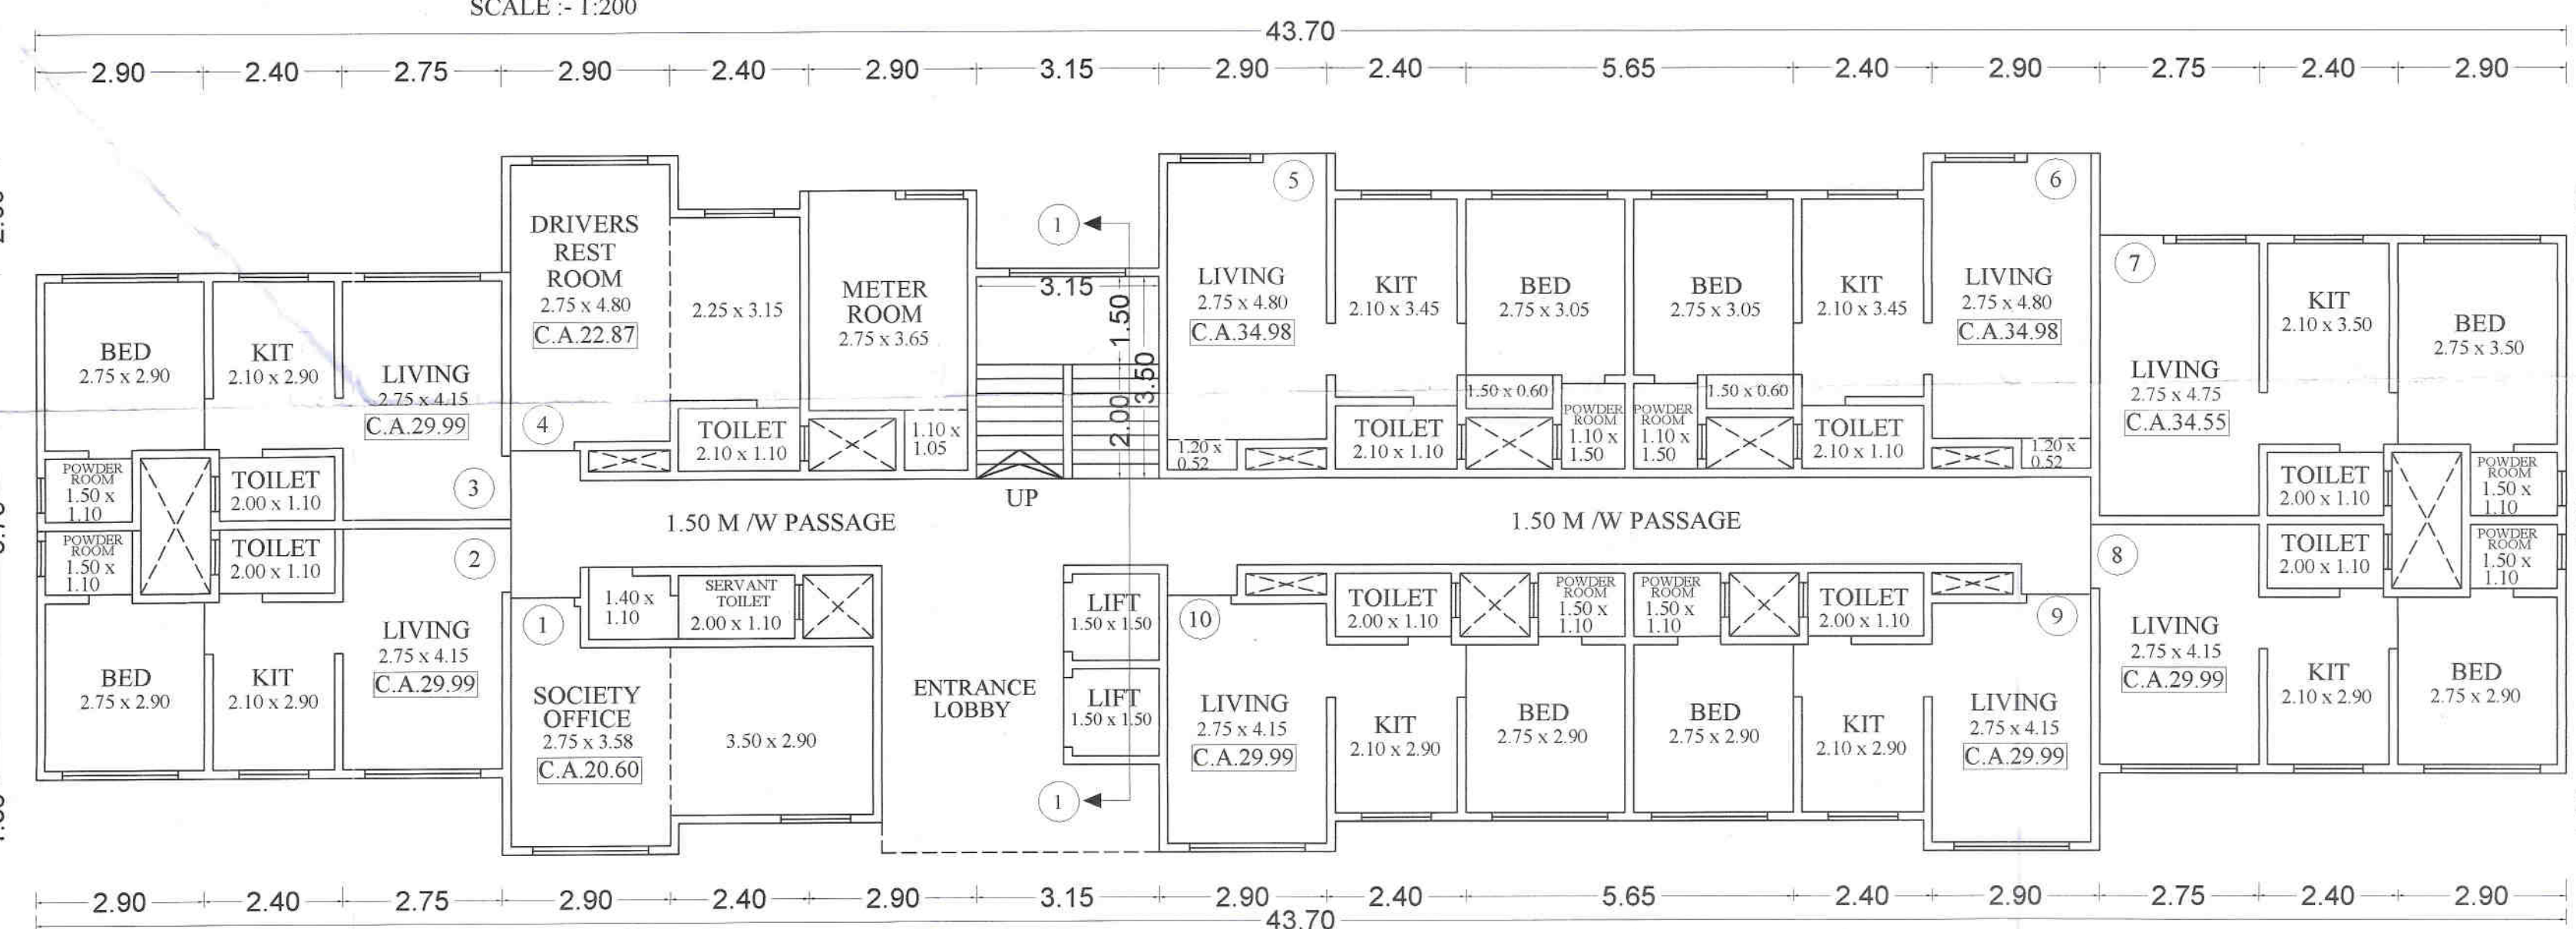

GROUND FLOOR PLAN

SCALE :- 1:100

NOTE:- FLAT NO. 5, 6, & 7 ADMEASURING-119.72 SQ.MT.
BUILT UP AREA HANDED OVER TO MBMC