




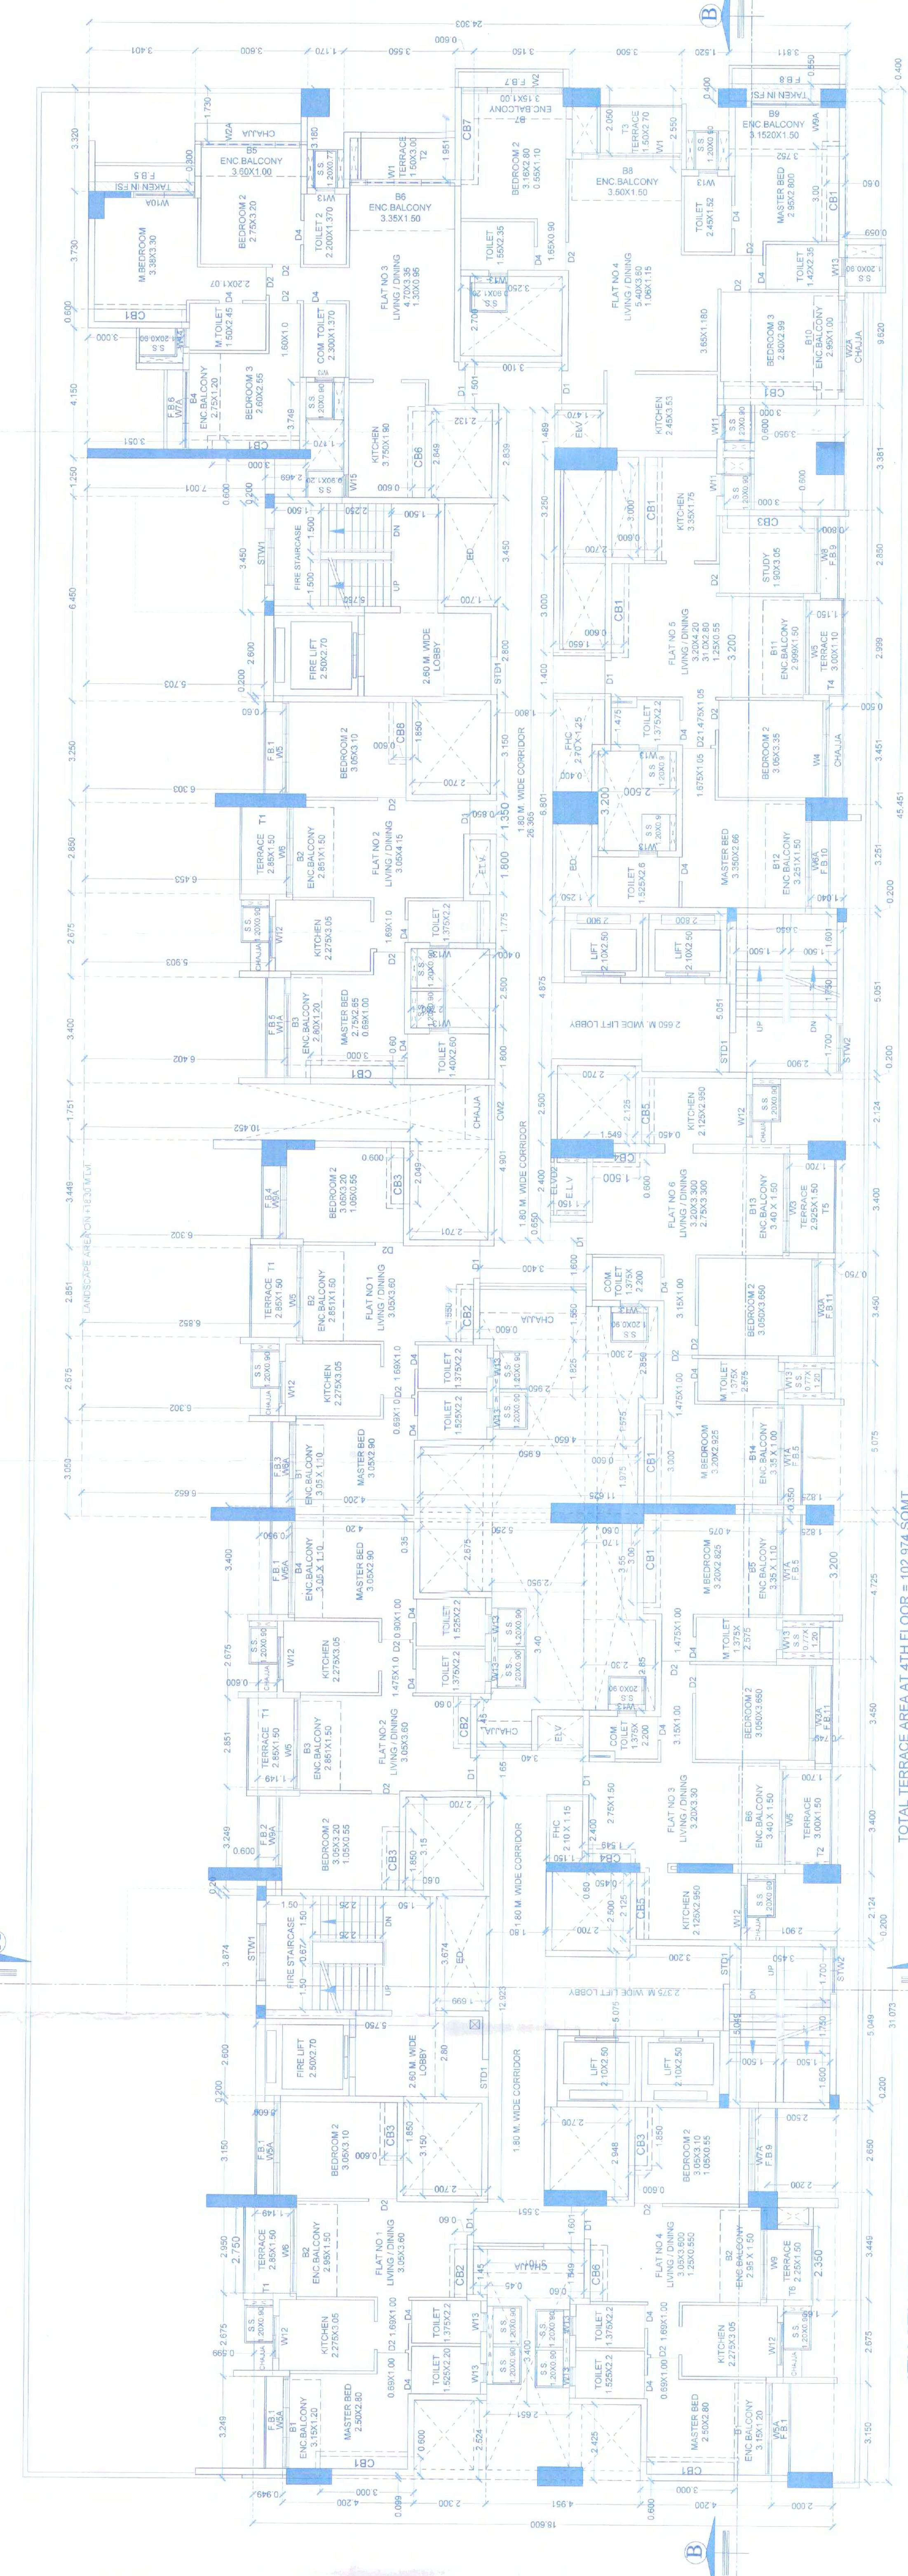

4TH, 6TH, 8TH & 10TH FLOOR PLAN
SCALE: 1:100
TOWER C1

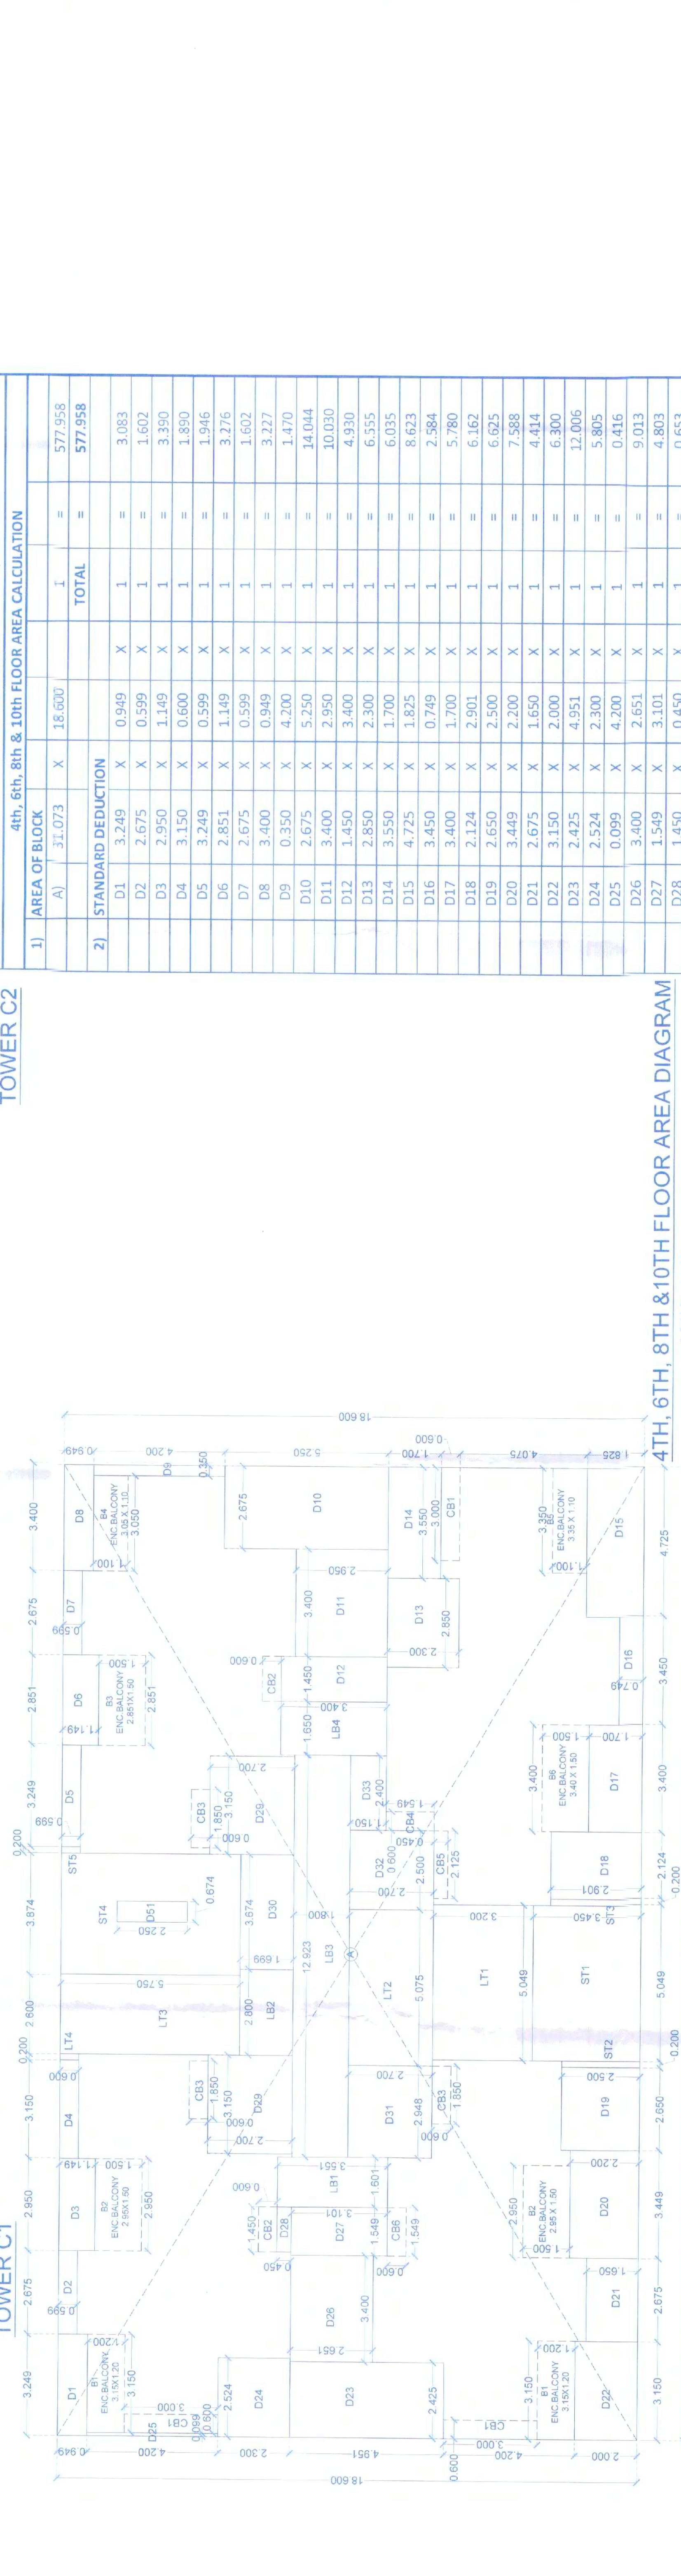

4TH, 6TH, 8TH & 10TH FLOOR AREA CALCULATION
SCALE: 1:100
TOWER C1

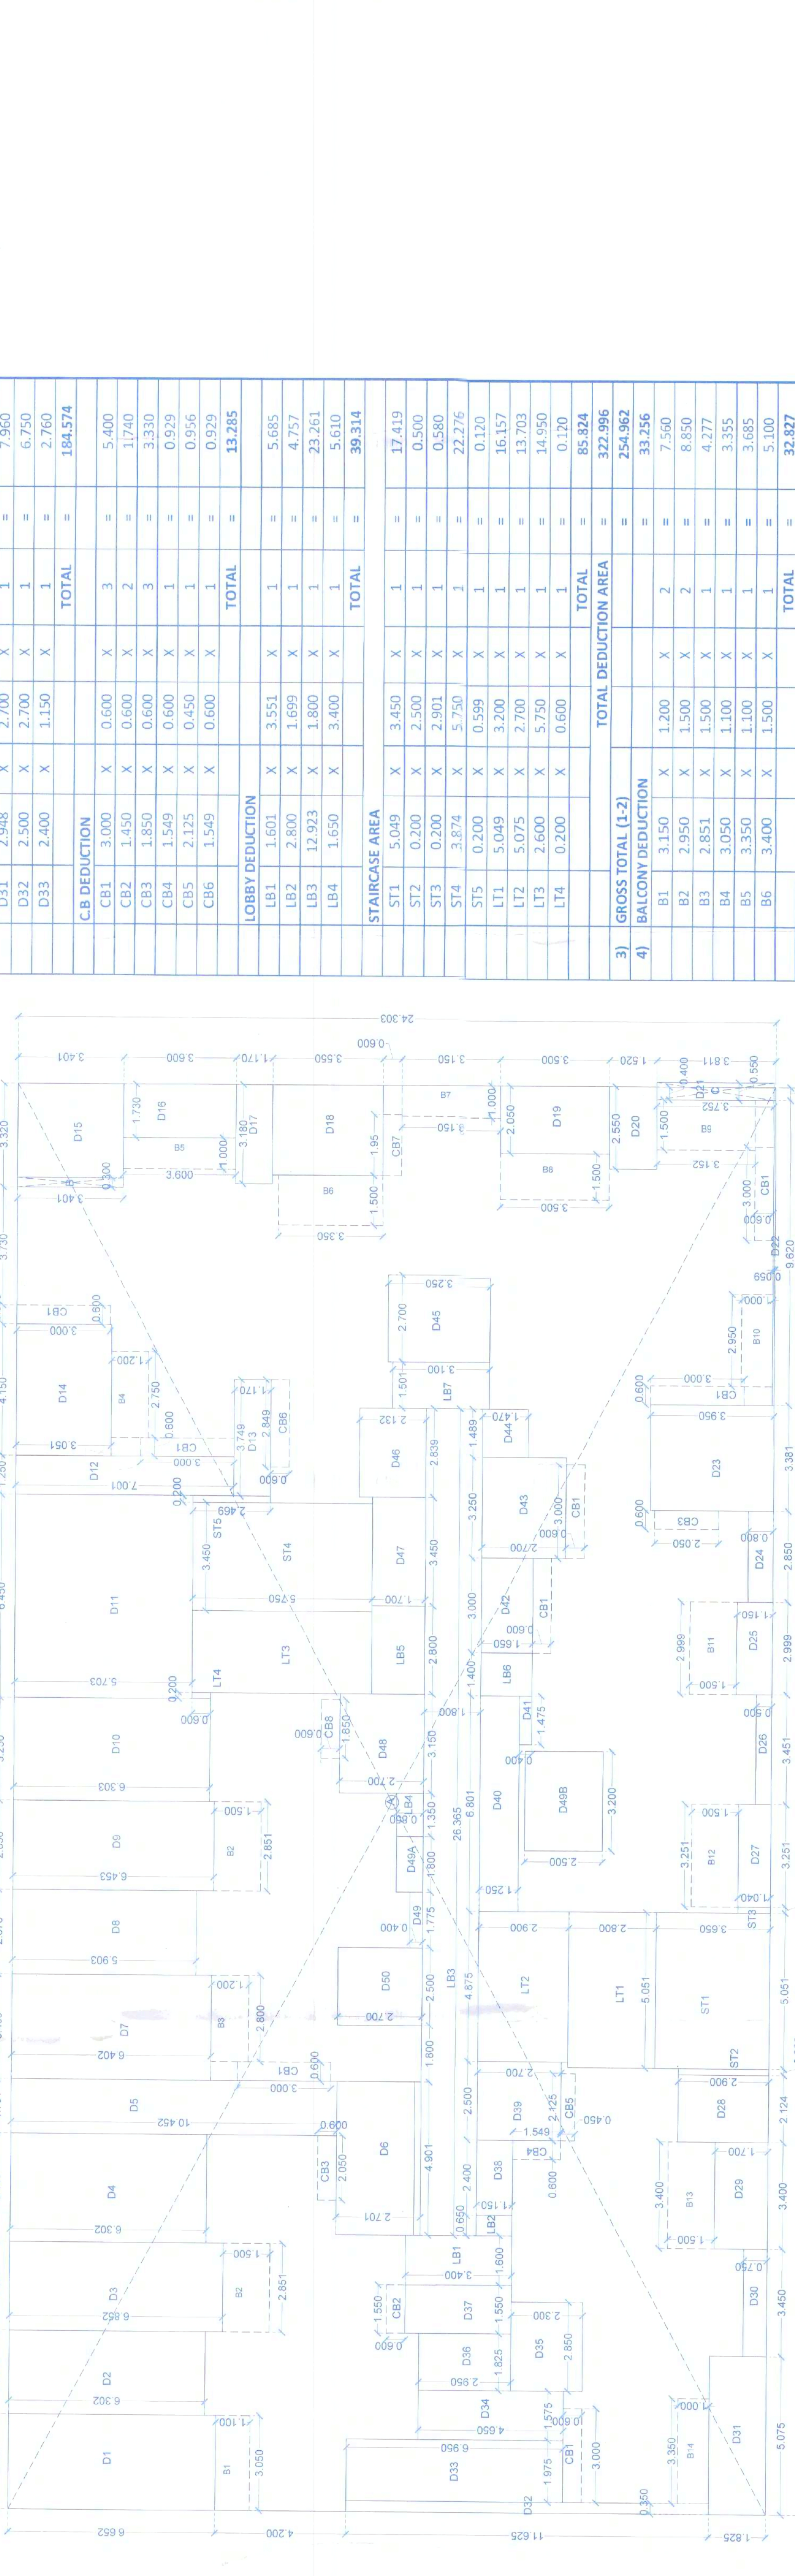

4TH, 6TH, 8TH & 10TH FLOOR AREA DIAGRAM
SCALE: 1:100
TOWER C1

4th, 6th to 8th & 10th FLOOR AREA CALCULATION	
1) AREA OF BLOCK	
A) 45.451 X 24.303	1 = 1104.596
B) 0.300 X 3.401	1 = 1.020
C) 0.500 X 3.750	1 = 2.064
TOTAL	1107.680
2) STANDARD DEDUCTION	
D1 3.050 X 6.652	X 1 = 20.389
D2 2.675 X 6.302	X 1 = 16.858
D3 2.851 X 6.852	X 1 = 19.535
D4 3.449 X 6.302	X 1 = 21.726
D5 3.751 X 10.452	X 1 = 39.101
D6 4.000 X 6.602	X 1 = 26.400
D7 3.400 X 6.602	X 1 = 22.528
D8 2.675 X 5.903	X 1 = 15.791
D9 2.850 X 6.403	X 1 = 18.321
D10 3.350 X 6.303	X 1 = 21.135
D11 6.450 X 5.703	X 1 = 36.784
D12 3.749 X 1.120	X 1 = 4.196
D13 4.150 X 3.051	X 1 = 12.652
D14 3.720 X 3.401	X 1 = 12.652
D15 1.320 X 3.401	X 1 = 4.492
D16 3.180 X 1.170	X 1 = 3.721
D17 3.180 X 3.500	X 1 = 11.130
D18 2.950 X 3.500	X 1 = 10.325
D19 2.550 X 1.520	X 1 = 3.875
D20 0.400 X 3.811	X 1 = 1.524
D21 9.620 X 0.059	X 1 = 0.568
D22 3.851 X 3.550	X 1 = 13.555
D23 2.850 X 3.550	X 1 = 10.125
D24 2.850 X 0.500	X 1 = 1.425
D25 3.451 X 0.500	X 1 = 1.726
D26 3.251 X 1.040	X 1 = 3.381
D27 2.124 X 2.000	X 1 = 4.248
D28 3.400 X 1.700	X 1 = 5.780
D29 3.400 X 1.700	X 1 = 5.780
D30 3.500 X 0.700	X 1 = 2.450
D31 5.925 X 1.1625	X 1 = 6.875
D32 0.350 X 11.625	X 1 = 4.069
D33 1.975 X 6.950	X 1 = 13.726
D34 1.575 X 4.450	X 1 = 7.024
D35 2.850 X 2.800	X 1 = 7.980
D36 1.255 X 2.950	X 1 = 3.702
D37 0.88 X 1.150	X 1 = 1.008
D38 2.400 X 1.150	X 1 = 2.760
D39 2.500 X 2.700	X 1 = 6.750
D40 6.001 X 1.250	X 1 = 7.501
D41 1.475 X 0.400	X 1 = 0.590
D42 3.000 X 1.500	X 1 = 4.500
D43 3.150 X 2.200	X 1 = 6.930
D44 1.489 X 1.470	X 1 = 2.180
D45 2.700 X 3.450	X 1 = 9.315
D46 2.839 X 2.132	X 1 = 6.053
D47 3.450 X 1.700	X 1 = 5.865
D48 3.150 X 2.200	X 1 = 6.930
D49 1.800 X 0.850	X 1 = 1.530
D50 3.000 X 0.600	X 1 = 1.800
D51 0.674 X 2.250	X 1 = 1.517
TOTAL	466.180
3) GROSS TOTAL (1+2)	1573.860
4) BALCONY DEDUCTION	
B1 3.050 X 6.600	X 1 = 20.130
B2 2.851 X 6.300	X 1 = 18.033
B3 2.800 X 1.200	X 1 = 3.360
B4 2.750 X 1.200	X 1 = 3.300
B5 3.500 X 1.200	X 1 = 4.200
B6 3.500 X 1.200	X 1 = 4.200
B7 3.150 X 1.000	X 1 = 3.150
B8 3.500 X 1.000	X 1 = 3.500
B9 3.152 X 1.500	X 1 = 4.728
B10 2.950 X 1.000	X 1 = 2.950
B11 3.251 X 1.500	X 1 = 4.877
B12 3.251 X 1.500	X 1 = 4.877
B13 3.400 X 1.500	X 1 = 5.100
B14 3.350 X 1.000	X 1 = 3.350
TOTAL	61.096
5) BUA INCLUSIVE OF STAIRCASE (3+4)	61.096
6) PERMISSIBLE BALCONY (15% OF 5)	9.164
7) PROPOSED BALCONY (REFER 5)	61.096
8) NET BUA (REFER 5)	407.318
9) TOTAL LOBBY AREA	66.515

4th, 6th to 8th & 10th FLOOR AREA CALCULATION	
1) AREA OF BLOCK	
A) 31.073 X 18.600	1 = 577.958
TOTAL	577.958
2) STANDARD DEDUCTION	
D1 3.249 X 0.949	X 1 = 3.083
D2 2.675 X 0.599	X 1 = 1.602
D3 3.150 X 1.149	X 1 = 3.609
D4 3.150 X 0.600	X 1 = 1.890
D5 3.249 X 0.599	X 1 = 1.946
D6 2.851 X 1.149	X 1 = 3.276
D7 2.675 X 0.599	X 1 = 1.602
D8 3.400 X 4.200	X 1 = 14.280
D9 0.350 X 4.200	X 1 = 1.470
D10 2.675 X 2.950	X 1 = 7.891
D11 3.400 X 2.950	X 1 = 10.030
D12 1.450 X 3.400	X 1 = 4.930
D13 2.850 X 3.400	X 1 = 9.730
D14 3.350 X 1.700	X 1 = 5.695
D15 4.725 X 1.825	X 1 = 8.623
D16 3.450 X 0.749	X 1 = 2.584
D17 3.400 X 2.700	X 1 = 9.180
D18 2.650 X 2.901	X 1 = 7.686
D19 3.400 X 2.901	X 1 = 9.864
D20 3.449 X 2.300	X 1 = 7.932
D21 2.625 X 1.650	X 1 = 4.331
D22 3.150 X 2.000	X 1 = 6.300
D23 2.425 X 4.951	X 1 = 12.006
D24 2.524 X 2.300	X 1 = 5.805
D25 0.099 X 4.200	X 1 = 0.416
D26 3.099 X 2.651	X 1 = 8.213
D27 1.549 X 3.101	X 1 = 4.803
D28 1.450 X 0.450	X 1 = 0.653
D29 3.150 X 2.700	X 1 = 8.505
D30 3.674 X 1.699	X 1 = 6.242
D31 2.948 X 2.700	X 1 = 7.960
D32 2.900 X 2.700	X 1 = 7.730
D33 2.400 X 1.150	X 1 = 2.760
TOTAL	184.574
3) GROSS TOTAL (1+2)	762.532
4) BALCONY DEDUCTION	
B1 3.000 X 0.600	X 2 = 3.600
B2 1.550 X 0.600	X 2 = 1.860
B3 1.550 X 0.600	X 2 = 1.860
B4 1.549 X 0.600	X 1 = 0.929
B5 2.225 X 0.450	X 1 = 0.996
B6 1.549 X 0.600	X 1 = 0.929
TOTAL	13.295
5) BUA INCLUSIVE OF STAIRCASE (3+4)	13.295
6) PERMISSIBLE BALCONY (15% OF 5)	1.994
7) PROPOSED BALCONY (REFER 5)	13.295
8) NET BUA (REFER 5)	39.514
9) TOTAL LOBBY AREA	39.514

4th, 6th to 8th & 10th FLOOR AREA CALCULATION	
1) AREA OF BLOCK	
A) 31.073 X 18.600	1 = 577.958
TOTAL	577.958
2) STANDARD DEDUCTION	
D1 3.249 X 0.949	X 1 = 3.083
D2 2.675 X 0.599	X 1 = 1.602
D3 3.150 X 1.149	X 1 = 3.609
D4 3.150 X 0.600	X 1 = 1.890
D5 3.249 X 0.599	X 1 = 1.946
D6 2.851 X 1.149	X 1 = 3.276
D7 2.675 X 0.599	X 1 = 1.602
D8 3.400 X 4.200	X 1 = 14.280
D9 0.350 X 4.200	X 1 = 1.470
D10 2.675 X 2.950	X 1 = 7.891
D11 3.400 X 2.950	X 1 = 10.030
D12 1.450 X 3.400	X 1 = 4.930
D13 2.850 X 3.400	X 1 = 9.730
D14 3.350 X 1.700	X 1 = 5.695
D15 4.725 X 1.825	X 1 = 8.623
D16 3.450 X 0.749	X 1 = 2.584
D17 3.400 X 2.700	X 1 = 9.180
D18 2.650 X 2.901	X 1 = 7.686
D19 3.400 X 2.901	X 1 = 9.864
D20 3.449 X 2.300	X 1 = 7.932
D21 2.625 X 1.650	X 1 = 4.331
D22 3.150 X 2.000	X 1 = 6.300
D23 2.425 X 4.951	X 1 = 12.006
D24 2.524 X 2.300	X 1 = 5.805
D25 0.099 X 4.200	X 1 = 0.416
D26 3.099 X 2.651	X 1 = 8.213
D27 1.549 X 3.101	X 1 = 4.803
D28 1.450 X 0.450	X 1 = 0.653
D29 3.150 X 2.700	X 1 = 8.505
D30 3.674 X 1.699	X 1 = 6.242
D31 2.948 X 2.700	X 1 = 7.960
D32 2.900 X 2.700	X 1 = 7.730
D33 2.400 X 1.150	X 1 = 2.760
TOTAL	184.574
3) GROSS TOTAL (1+2)	762.532
4) BALCONY DEDUCTION	
B1 3.000 X 0.600	X 2 = 3.600
B2 1.550 X 0.600	X 2 = 1.860
B3 1.550 X 0.600	X 2 = 1.860
B4 1.549 X 0.600	X 1 = 0.929
B5 2.225 X 0.450	X 1 = 0.996
B6 1.549 X 0.600	X 1 = 0.929
TOTAL	13.295
5) BUA INCLUSIVE OF STAIRCASE (3+4)	13.295
6) PERMISSIBLE BALCONY (15% OF 5)	1.994
7) PROPOSED BALCONY (REFER 5)	13.295
8) NET BUA (REFER 5)	39.514
9) TOTAL LOBBY AREA	39.514

4th, 6th to 8th & 10th FLOOR AREA CALCULATION	
1) AREA OF BLOCK	
A) 31.073 X 18.600	1 = 577.958
TOTAL	577.958
2) STANDARD DEDUCTION	
D1 3.249 X 0.949	X 1 = 3.083
D2 2.675 X 0.599	X 1 = 1.602
D3 3.150 X 1.149	X 1 = 3.609
D4 3.150 X 0.600	X 1 = 1.890
D5 3.249 X 0.599	X 1 = 1.946
D6 2.851 X 1.149	X 1 = 3.276
D7 2.675 X 0.599	X 1 = 1.602
D8 3.400 X 4.200	X 1 = 14.280
D9 0.350 X 4.200	X 1 = 1.470
D10 2.675 X 2.950	X 1 = 7.891
D11 3.400 X 2.950	X 1 = 10.030
D12 1.450 X 3.400	X 1 = 4.930
D13 2.850 X 3.400	X 1 = 9.730
D14 3.350 X 1.700	X 1 = 5.695
D15 4.725 X 1.825	X 1 = 8.623
D16 3.450 X 0.749	X 1 = 2.584
D17 3.400 X 2.700	X 1 = 9.180
D18 2.650 X 2.901	X 1 = 7.686
D19 3.400 X 2.901	X 1 = 9.864
D20 3.449 X 2.300	X 1 = 7.932
D21 2.625 X 1.650	X 1 = 4.331
D22 3.150 X 2.000	X 1 = 6.300
D23 2.425 X 4.951	X 1 = 12.006
D24 2.524 X 2.300	X 1 = 5.805
D25 0.099 X 4.200	X 1 = 0.416
D26 3.099 X 2.651	X 1 = 8.213
D27 1.549 X 3.101	X 1 = 4.803
D28 1.450 X 0.450	X 1 = 0.653
D29 3.150 X 2.700	X 1 = 8.505
D30 3.674 X 1.699	X 1 = 6.242
D31 2.948 X 2.700	X 1 = 7.960
D32 2.900 X 2.700	X 1 = 7.730
D33 2.400 X 1.150	X 1 = 2.760
TOTAL	184.574
3) GROSS TOTAL (1+2)	762.532
4) BALCONY DEDUCTION	
B1 3.000 X 0.600	X 2 = 3.600
B2 1.550 X 0.600	X 2 = 1.860
B3 1.550 X 0.600	X 2 = 1.860
B4 1.549 X 0.600	X 1 = 0.929
B5 2.225 X 0.450	X 1 = 0.996
B6 1.549 X 0.600	X 1 = 0.929
TOTAL	13.295
5) BUA INCLUSIVE OF STAIRCASE (3+4)	13.295
6) PERMISSIBLE BALCONY (15% OF 5)	1.994
7) PROPOSED BALCONY (REFER 5)	13.295
8) NET BUA (REFER 5)	39.514
9) TOTAL LOBBY AREA	39.514

4th, 6th to 8th & 10th FLOOR AREA CALCULATION	
1) AREA OF BLOCK	
A) 31.073 X 18.600	1 = 577.958
TOTAL	577.958
2) STANDARD DEDUCTION	
D1 3.249 X 0.949	X 1 = 3.083
D2 2.675 X 0.599	X 1 = 1.602
D3 3.150 X 1.149	X 1 = 3.609
D4 3.150 X 0.600	X 1 = 1.890
D5 3.249 X 0.599	X 1 = 1.946
D6 2.851 X 1.149	X 1 = 3.276
D7 2.675 X 0.599	X 1 = 1.602
D8 3.400 X 4.200	X 1 = 14.280
D9 0.350 X 4.200	X 1 = 1.470
D10 2.675 X 2.950	X 1 = 7.891
D11 3.400 X 2.950	X 1 = 10.030
D12 1.450 X 3.400	X 1 = 4.930
D13 2.850 X 3.400	X 1 = 9.730
D14 3.350 X 1.700	X 1 = 5.695
D15 4.725 X 1.825	X 1 = 8.623
D16 3.450 X 0.749	X 1 = 2.584
D17 3.400 X 2.700	X 1 = 9.180
D18 2.650 X 2.901	X 1 = 7.686
D19 3.400 X 2.901	X 1 = 9.864
D20 3.449 X 2.300	X 1 = 7.932
D21 2.625 X 1.650	X 1 = 4.331
D22 3.150 X 2.000	X 1 = 6.300
D23 2.425 X 4.951	X 1 = 12.006
D24 2.524 X 2.300	X 1 = 5.805
D25 0.099 X 4.200	X 1 = 0.416
D26 3.099 X 2.651	X 1 = 8.213
D27 1.549 X 3.101	X 1 = 4.803
D28 1.450 X 0.450	X 1 = 0.653
D29 3.150 X 2.700	X 1 = 8.505
D30 3.674 X 1.699	X 1 = 6.242
D31 2.948 X 2.700	X 1 = 7.960
D32 2.900 X 2.700	X 1 = 7.730
D33 2.400 X 1.150	X 1 = 2.760
TOTAL	184.574
3) GROSS TOTAL (1+2)	762.532
4) BALCONY DEDUCTION	
B1 3.000 X 0.600	X 2 = 3.6