


BUILT-UP AREA CALC. OF 1ST FLOOR					
A	44.63	24.71	X	=	1048.78 SQM
TOTAL ADDITION AREA = 1548.78 SQM					
DEDUCTION:					
1	3.70	X	3.56	X	= 20.54
2	3.15	X	1.20	X	= 4.38
3	0.80	X	0.80	X	= 2.88
4	3.95	X	1.20	X	= 4.20
5	3.70	X	0.50	X	= 1.85
6	3.80	X	2.89	X	= 11.21
7	20.06	X	0.80	X	= 16.05
8	16.00	X	0.80	X	= 12.80
9	16.13	X	2.50	X	= 40.33
10	16.13	X	0.80	X	= 12.90
11	11.20	X	0.41	X	= 22.92
12	3.60	X	1.99	X	= 7.17
13	2.44	X	1.99	X	= 6.81
14	2.91	X	2.35	X	= 6.84
15	1.15	X	0.11	X	= 14.52
16	2.76	X	7.59	X	= 20.84
17	0.83	X	0.83	X	= 0.68
18	4.39	X	4.14	X	= 18.13
19	1.15	X	2.06	X	= 2.37
20	1.04	X	0.80	X	= 0.83
21	0.84	X	1.98	X	= 1.65
22	1.50	X	1.50	X	= 2.25
23	1.50	X	0.74	X	= 0.56
24	0.39	X	0.75	X	= 0.29
25	0.75	X	0.75	X	= 1.06
26	0.75	X	0.83	X	= 1.44
27	0.75	X	0.83	X	= 1.44
28	1.03	X	0.48	X	= 0.47
29	1.50	X	0.75	X	= 0.56
30	0.50	X	3.29	X	= 1.26
31	3.05	X	1.51	X	= 0.23
32	0.75	X	0.75	X	= 1.16
33	1.63	X	0.85	X	= 1.45
34	0.75	X	0.75	X	= 1.43
35	0.89	X	0.94	X	= 4.57
36	0.75	X	3.33	X	= 11.24
37	0.75	X	0.78	X	= 3.38
38	0.75	X	3.23	X	= 16.57
39	0.75	X	0.80	X	= 1.44
40	3.80	X	3.10	X	= 11.78
41	0.80	X	4.03	X	= 16.52
42	0.80	X	4.03	X	= 16.52
43	0.23	X	2.74	X	= 0.63
44	2.24	X	1.11	X	= 1.77
45	2.13	X	2.15	X	= 3.22
46	2.13	X	0.91	X	= 1.24
47	2.24	X	1.11	X	= 1.80
48	2.63	X	0.91	X	= 1.62
49	2.24	X	0.91	X	= 1.29
50	1.39	X	1.91	X	= 1.61
51	2.15	X	1.11	X	= 4.12
52	0.77	X	3.05	X	= 2.52
53	0.91	X	3.05	X	= 2.74
TOTAL DEDUCTION AREA = 1012.14 SQM					
TOTAL AREA = 5382.92 SQM					

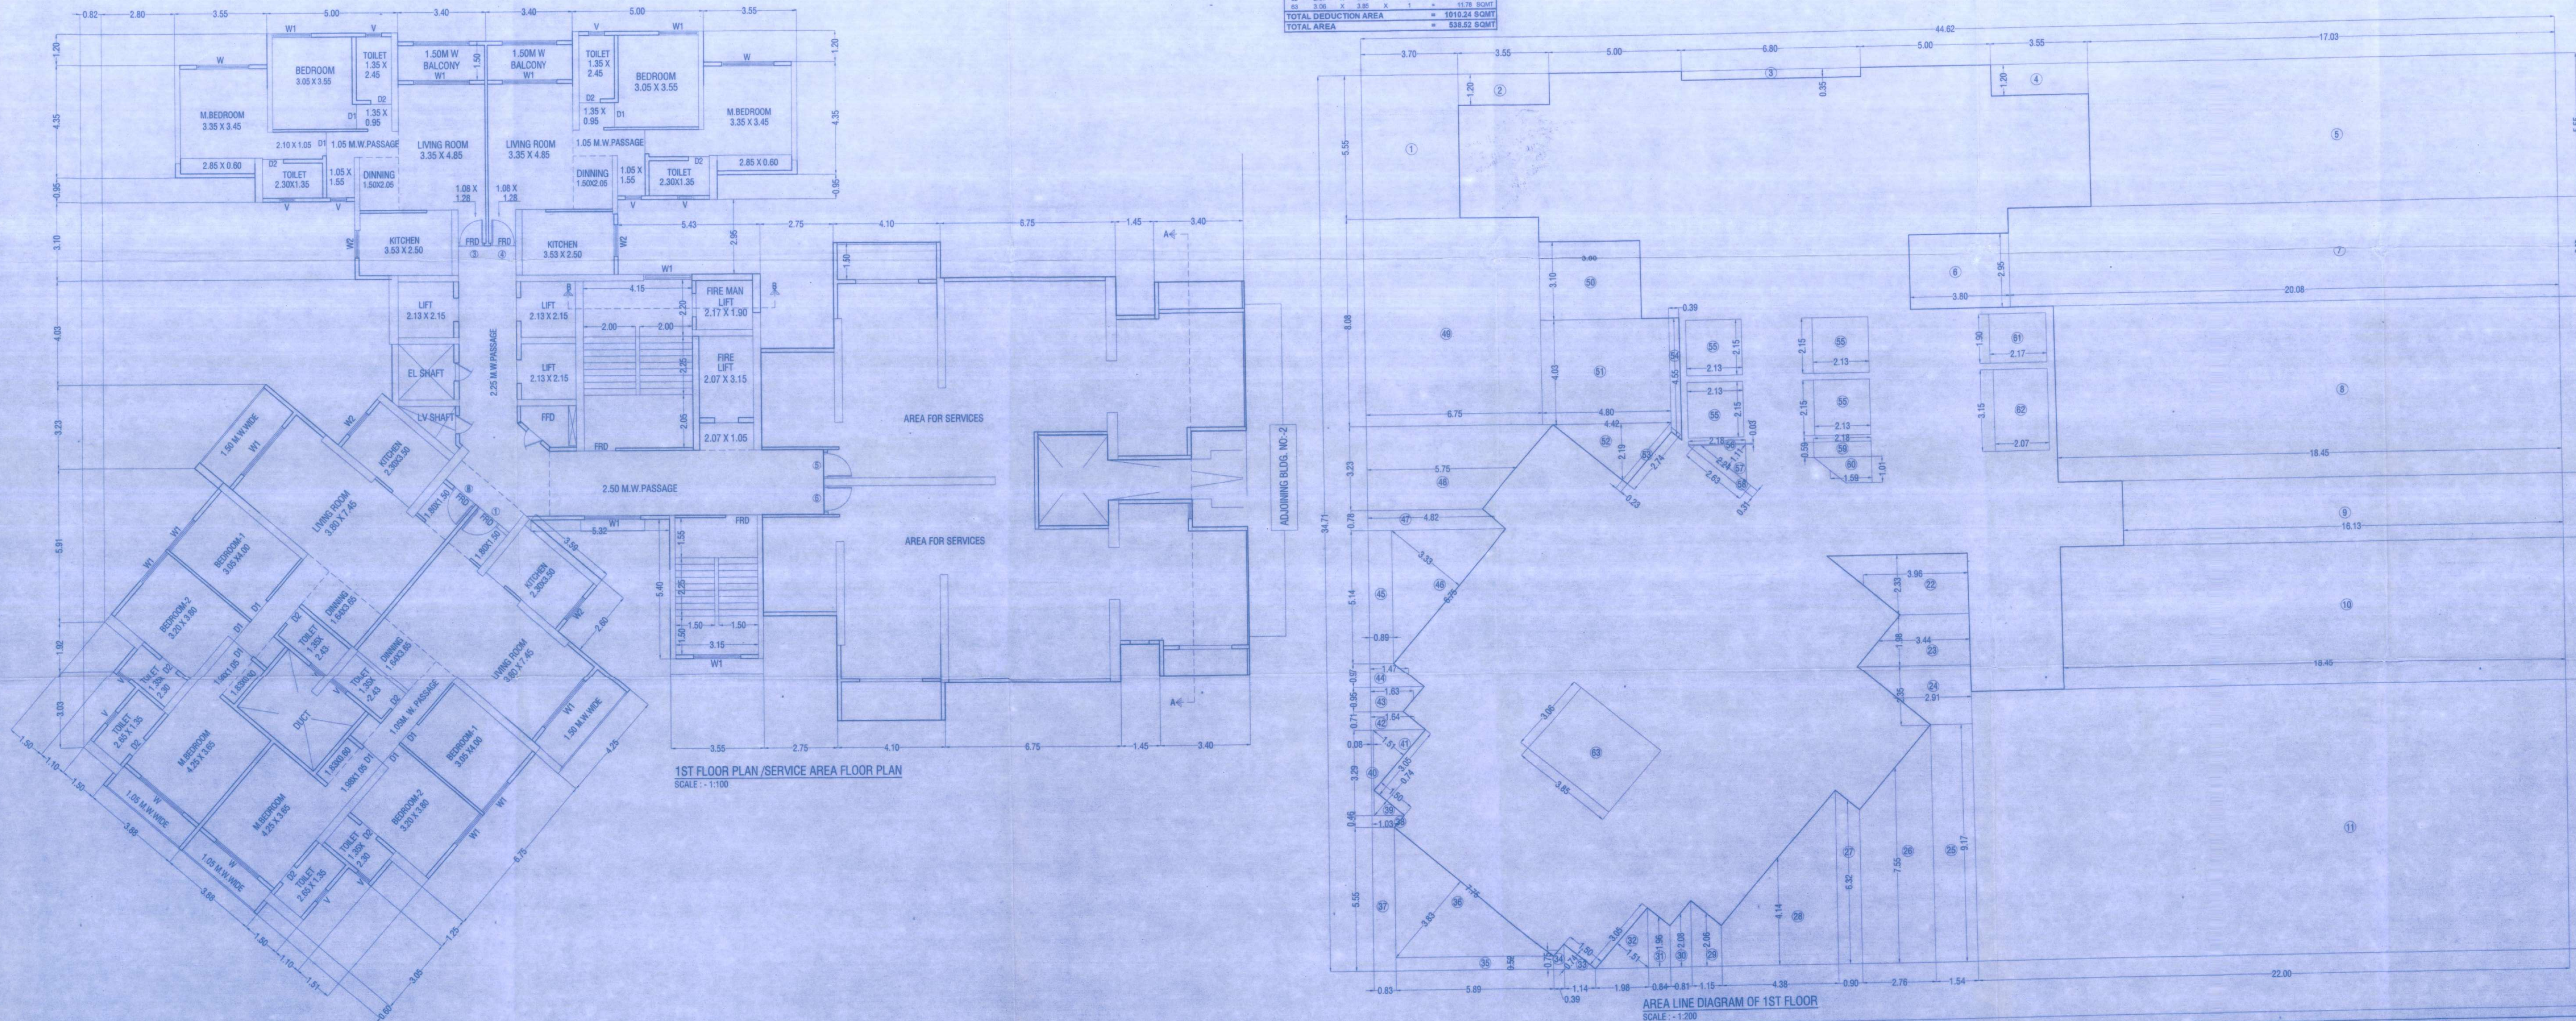

BLDG. NO.-1
BASEMENT(PT.)/FIT. CENTER(PT.)+GROUND(PT.)/FIT. CENTER(PT.)
PODIUM(PT.)/FIT. CENTER(PT.)+1ST TO 32ND FLR.

DESCRIPTION

PROPOSED LAYOUT ON PLOT BEARING

New S. No. 18 (H.No.1, 2, 3, 4, 5, 6, 8A, 9A, 10A/11A, 12/12A/22A).
New S. No. 17 (H.No.1, 2, 3, 4, 5, 6, 7(A+B), 8, 9, 10, 11 (A+B+C) 12, 13, 14).
New S. No. 18 (H.No.1, 2, 3, 4, 5, 6B, 7, 8, 9, 10A, 11A).
New S. No. 19 (H.No.23, 29, 30, 31, 32, 37, 42, 43(A, 45)).
New S. No. 22/A, New S. No. 23/A, New S. No. 24.
New S. No. 25 (H.No.1, 2, 3, 4, 5/A, 7/A, 9/C, 12P1, 13A).
New S. No. 26 (H.No.8/1/B, 9A/2, 10A+B, 11C, 12).
New S. No. 27 (H.No.10/A, 11/A, 15, 16A, 17).
New S. No. 40 (H.No.15/A, 17/A, 22/A). New S. No. 48/4A/1.
New S. No. 49 (H.No.1/A, 2, 3, 4, 5, 6, 7/A, 8/A).
New S. No. 50 (H.No.3/A/1). New S. No. 51 (H.No.3/A, 5/A).
New S. No. 77 (H.No.13C, 14A)
AT VILLAGE - BALKUM, TAL - DIST - THANE.

CONTENTS OF SHEETS

1ST/SERVICE FLOOR PLAN , AREA LINE DIAGRAM & AREA CALCULATION

STAMP OF APPROVAL OF PLAN

AMENDED
Plans are approved Subject to conditions
Prescribed in Permit No. V.P. 505100 06108
TMC/TD-DP/TPS 14472/23 Dated 26/09/2023

Deputy Engineer
(TDD)

Executive Engineer
(TDD)

Thane Municipal Corporation
The City of Thane

साधन
 "बौद्ध भवतानुसार बोधध्यान न करणे तर
 विकसित निर्माण नियमावलीनुसार आयक्यक
 पत्रकारित्या न संगत बोधध्यान" दापर काणे, मह
 प्रवेशिका: व विवर दत्तना अधिनियमाचे वलन
 भैनुसार दखलपात्र मुला जमने. त्यासाठी ज
 निस्त ३ वर्षे किंवा व रु. ५०००/- बंद होऊ श



CERTIFICATE OF AREA

CERTIFIED THAT THE PLOT UNDER REFERENCE WAS SURVEYED BY ME ON ... AND THE
DIMENSIONS OF SIDES, ETC. OF PLOT STATED ON PLAN ARE AS MEASURED ON SITE AND
AREA SO WORKED OUT TALLIES WITH THE AREA STATED IN DOCUMENTS OWNERSHIP.

OWNER'S DECLARATION

I/We undersigned hereby confirm that I/We would abide by plans approved by Authority/Collector would execute the structure as per approved plans. Also I/We would execute the work under supervision of proper technical person so as to ensure the quality and safety of the work.

OWNER (S) name and signature -					M/S. POSTI ENTERPRISE	
Architect/ Licensed Engineer/Supervisor name and signature						
	Drawing No.	Scale	Drawn by	Checked by	Registration No.	Architect/ Licensed Engineer/ Supervisor

Willem
10 FOLDS
ARCHITECTS & CONSULTANTS
506, A Wing, Dev Corpora, Eastern Express Highway,
Cadbury Junction, Khopat, Thane (W) 400 601.
t: 022-41008682 / 83 / 84, Email: 10oldsarchitects@gmail.com