

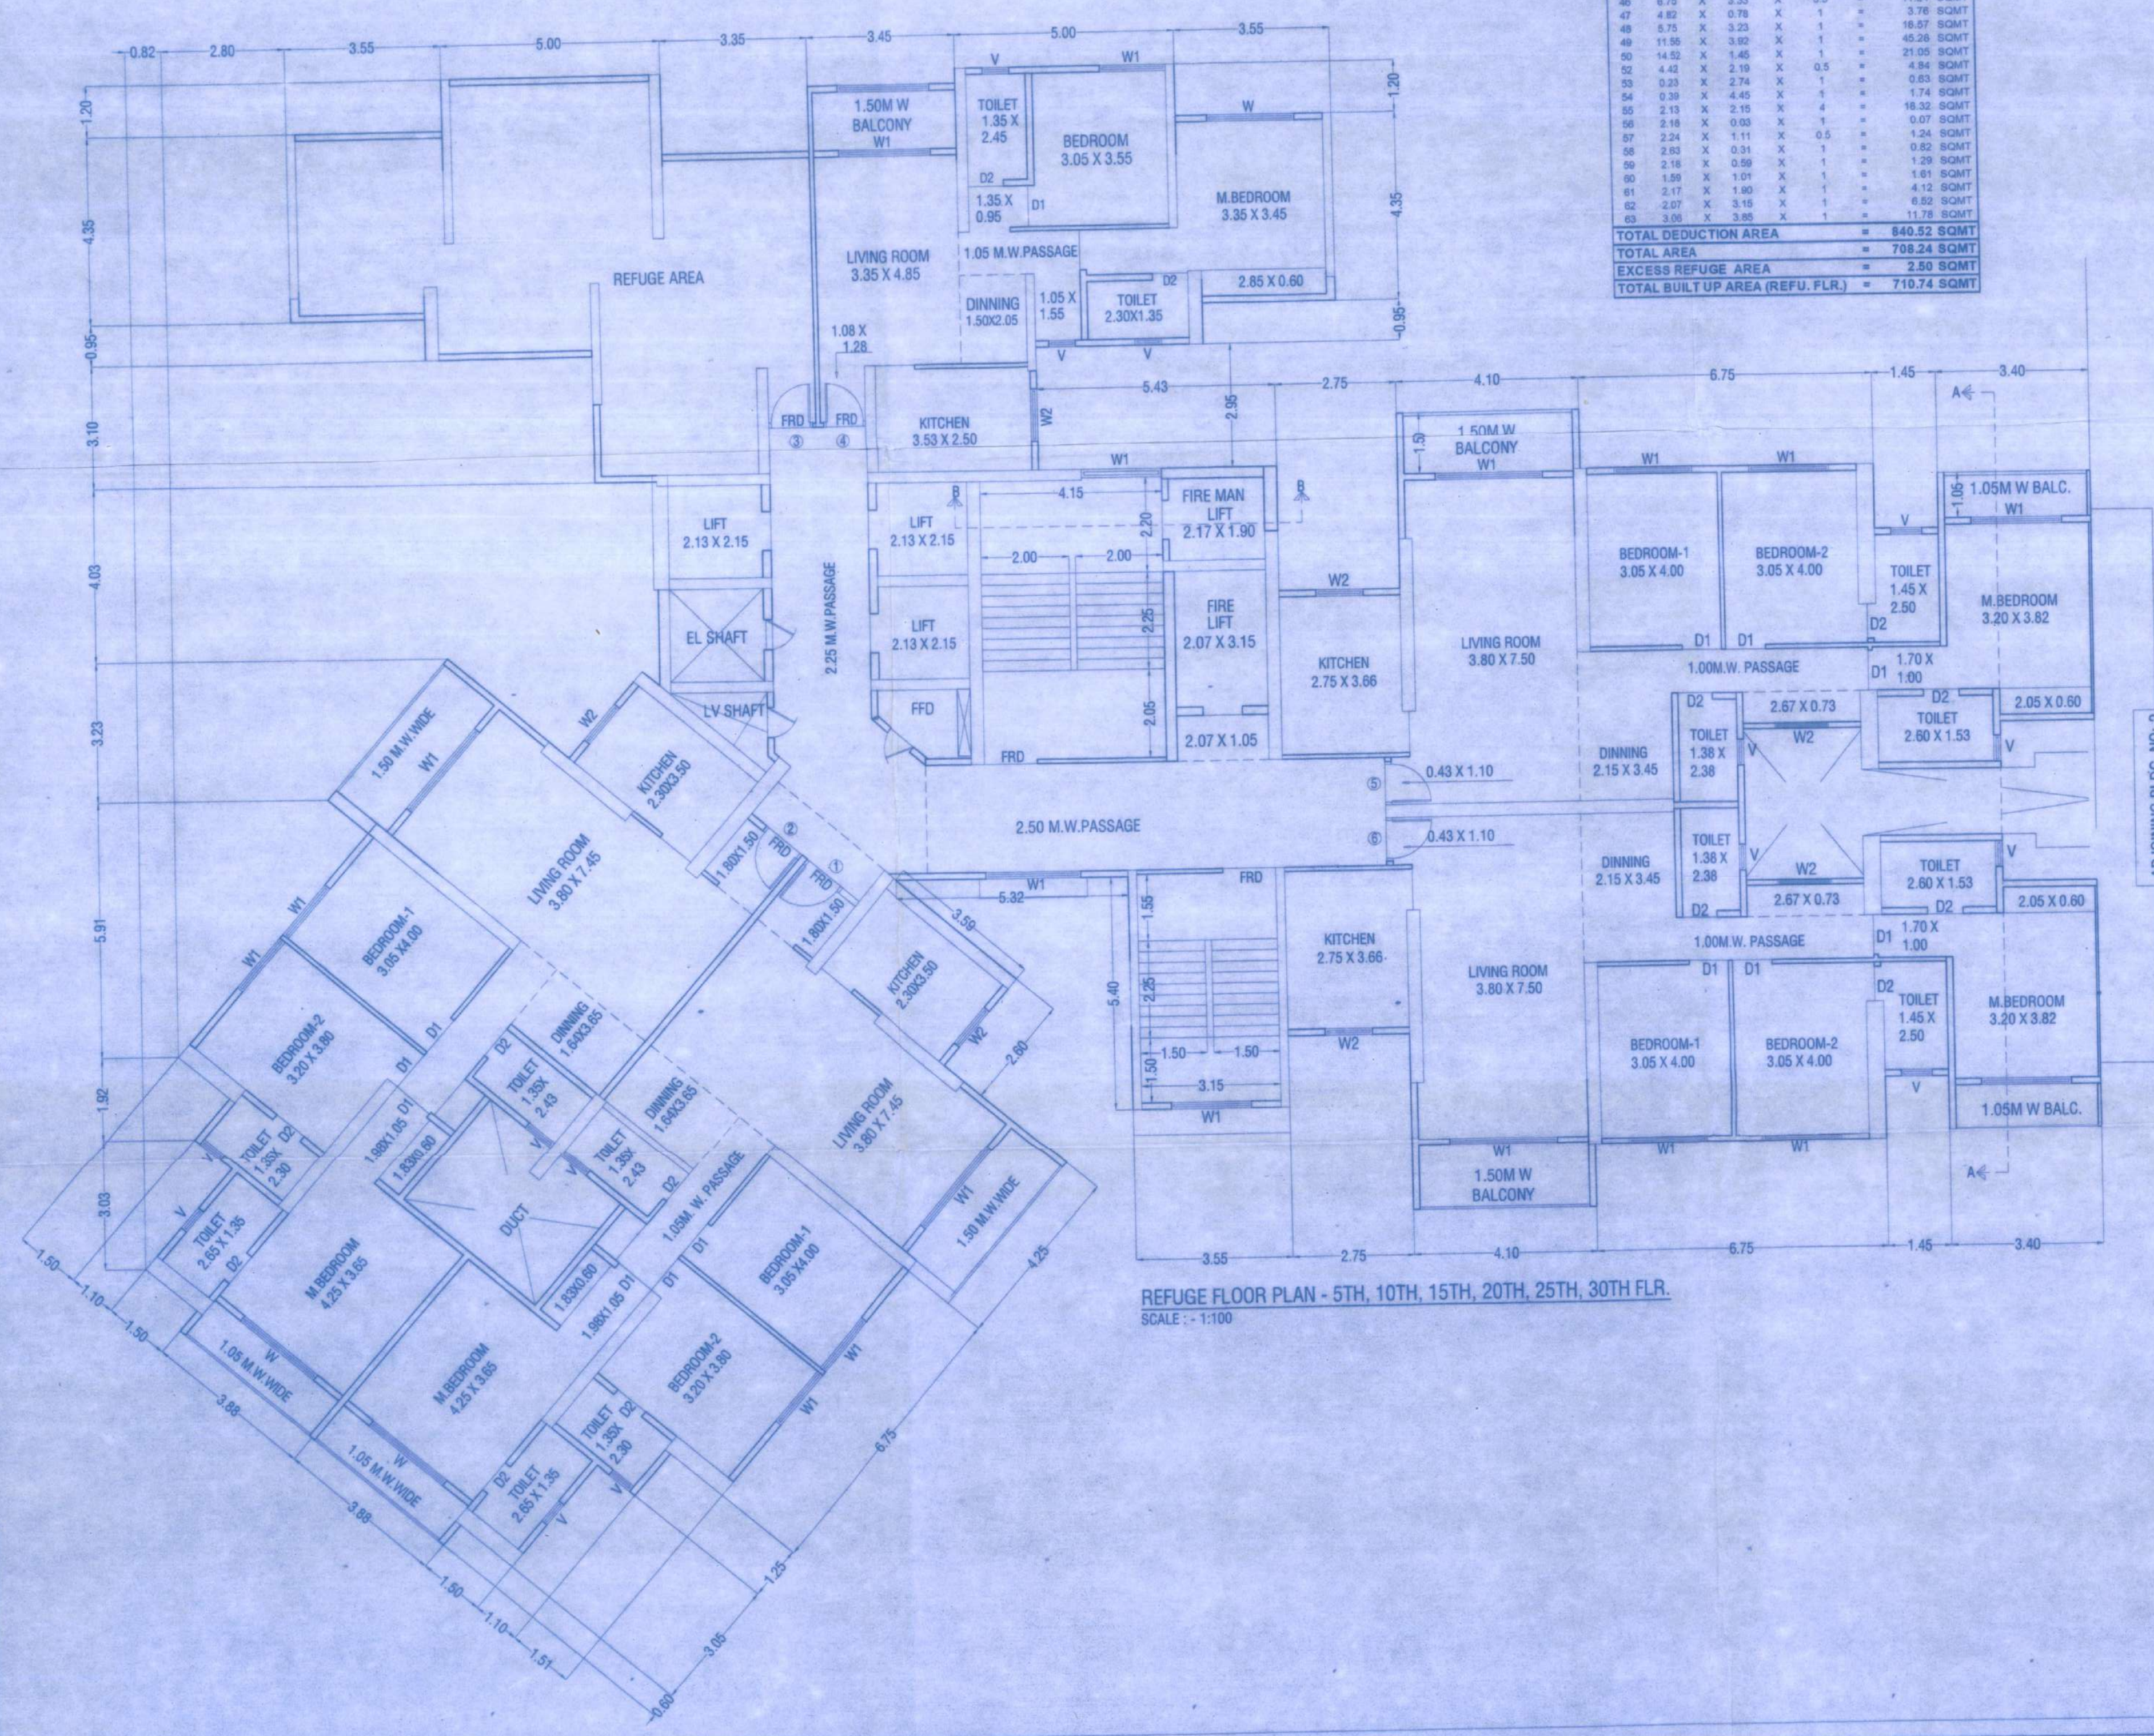


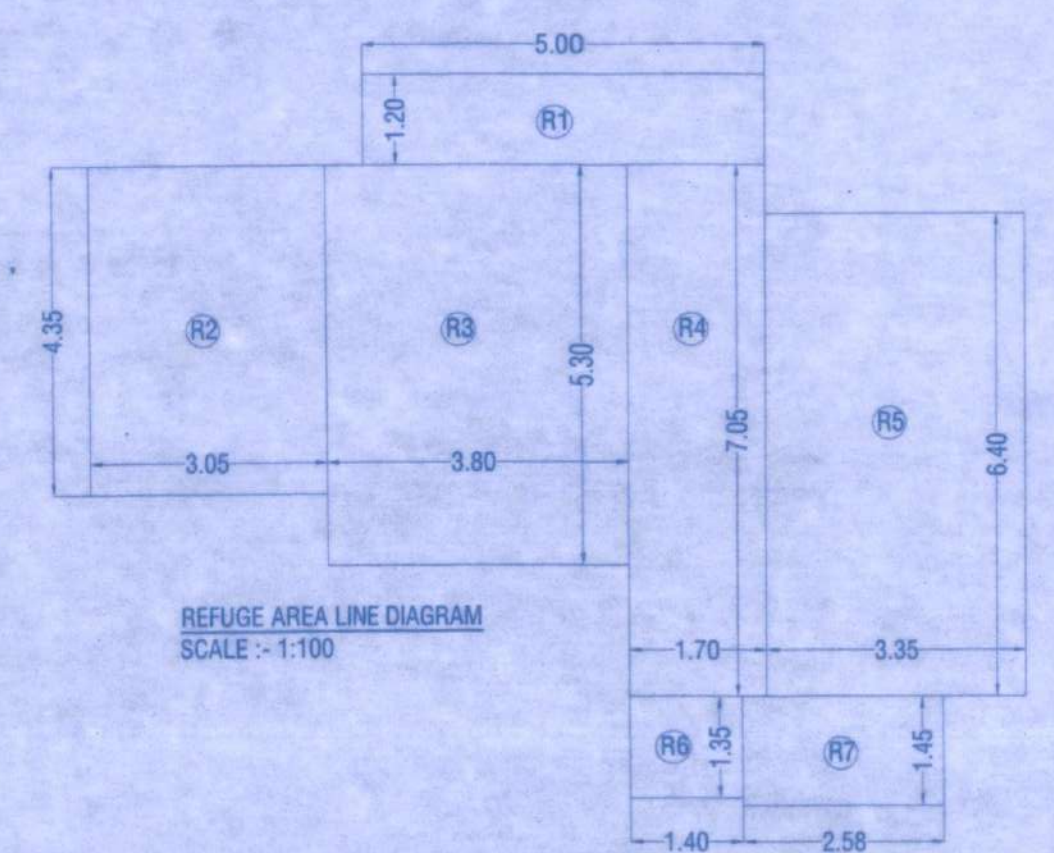

BUILT-UP AREA CALC. OF REFUGE FLOOR								
A	4.62	X	34.71	X	1	=	160.78	SQMT
TOTAL ADDITION AREA					= 160.78 SQMT			
DEDUCTION:								
1	0.05	X	3.25	X	1	=	0.16	SQMT
2	0.45	X	0.50	X	1	=	0.23	SQMT
3	1.53	X	1.50	X	1	=	2.29	SQMT
4	5.43	X	0.50	X	1	=	2.71	SQMT
5	1.53	X	0.50	X	1	=	0.76	SQMT
6	7.23	X	2.50	X	1	=	18.08	SQMT
7	4.38	X	3.50	X	1	=	15.33	SQMT
8	2.40	X	2.50	X	1	=	6.00	SQMT
9	12.67	X	0.50	X	1	=	6.34	SQMT
10	6.75	X	0.50	X	1	=	3.38	SQMT
11	4.40	X	0.50	X	1	=	2.20	SQMT
12	11.30	X	1.50	X	1	=	16.95	SQMT
13	2.10	X	3.74	X	1	=	7.85	SQMT
14	2.10	X	3.74	X	1	=	7.85	SQMT
15	2.10	X	3.74	X	1	=	7.85	SQMT
16	2.10	X	3.74	X	1	=	7.85	SQMT
17	1.05	X	10.98	X	1	=	11.53	SQMT
18	4.38	X	0.50	X	1	=	2.19	SQMT
19	4.40	X	0.50	X	1	=	2.20	SQMT
20	1.05	X	10.98	X	1	=	11.53	SQMT
21	2.10	X	3.74	X	1	=	7.85	SQMT
22	3.90	X	2.43	X	1	=	9.47	SQMT
23	1.05	X	1.80	X	1	=	1.89	SQMT
24	2.90	X	2.30	X	1	=	6.64	SQMT
25	4.40	X	0.50	X	1	=	2.20	SQMT
26	2.78	X	7.50	X	1	=	20.84	SQMT
27	4.38	X	0.50	X	1	=	2.19	SQMT
28	4.38	X	0.50	X	1	=	2.19	SQMT
29	1.15	X	2.00	X	1	=	2.30	SQMT
30	4.38	X	0.50	X	1	=	2.19	SQMT
31	0.84	X	1.90	X	1	=	1.60	SQMT
32	1.15	X	1.80	X	1	=	2.07	SQMT
33	1.50	X	0.74	X	0.0	=	0.56	SQMT
34	0.80	X	0.70	X	1	=	0.56	SQMT
35	0.775	X	0.78	X	0.0	=	0.30	SQMT
36	0.775	X	0.78	X	0.0	=	0.30	SQMT
37	0.775	X	0.78	X	0.0	=	0.30	SQMT
38	1.03	X	0.48	X	1	=	0.47	SQMT
39	1.03	X	0.48	X	1	=	0.47	SQMT
40	0.08	X	0.29	X	1	=	0.26	SQMT
41	3.05	X	1.51	X	0.5	=	2.30	SQMT
42	1.03	X	0.71	X	1	=	0.73	SQMT
43	1.63	X	0.90	X	1	=	1.50	SQMT
44	0.775	X	0.78	X	0.0	=	0.30	SQMT
45	0.80	X	0.54	X	1	=	0.47	SQMT
46	0.75	X	3.33	X	0.5	=	1.25	SQMT
47	0.775	X	0.78	X	0.0	=	0.30	SQMT
48	0.75	X	3.33	X	1	=	25.05	SQMT
49	0.775	X	0.78	X	0.0	=	0.30	SQMT
50	14.82	X	1.45	X	1	=	21.49	SQMT
51	0.42	X	2.10	X	1.5	=	1.30	SQMT
52	0.23	X	2.74	X	1	=	0.63	SQMT
53	0.30	X	4.40	X	1	=	1.32	SQMT
54	0.13	X	1.15	X	1.5	=	0.23	SQMT
55	0.216	X	0.03	X	1	=	0.07	SQMT
56	0.13	X	1.15	X	0.5	=	0.08	SQMT
58	2.83	X	0.30	X	1	=	0.82	SQMT
59	0.216	X	0.03	X	1	=	0.07	SQMT
60	0.89	X	1.50	X	1	=	1.33	SQMT
61	2.17	X	1.01	X	1	=	2.19	SQMT
62	1.07	X	0.18	X	1	=	0.19	SQMT
63	3.00	X	3.85	X	1	=	11.55	SQMT
TOTAL DEDUCTION AREA					= 840.52 SQMT			
TOTAL AREA					= 708.26 SQMT			
EXCESS REFUGE AREA					= 2.50 SQMT			
TOTAL BUILT UP AREA (REFUG. FLR.)					= 710.74 SQMT			

REFUGE AREA CALCULATION									
ADDITION :									
R1	5.00	X	1.20	X	1	=	6.00	SQMT	
R2	3.05	X	4.35	X	1	=	13.27	SQMT	
R3	3.80	X	5.30	X	1	=	20.14	SQMT	
R4	1.70	X	7.05	X	1	=	11.99	SQMT	
R5	3.35	X	6.40	X	1	=	21.44	SQMT	
R6	1.40	X	1.50	X	1	=	1.80	SQMT	
R7	2.50	X	1.45	X	1	=	3.75	SQMT	
TOTAL AREA							=	78.46	SQMT

REFUGE AREA STATEMENT				
REFUGE AREA (0.30 SQ.MT. PER PERSON)				
791.60 X 2 FLOOR = 1583.20 SQ.MT.				
1583.20 / 12.50 = 126.66 PERSONS				
0.30 SQ.MT. X 126.66 PERSONS = 37.98 SQ.MT.				
REFUGE AREA PROVIDED = 78.46 SQ.MT.				
PERMISSIBLE REFUGE AREA = 37.98 X 2 = 75.96 SQ.MT.				
EXCESS REFUGE AREA PROVIDED = 2.50 SQ.MT.				

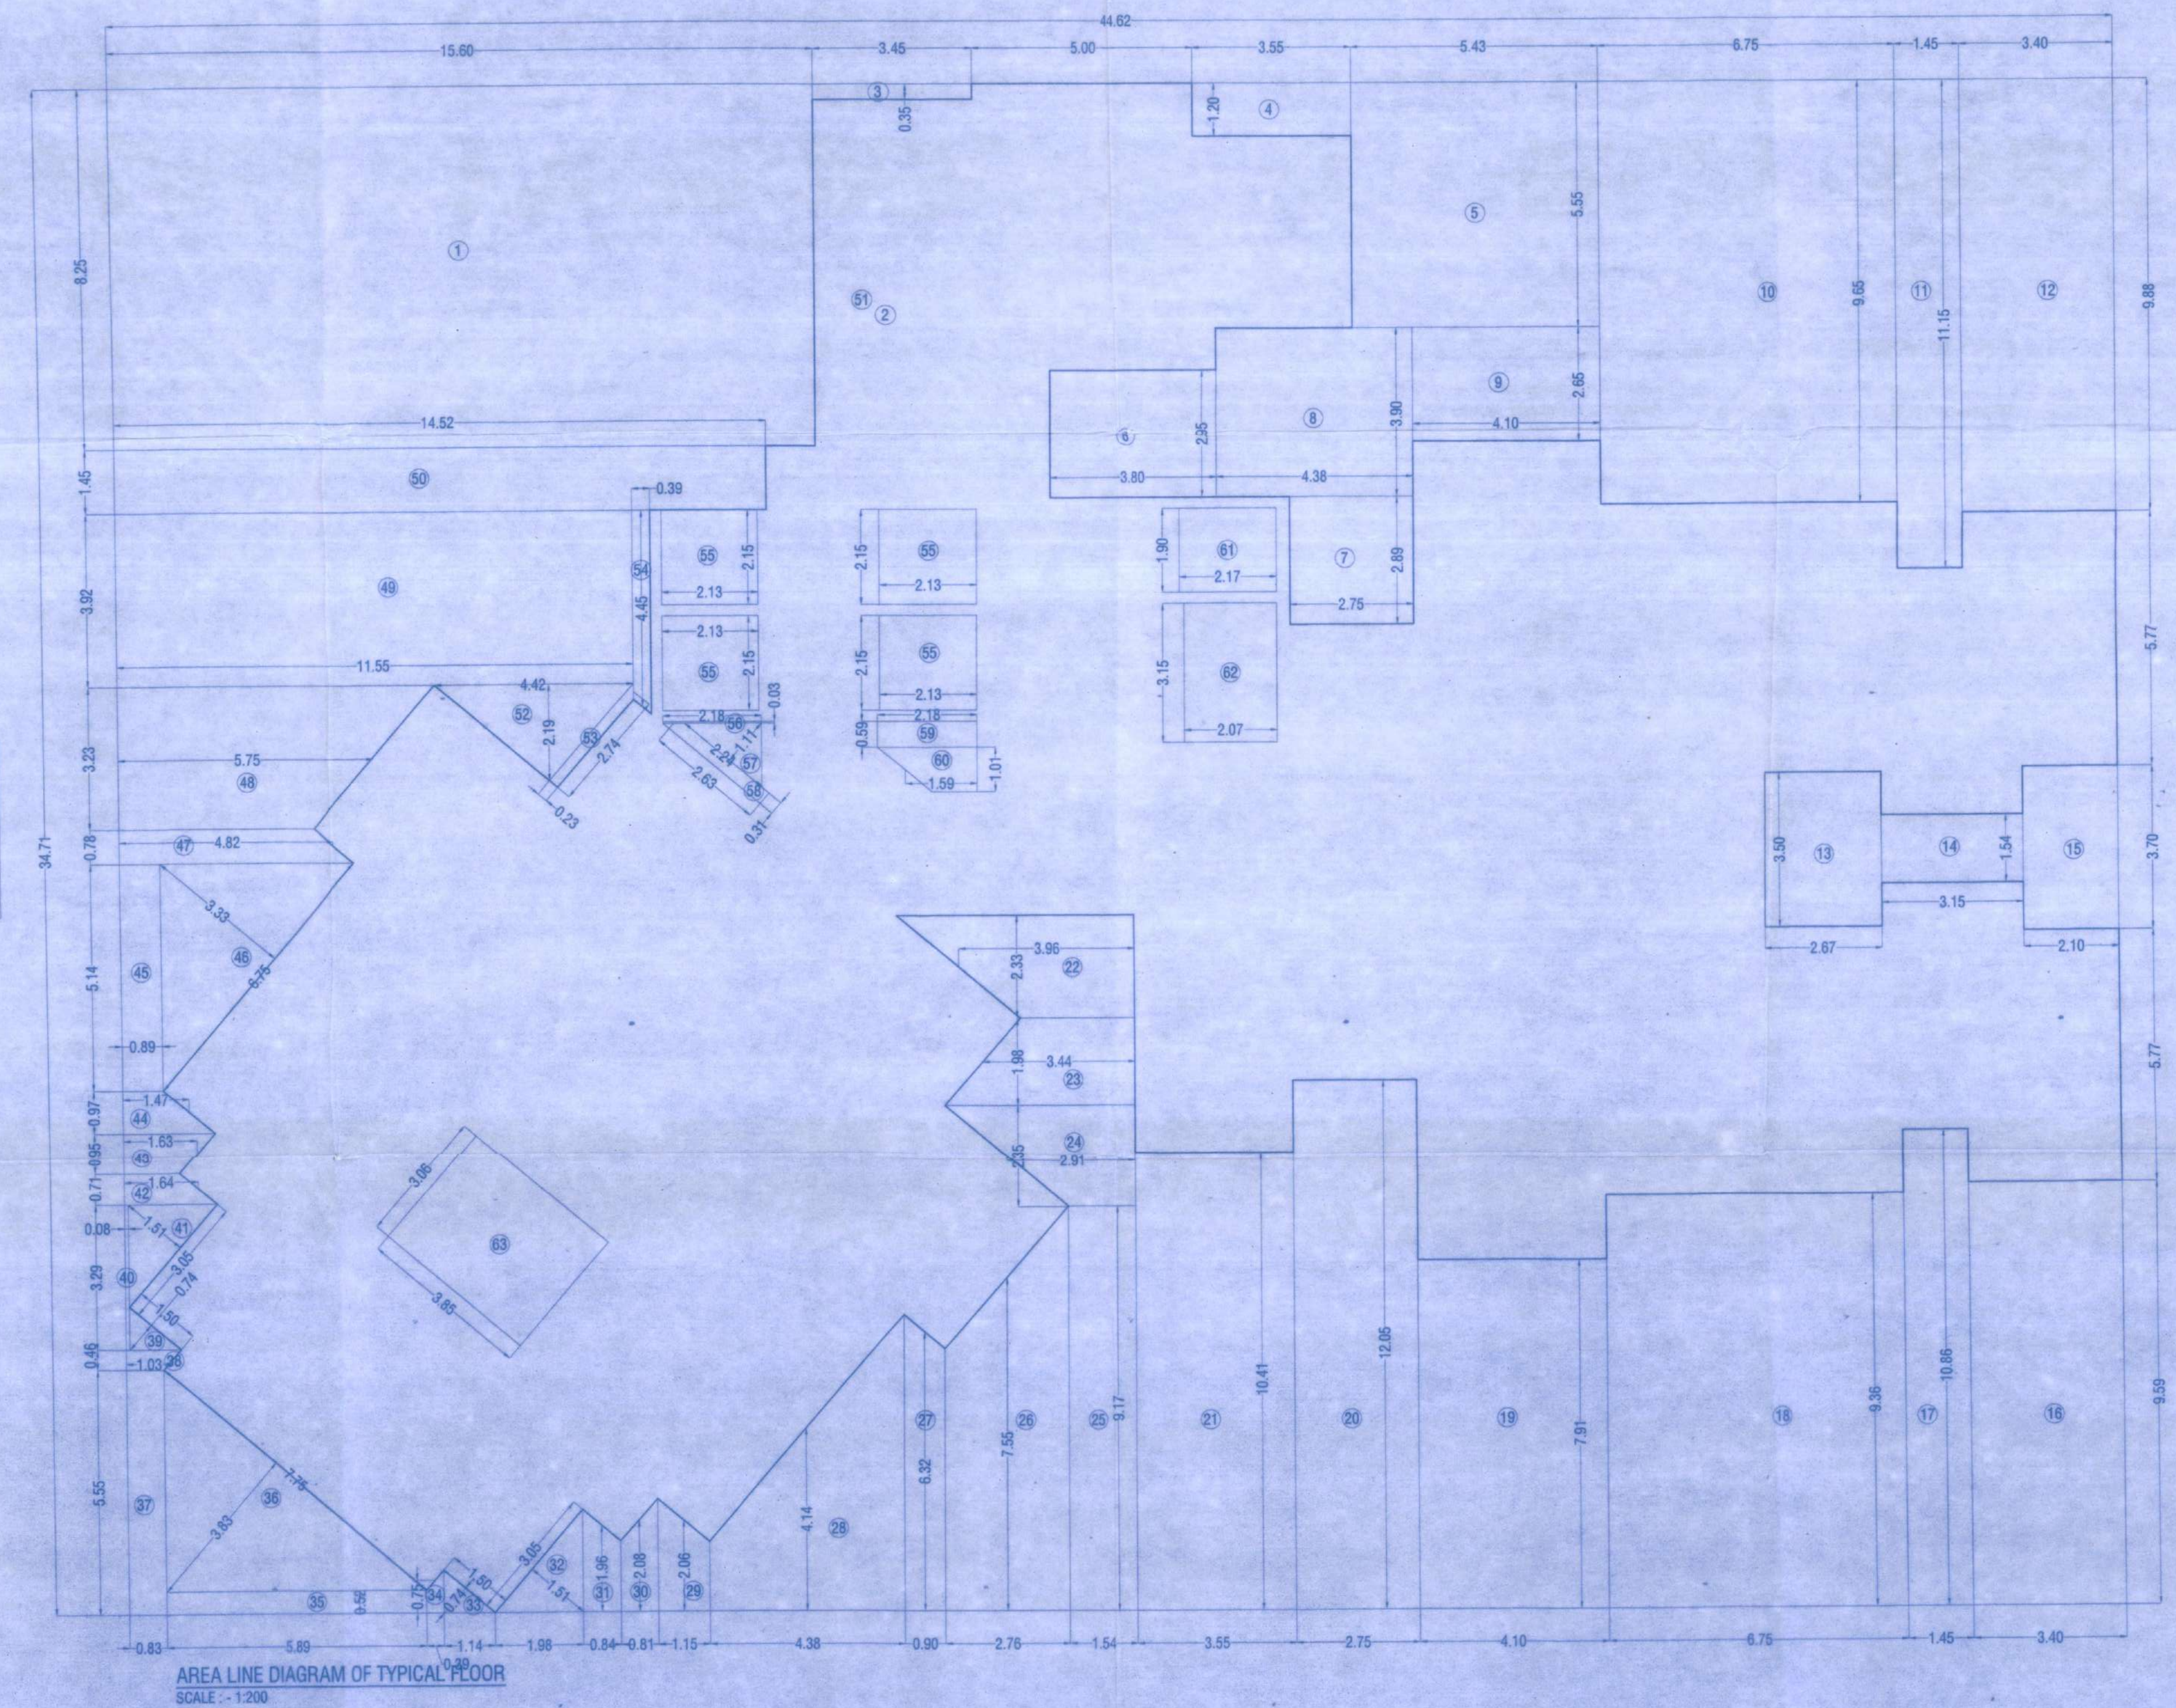

REFUGE FLOOR PLAN - 5TH, 10TH, 15TH, 20TH, 25TH, 30TH FLR.
SCALE :- 1:100

AREA LINE DIAGRAM OF TYPICAL FLOOR
SCALE :- 1:200

PROFORMA - II

BLDG. NO.-1
BASEMENT (PT.) / FT. CENTER (PT.) + GROUND (PT.) / FT. CENTER (PT.) +
PODIUM (PT.) / FT. CENTER (PT.) + 1ST TO 32ND FLR.

DESCRIPTION

PROPOSED LAYOUT ON PLOT BEARING
New S. No. 18 (H.No.1, 2, 3, 4, 5, 6, 8A, 9A, 10A/11A, 12/1A, 12/2A),
New S. No. 17 (H.No.1, 2, 3, 4, 5, 6, 7(A+B), 8, 9, 10, 11(A+B+C), 12, 13, 14),
New S. No. 18 (H.No.1, 2, 3, 4, 5, 6B, 7, 8, 9, 10A, 11A),
New S. No. 19 (H.No.23, 29, 30, 31, 32, 37, 42, 43A, 45),
New S. No. 22/A, New S. No. 23/A, New S. No. 24,
New S. No. 25 (H.No.1, 2, 3, 4, 5/A, 7/A, 9/C, 12P, 13A),
New S. No. 26 (H.No.8/1/8, 9/A/2, 10A+B, 11C, 12),
New S. No. 27 (H.No.10A, 11A, 15, 18A, 17),
New S. No. 40 (H.No.15/A, 17/A, 22/A), New S. No. 48A/4/V1,
New S. No. 49 (H.No.1/A, 2, 3, 4, 5, 6, 7/A, 8/A),
New S. No. 50 (H.No.3/A/1), New S. No. 51 (H.No.3/A, 5/A),
New S. No. 77 (H.No.13C, 14A)
AT VILLAGE - BALKUM, TAL. - DIST. - THANE.

CONTENTS OF SHEETS

REFUGE FLOOR PLAN, AREA LINE DIAGRAM & AREA CALCULATION

STAMP OF APPROVAL OF PLAN

AMENDED
Plans are approved Subject to conditions
Prescribed in Permit No. V/A-505/2006/108,
TMC/DT/TPS/14/74/23 dated. 26/09/2023

Deputy Engineer
(TDO)
Thane Municipal Corporation
The City of Thane

सावधान
"सर्वप्रथम नगरपालिकाको नक्साको तर्जुमा
निकास विवरण निकासको तर्जुमा आधारित नक्सा
प्रस्तुत गर्ने नक्सा प्रस्तुत गर्ने नक्सा, महानगर
प्रशासनिक नक्सा प्रस्तुत गर्ने नक्सा प्रस्तुत गर्ने
अनुसार प्रस्तुत गर्ने नक्सा प्रस्तुत गर्ने नक्सा प्रस्तुत गर्ने
प्रस्तुत गर्ने नक्सा प्रस्तुत गर्ने नक्सा प्रस्तुत गर्ने"

THE CITY OF THANE
THANE MUNICIPAL CORPORATION

CERTIFICATE OF AREA
CERTIFIED THAT THE PLOT UNDER REFERENCE WAS SURVEYED BY ME ON _____ AND THE
DIMENSIONS OF BINDER, ETC. OF PLOT STATED ON PLAN ARE AS MEASURED ON SITE AND THE
AREA SO WORKED OUT TALLIES WITH THE AREA STATED IN DOCUMENTS.

SIGNATURE OF LICENSED ARCHITECT

OWNERS DECLARATION
I/We undersigned hereby declare that I/We would abide by plans approved by Authority/Collector. I/We
would execute the structure as per approved plans. Also I/We would execute the work under
supervision of proper technical person so as to ensure the quality and safety of the work.

OWNER (S) name and signature

Architect/ Licensed Engineer/Supervisor name and signature

Drawing No. Scale Drawn by Checked by Registration No. of Architect/ License No. of Licensed Engineer/ Supervisor

10 FOLDS
ARCHITECTS & CONSULTANTS
506, A Wing, Dev Corpore, Eastern Express Highway,
Candolim Junction, Khopoli, Thane (W) 400 601.
T : 022-4100882 / 83 / 84, Email: 10foldsarchitects@gmail.com