

STAMP OF APPROVAL OF PLAN

Plans are approved Subject to conditions prescribed in permit No. V.P.509.1031/23 TMC/2023, Dated:- 03/11/2023

Thane Municipal Corporation of The City of Thane
T.D.O.



सावधान

भूतक मकानांसाठी वसतिगोलाय व कार्यालयीन विद्युत् वितरण नियमावलीनुसार आवश्यक नवी दस्तावेजा व फोटो सोप्याकाम करणे, भूतकालीन प्रकल्पिका व मालक मकान अधिनिश्चित करणे व अनुसार दस्तऐवज भुला भाटे, स्वतःसाठी जावलीने बरतले ३ वर्षे किंवा ५ रु. १०००/- दर होऊ शकते

DOOR WINDOW SCHEDULE

TYPE	SIZE	DISCUSSION
D	1.20 X 2.10	T.W. FRAMED WITH PANNELED DOOR
D1	1.05 X 2.10	T.W. FRAMED WITH PANNELED DOOR
D2	0.90 X 2.10	T.W. FRAMED WITH PANNELED DOOR
D3	0.75 X 2.10	T.W. FRAMED WITH PANNELED DOOR
RS	AS PER SITE X 2.40	ROLLING SHUTTER
W	4.00 X 1.20	T.W. FRAMED WITH GLAZE WINDOW
W1	2.15 X 1.20	T.W. FRAMED WITH GLAZE WINDOW
W3	1.50 X 1.20	T.W. FRAMED WITH GLAZE WINDOW
W4	1.25 X 1.20	T.W. FRAMED WITH GLAZE WINDOW
W5	1.05 X 1.20	T.W. FRAMED WITH GLAZE WINDOW
W6	0.90 X 1.20	T.W. FRAMED WITH GLAZE WINDOW
V	0.60 X 0.90	T.W. FRAMED WITH LOUVERS

DESCRIPTION OF PROPOSAL

PROPOSED DEVELOPMENT UNDER ACCOMMODATION RESERVATION POLICY ON PLOT BEARING S.NO-46, 47, 48, 49, 50/1, 51/A/1, 67/1, 115/1, 116, 117/A/1, 118/A/1, 119/A, 120/A, 121, 122 AT VILLAGE MUMBARA, THANE

NAME AND ADDRESS OF OWNER/ P.O.A.H.

YES REALTY
S.NO-55, CENTRAL EMPIRE, OPP CENTRAL HEIGHTS, NEXT TO KAUSA TMC STADIUM, KAUSA MUMBARA, DISTRICT THANE-400612

NAROTTAM NAGAR CO. OPERATIVE HOUSING SOCIETY
AMRUT NAGAR, OLD PUNE ROAD, MUMBARA, TAL -THANE, DIST THANE
Narottam Nagar Co-operative Housing Society Ltd.

Chairman Secretary Treasurer

SIGNATURE OF OWNER/ P.O.A.H.

SIGNATURE OF ARCHITECT

ARCHITECTS NAME & ADDRESS




2ND FLOOR, NAKSHATRA, A WING,
NEAR TMC, ALMEIDA ROAD,
PANCHPAKHADI, THANE (W), 400 602
PHONE - 2537 6701, TELEFAX - 2536 4700
E MAIL - saagararchitects@yahoo.co.in

DRG. NO. SCALE DATE DATE BY CHKD. BY


C-325/22/MUN/09 1:100 24/05/2023 SAGAR

Thane Municipal Corporation of The City of Thane, T.D.O. (T.D.O.)

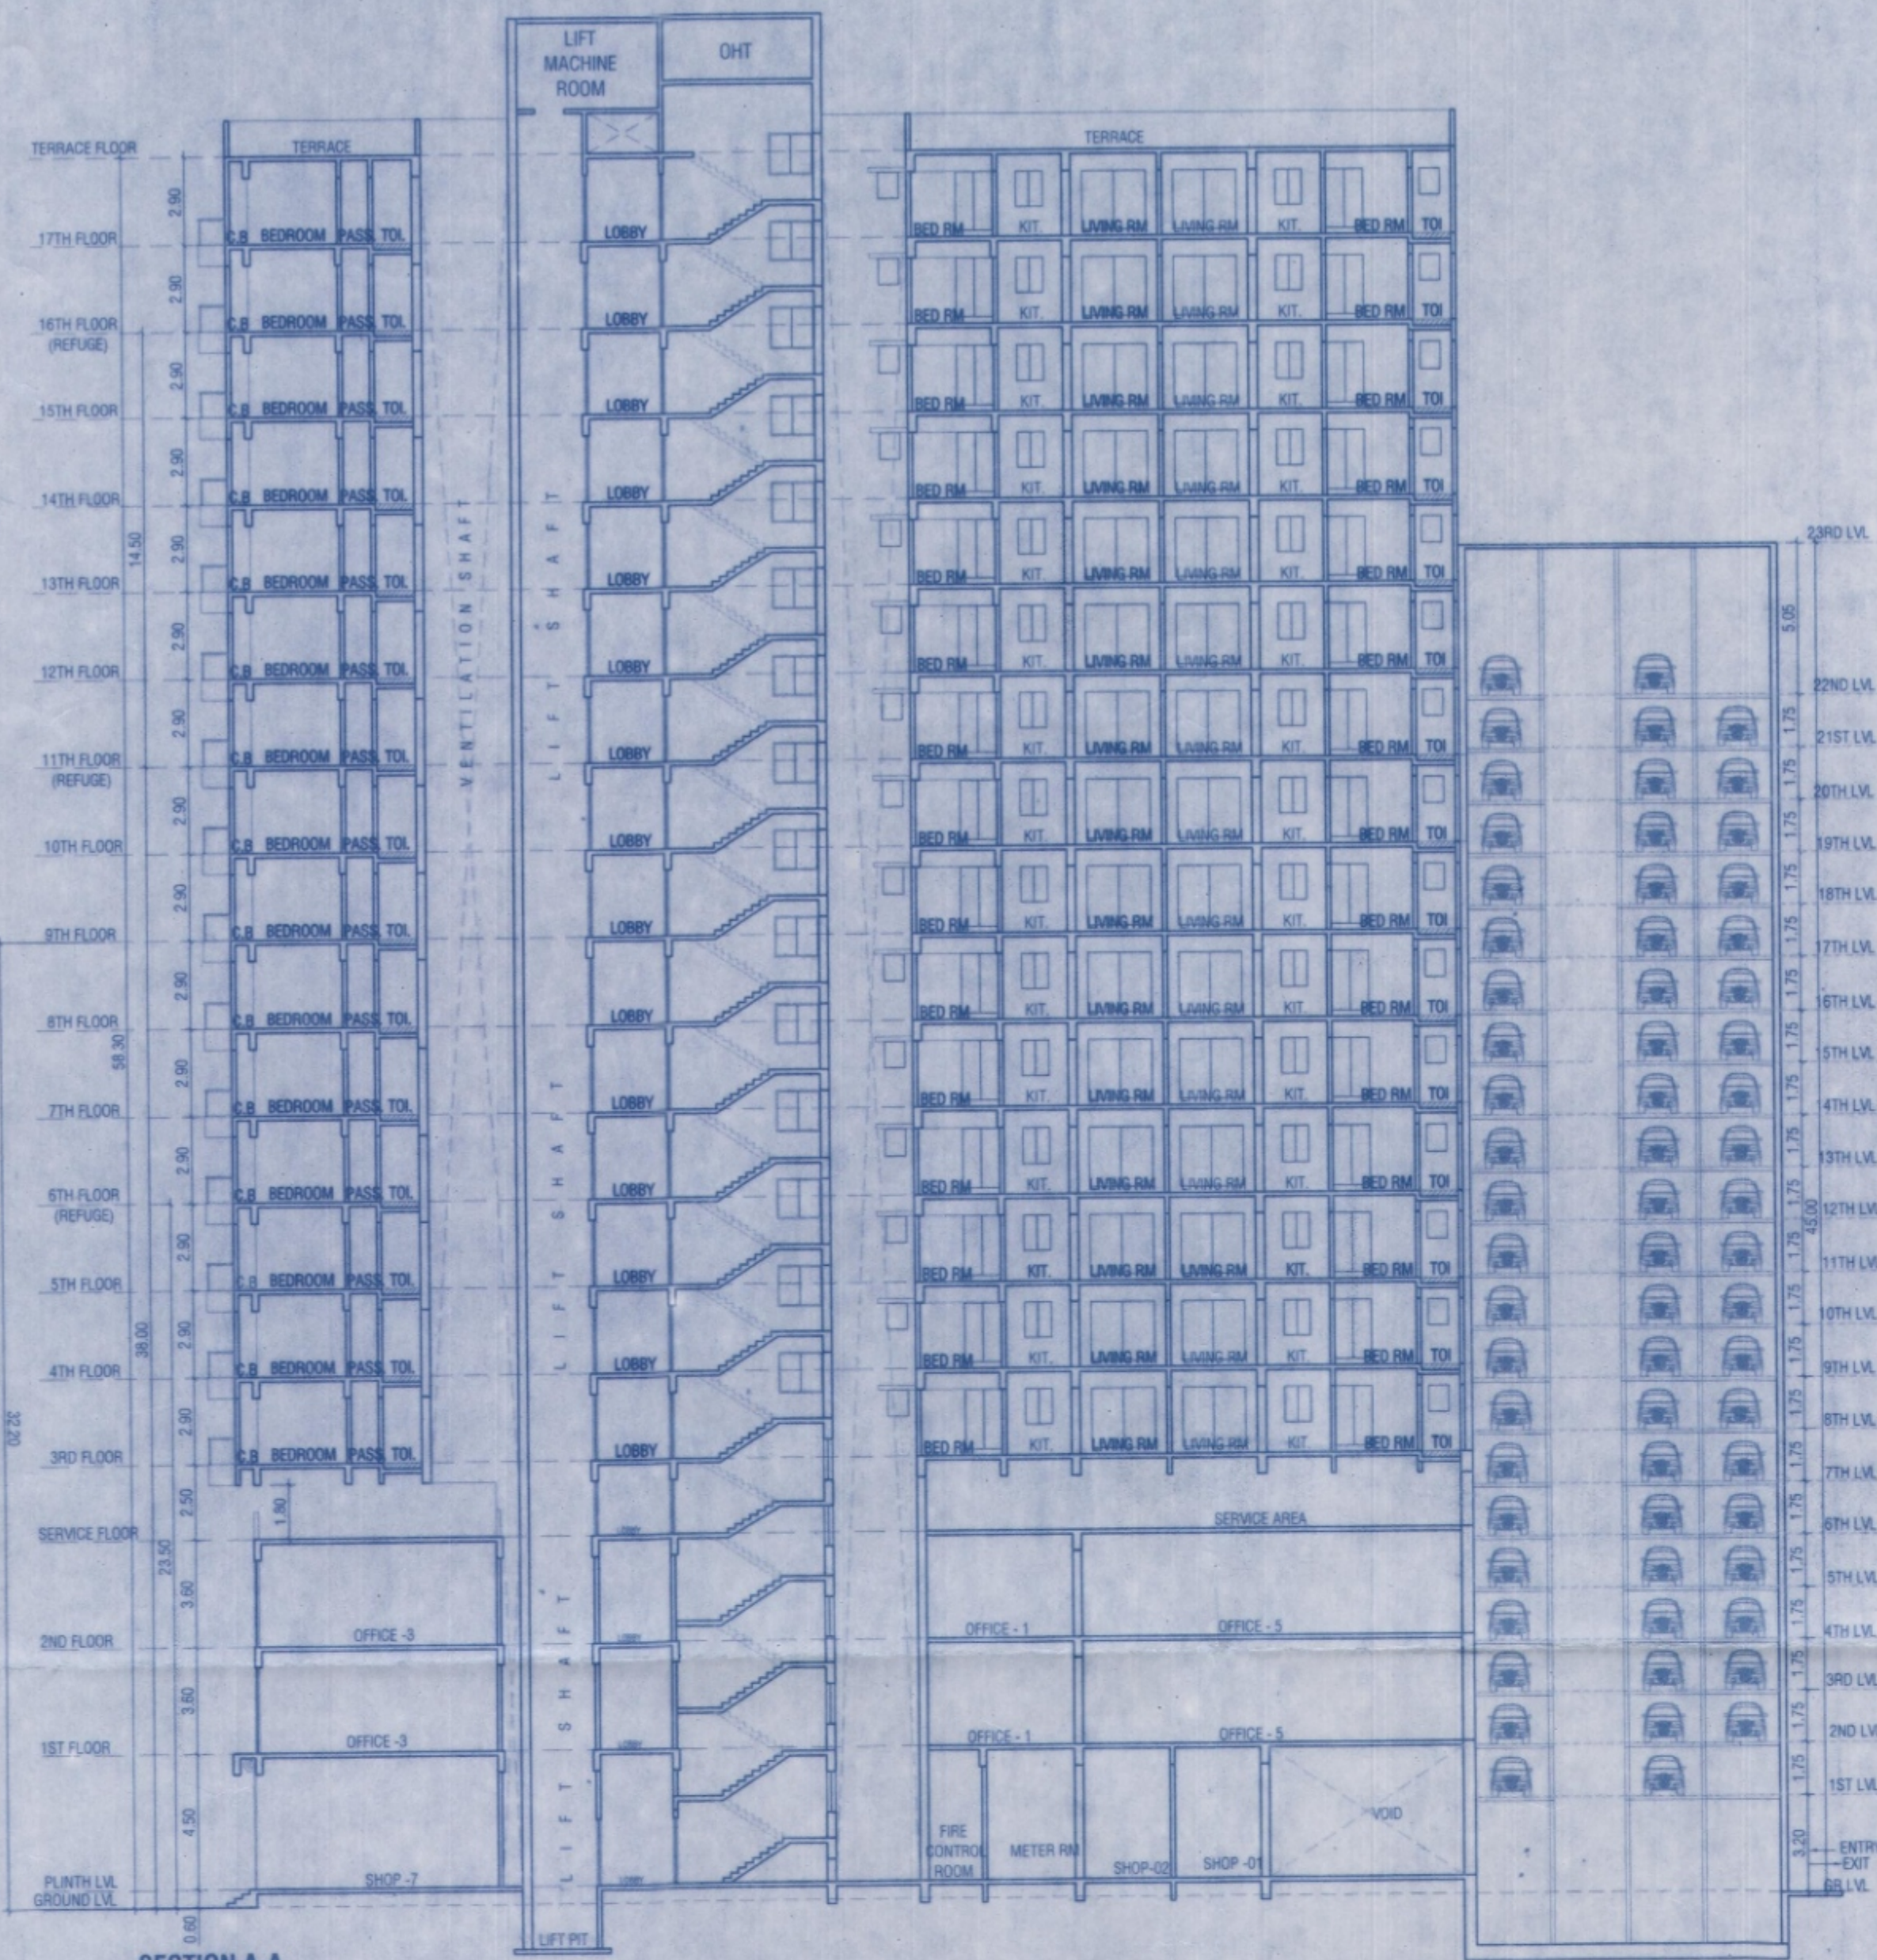

SECTION A-A

SCALE - 1/200

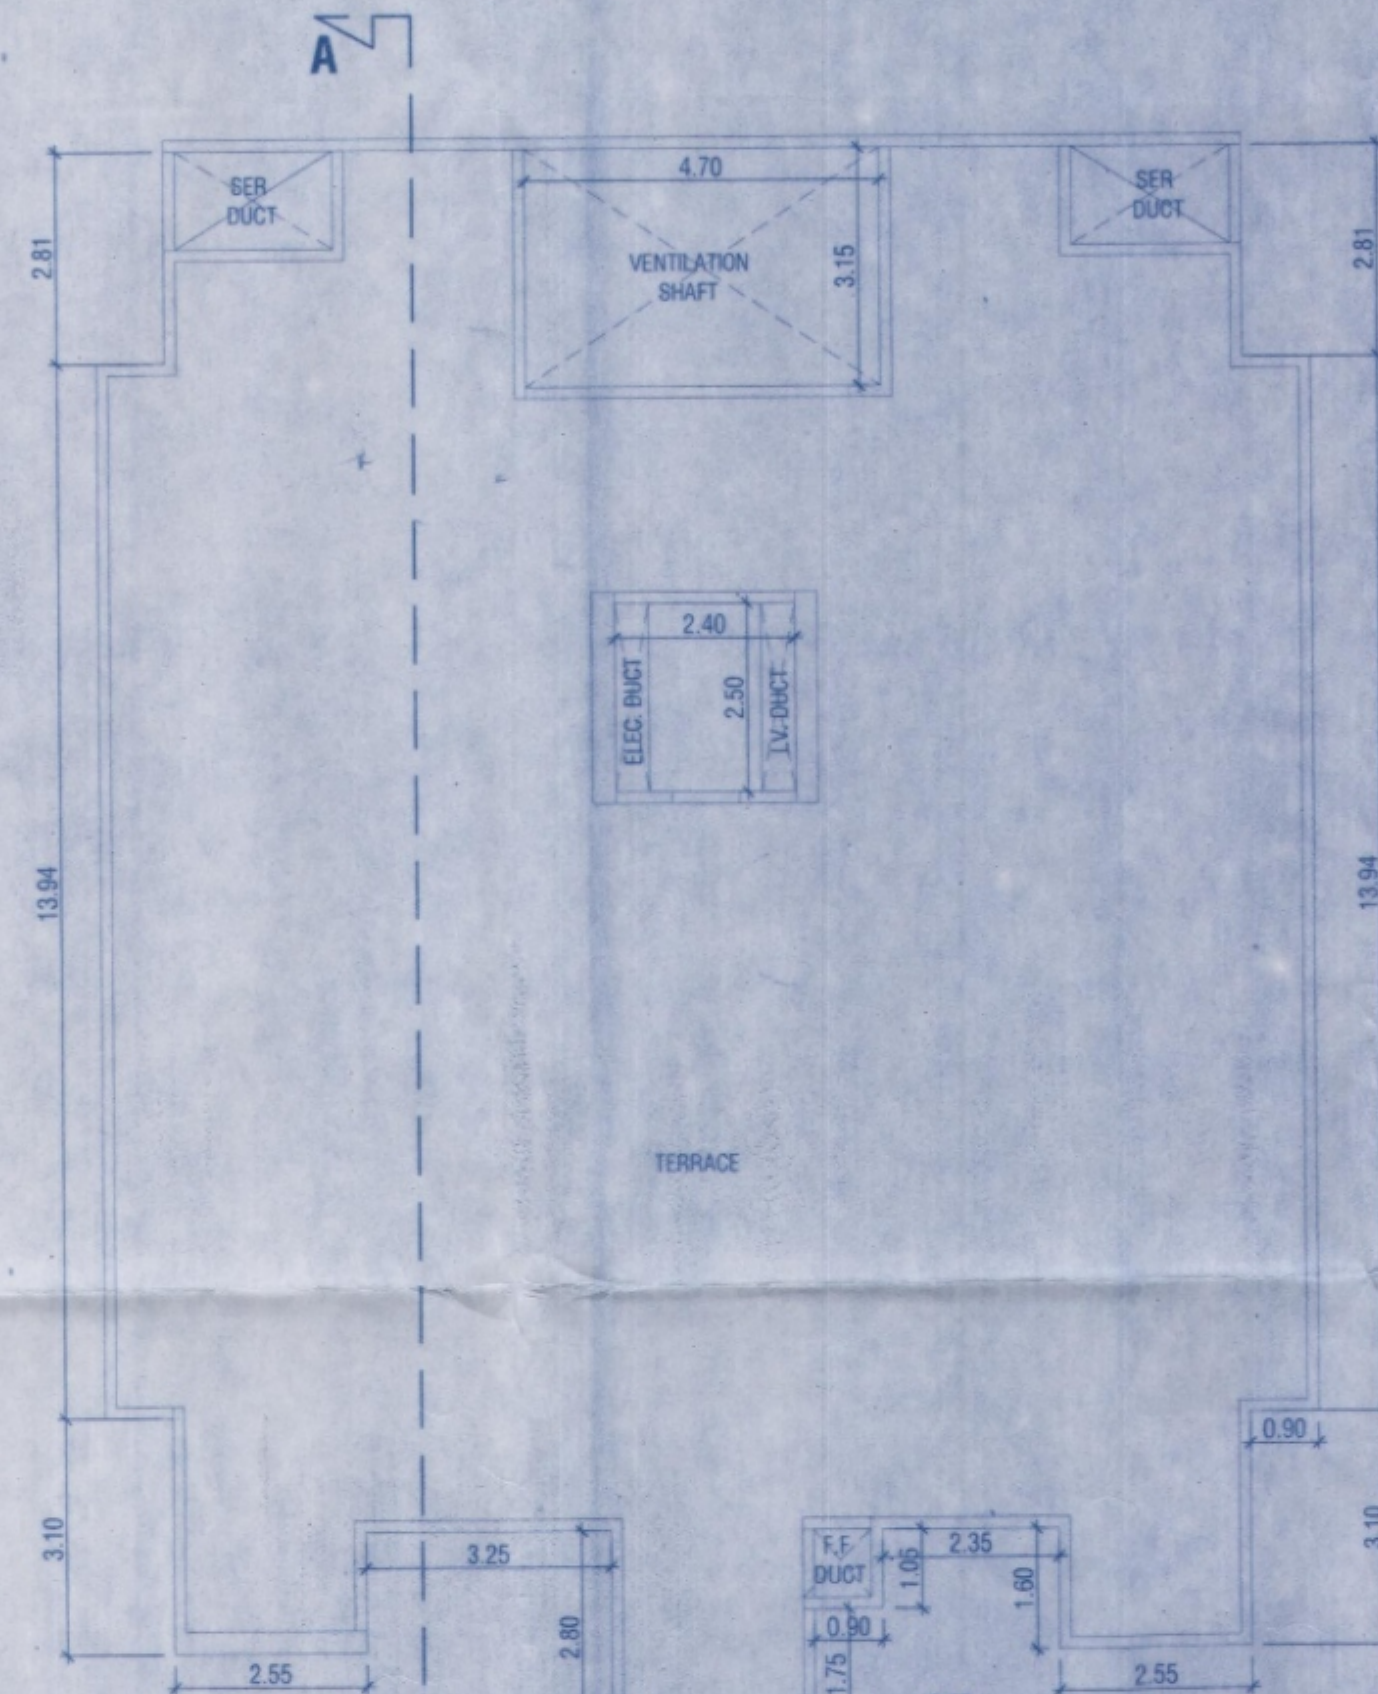

TERRACE FLOOR PLAN

SCALE - 1/100