

## CONTENTS OF SHEET

TERRACE FLOOR PLAN, SECTION ETC

STAMP OF APPROVAL OF PLAN

Plans are approved Subject to conditions  
prescribed in permit No. V.P. 509/0131/23  
TMC/STDD/0017/2023 Dated: 03/11/2023  
A.D.C.R.

Deputy Engineer  
(TDD)Town Development & Planning Officer  
(T.D.O.)Thane Municipal Corporation of  
The City of Thane

## सावधान

"मंजूर नकाशानुसार बांधकाम न करणे नसेच  
शिफारस निसंख्या निवडनावलीनुसार आवश्यक न्या  
परवानग्या न घेता बांधकाम करत कामे, मंडळाने  
प्रादेशिक व नगर स्वतः अधिनियमांचे कलम ४२  
अनुसार दखलवाज घ्यावे असे आदेश भारतीय  
मॉस्ट ३ वर केवळ रु. ५०००/- देऊ शकतो"

SCHEDULE OF  
DOOR & WINDOW

| S.NO. | TYPE DOOR<br>& WINDOW | OPENING<br>SIZE | DESCRIPTION                   |
|-------|-----------------------|-----------------|-------------------------------|
| 1     | D                     | 1.20 x 2.25     | T.W FRAMED WITH PANNELED DOOR |
| 2     | D1                    | 1.05 x 2.25     | T.W FRAMED WITH PANNELED DOOR |
| 3     | D2                    | 0.75 x 2.25     | T.W FRAMED WITH PANNELED DOOR |
| 4     | W                     | 2.00 x 1.50     | T.W FRAMED WITH GLAZED WINDOW |
| 5     | W1                    | 1.50 x 1.50     | T.W FRAMED WITH GLAZED WINDOW |
| 6     | V                     | 0.60 x 0.90     | LOUVERED VENTILATOR           |

## DESCRIPTION OF PROPOSAL

DETAILS OF PLOT AREA STATEMENT UNDER ACCOMMODATION  
RESERVATION OF TMT RESERVATION ON PLOT BEARING 48, 67/1, 115/1  
116 AT VILLAGE MUMBRA, THANE

## NAME AND ADDRESS OF OWNER / P.O.A.H.

YES REALTY  
S.NO-55,CENTRAL EMPIRE, OPP CENTRAL HEIGHTS, NEXT TO KAUSA TMC  
STADIUM,KAUSA MUMBRA, DISTRICT THANE-400612

NAROTTAM NAGAR CO. OPERATIVE HOUSING SOCIETY  
AMRUT NAGAR,OLD PUNE ROAD,MUMBRA, TAL -THANE DIST THANE

Narottam Nagar Co-operative Housing Society Ltd  
SIGNATURE OF OWNER/ P.O.A.H.

Chairman Secretary Treasurer

Signature of Architect

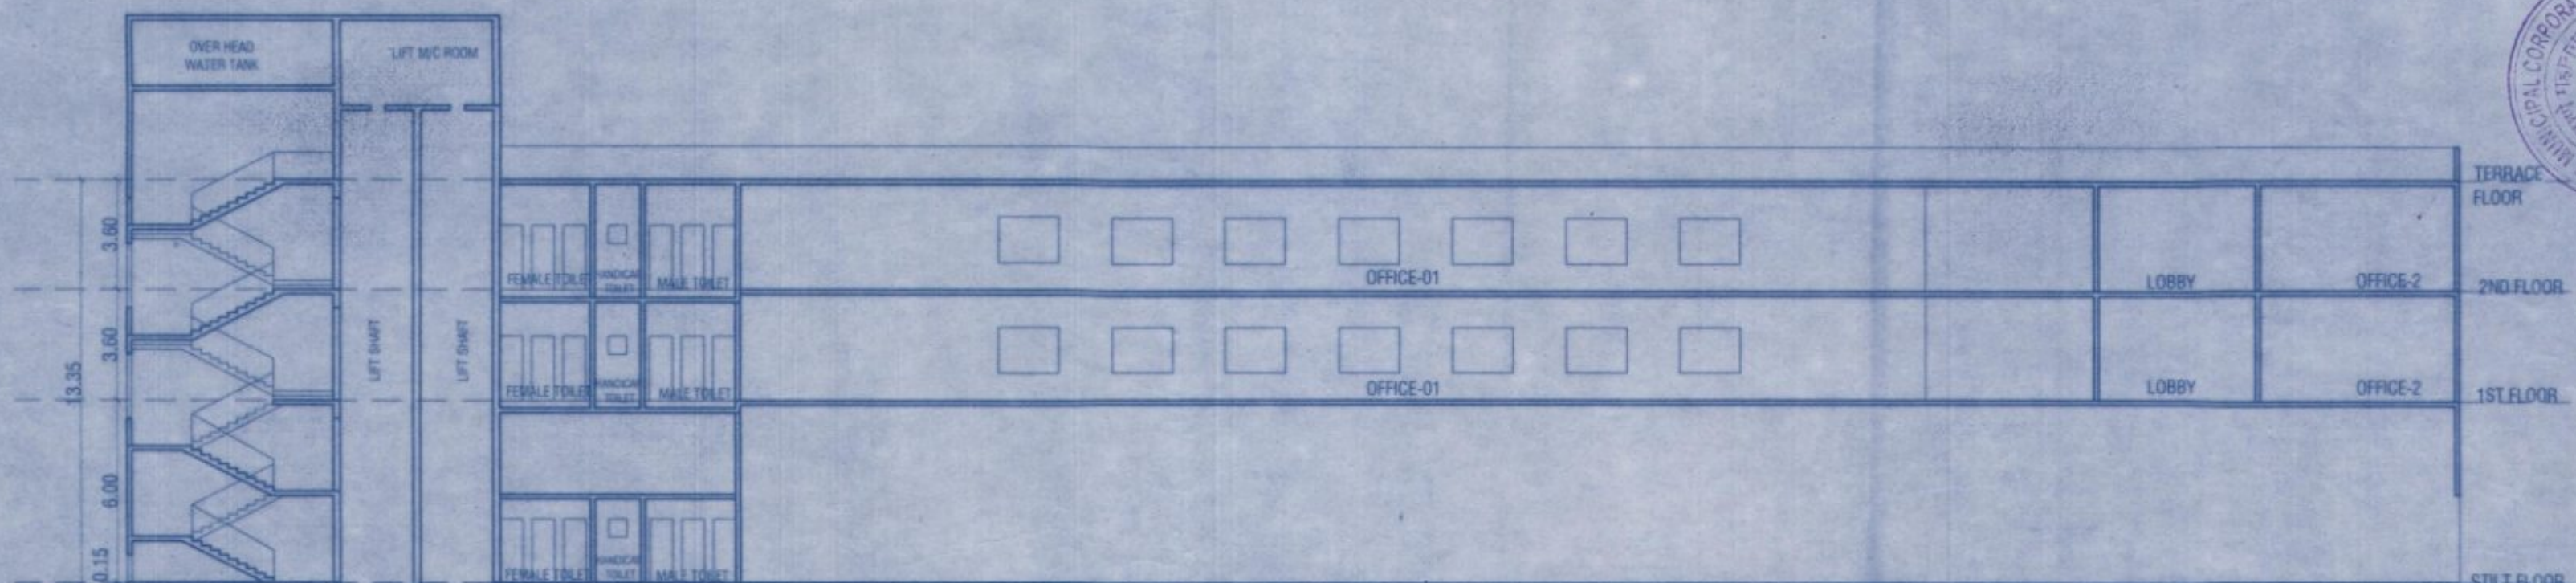
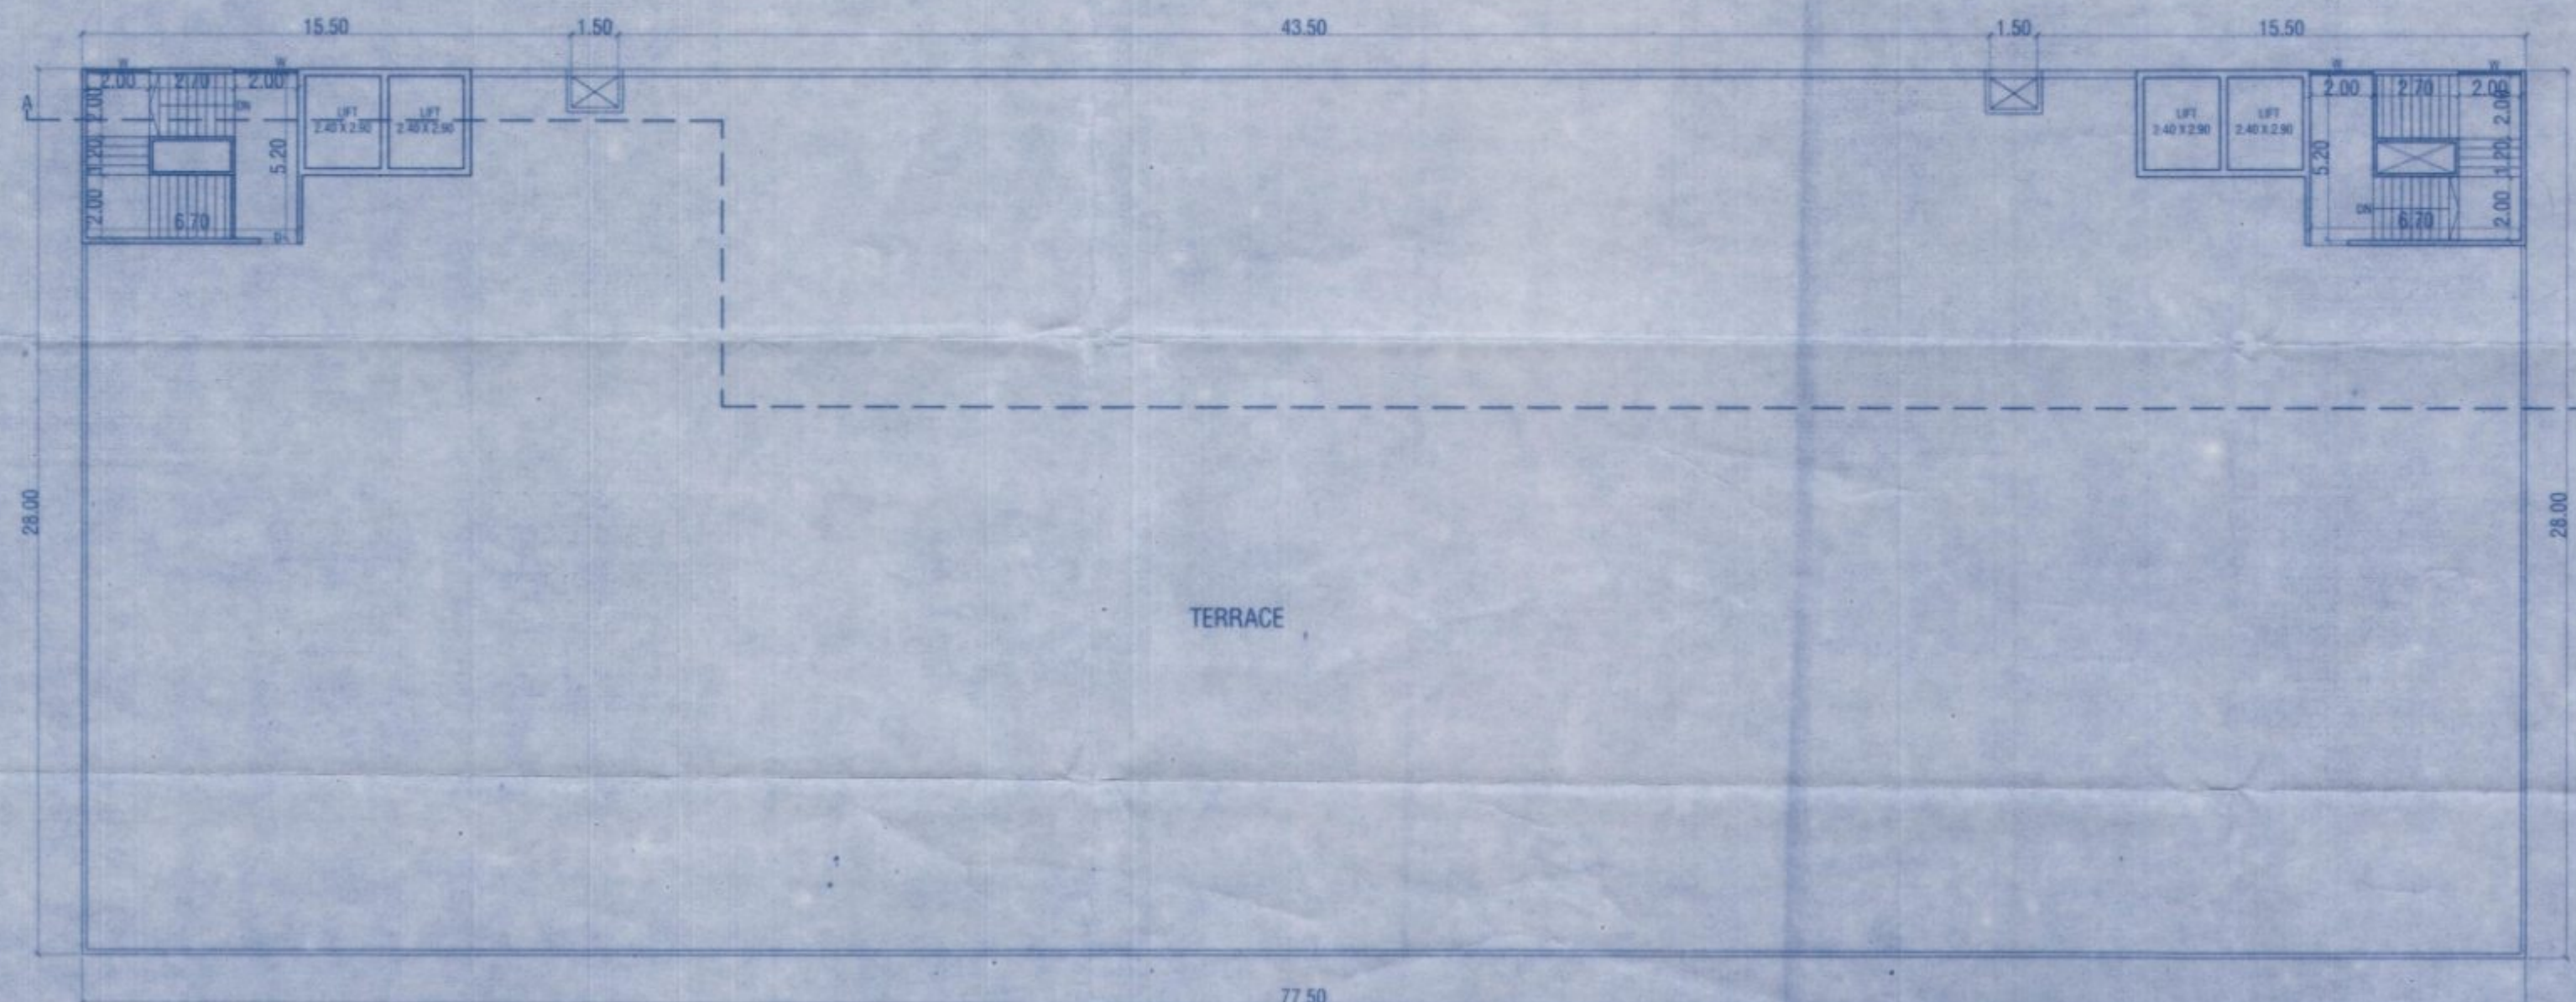
## ARCHITECTS



2ND FLOOR, NAKSHATRA, A WING,  
NEAR TMC, ALMEIDA ROAD,  
PANCHPAKHADI, THANE (W). 400 602  
PHONE - 2537 8701, TELEFAX - 2536 4700  
E MAIL - saakaarchitects@yahoo.co.in

| DRG.NO.        | SCALE   | DATE       | DRN.BY | CHKD.BY |
|----------------|---------|------------|--------|---------|
| C-720/2021/M03 | 1 : 100 | 16/09/2022 | SAGAR  |         |

Town Development & Planning Officer (T.D.O.)  
Thane Municipal Corporation of The City of Thane

SECTION -A-A  
SCALE 1:200

77.50

TERRACE FLOOR PLAN  
SCALE 1:200