

CONTENTS OF SHEET


SECTION A-A, TERRACE FLOOR PLAN

STAMP OF APPROVAL OF PLAN


Plans are approved Subject to conditions
prescribed in permit No. V.P.567/2023/23
T.M.C. dated: 05/11/2023
T.M.C. Officer
Thane Municipal Corporation
The City of Thane



साधकान
"सर्वज्ञानं सर्वभूतानां तत्तत्त्वज्ञानं न कल्पे तत्तत्
विद्यया विवेकतः विवेकतः विवेकतः विवेकतः विवेकतः
परमार्थतः न कल्पे विवेकतः तत्तत्त्वज्ञानं न कल्पे
प्रत्यक्षतः न कल्पे विवेकतः विवेकतः विवेकतः
अनुभवतः विवेकतः विवेकतः विवेकतः विवेकतः
तत्तत्त्वज्ञानं न कल्पे विवेकतः विवेकतः विवेकतः
तत्तत्त्वज्ञानं न कल्पे विवेकतः विवेकतः विवेकतः

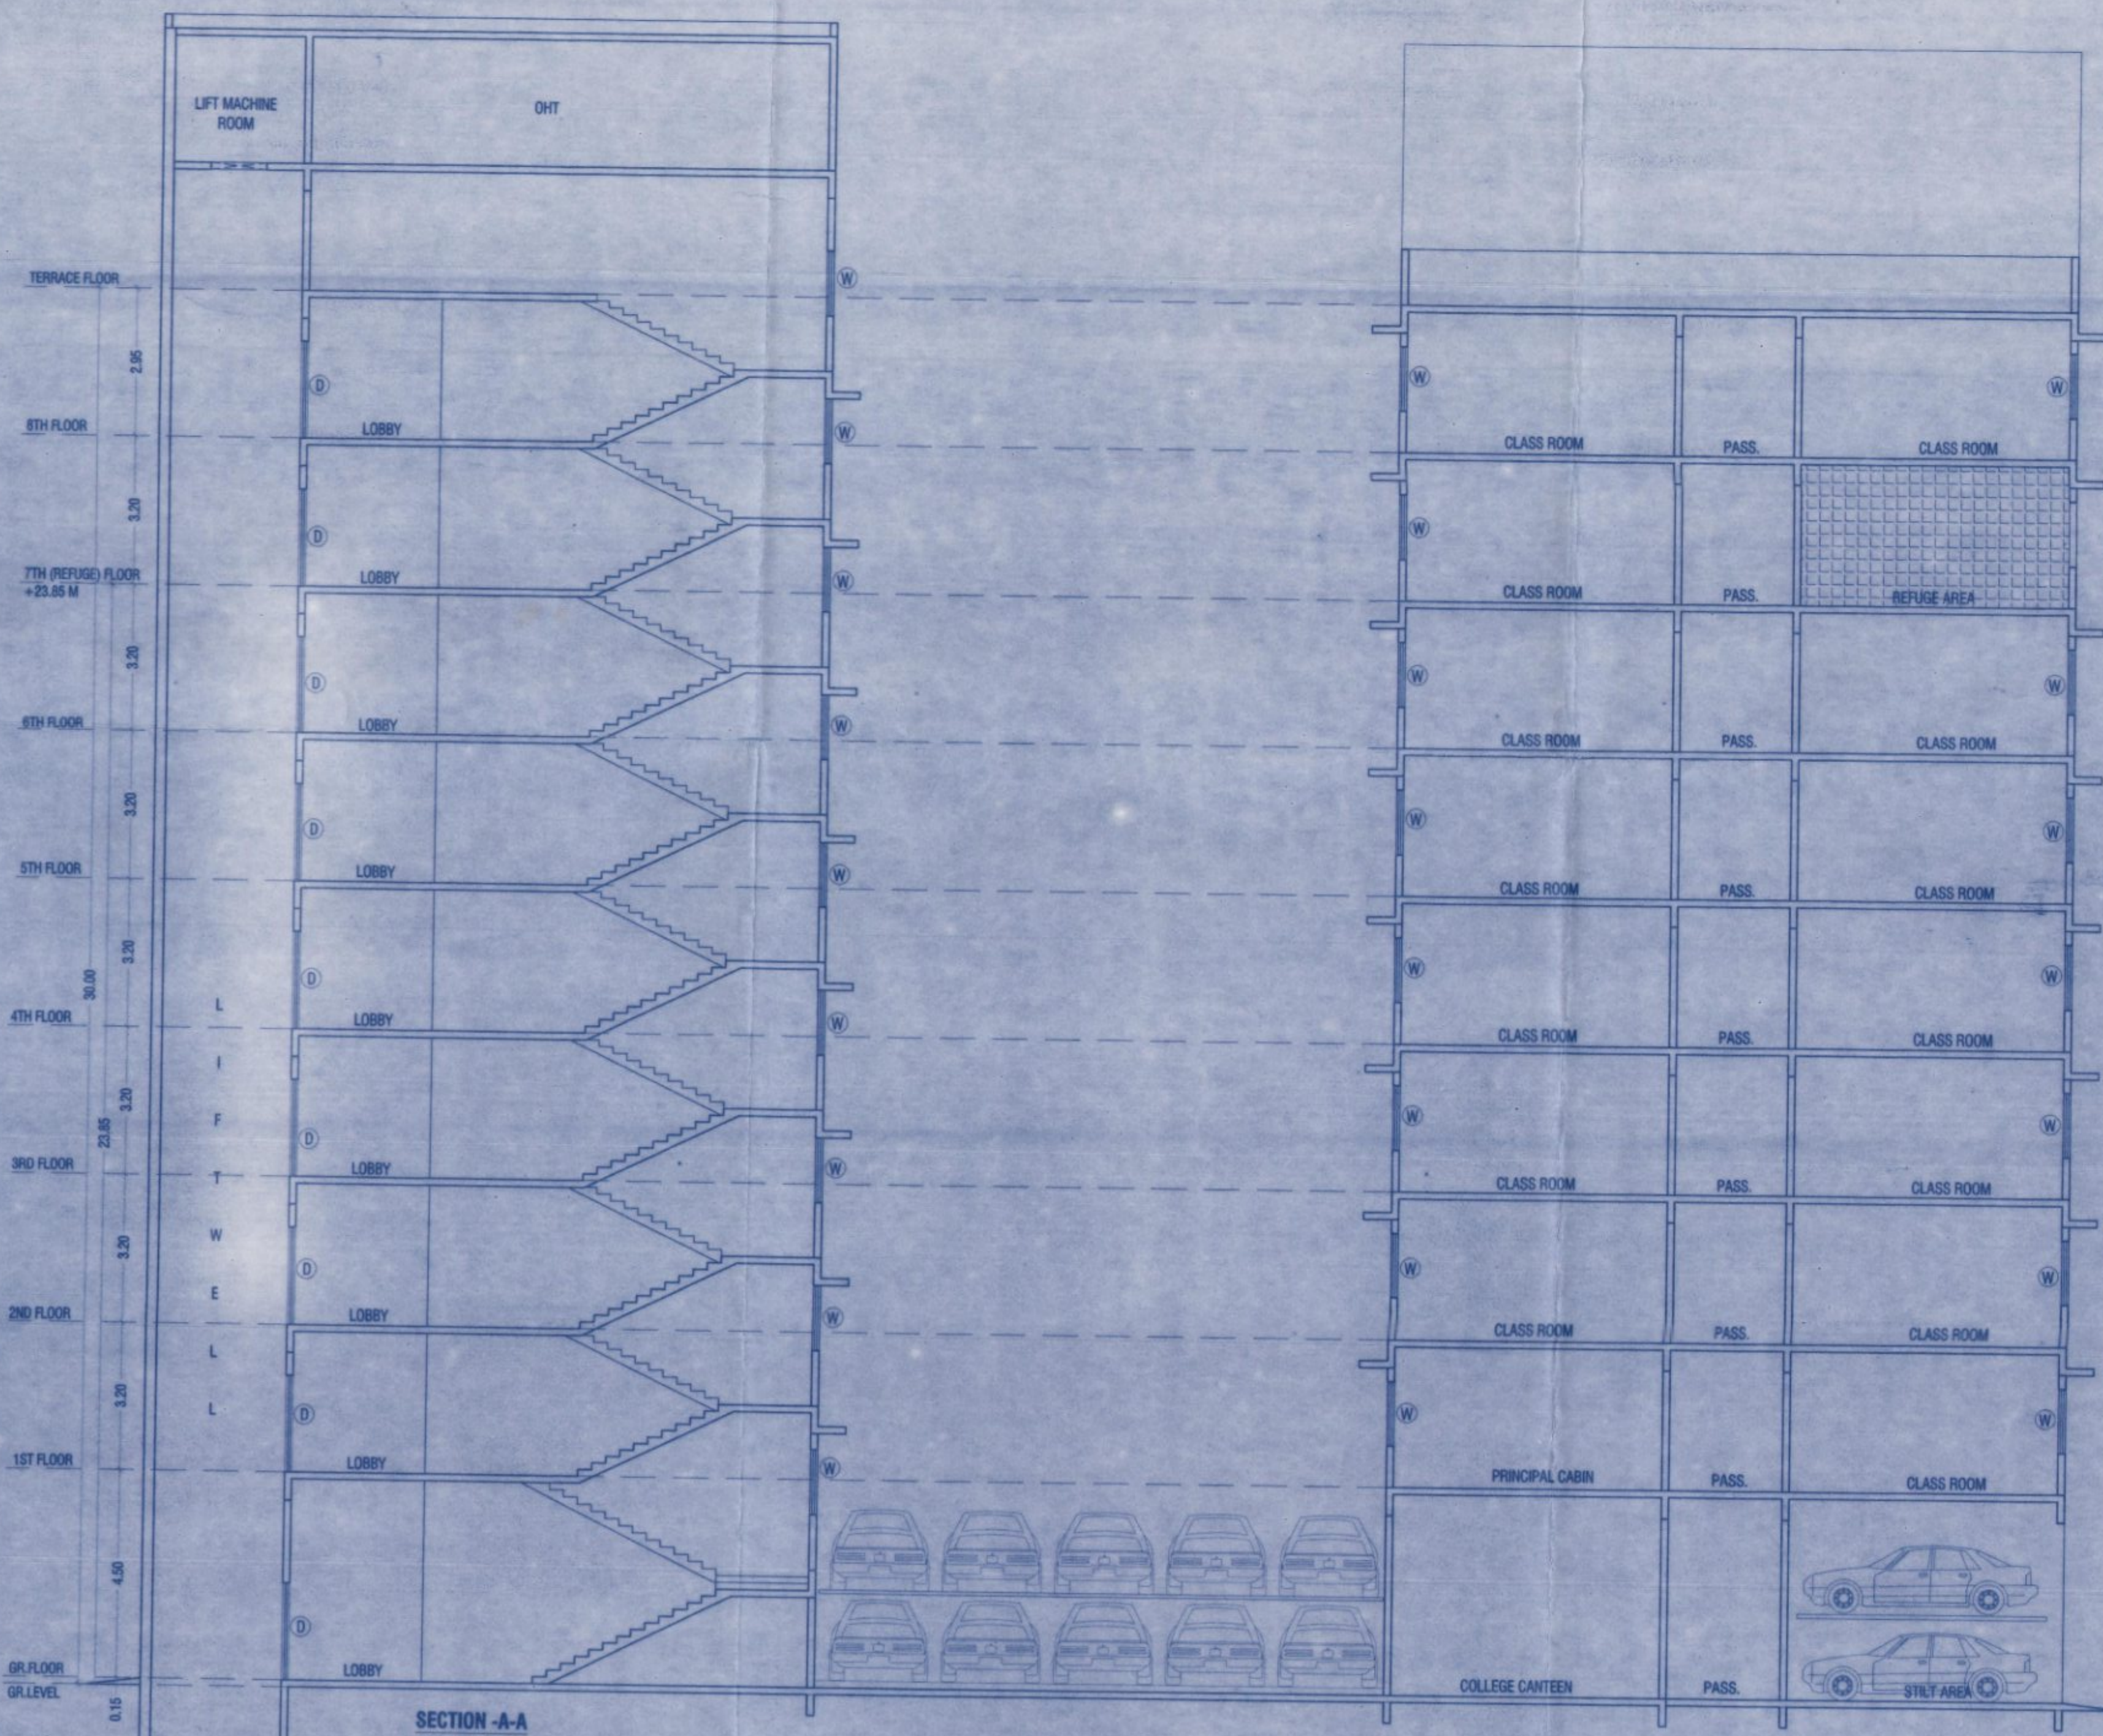

SECTION -A-A
SCALE 1:100

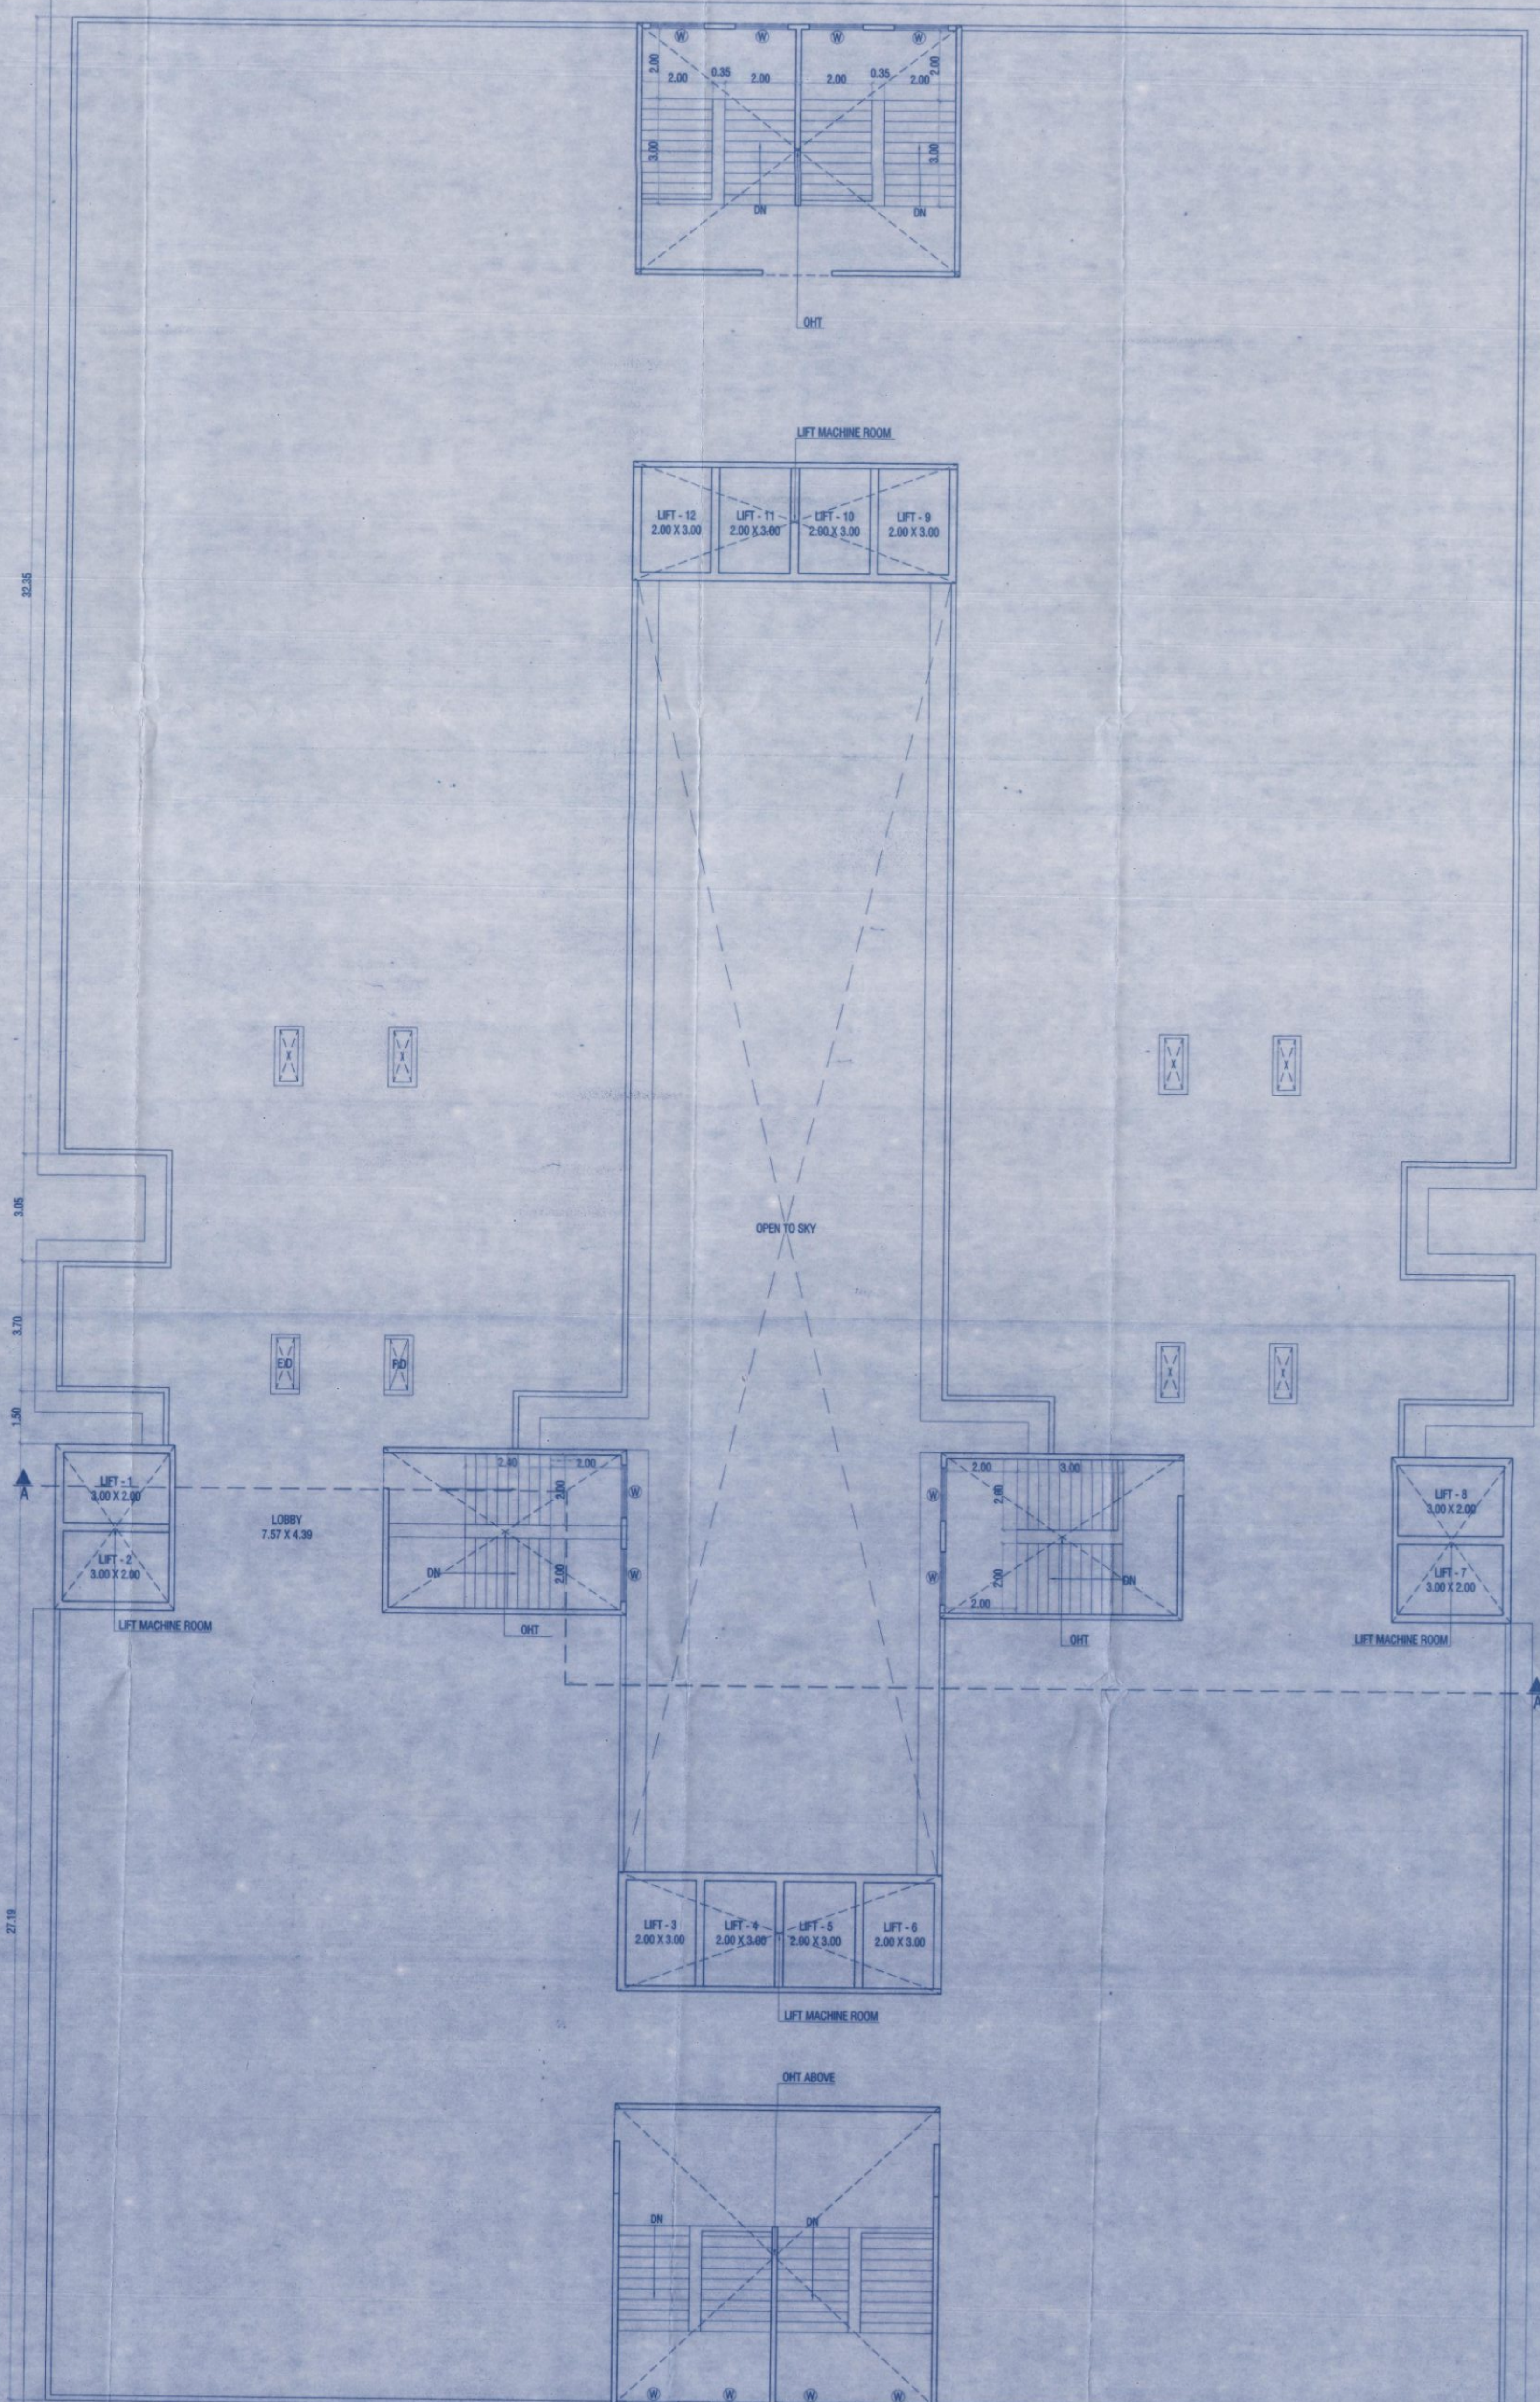

TERRACE FLOOR PLAN
SCALE 1:100

SCHEDULE OF DOOR & WINDOW

S.NO.	TYPE DOOR & WINDOW	OPENING SIZE	DESCRIPTION
1	D	1.20 x 2.25	T.W. FRAMED WITH PANNELED DOOR
2	D1	1.05 x 2.25	T.W. FRAMED WITH PANNELED DOOR
3	D2	0.75 x 1.80	T.W. FRAMED WITH PANNELED DOOR
4	W	1.50 x 1.50	T.W. GLAZED WINDOW
5	V	0.60 x 0.80	LOUVERED VENTILATOR

DESCRIPTION OF PROPOSAL

DETAILS OF PLOT AREA STATEMENT UNDER ACCOMMODATION
RESERVATION OF SECONDARY SCHOOL RESERVATION & COLLEGE
RESERVATION ON PLOT BEARING S.NO- 47, 48, 49, 51A/1, 118/1A, 120/1A,
121, 122, AT VILLAGE MUMBA, THANE

NAME AND ADDRESS OF OWNER / P.O.A.H.

YES REALTY
S.NO-55, CENTRAL EMPIRE, OPP CENTRAL HEIGHTS, NEXT TO KAUSA TMC
STADIUM, KAUSA MUMBA, DISTRICT THANE-400612

NAROTTAM NAGAR CO. OPERATIVE HOUSING SOCIETY
AMRUT NAGAR, OLD PUNE ROAD, MUMBA, TAL -THANE DIST THANE

SIGNATURE OF OWNER/ P.O.A.H.

[Signature]
Chairman Secretary Treasurer

[Signature]
SIGNATURE OF ARCHITECT

ARCHITECTS



2ND FLOOR, NAKSHATRA, A WING,
NEAR TMC, ALMEIDA ROAD,
PANCHPAKHADI, THANE (W), 400 602
PHONE - 2537 8701, TELEFAX - 2536 4700
E MAIL - saakararchitects@yahoo.co.in

DRG.NO.	SCALE	DATE	DRN.BY	CHKD.BY
C-720/2023/MNH	1:100	04/04/2023	SACHIN SAGAR	