



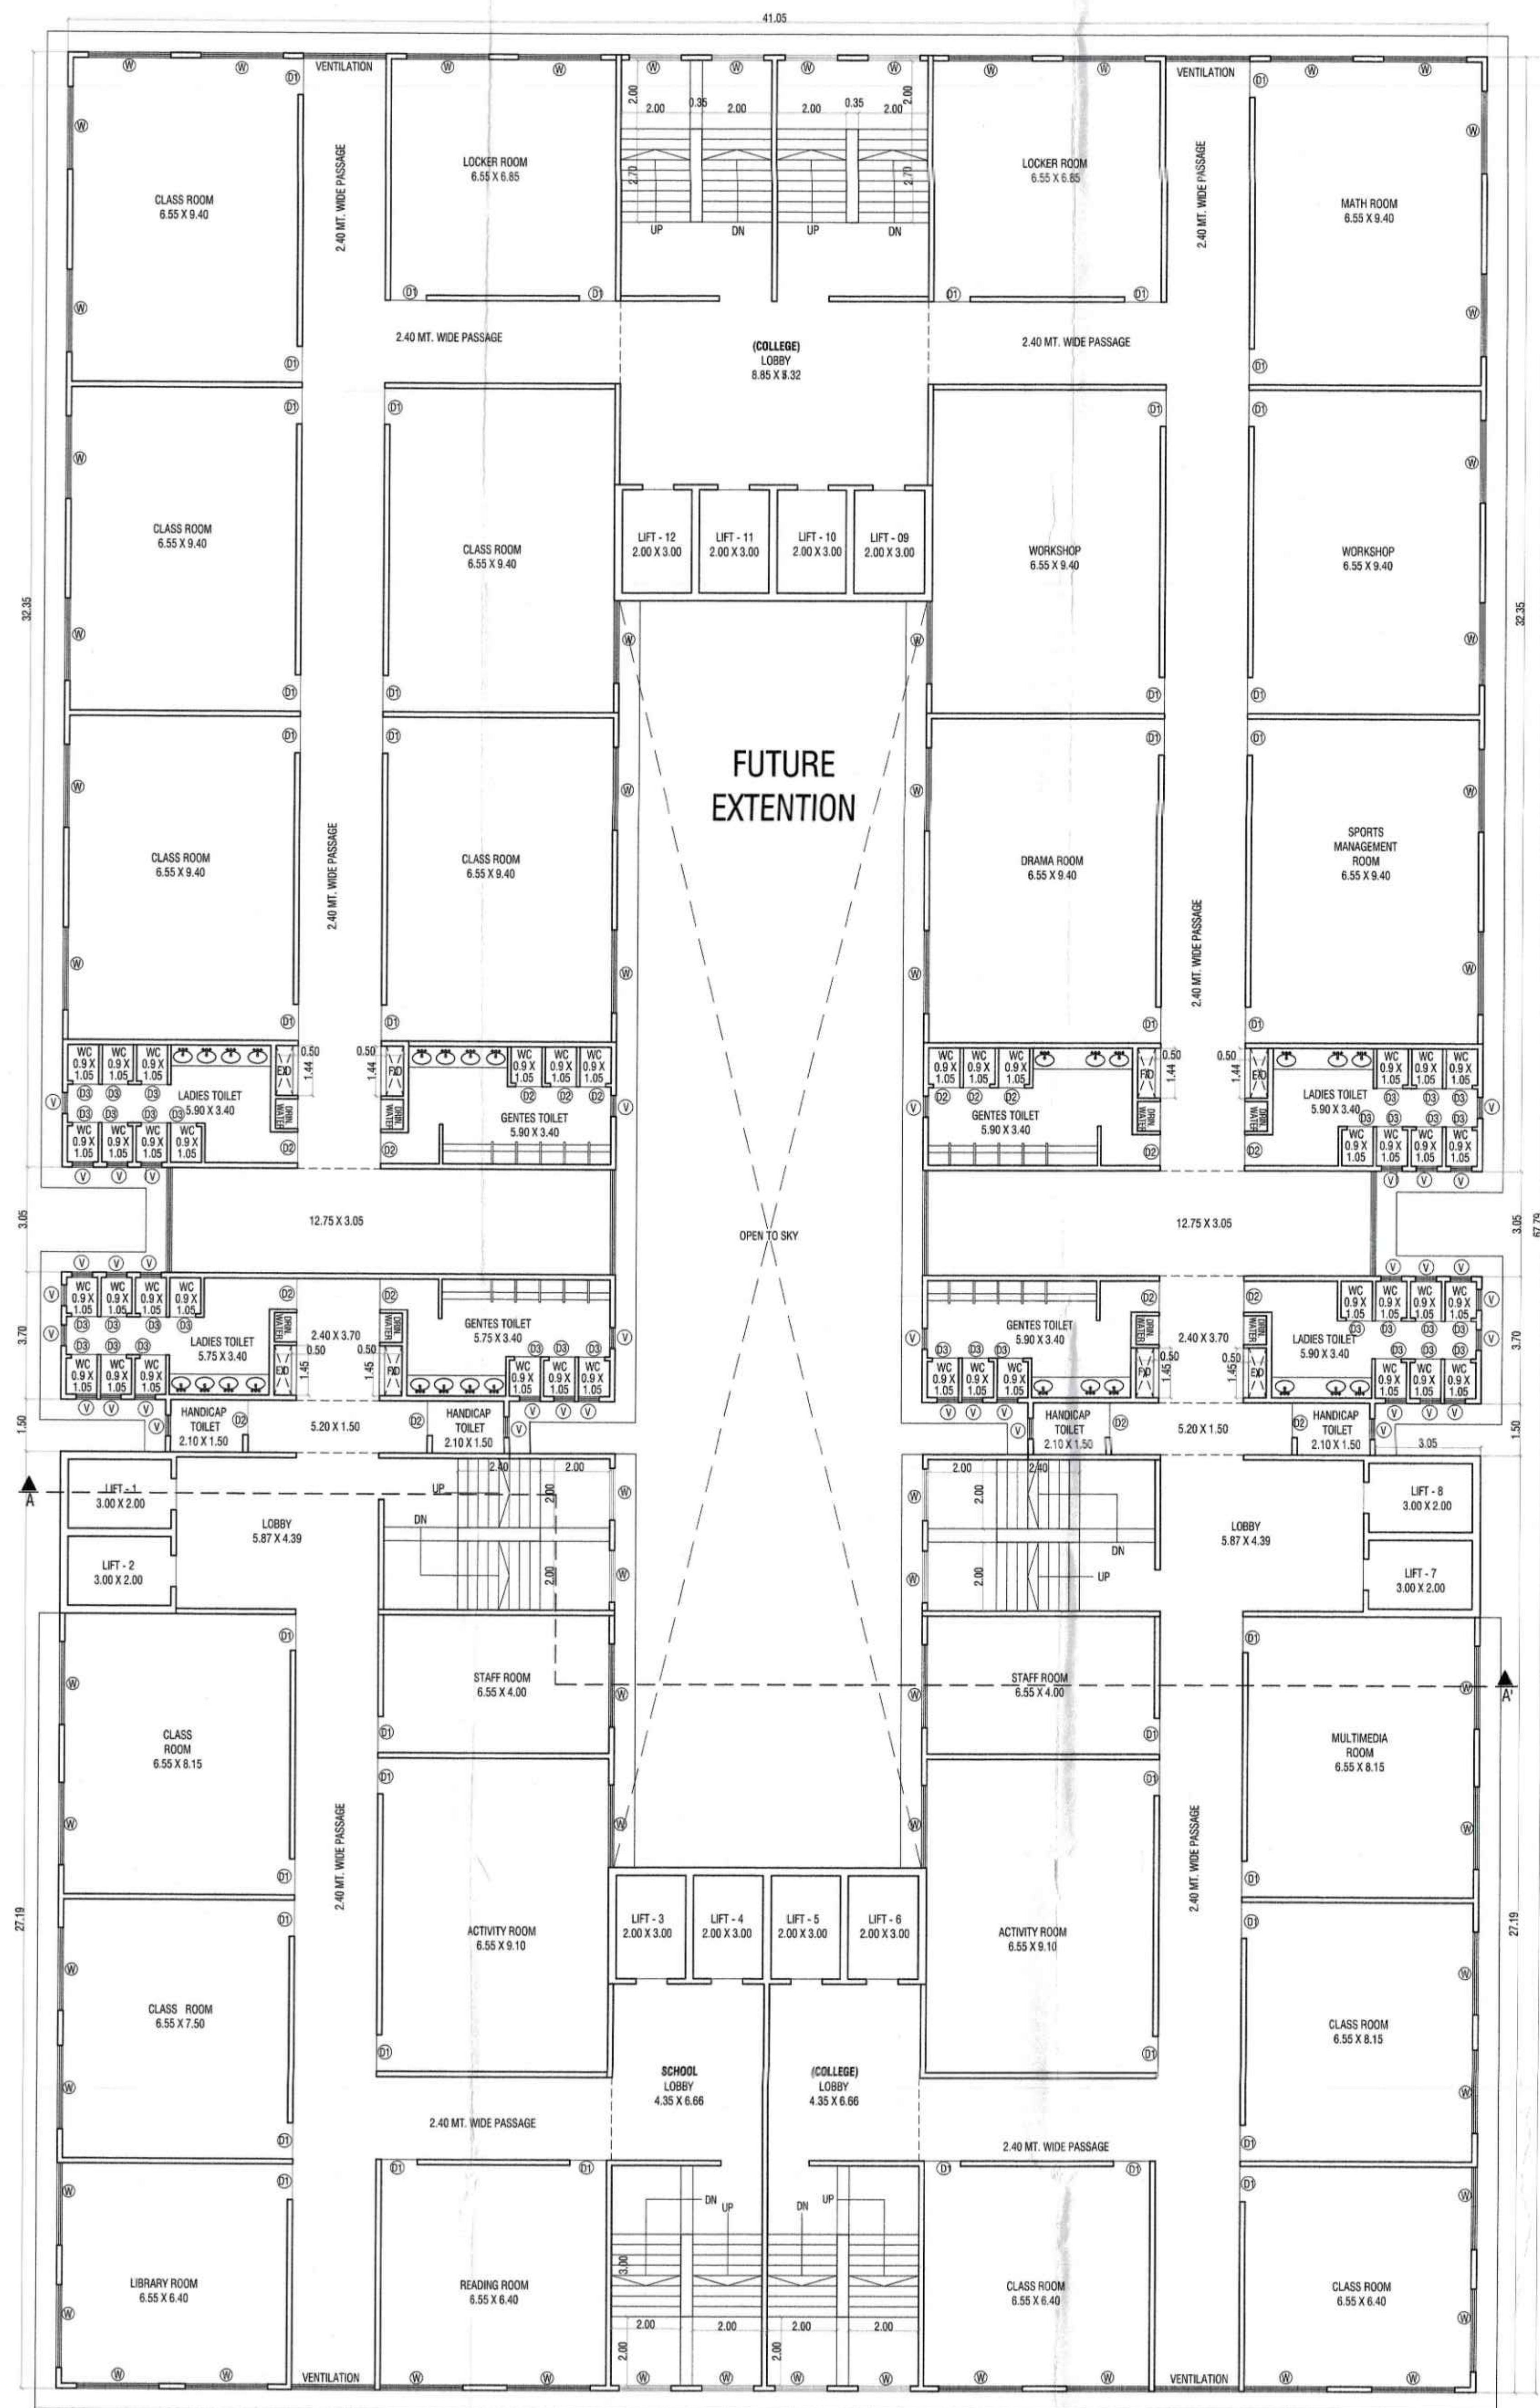


3RD FLOOR PLAN (SCHOOL & COLLEGE)
SCALE - 1:100

SCALE - 1:100

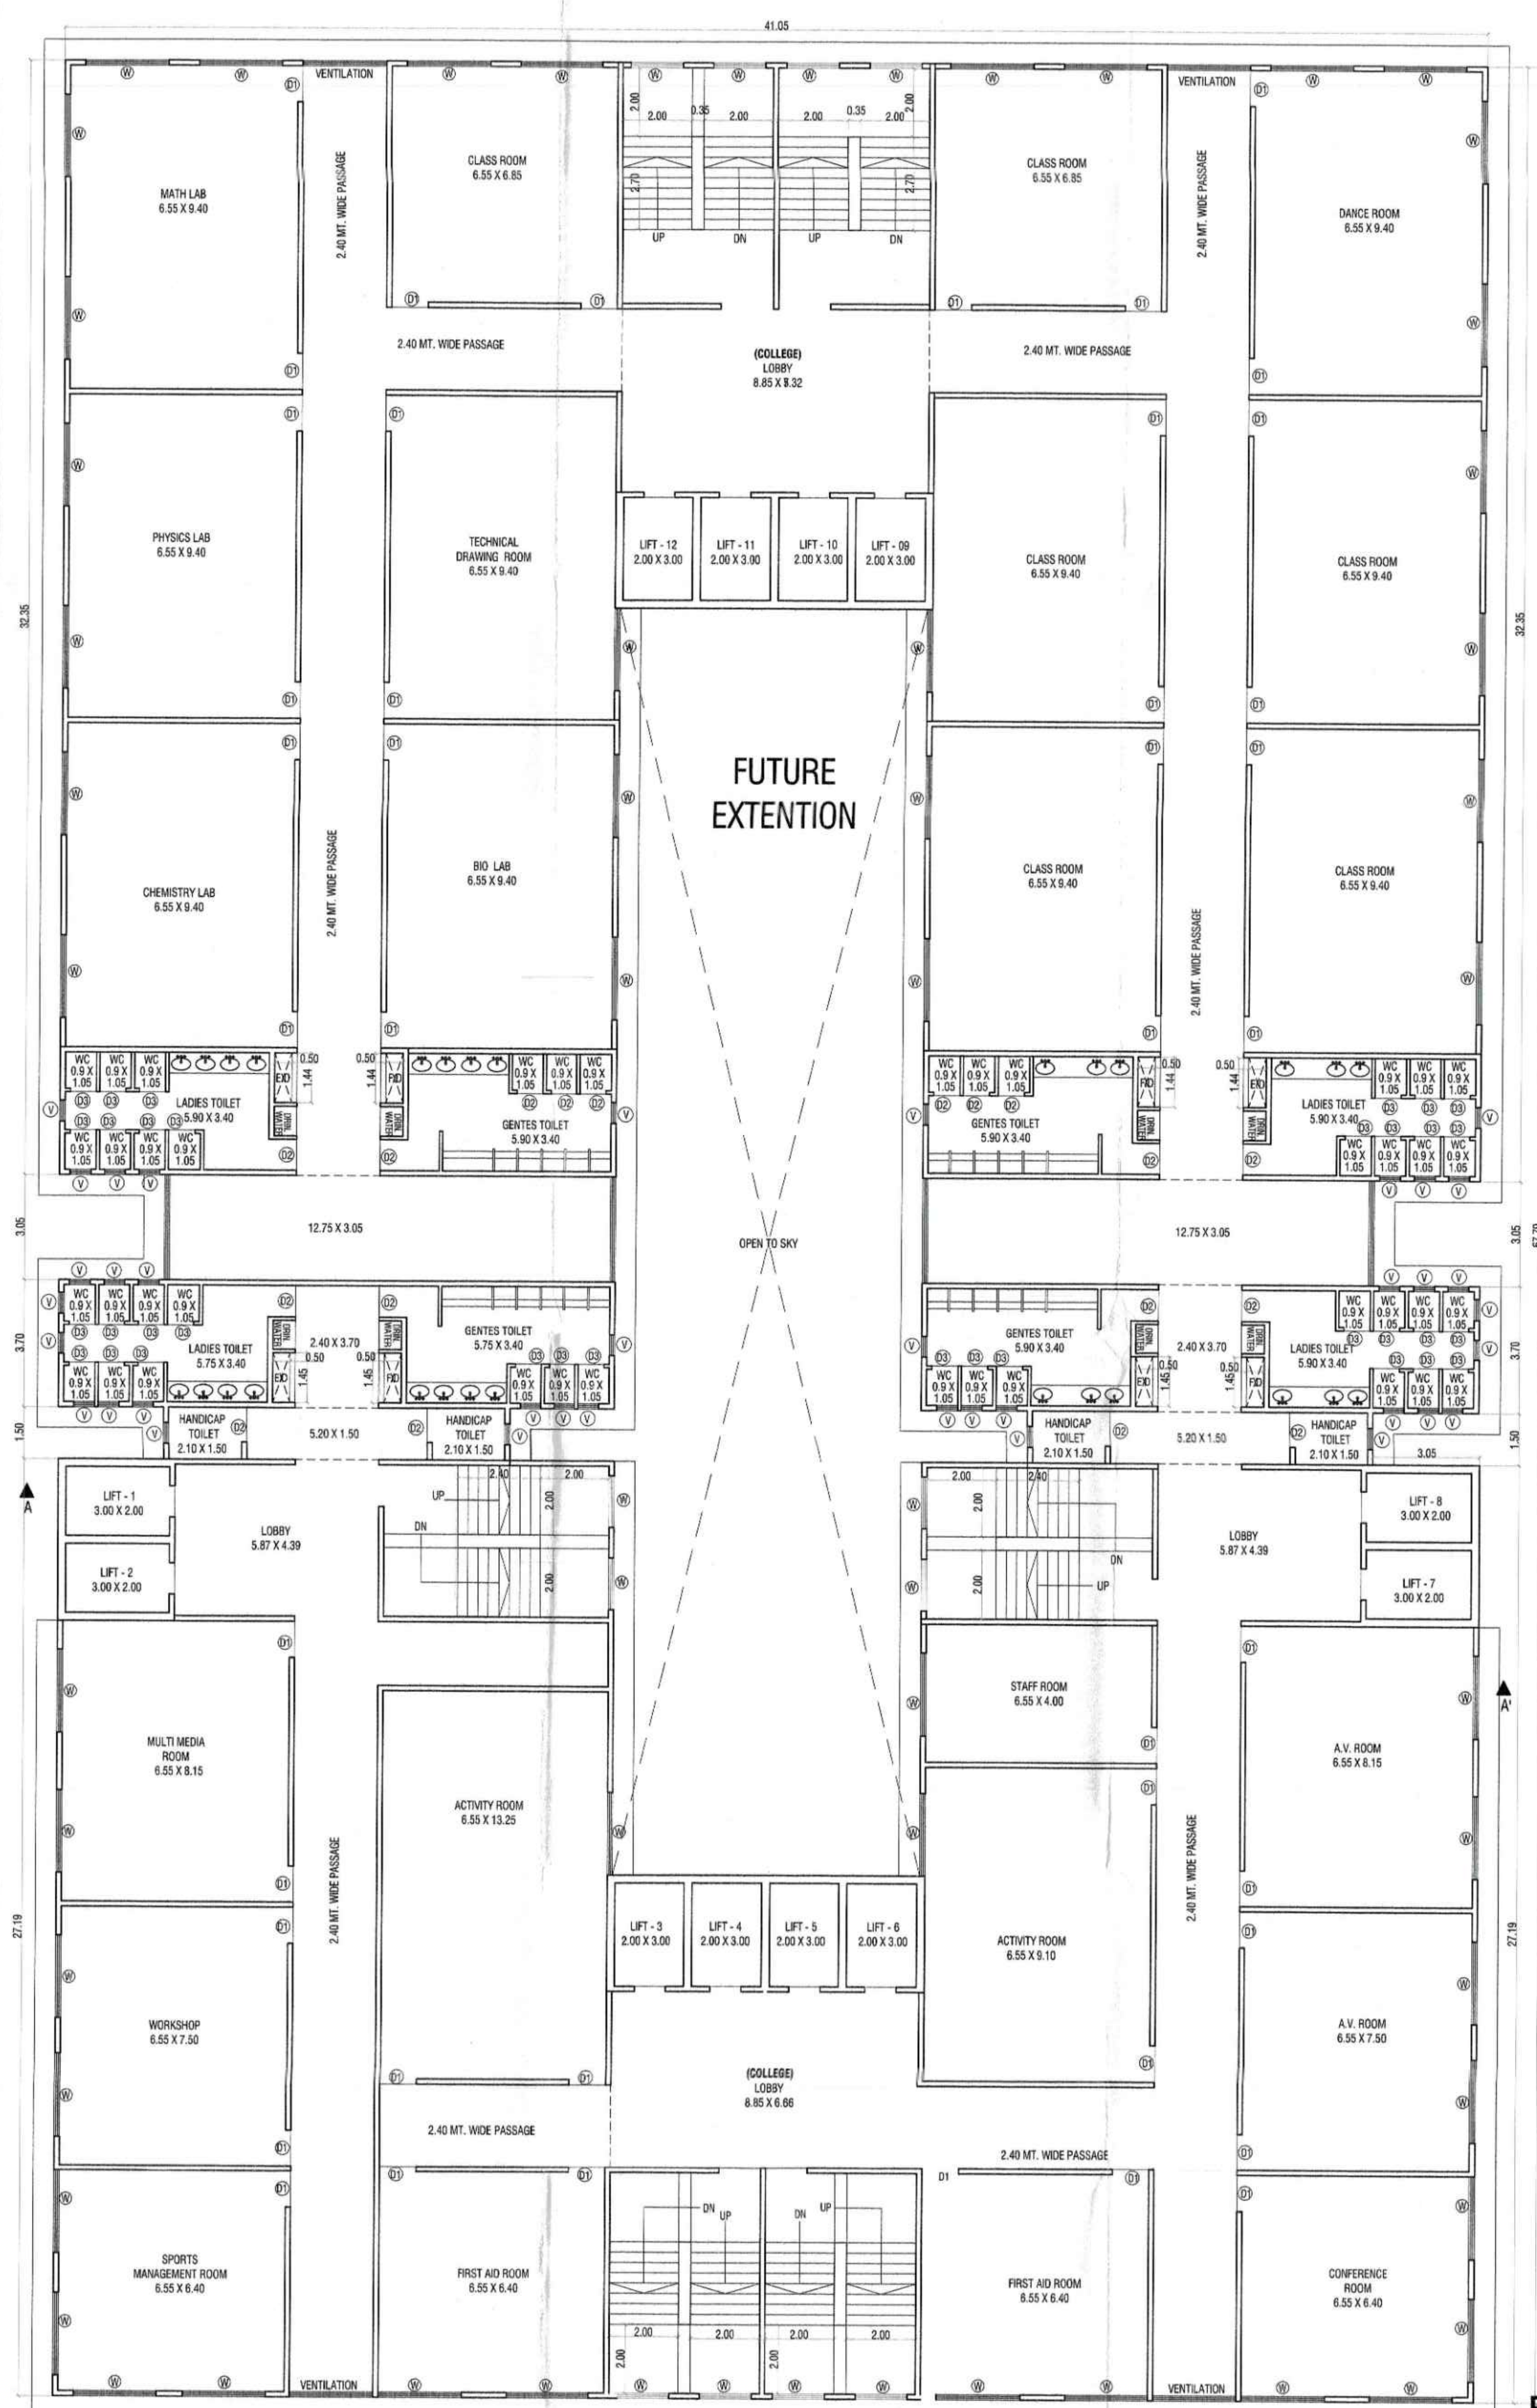

4TH FLOOR PLAN (SCHOOL PART & COLLEGE PART)

SCALE - 1:10

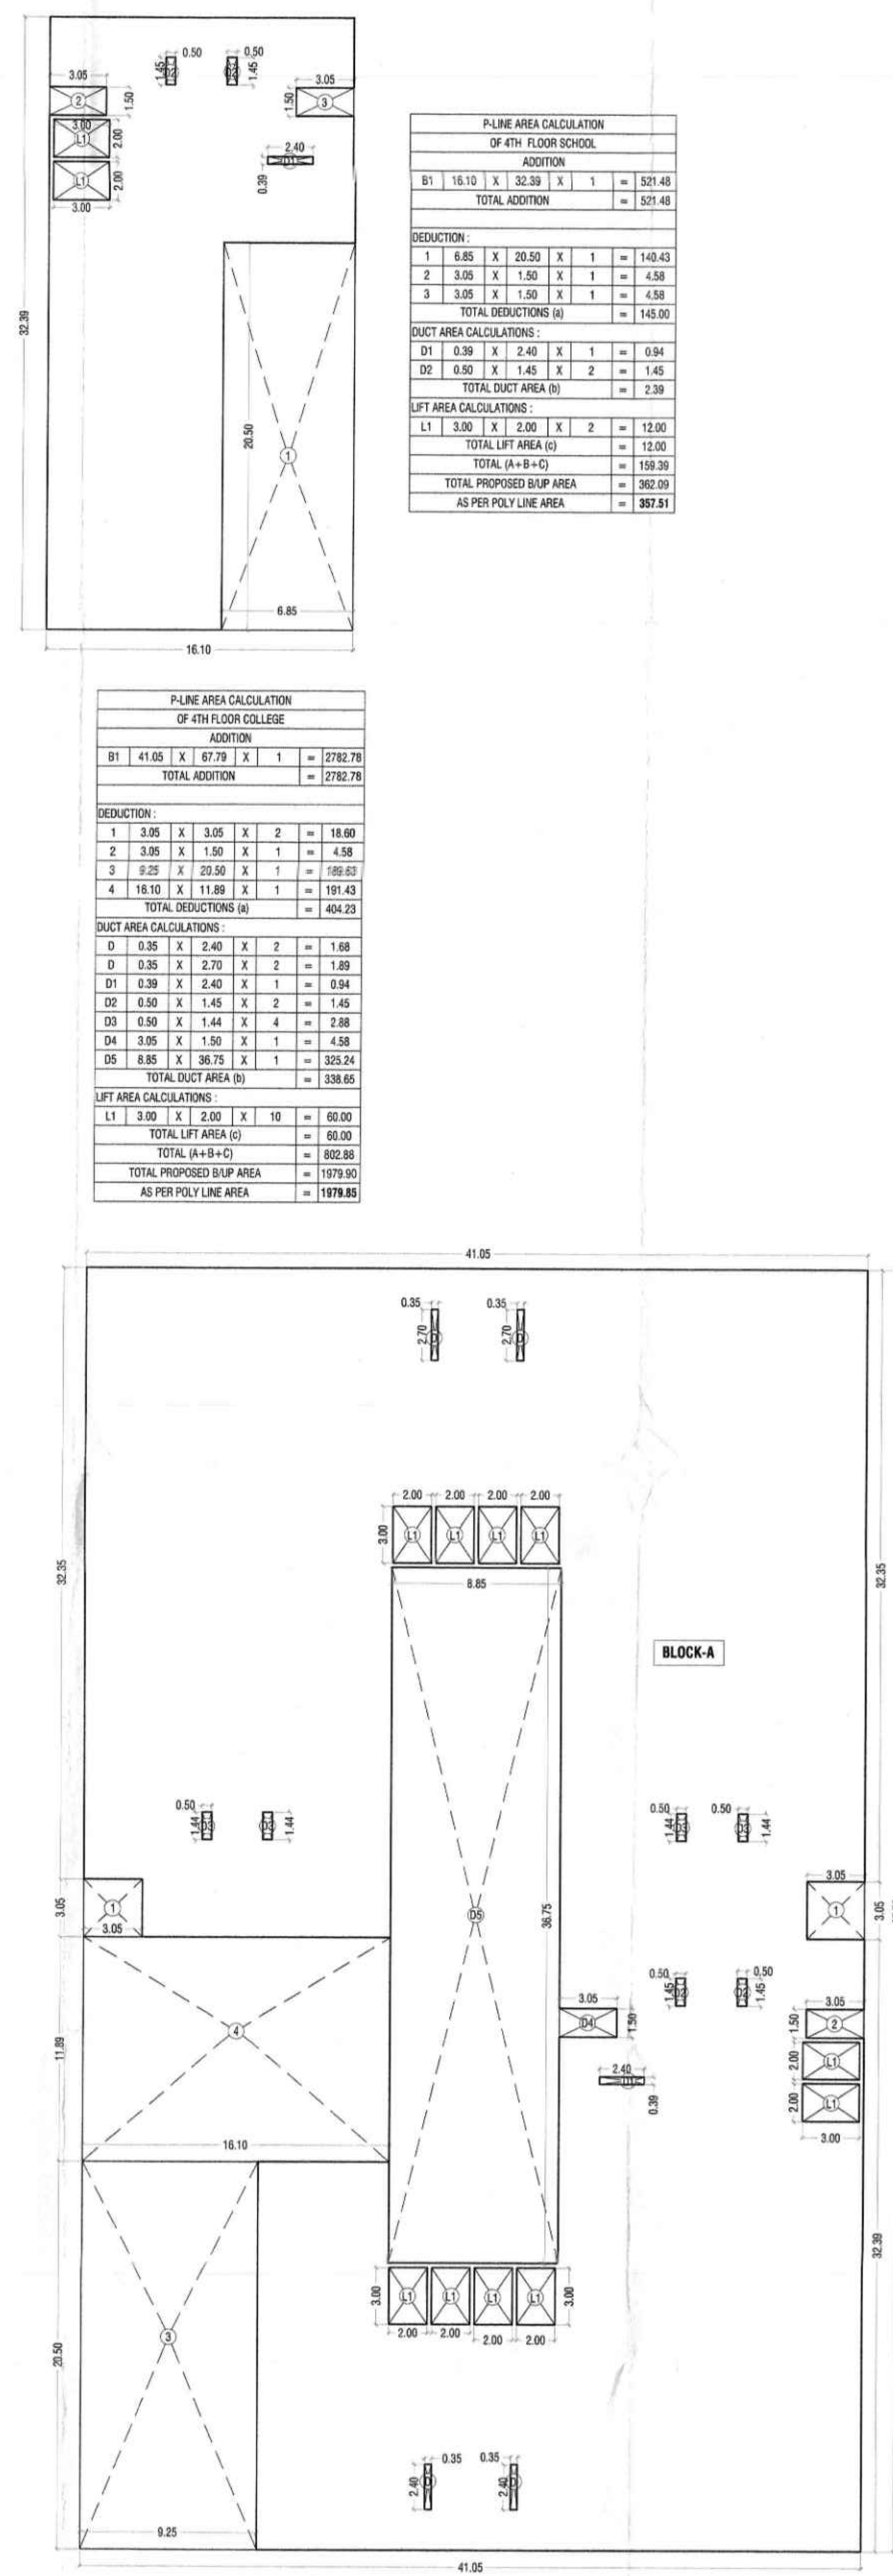

P-LINE AREA LINE DIAGRAM OF 5TH FLOOR PLAN (COLLEGE)

SCALE 1:200

PLAIN AREA CALCULATION OF 4TH FLOOR SCHOOL						
ADDITION						
B1	16.10	X	32.39	X	1	= 521.48
TOTAL ADDITION						= 521.48
DEDUCTION :						
D1	6.85	X	20.50	X	1	= 140.43
D2	3.05	X	1.50	X	1	= 4.58
D3	3.05	X	1.50	X	1	= 4.58
TOTAL DEDUCTIONS (a)						= 149.59
DUCT AREA CALCULATIONS :						
D1	0.39	X	1.45	X	1	= 0.94
D2	0.50	X	2.40	X	2	= 1.45
TOTAL DUCT AREA (b)						= 2.39
LEFT AREA CALCULATIONS :						
L1	3.00	X	2.00	X	2	= 12.00
TOTAL LEFT AREA (c)						= 12.00
TOTAL (A+B-C)						= 159.39
TOTAL PROPOSED BUMP AREA						= 352.09
AS PER POLY LINE AREA						= 367.91

PUMP AREA CALCULATION OF 4TH FLOOR COLLECTOR						
ADDITION						
B1	41.05	X	07.79	X	1	= 272.76
TOTAL ADDITION						= 272.76
DEDUCTION:						
1	3.05	X	3.05	X	2	= 18.60
2	3.95	X	1.50	X	1	= 5.93
3	2.32	X	1.50	X	1	= 3.48
4	16.10	X	11.89	X	1	= 192.43
TOTAL DEDUCTIONS (X)						= 40.43
DUCT AREA CALCULATIONS:						
D	0.35	X	2.40	X	2	= 1.68
D1	0.35	X	2.75	X	2	= 1.93
D2	0.30	X	2.40	X	1	= 0.84
D3	0.50	X	1.45	X	2	= 1.45
D4	0.50	X	1.44	X	4	= 2.88
D5	3.95	X	1.50	X	1	= 5.93
D6	8.95	X	2.40	X	1	= 21.48
TOTAL DUCT AREA (X)						= 336.65
LIFT AREA CALCULATIONS						
L1	3.00	X	2.50	X	10	= 60.00
TOTAL LIFT AREA (X)						= 60.00
TOTAL PROPOSED BUMP AREA						= 1079.80
AS PER POLY LINE AREA						= 1179.00

SCHEDULE OF DOOR & WINDOW			
S.NO.	TYPE DOOR & WINDOW	OPENING SIZE	DESCRIPTION
1	D	1.20 x 2.25	T.W FRAMED WITH PANNELED DOOR
2	D1	1.05 x 2.25	T.W FRAMED WITH PANNELED DOOR
3	D2	0.75 x 1.80	T.W FRAMED WITH PANNELED DOOR
4	W	1.50 x 1.50	T.W GLAZED WINDOW
5	V	0.50 x 0.90	LOUVERED VENTILATOR

DESCRIPTION OF PROPOSAL

DETAILS OF PLOT AREA STATEMENT UNDER ACCOMMODATION
RESERVATION OF SECONDARY SCHOOL RESERVATION & COLLEGE
RESERVATION, ON PLOT BEARING S.NO- 47, 48, 49, 51A/1, 118A/1, 120A/
121, 122, AT VILLAGE MUMBRA, THANE

NAME AND ADDRESS OF OWNER / P.O.A.H.

YES REALTY
S.NO-55,CENTRAL EMPIRE, OPP CENTRAL HEIGHTS, NEXT TO KAUSA TMC
STADIUM,KAUSA MUMBRA, DISTRICT THANE-400612

NAROTTAM NAGAR CO. OPERATIVE HOUSING SOCIETY
ANRUT NAGAR, OLD PUNE ROAD, MUMBAI, TAL -THANE DIST THANE

SIGNATURE OF OWNER/ P.O.A.H

ARCHITECTS



2ND FLOOR, NAKSHATRA, A WING,
NEAR TMC, ALMEIDA ROAD,
PANCHPAKHADI, THANE (W). 400 602
PHONE - 2537 8701, TELEFAX - 2536 47
E MAIL - saakaararchitects@yahoo.co

DRG.NO.	SCALE	DATE	DRN.BY	CHKD.BY
C-720/2022/M/02	1 : 100	04/04/2023	SACHIN/SAGAR	

[illegible]