


2ND FLOOR PLAN
SCALE: 1:100

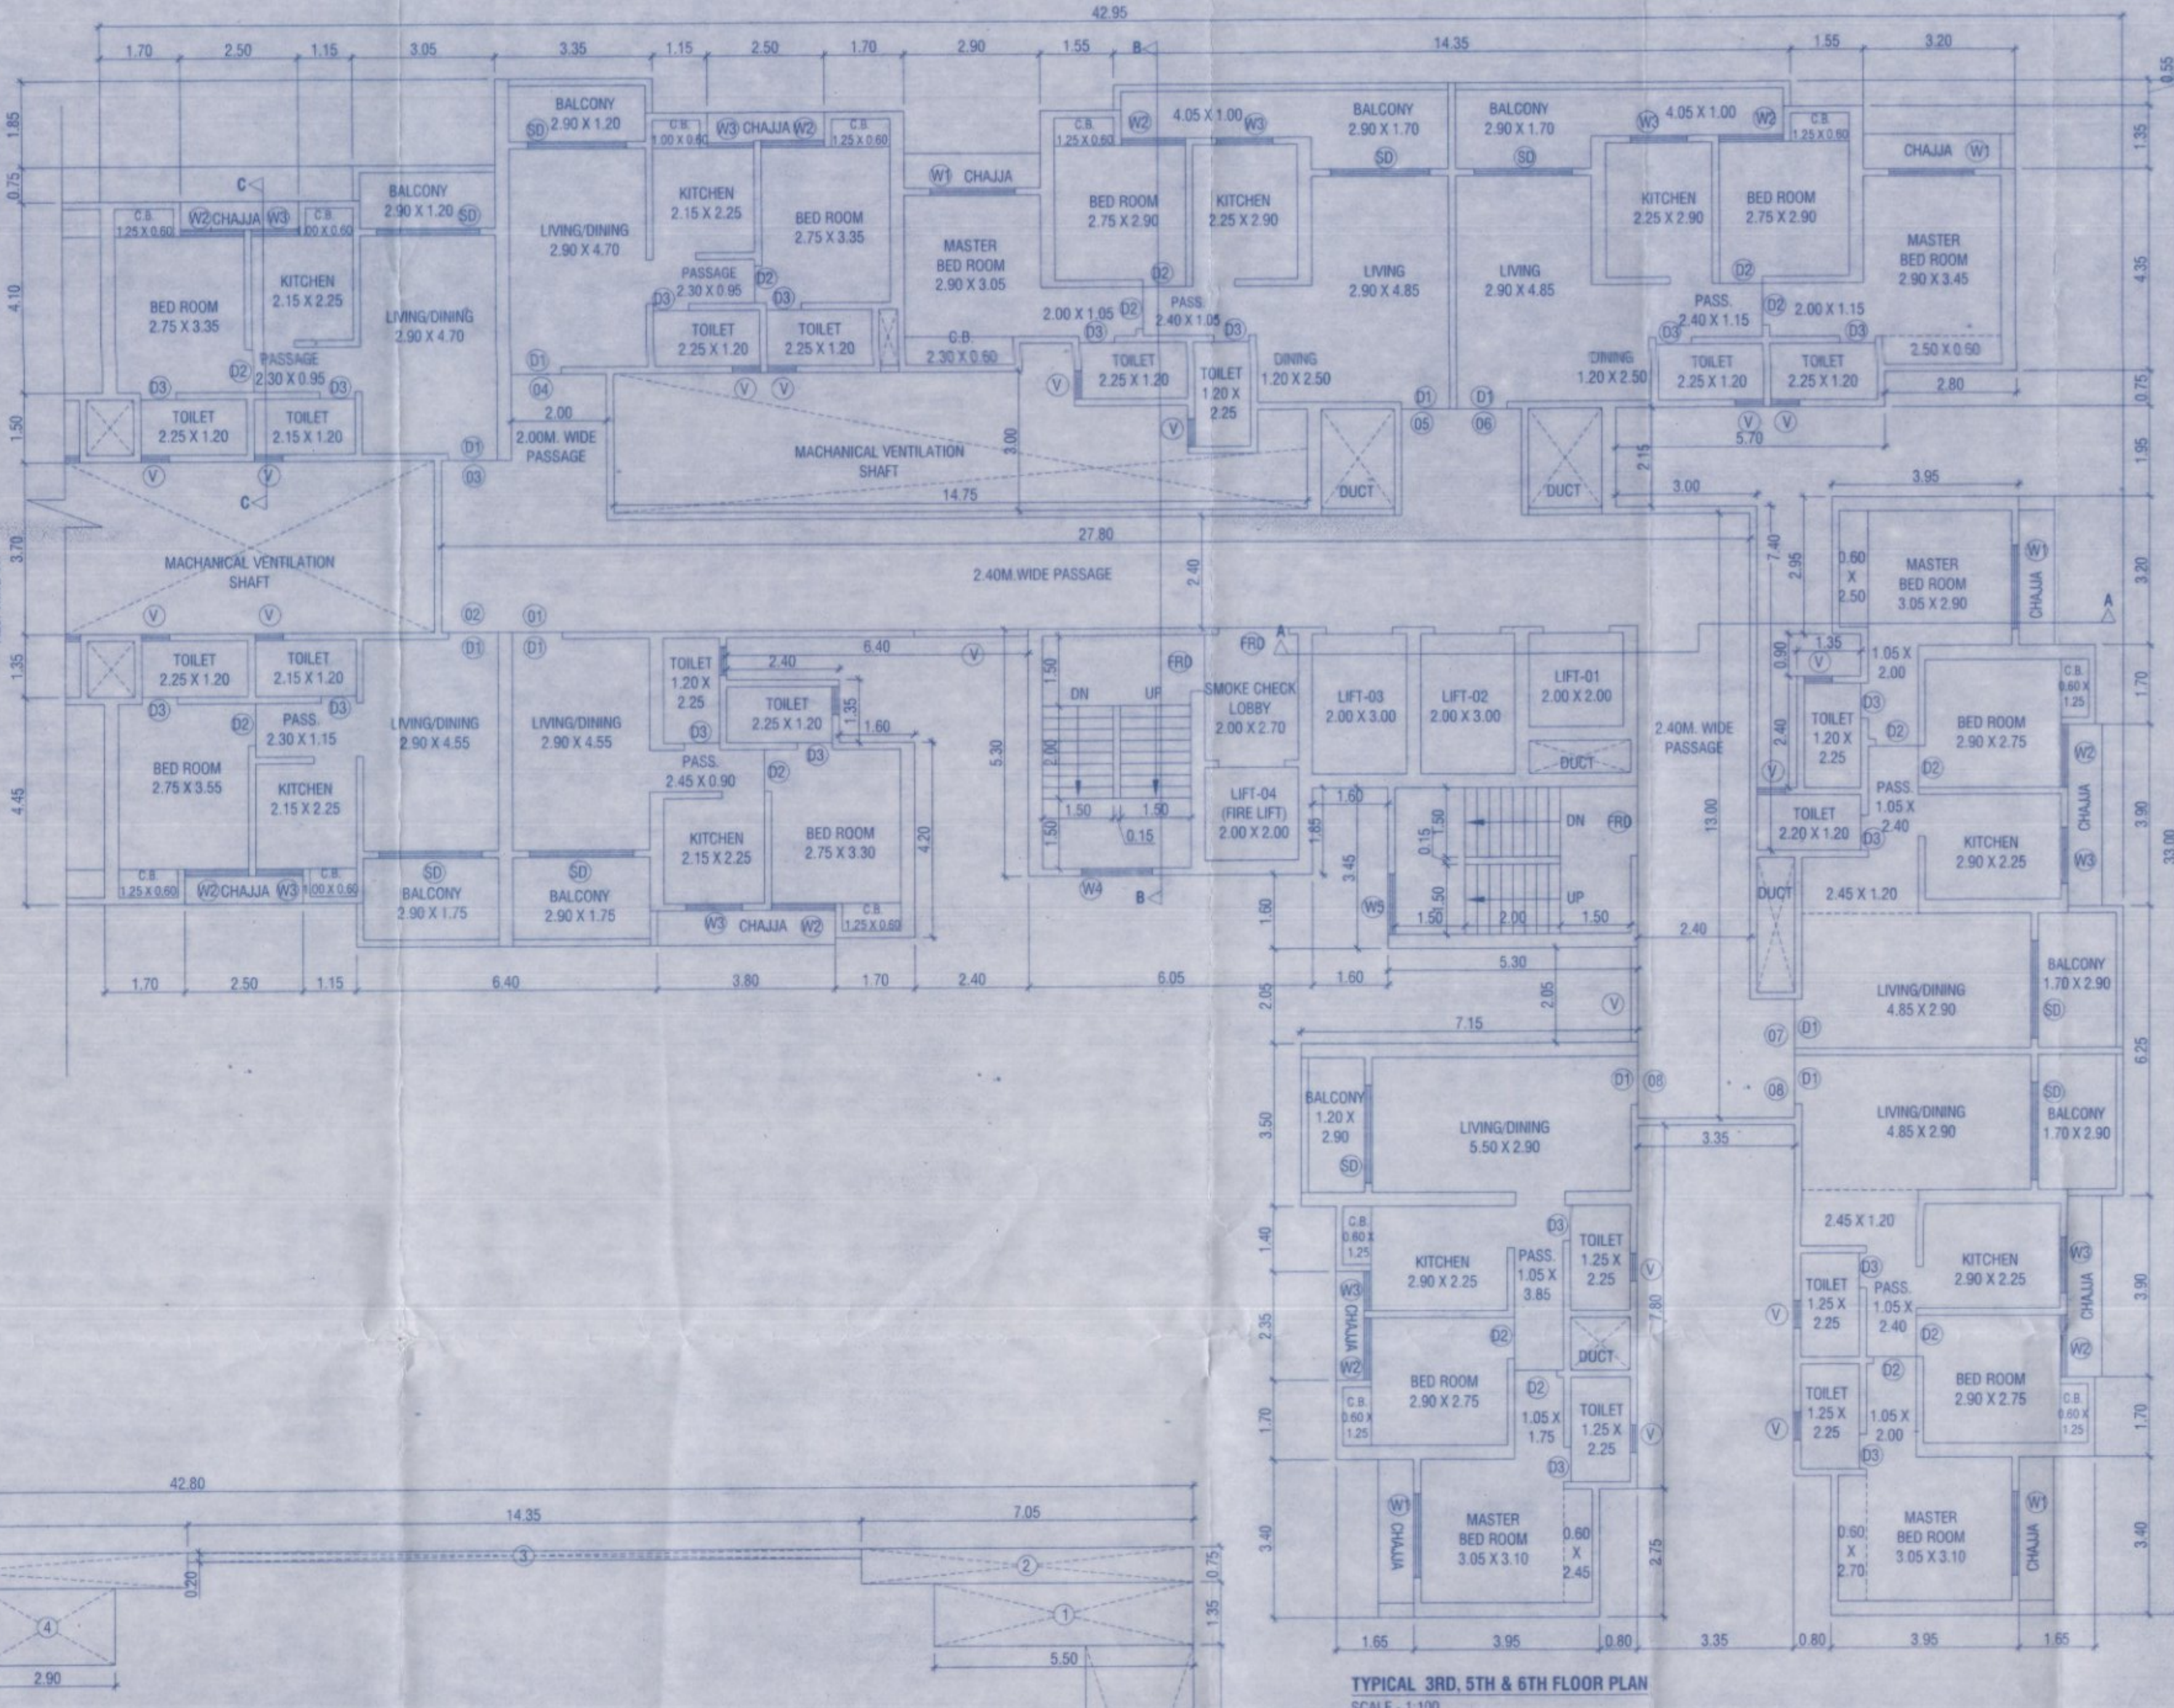

CONTENTS OF SHEET		
2ND FLOOR PLAN, TYPICAL FLOOR PLAN WITH AREA LINE DIAGRAM & CALCULATION ETC.		
STAMP OF APPROVAL OF PLAN		
Plans are approved Subject to conditions prescribed in permit No. V.P.509/15/3/23 TM/007/011/2023 Dated:- 03/11/2023 <i>[Signature]</i> Deputy Engineer (TDS) <i>[Signature]</i> Town Development & Planning Officer (T.D.O.) Thane Municipal Corporation of The City of Thane		
सारांशधान "मोड्यु नवोपलाननगर कोषागार म छापले जखेमे विद्यमान दितायेने विभागीयनुसार आचरणक जो परवानका म केत पोलिकाफर काले काँडे, मास्तराई विलेजमाइ ६ टावर एकरा फर्तिद्वारेके अलग पा उपकरण उपकरण पुस्तक जारी. न्यायालयी नालिनी नाम ३ वर्षी बाद व रू. १०००/- द्वी होउ अप्रमाण"		
DOOR WINDOW SCHEDULE		
TYPE	SIZE	DESCRIPTION
D	1.05 X 2.10	T.W. FRAMED WITH PANNELED DOOR
D1	0.90 X 2.10	T.W. FRAMED WITH PANNELED DOOR
D2	0.75 X 2.00	T.W. FRAMED WITH PANNELED DOOR
RS	AS PER SITE X-40	ROLLING SHUTTER
W	2.20 X 1.20	T.W. FRAMED WITH GLAZE WINDOW
W1	1.50 X 1.20	T.W. FRAMED WITH GLAZE WINDOW
W2	1.20 X 1.20	T.W. FRAMED WITH GLAZE WINDOW
W3	1.00 X 1.20	T.W. FRAMED WITH GLAZE WINDOW
W4	3.20 X 1.20	T.W. FRAMED WITH GLAZE WINDOW
V	0.60 X 0.90	T.W. FRAMED WITH LOUVERS
DESCRIPTION OF PROPOSAL		
PROJECTED DEVELOPMENT UNDER ACCOMMODATION RESERVATION POLICY ON PLOT BEARING S.NO-48, 47, 48, 49, 50/1, 51A/1, 67/1, 115/1, 116, 117A/1, 118A/1, 119A,120A, 121, 122 AT VILLAGE MUMBARA THANE		
NAME AND ADDRESS OF OWNER/ P.O.A.H.		
YES REALTY S.NO-55 CENTRAL EMPRE, OPP CENTRAL HEIGHTS, NEXT TO KAUSA TMC STADIUM,KAUSA MUMBARA, DISTRICT THANE-400612		
NAROTTAM NAGAR CO. OPERATIVE HOUSING SOCIETY AMROIT PARKHADI OLD PUNE ROAD,MUMBARA, TAL-THANE DIST THANE		
<i>[Signature]</i> <i>[Signature]</i> <i>[Signature]</i> Chairman Secretary Treasurer SIGNATURE OF OWNER /P.O.A.H. SIGNATURE OF ARCHITECT		
ARCHITECTS		
 Saakar ARCHITECTS 2ND FLOOR, NAKSHATRA, A WING, NEAR TMC, ALMEIDA ROAD, PANCHPAKHADI, THANE (W), 400 602 PHONE - 2537 8701, TELEFAX - 2536 4700 E MAIL - saakaararchitects@yahoo.co.in		
DRG. NO.	SCALE	DATE
		DWG.D