

Plans are approved Subject to conditions
prescribed in permit No. V.P.505/01/01/023
TMC/2023/06/11/2023. Dated: 03/11/2023
A.O.C.R.
Thane Municipal Corporation
The City of Thane

सावधान
"मूल नक्शासुसार बांधणीस न करणे नवेच
निकास विभाग, विद्यार्थीकुल, आरक्षण, या
परमार्थ न ठेव. बांधणी करताना, मालामाल
प्रवेशित न करताना अधिनियम १३ व १४
अनुसार बांधणीस मूला आहे. न्यायाधीश यांनी
बांध ३ वर्षे देव व ३०००/- देव होऊ असेल"

DOOR WINDOW SCHEDULE

TYPE	SIZE	DISCRIPTION
D	1.20 X 2.10	T.W. FRAMED WITH PANNELED DOOR
D1	1.05 X 2.10	T.W. FRAMED WITH PANNELED DOOR
D2	0.90 X 2.10	T.W. FRAMED WITH PANNELED DOOR
D3	0.75 X 2.30	T.W. FRAMED WITH PANNELED DOOR
RS	AS PER SITE X 2.40	ROLLING SHUTTER
W	4.00 X 1.20	T.W. FRAMED WITH GLAZE WINDOW
W1	2.15 X 1.20	T.W. FRAMED WITH GLAZE WINDOW
W3	1.50 X 1.20	T.W. FRAMED WITH GLAZE WINDOW
W4	1.25 X 1.20	T.W. FRAMED WITH GLAZE WINDOW
W5	1.05 X 1.20	T.W. FRAMED WITH GLAZE WINDOW
W6	0.90 X 1.20	T.W. FRAMED WITH GLAZE WINDOW
V	0.60 X 0.90	T.W. FRAMED WITH LOUVERS

DESCRIPTION OF PROPOSAL

PROPOSED DEVELOPMENT UNDER ACCOMMODATION RESERVATION POLICY ON
PLOT BEARING S.NO-46, 47, 48, 49, 50/1, 51/A/1, 67/1, 115/1, 116, 117/A/1,
118/A/1, 119/A, 120/A, 121, 122 AT VILLAGE MUMBARA, THANE

NAME AND ADDRESS OF OWNER/ P.O.A.H.

YES REALTY
S.NO-55, CENTRAL EMPIRE, OPP. CENTRAL HEIGHTS, NEXT TO KAUSA TMC
STADIUM, KAUSA MUMBARA, DISTRICT THANE-400612

NAROTTAM NAGAR CO. OPERATIVE HOUSING SOCIETY
AMRUT NAGAR, OLD PUNE ROAD, MUMBARA, TAL - THANE, DIST THANE

Narottam Nagar Co-operative Housing Society Ltd.


Chairman Secretary Treasurer
SIGNATURE OF OWNER/ P.O.A.H. SIGNATURE OF ARCHITECT

ARCHITECTS NAME & ADDRESS

Saakar
ARCHITECTS
2ND FLOOR, NAKSHATRA, A WING,
NEAR TMC, ALMEIDA ROAD,
PANCHPAKHADI, THANE (W), 400 602
PHONE - 2537 6701, TELEFAX - 2536 4700
E MAIL - saakaararchitects@yahoo.co.in

DRG. NO	SCALE	DATE	DRN. BY	CHKD. BY
C-325/22/MUM/01	1:100	24/06/2023	SAGAR	

Prepared by: Saakar Architects, Narottam Nagar, Accommodation Reservation Policy, Municipal, DWG-2, FOR BASIC
FOR SUBMITTAL TO TMC/2023/06/11/2023, C-325/22/MUM/01, 24/06/2023, DWG

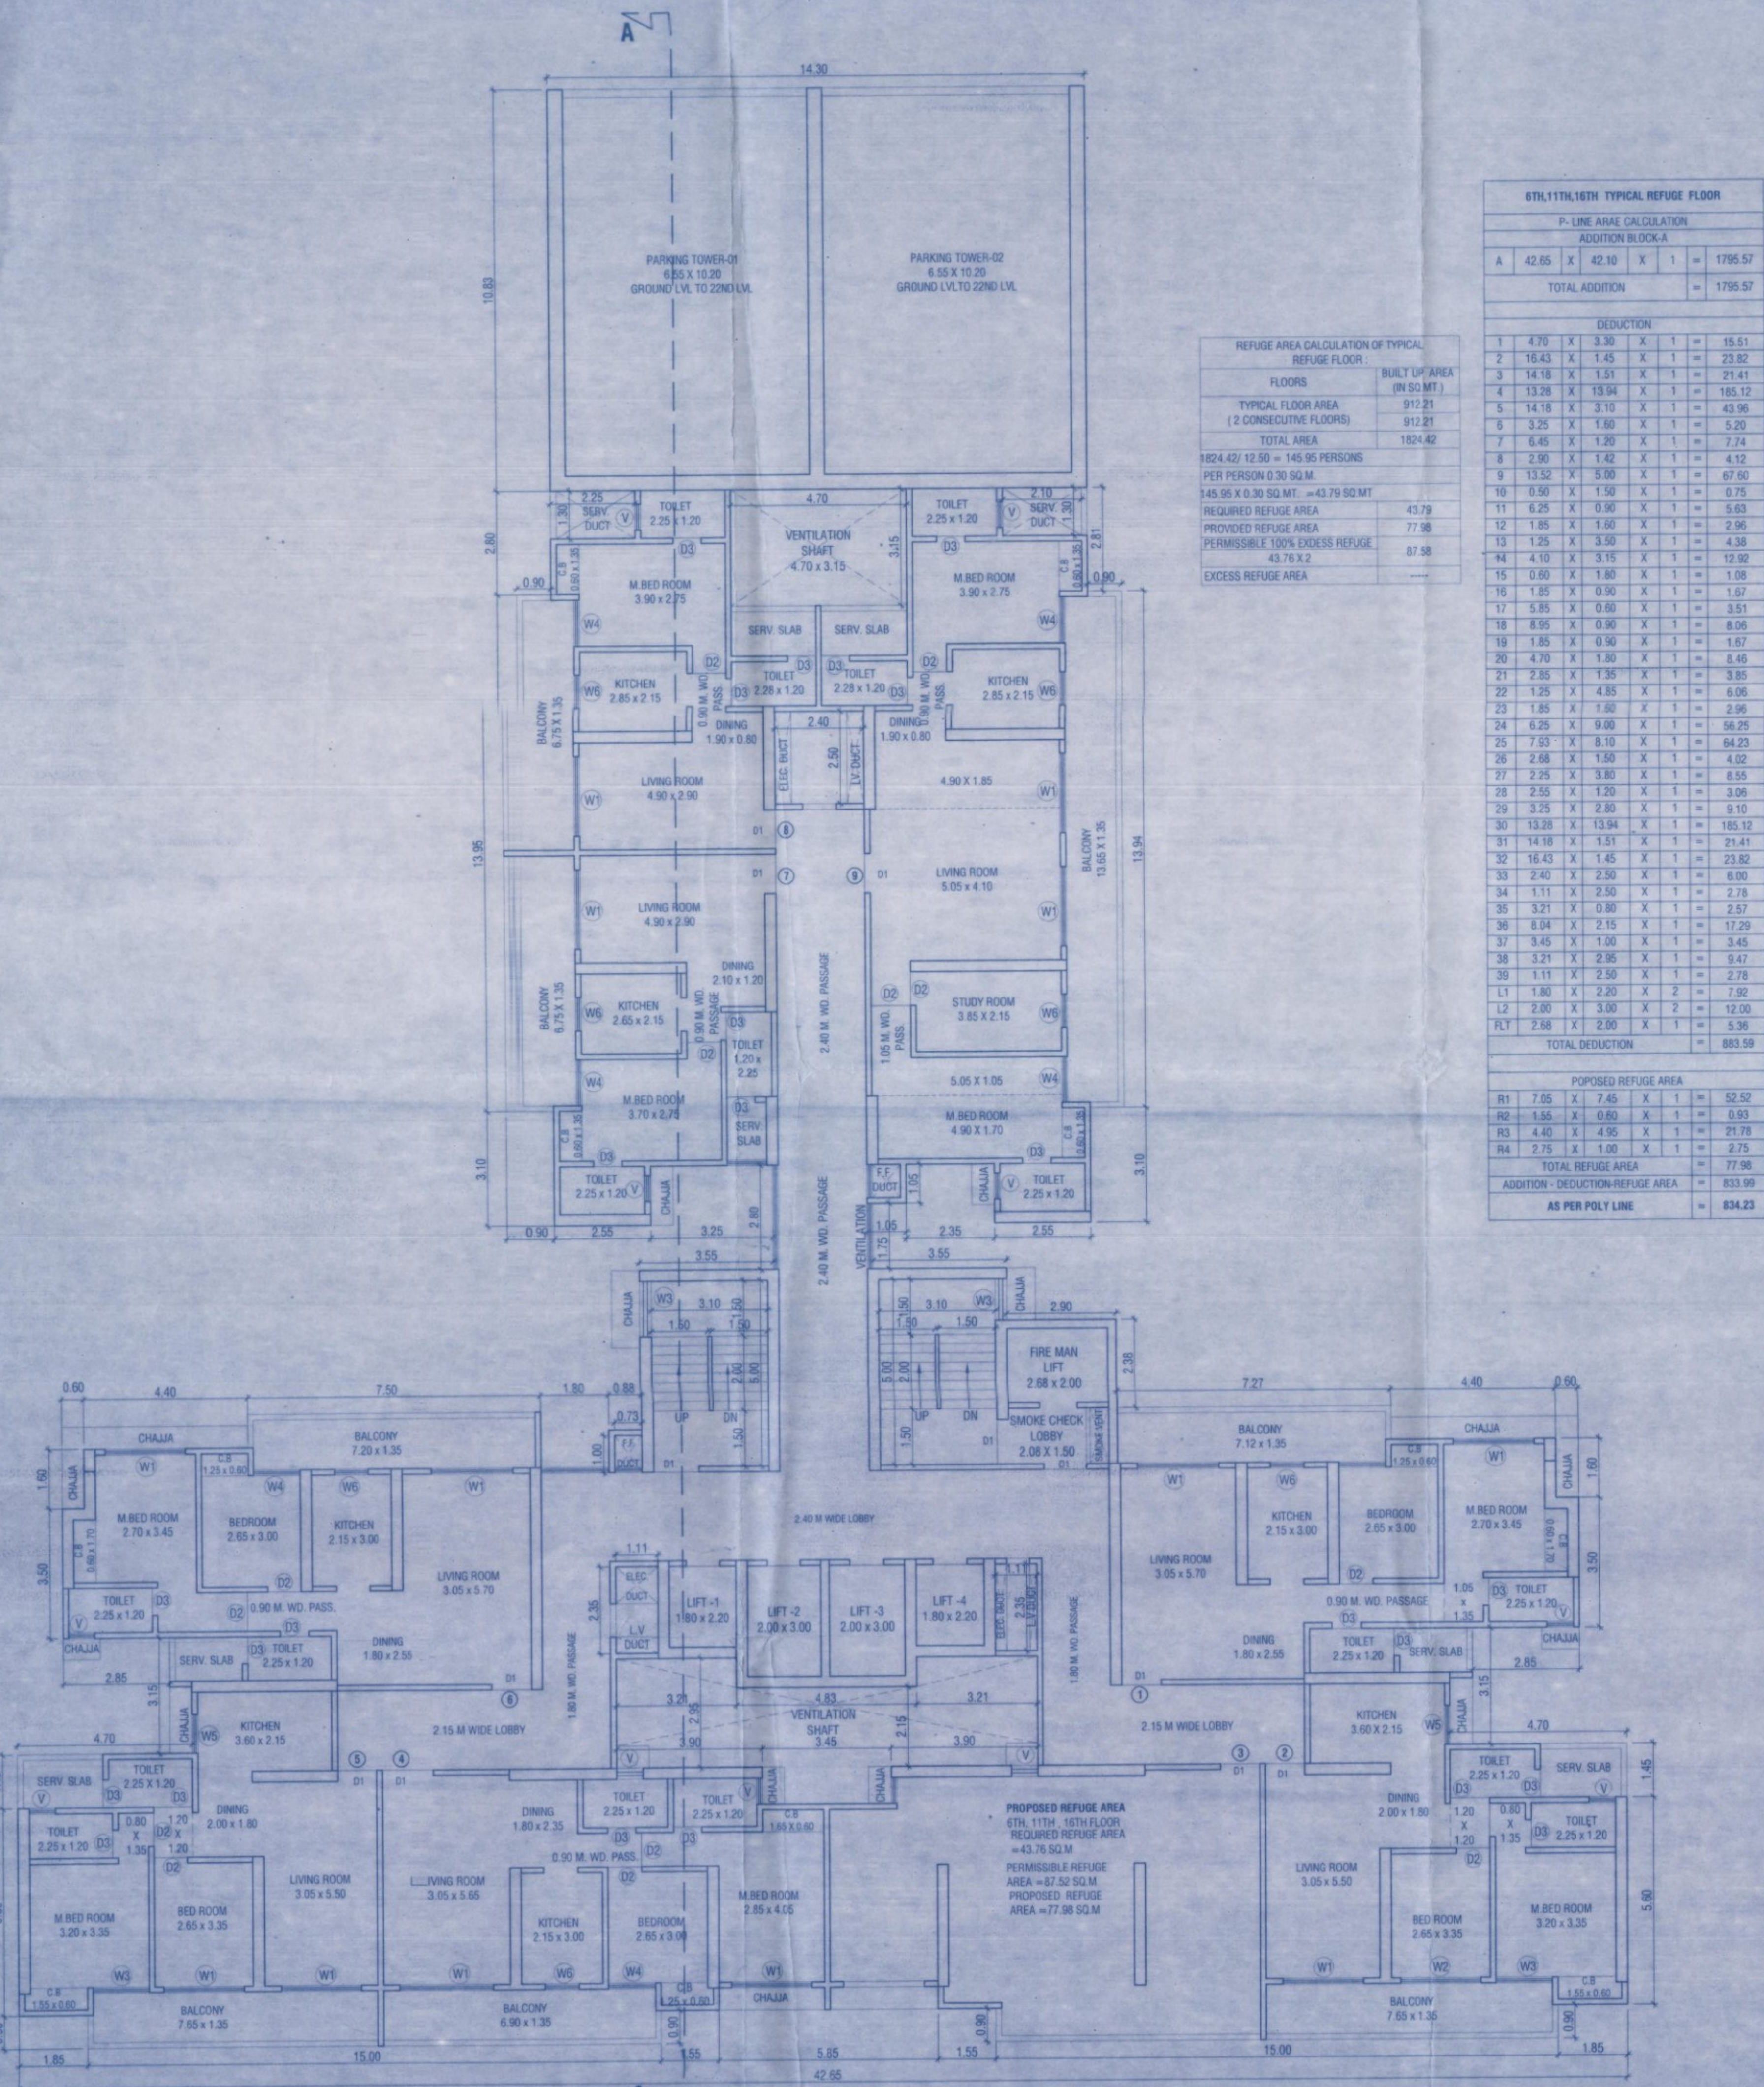

6TH,11TH,16TH TYPICAL REFUGE FLOOR PLAN
SCALE: 1:100

P-LINE AREA LINE DIAGRAM 6TH,11TH,16TH TYPICAL REFUGE FLOOR PLAN
SCALE: 1:100

