

TERRACE FLOOR PLAN, SECTION

STAMP OF APPROVAL OF PLAN

Plans are approved Subject to conditions
prescribed in permit No. V.P.509.1031/23
TMC/ST/01/001/2023 Dated: 03/11/2023
A.P.C.R.

Thane Development & Planning Officer
(T.D.O.)
Thane Municipal Corporation of
The City of Thane



सावधानी

भवन मकानांसाठी बांधकाम व बांधी माली
विधान विभाग विभागाधीन असल्याने, भवन
मकानांच्या व बांधी बांधकामाच्या बाबतीत, भवन माली
बांधकाम व बांधी बांधकामाच्या बाबतीत, भवन माली
भवन माली बांधकामाच्या बाबतीत, भवन माली
बांधकाम व बांधी बांधकामाच्या बाबतीत, भवन माली

DOOR WINDOW SCHEDULE

TYPE	SIZE	DISCUSSION
D	1.20 X 2.10	T.W. FRAMED WITH PANNELED DOOR
D1	1.05 X 2.10	T.W. FRAMED WITH PANNELED DOOR
D2	0.90 X 2.10	T.W. FRAMED WITH PANNELED DOOR
D3	0.75 X 2.10	T.W. FRAMED WITH PANNELED DOOR
RS	AS PER SITE X 2.40	ROLLING SHUTTER
W	4.00 X 1.20	T.W. FRAMED WITH GLAZE WINDOW
W1	2.15 X 1.20	T.W. FRAMED WITH GLAZE WINDOW
W3	1.50 X 1.20	T.W. FRAMED WITH GLAZE WINDOW
W4	1.25 X 1.20	T.W. FRAMED WITH GLAZE WINDOW
W5	1.05 X 1.20	T.W. FRAMED WITH GLAZE WINDOW
W6	0.90 X 1.20	T.W. FRAMED WITH GLAZE WINDOW
V	0.60 X 0.90	T.W. FRAMED WITH LOUVERS

DESCRIPTION OF PROPOSAL

PROPOSED DEVELOPMENT UNDER ACCOMMODATION RESERVATION POLICY ON
PLOT BEARING S.NO-46, 47, 48, 49, 50/1, 51/A/1, 67/1, 115/1, 116, 117/A/1,
118/A/1, 119/A, 120/A, 121, 122 AT VILLAGE MUMBARA, THANE

NAME AND ADDRESS OF OWNER/ P.O.A.H.

YES REALTY
S.NO-55, CENTRAL EMPIRE, OPP CENTRAL HEIGHTS, NEXT TO KAUSA TMC
STADIUM, KAUSA MUMBARA, DISTRICT THANE-400612

NAROTTAM NAGAR CO. OPERATIVE HOUSING SOCIETY
AMRUT NAGAR, OLD PUNE ROAD, MUMBARA TAL -THANE DIST THANE
Narottam Nagar Co-operative Housing Society Ltd.

Chairman Secretary Treasurer

SIGNATURE OF OWNER/ P.O.A.H.

SIGNATURE OF ARCHITECT


ARCHITECTS NAME & ADDRESS





2ND FLOOR, NAKSHATRA, A WING,
NEAR TMC, ALMEIDA ROAD,
PANCHPAKHADI, THANE (W), 400 602
PHONE - 2537 6701, TELEFAX - 2536 4700
E MAIL - sakararchitects@yahoo.co.in

DRG. NO.	SCALE	DATE	CHKD. BY	CHKD. BY
C/025/22/MUN/09	1:100	24/06/2023	SAGAR	

Thane Municipal Corporation, Thane, Maharashtra. All rights reserved. No part of this publication may be reproduced, stored in a retrieval system, or transmitted, in any form or by any means, electronic, mechanical, photocopying, recording, or by any information storage and retrieval system, without prior written permission from the publisher.

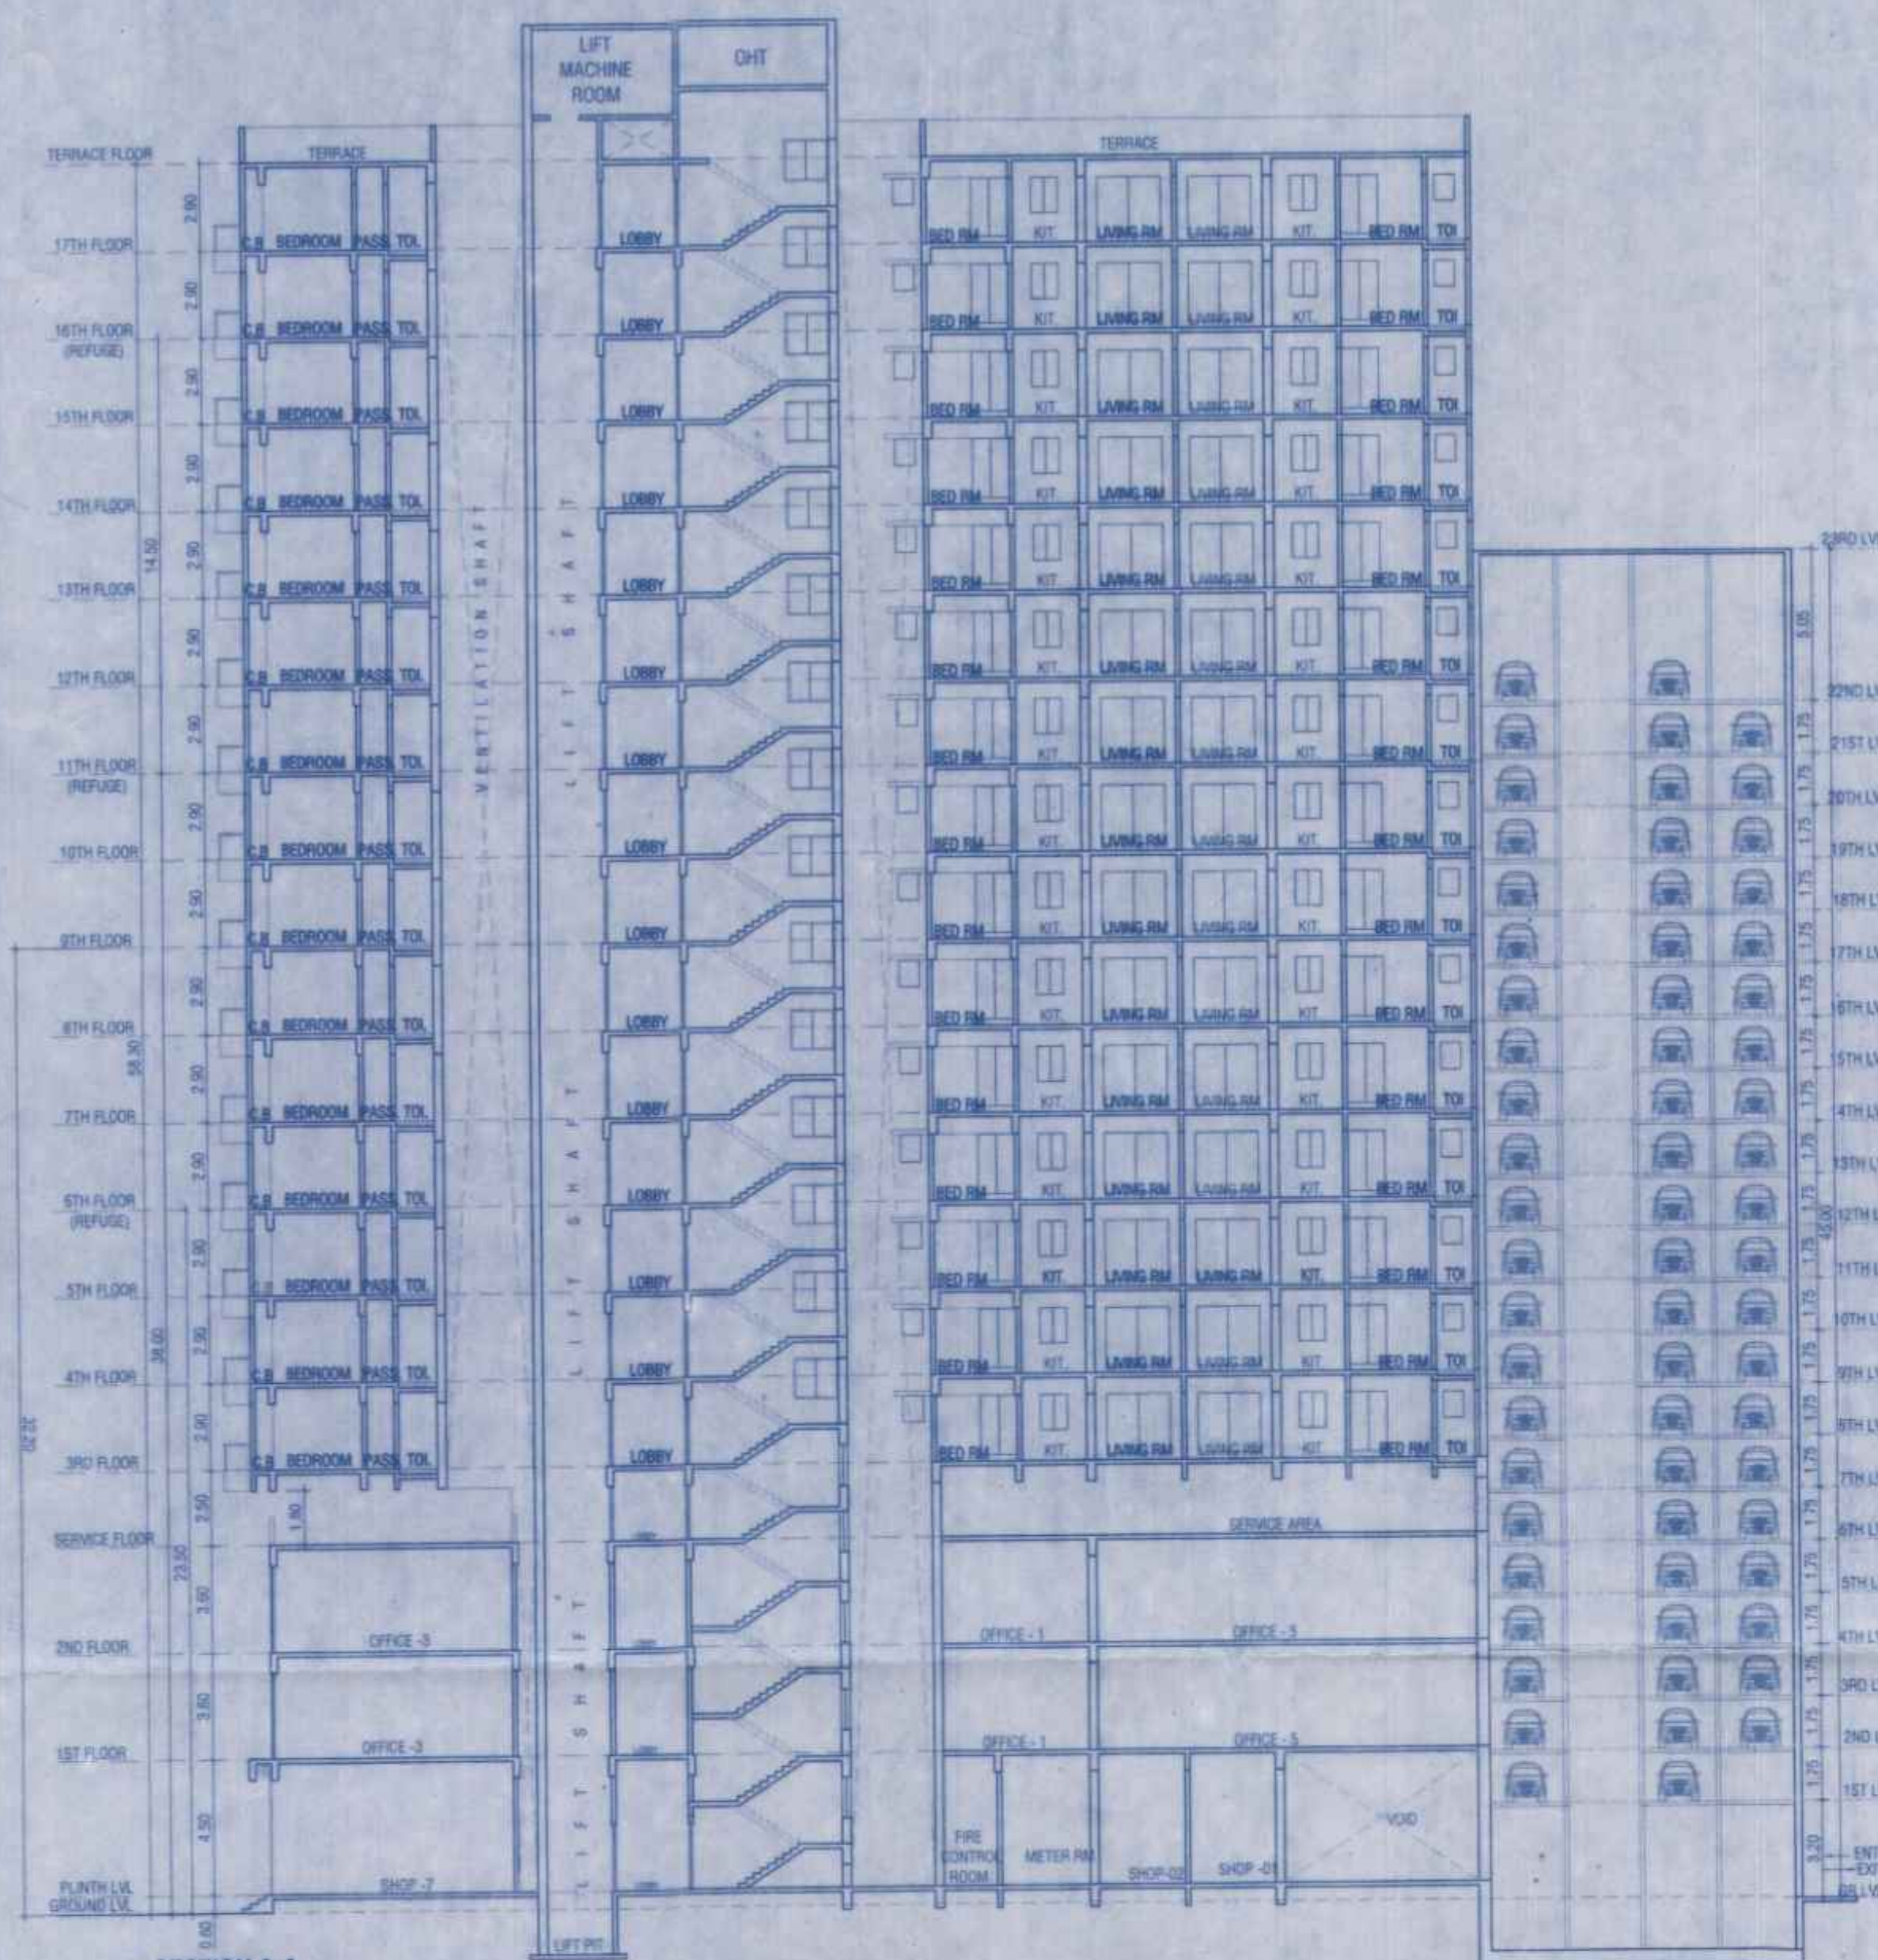

SECTION A-A
SCALE - 1:200

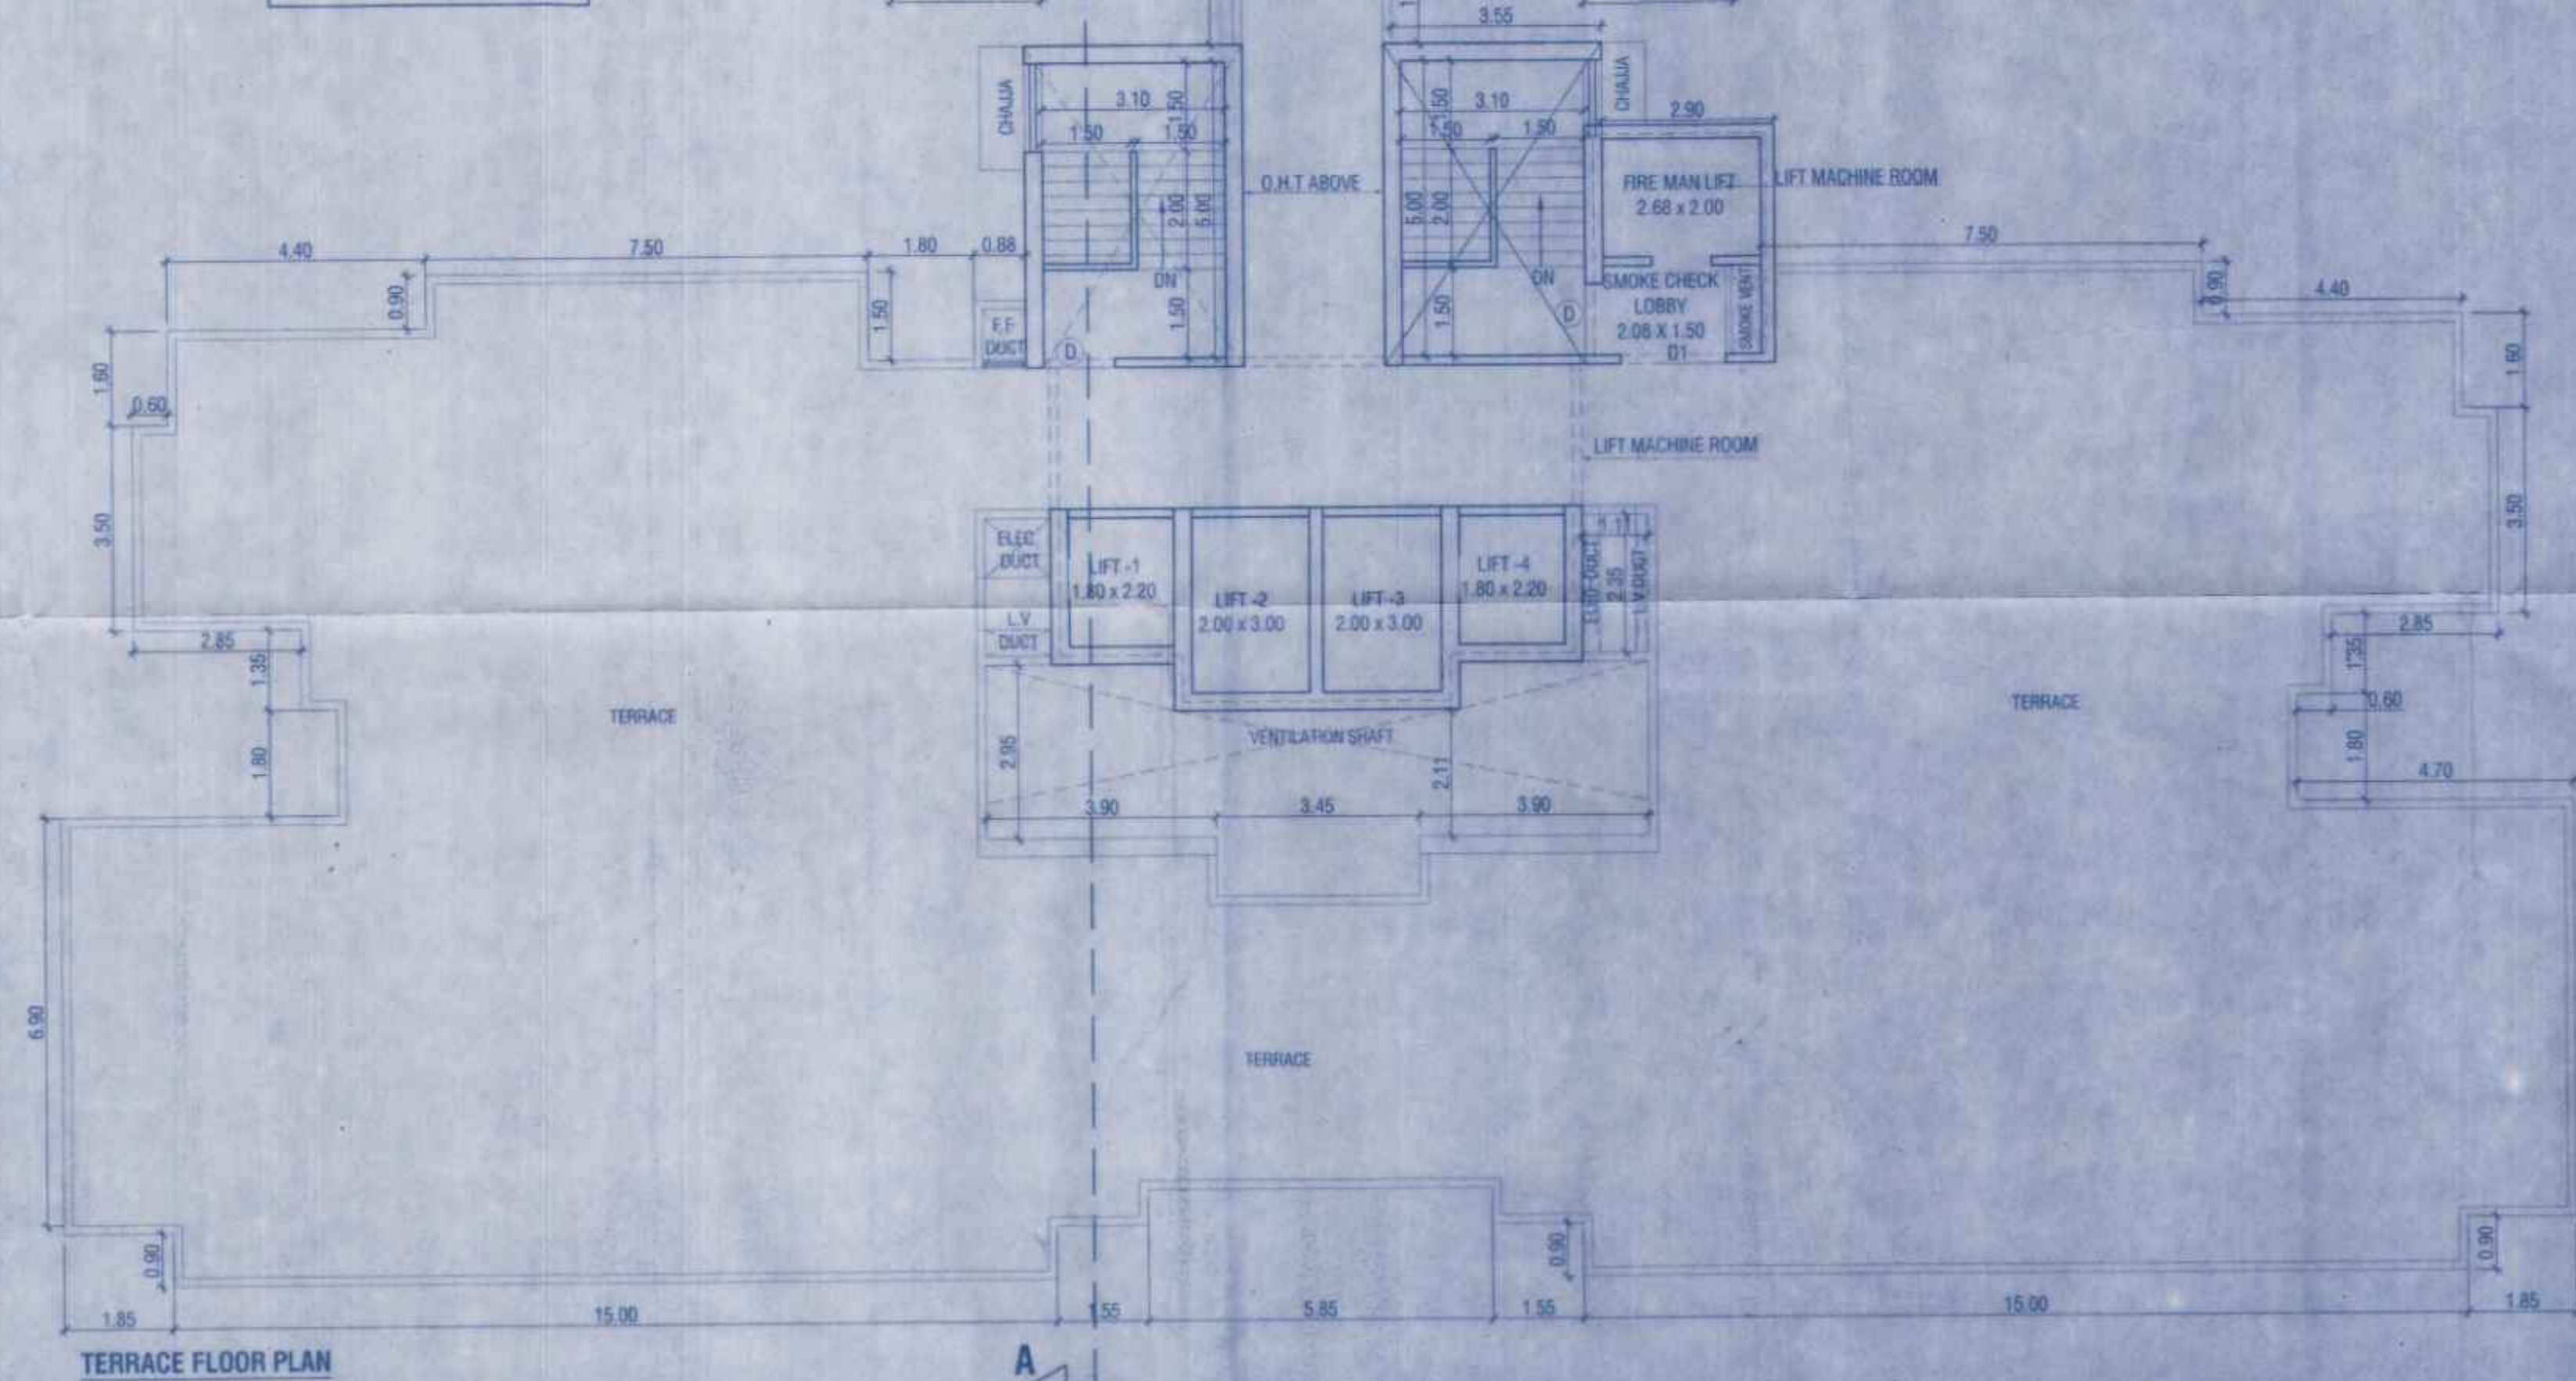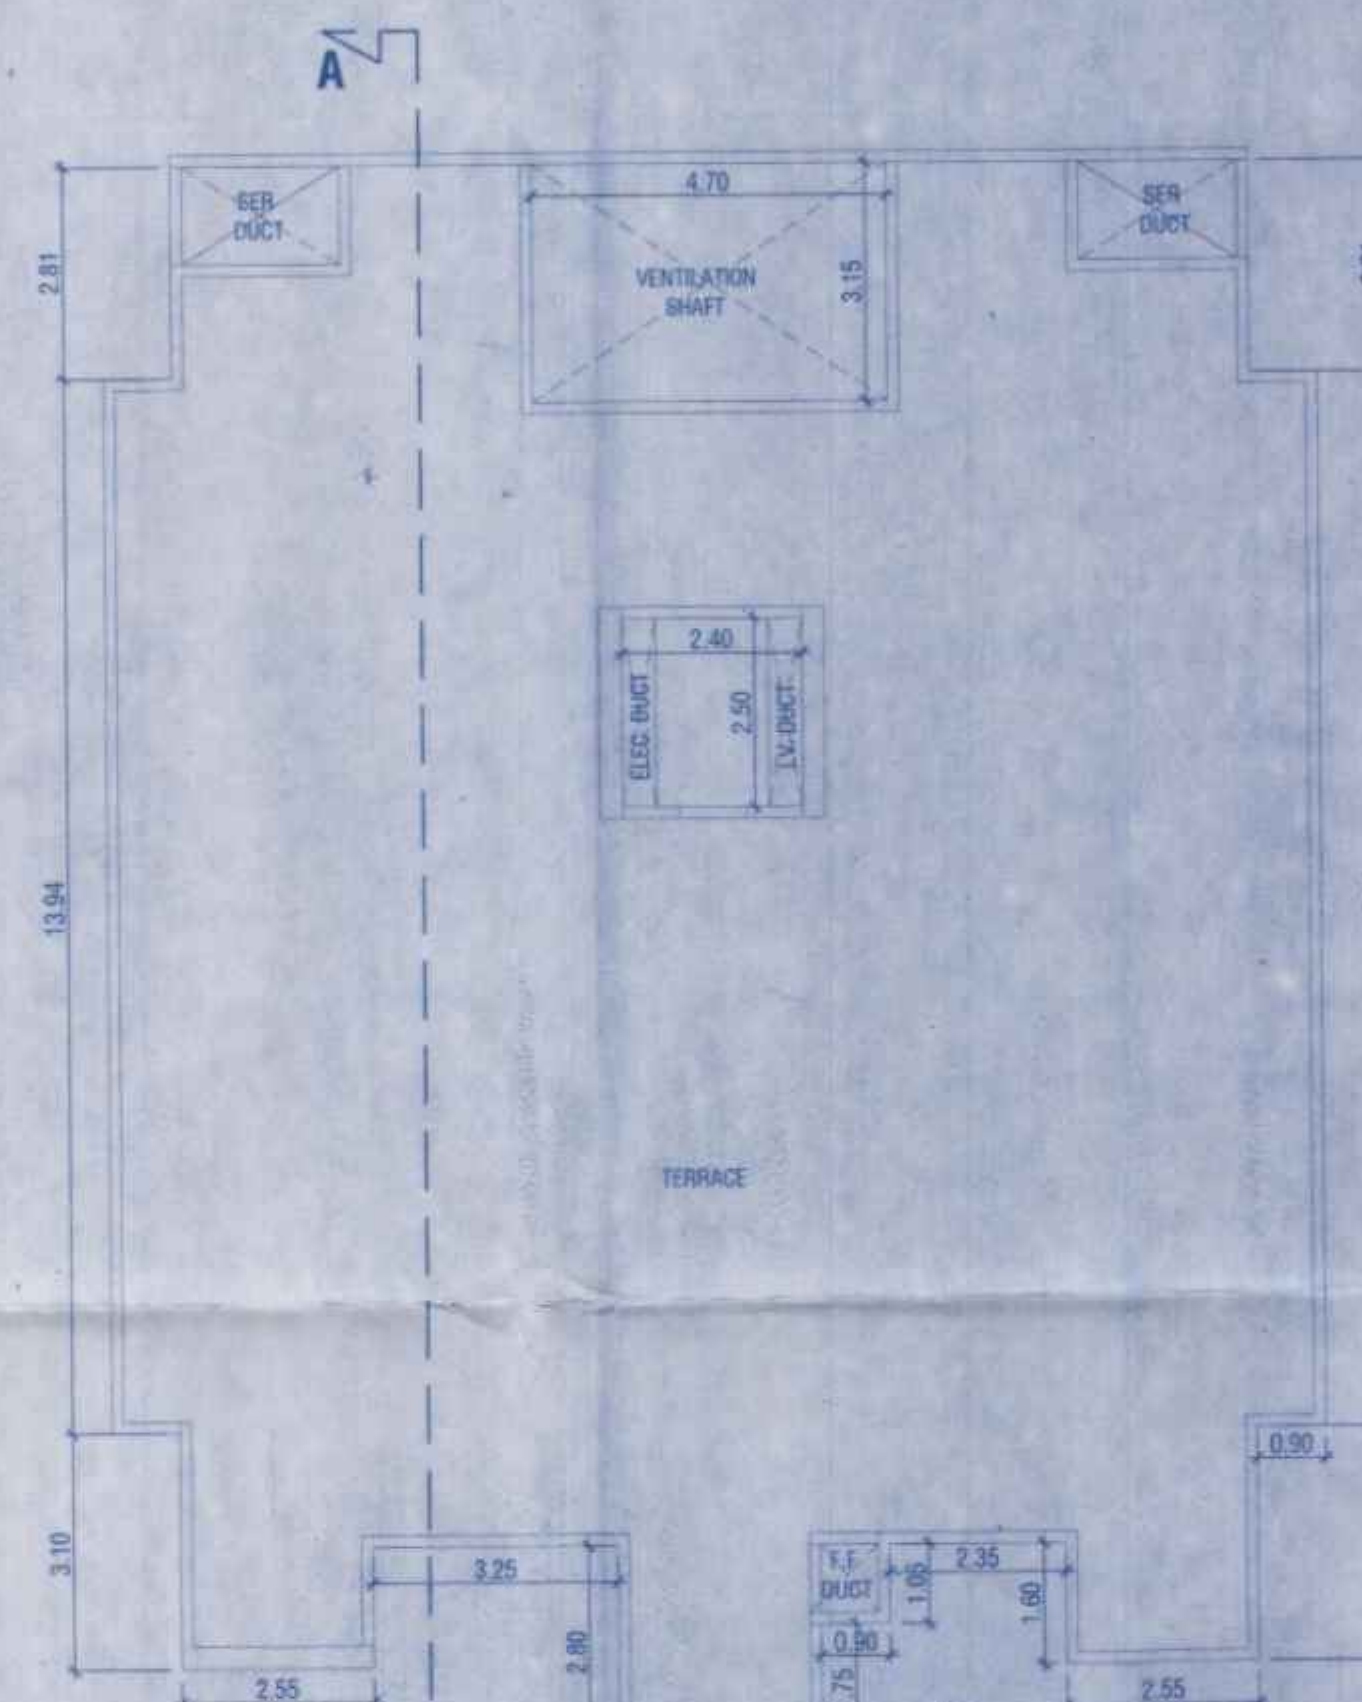

TERRACE FLOOR PLAN
SCALE - 1:100