
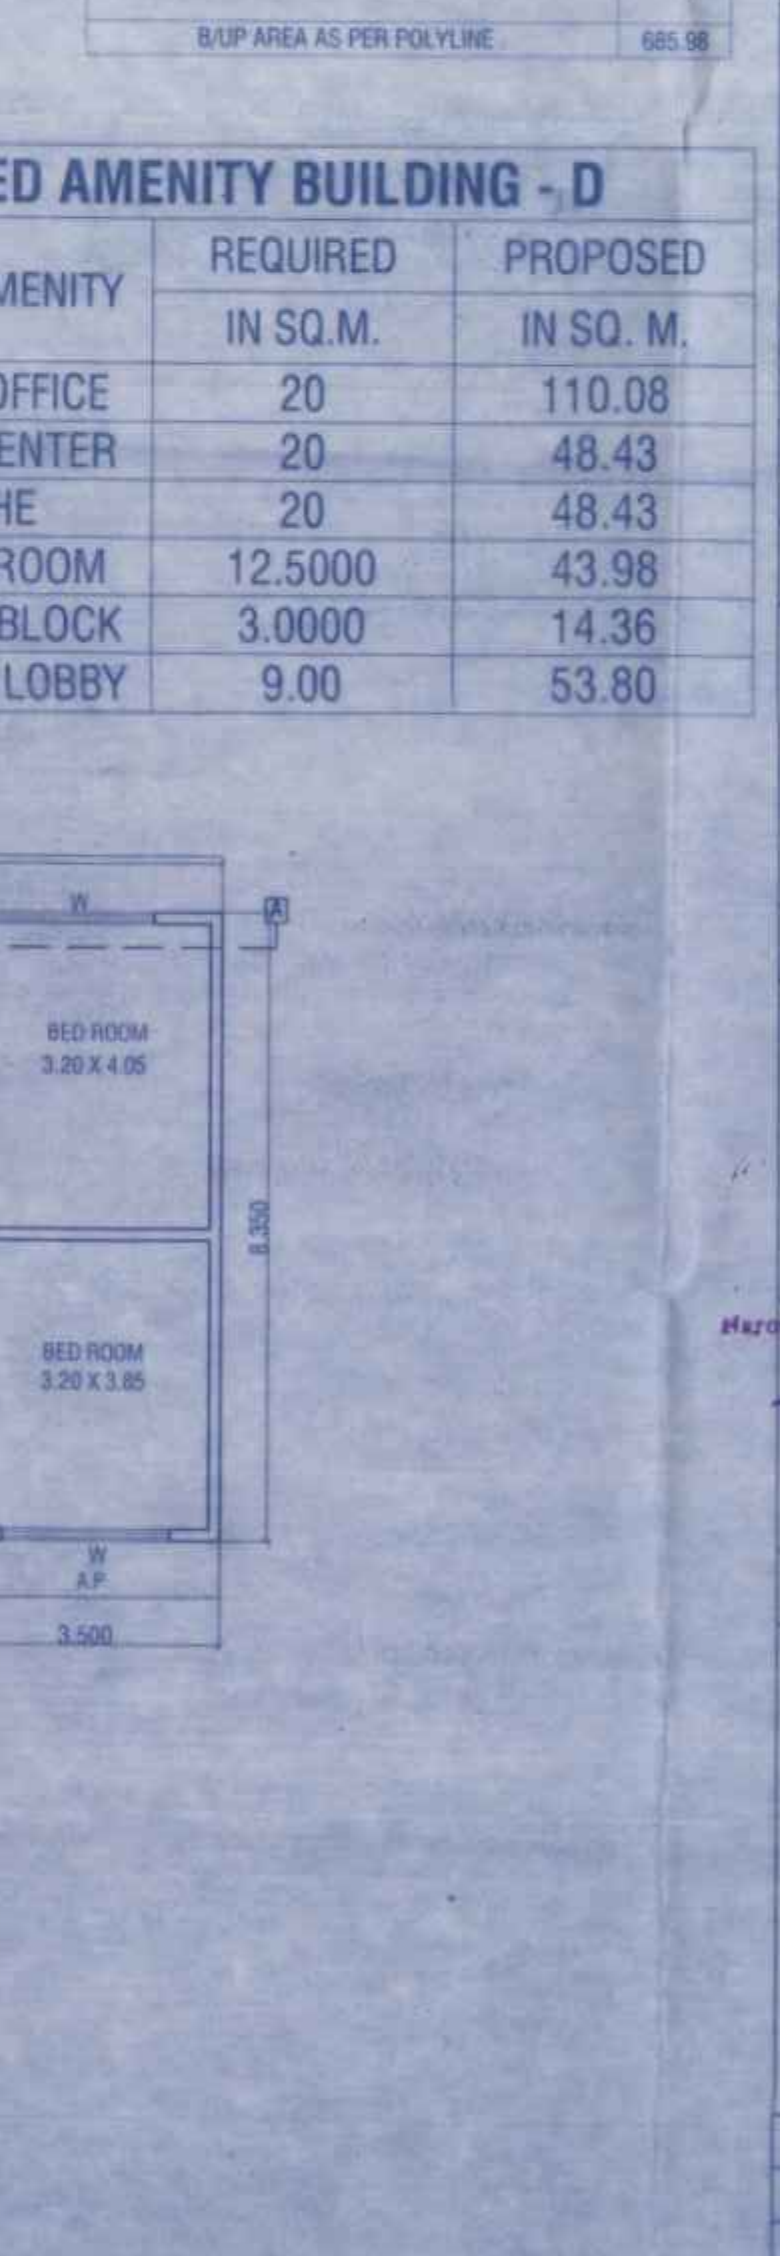
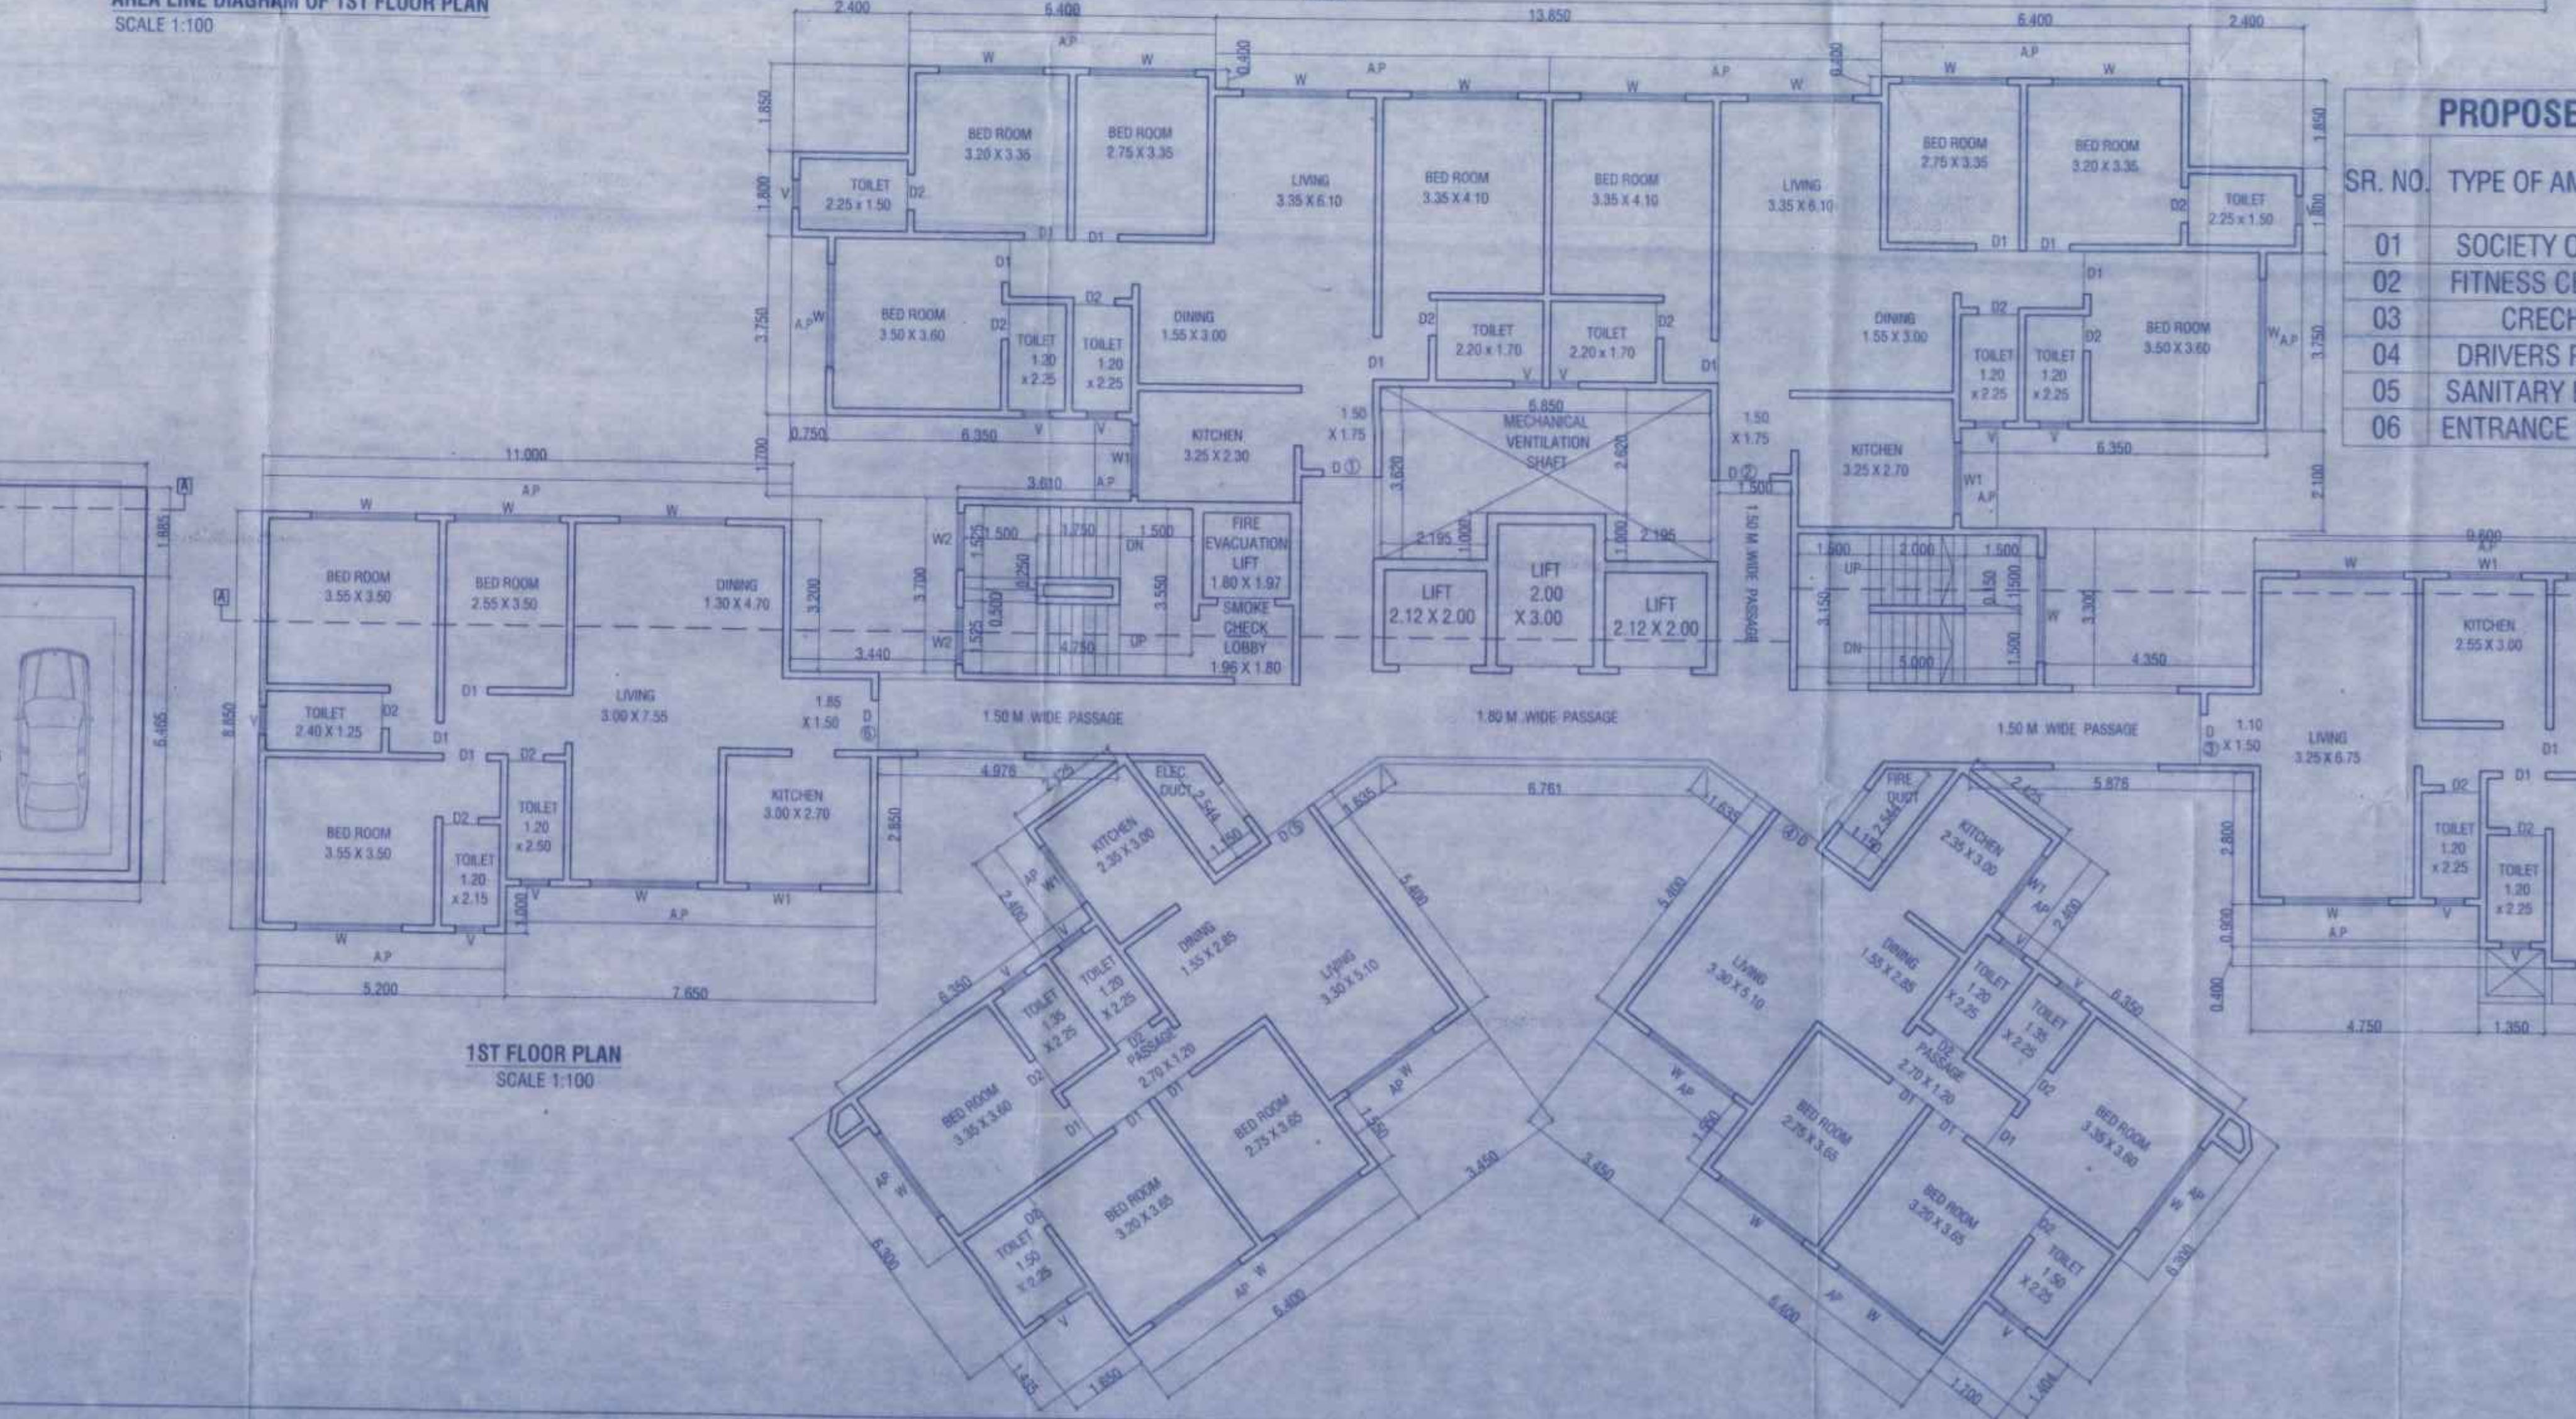
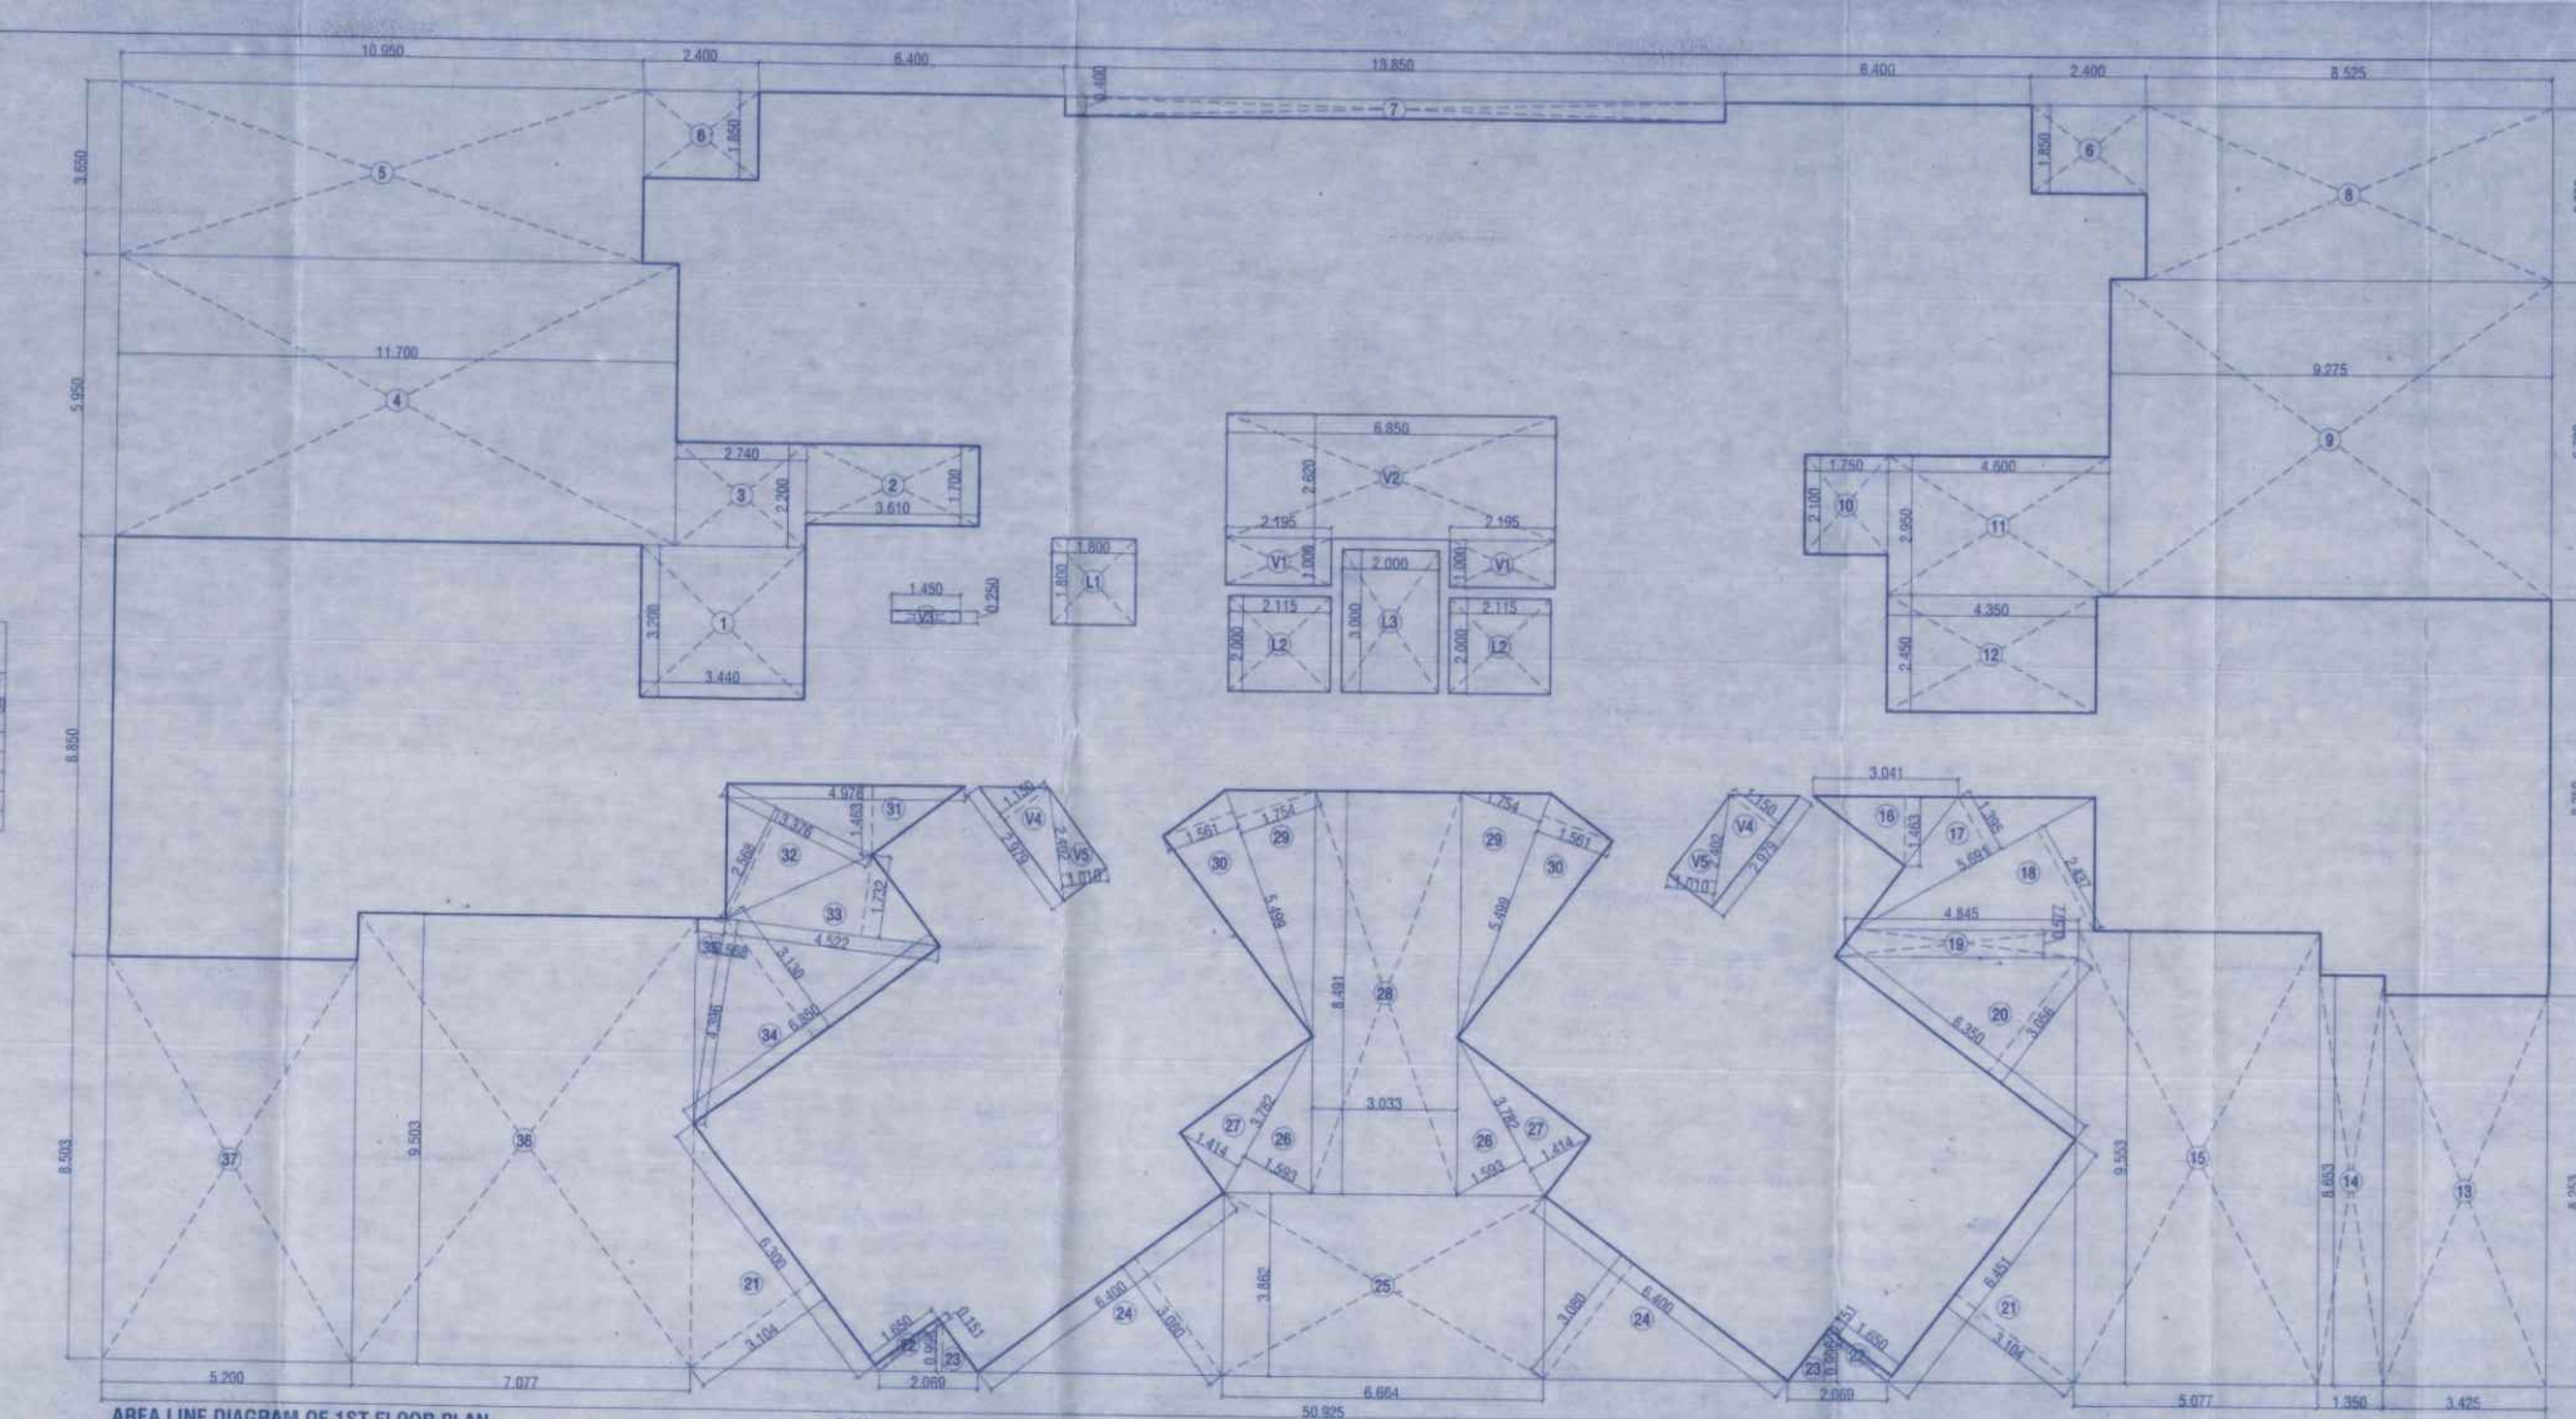
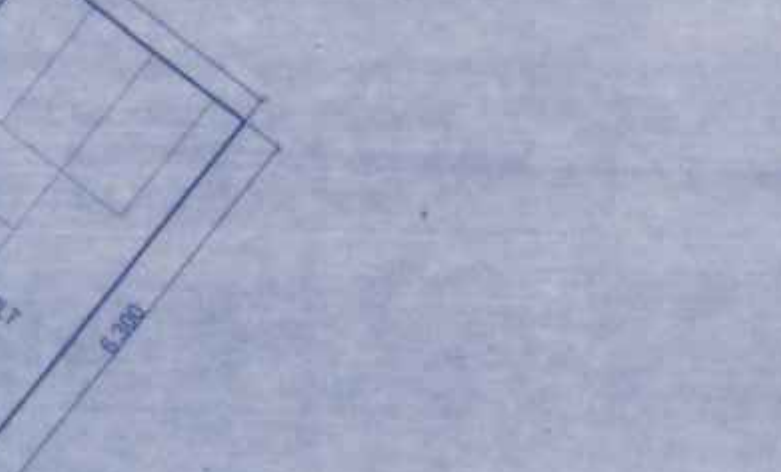
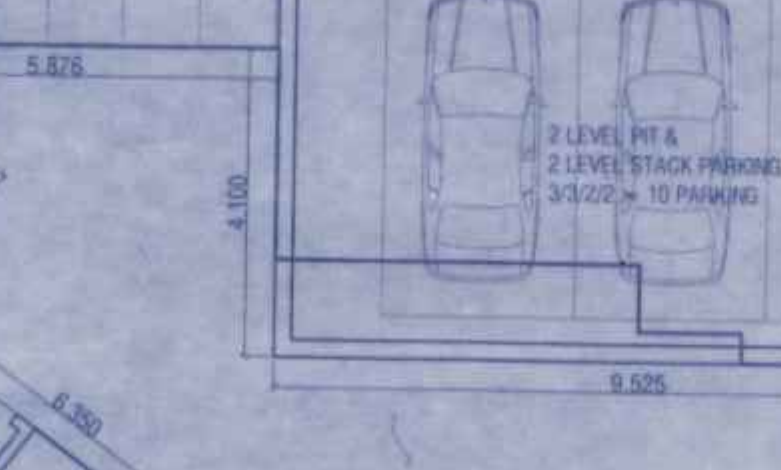
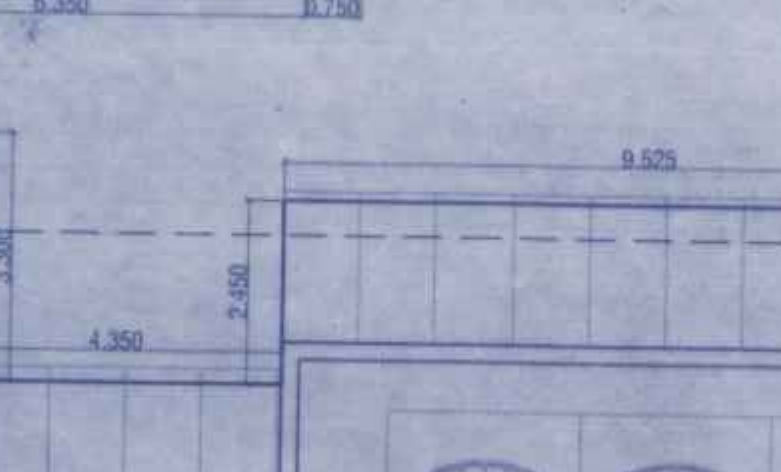
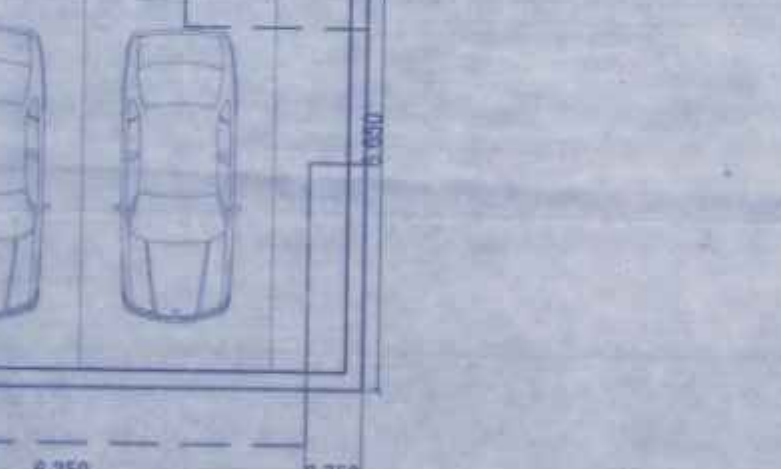
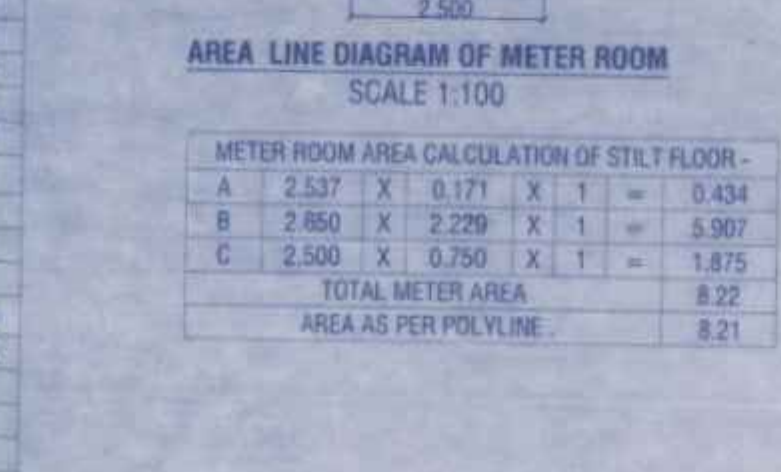
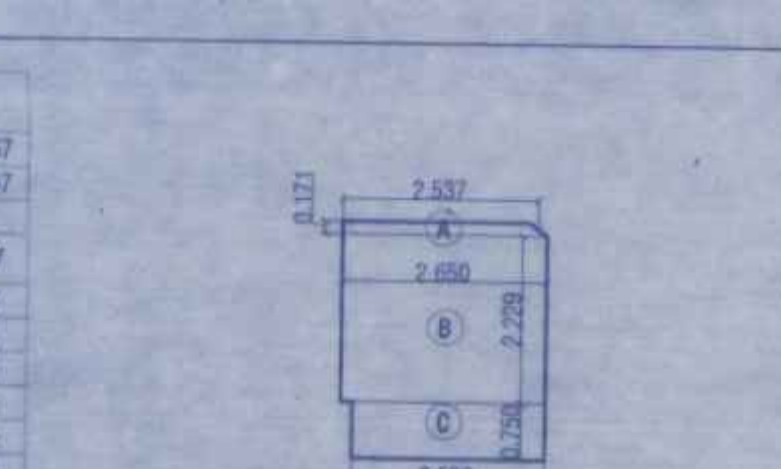


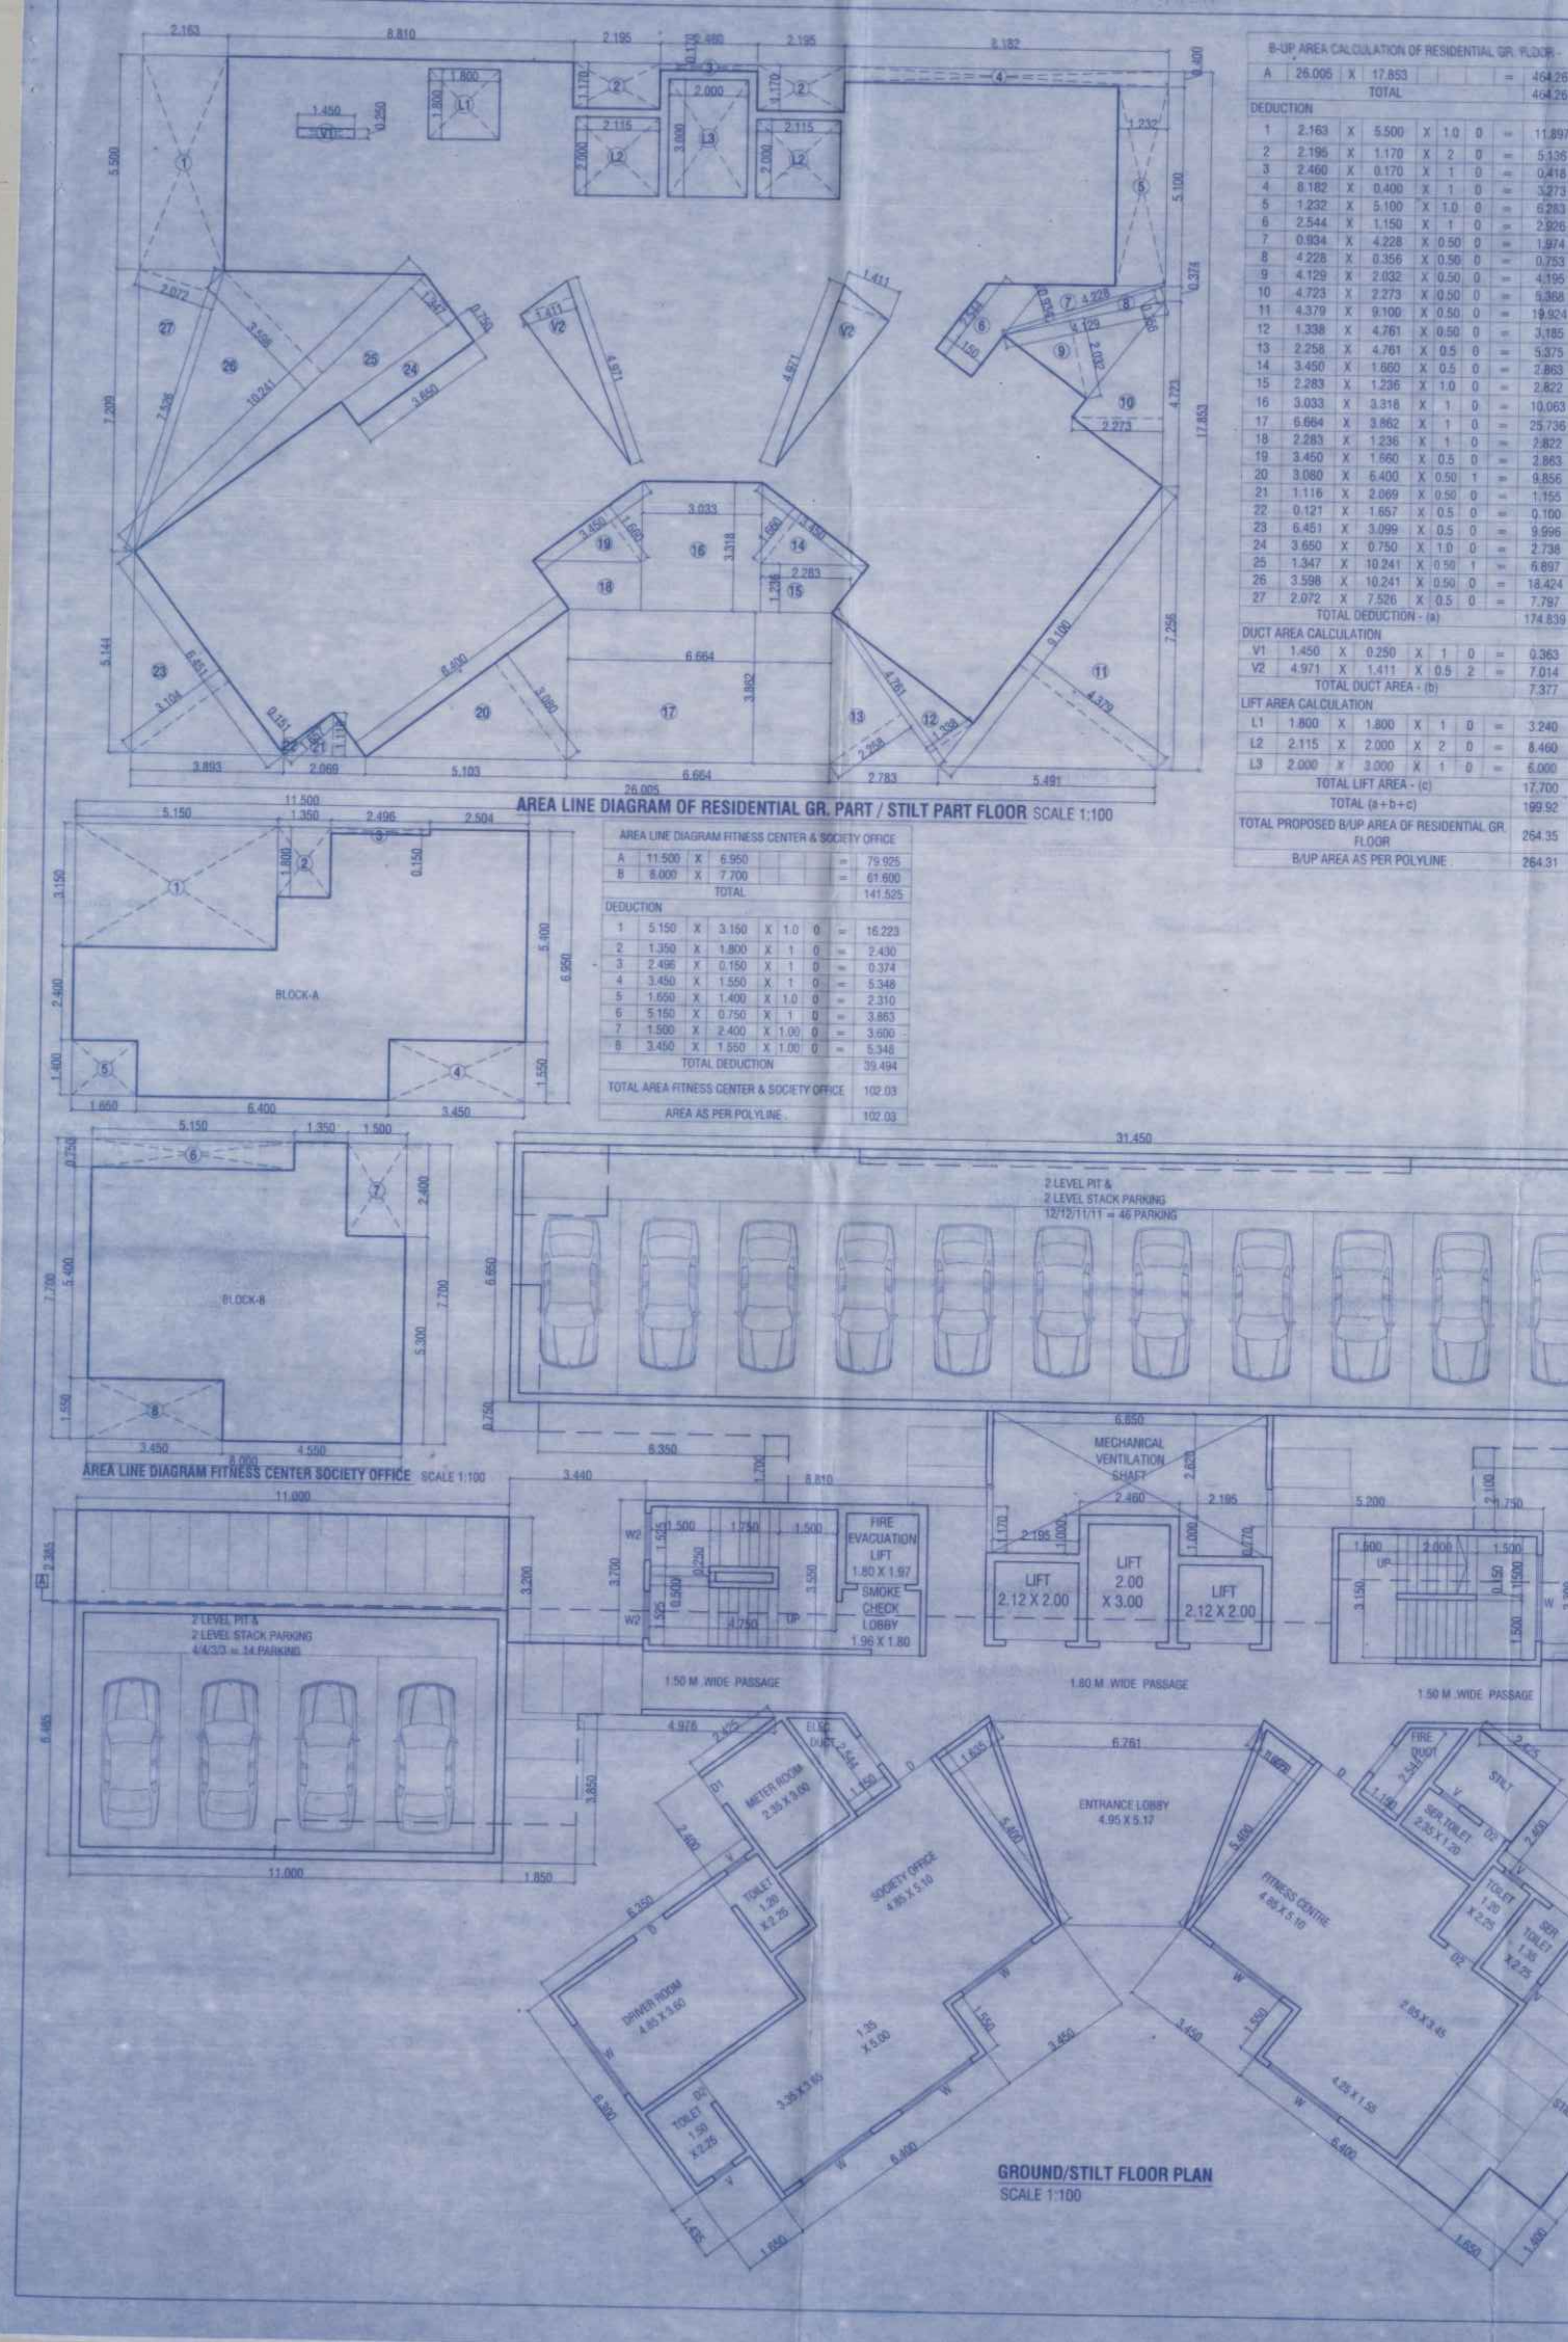

FOR BUILDING PERMISSION

AR-2 BUILDING TYPE - TOWER - D1

CONTENTS OF SHEET

GROUND PART/ STILT PART FLOOR PLAN, 1ST FLOOR PLAN, AREA LINE DIAGRAM, RERA CARPET AREA ETC

STAMP OF APPROVAL OF PLAN

ana are approved Subject to conditions prescribed in permit No. V.P.501161312-3 TMC/DPD/06/17/2023, Dated: 03/11/2023

Signature of Architect

Signature of Engineer

Signature of Surveyor

Signature of Town Development Planning Officer

Signature of Thane Municipal Corporation

Signature of the City of Thane

सावधान
"महाराष्ट्र नगरपालिका अधिनियम २०००" के अन्तर्गत
नियमित विनियमनानुसार निर्माण कार्य हेतु
परमिट प्राप्त किया गया है। निर्माण कार्य के दौरान
सभी शर्तों का पालन करना होगा। निर्माण कार्य
पूरा होने पर नगरपालिका अधिकारियों के समक्ष
आवेदन करना होगा। निर्माण कार्य के दौरान
नगरपालिका अधिकारियों के साथ सहयोग करना होगा।
नगरपालिका अधिकारियों के निर्देशों का पालन करना होगा।

PROPOSED AMENITY BUILDING - D

SR. NO.	TYPE OF AMENITY	REQUIRED IN SQ.M.	PROPOSED IN SQ. M.
01	SOCIETY OFFICE	20	110.08
02	FITNESS CENTER	20	48.43
03	CRECHE	20	48.43
04	DRIVERS ROOM	12.5000	43.98
05	SANITARY BLOCK	3.0000	14.36
06	ENTRANCE LOBBY	9.00	53.80

DESCRIPTION OF PROPOSAL

PROPOSED DEVELOPMENT UNDER ACCOMMODATION RESERVATION POLICY ON PLOT BEARING S.NO-45, 47, 48, 49, 50/1, 51/A/1, 67/1, 115/1, 116, 117/A/1, 118/A/1, 119/A, 120/A, 121, 122 AT VILLAGE MUMBARA, THANE.

NAME AND ADDRESS OF OWNER/ P.O.A.H.

YES REALTY
S.NO-55, CENTRAL EMPLOY OPP CENTRAL HEIGHTS, NEXT TO KAUSA TMC
STADIUM KAUSA, MUMBARA, DISTRICT THANE-400612

NAROTTAM NAGAR CO. OPERATIVE HOUSING SOCIETY
AMRUT NAGAR, OLD PUNE ROAD, MUMBARA, TAL - THANE, DIST THANE

Signature of Owner/ P.O.A.H.

Signature of Architect

ARCHITECTS NAME & ADDRESS

Sakshar ARCHITECTS
2ND FLOOR, NAKSHATRA, A WING,
NEAR TMC, ALMEIDA ROAD,
PANCHPAKHADI, THANE (W), 400 602
PHONE - 2537 8701, TELEFAX - 2536 4700
E MAIL - saakshararchitects@yahoo.co.in

DRG NO. SCALE DATE DRAWN BY CHKD BY

C-355/22/MUM/43 1:100 13/09/2022 UDAY SAGAR