

CONTENTS OF SHEET

REFUGE FLOOR PLAN AREA LINE DIAGRAM AND CALCULATION, TERRACE FLOOR PLAN, SUMMARY ETC

STAMP OF APPROVAL OF PLAN

Plans are approved Subject to conditions prescribed in permit No. V.P.509.1013/23

TMC/DP/601/2023 Dated:- 03/11/2023

A.P.R.

Deputy Engineer (DD)

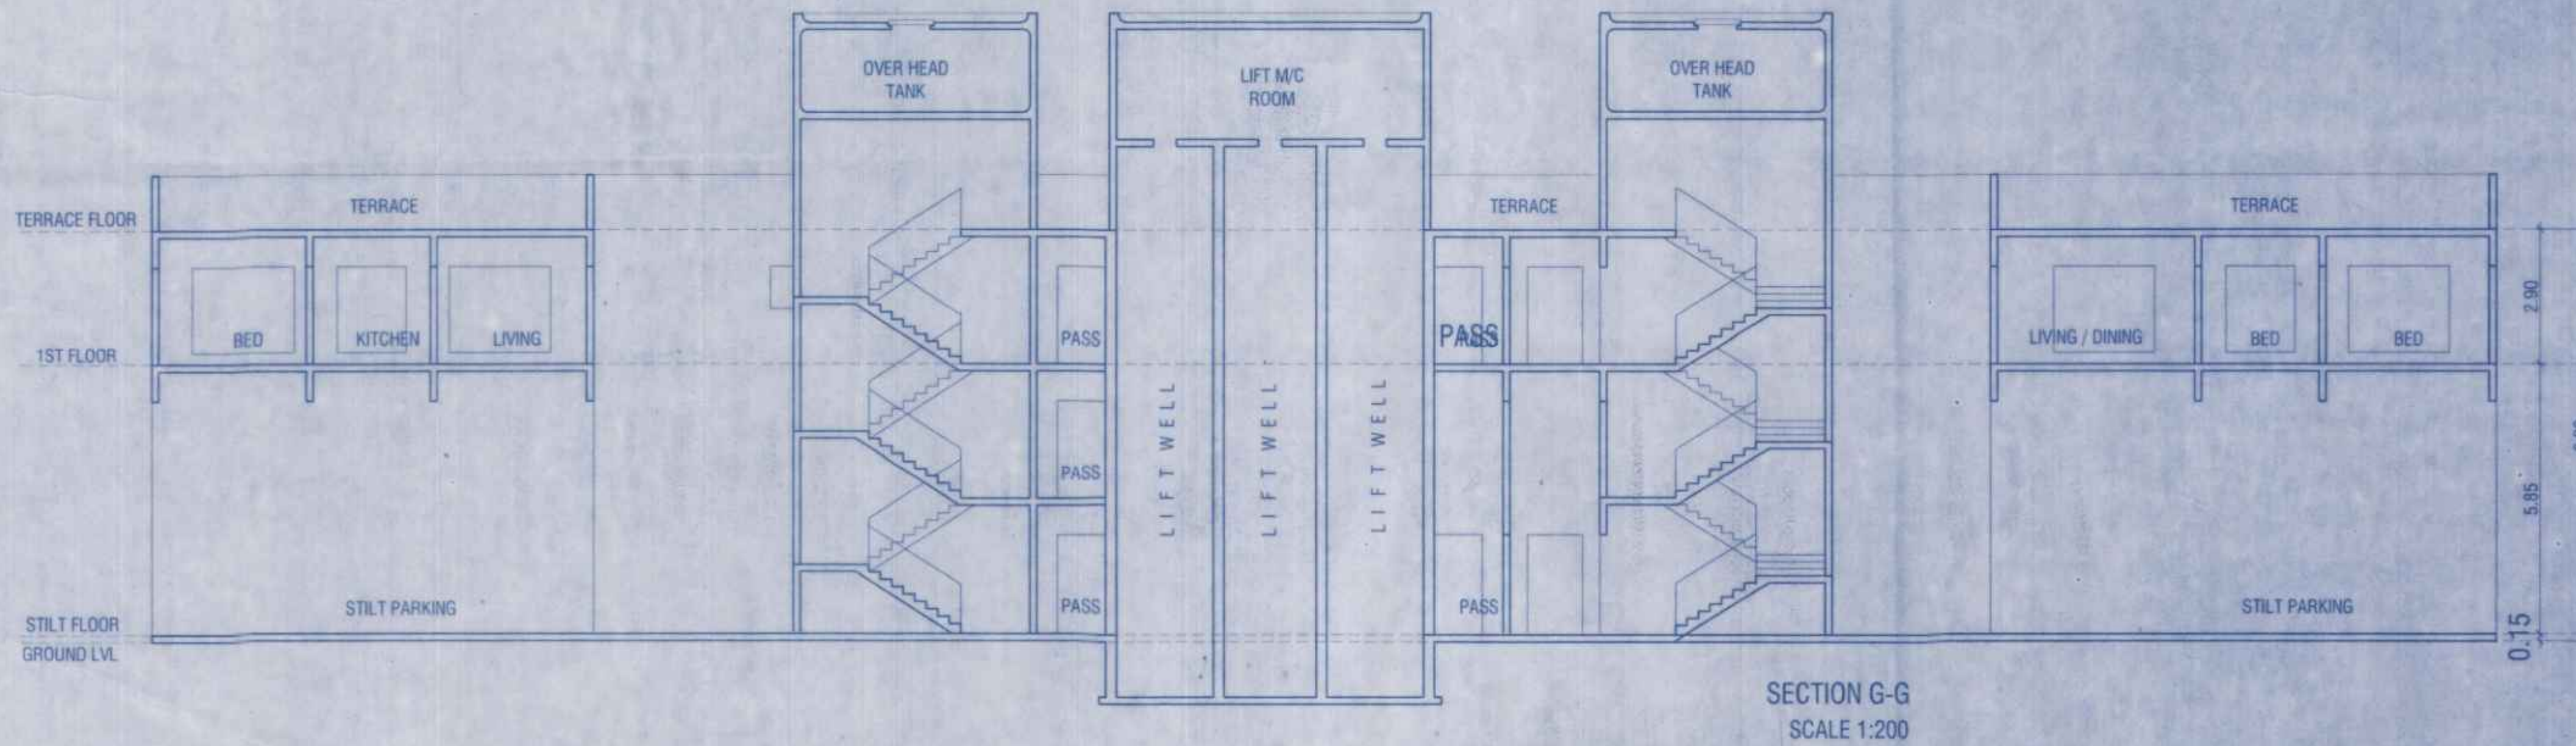
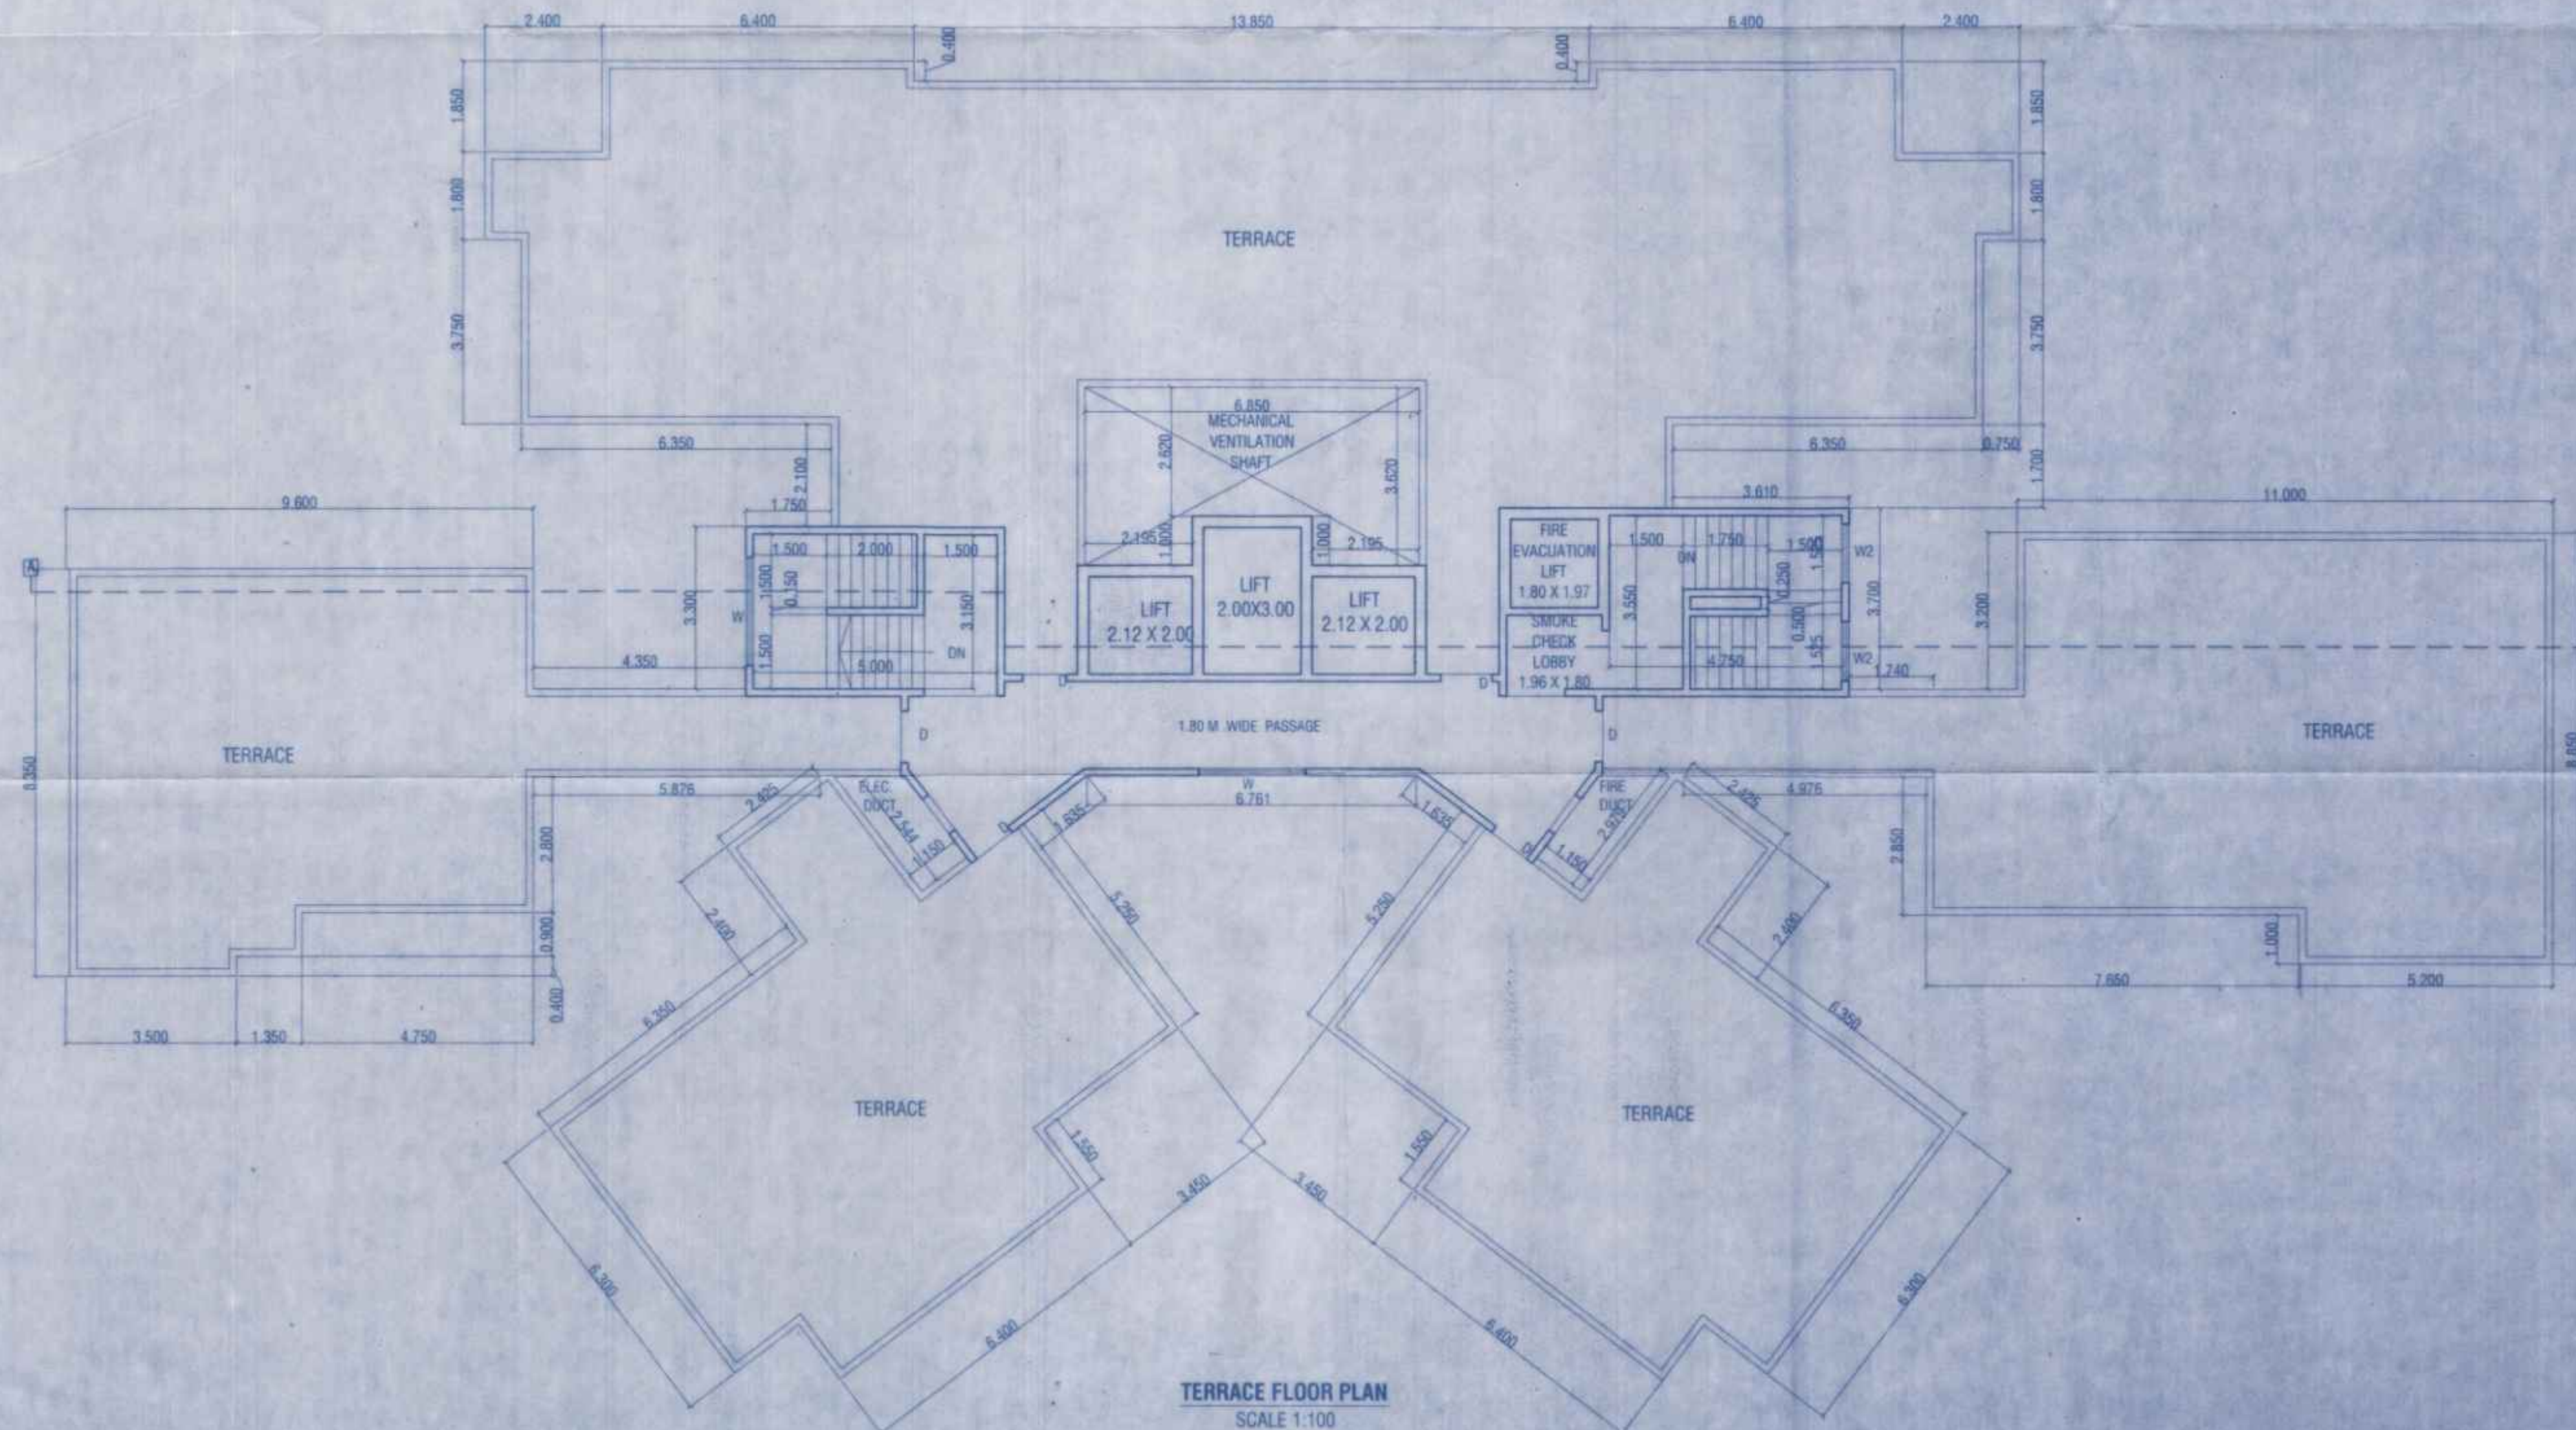
Town Development & Planning Officer (T.D.O.)

Thane Municipal Corporation of The City of Thane



साधना

मंजूर वक्तव्यानुसार बांधकाम मंजूर वक्तव्य
 विकसित विद्युत वितरण प्रणालीनुसार बांधकाम मंजूर
 बांधकाम मंजूर वक्तव्य वितरण प्रणालीनुसार बांधकाम मंजूर
 बांधकाम मंजूर वक्तव्य वितरण प्रणालीनुसार बांधकाम मंजूर
 बांधकाम मंजूर वक्तव्य वितरण प्रणालीनुसार बांधकाम मंजूर
 बांधकाम मंजूर वक्तव्य वितरण प्रणालीनुसार बांधकाम मंजूर

SECTION G-G
SCALE 1:200TERRACE FLOOR PLAN
SCALE 1:100

DOOR WINDOW SCHEDULE

TYPE	SIZE	DESCRIPTION
D	1.95 X 2.10	T.W. FRAMED WITH PANNELED DOOR
D1	0.90 X 2.10	T.W. FRAMED WITH PANNELED DOOR
D2	0.75 X 2.00	T.W. FRAMED WITH PANNELED DOOR
W	2.20 X 1.20	T.W. FRAMED WITH GLAZE WINDOW
W1	1.50 X 1.20	T.W. FRAMED WITH GLAZE WINDOW
W2	1.20 X 1.20	T.W. FRAMED WITH GLAZE WINDOW
V	0.60 X 0.90	T.W. FRAMED WITH LOUVERS

DESCRIPTION OF PROPOSAL

PROPOSED DEVELOPMENT UNDER ACCOMMODATION RESERVATION POLICY ON PLOT BEARING S.NO-46, 47, 48, 49, 50/1, 51/A/1, 67/1, 115/1, 116, 117/A/1, 118/A/1, 119/A, 120/A, 121, 122 AT VILLAGE MUMBARA, THANE

NAME AND ADDRESS OF OWNER/ P.O.A.H.

YES REALTY
 S.NO-55 CENTRAL EMPIRE, OPP CENTRAL HEIGHTS, NEXT TO KAUSA TMC STADIUM, KAUSA MUMBARA, DISTRICT THANE-400612.

NAROTTAM NAGAR CO-OPERATIVE HOUSING SOCIETY
 AMRUT NAGAR, OLD PUNE ROAD, MUMBARA, TAL - THANE, DIST THANE
 Narottam Nagar Co-operative Housing Society Ltd

Chairman
 Signature of Owner/ P.O.A.H.
 Signature of Architect

ARCHITECTS NAME & ADDRESS



2ND FLOOR, NAKSHATRA, A WING,
 NEAR TMC, ALMEIDA ROAD,
 PANCHPAKHADI, THANE (W). 400 602
 PHONE - 2537 8701, TELEFAX - 2536 4700
 E MAIL - saakararchitects@yahoo.co.in

DRG. NO.	SCALE	DATE	DRN. BY	CHKD. BY
C-325/22/MUR/46	1:100	13/09/2022	UDAY / SAGAR	

saakar123d Drawing/NAROTTAM NAGAR - ACCOMMODATION RESERVATION, MUNICIPAL DWG. FOR