
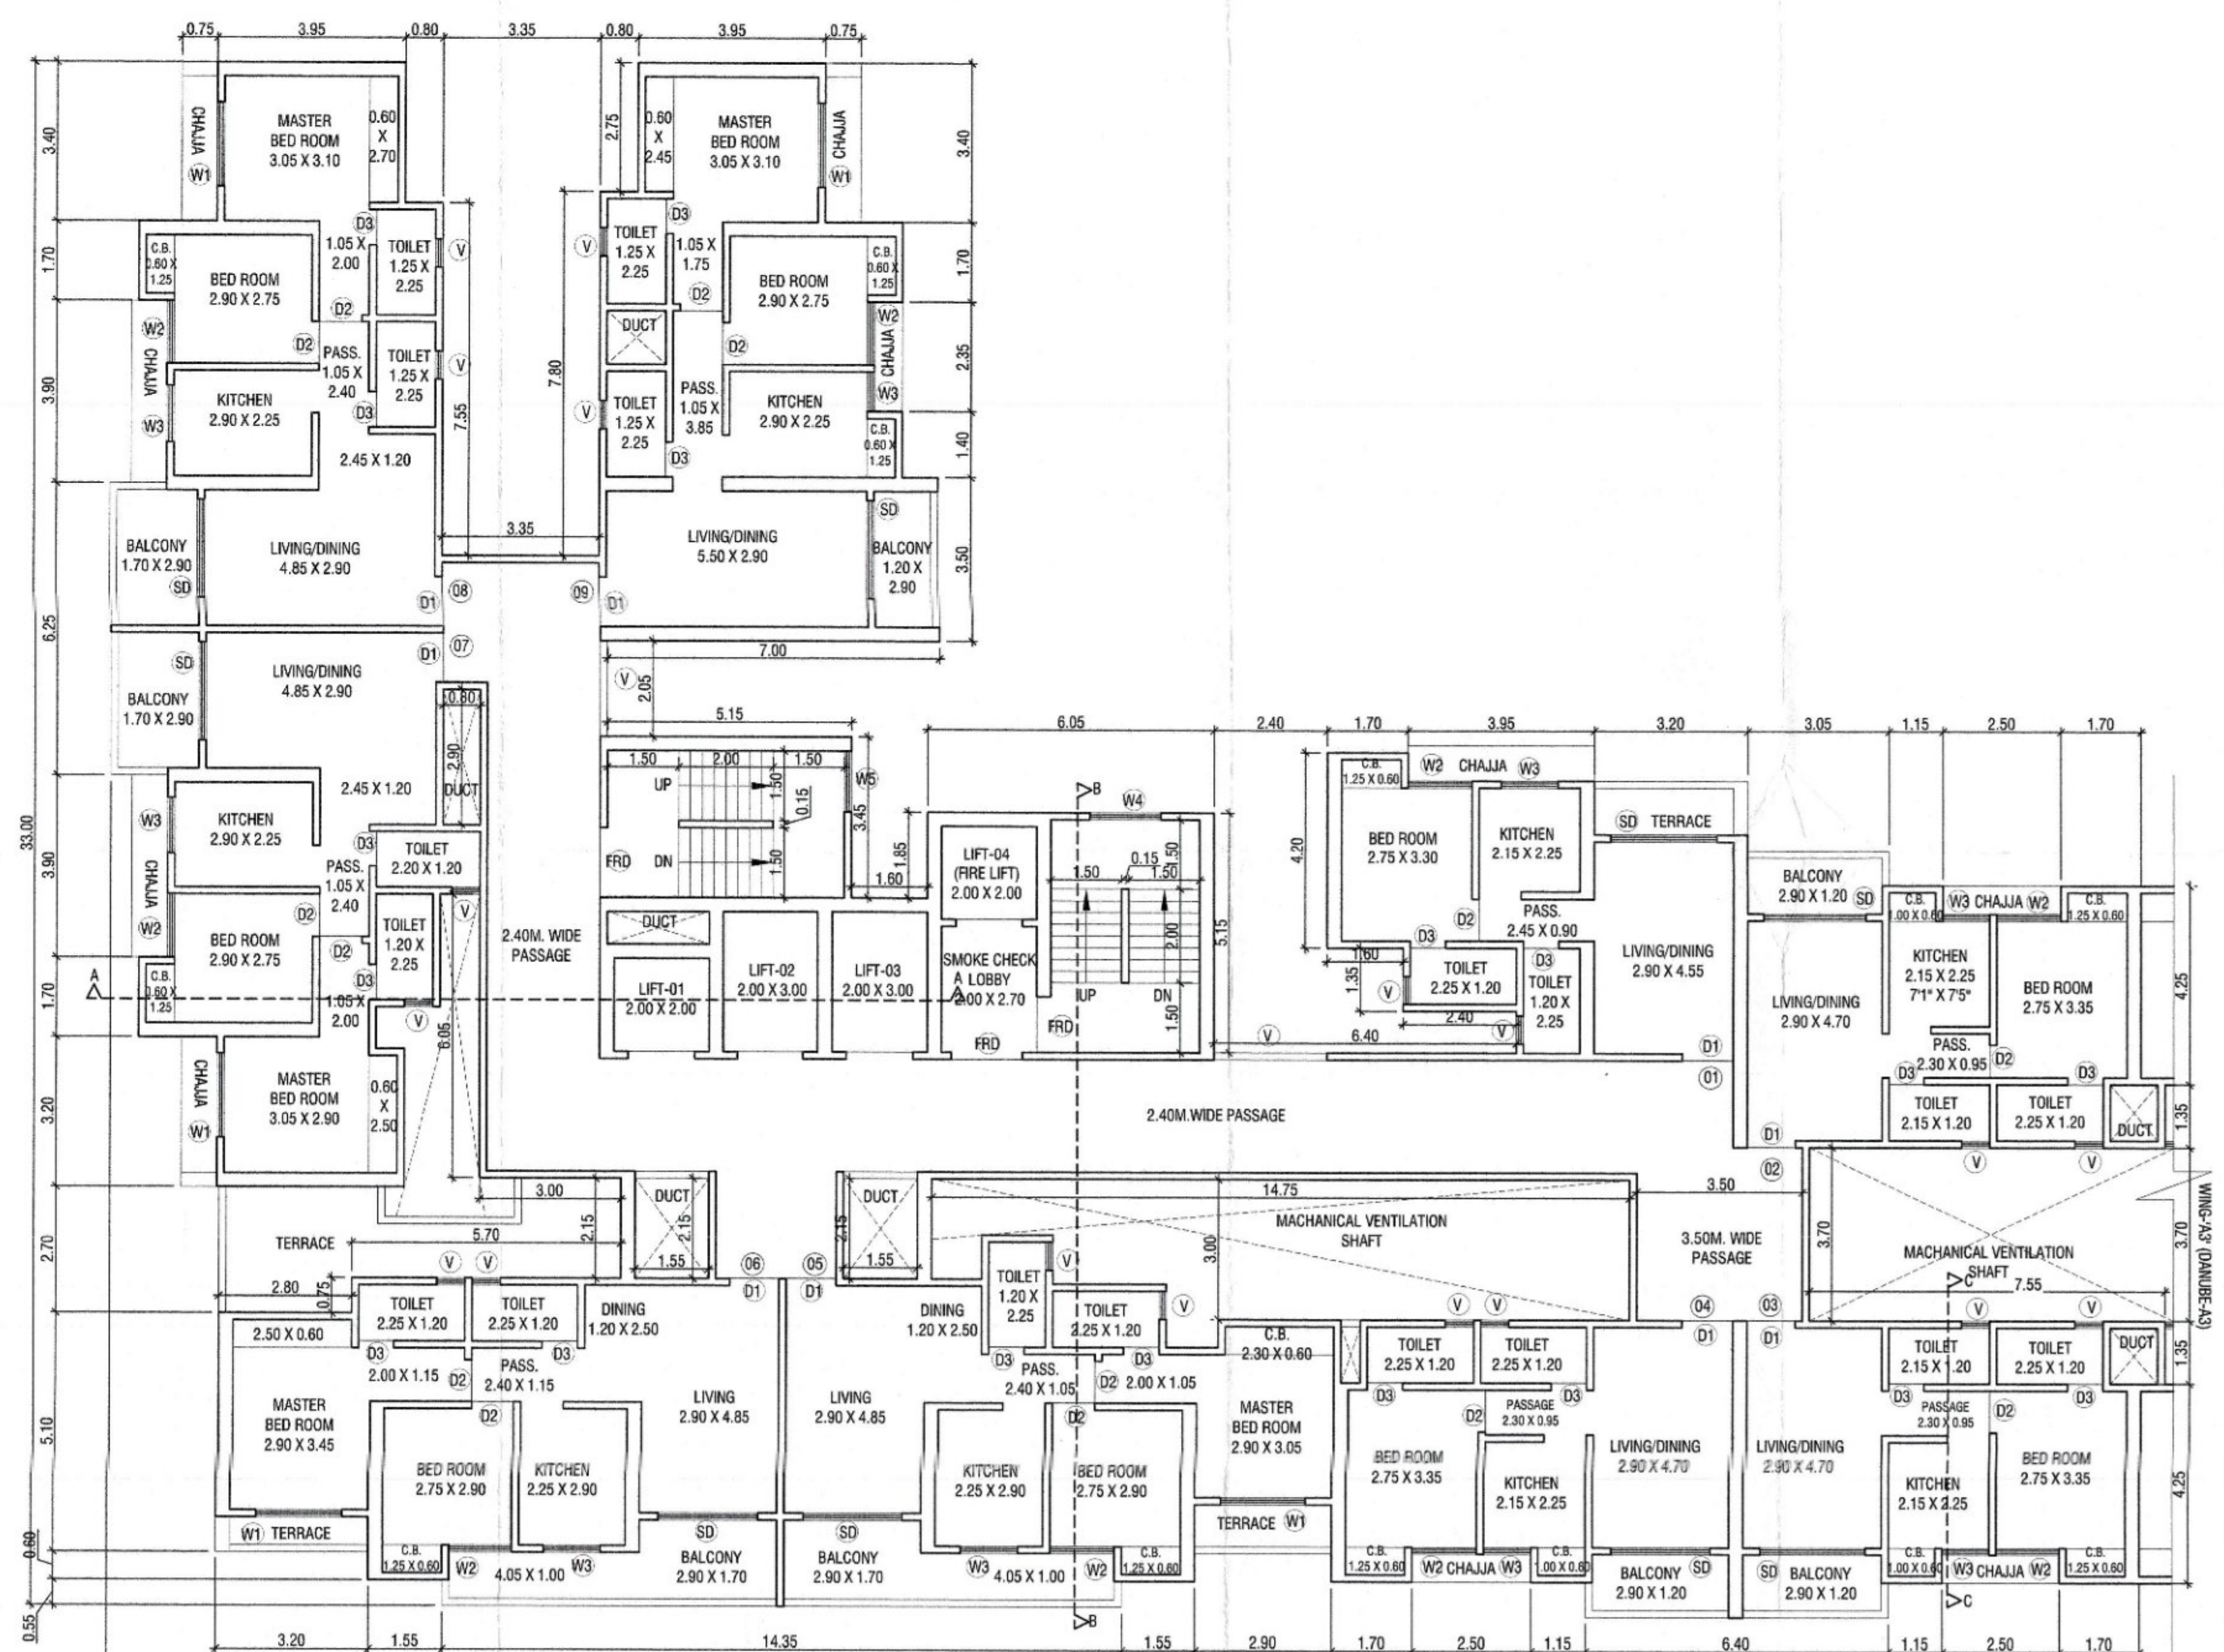


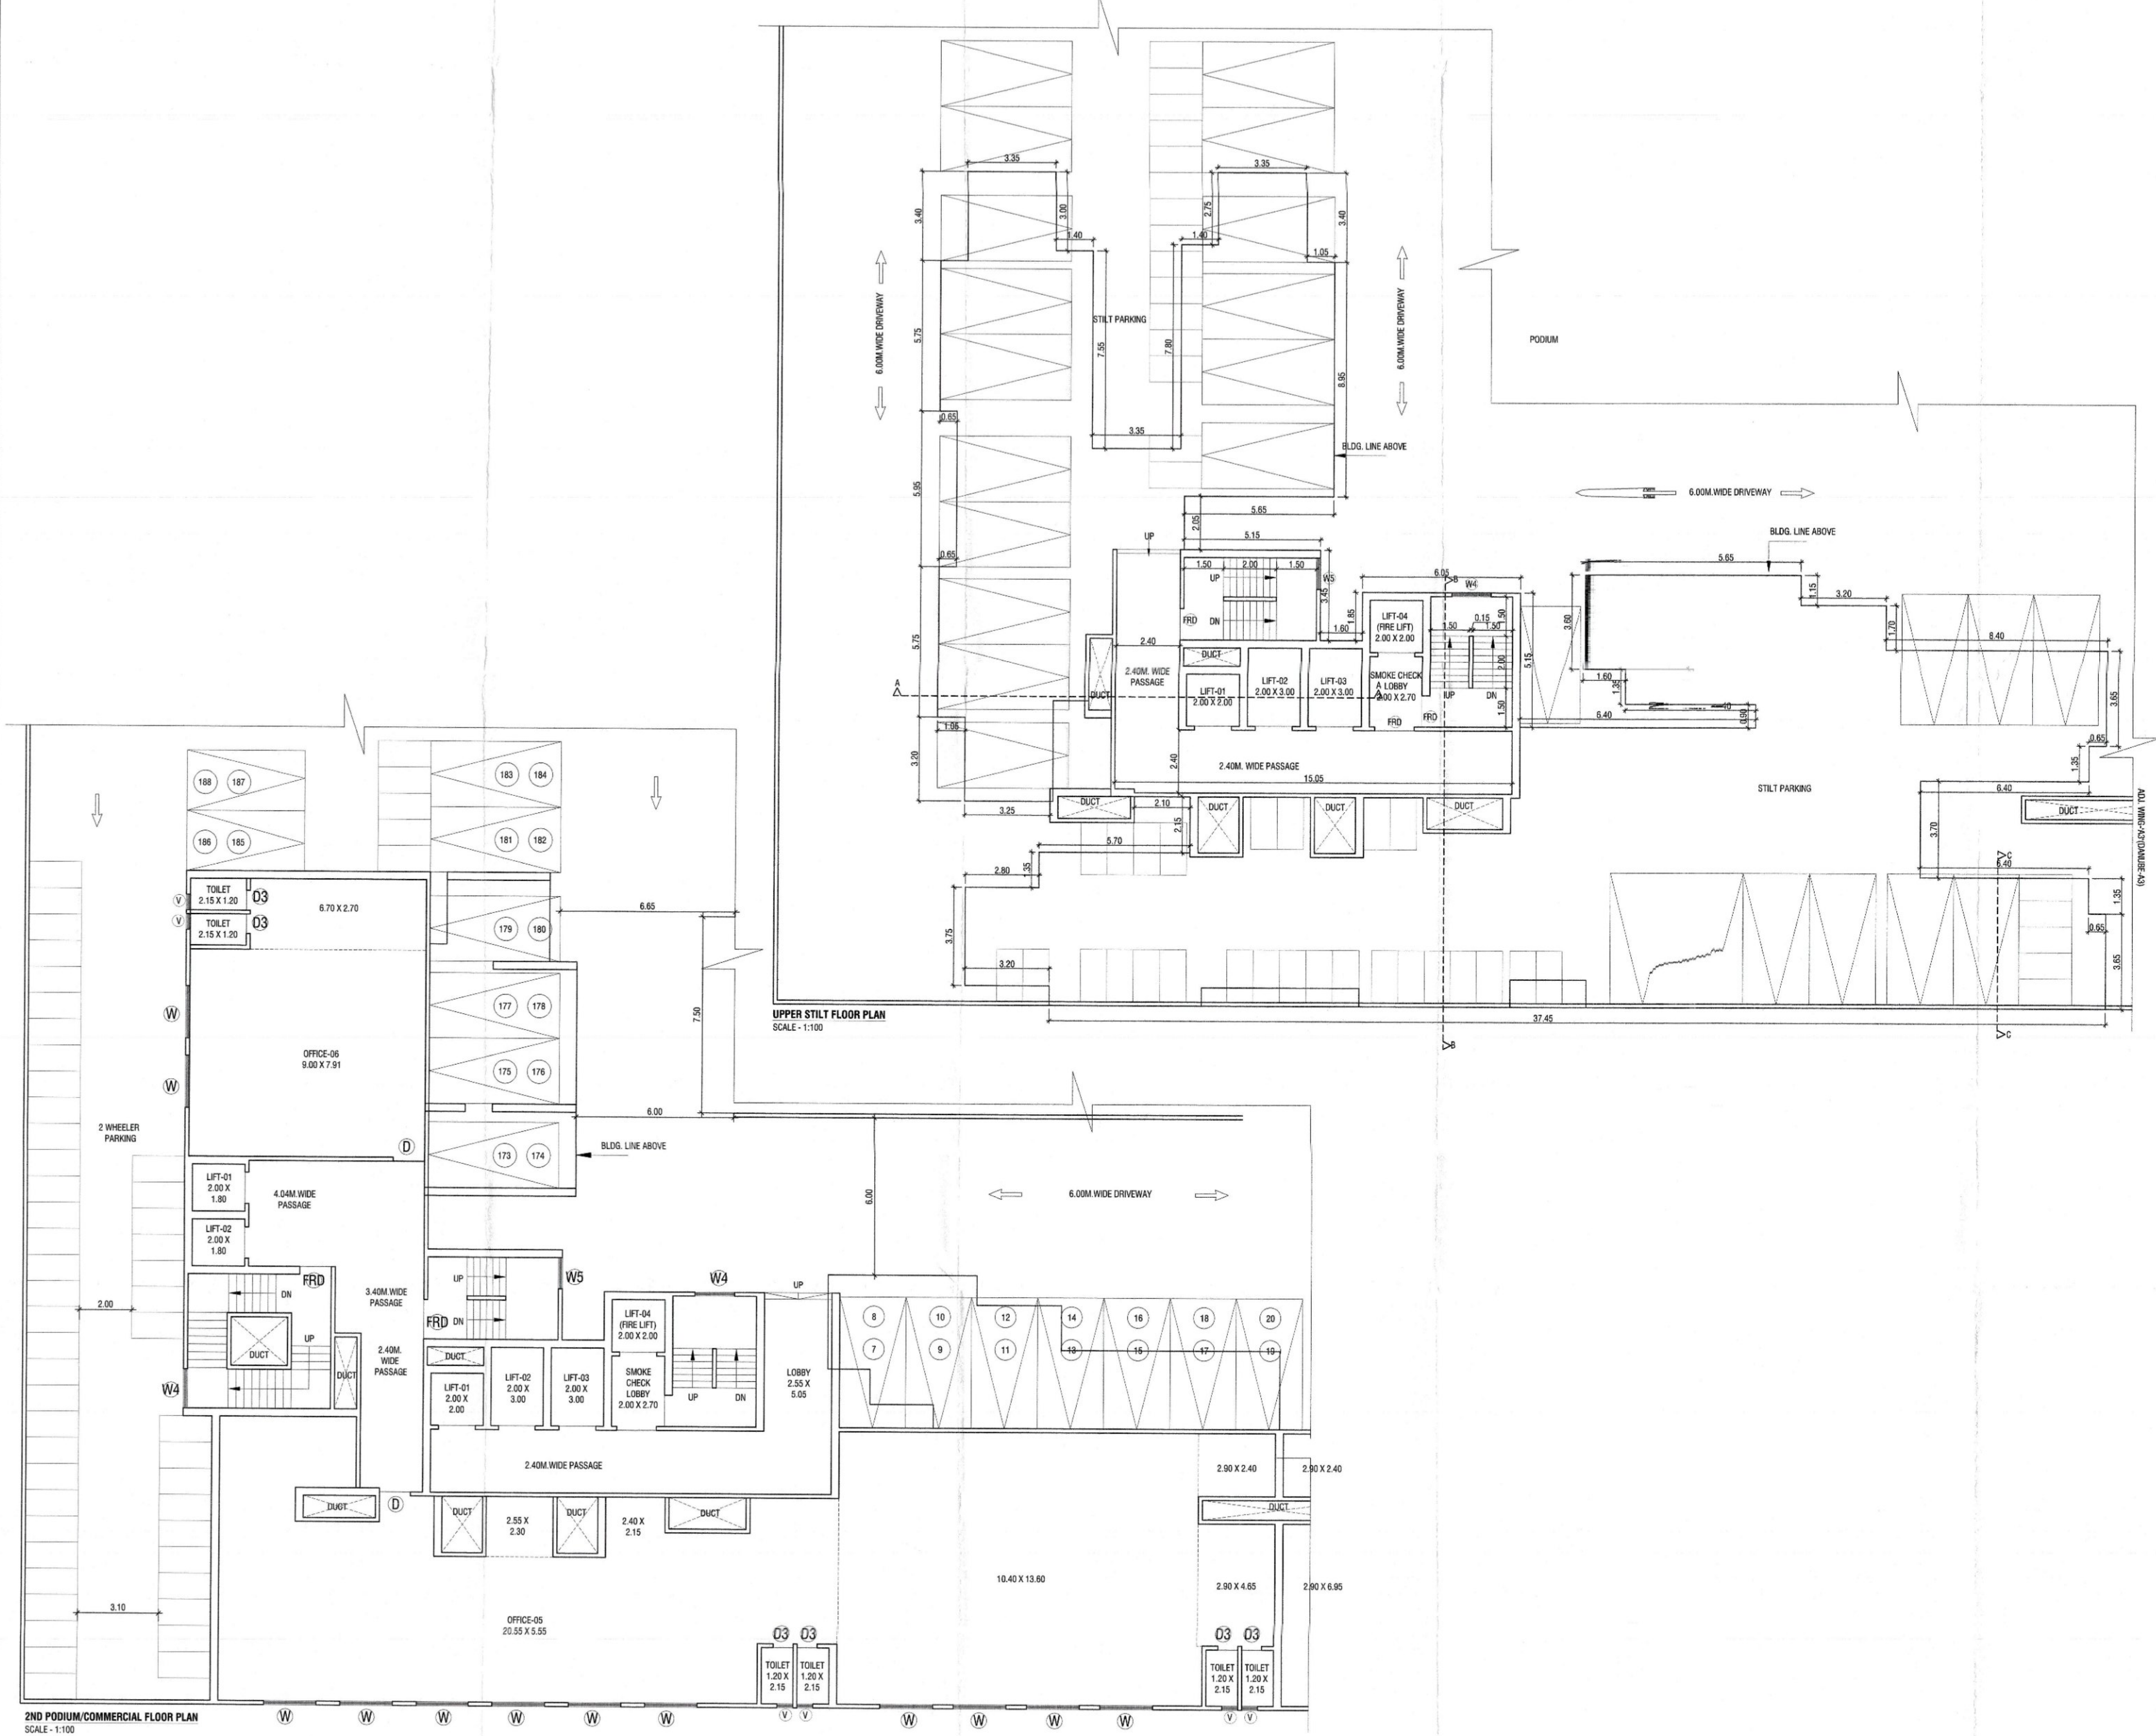

FOR LOI

18

48

BUILDING - DANUBE WING DANUBE-44

18

48

CONTENTS OF SHEET

2ND PODIUM COMMERCIAL FLOOR PLAN UPPER STILT FLOOR PLAN & 1ST FLOOR PLAN ETC.

STAMP OF APPROVAL OF PLAN

सिद्धि कौल मया नाचिरी by 19/10/2023

DISCLAIMER

TO WHOMSOEVER IT MAY CONCERN

This is to inform that this letter of intent (LOI) is issued for the sole purpose of applying for Environmental clearance from the State Environmental Impact Assessment Commission (SEIAC) as per the request of M/s. Yes Realty (Developer) and Narottam Nagar Co. Operative Housing Society. This letter of intent does not constitute a commitment or approval for the development or construction of the project. The applicant is required to obtain the necessary permissions from the relevant authorities before proceeding with the development or construction of the project. This letter of intent is valid for one year from the date of issue.

Asst. Director of Town Planning

Thane Municipal Corporation

THANE

DOOR WINDOW SCHEDULE

TYPE	SIZE	DESCRIPTION
D	1.05 X 2.10	T.W. FRAMED WITH PANNELED DOOR
D1	0.90 X 2.10	T.W. FRAMED WITH PANNELED DOOR
D2	0.75 X 2.00	T.W. FRAMED WITH PANNELED DOOR
RS	AS PER SITE X 2.40	ROLLING SHUTTER
W	2.20 X 1.20	T.W. FRAMED WITH GLAZE WINDOW
W1	1.50 X 1.20	T.W. FRAMED WITH GLAZE WINDOW
W2	1.20 X 1.20	T.W. FRAMED WITH GLAZE WINDOW
W3	1.20 X 1.20	T.W. FRAMED WITH GLAZE WINDOW
W4	2.20 X 1.20	T.W. FRAMED WITH GLAZE WINDOW
V	0.60 X 0.90	T.W. FRAMED WITH LOUVERS

DESCRIPTION OF PROPOSAL

PROPOSED DEVELOPMENT UNDER ACCOMMODATION RESERVATION POLICY ON PLOT BEARING S.NO-46, 47, 48, 49, 50/1, 51/A/1, 67/1, 115/1, 116, 117/A/1, 118/A/1, 119/A, 120/A, 121, 122 AT VILLAGE MUMBA, THANE

NAME AND ADDRESS OF OWNER/ P.O.A.H.

YES REALTY
S.NO-55, CENTRAL EMPRE, OPP CENTRAL HEIGHTS, NEXT TO KAUSA TMC
STADIUM, KAUSA MUMBA, DISTRICT THANE-400612

NAME AND ADDRESS OF OWNER/ P.O.A.H.

NAROTTAM NAGAR CO. OPERATIVE HOUSING SOCIETY
ANRUT NAGAR, OLD PUNE ROAD, MUMBA, TAL -THANE DIST THANE

SIGNATURE OF OWNER / P.O.A.H.

SIGNATURE OF ARCHITECT

ARCHITECTS


2ND FLOOR, NAKSHATRA, A WING,
NEAR TMC, ALMEIDA ROAD,
PANCHPAKHADI, THANE (W), 400 602
PHONE - 2537 8701, TELEFAX - 2536 4700
E MAIL - saakaarchitects@yahoo.co.in

DRG. NO.

SCALE

DATE

DRN BY

CHKD BY

C-359/2022/LOI/18

1:100

18/09/2023

PRAFULLA

SERVER:Saaka\12\CA\Drawing\NAROTTAM NAGAR ACCOMMODATION RESERVATION MUNICIPAL DWG\1 FOR LOI SUBMITTED\REVISED LOI SUBMITTED\BLDG-A-WING-44.dwg