
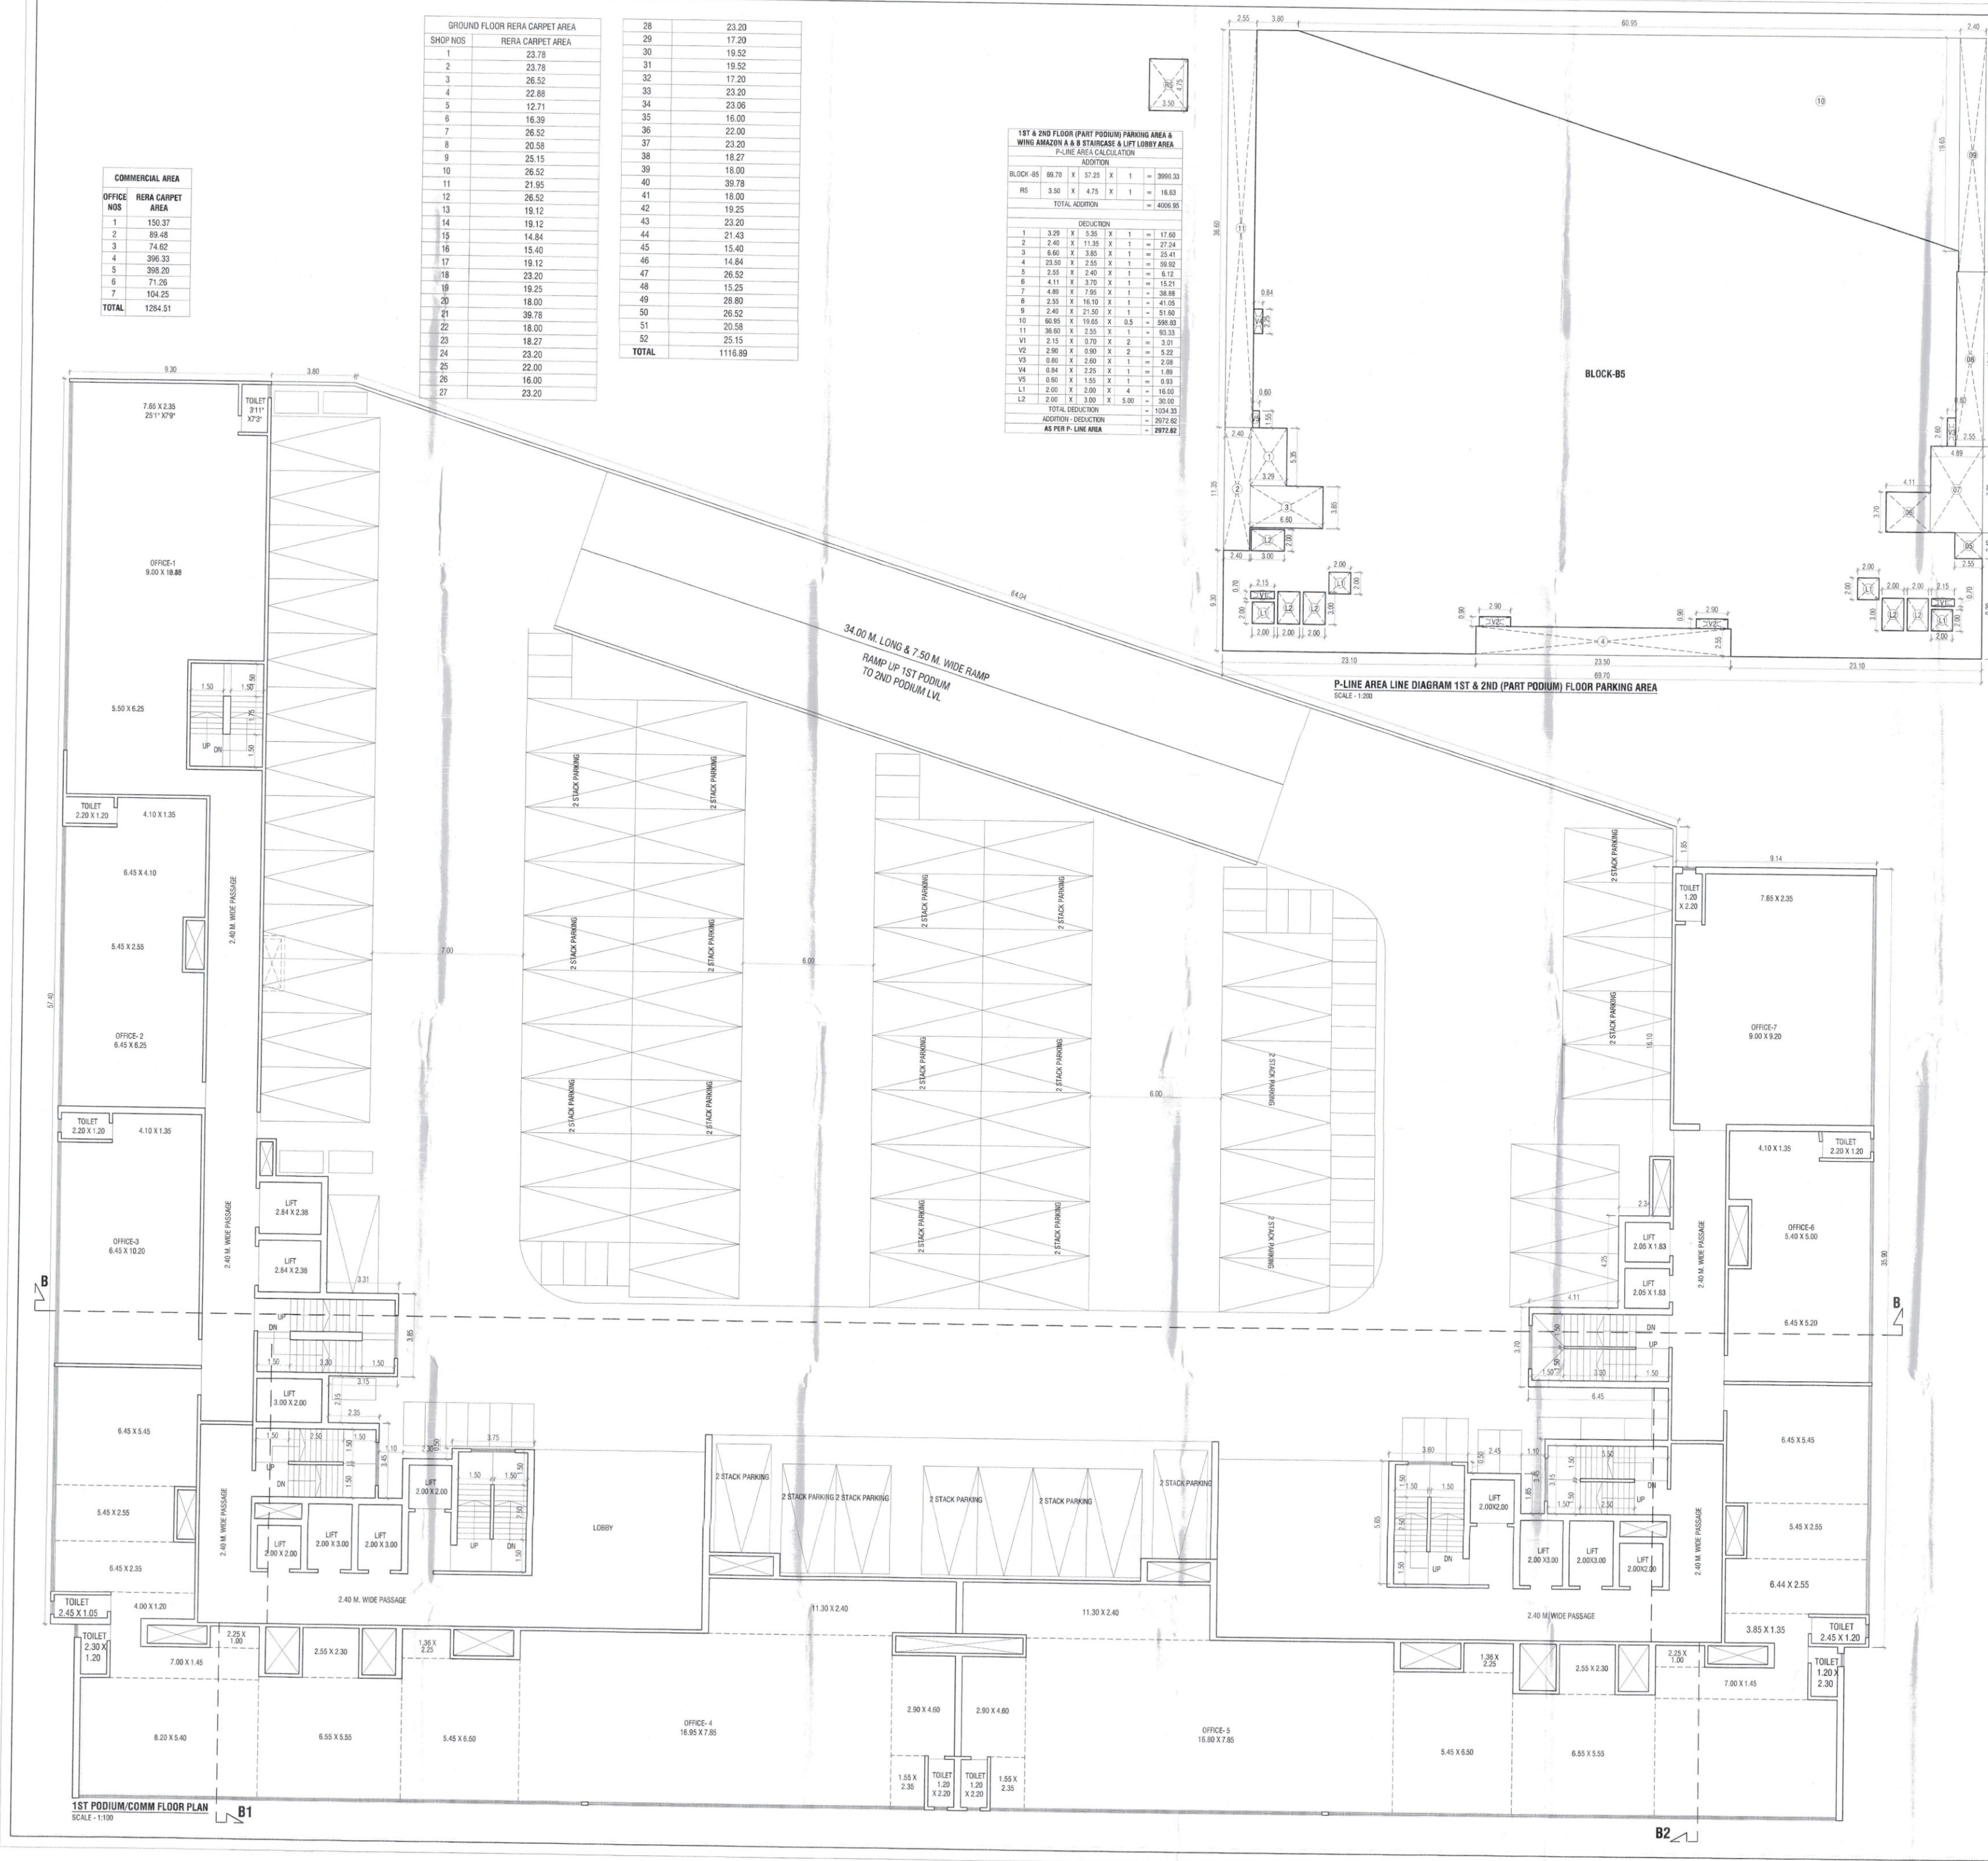


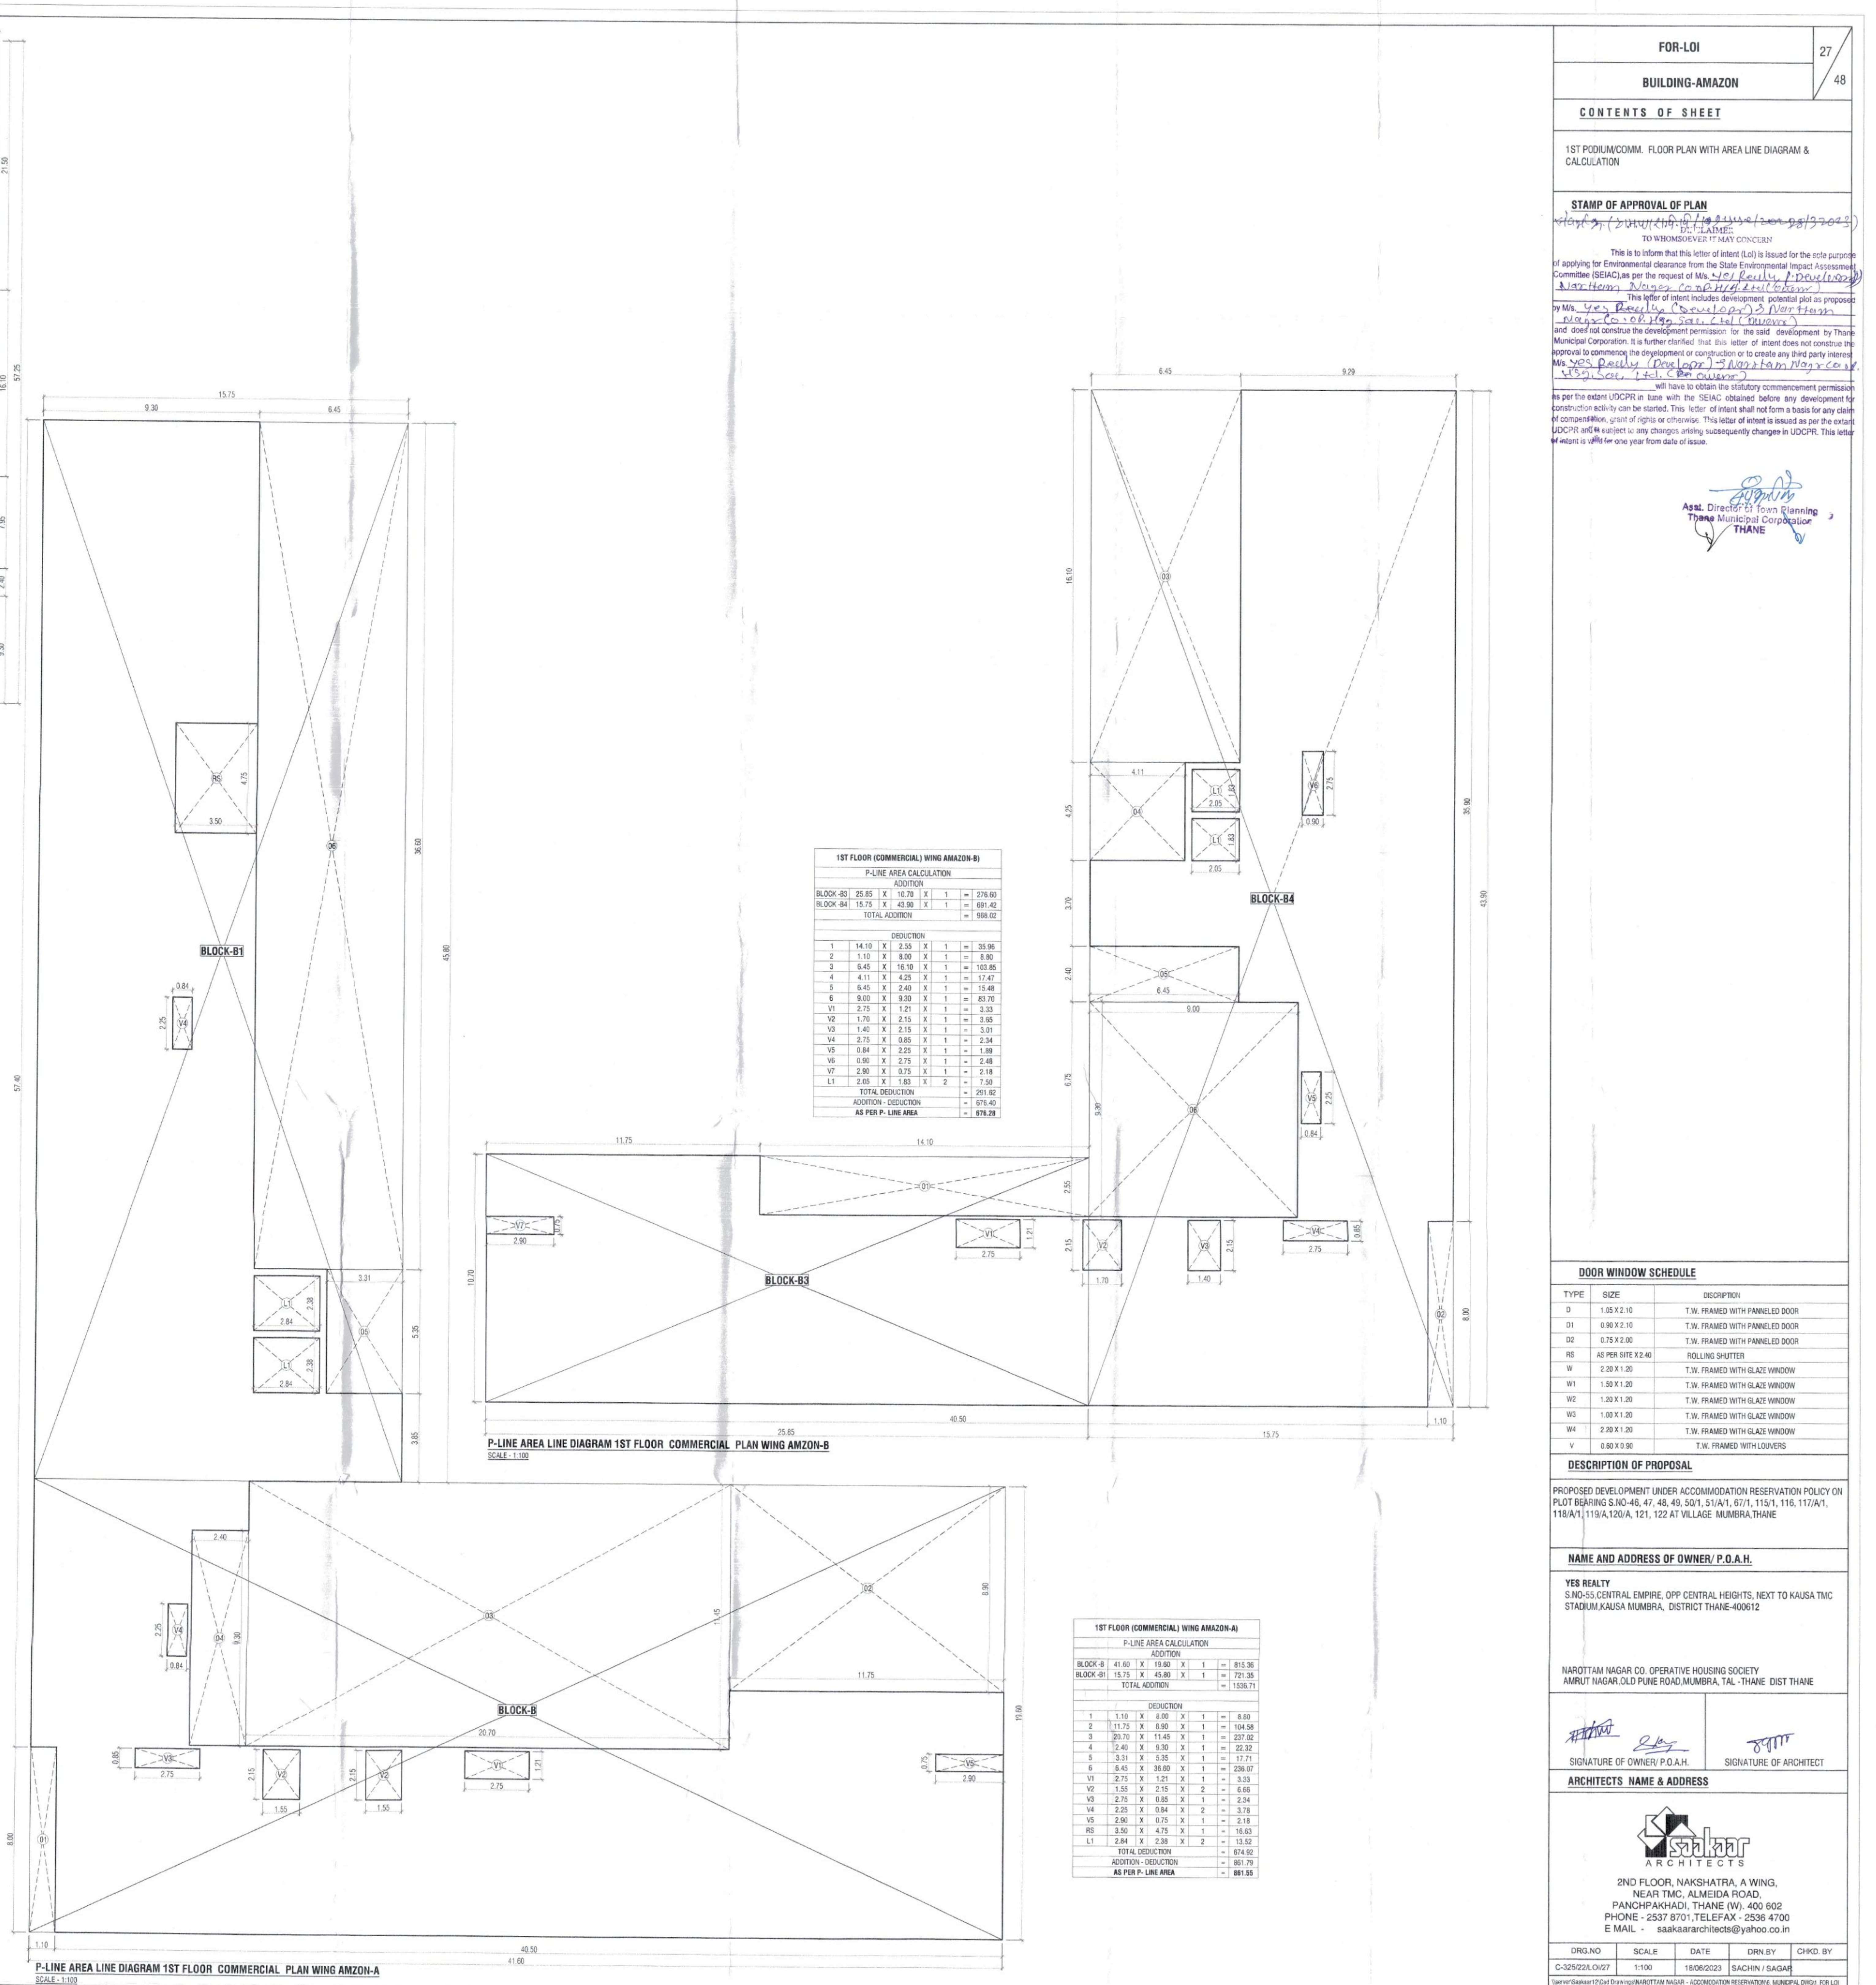

FOR-LOI

27

48

BUILDING-AMAZON

CONTENTS OF SHEET

1ST PODIUM/COMM. FLOOR PLAN WITH AREA LINE DIAGRAM & CALCULATION

STAMP OF APPROVAL OF PLAN

This is to inform that this letter of intent (LOI) is issued for the sole purpose of applying for Environmental clearance from the State Environmental Impact Assessment Committee (SEIAC) as per the request of M/s. **SAKSHI REALTY PRIVATE LIMITED**, Thane, Maharashtra, for the proposed development of **2ND FLOOR, NAKSHATRA, A WING, NEAR TMC, ALMEIDA ROAD, PANCHAKHADI, THANE (W), 400 602**. This letter of intent does not constitute the approval to commence the development or construction or to create any third party interest. The letter of intent is valid for one year from the date of issue.

ANIL D. PATIL
ANIL D. PATIL & SONS
THANE

DOOR WINDOW SCHEDULE

TYPE	SIZE	DESCRIPTION
D	1.05 X 2.10	T.W. FRAMED WITH PANNELED DOOR
D1	0.90 X 2.10	T.W. FRAMED WITH PANNELED DOOR
D2	0.75 X 2.00	T.W. FRAMED WITH PANNELED DOOR
W	2.25 X 2.25	T.W. FRAMED WITH GLAZED WINDOW
W1	1.50 X 1.20	T.W. FRAMED WITH GLAZED WINDOW
W2	1.20 X 1.20	T.W. FRAMED WITH GLAZED WINDOW
W3	1.00 X 1.20	T.W. FRAMED WITH GLAZED WINDOW
W4	0.75 X 1.20	T.W. FRAMED WITH GLAZED WINDOW
W5	0.50 X 1.20	T.W. FRAMED WITH GLAZED WINDOW

DESCRIPTION OF PROPOSAL

PROPOSED DEVELOPMENT UNDER ACCOMMODATION RESERVATION POLICY ON PLOT BEARING S/40-41, 47, 48, 49,100 AT VILLAGE, MUMBAI, THANE.

NAME AND ADDRESS OF OWNER/ P.O.A.H.

YES REALTY
S/40-55 CENTRAL EMPIRE, OPP CENTRAL HEIGHTS, NEXT TO KAUSA TMC
STADIUM KAUSA MUMBAI, DISTRICT THANE-400612

HAROTTIN NAGAR CO. OPERATIVE HOUSING SOCIETY
MURUT NAGAR, OLD PUNE ROAD, MUMBAI, THANE DIST THANE

ANIL D. PATIL

ANIL D. PATIL & SONS

ANIL D. PATIL

ANIL D. PATIL & SONS

ARCHITECTS NAME & ADDRESS

ANIL D. PATIL & SONS
2ND FLOOR, NAKSHATRA, A WING,
NEAR TMC, ALMEIDA ROAD,
PANCHAKHADI, THANE (W), 400 602
PHONE - 2637 6701 TELEFAX - 2636 4700
E MAIL - saakshirealty@yahoo.co.in

DRG NO

SCALE

DATE

DRN BY

CHKD BY

C-263622/01/27

1:100

18/05/2023

SACHIN / SAGAR

Copyright Reserved by Sakshi Realty Private Limited