



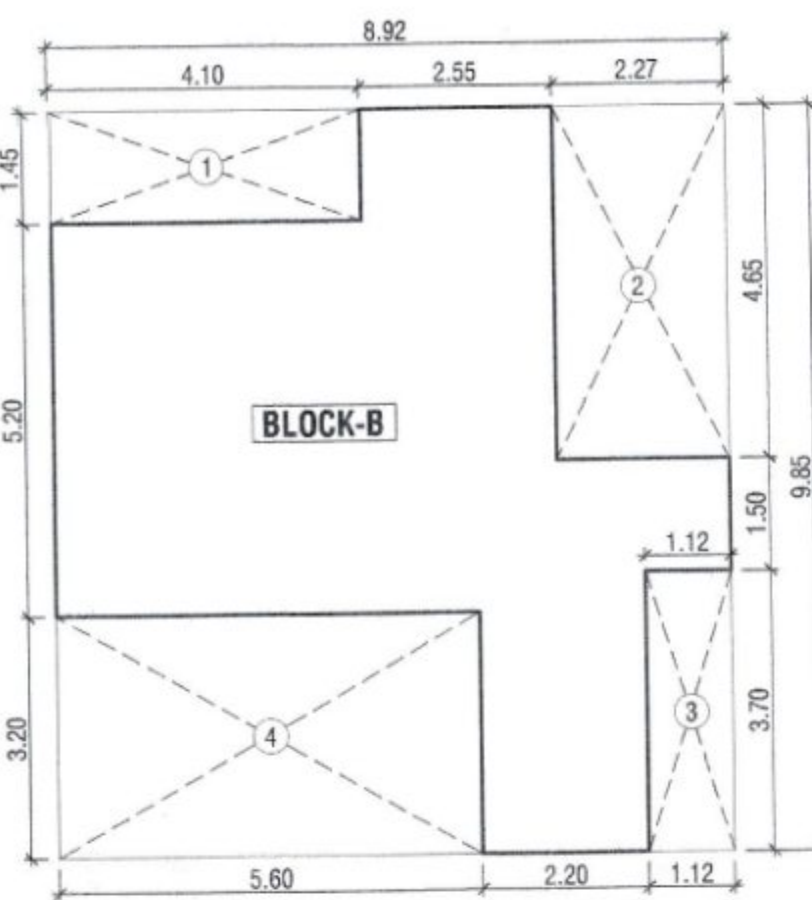

P-LINE AREA LINE DIAGRAM SOCIETY OFFICE (3RD FLOOR)
SCALE - 1:100


P-LINE AREA CALCULATION			
ADDITION BLOCK-A			
A	8.92	X	1
TOTAL ADDITION			
DEDUCTION			
1	4.10	X	1
2	2.27	X	1
3	1.12	X	1
4	5.60	X	1
TOTAL DEDUCTION			
TOTAL (ADDITION - DEDUCTION)			
AS PER POLY LINE			

3RD FLOOR PLAN
SCALE - 1:100

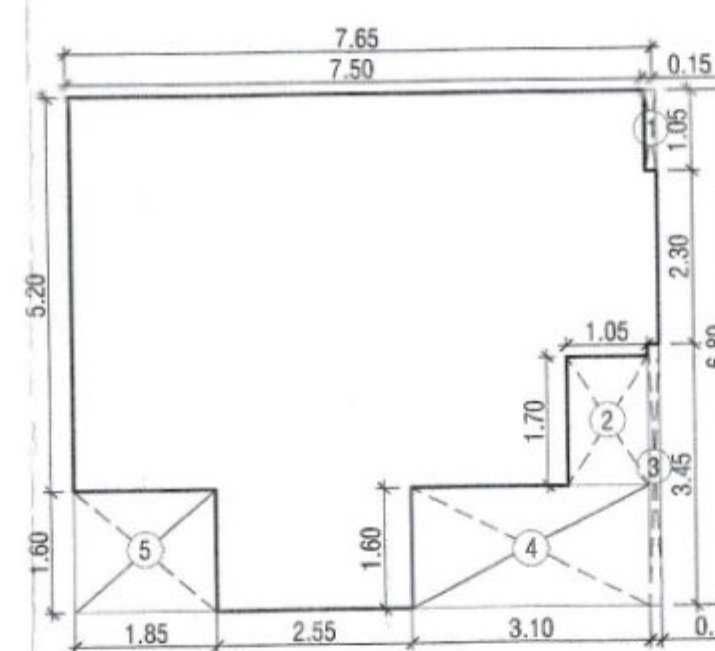


P-LINE AREA LINE DIAGRAM FITNESS CENTER (3RD FLOOR)
SCALE - 1:100

P-LINE AREA CALCULATION			
ADDITION BLOCK-A			
A	42.65	X	1
TOTAL ADDITION			
DEDUCTION			
1	4.70	X	1
2	2.27	X	1
3	14.18	X	1
4	13.28	X	1
5	14.18	X	1
6	3.25	X	1
7	6.45	X	1
8	2.90	X	1
9	13.52	X	1
10	0.50	X	1
11	6.25	X	1
12	1.85	X	1
13	1.25	X	1
14	0.88	X	1
15	4.70	X	1
16	1.47	X	1
17	1.85	X	1
18	8.95	X	1
19	1.85	X	1
20	4.70	X	1
21	2.96	X	1
22	1.25	X	1
23	1.85	X	1
24	6.25	X	1
25	7.65	X	1
26	10.03	X	1
27	2.25	X	1
28	2.55	X	1
29	3.25	X	1
30	12.33	X	1
31	1.20	X	1
32	16.43	X	1
33	2.40	X	1
34	1.11	X	1
35	3.21	X	1
36	8.04	X	1
37	3.45	X	1
38	3.21	X	1
39	1.11	X	1
L1	1.80	X	2
L2	2.00	X	2
FLT	2.08	X	1
TOTAL DEDUCTION			
TOTAL (ADDITION - DEDUCTION)			
AS PER POLY LINE			

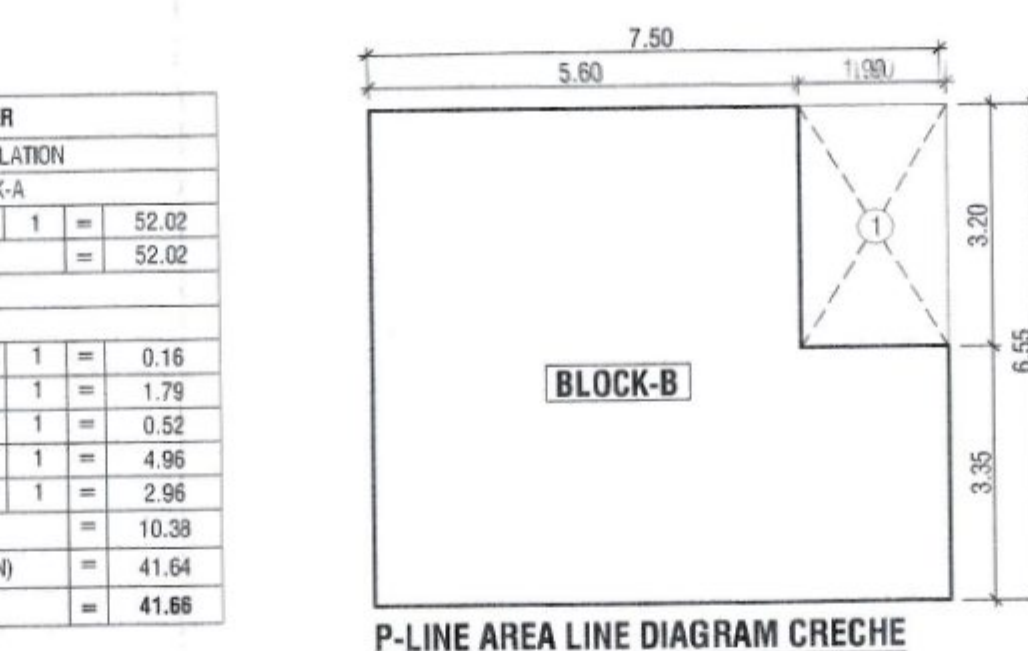

P-LINE AREA LINE DIAGRAM CRECHE (3RD FLOOR)
SCALE - 1:100

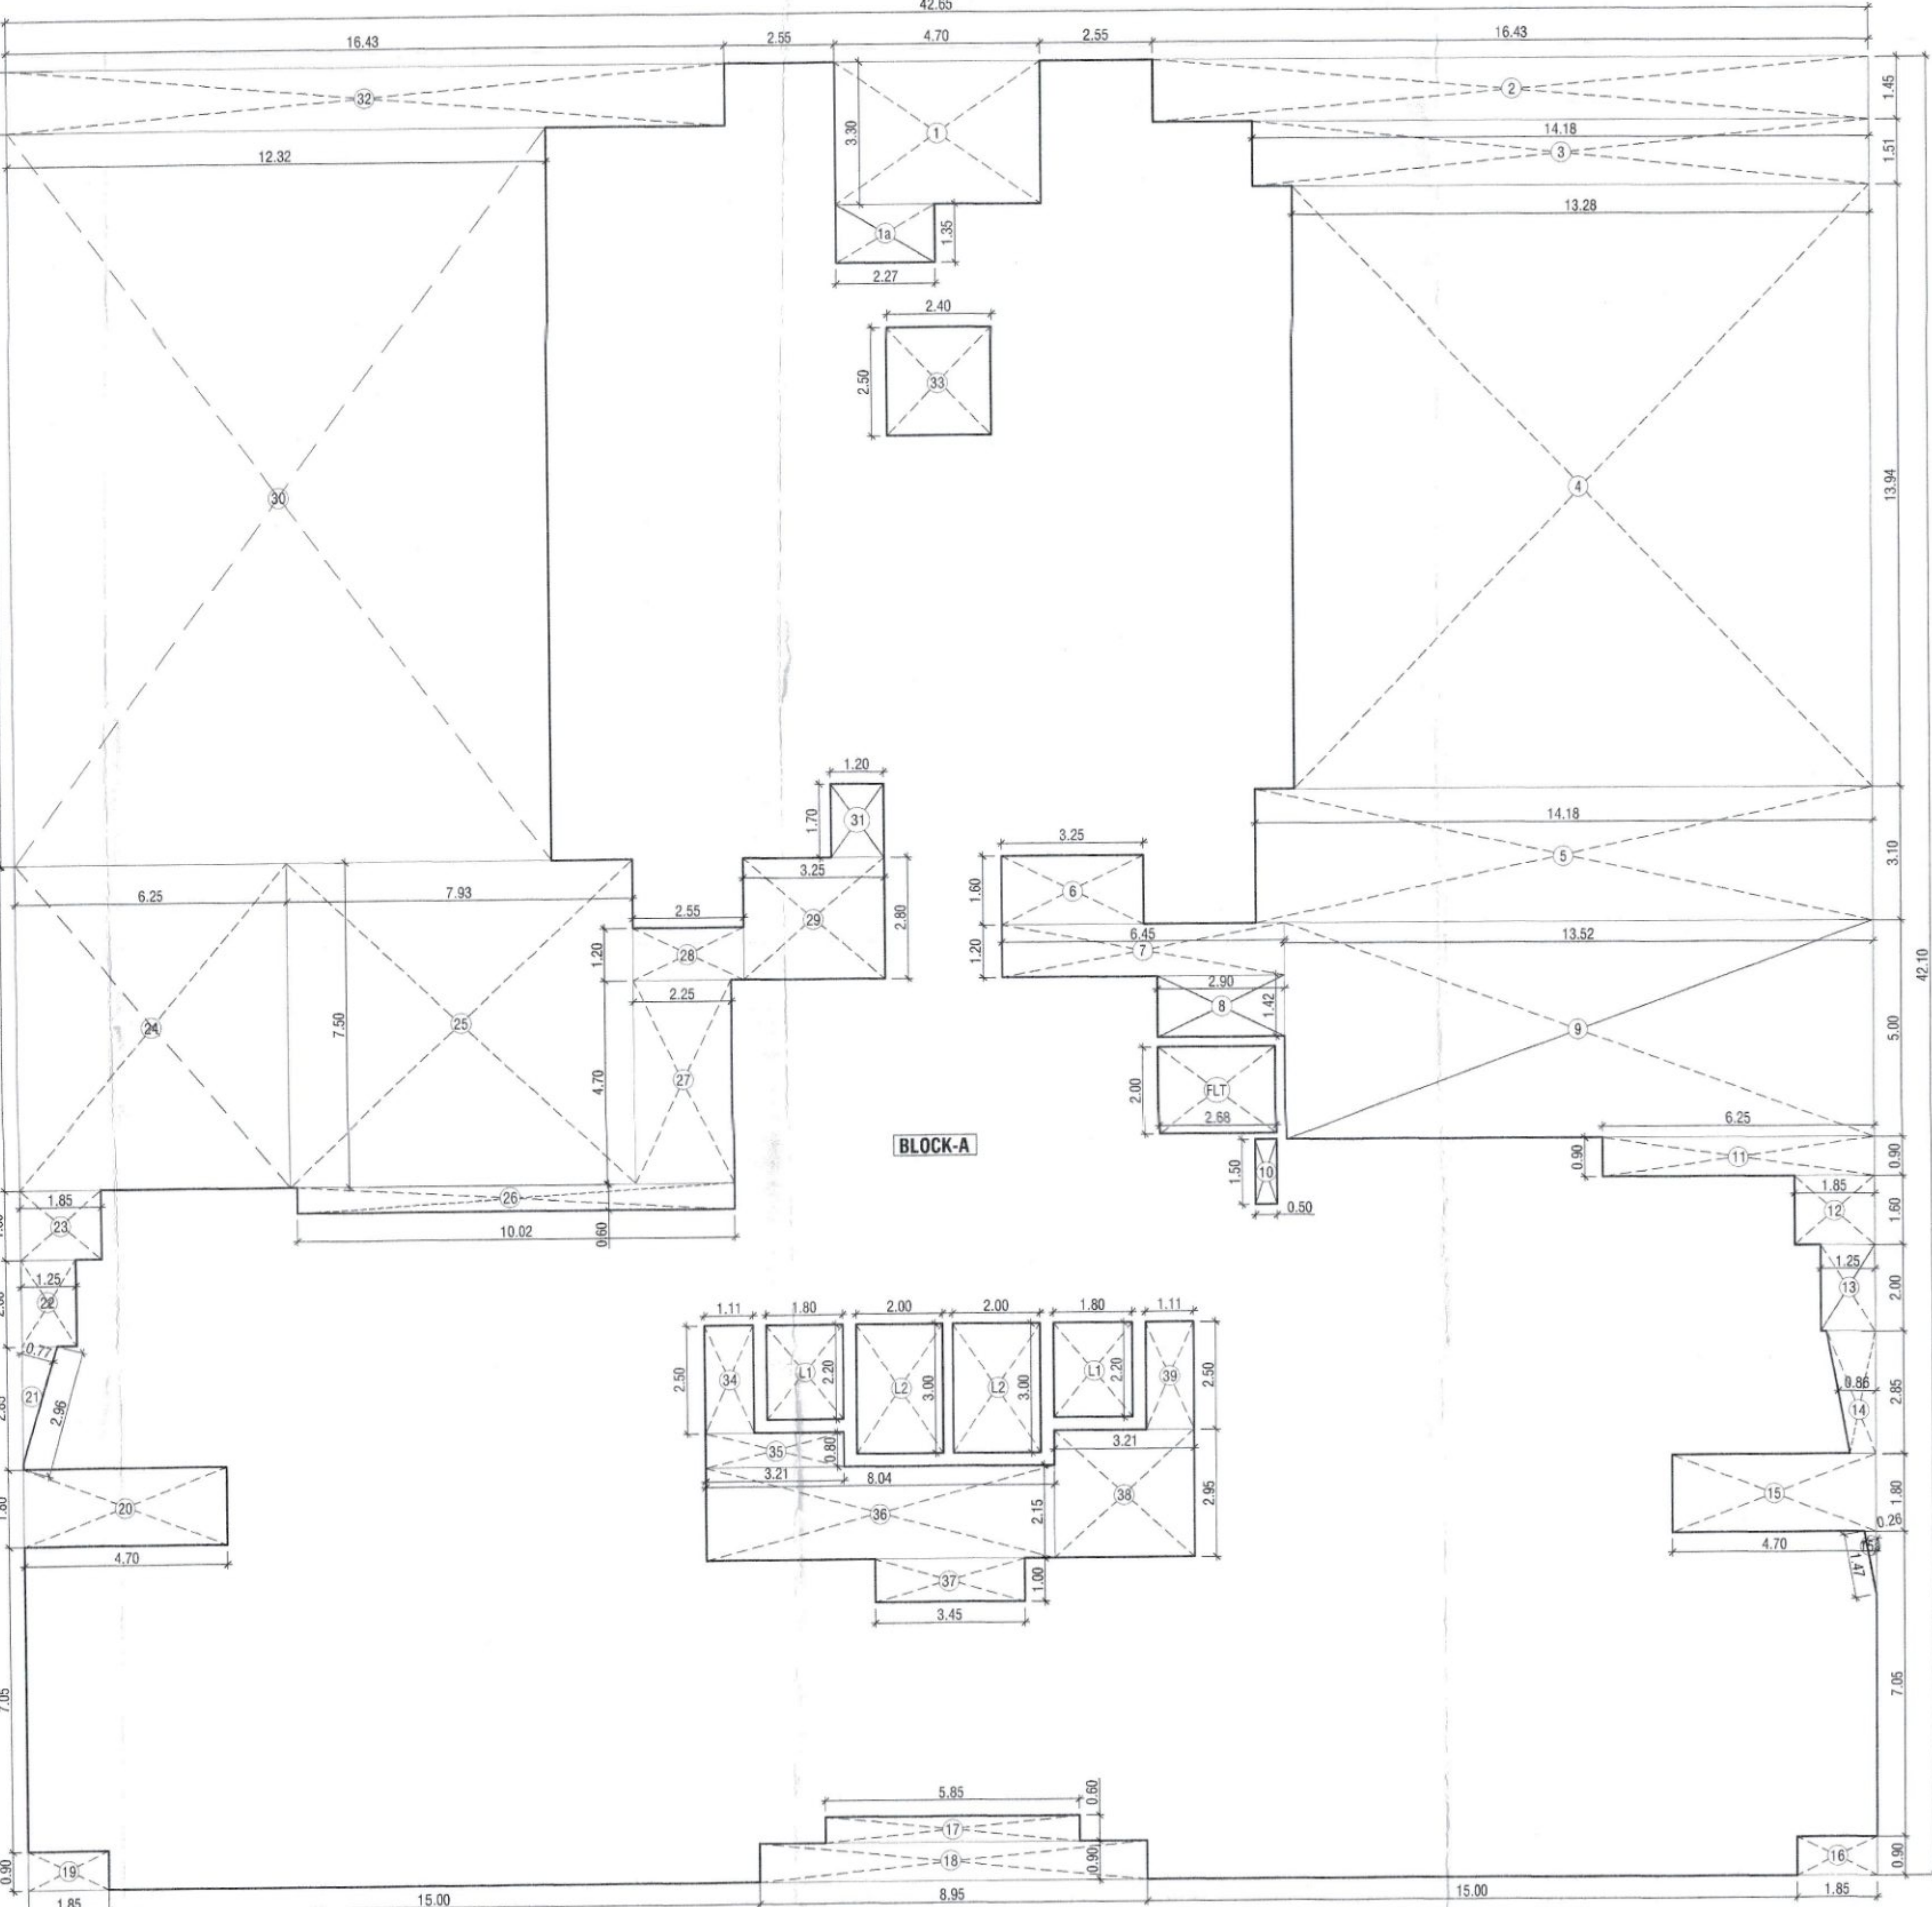

FOR LOI

BUILDING - C (TAPI)

38

48

CONTENTS OF SHEET

3RD FLOOR PLAN, WITH AREA DIAGRAM & CALCULATION

STAMP OF APPROVAL OF PLAN

DISCLAIMER

Asst. Director of Town Planning

Thane Municipal Corporation

THANE

DOOR WINDOW SCHEDULE

DESCRIPTION OF PROPOSAL

NAME AND ADDRESS OF OWNER/ P.O.A.H.

SIGNATURE OF OWNER/ P.O.A.H.

SIGNATURE OF ARCHITECT

ARCHITECTS NAME & ADDRESS

SAGAR ARCHITECTS

2ND FLOOR, NAKSHATRA, A WING,

NEAR TMC, ALMEIDA ROAD,

PANCHPAKHADI, THANE (W), 400 602

PHONE - 2537 8701, TELEFAX - 2536 4700

E MAIL - saakaaarchitects@yahoo.co.in

DRG NO

SCALE

DATE

DRN BY

CHD BY

C-35/22/LO/38

1:100

21/06/2023

SAGAR

USER:saakaa127cm Drawings\NAROTTAM NAGAR - ACCOMMODATION RESERVATION\B. MUNICIPAL DWG11 FOR LOI SUBMITTED\REVISED LOI SUBMITTED\FRE LFT SIZE CHANGE BLDG_C.dwg