


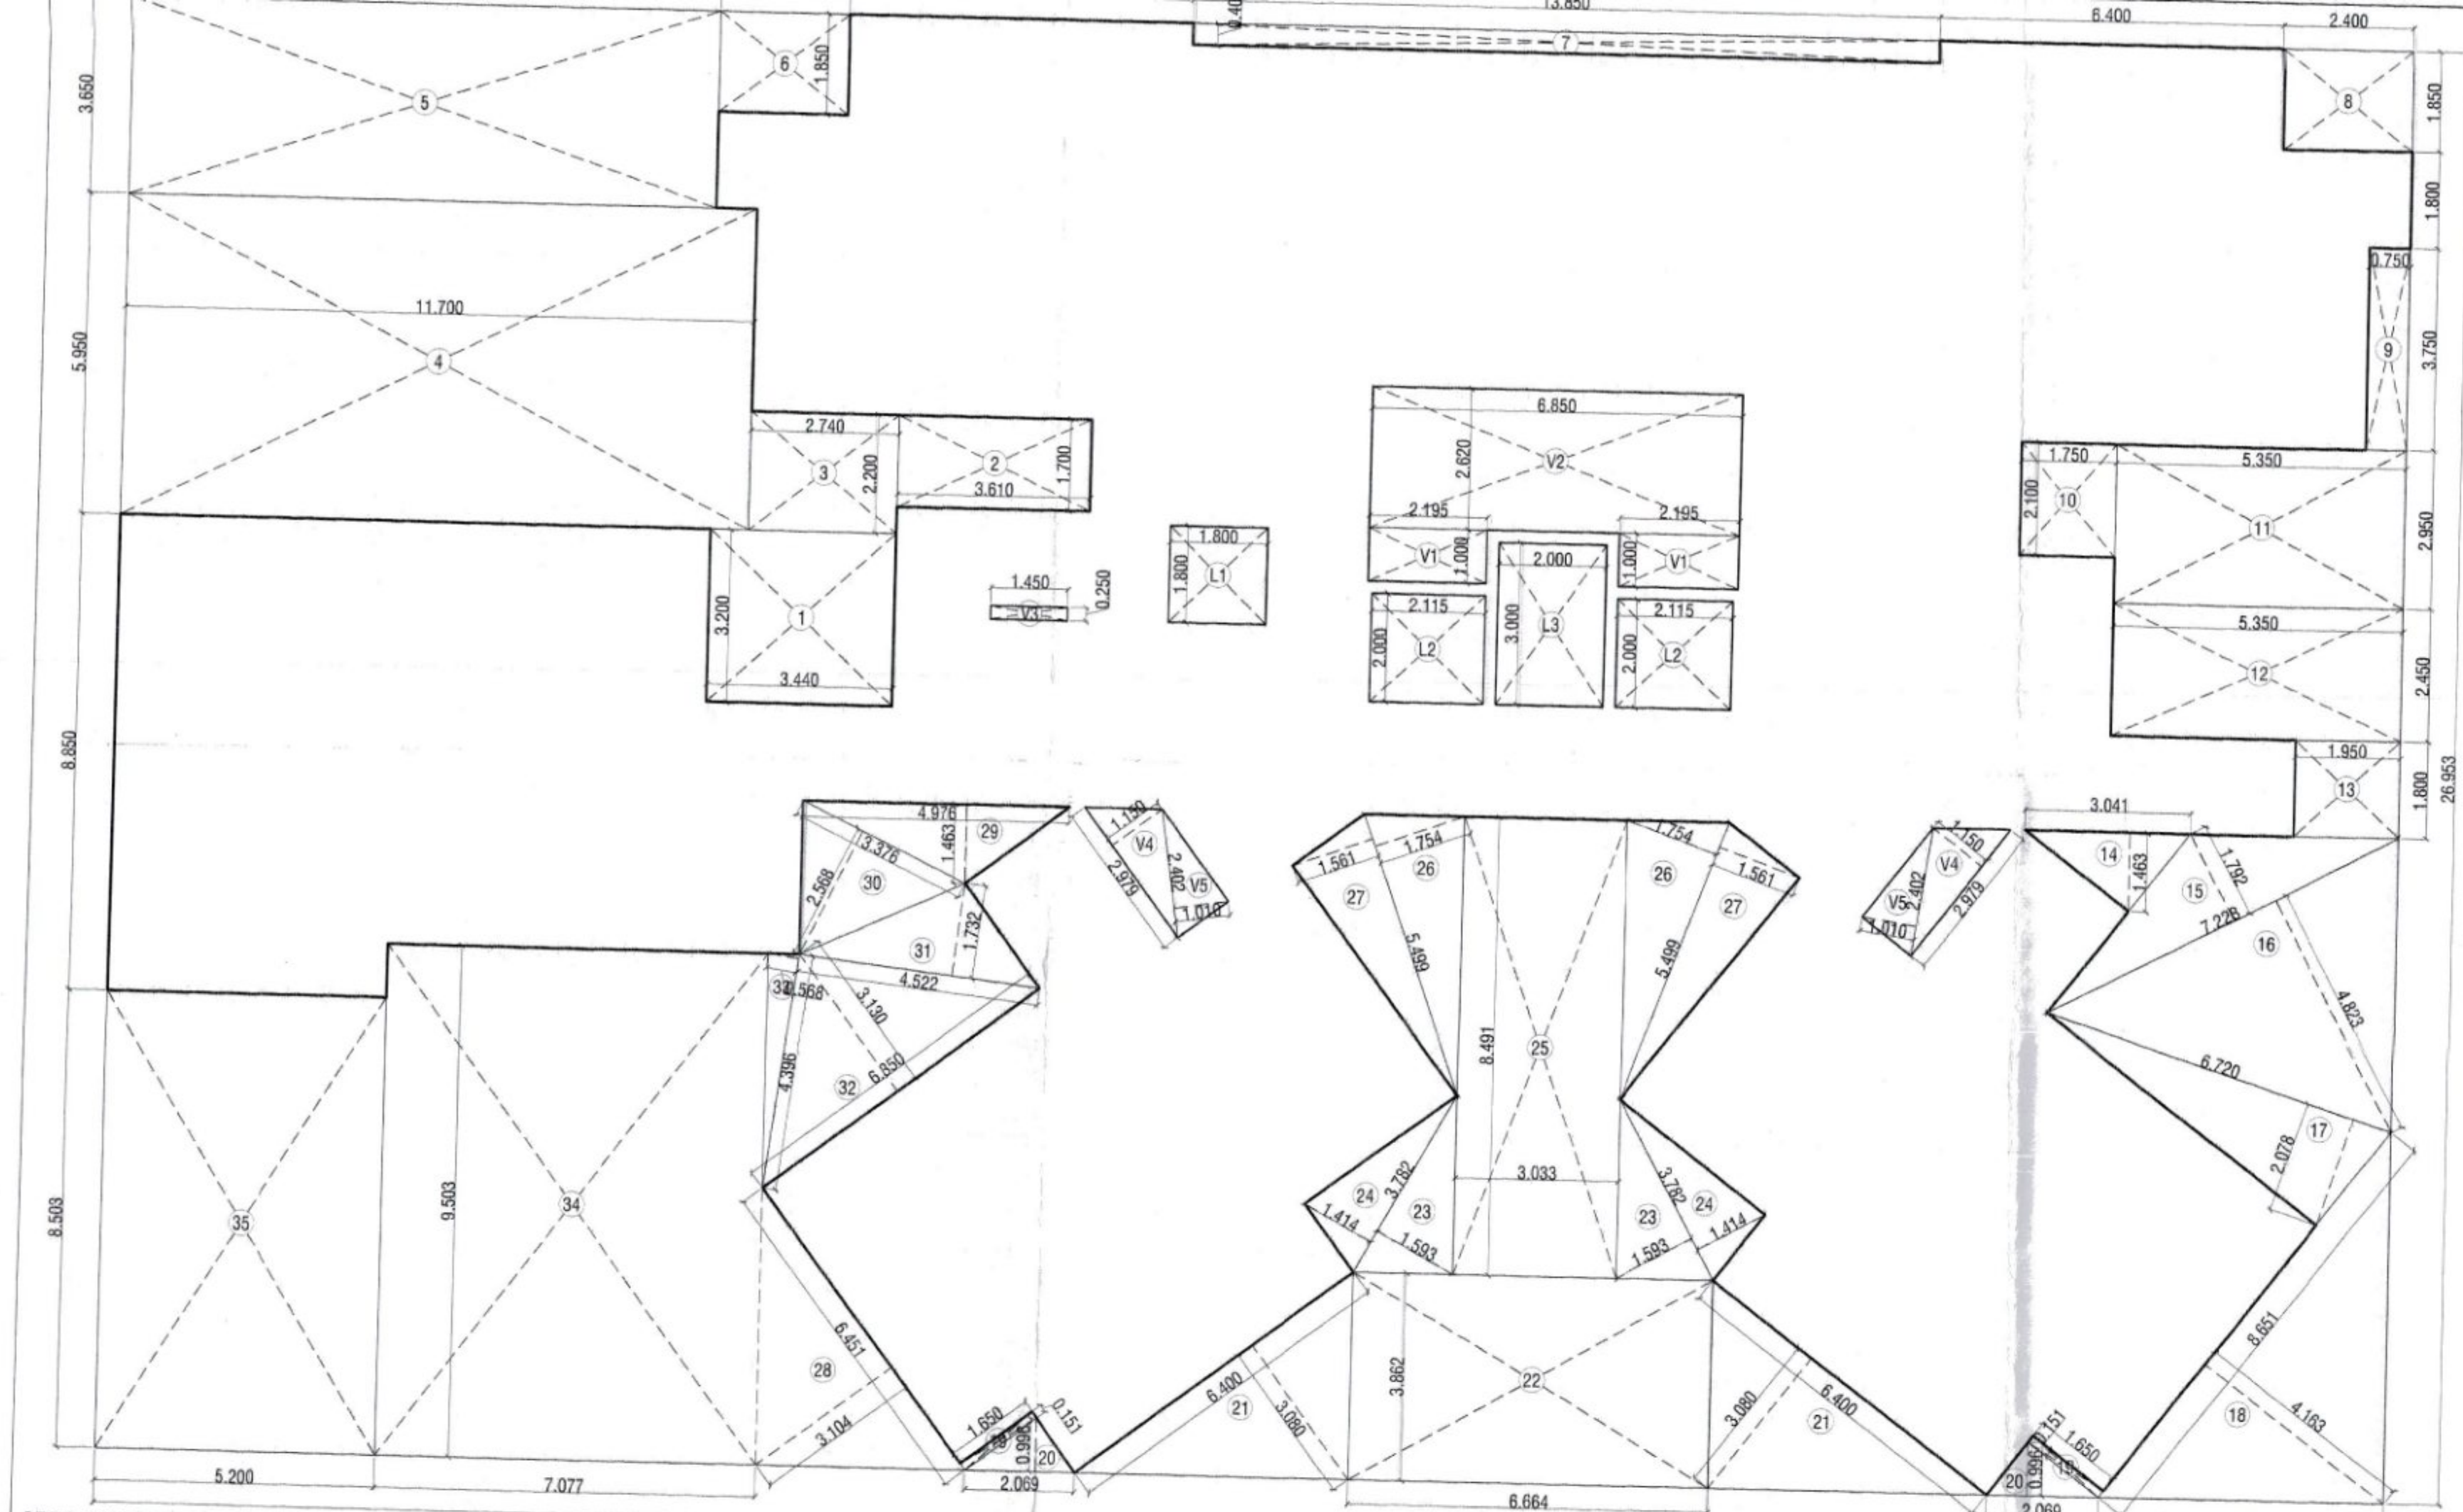


AREA DIAGRAM OF 8TH, 13TH, 18TH, 23RD, 28TH, 33RD REFUGE FLOOR PLAN
SCALE 1:100



8TH, 13TH, 18TH, 23RD, 28TH, 33RD REFUGE FLOOR PLAN
SCALE 1:100


B-UP AREA CALCULATION OF 8TH, 13TH, 18TH, 23RD, 28TH, 33RD REFUGE FLOOR -									
A	42.400	X	26.953						1142.807
TOTAL									1142.807
DEDUCTION									
1	3.440	X	3.200	X	1	0			11.008
2	3.610	X	1.700	X	1	0			6.137
3	2.740	X	2.200	X	1	0			6.028
4	11.700	X	5.950	X	1	0			69.615
5	10.950	X	3.650	X	1	0			39.967
6	2.400	X	1.850	X	1	0			4.440
7	13.850	X	0.400	X	1	0			5.540
8	2.400	X	1.850	X	1	0			4.440
9	0.750	X	3.750	X	1	0			2.813
10	1.750	X	2.100	X	1	0			3.675
11	3.350	X	2.950	X	1	0			15.783
12	3.350	X	2.450	X	1	0			13.108
13	1.950	X	1.800	X	1	0			3.510
14	3.041	X	1.463	X	0.50	1			2.224
15	7.228	X	1.792	X	0.50	1			6.476
16	7.228	X	4.823	X	0.50	1			17.430
17	6.720	X	2.078	X	0.50	1			6.982
18	9.651	X	4.163	X	0.50	1			18.007
19	1.650	X	0.151	X	1	2			0.498
20	2.069	X	0.996	X	0.50	2			2.061
21	6.400	X	3.080	X	0.50	2			19.712
22	6.664	X	3.862	X	1	0			25.756
23	3.782	X	1.593	X	0.50	2			6.025
24	3.782	X	1.414	X	0.50	2			5.348
25	3.033	X	8.491	X	1	0			25.753
26	5.499	X	1.754	X	0.50	2			9.645
27	5.499	X	1.561	X	0.50	2			8.584
28	6.451	X	3.104	X	0.50	1			10.012
29	4.976	X	1.463	X	0.50	1			3.640
30	3.376	X	2.568	X	0.50	1			4.335
31	4.522	X	1.732	X	0.50	1			3.910
32	6.350	X	3.130	X	0.50	1			9.939
33	4.996	X	0.568	X	0.50	1			1.249
34	7.077	X	9.503	X	1	0			67.253
35	5.200	X	8.503	X	1	0			44.216
TOTAL DEDUCTION - (a)									485.103
DUCT AREA CALCULATION									
V1	2.195	X	1.000	X	2	0			4.390
V2	6.650	X	2.620	X	1	0			17.947
V3	1.450	X	0.250	X	1	0			0.363
V4	2.980	X	1.150	X	0.50	2			3.427
V5	2.400	X	1.010	X	0.50	2			2.424
TOTAL DUCT AREA - (b)									28.551
LIFT AREA CALCULATION									
L1	1.800	X	1.800	X	1	0			3.240
L2	2.115	X	2.000	X	2	0			8.460
L3	2.000	X	3.000	X	1	0			6.000
TOTAL LIFT AREA - (c)									17.700
TOTAL (a+b+c)									531.35
TOTAL PROPOSED B-UP AREA OF 8TH, 13TH, 18TH, 23RD, 28TH, 33RD REFUGE FLOOR									
B-UP AREA AS PER POLYLINE									611.45

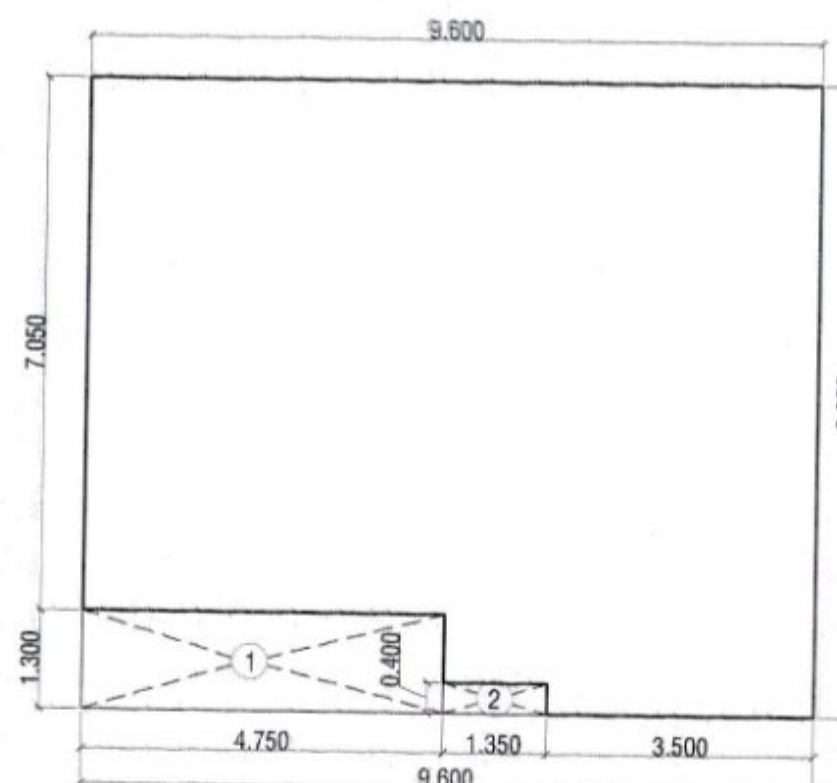

AREA LINE DIAGRAM REFUGE FLOOR
8TH, 13TH, 18TH, 23RD, 28TH, 33RD
SCALE 1:100

REFUGE AREA CALCULATION OF 8TH, 13TH, 18TH, 23RD, 28TH, 33RD REFUGE FLOOR -									
A	9.600	X	8.350						80.160
TOTAL - (a)									80.160
DEDUCTION									
1	4.750	X	1.300						6.175
2	1.350	X	0.400						0.540
TOTAL DEDUCTION - (a)									6.715
REFUGE AREA AS PER POLYLINE									73.44

REFUGE AREA CALCULATION OF 8TH, 13TH, 18TH, 23RD, 28TH, 33RD REFUGE FLOOR									
FLOORS	BUILT UP AREA (IN SQ.M.)	REQUIRED REFUGEE AREA	PROVIDED REFUGEE AREA	EXCESS REFUGEE AREA	TOTAL BUA	HEIGHT	TENEMENT TOTAL		
1ST FLOOR	685.98				685.98	2.90	6		
2ND FLOOR	685.98				685.98	2.90	6		
3RD FLOOR	685.98				685.98	2.90	6		
4TH FLOOR	685.98				685.98	2.90	6		
5TH FLOOR	685.98				685.98	2.90	6		
6TH FLOOR	685.98				685.98	2.90	6		
7TH FLOOR	685.98				685.98	2.90	6		
8TH FLOOR	611.45	32.93	65.86	73.44	619.03	2.90	5		
9TH FLOOR	685.98				685.98	2.90	6		
10TH FLOOR	685.98				685.98	2.90	6		
11TH FLOOR	685.98				685.98	2.90	6		
12TH FLOOR	685.98				685.98	2.90	6		
13TH FLOOR	611.45	32.93	65.86	73.44	619.03	2.90	5		
14TH FLOOR	685.98				685.98	2.90	6		
15TH FLOOR	685.98				685.98	2.90	6		
16TH FLOOR	685.98				685.98	2.90	6		
17TH FLOOR	685.98				685.98	2.90	6		
18TH FLOOR	611.45	32.93	65.86	73.44	619.03	2.90	5		
19TH FLOOR	685.98				685.98	2.90	6		
20TH FLOOR	685.98				685.98	2.90	6		
21ST FLOOR	685.98				685.98	2.90	6		
22ND FLOOR	685.98				685.98	2.90	6		
23RD FLOOR	611.45	32.93	65.86	73.44	619.03	2.90	5		
24TH FLOOR	685.98				685.98	2.90	6		
25TH FLOOR	685.98				685.98	2.90	6		
26TH FLOOR	685.98				685.98	2.90	6		
27TH FLOOR	685.98				685.98	2.90	6		
28TH FLOOR	611.45	32.93	65.86	73.44	619.03	2.90	5		
29TH FLOOR	685.98				685.98	2.90	6		
30TH FLOOR	685.98				685.98	2.90	6		
31ST FLOOR	685.98				685.98	2.90	6		
32ND FLOOR	685.98				685.98	2.90	6		
33RD FLOOR	611.45	32.93	65.86	73.44	619.03	2.90	5		
34TH FLOOR	685.98				685.98	2.90	6		
35TH FLOOR	685.98				685.98	2.90	6		
36TH FLOOR	685.98				685.98	2.90	6		
37TH FLOOR	685.98				685.98	2.90	5		
TOTAL	25198.39	197.58	395.16	367.20	25243.87	0.00	216.00		

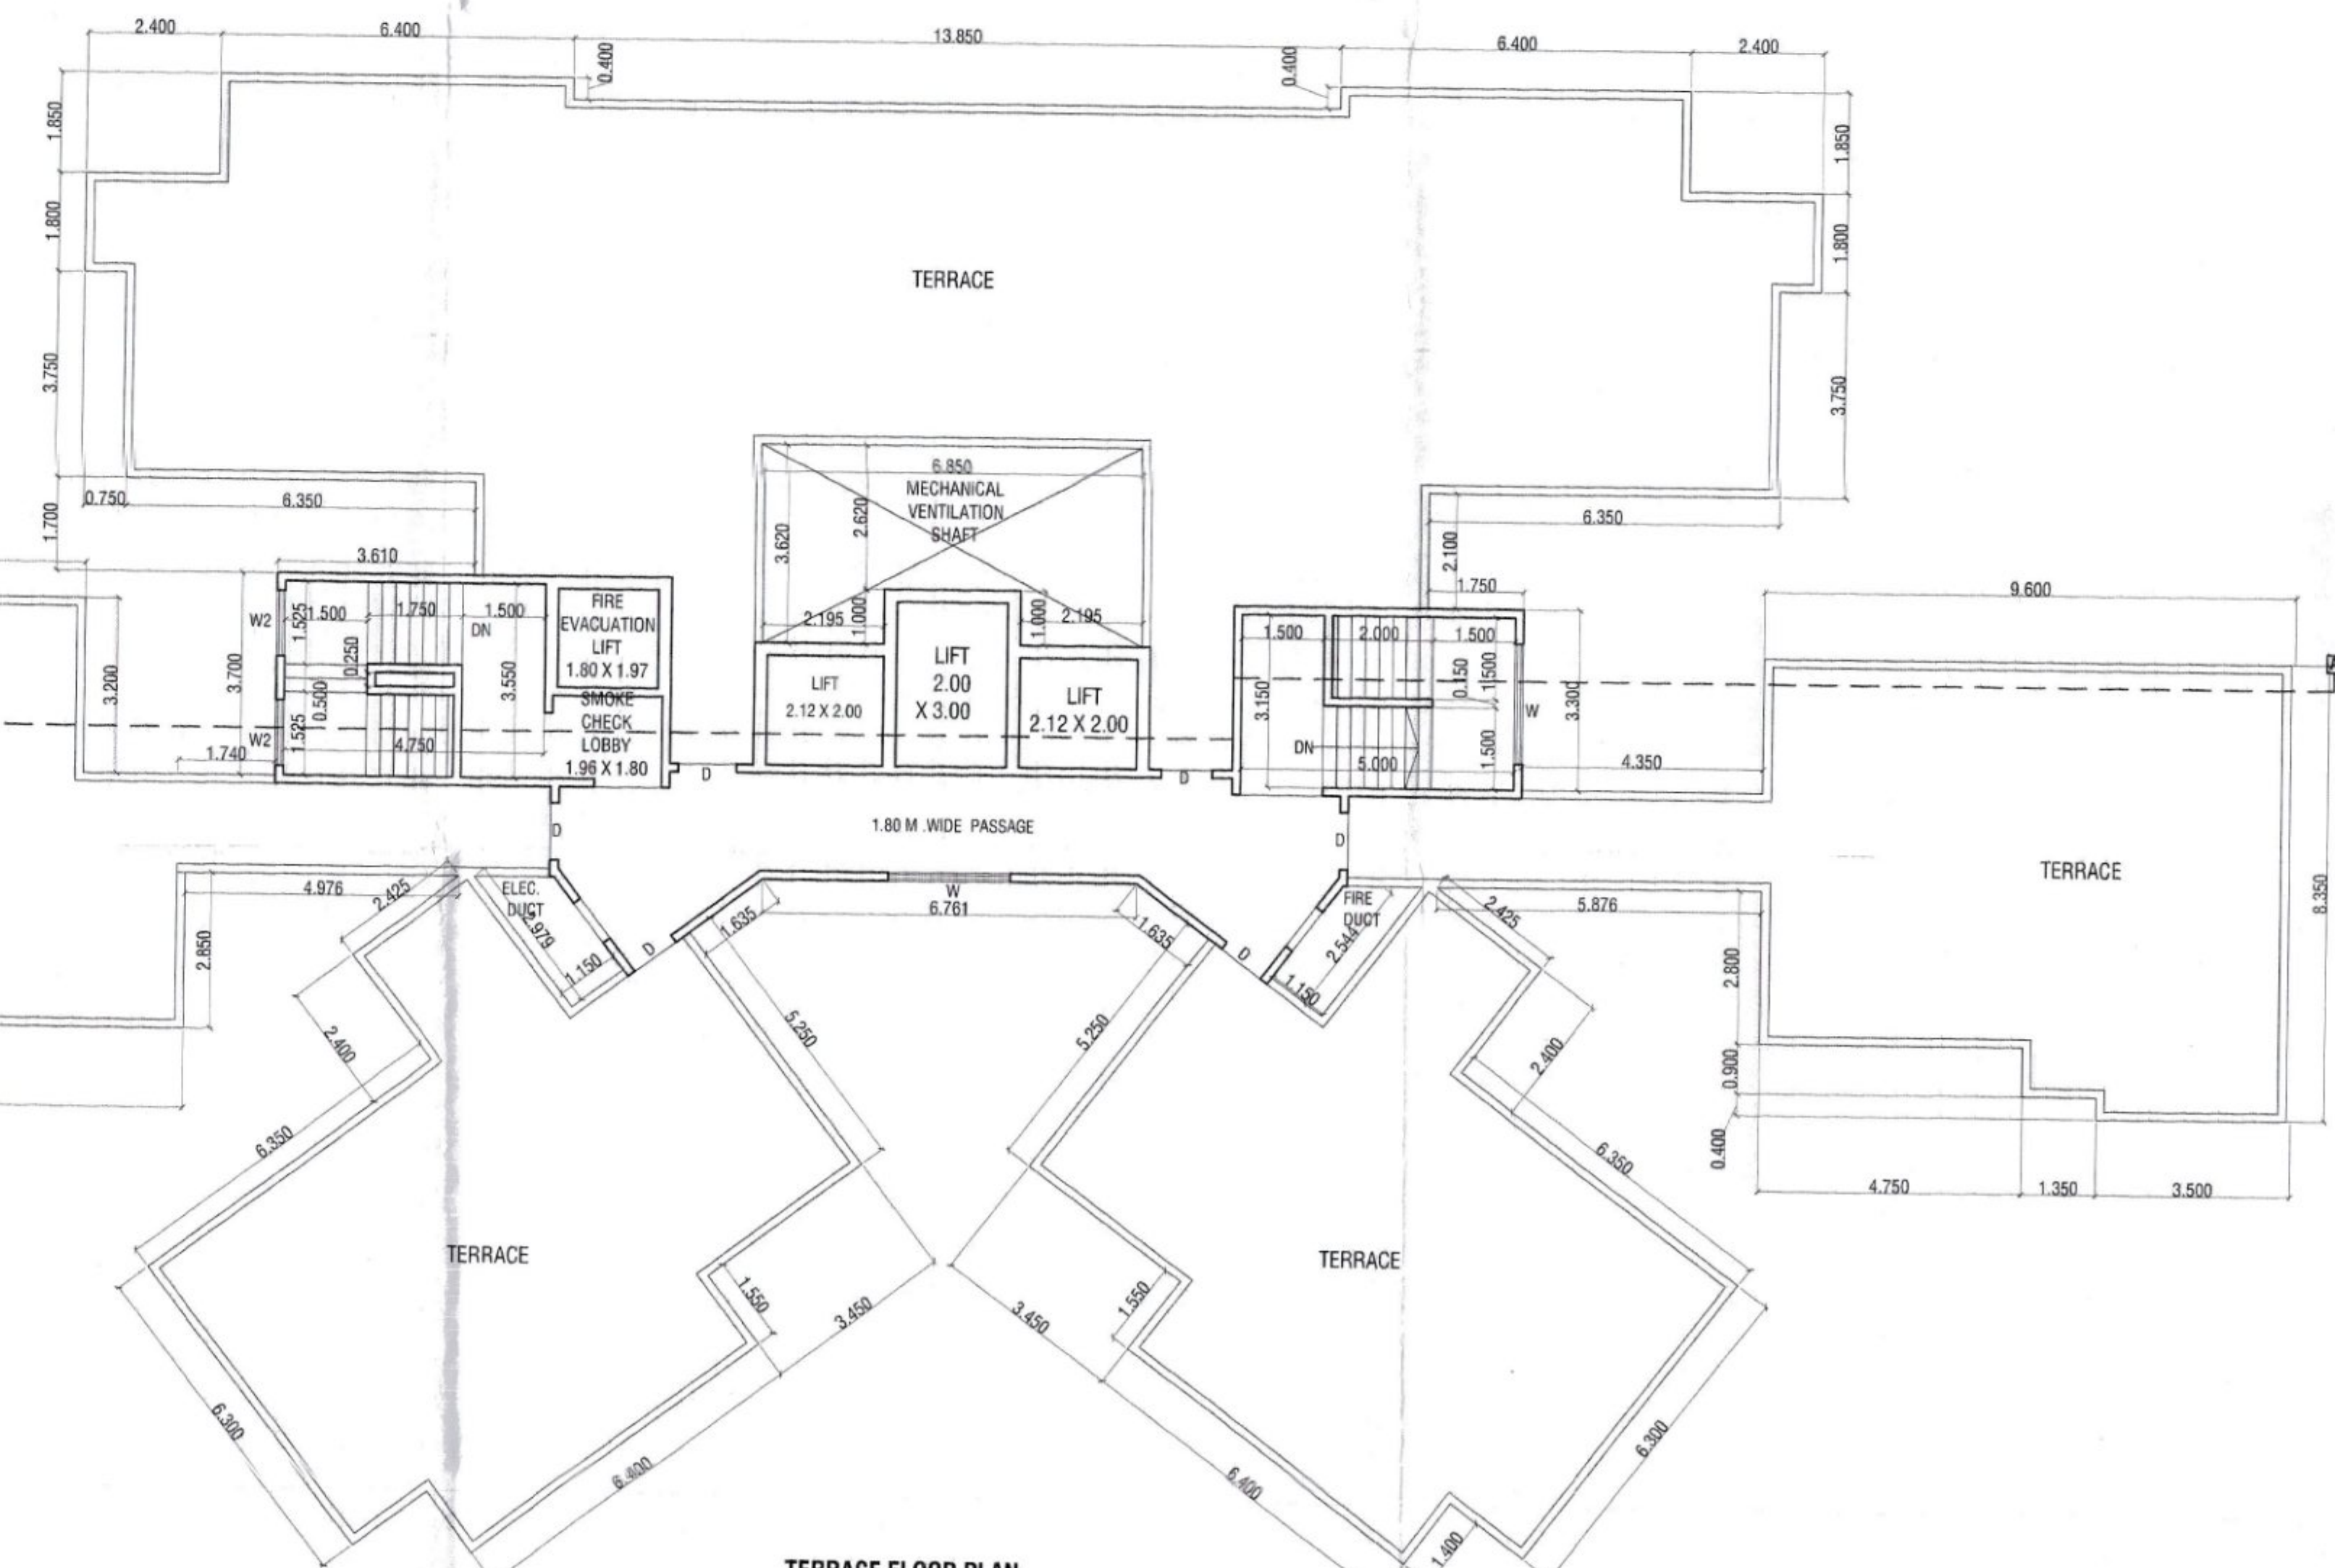

TERRACE FLOOR PLAN
SCALE 1:100

BUILT UP AREA SUMMARY - TOWER-D1								
FORM OF STATEMENT-2, S.NO. 9(A), PROPOSED BUILDING								
TOTAL BUILT-UP AREA OF FLOORS AS PER OUTER CONSTRUCTION LINE								
FLOORS	RESI BUA	REQUIRED REFUGEE	100% PERMISSIBLE REFUGEE	PROVIDED REFUGEE	EXCESS REFUGEE	TOTAL BUA	HEIGHT	TENEMENT TOTAL
GROUND (PT)	264.31					264.31	5.85	0.00
51TH FLOOR	685.98					685.98	2.90	6
1ST FLOOR	685.98					685.98	2.90	6
2ND FLOOR	685.98					685.98	2.90	6
3RD FLOOR	685.98					685.98	2.90	6
4TH FLOOR	685.98					685.98	2.90	6
5TH FLOOR	685.98					685.98	2.90	6
6TH FLOOR	685.98					685.98	2.90	6
7TH FLOOR	685.98					685.98	2.90	6
8TH FLOOR	611.45	32.93	65.86	73.44	7.58	619.03	2.90	5
9TH FLOOR	685.98					685.98	2.90	6
10TH FLOOR	685.98					685.98	2.90	6
11TH FLOOR	685.98					685.98	2.90	6
12TH FLOOR	685.98					685.98	2.90	6
13TH FLOOR	611.45	32.93	65.86	73.44	7.58	619.03	2.90	5
14TH FLOOR	685.98					685.98	2.90	6
15TH FLOOR	685.98					685.98	2.90	6
16TH FLOOR	685.98					685.98	2.90	6
17TH FLOOR	685.98					685.98	2.90	6
18TH FLOOR	611.45	32.93	65.86	73.44	7.58	619.03	2.90	5
19TH FLOOR	685.98					685.98	2.90	6
20TH FLOOR	685.98					685.98	2.90	6
21ST FLOOR	685.98					685.98	2.90	6
22ND FLOOR	685.98					685.98	2.90	6
23RD FLOOR	611.45	32.93	65.86	73.44	7.58	619.03	2.90	5
24TH FLOOR	685.98					685.98	2.90	6
25TH FLOOR	685.98					685.98	2.90	6
26TH FLOOR	685.98					685.98	2.90	6
27TH FLOOR	685.98					685.98	2.90	6
28TH FLOOR	611.45	32.93	65.86	73.44	7.58	619.03	2.90	6
29TH FLOOR	685.98					685.98	2.90	6
30TH FLOOR	685.98					685.98	2.90	6
31ST FLOOR	685.98					685.98	2.90	6
32ND FLOOR	685.98					685.98	2.90	6
33RD FLOOR	611.45	32.93	65.86	73.44	7.58	619.03	2.90	5
34TH FLOOR	685.98					685.98	2.90	6
35TH FLOOR	685.98					685.98	2.90	6
36TH FLOOR	685.98					685.98	2.90	6
37TH FLOOR	685.98					685.98	2.90	5
TOTAL	25198.39	197.58	395.16	367.20	45.48	25243.87	0.00	216.00