



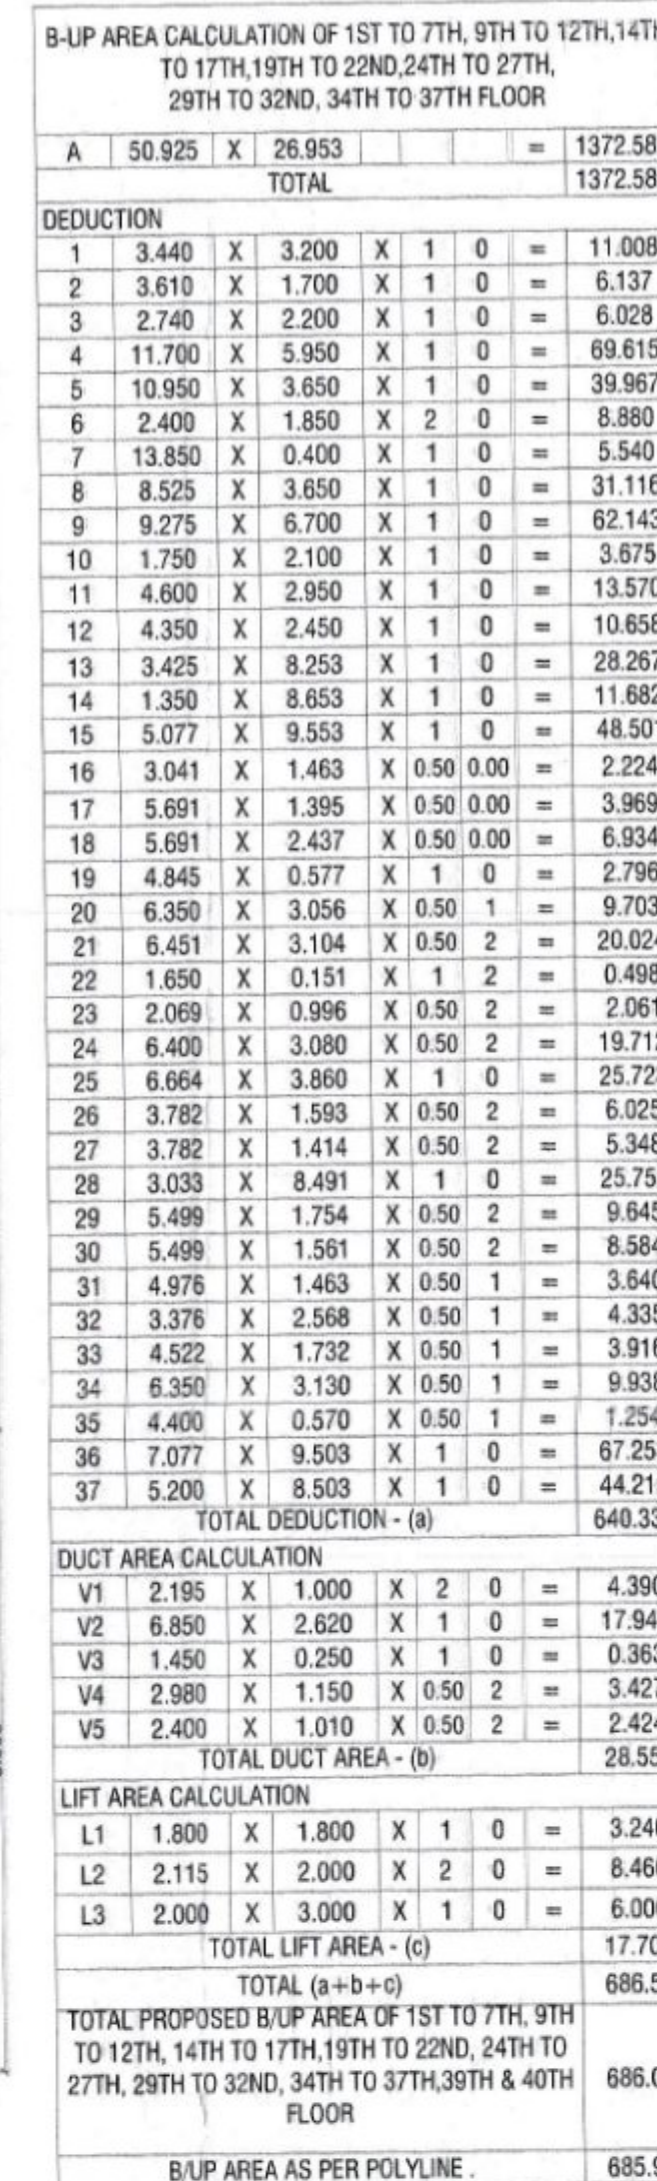

AREA LINE DIAGRAM OF 1ST TO 7TH, 9TH TO 12TH, 14TH TO 17TH, 19TH TO 22ND
24TH TO 27TH, 29TH TO 32ND, 34TH TO 37TH FLOOR PLAN
SCALE 1:100

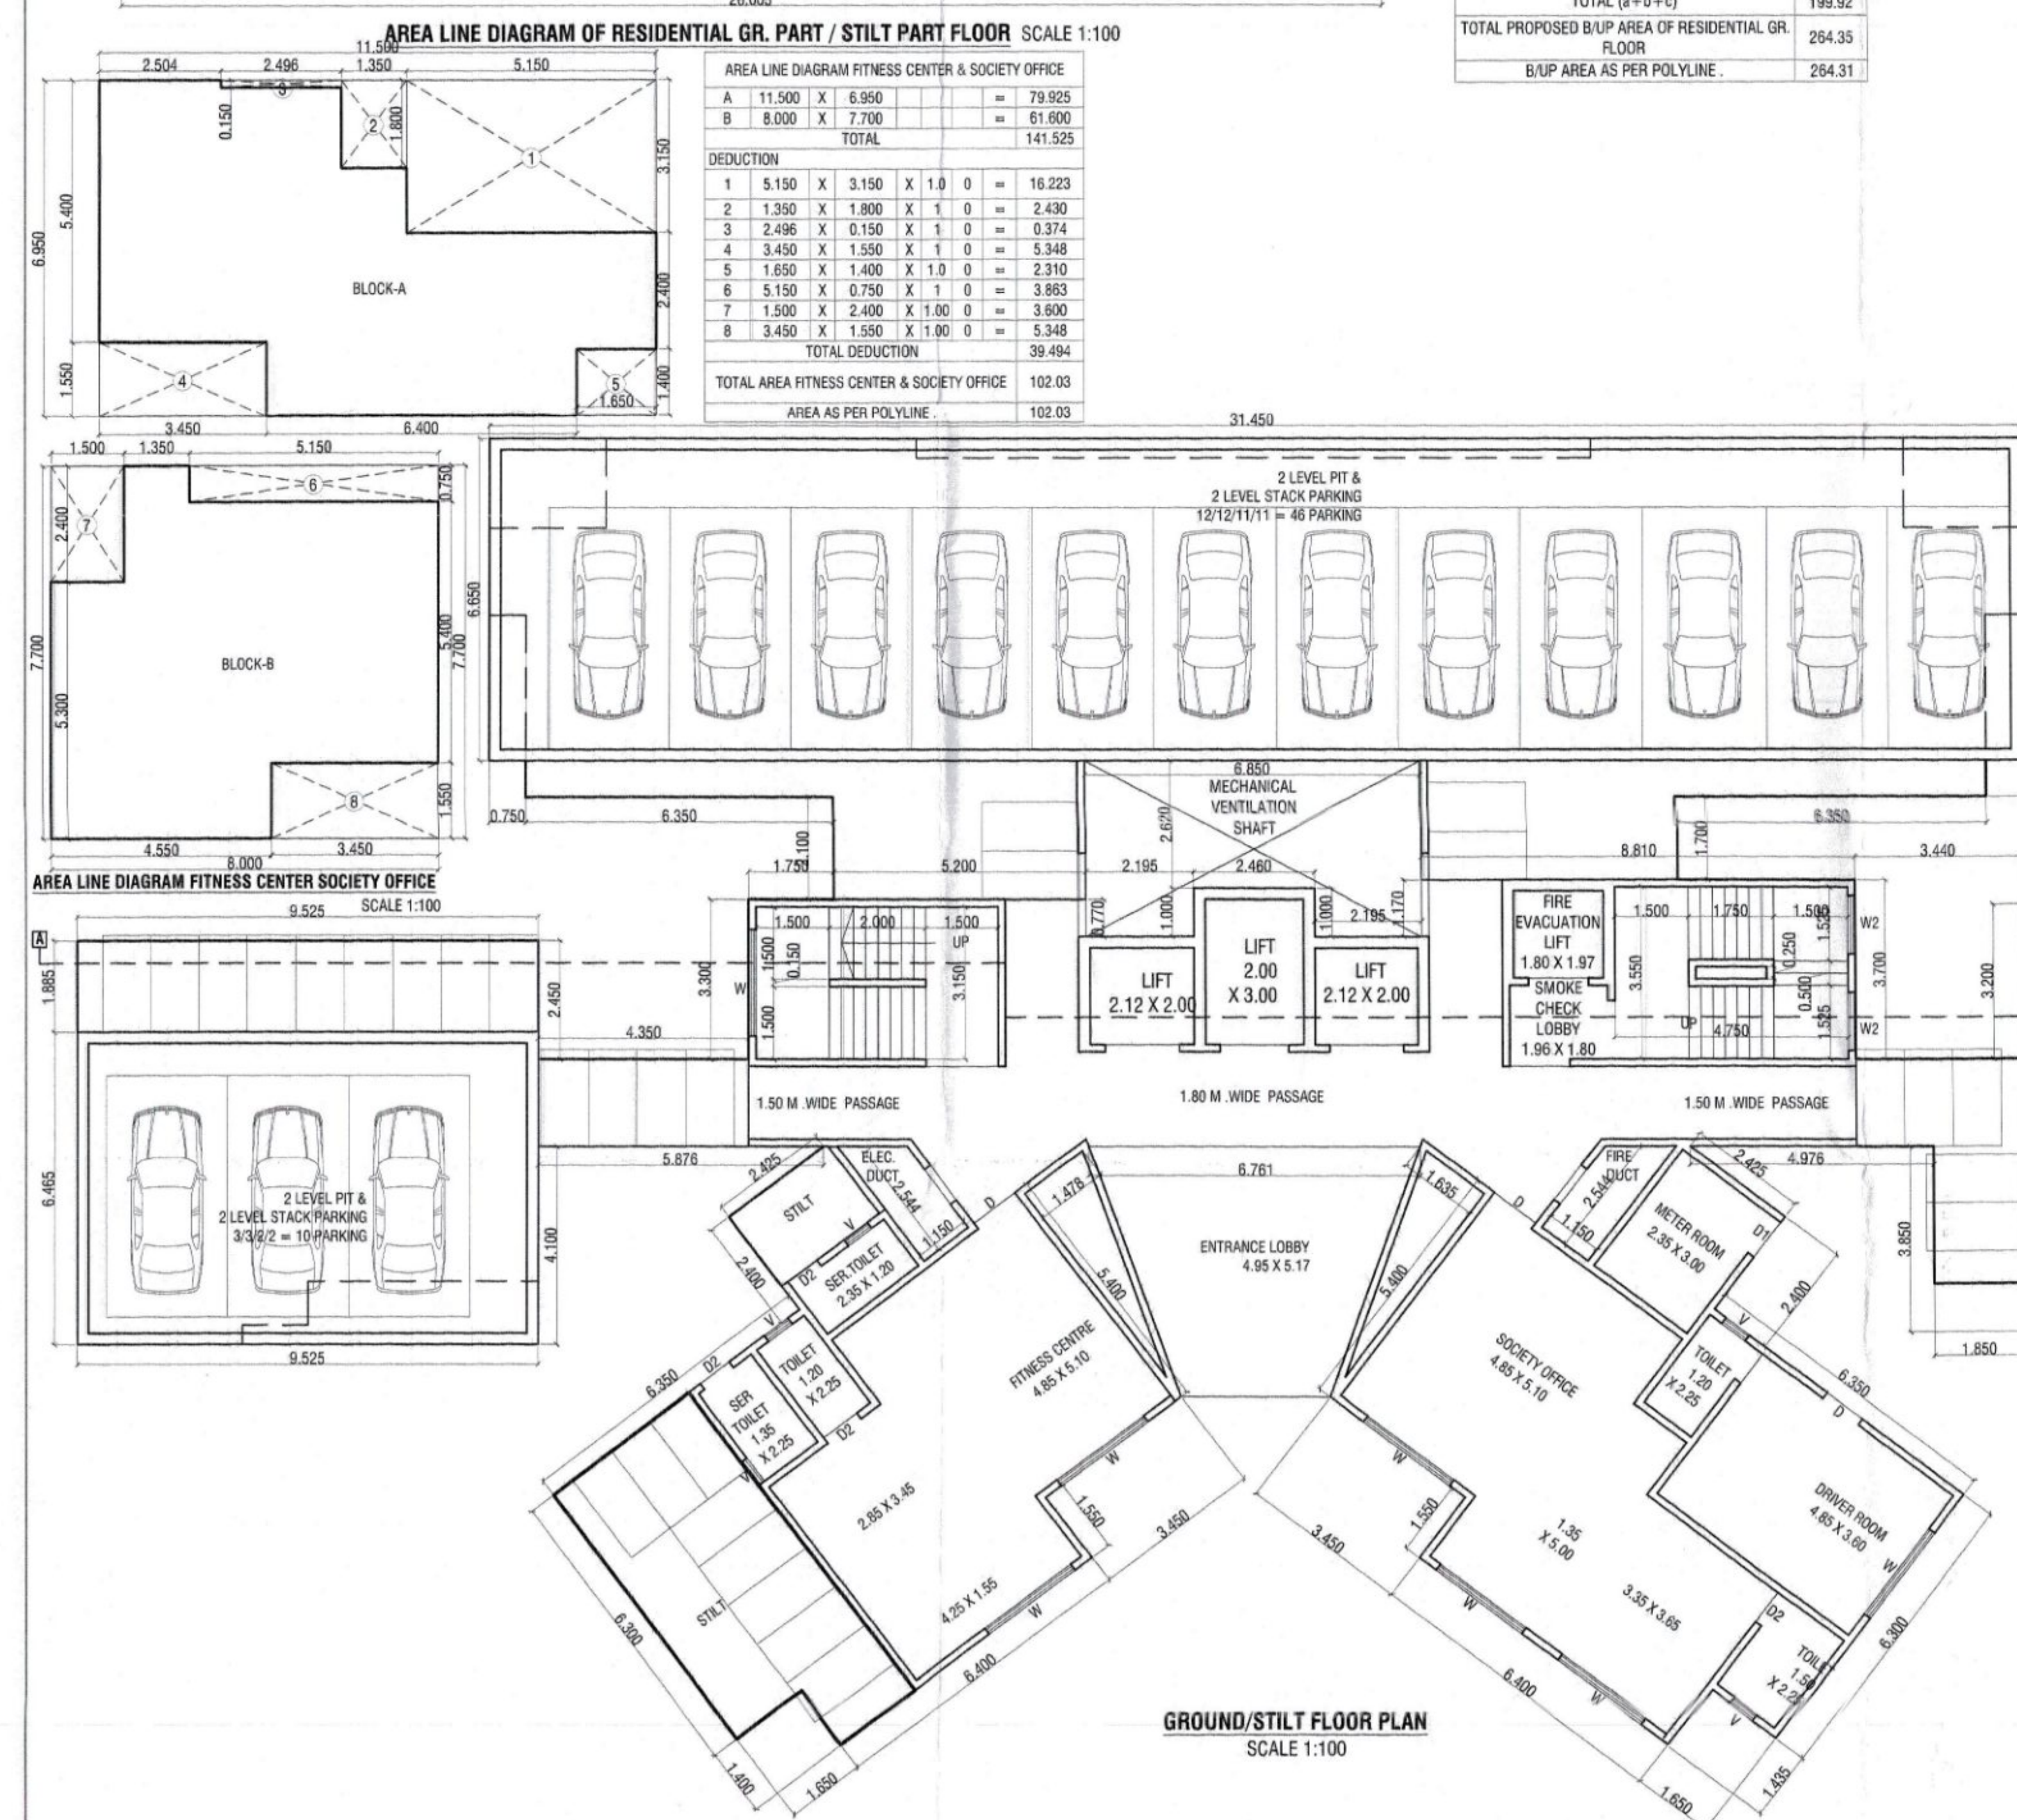

1ST TO 7TH, 9TH TO 12TH, 14TH TO 17TH, 19TH TO 22ND, 24TH TO 27TH, 29TH TO 32ND,
34TH TO 37TH FLOOR PLAN
SCALE 1:100

GROUND PART/ STILT PART FLOOR PLAN , TYPICAL FLOOR PLAN, AREA
LINE DIAGRAM, RERA CARPET AREA ETC

STAMP OF APPROVAL OF PLAN

DECLARATION OF CONSENT TO WHOMSOEVER IT MAY CONCERN

This is to inform that this letter of intent (LoI) is issued for the sole purpose of applying for Environmental clearance from the State Environmental Impact Assessment Committee (SEAC) on the request of M/s. Tes Realty (Developer) and Narayanan Nagaraj co op Hsgsoc Ltd members.

This letter of intent includes development potential plot as proposed by M/s. Tes Realty (Developer) and Narayanan Nagaraj co op Hsgsoc Ltd members.

Narayanan Nagaraj co op Hsgsoc Ltd members do not contribute the development for the said development by These Members and it is further clarified that this letter of intent does not constitute any permission to commence the development or construction or to create any third party interest in M/s. Tes Realty (Developer) and Narayanan Nagaraj co op Hsgsoc Ltd Members.

It will have to obtain the statutory clearances and permissions as per the extant UDCPR in force and the SEAC obtained before any development for the proposed activity can be started. This letter of intent shall not form a basis for any claim of expropriation, grant of rights or otherwise. This letter of intent is issued as per the extant UDCPR and is subject to any changes arising subsequently changes in UDCPR. This letter of intent is valid for one year from date of issue.

DOOR WINDOW SCHEDULE

TYPE	SIZE	DISCRPTION
D	1.05 X 2.10	T.W. FRAMED WITH PANNELED DOOR
D1	0.90 X 2.10	T.W. FRAMED WITH PANNELED DOOR
D2	0.75 X 2.00	T.W. FRAMED WITH PANNELED DOOR
W	2.20 X 1.20	T.W. FRAMED WITH GLAZE WINDOW
W1	1.50 X 1.20	T.W. FRAMED WITH GLAZE WINDOW
W2	1.20 X 1.20	T.W. FRAMED WITH GLAZE WINDOW
V	0.80 X 0.90	T.W. FRAMED WITH LOUVERS

DESCRIPTION OF PROPOSAL

PROPOSED DEVELOPMENT UNDER ACCOMMODATION RESERVATION POLICY OF
PLOT BEARING S.NO-46, 47, 48, 49, 50/1, 51/A/1, 67/1, 115/1, 116, 117/A/1,
118/A/1, 119/A, 120/A, 121, 122 AT VILLAGE MUMBRA, THANE

NAME AND ADDRESS OF OWNER/ P.O.A.H.

YES REALTY
S.NO-55,CENTRAL EMPIRE, OPP CENTRAL HEIGHTS, NEXT TO KAUSA TMC
STADIUM, KAUSA MUMBRA, DISTRICT THANE-400612

NAROTTAM NAGAR CO. OPERATIVE HOUSING SOCIETY
AMRUT NAGAR, OLD PUNE ROAD, MUMBRA, TAL -THANE DIST THANE

SIGNATURE OF OWNER/ P.O.A.H



2ND FLOOR, NAKSHATRA, A WING,
NEAR TMC, ALMEIDA ROAD,
PANCHPAKHADI, THANE (W). 400 602
PHONE - 2537 8701, TELEFAX - 2536 4700
E MAIL - saakaararchitects@yahoo.co.in

DRG NO	SCALE	DATE	DRN BY	CHKD. BY
C-325/22/LOV46	1:100	17/02/2022	UDAY / SAGAR	

Naarver/Saakar12/Cad Drawings/HARTTAM NAGAR - ACCOMMODATION RESERVATION/6. MUNICIPAL DWG11. FOR
sumpro