

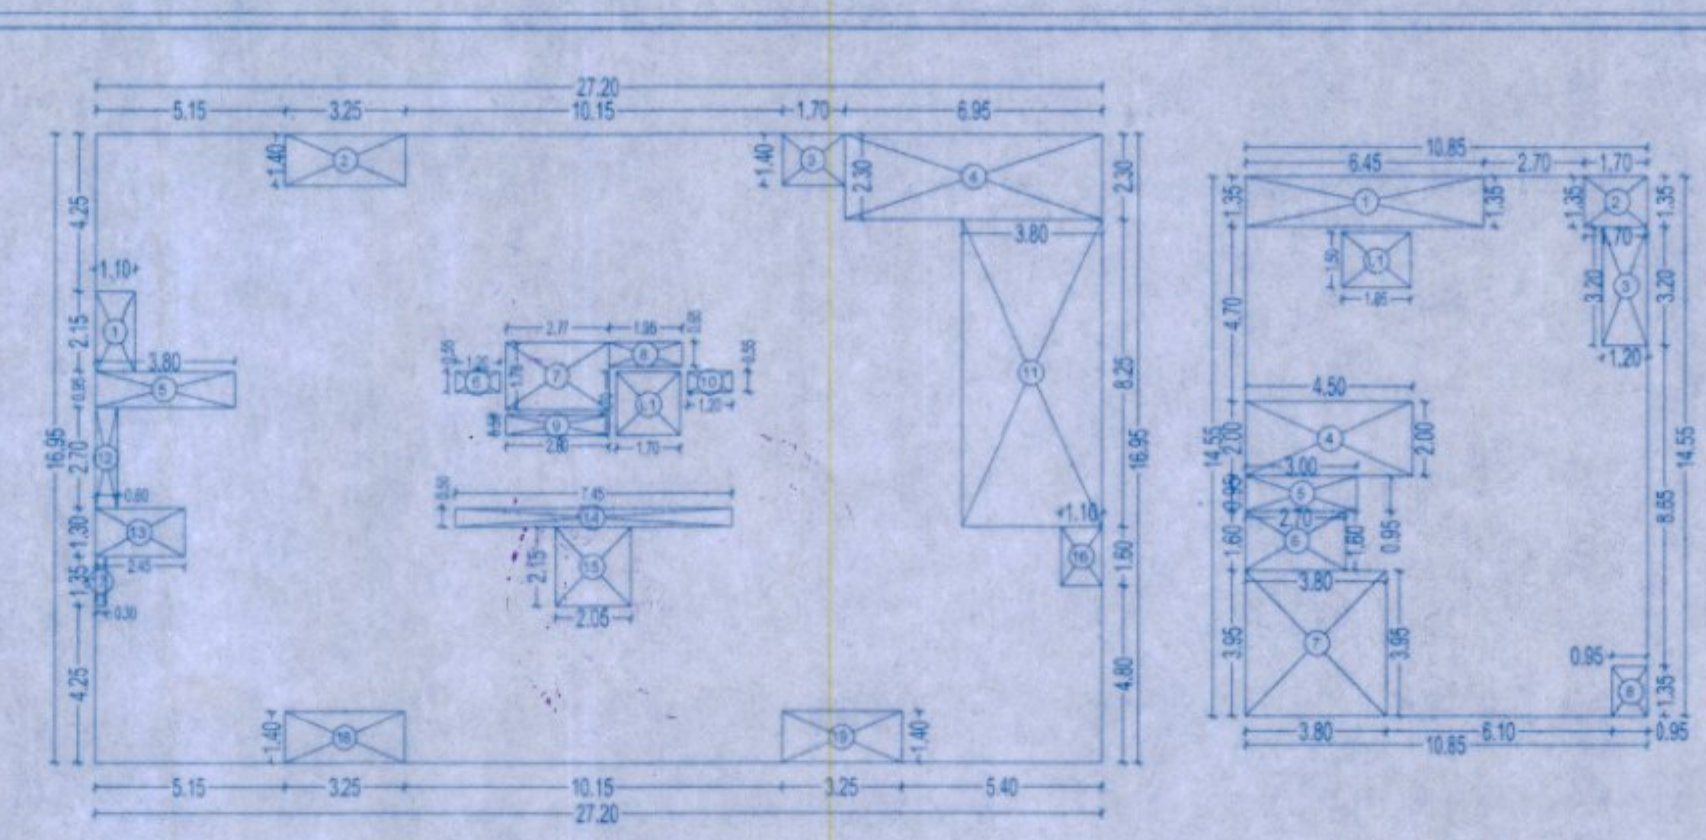


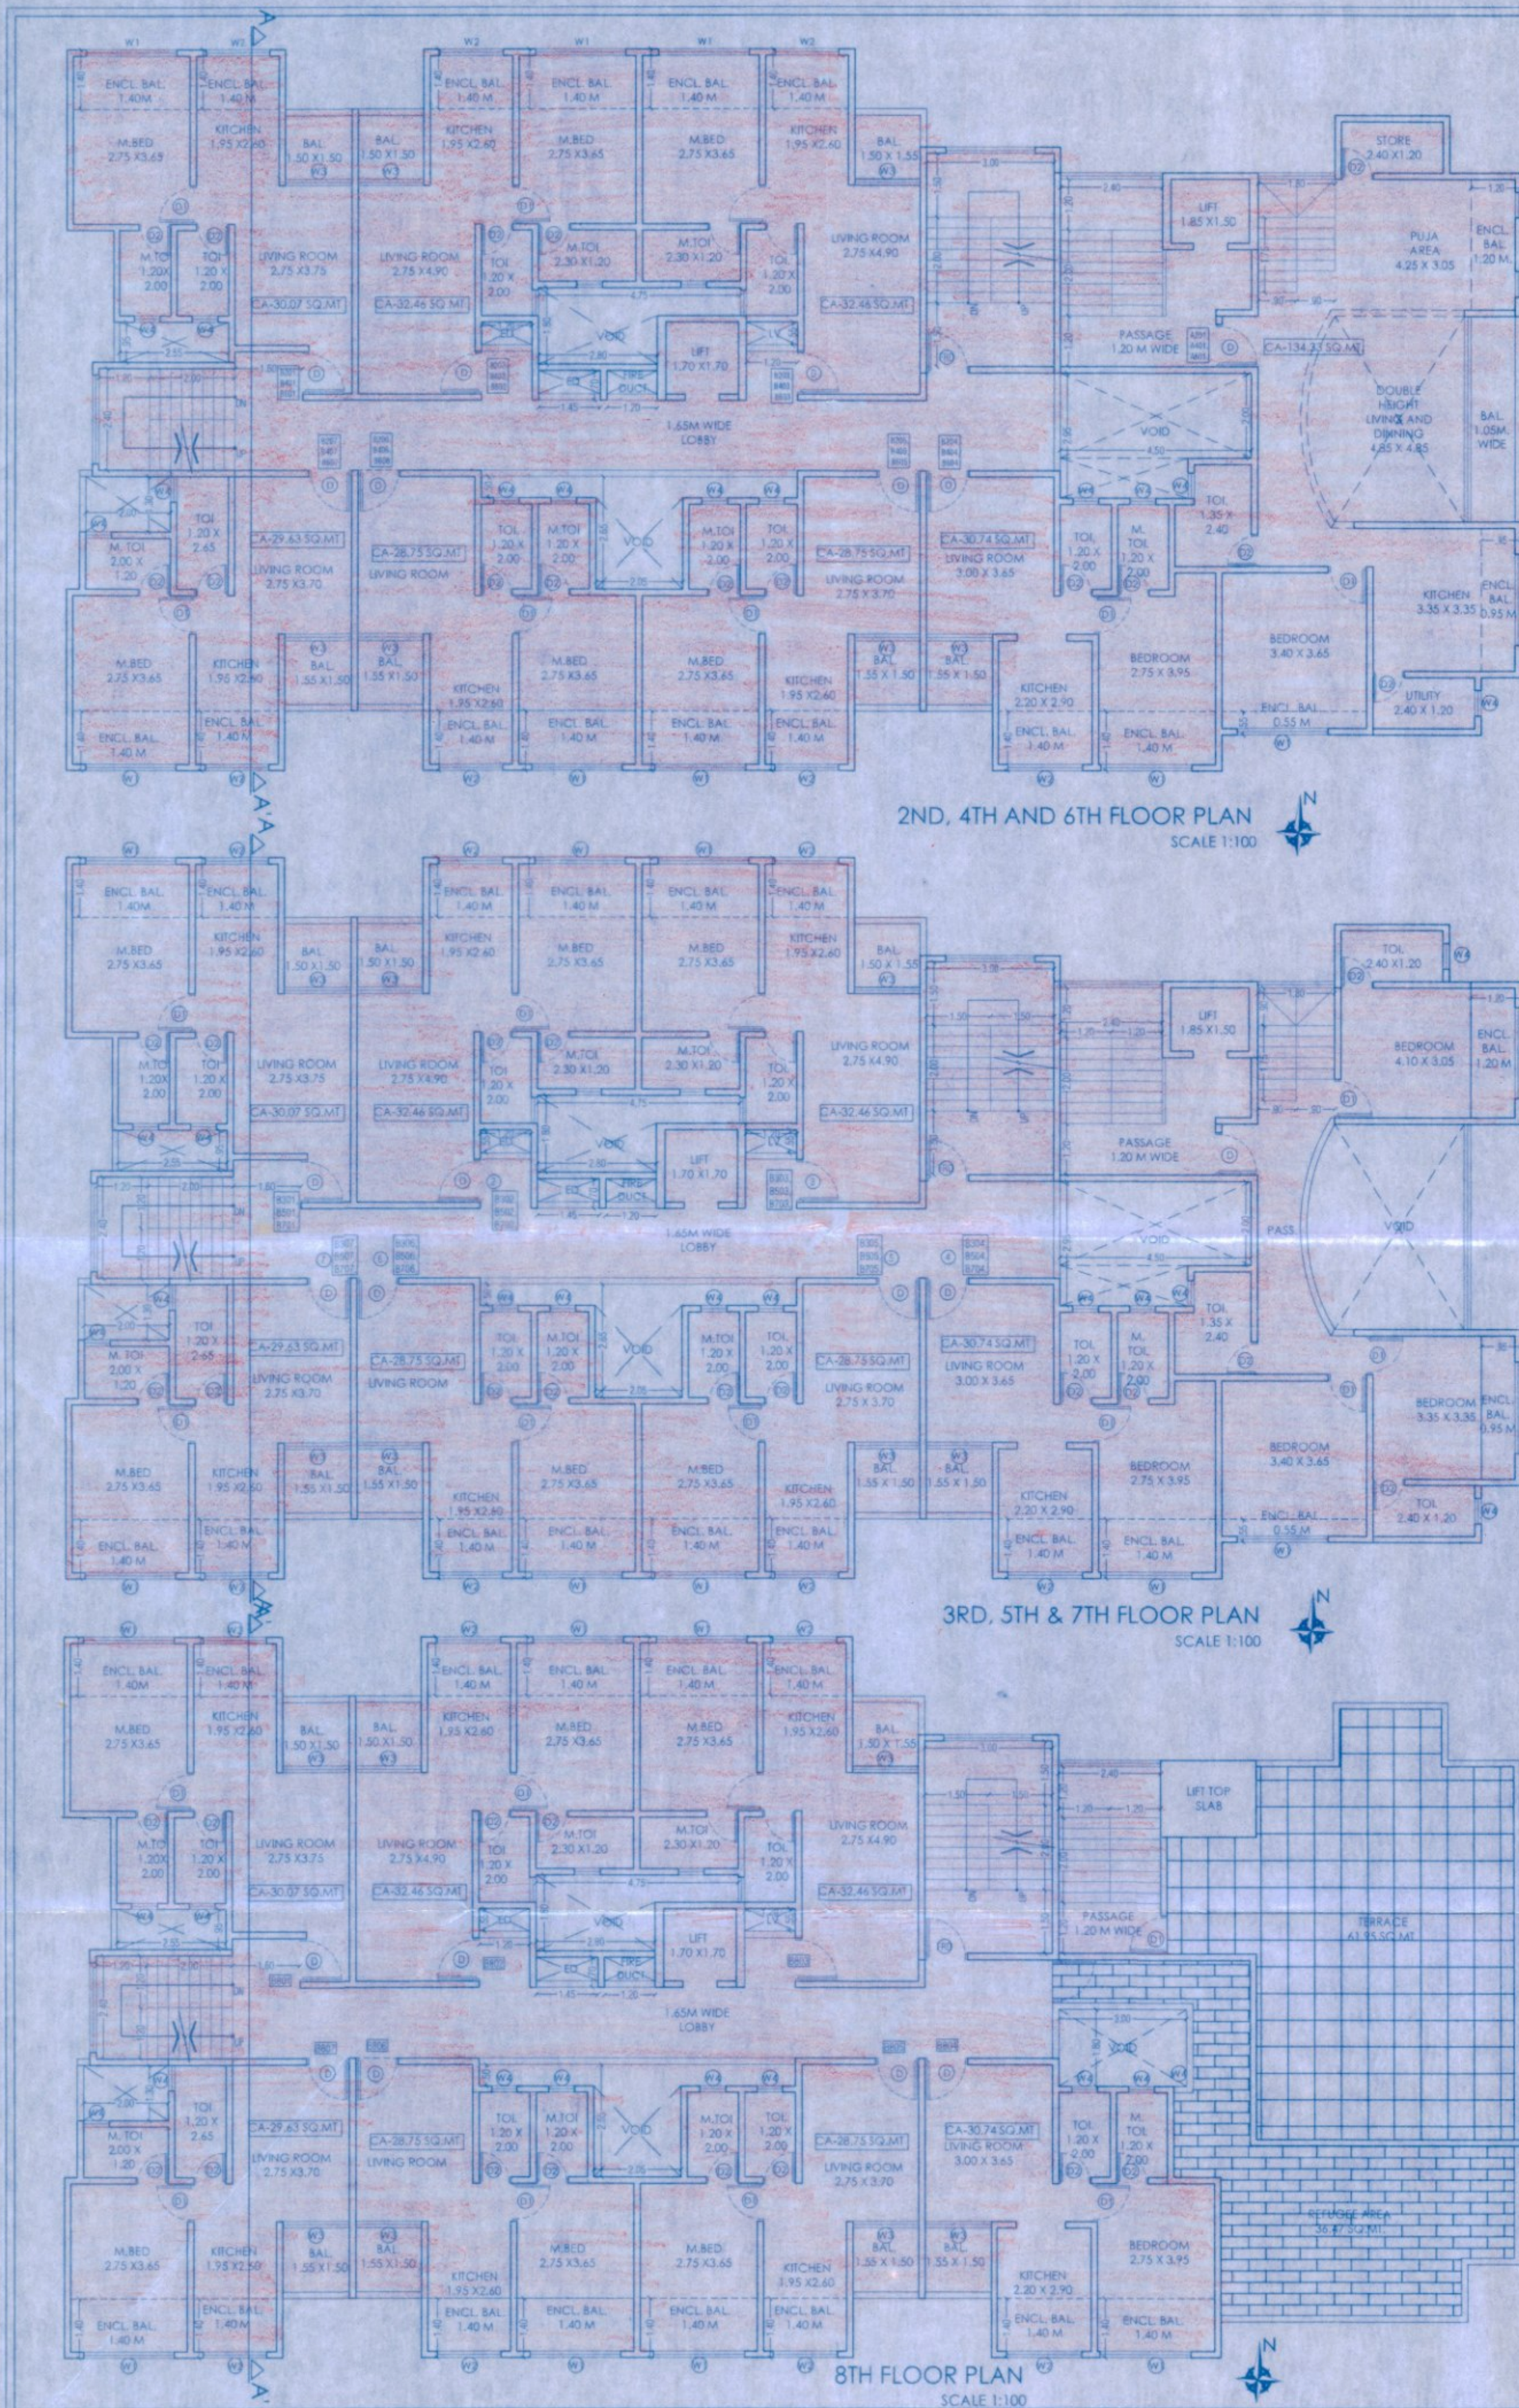

AREA DIAGRAM 1ST TO 8TH FLOOR (B WING) SCALE 1:200
AREA DIAGRAM 1ST, 2ND, 4TH & 6TH FLOOR (A WING) SCALE 1:200

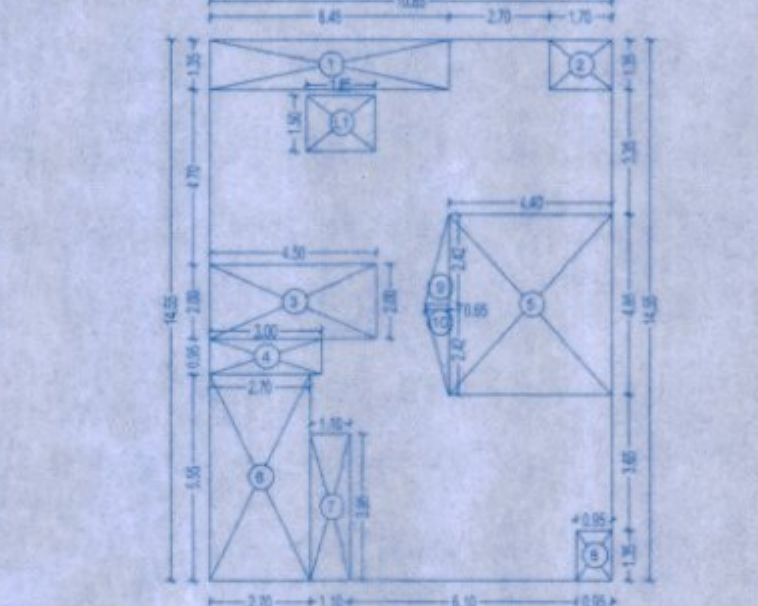

AREA DIAGRAM 3RD, 5TH & 7TH FLOOR (A WING) SCALE 1:200

SRD, 1ST & 7TH FLOOR (A WING)


SCALE 1/200

P LINE AREA CALCULATION FOR 1ST TO 8TH FLOOR (B WING)


AREA	L		B		NO.	AREA (SQ.M)
A	27.20	X	16.95	X	1	461.04
DEDUCTIONS						
1	1.10	X	2.15	X	1	2.37
2	3.25	X	1.40	X	1	4.55
3	1.70	X	1.40	X	1	2.38
4	6.95	X	2.30	X	1	15.99
5	3.80	X	0.95	X	1	3.61
6	1.20	X	0.55	X	1	0.66
7	2.77	X	1.78	X	1	4.93
8	1.95	X	0.65	X	1	1.27
9	2.80	X	0.55	X	1	1.54
10	1.20	X	0.55	X	1	0.66
11	3.80	X	8.25	X	1	31.35
12	0.60	X	2.70	X	1	1.62
13	2.45	X	1.30	X	1	3.19
14	7.45	X	0.50	X	1	3.73
15	2.05	X	2.15	X	1	4.41
16	1.10	X	1.60	X	1	1.76
17	0.30	X	1.35	X	1	0.41
18	3.25	X	1.40	X	1	4.55
19	3.25	X	1.40	X	1	4.55
93.55						
DEDUCTIONS						
LIFT						
L1	1.70	X	1.70	X	1	2.89
TOTAL LIFT AREA						
TOTAL DEDUCTIONS						
TOTAL B.U.A.						
AREA	461.04	-	96.39	-	364.54	
TOTAL BUA						
364.54						

P LINE AREA CALCULATION FOR 1, 2, 4, 6 FLOOR (A WING) RESIDENTIAL						
AREA	L		B		NO.	AREA (SQ.M.)
A	10.85	X	14.55	X	1	157.87
DEDUCTIONS						
1	6.45	X	1.35	X	1	8.71
2	1.70	X	1.35	X	1	2.30
3	1.20	X	3.20	X	1	3.84
4	4.50	X	2.00	X	1	9.00
5	3.00	X	0.95	X	1	2.85
6	2.70	X	1.60	X	1	4.32
7	3.80	X	3.95	X	1	15.01
8	0.95	X	1.35	X	1	1.28
						47.31
DEDUCTIONS						
LIFT						
L1	1.70	X	1.70	X	1	2.89
TOTAL LIFT AREA						
TOTAL DEDUCTIONS						50.20
TOTAL B.U.A.		A	-	50.20		
AREA		157.87	-	50.20		107.78
TOTAL						

P LINE AREA CALCULATION FOR 3,5,7 FLOOR (A WING)						RESIDENTIAL
AREA	L		B		NO.	AREA (SQ.M.)
A	10.85	X	14.55	X	1	157.87
DEDUCTIONS						
1	6.45	X	1.35	X	1	8.71
2	1.70	X	1.35	X	1	2.30
3	4.50	X	2.00	X	1	9.00
4	3.00	X	0.95	X	1	2.85
5	4.40	X	4.85	X	1	21.34
6	2.70	X	5.55	X	1	14.99
7	1.10	X	3.95	X	1	4.35
8	0.95	X	1.35	X	1	1.28
						64.81
DEDUCTIONS						
9	0.65	X	2.42	X	0.5	0.79
10	0.65	X	2.42	X	0.5	0.79
						1.57
DEDUCTIONS						
LIFT						
L1	1.70	X	1.70	X	1	2.89
TOTAL LIFT AREA						
TOTAL DEDUCTIONS						69.27
TOTAL B.U.A. AREA						
	A	-	69.27	-		
	AREA	157.87	-	69.27	-	88.71
TOTAL BUA						88.71

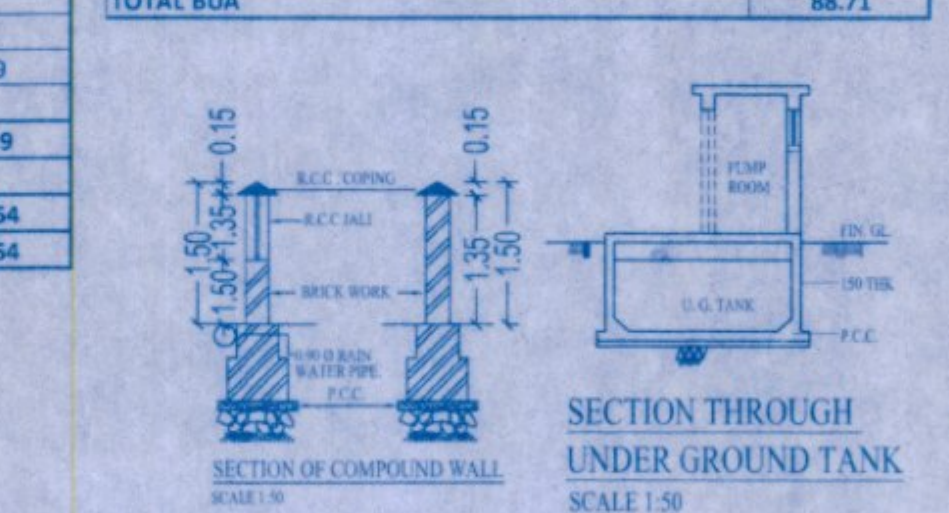

SECTION THROUGH UNDER GROUND TANK SCALE 1:50

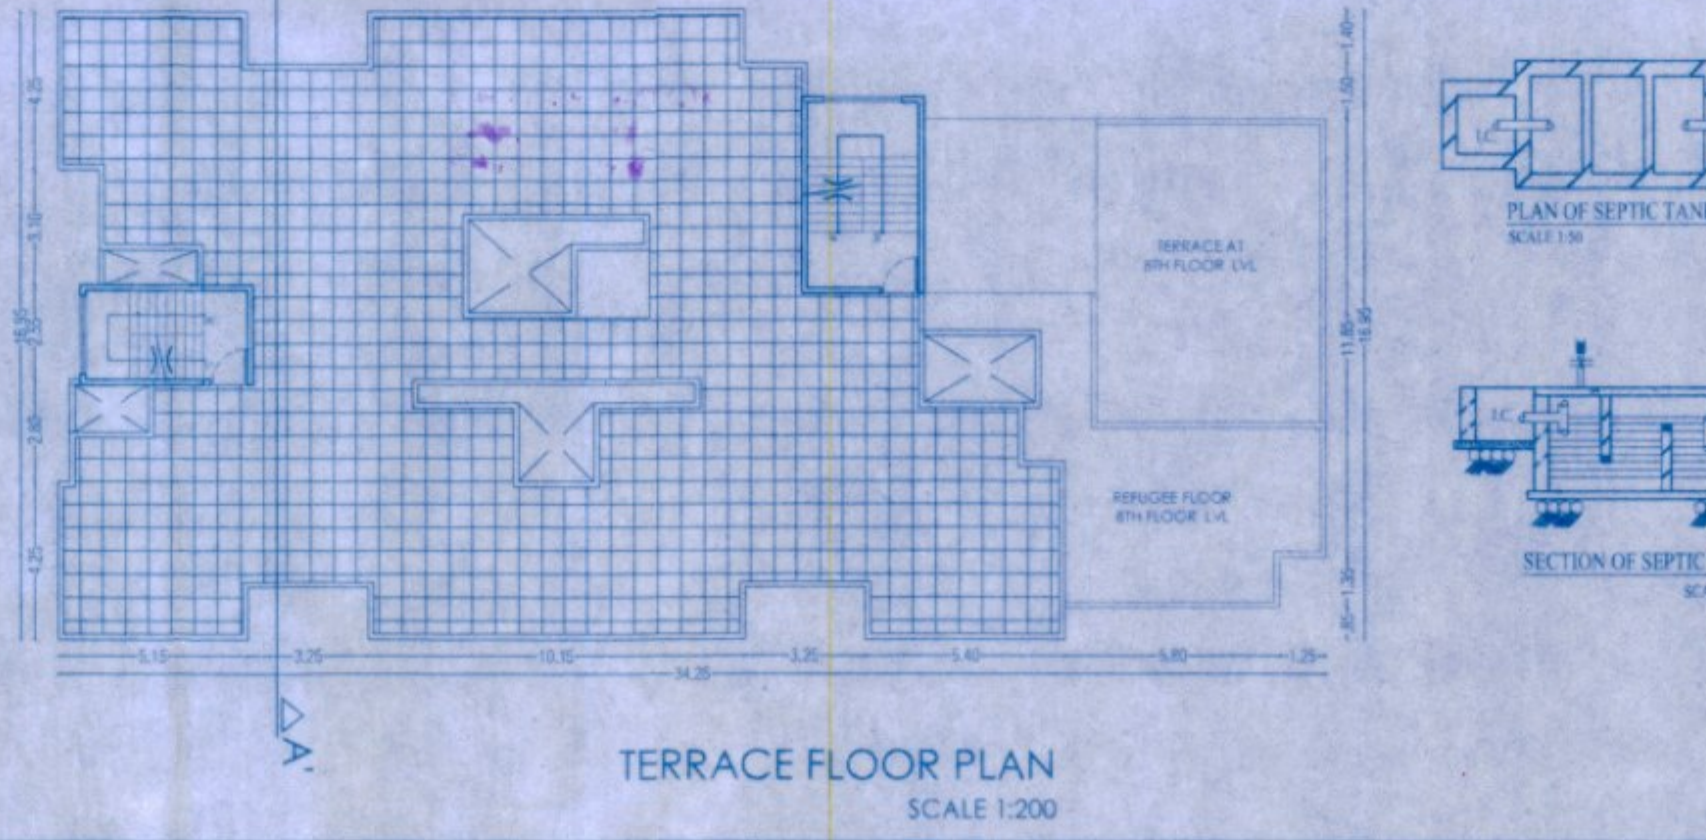

TERRACE FLOOR PLAN SCALE 1:200

Stamps of Approvals of Plans:
PROPOSED RESIDENTIAL BUILDING ON C.T.S. NO.301(A) & 302 TO 309, Mouje -Ayre , Dombivli (E).

OFFICE OF THE KALYAN DOMBIVLI MUNICIPAL CORPORATION, KALYAN.
Building Permit No.:-
KDMC/TPD/BP/DOM/2023-24/34.
Date :- 24/08/2023.

SANCTIONED

ASSISTANT DIRECTOR OF TOWN PLANNING
Kalyan-Dombivli Municipal Corporation

SECTION A-A' SCALE 1:200

ENGINEER'S SIGNATURE
ADITYA RAJAN DESHMUKH
STRUCTURAL CONSULTANT
K.D.M.C. LICENSE NO. 480

OWNER'S/P.O.A. SIGNATURE
SHREE DINANATH GAJANAN PATIL

Architect/ Licensed Engineer/Supervisor name and signature
Job No. Drawing No. Scale Drawn by Checked by Registration No. of Architect

001-AR MU_01_RO AS SHOWN AR. PANKAJ ARAKASH CA/2021/136153

NAME AND ADDRESS OF ARCHITECT
ARAKASH DIPAK SONAWANE

AR. AKASH D. SONAWANE
B.ARCH. CA/2021/136153

C/103, MILAP COMPLEX, P AND T COLONY, DOMBIVLI EAST 421201, MOB. NO. 8976247757