
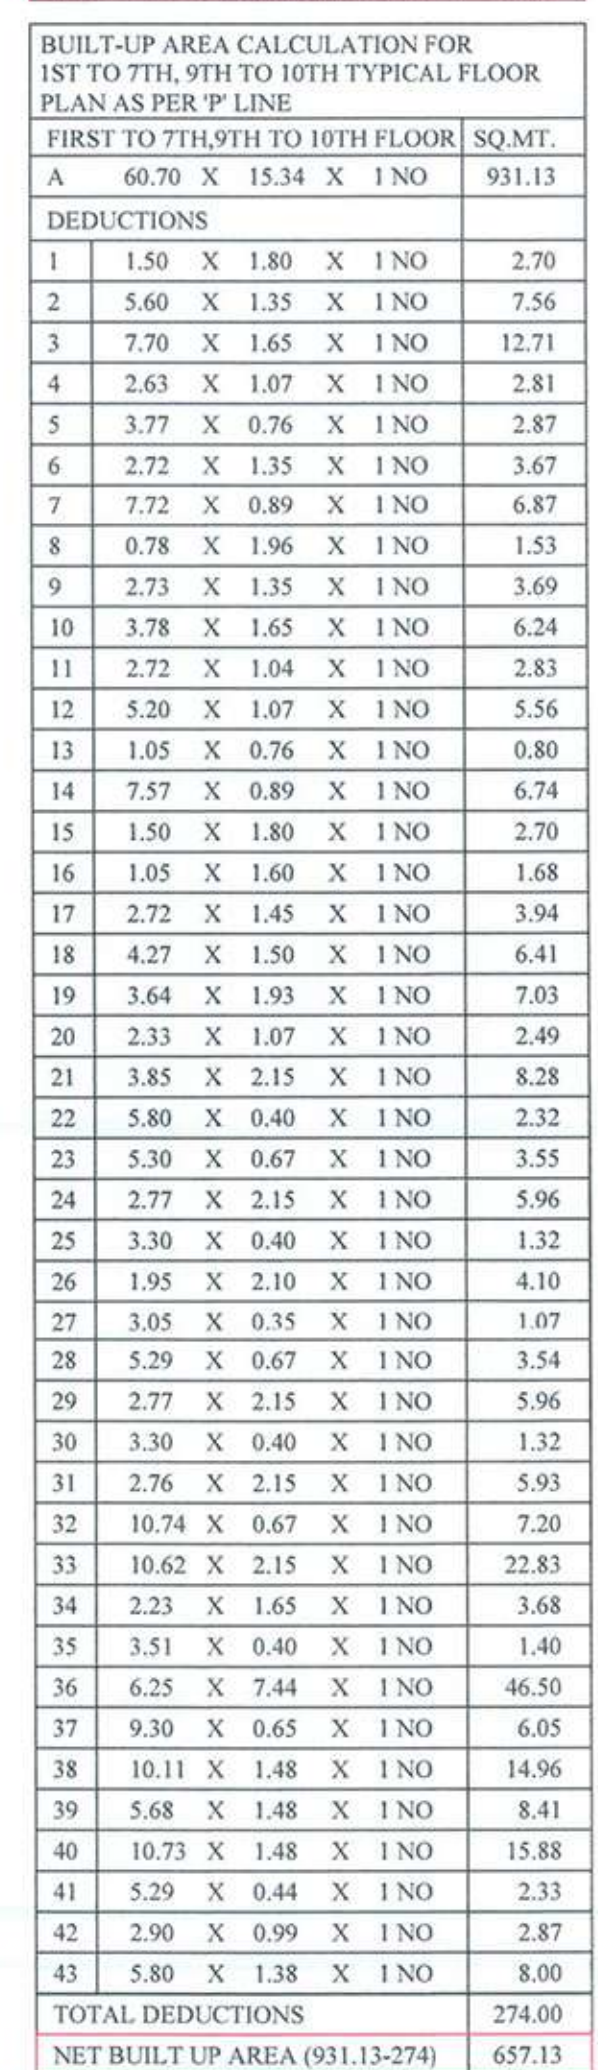
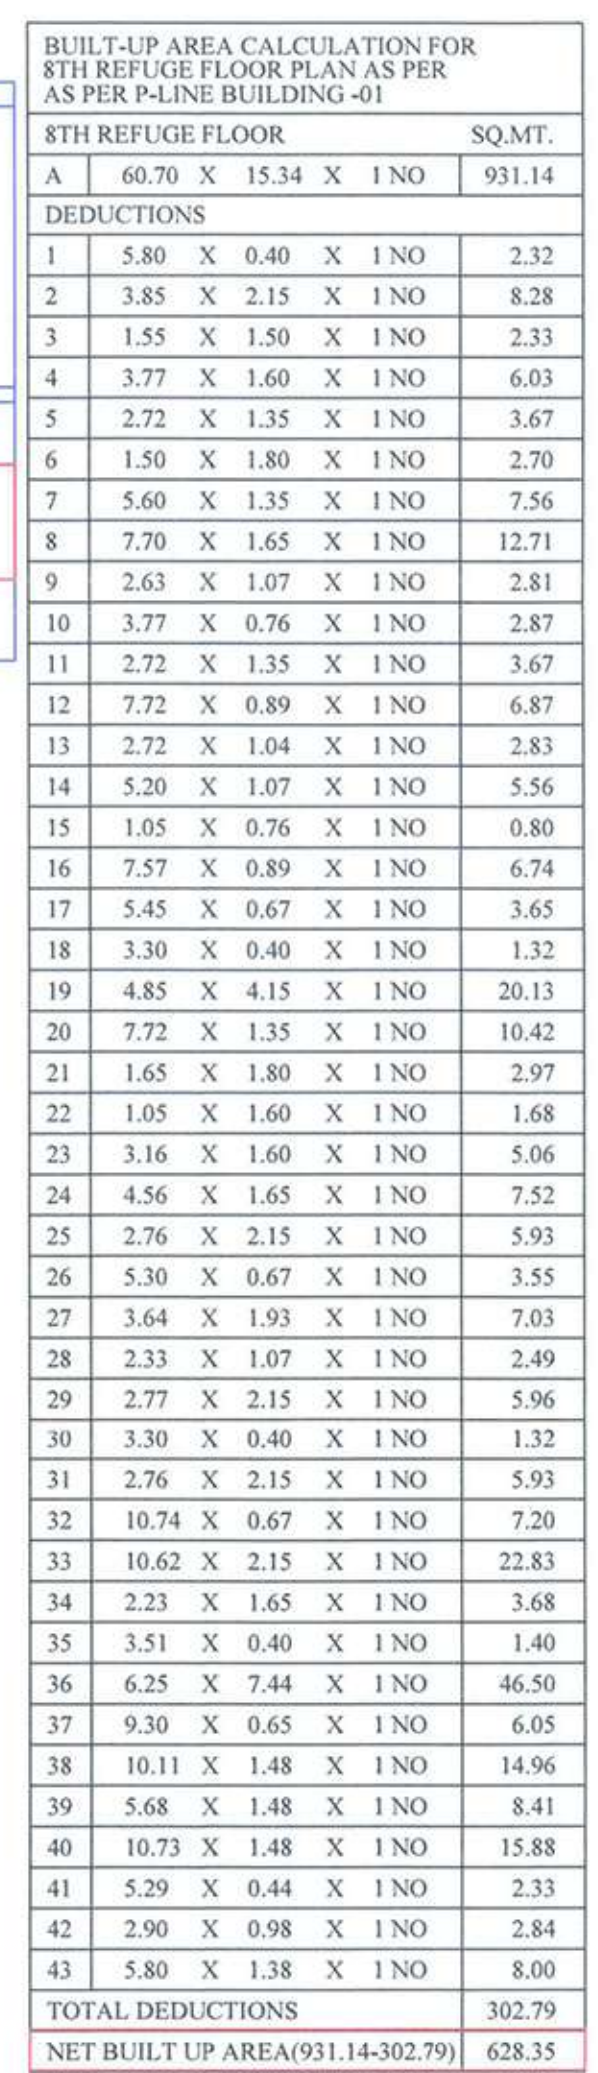


	PERFORMA - B	SHEET NO. - 2/4
FLOOR PLANS , WATER CALCULATION,BUILT-UP AREA DIAGRAM , BUILT-UP AREA STATEMENT, TENEMENT STATEMENT ,ETC.		
STAMP OF APPROVAL		
या कार्यालयाचे याच क्र. विसे/रेव्हॉकम/वां/जी. <u>दुसरे</u> ता. <u>०६/०५/२०१६</u> रोजी येथे <u>०६/०५/२०१६</u> रोजी <u>०६/०५/२०१६</u> नमूद अटी व शर्तींनुसार प्रत्युत <u>०६/०५/२०१६</u> रोजी दुसऱ्या सविध्या प्रमाणे <u>०६/०५/२०१६</u> नकाशांनी मंजूरीसाठी विचारार करण्यात येत आहे.		
	 सहायक संचालक नगर स्वच्छता, वाणे	

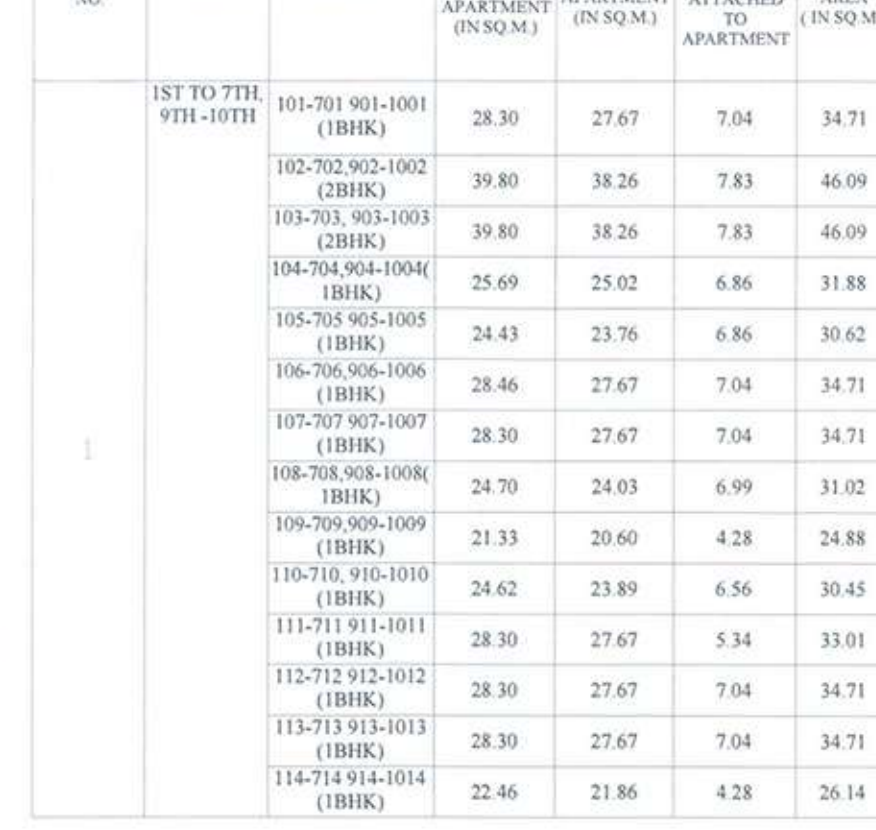

CERTIFICATE OF AREA						
CERTIFIED THAT THE PLOT UNDER REFERENCE WAS SURVEYED BY ME ON 15/10/2022 AND THE DIMENSIONS OF SIDES ETC. OF PLOT STATED ON PLAN ARE AS MEASURED ON SITE AND THE AREA SO WORKED OUT TALLIES WITH THE AREA STATED IN DOCUMENT OF OWNERSHIP/T.P. SCHEME RECORDS/LAND RECORDS DEPARTMENT/ CITY SURVEY RECORDS.						
SIGNATURE OF ARCHITECT/LICENSED ENGINEER-- THE DESIGN INDIA GROUP						
OWNERS DECLARATION						
I/WE UNDERSIGNED HEREBY CONFIRM THAT I/WE WOULD ABIDE BY PLANS APPROVAL BY THORITY/COLLECTOR.I/WE WOULD EXECUTE THE STRUCTURE AS PER APPROVAL PLANS. ALSO I/WE WOULD EXECUTE THE WORK UNDER SUPERVISION OF PROPER TECHNICAL PERSON SO AS TO ENSURE THE QUALITY AND SAFETY AT THE WORK SITE.						
OWNERS NAME AND SIGNATURE						
☐ PROJECT TITLE : PROPOSED G+10, G+7 RESIDENTIAL BUILDING ON LAND BEARING S.NO. 67/4/A,4/B,4/C,4/D,S.NO.67/5,S.NO.67/7,S.NO.67/8, VILLAGE - DHAVALE, TALUKA- AMBERNATH, DISTRICT- THANE ☐ CLIENT : M/S. VANDU BUILDERS LLP TARFE MR. KHMIMI BARWADIYA ☐ STAMP :  Designated Partner						
☐ SHEET NO : 2 / 4			☐ DATE : 19.07.2023			
☐ STAMP :  The Design India Group STATE/R/2022/APL/02450			 THE DESIGN INDIA GROUP Enabling build your dream Architectural Engineering Quantity Surveying Interior Design 100, Khar Road, Khar West, Mumbai - 400 052 98220000000 www.thedesignindia.com			
JOB NO.	DWG. NO.	SCALE	DRAWN BY	CHECKED BY	REGISTRATION NO. OF ARCHITECT/LISENCE ENGINEER/SUPERVISOR	
	2022/03	AS MENTIONED	NAMRATA	ISHAN	STATE/R/2022/APL/02450	