

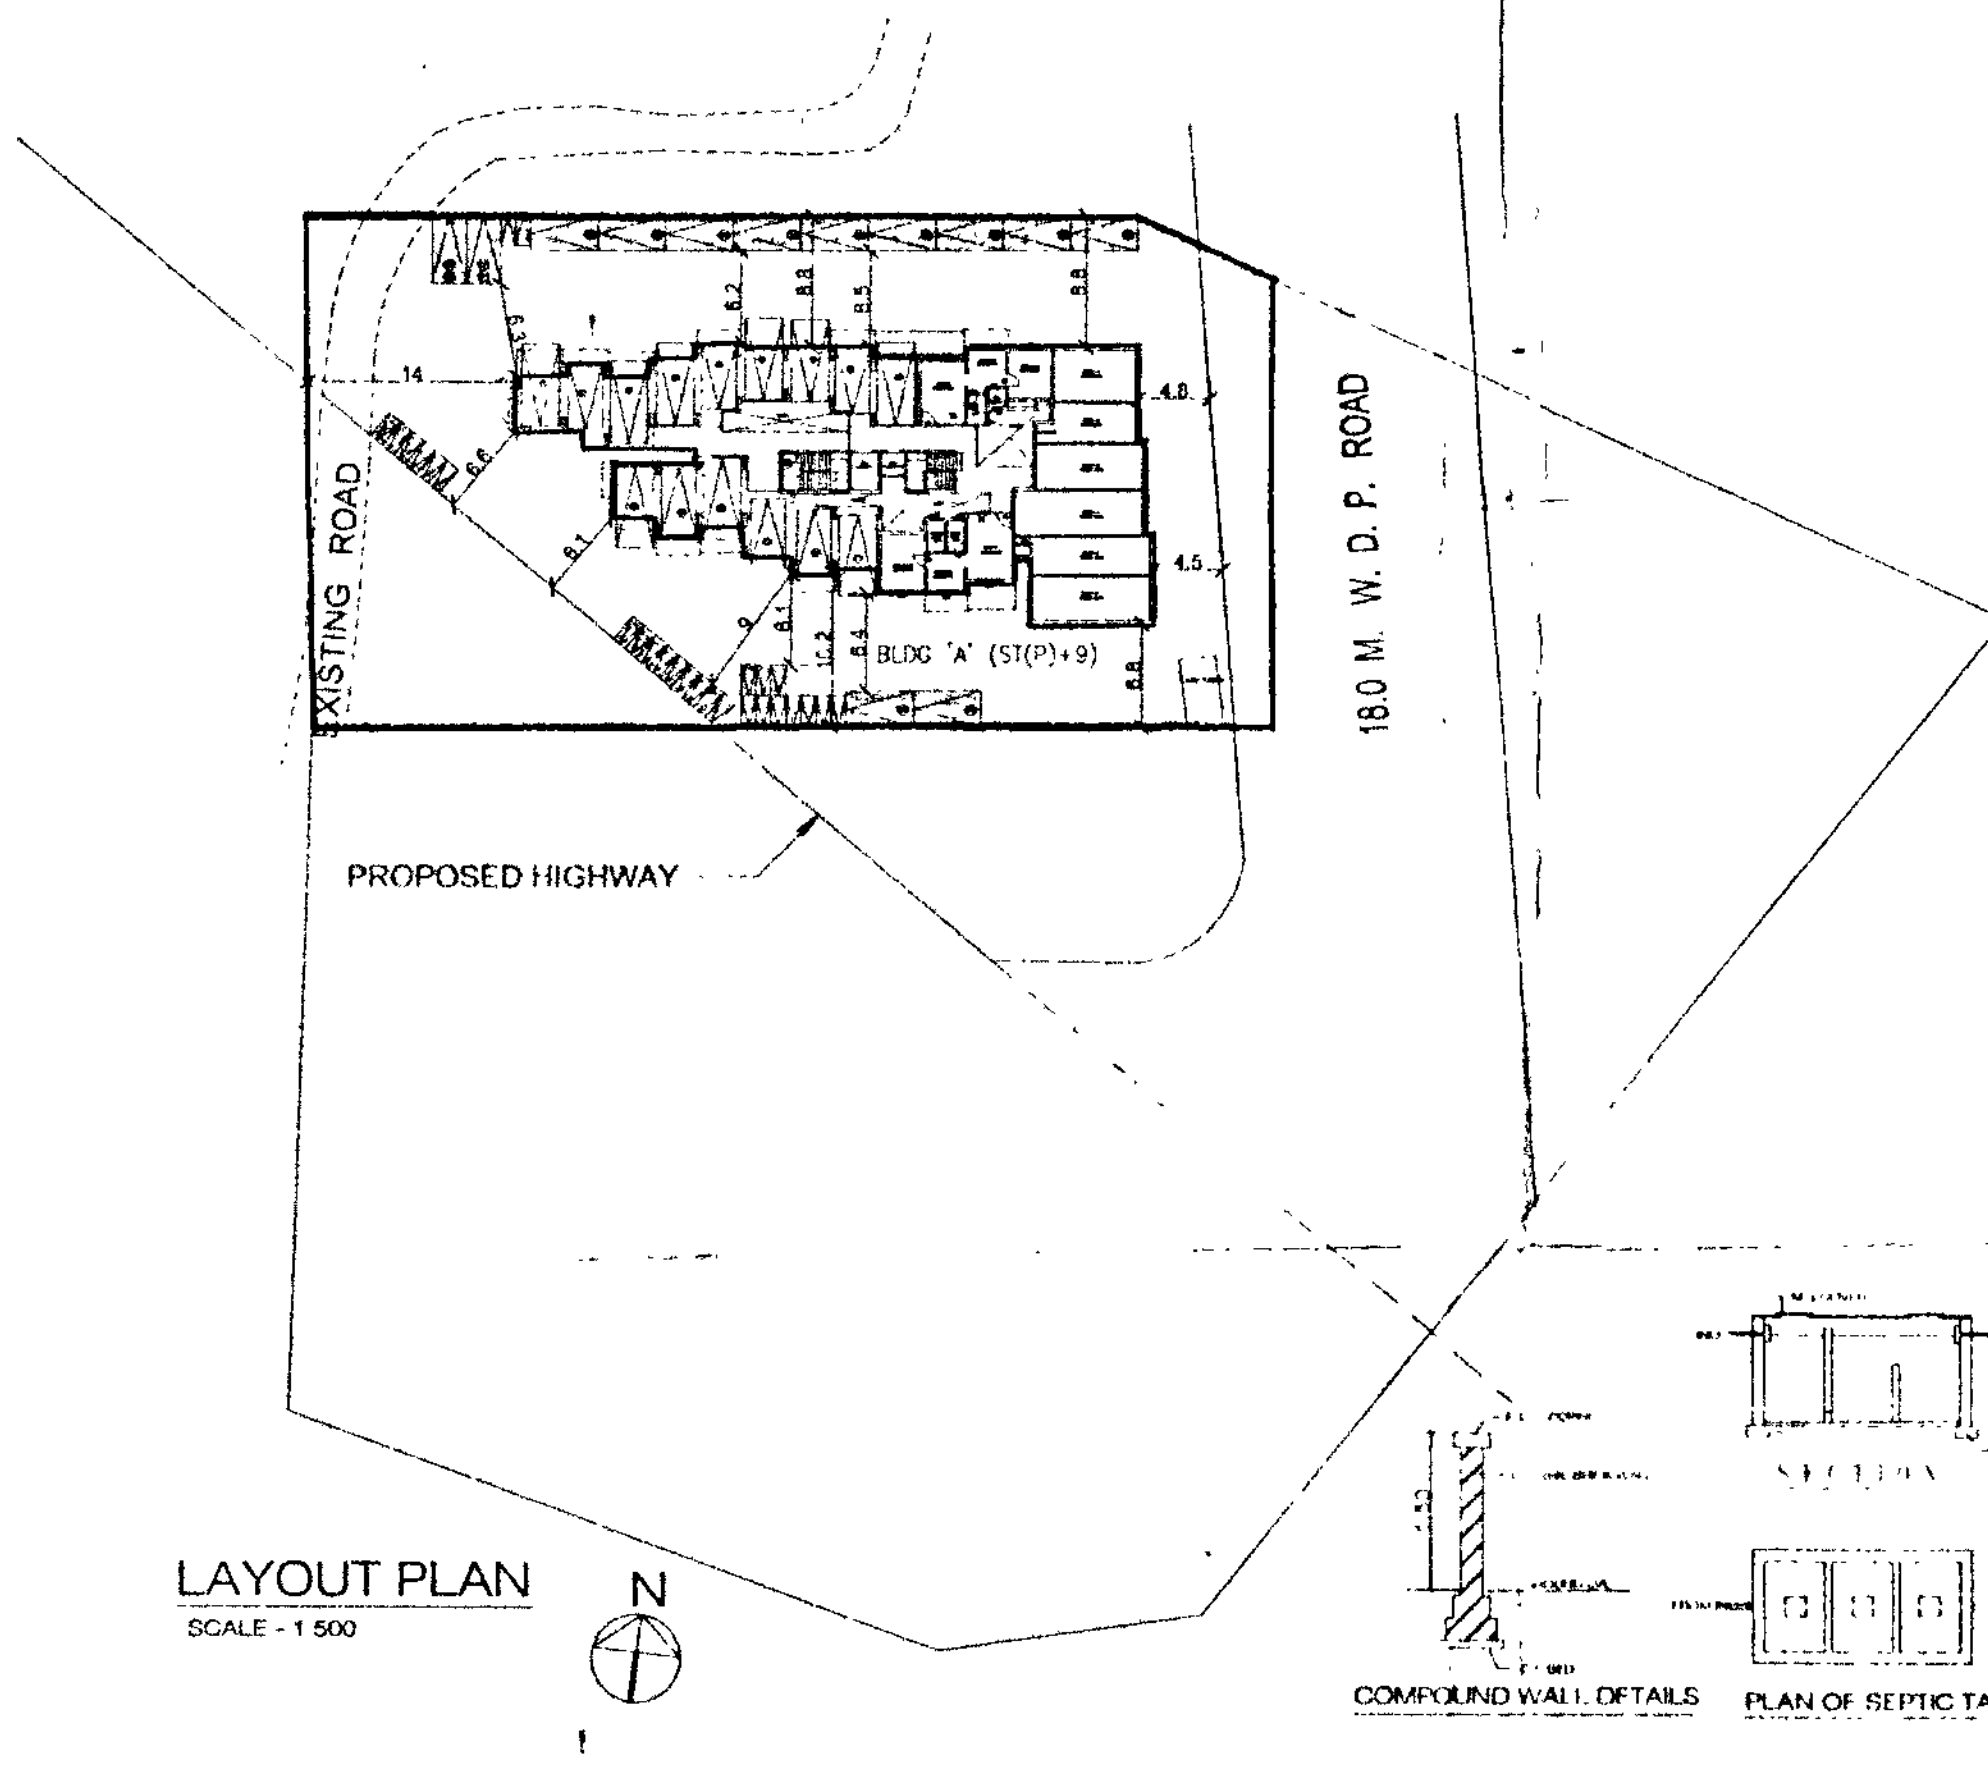


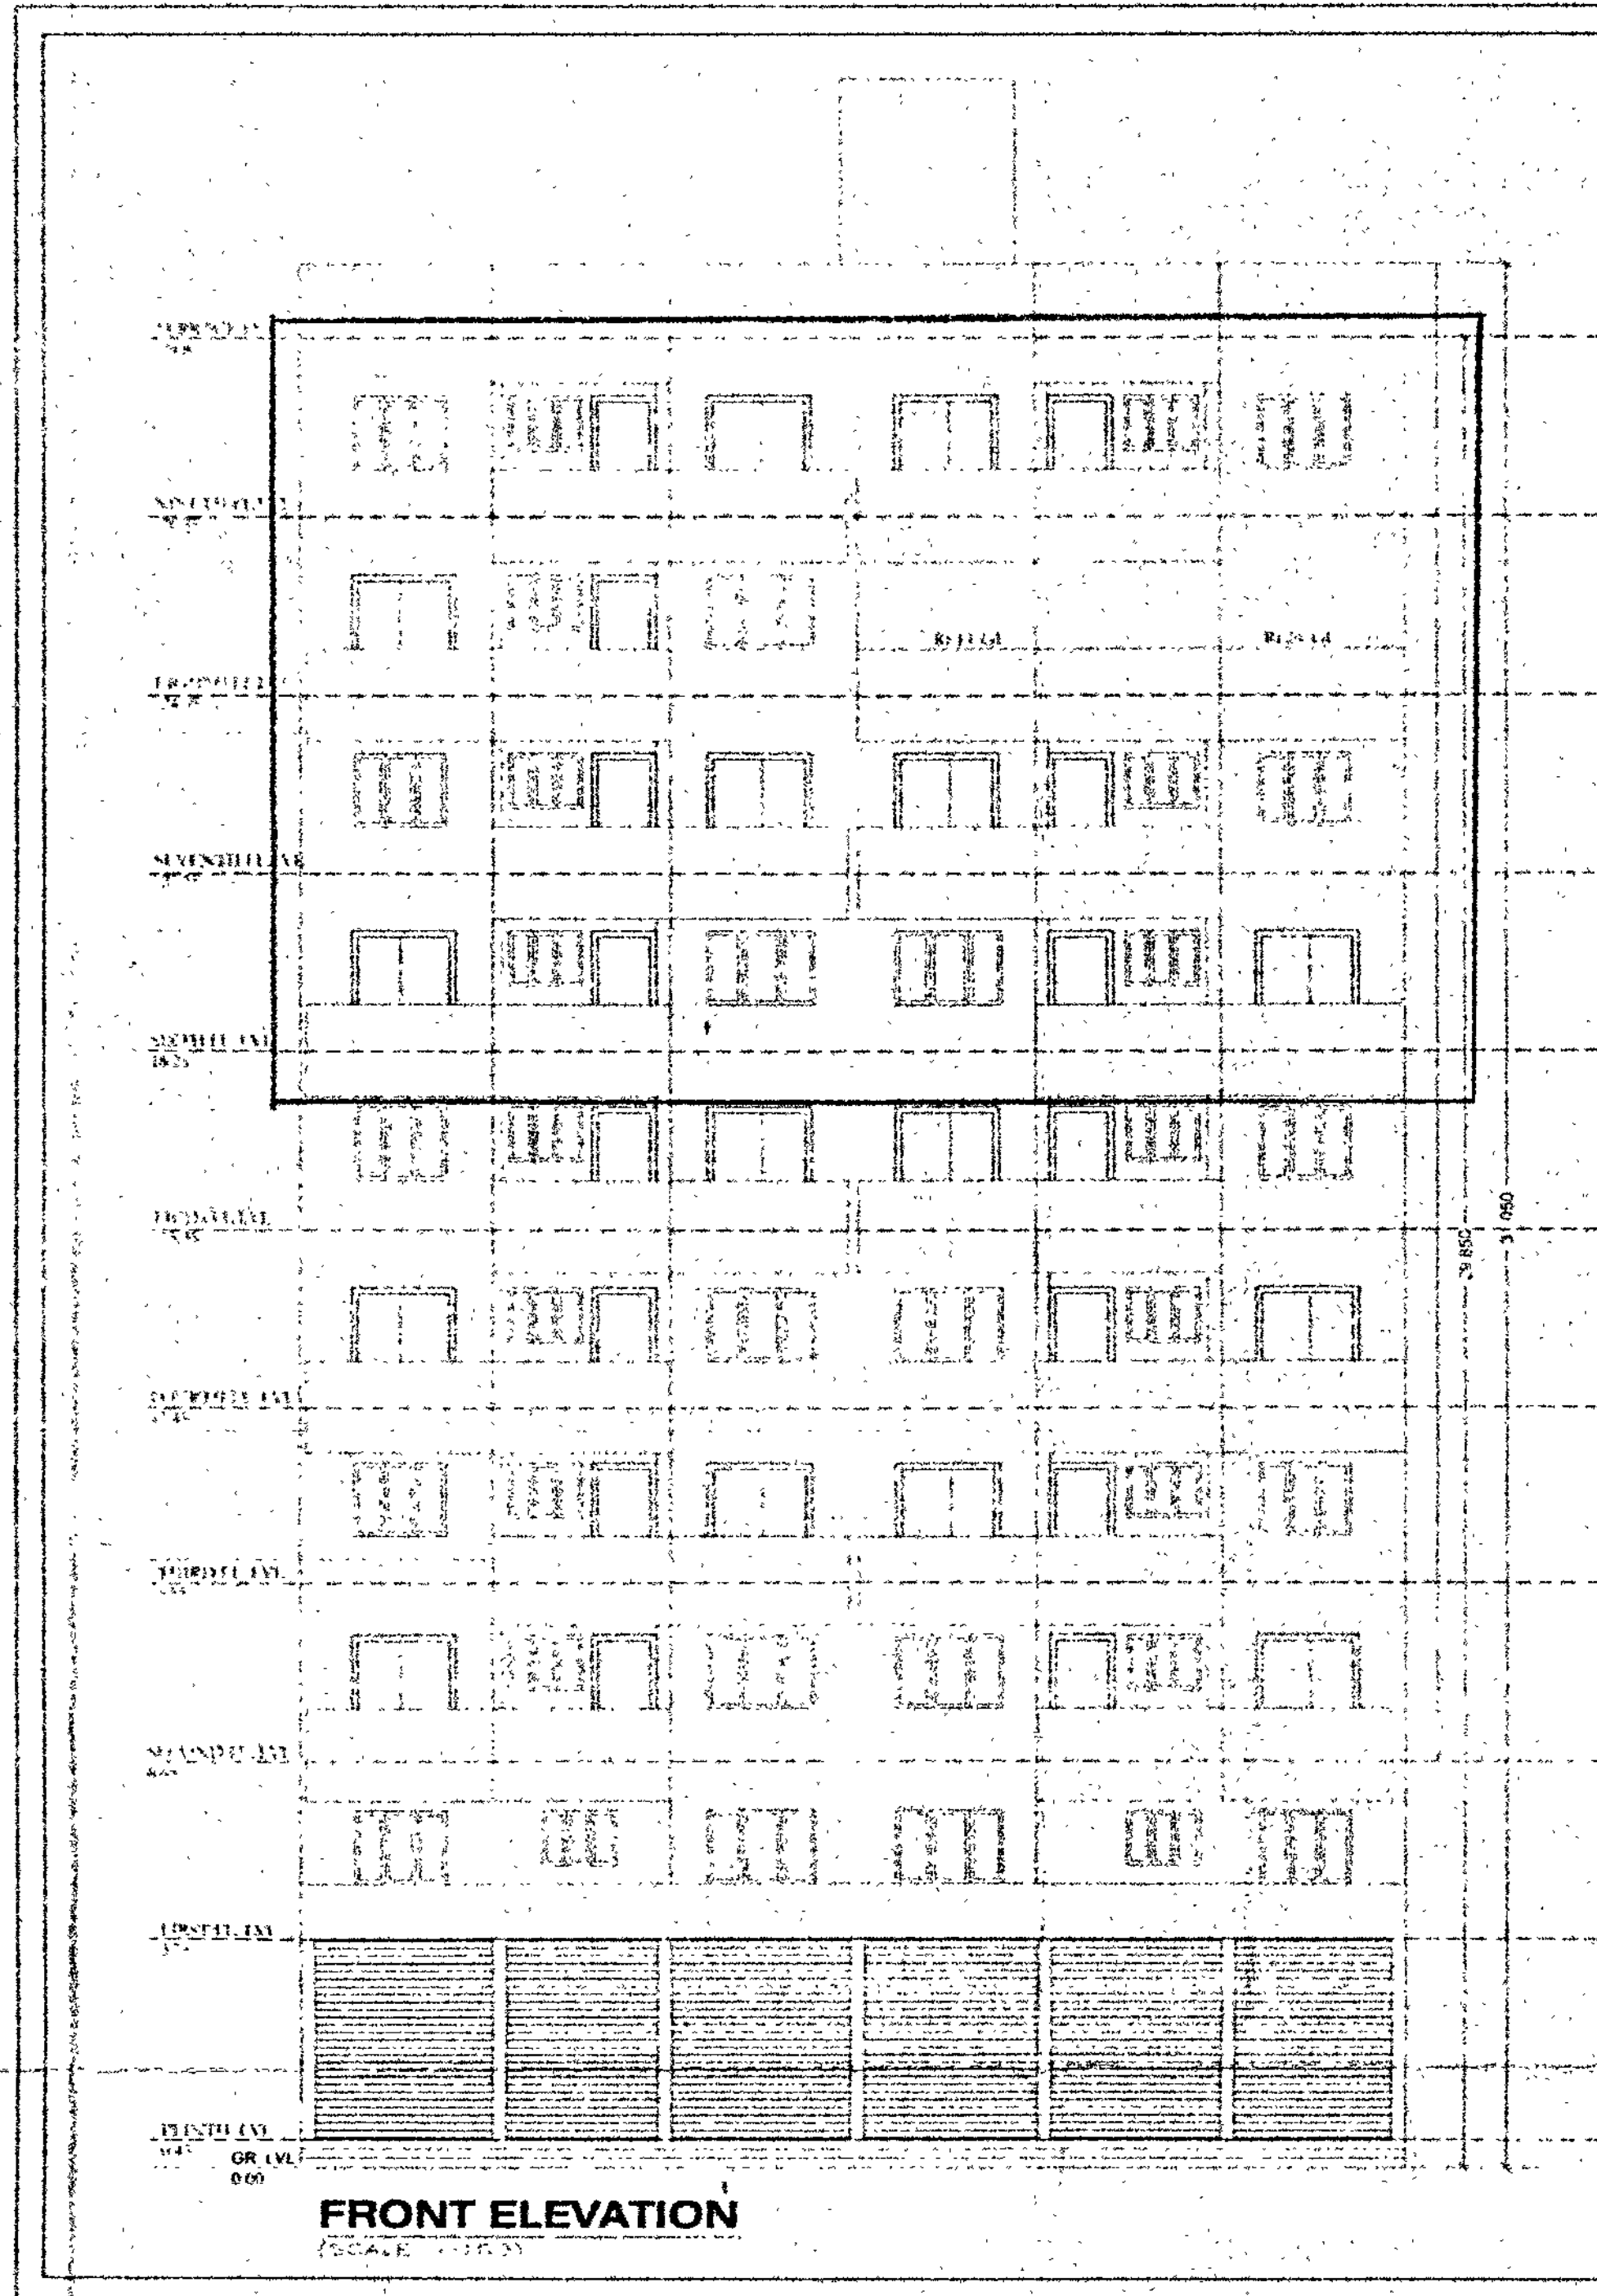

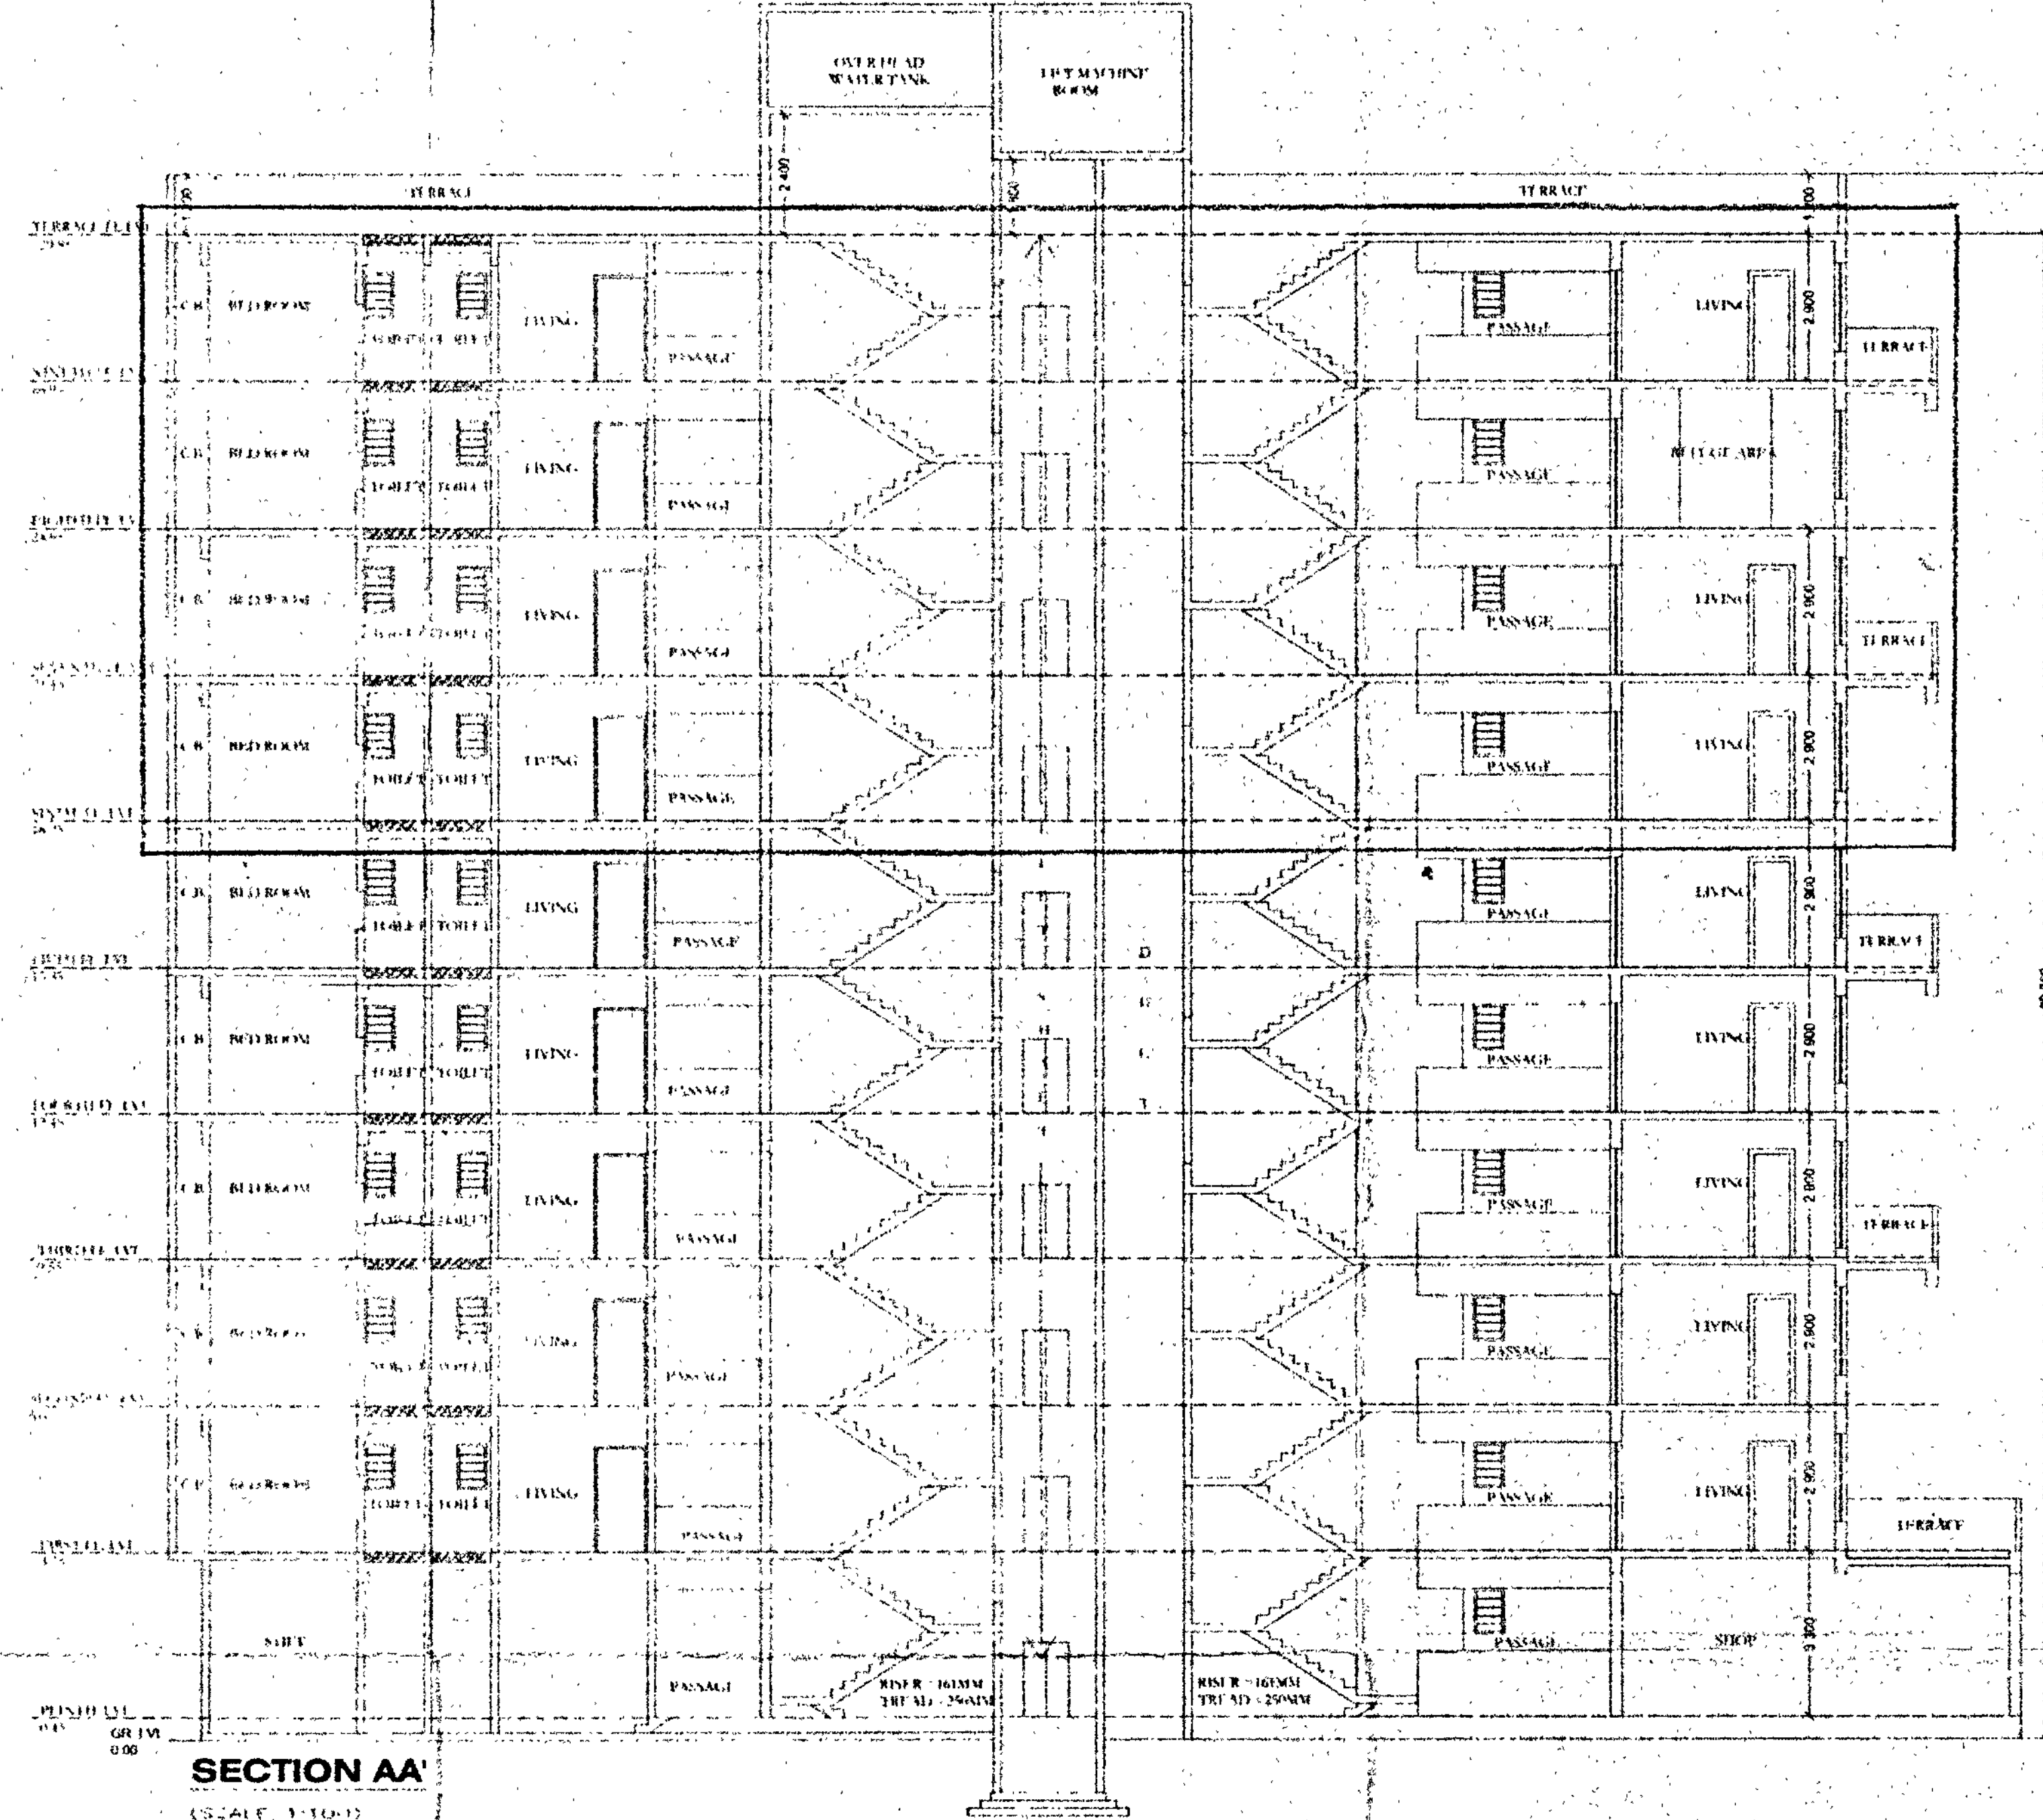

BLDG. 'A' [ST(P)+8]

STAMP OF APPROVAL

OFFICE OF THE KALYAN DOMBIVLI MUNICIPAL CORPORATION, KALYAN.

Building Permit No. :- KDMC/TPD/BP/KD/2012-13/118/344.

Date :- 26/12/2022.

SANCTIONED

Saravali
ASSISTANT DIRECTOR OF TOWN PLANNING
Kalyan-Dombivli Municipal Corporation

Ajay Mahale
TMC LICENCE NO. STR/957

BLDG. 'A' [ST(P)+8]

DESCRIPTION OF PROPOSAL AND PROPERTY

PROPOSED RESIDENTIAL DEVELOPMENT ON PLOT BEARING S NO 73, H NO 37C

VILL. BALLYANI, TALUKA KALYAN For PEARL CORPORATES

DISTRICT THANE

P. O. A. SHRIGANESH K. PATIL

Shalish
PARTNER

DMD ARCHITECTS

10 BLOCK, 20 WALA SHOPPING CENTRE







SARAJANAND CHOWK, AGRA ROAD, KALYAN (W)

PH. 0967373232

EMAIL: dmdarchitects@yahoo.com

SCALE	DRAWN	CHECKED	DATE	JOB. NO.	DRG. NO.	REV.
AS SHOWN	SHALISH	SHALISH	27.09.21	KDMC/TPD/1254	KDMC/TPD/1254	B-0

THE KALYAN DOMBIVLI MUNICIPAL CORPORATION, KALYAN

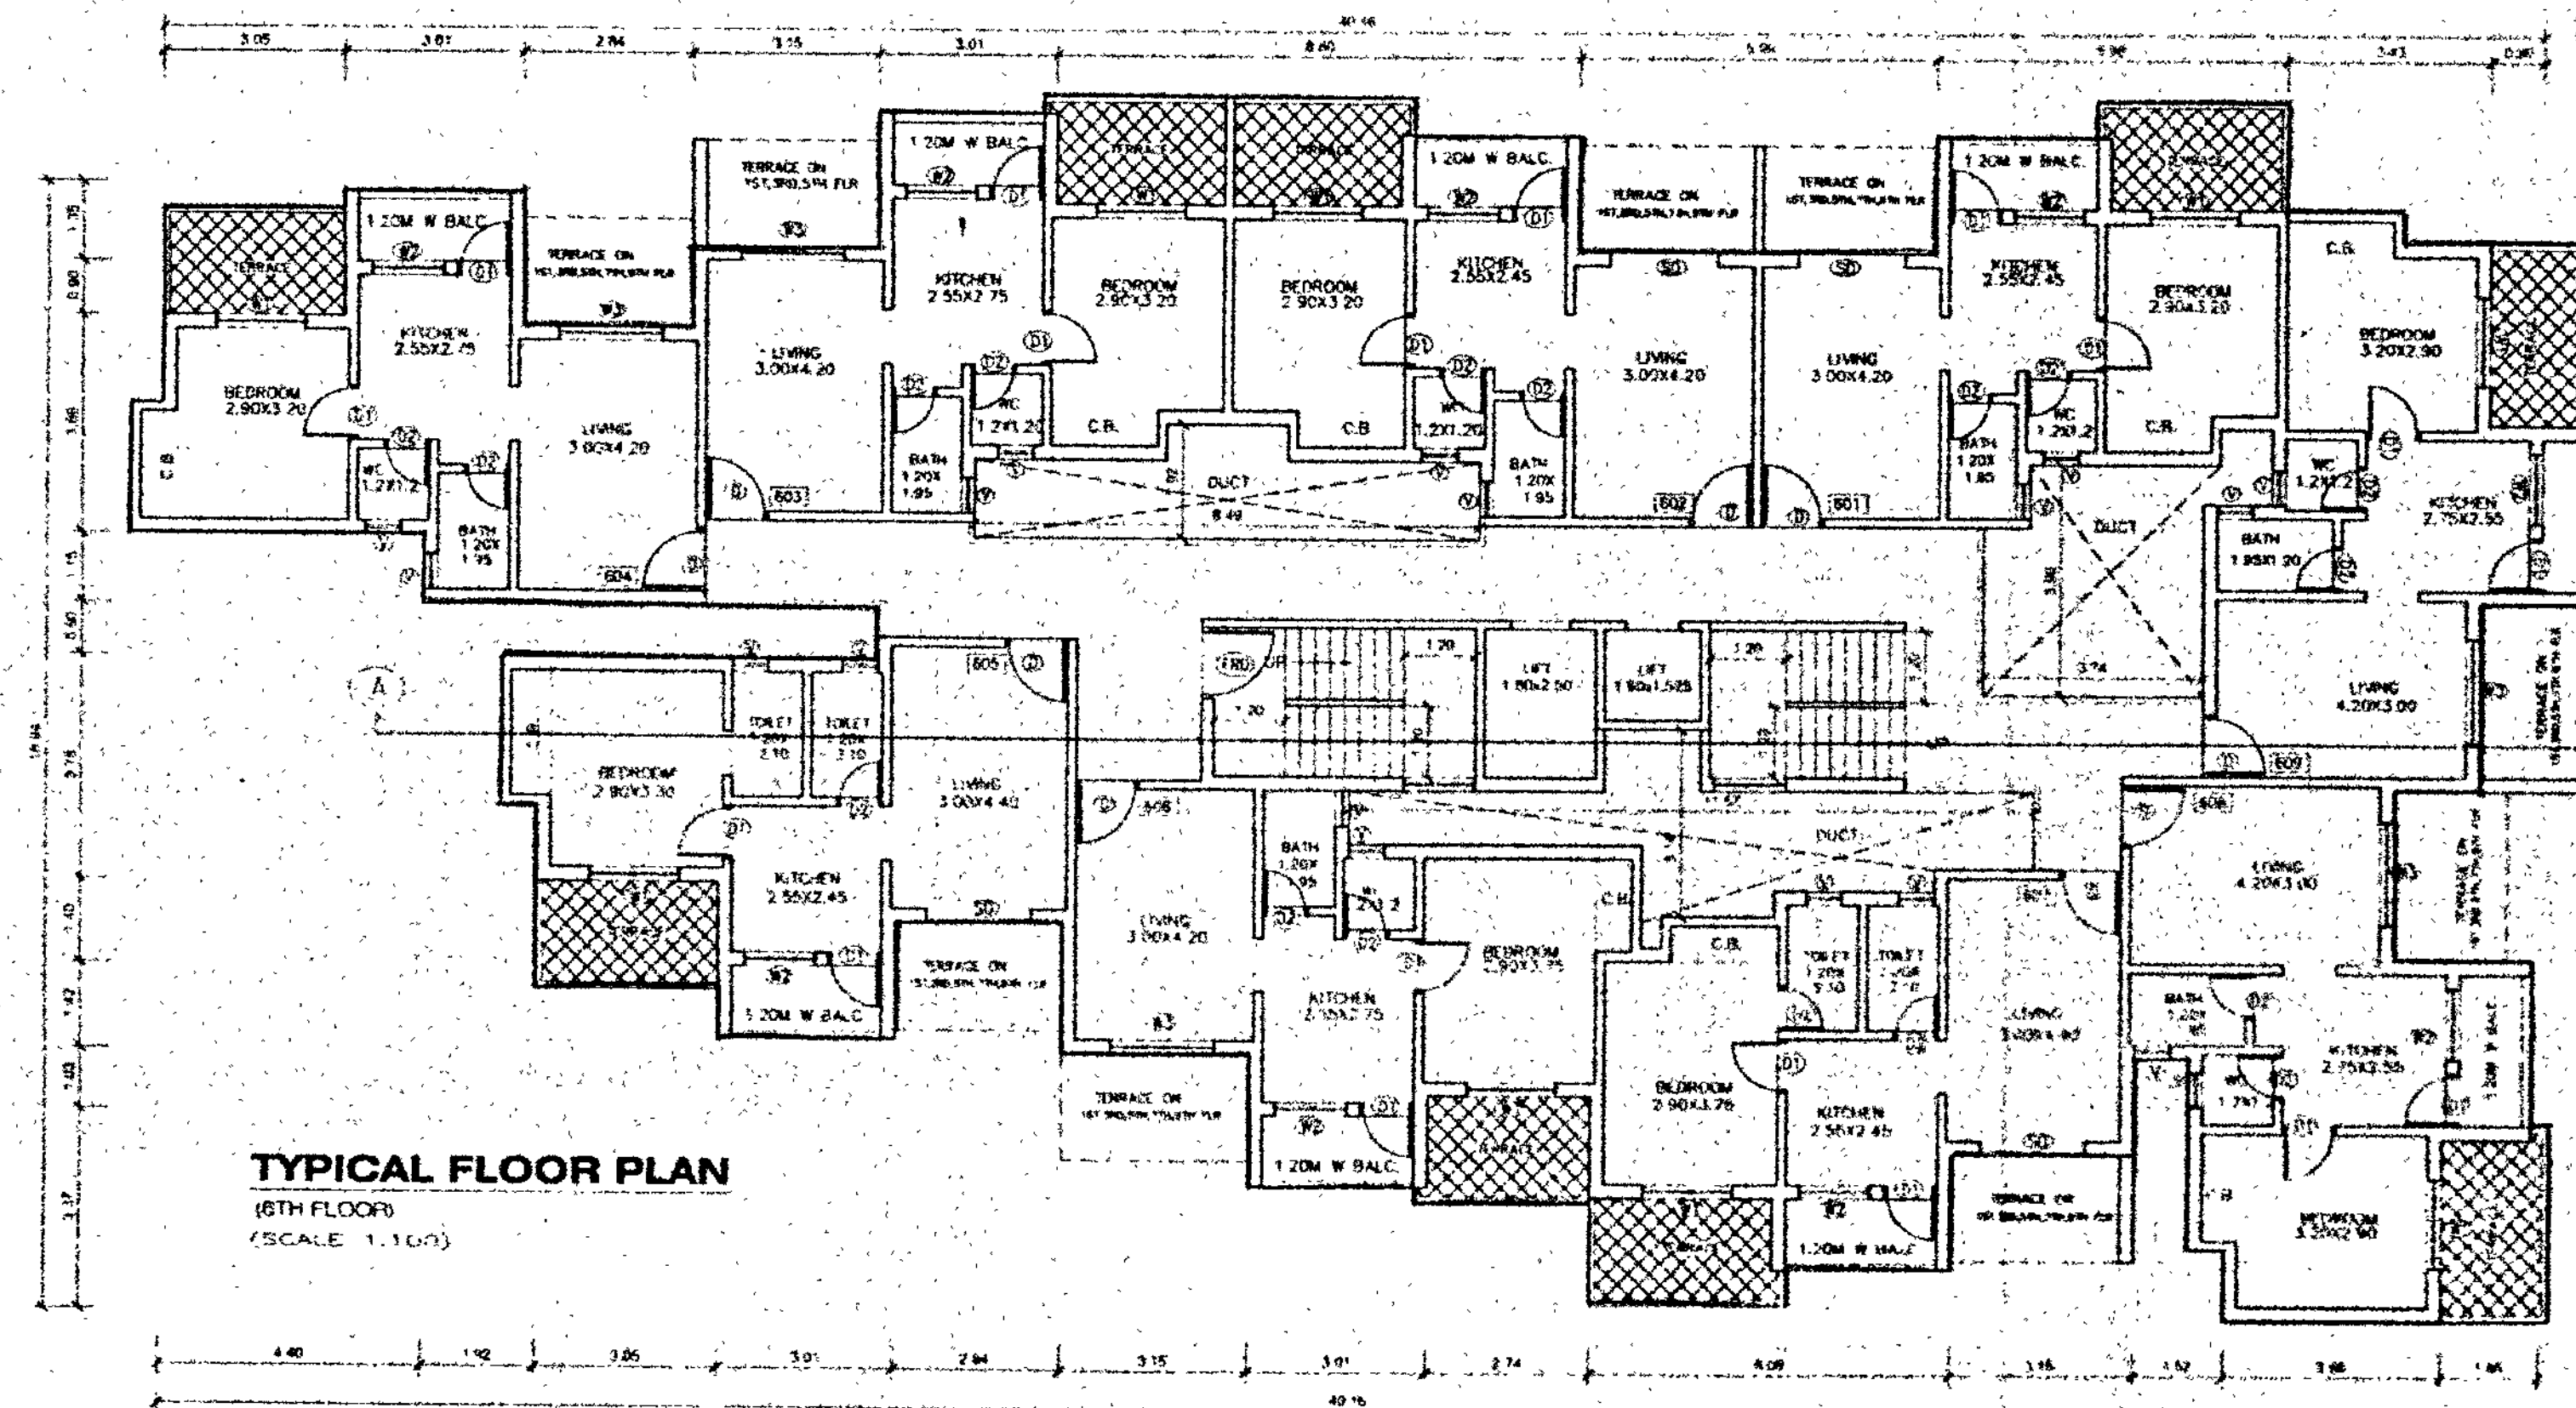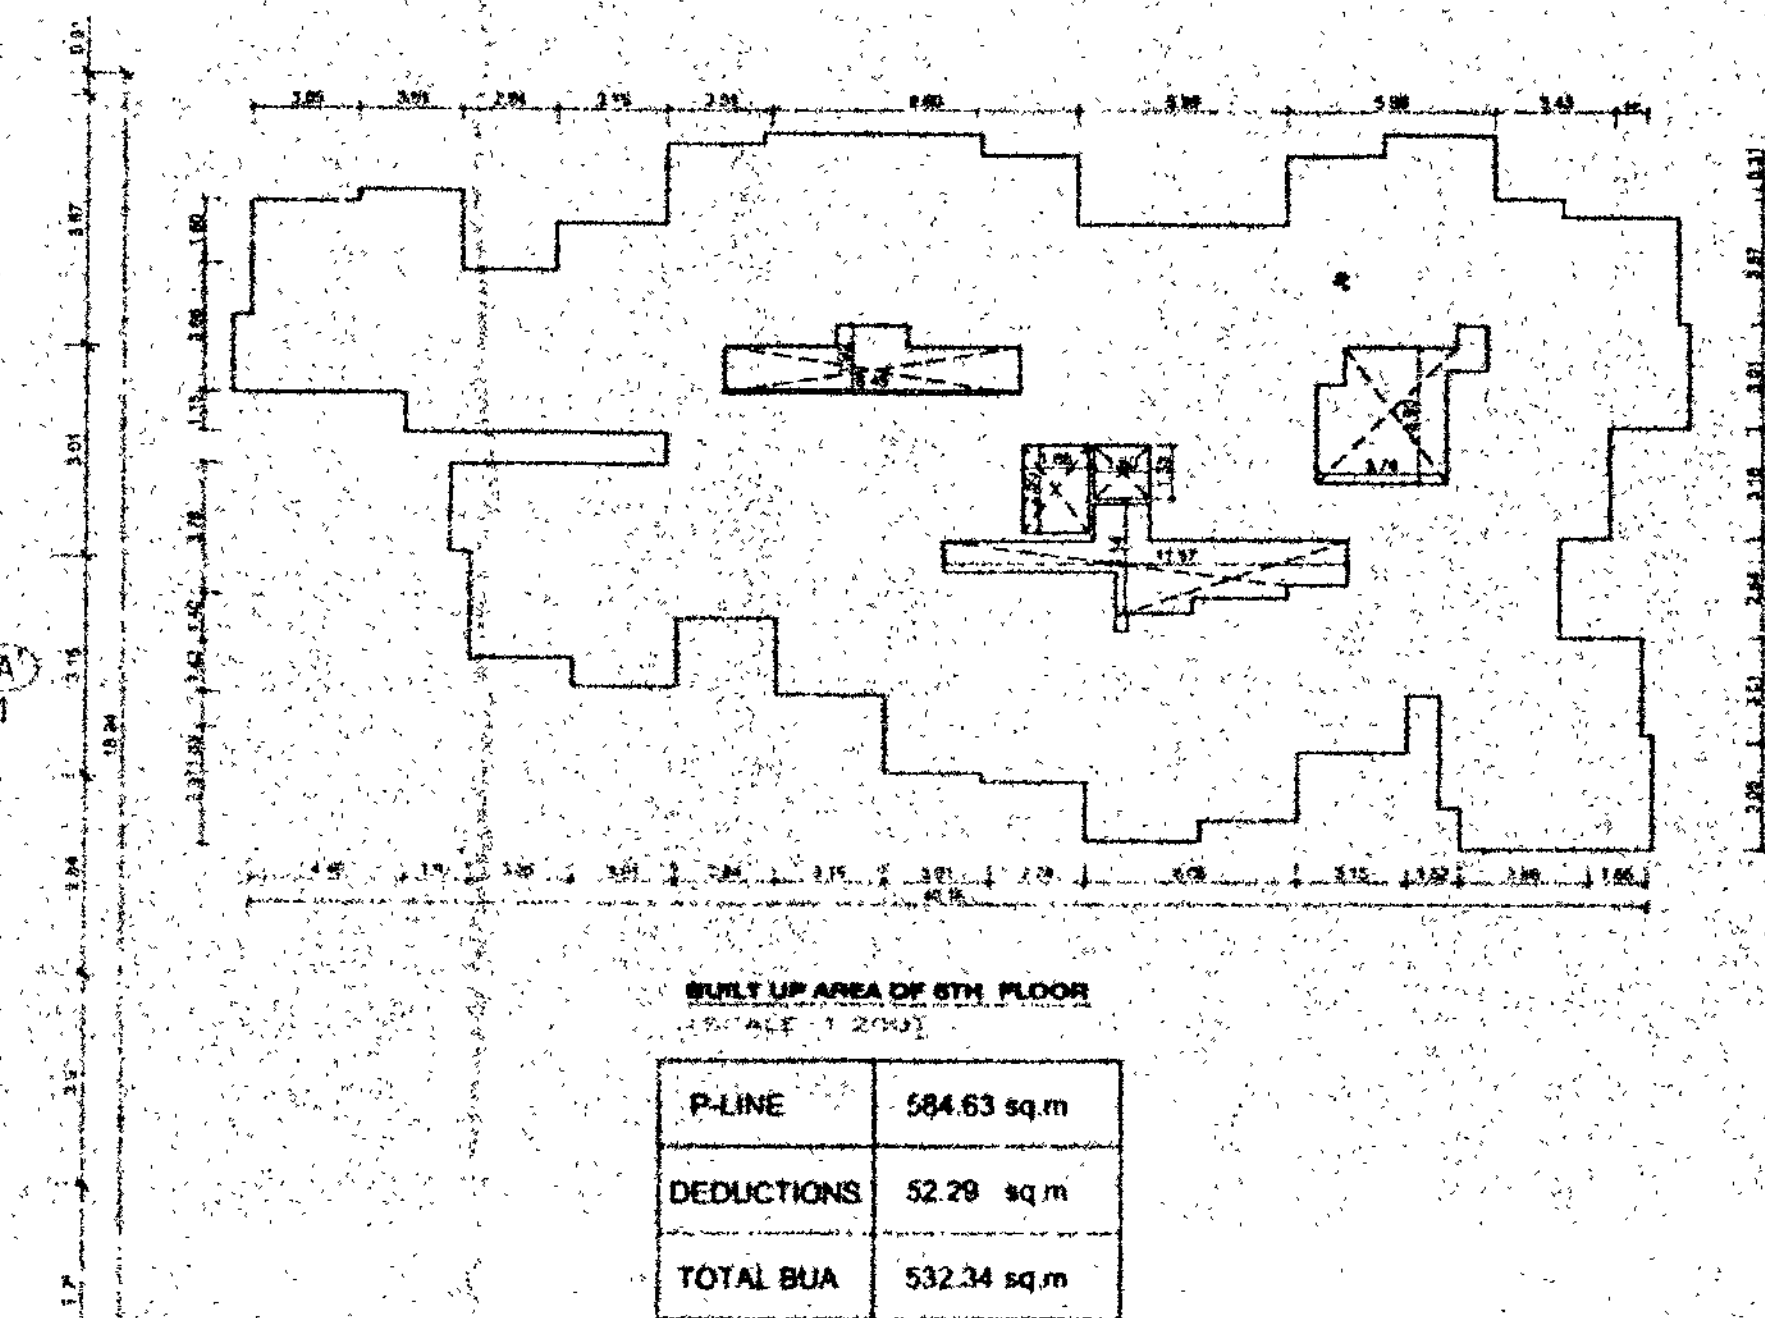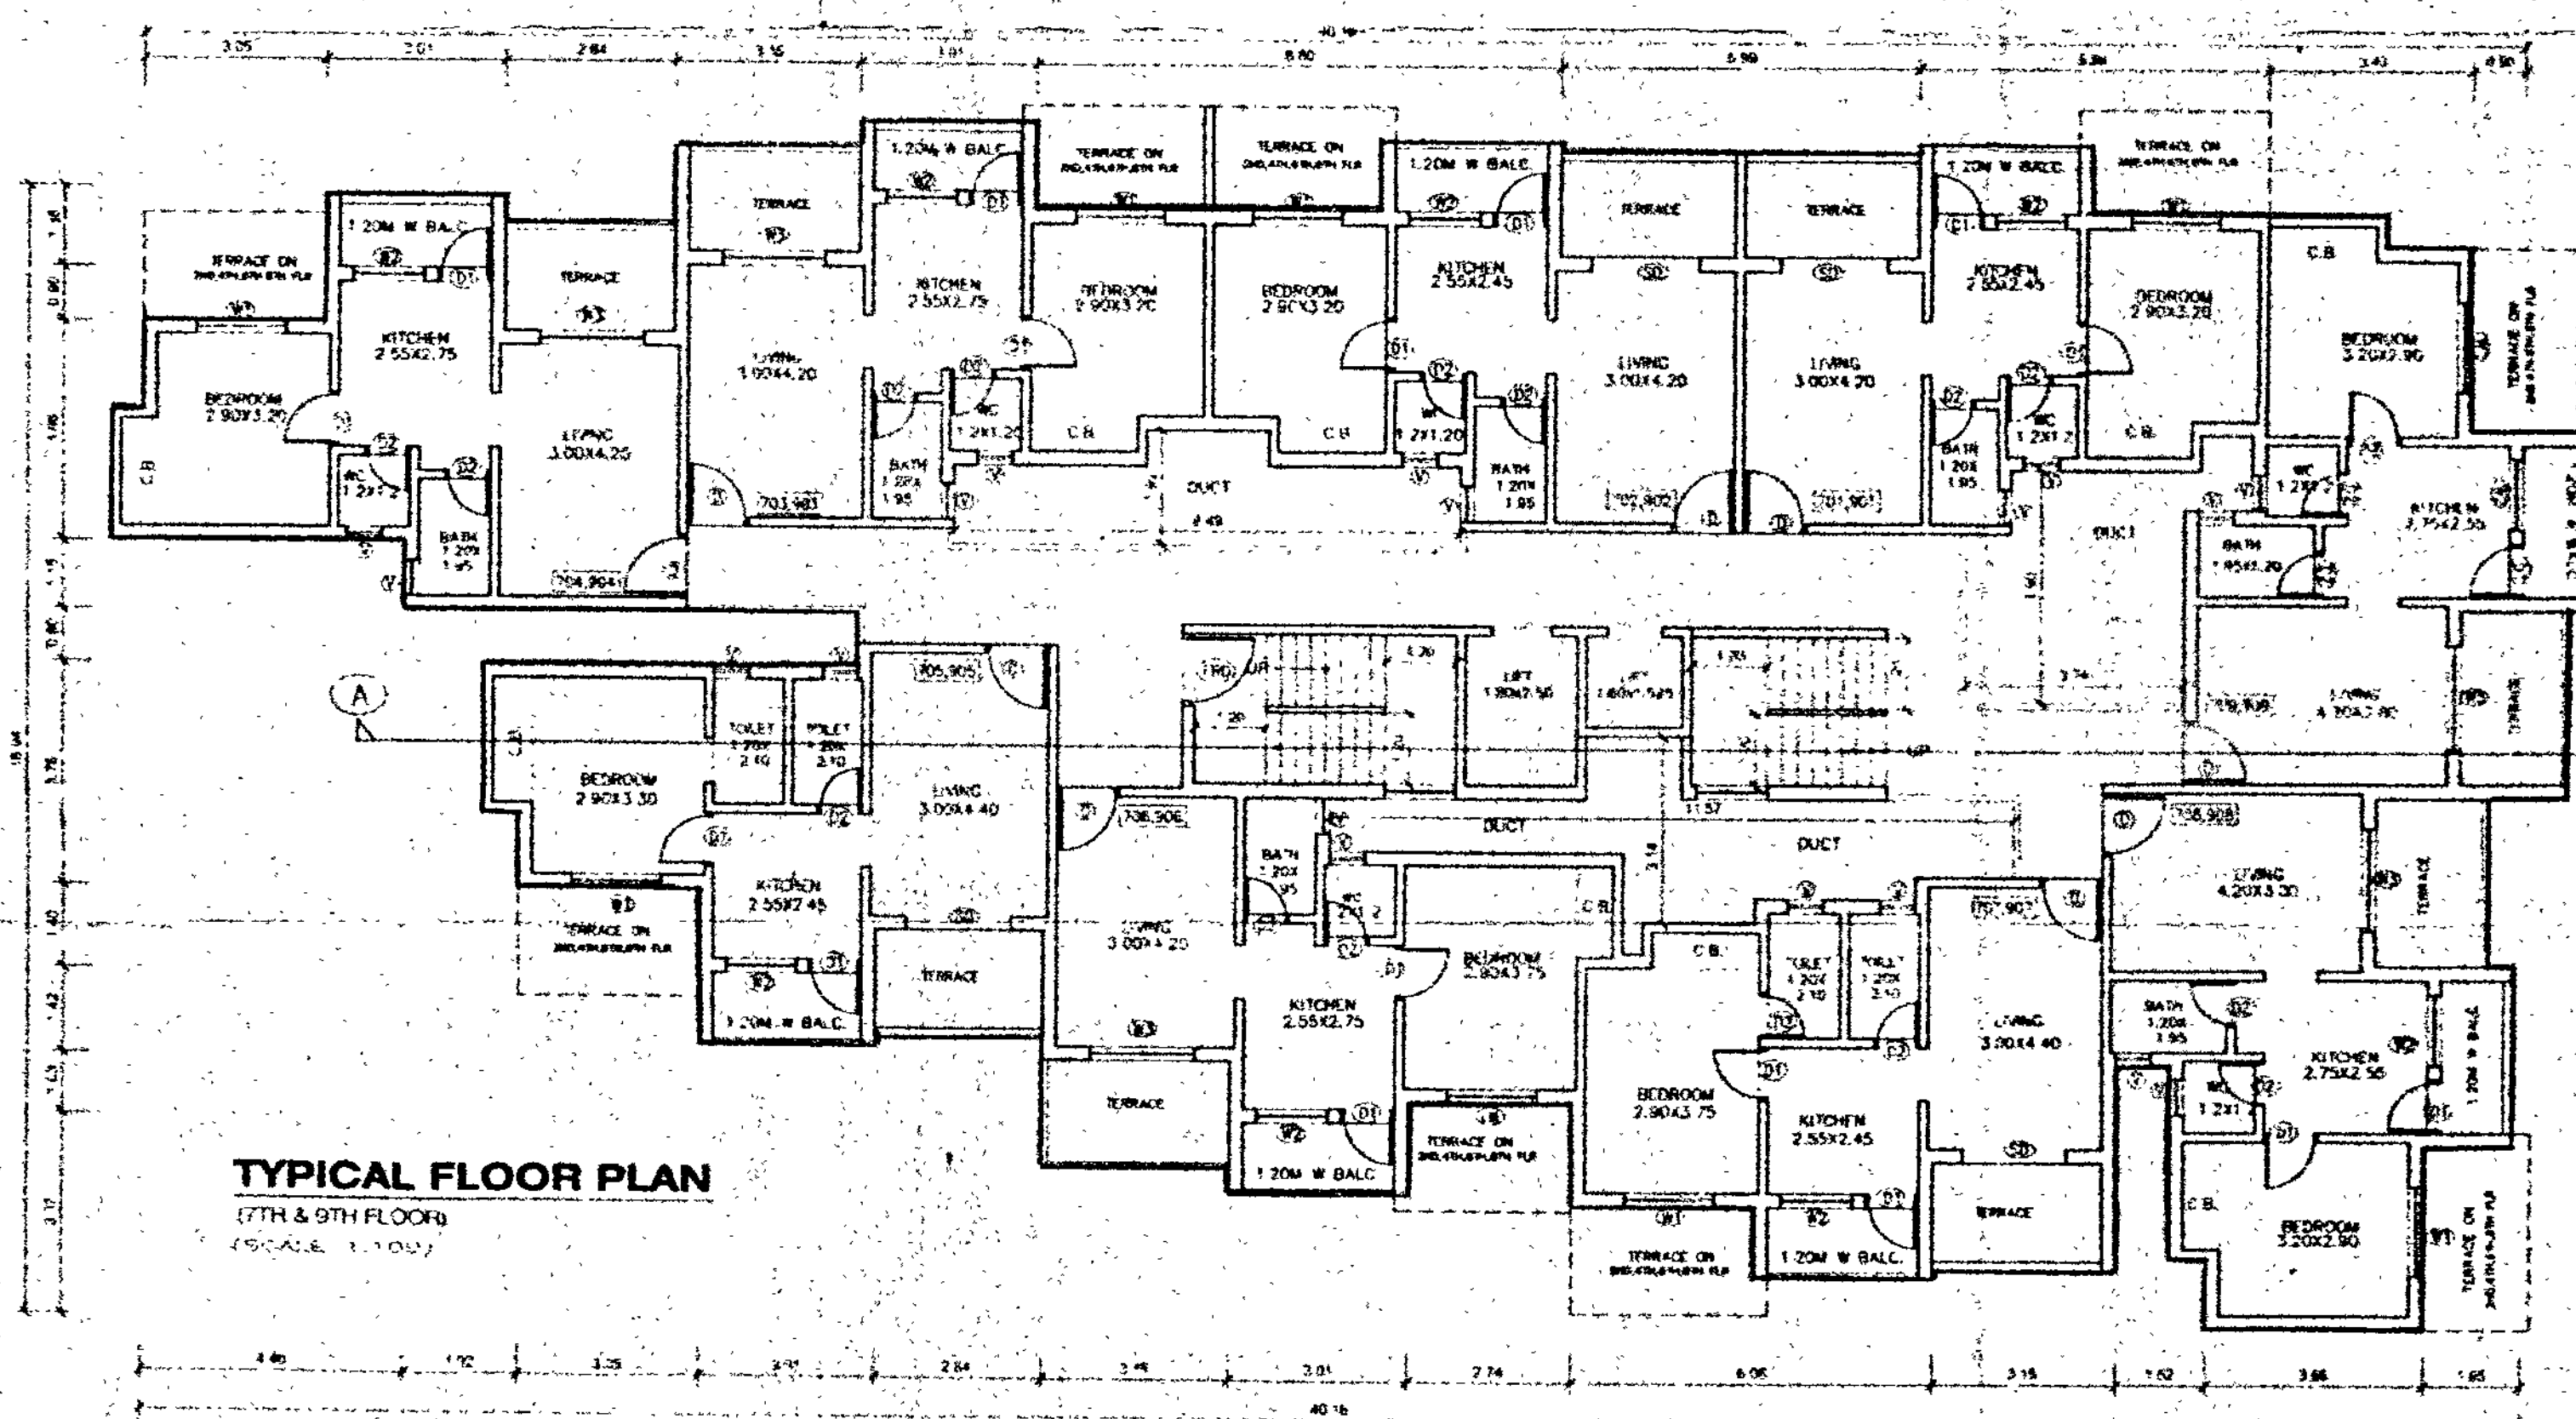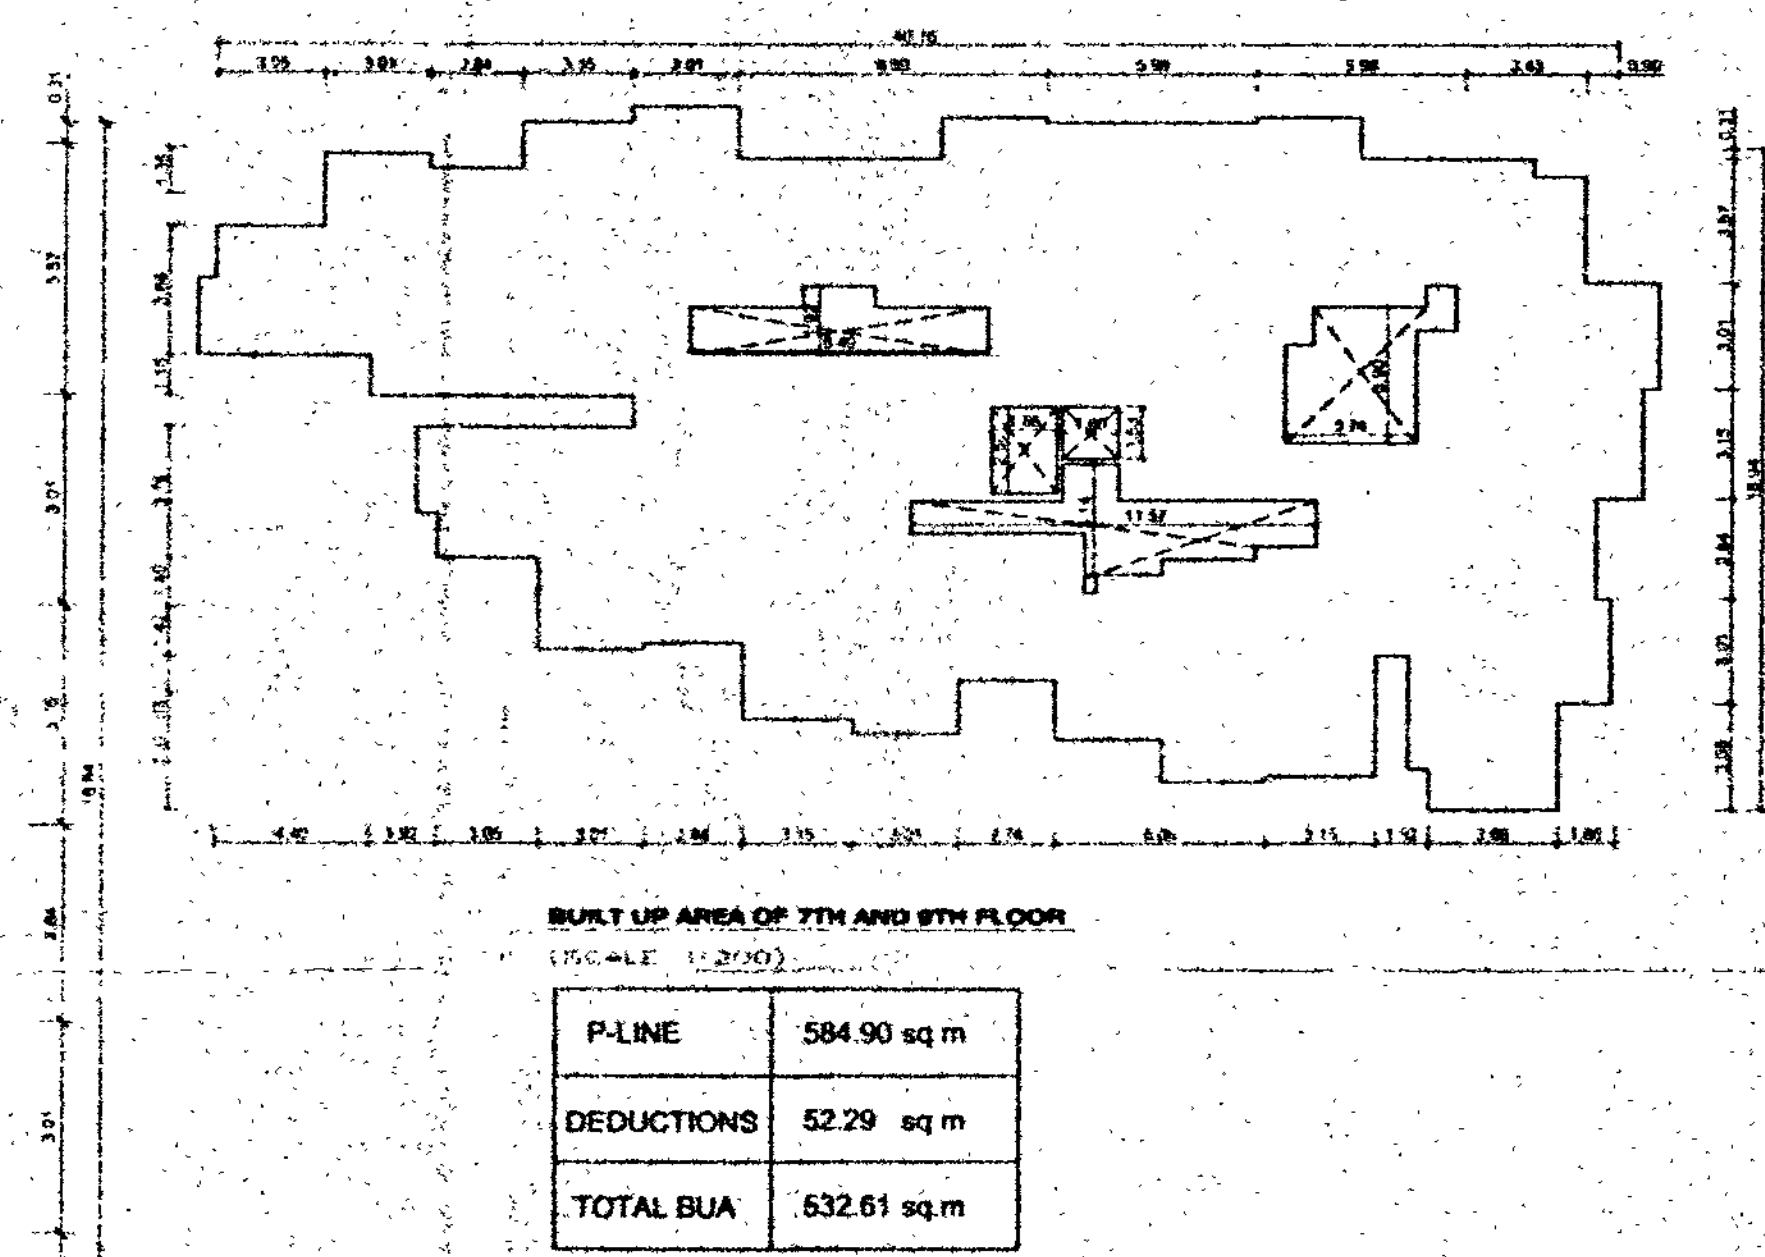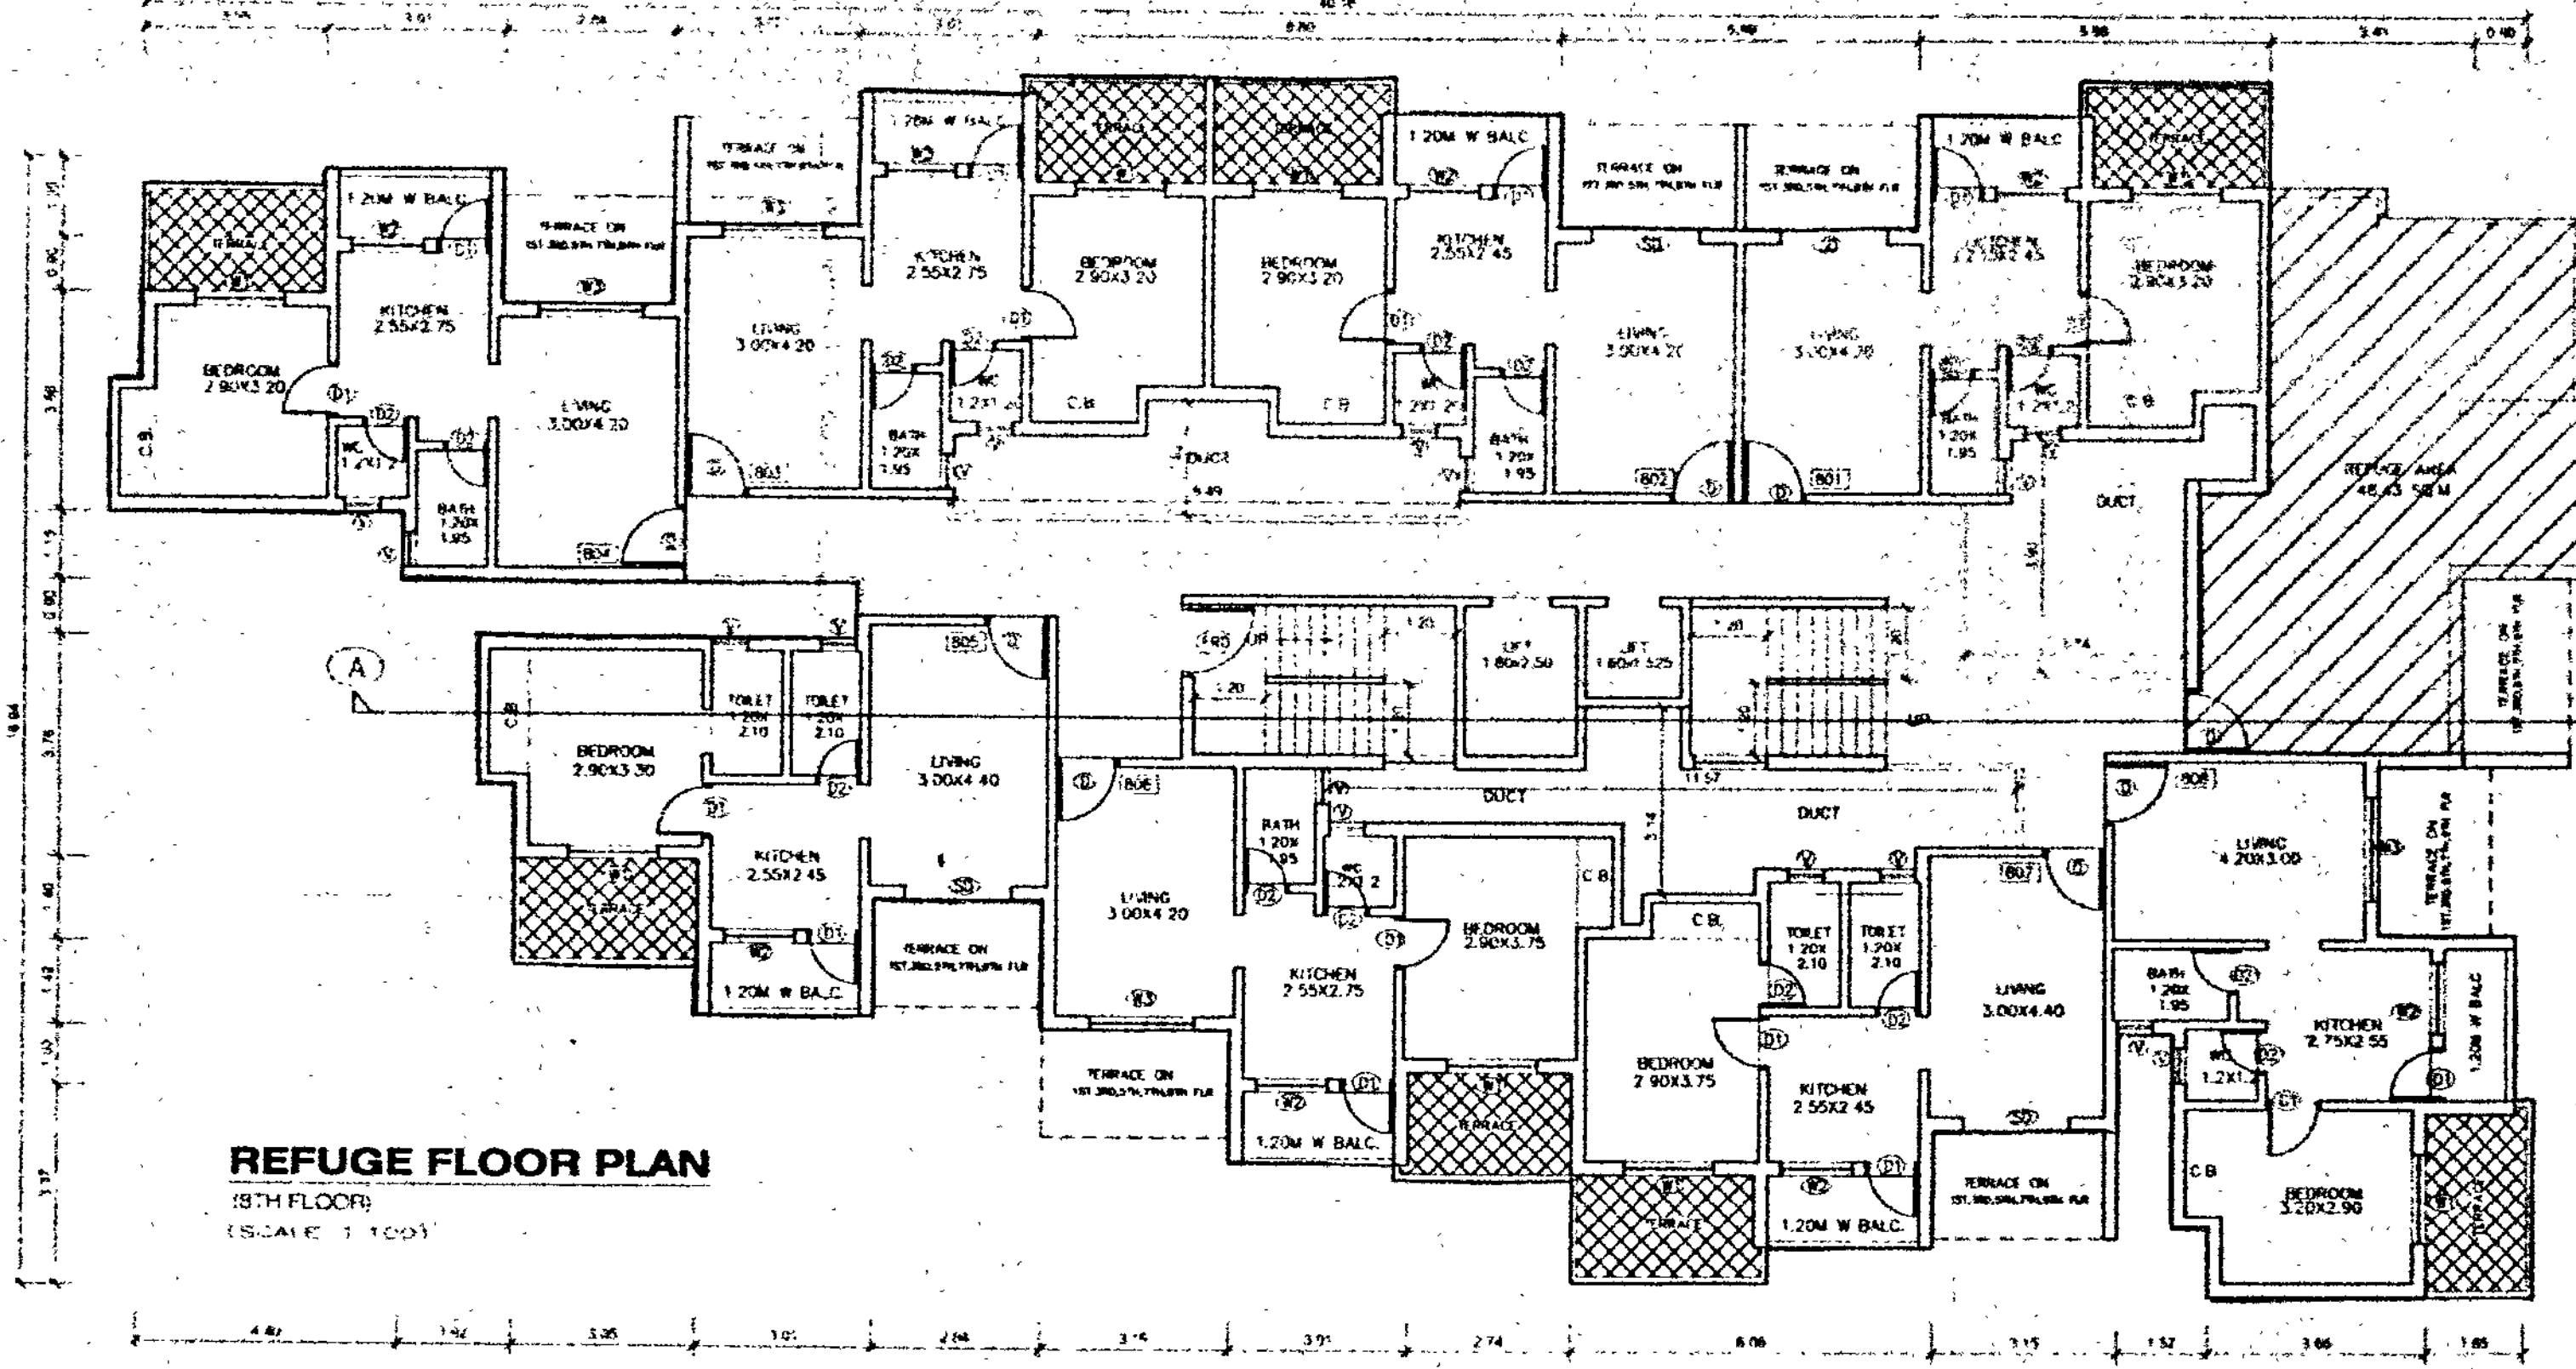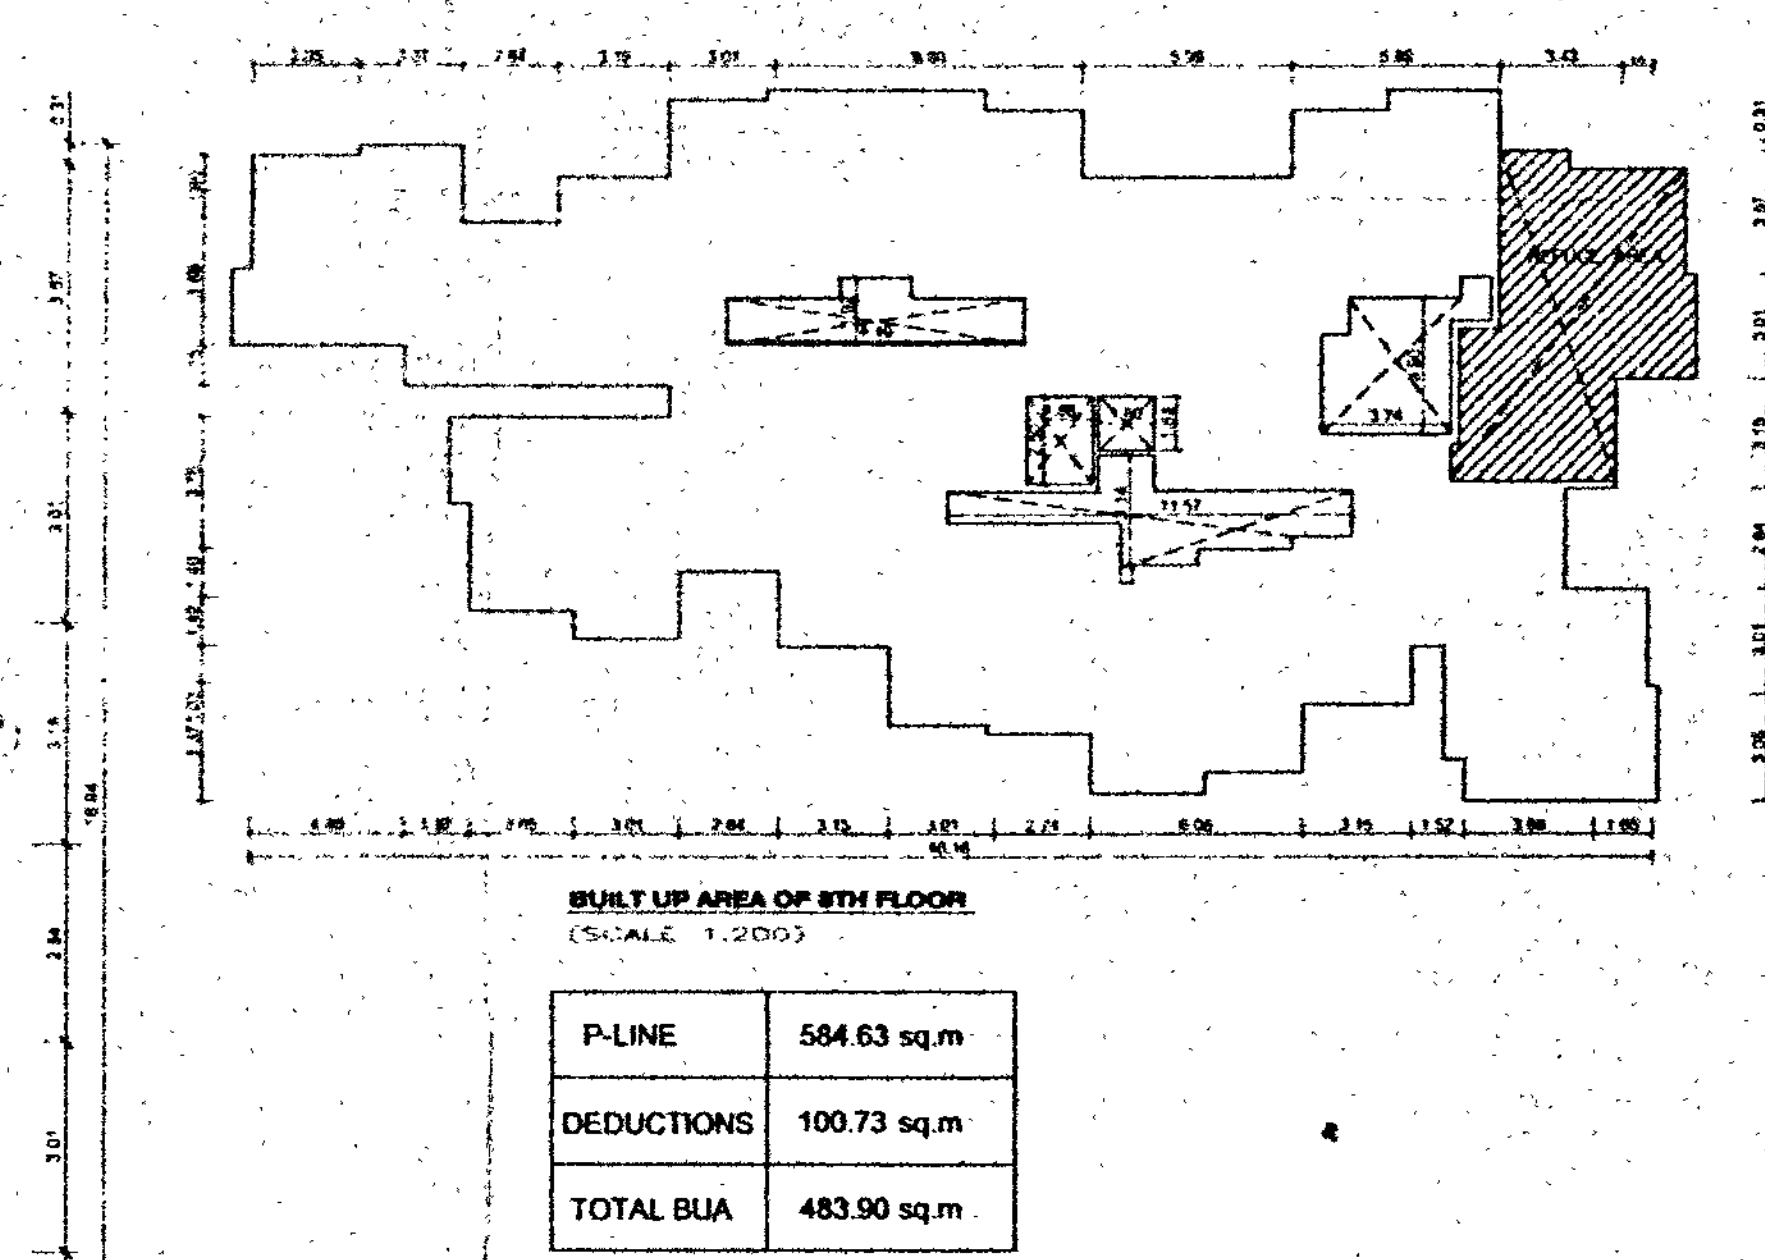

BLDG. 'A' [ST(P)+9]

STAMP OF APPROVAL

OFFICE OF THE KALYAN DOMBIVLI
MUNICIPAL CORPORATION, KALYAN.

Building Permit No.:
KDMC/TPD/2012-13/118/344.

Date: 26/12/2022.

SANCTIONED



ASSISTANT DIRECTOR OF
TOWN PLANNING
Kalyan Dombivli Municipal Corporation

CONTENTS OF SHEET
GROUND FLOOR PLAN, AREA DIAGRAM, AREA CALCULATIONS

PARKING STATEMENT

BUILT UP AREA	TENEMENT PARKING REDD BY RULE	PARKING REDD.
	NOS./CA	CAR 15000 CAR 5000
UP TO 30-40.00 SQ.M	35	01 02 17.5 35
UP TO 40-50.00 SQ.M	0	01 05 0 0
TOTAL PARKING		17.5 35
VISITOR PARKING		0.87 1.75
TOTAL PARKING		18.37 36.75
TOTAL PARKING X 0.8		14.69 29.40
TOTAL PARKING REQUIREMENT		15 29

AREA STATEMENT (SANCTIONED)

FLOOR	TOTAL BUILT UP AREA
GROUND FLOOR	725.28 SQ.M
FIRST FLOOR	365.93 SQ.M
SECOND FLOOR	365.93 SQ.M
THIRD FLOOR	365.93 SQ.M
FOURTH FLOOR	365.93 SQ.M
FIFTH FLOOR	365.93 SQ.M
TOTAL	2054.93 SQ.M

AREA STATEMENT (PROPOSED AS PER UDCPR) (AS PER PLINE)

FLOOR	TOTAL BUILT UP AREA
SIXTH FLOOR	532.34 SQ.M
SEVENTH FLOOR	532.61 SQ.M
EIGHTH FLOOR	483.90 SQ.M
NINTH FLOOR	532.61 SQ.M
TOTAL	2081.46 SQ.M
TOTAL (2054.93+2081.46)	4136.39 SQ.M

SCHEDULE OF DOOR & WINDOWS

TYPE	SIZE (LxH)	DESCRIPTION
D	1.05 X 2.10	T. W. FRAME FLUSHED DOOR
D1	0.90 X 2.10	T. W. FRAME PANNELLED DOOR
D2	0.75 X 2.00	T. W. FRAME PANNELLED DOOR
SD	1.80 X 2.10	ALUMINIUM FRAME SLIDING DOOR
W1	1.50 X 1.80	ALUMINIUM FRAME SLIDING DOOR
W2	1.20 X 1.80	ALUMINIUM FRAME SLIDING DOOR
V	0.60 X 0.80	T. W. FRAME LOUVERED WINDOW

BLDG. 'A' [ST(P)+9]

DESCRIPTION OF PROPOSAL AND PROPERTY
PROPOSED RESIDENTIAL DEVELOPMENT ON PLOT
BEARING S.NO.73, H. NO. 37C
VILL.: BAILYANI, TALUKA: KALYAN, PEARL CORPORATES
DISTRICT: THANE
P. O. A.: SHRI GANESH K. PATIL

OWNERS SIGN: *Shri G. K. Patil*
ARCHITECT'S SIGN: *Shri G. K. Patil*



DMD ARCHITECTS
D. BALKRISHNAN, D. JAYAKUMAR
SARAVANAN CHOWDARY, KALYAN (M)
PH: 9967373232
EMAIL: dmdarchitects@yahoo.com

SCALE	DRAWN	CHECKED	DATE	JOB NO.	DRG. NO.	REV.
AS SHOWN	SURAN	SHALAJA	27.09.21	KYNDLDT294	PLAN02	R-0

AYAJ MAHALE
TMC LICENCE NO. STR/1987