

Signature Not Verified

Digitally signed by PUNJAB ARISTONE BUILDERS
Date: 2024.03.11 11:48:11
Reason: Approved Drawing File
Location: Maa Bhuvaneshwar Corporation
Project Code: MBAC-23-110289
Application Number: MBAC/2023/0338
Proposal Number: 230300
Certificate Number: MBAC/2023/00106

Architect's Office: Tera Planning
Date: 21/03/24




7TH to 8th FLOOR PLAN
BLDG-1
SCALE 1:100




6TH REFUGE FLOOR PLAN
BLDG-1
SCALE 1:100

BUILT UP AREA CALCULATION FOR SEVENTH AND EIGHTH FLOOR BUILDING NO 1			
AREA NAME	LENGTH	WIDTH	Area(Sq.M)
BLOCK	34.68	31.46	692.06
BLOCK AREA TOTAL: 692.06 Sq.M			
LiftWd10	-	-	4.59
LiftWd9	-	-	4.32
LiftWd8	-	-	4.59
LiftWd7	-	-	4.59
LiftWd6	-	-	4.32
Duct8	-	-	1.33
Duct7	-	-	3.53
Duct6	-	-	1.33
TOTAL Deduction: 32.40 Sq.M			
Net Builtup Area: 659.66 Sq.M			

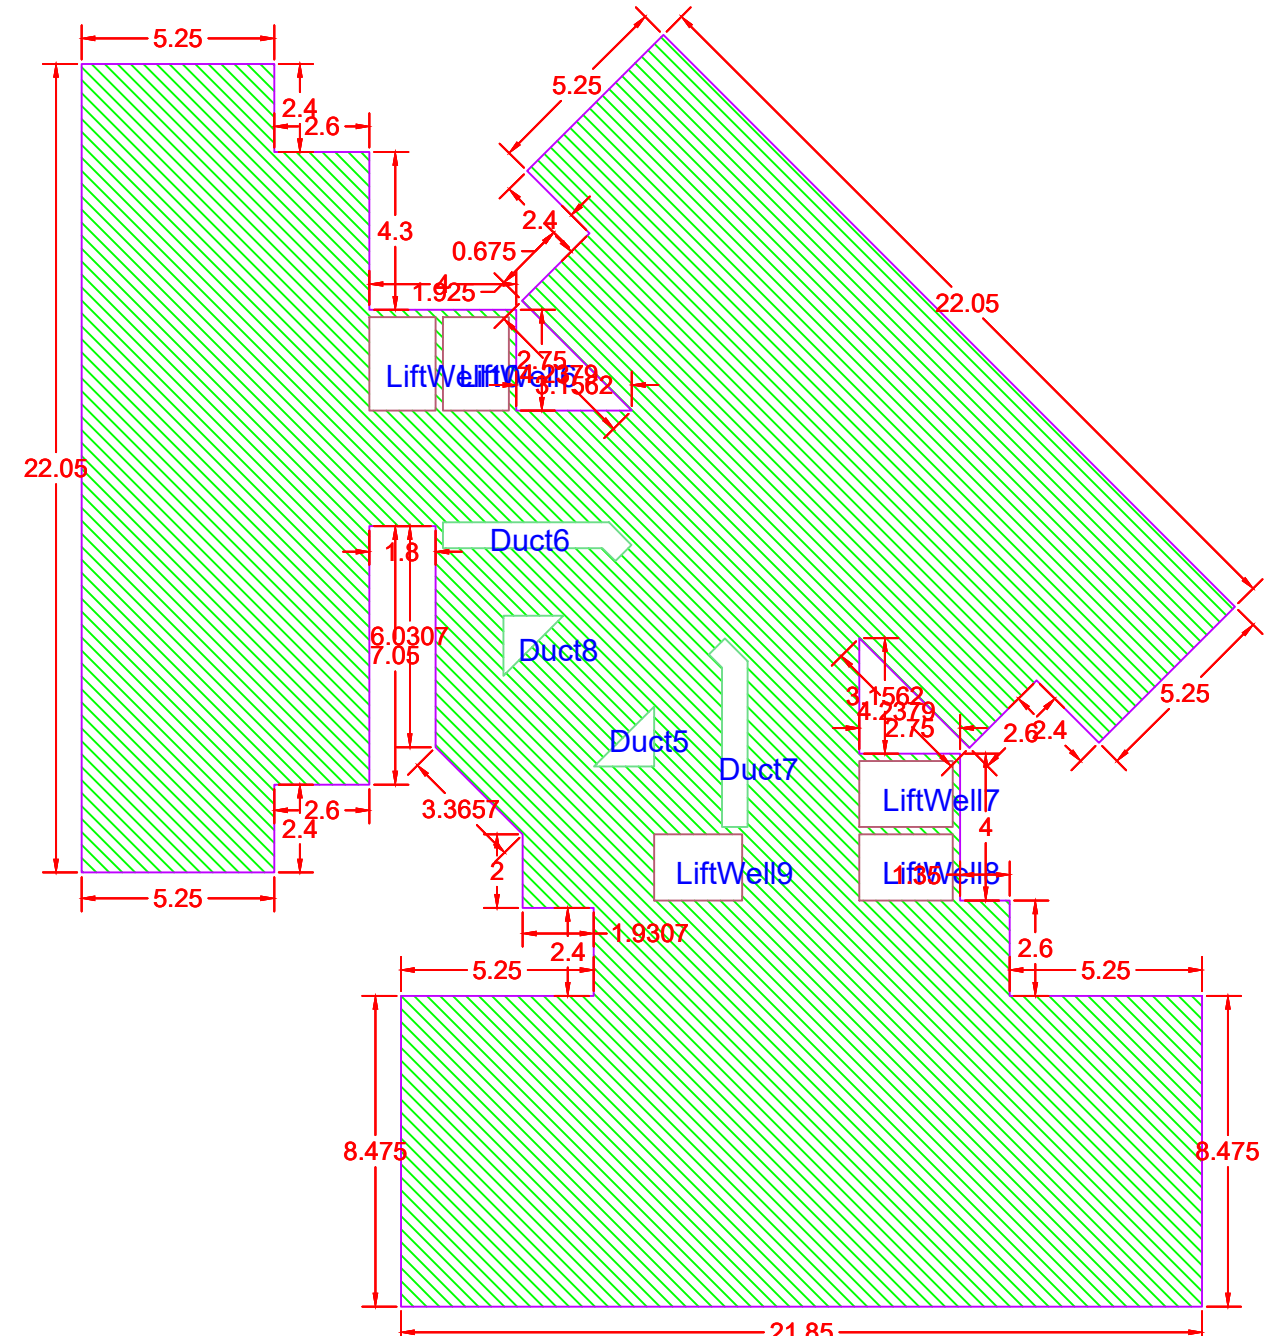


BUILT-UP AREA CALCULATION SEVENTH AND EIGHTH FLOOR BUILDING NO 1

BUILT UP AREA CALCULATION FOR SIXTH FLOOR BUILDING NO 1			
AREA NAME	LENGTH	WIDTH	Area(Sq.M)
BLOCK	34.68	31.46	692.16
BLOCK AREA TOTAL: 692.16 Sq.M			
Refuse1	-	-	75.97
LiftWd5	-	-	4.59
LiftWd4	-	-	4.59
LiftWd3	-	-	4.59
LiftWd2	-	-	4.32
LiftWd1	-	-	4.59
Duct4	-	-	1.33
Duct3	-	-	3.53
Duct2	-	-	3.53
Duct1	-	-	1.33
TOTAL Deduction: 108.37 Sq.M			
Net Builtup Area: 583.79 Sq.M			

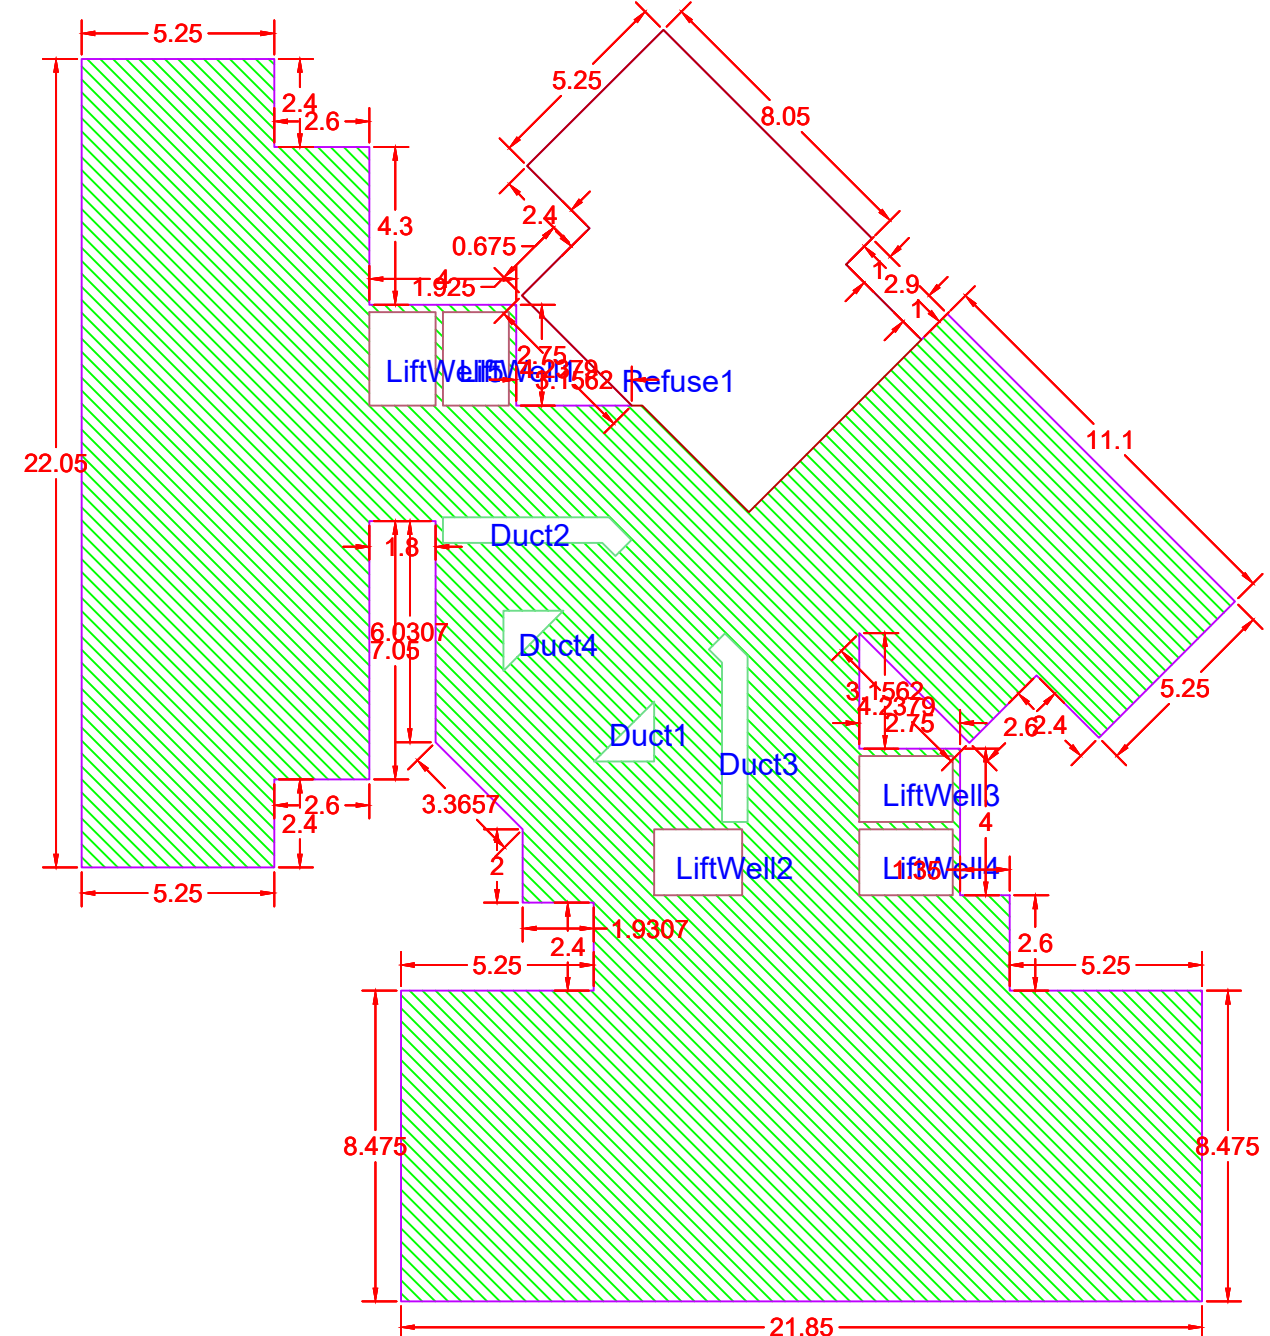


BUILT-UP AREA CALCULATION SIXTH FLOOR BUILDING NO 1

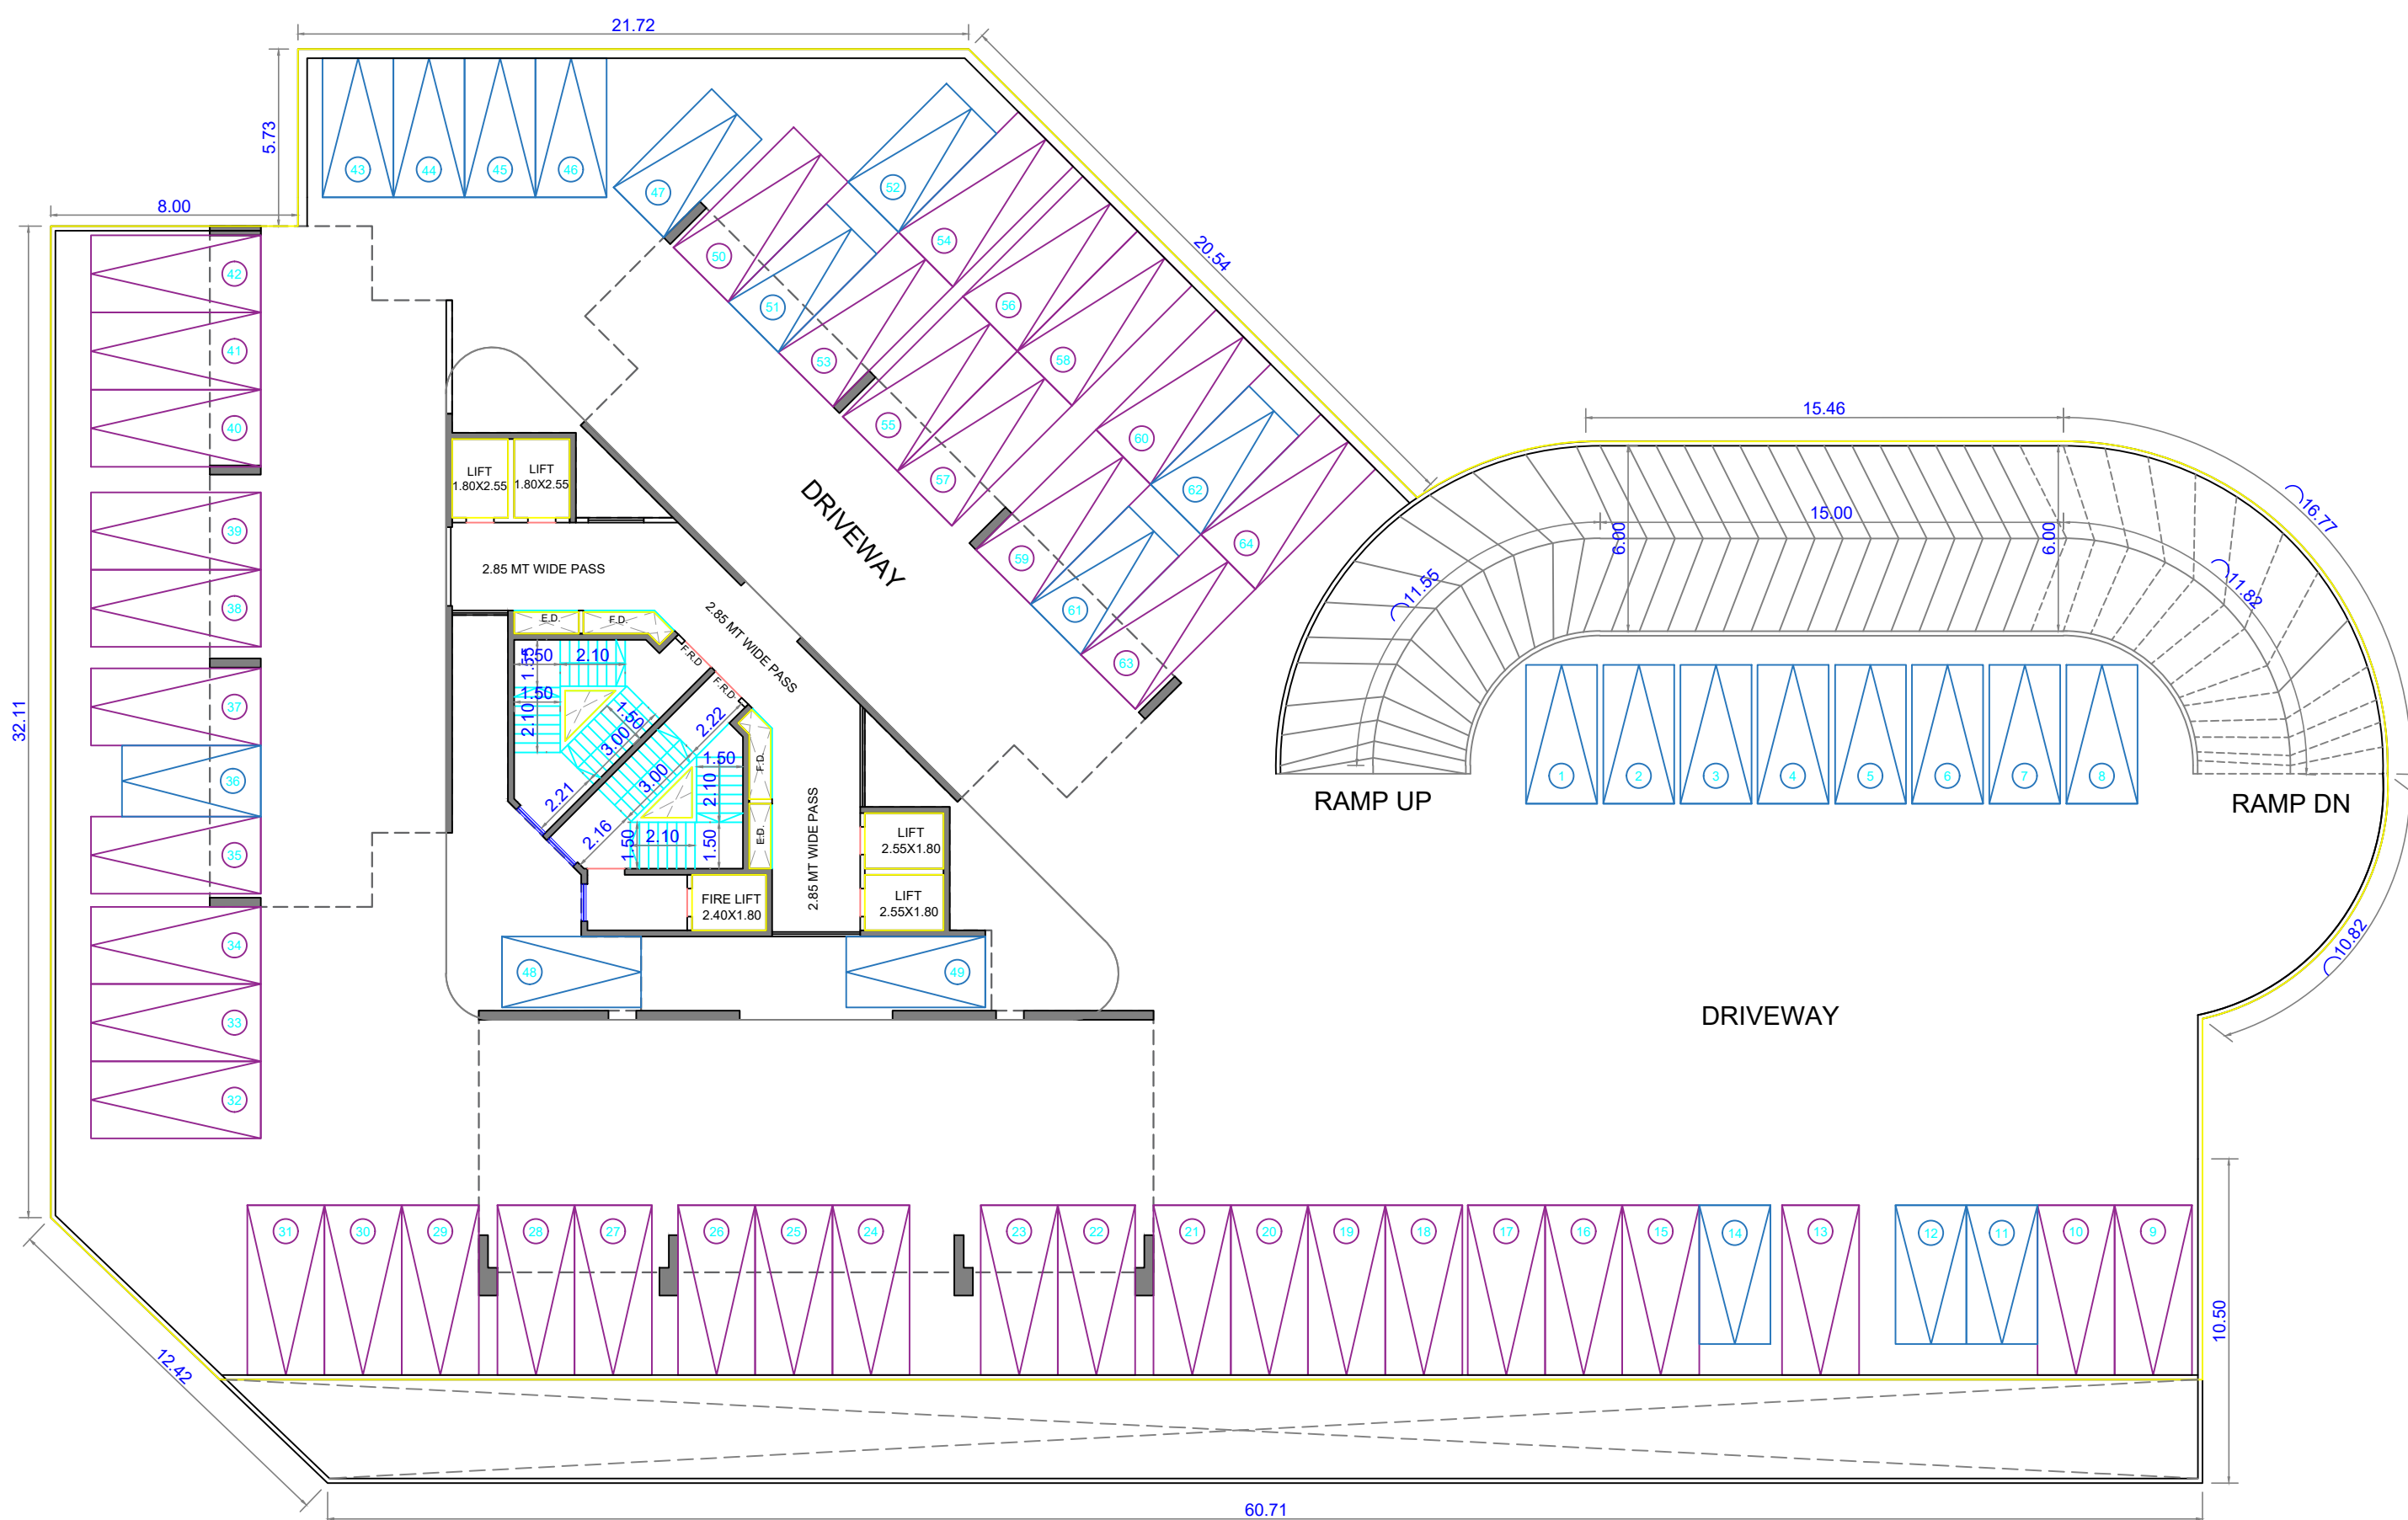

3RD & 4TH FLOOR PLAN
BLDG-1 & 2
SCALE 1:200

PODIUM Parking 2 lev.
CAR = 64 2 124
SCOOTER = 00 00 0

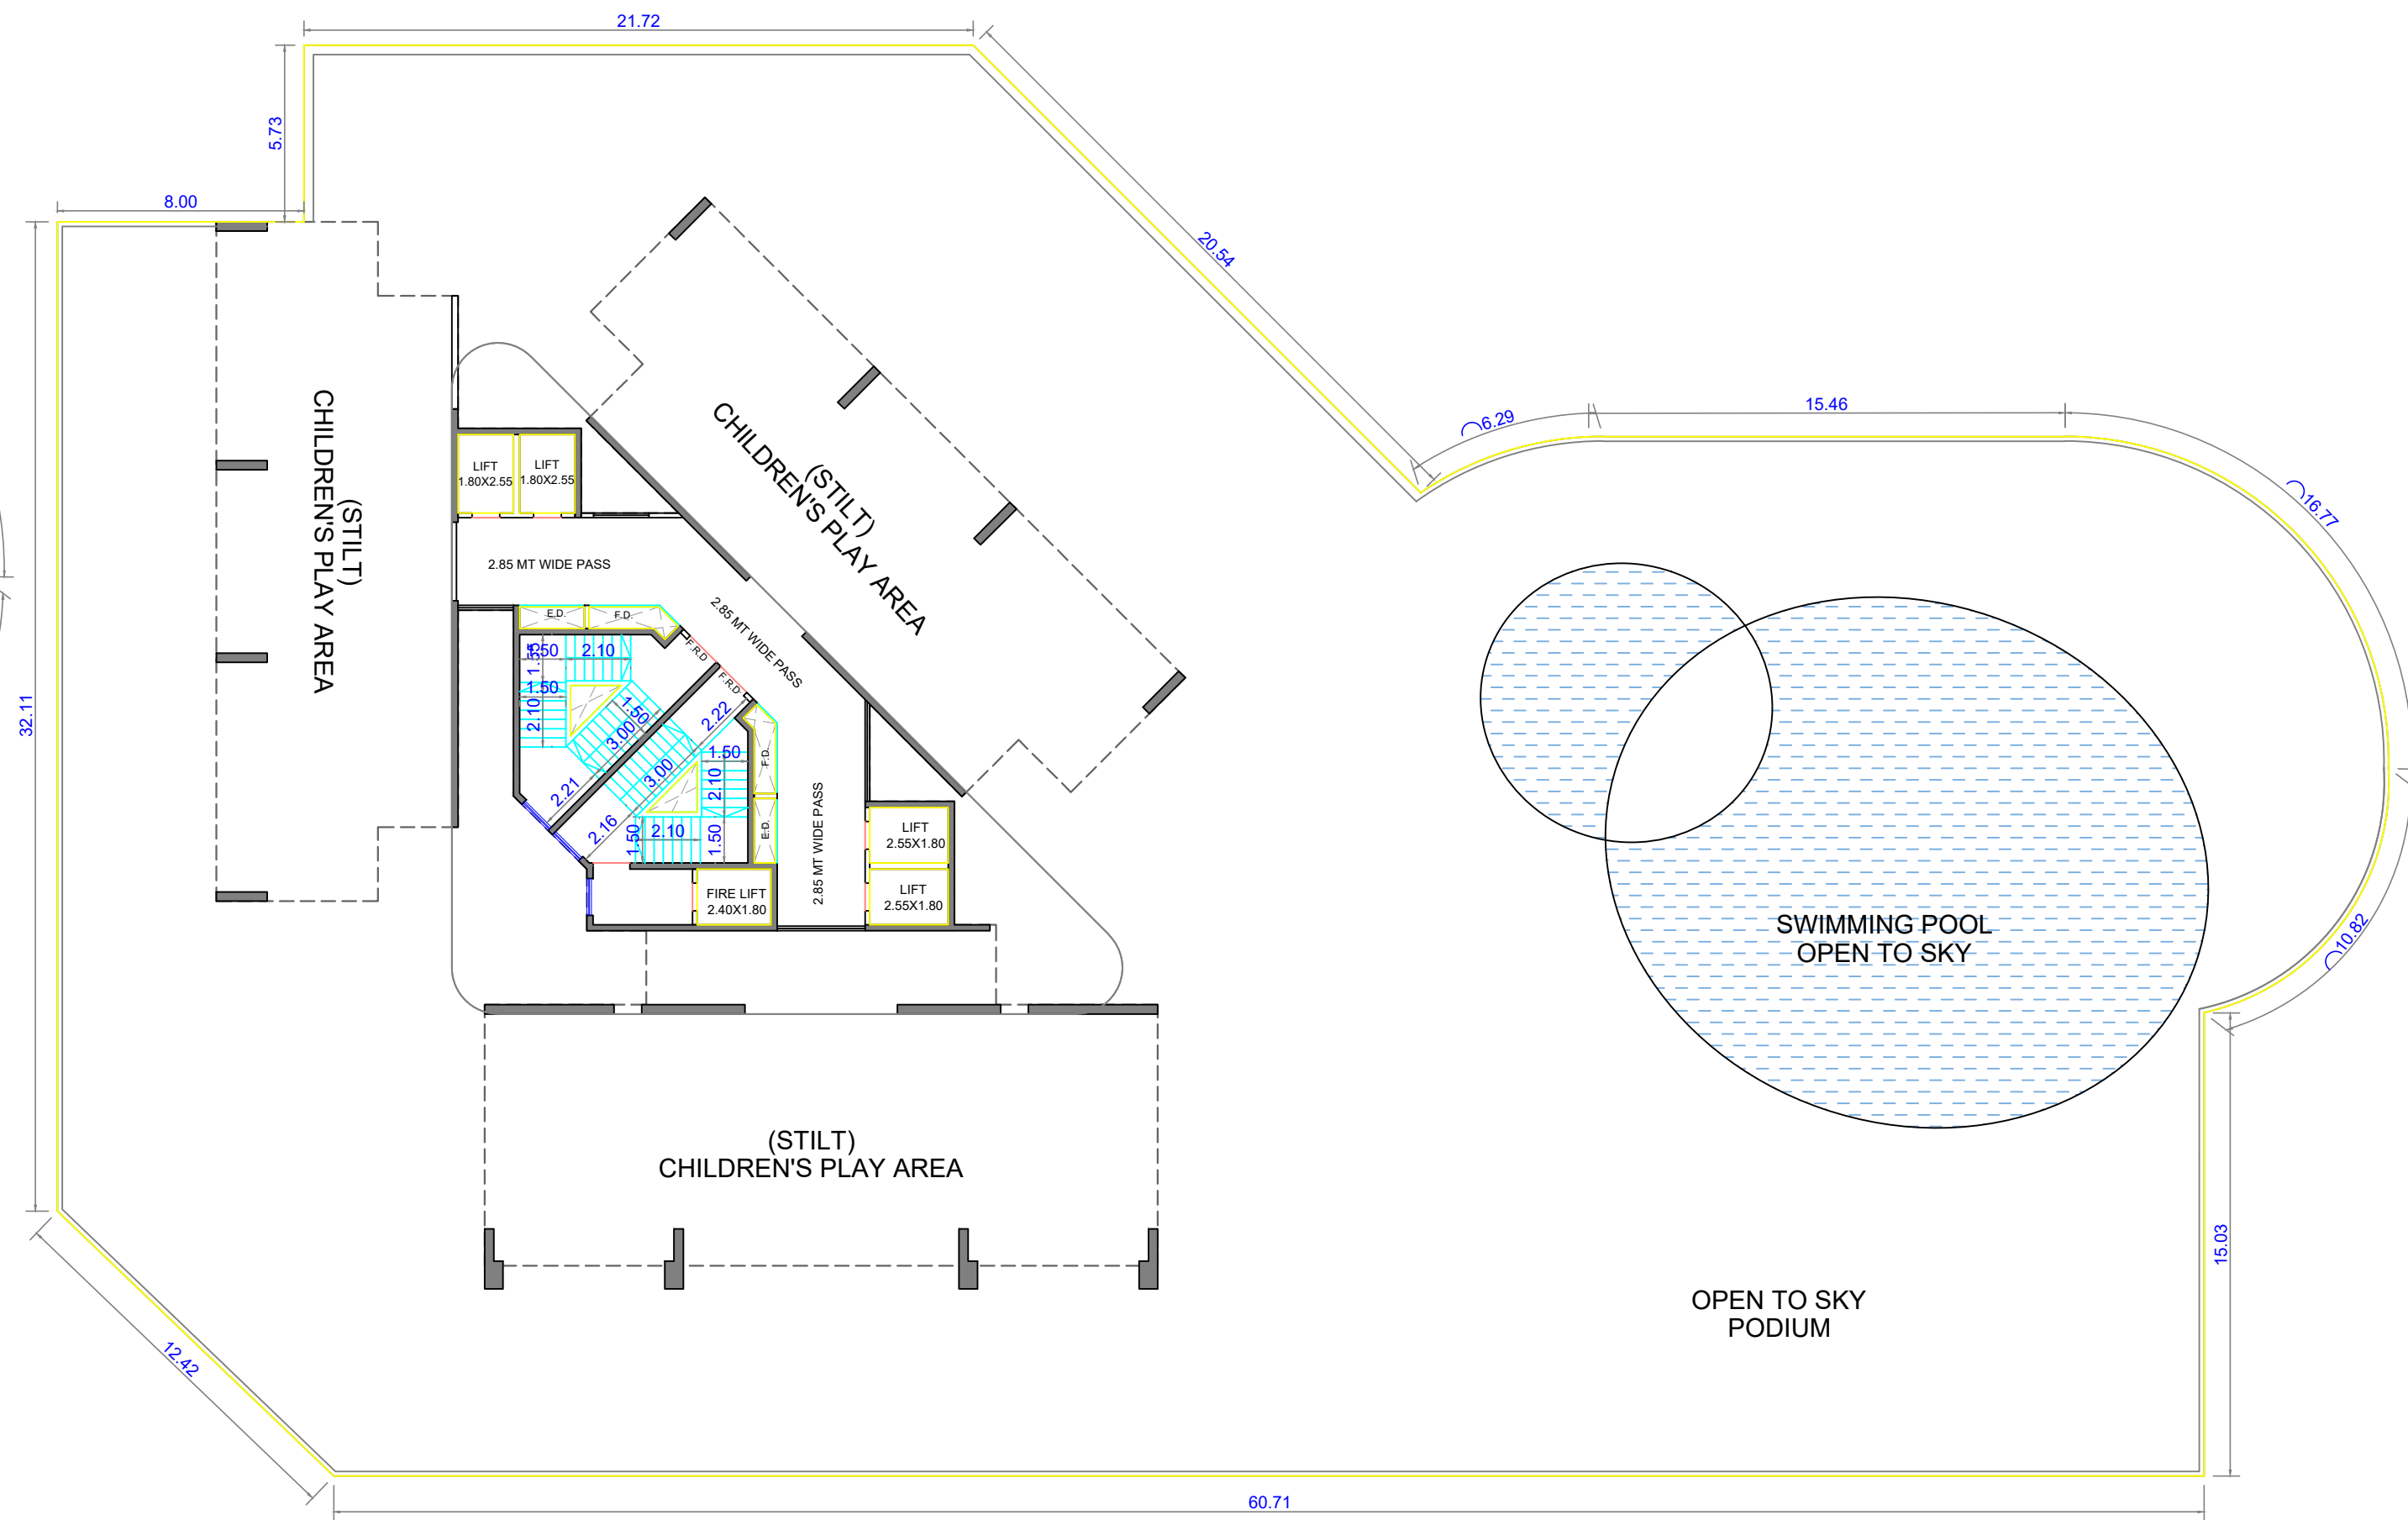

5TH FLOOR PLAN
BLDG-1 & 2
SCALE 1:200

Name Of Owner: MS ARISTONE BUILDERS
PARTNER MR SHANKAR JHA
Postal Address: A/1087 13th Floor Indraprastha Building/Plot
D New Golden Nest Phase XIV, Thane, Thane Maharashtra-401105
Phone No. 9769290445
DESCRIPTION OF PROJECT :
Type of Proposal : Mixed

SITE ADDRESS :
(Old) S. No. 422, (New) S. No. 103, H. No. 2, (Old) 424, (New) S. No. 104,
H. No. 3 AND 4, (Old) 425, (New) 105, H. No. 6, 9, 10, 11 Village Narghar
Tal. AND Dist. Thane.
Name Of Architect : Dhanraj Chavanbham, Dhanrajbham
OFFICE :
ADDRESS OF OFFICE :
A-402, Sarveswari CHS, Plot No.155,
Sector-21

OWNERS SIGN :
Verified by architect
TECHNICAL PERSON SIGN
Signature Not Verified
Date: 31/12/23
JOB NO - MBAC-23-110289
CHECK BY :
SUBMISSION DRAWING