


CONTENTS OF SHEET

1ST PODIUM FLOOR AREA DIAGRAM & CALCULATION  
SCALE: 1:100

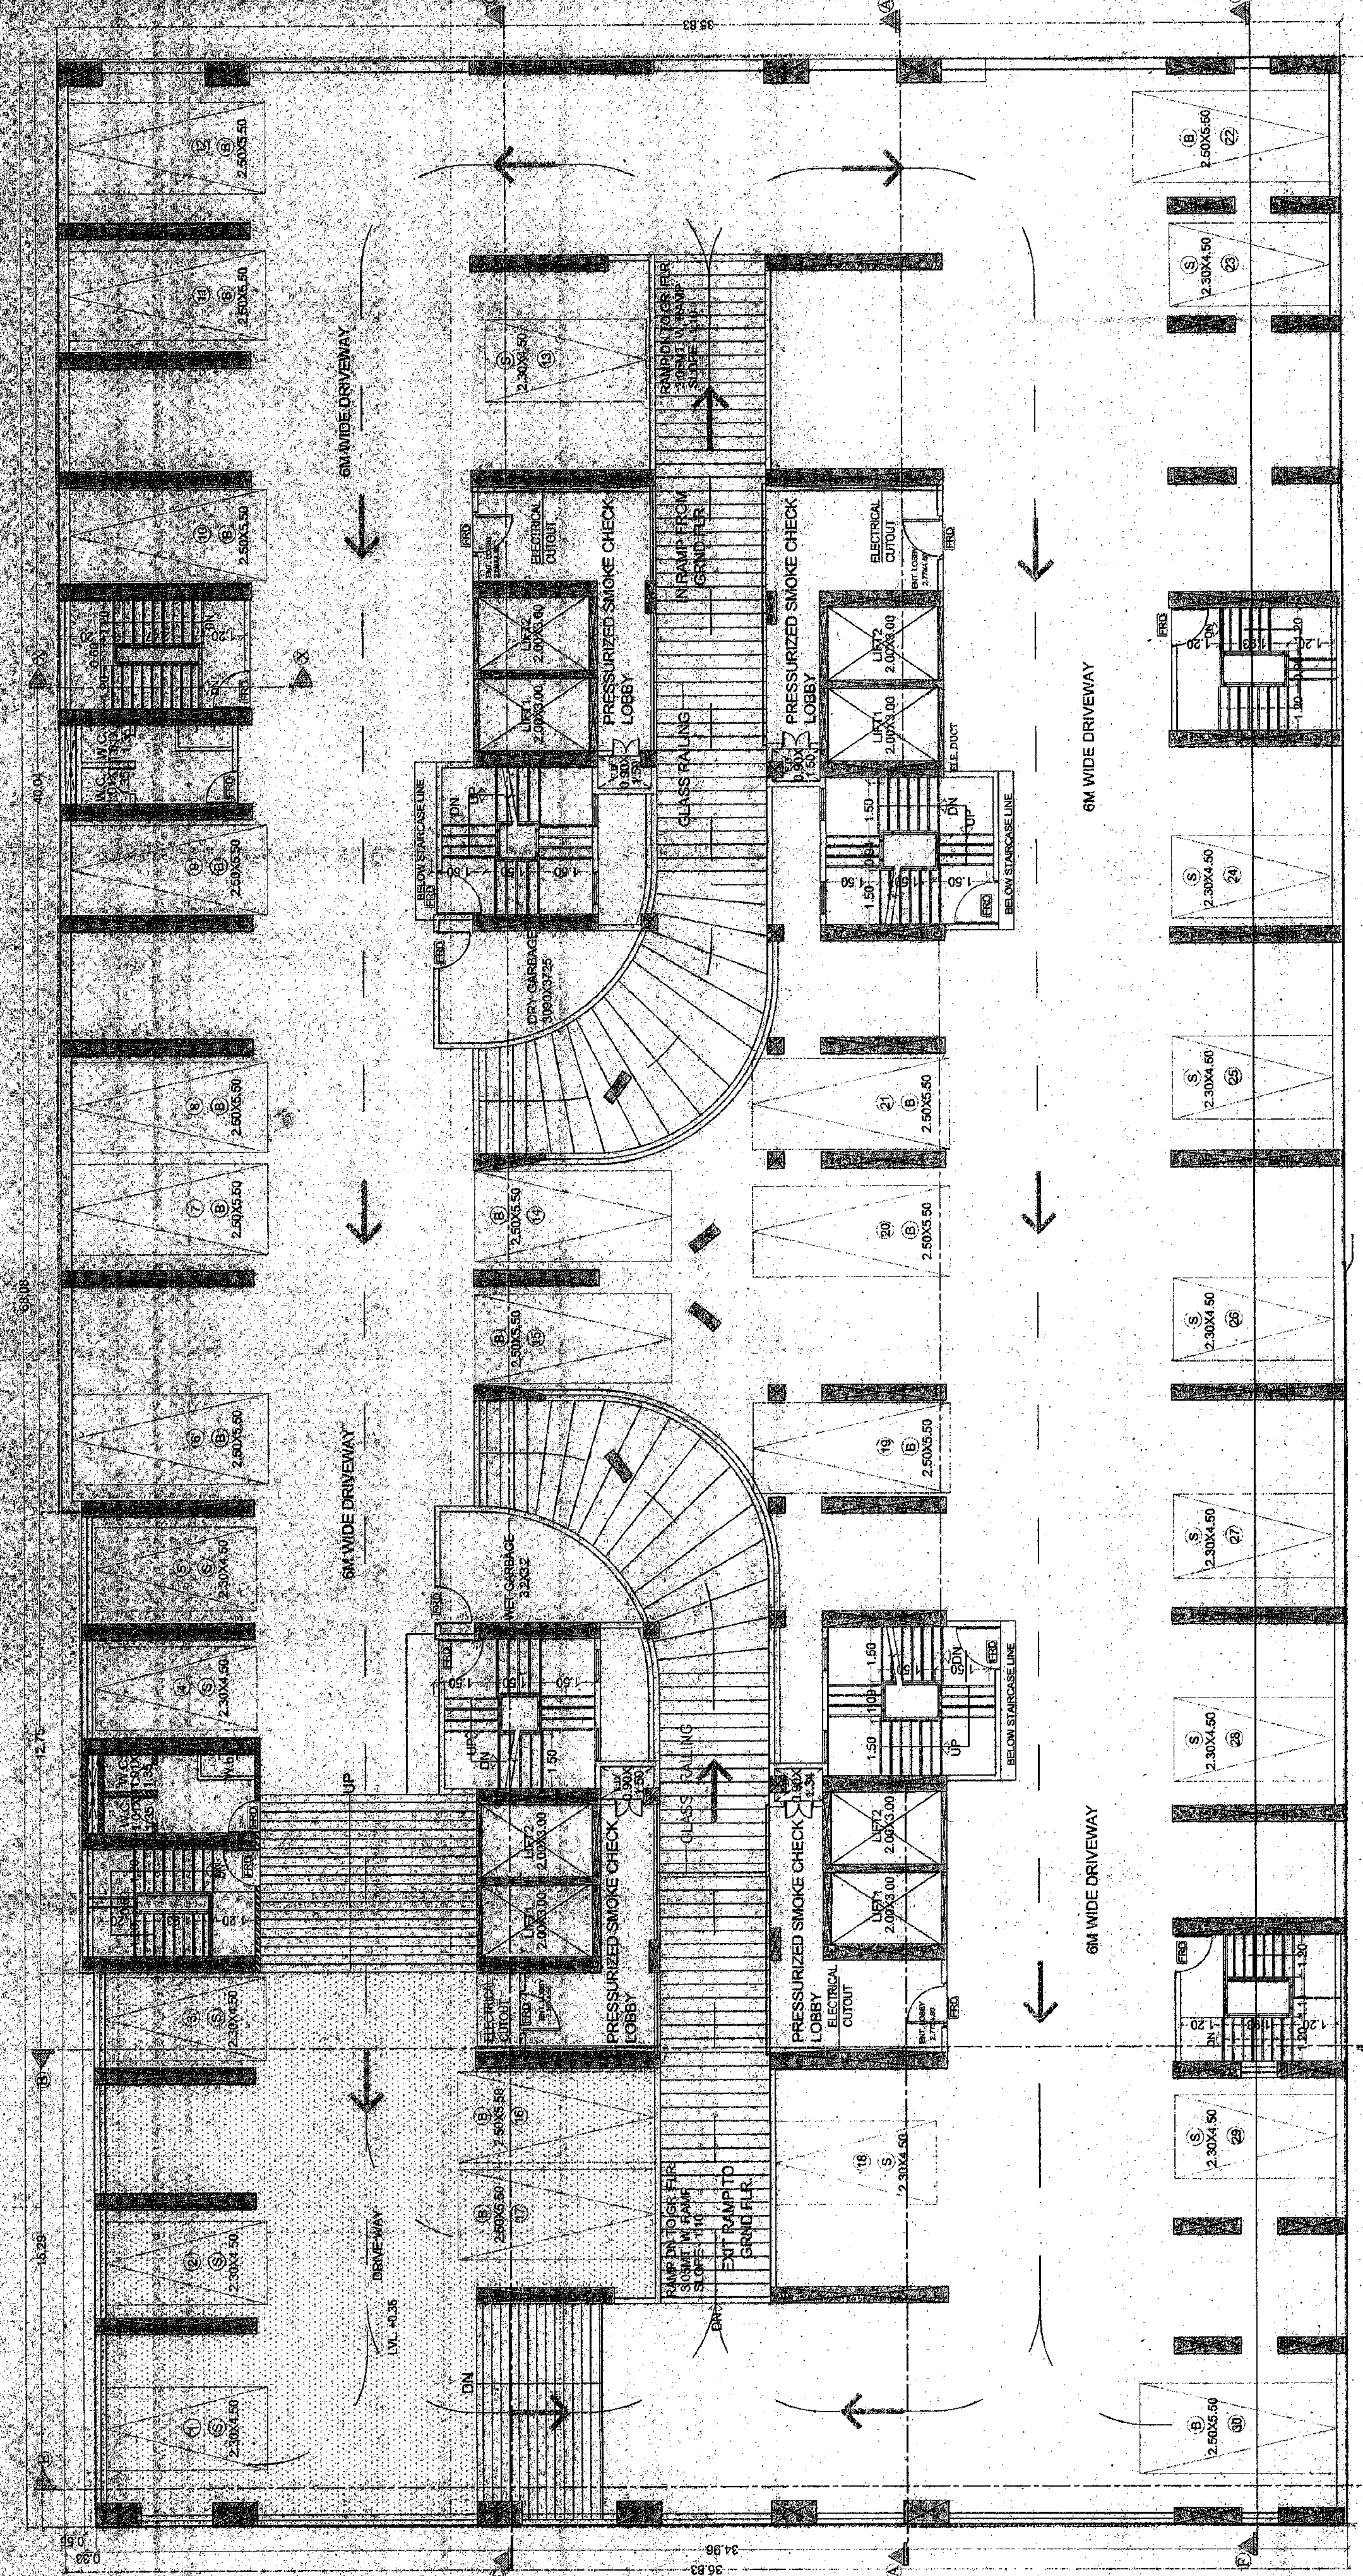

1ST PODIUM FLOOR PLAN  
SCALE: 1:100  
30 PARKINGS

1ST PODIUM FLOOR AREA DIAGRAM  
SCALE: 1:100


| BUILDUP AREA STATEMENT - 1ST PODIUM FLOOR |            |
|-------------------------------------------|------------|
| STAIRCASE CHECK INT. LOBBY AREA           | 576 SQ.M   |
| S1, 4.43 X 1.30 =                         | 5.76 SQ.M  |
| S2, 4.73 X 3.30 =                         | 15.55 SQ.M |
| S3, 4.38 X 1.30 =                         | 5.70 SQ.M  |
| S4, 4.38 X 1.30 =                         | 5.70 SQ.M  |
| S5, 4.38 X 1.30 =                         | 5.70 SQ.M  |
| S6, 4.38 X 1.30 =                         | 5.70 SQ.M  |
| S7, 4.24 X 1.18 =                         | 5.00 SQ.M  |
| S8, 4.34 X 3.92 =                         | 16.93 SQ.M |
| S9, 4.25 X 4.75 =                         | 20.26 SQ.M |
| S10, 4.41 X 4.77 =                        | 21.04 SQ.M |
| S11, 4.38 X 4.77 =                        | 20.90 SQ.M |
| S12, 3.93 X 5.30 =                        | 20.75 SQ.M |
| S13, 4.33 X 1.85 X 2 =                    | 15.94 SQ.M |
| L1, 4.88 X 3.46 X 3 =                     | 51.88 SQ.M |
| L2, 4.88 X 1.49 =                         | 6.62 SQ.M  |
| L3, 4.58 X 3.46 =                         | 15.87 SQ.M |
| L4, 4.43 X 1.49 =                         | 6.60 SQ.M  |
| L5, 4.43 X 1.49 =                         | 6.60 SQ.M  |
| 286.11 SQ.M                               |            |
| 286.11 SQ.M                               |            |

| ELEC. & FIRE DUCT AREA - (TAKEN IN FSL) |           |
|-----------------------------------------|-----------|
| 1, 2.25 X 0.75 X 4 =                    | 6.75 SQ.M |
| 2, 1.68 X 1.88 X 2 =                    | 3.47 SQ.M |
| 3, 1.68 X 1.49 X 2 =                    | 3.19 SQ.M |
| 13.35 SQ.M                              |           |

| WC AREA CALCULATION |            |
|---------------------|------------|
| WC1, 2.51 X 4.17 =  | 10.48 SQ.M |
| WC2, 2.51 X 4.17 =  | 10.48 SQ.M |
| 20.96 SQ.M          |            |

| CONSTRUCTED AREA |             |
|------------------|-------------|
| 1 + II + III =   | 305.55 SQ.M |
| 1 + II + III =   | 305.55 SQ.M |
| 305.55 SQ.M      |             |

|   |        |
|---|--------|
| <b>PROFORMA 'B'</b>   |        |
| <b>DESCRIPTION OF PROPOSAL &amp; PROPERTY</b>   |        |
| PROPOSED SUMO REHABILITATION SCHEME ON PLOT BEHIND CTS NO. 538/6/1<br>BEHIND THE SUMO REHABILITATION SCHEME, OFFICE OF THE CHIEF ENGINEER,<br>ROAD, AT BHANDRA EAST, MUMBAI                 |        |
| FOR: MUMBAI SUMO CHS. LTD.   |        |
| <b>NAME OF THE OWNER AND SIGNATURE</b>   |        |
| MONEY MAGNUM NEST PVT. LTD. <i>[Signature]</i>   |        |
| REVISION   | DATE   |
| SCALE   | DATE   |
| DRN BY   | CHK BY |
| <b>STAMP AND DATE OF APPROVAL OF PLANS</b>   |        |
| 1:100   |        |
| SHEETAL   |        |
| <b>NAME &amp; SIGNATURE OF ARCHITECTS</b>   |        |
| VISHWAS SATODIA<br>[ARCHITECT]   |        |
| NORTH   |        |
| <b>VISHWAS SATODIA</b><br>ARCHITECT - INTERIOR DESIGNER - VALUER<br>BUNGALOW, UPPER GROUND FLOOR, SUMO REHABILITATION SCHEME,<br>BANDRA EAST, MUMBAI - 400 057<br>TEL: 2881 2881, 2881 1705 |        |

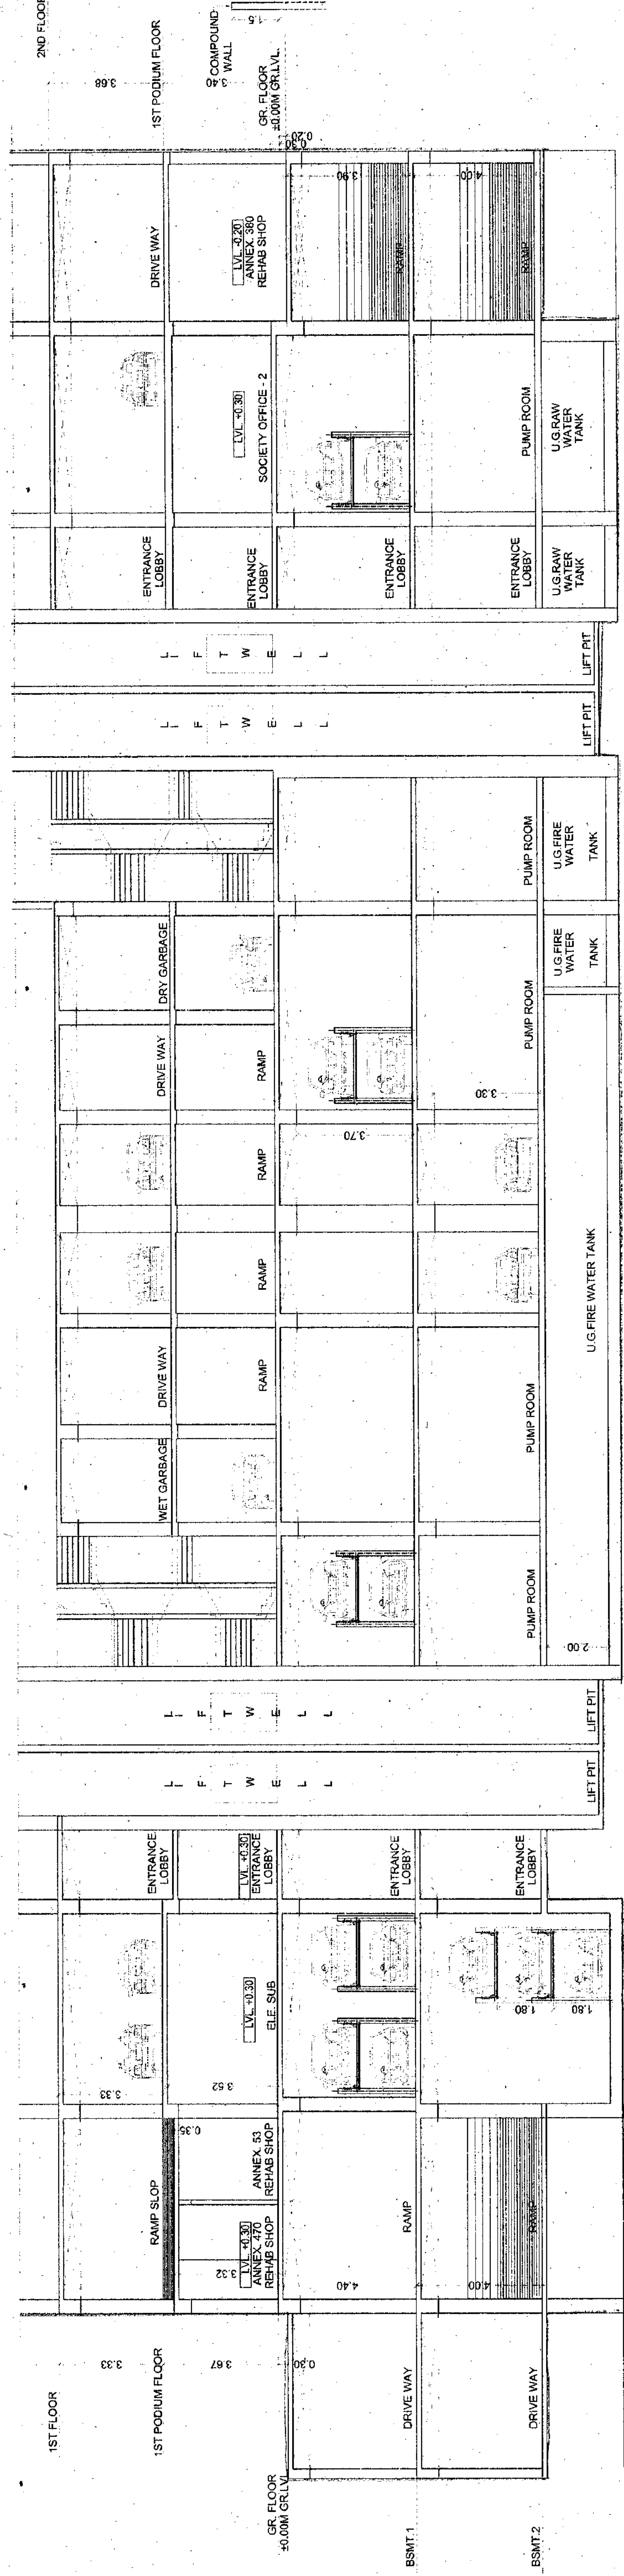

SECTION - C-C  
SCALE: 1:100