
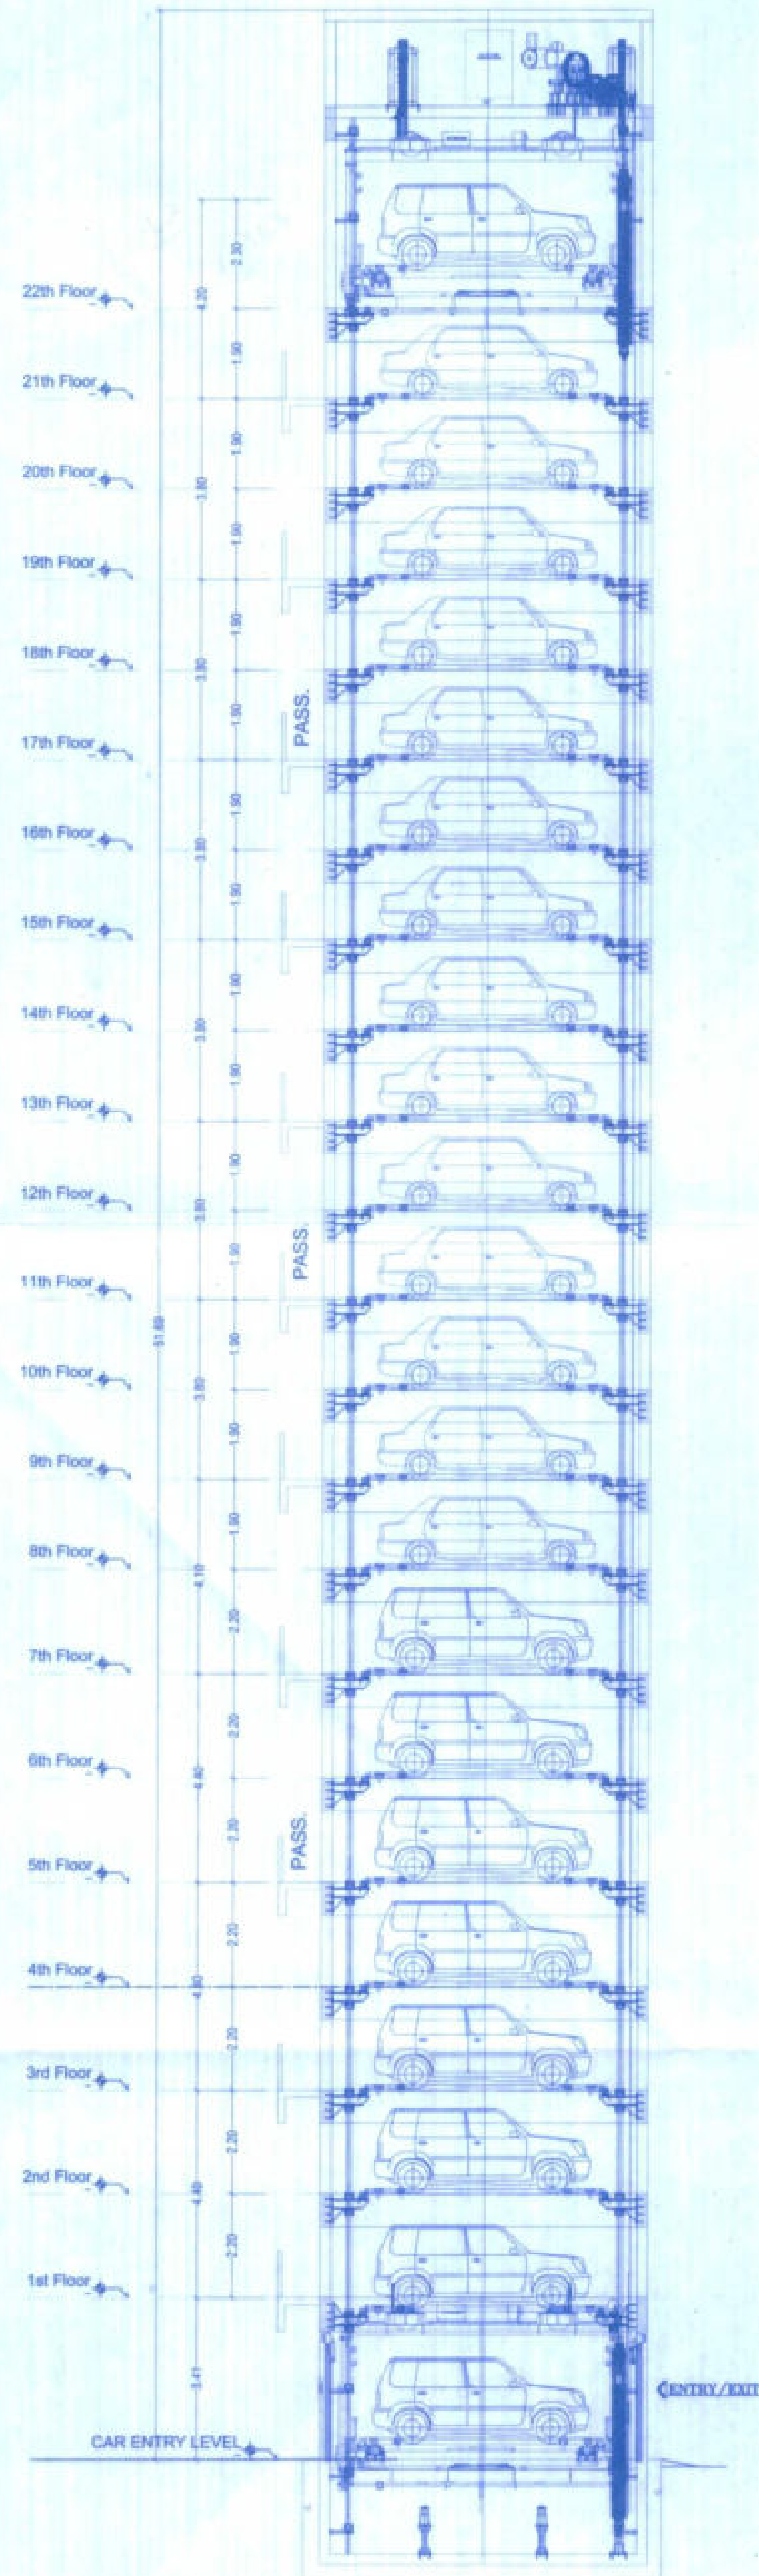
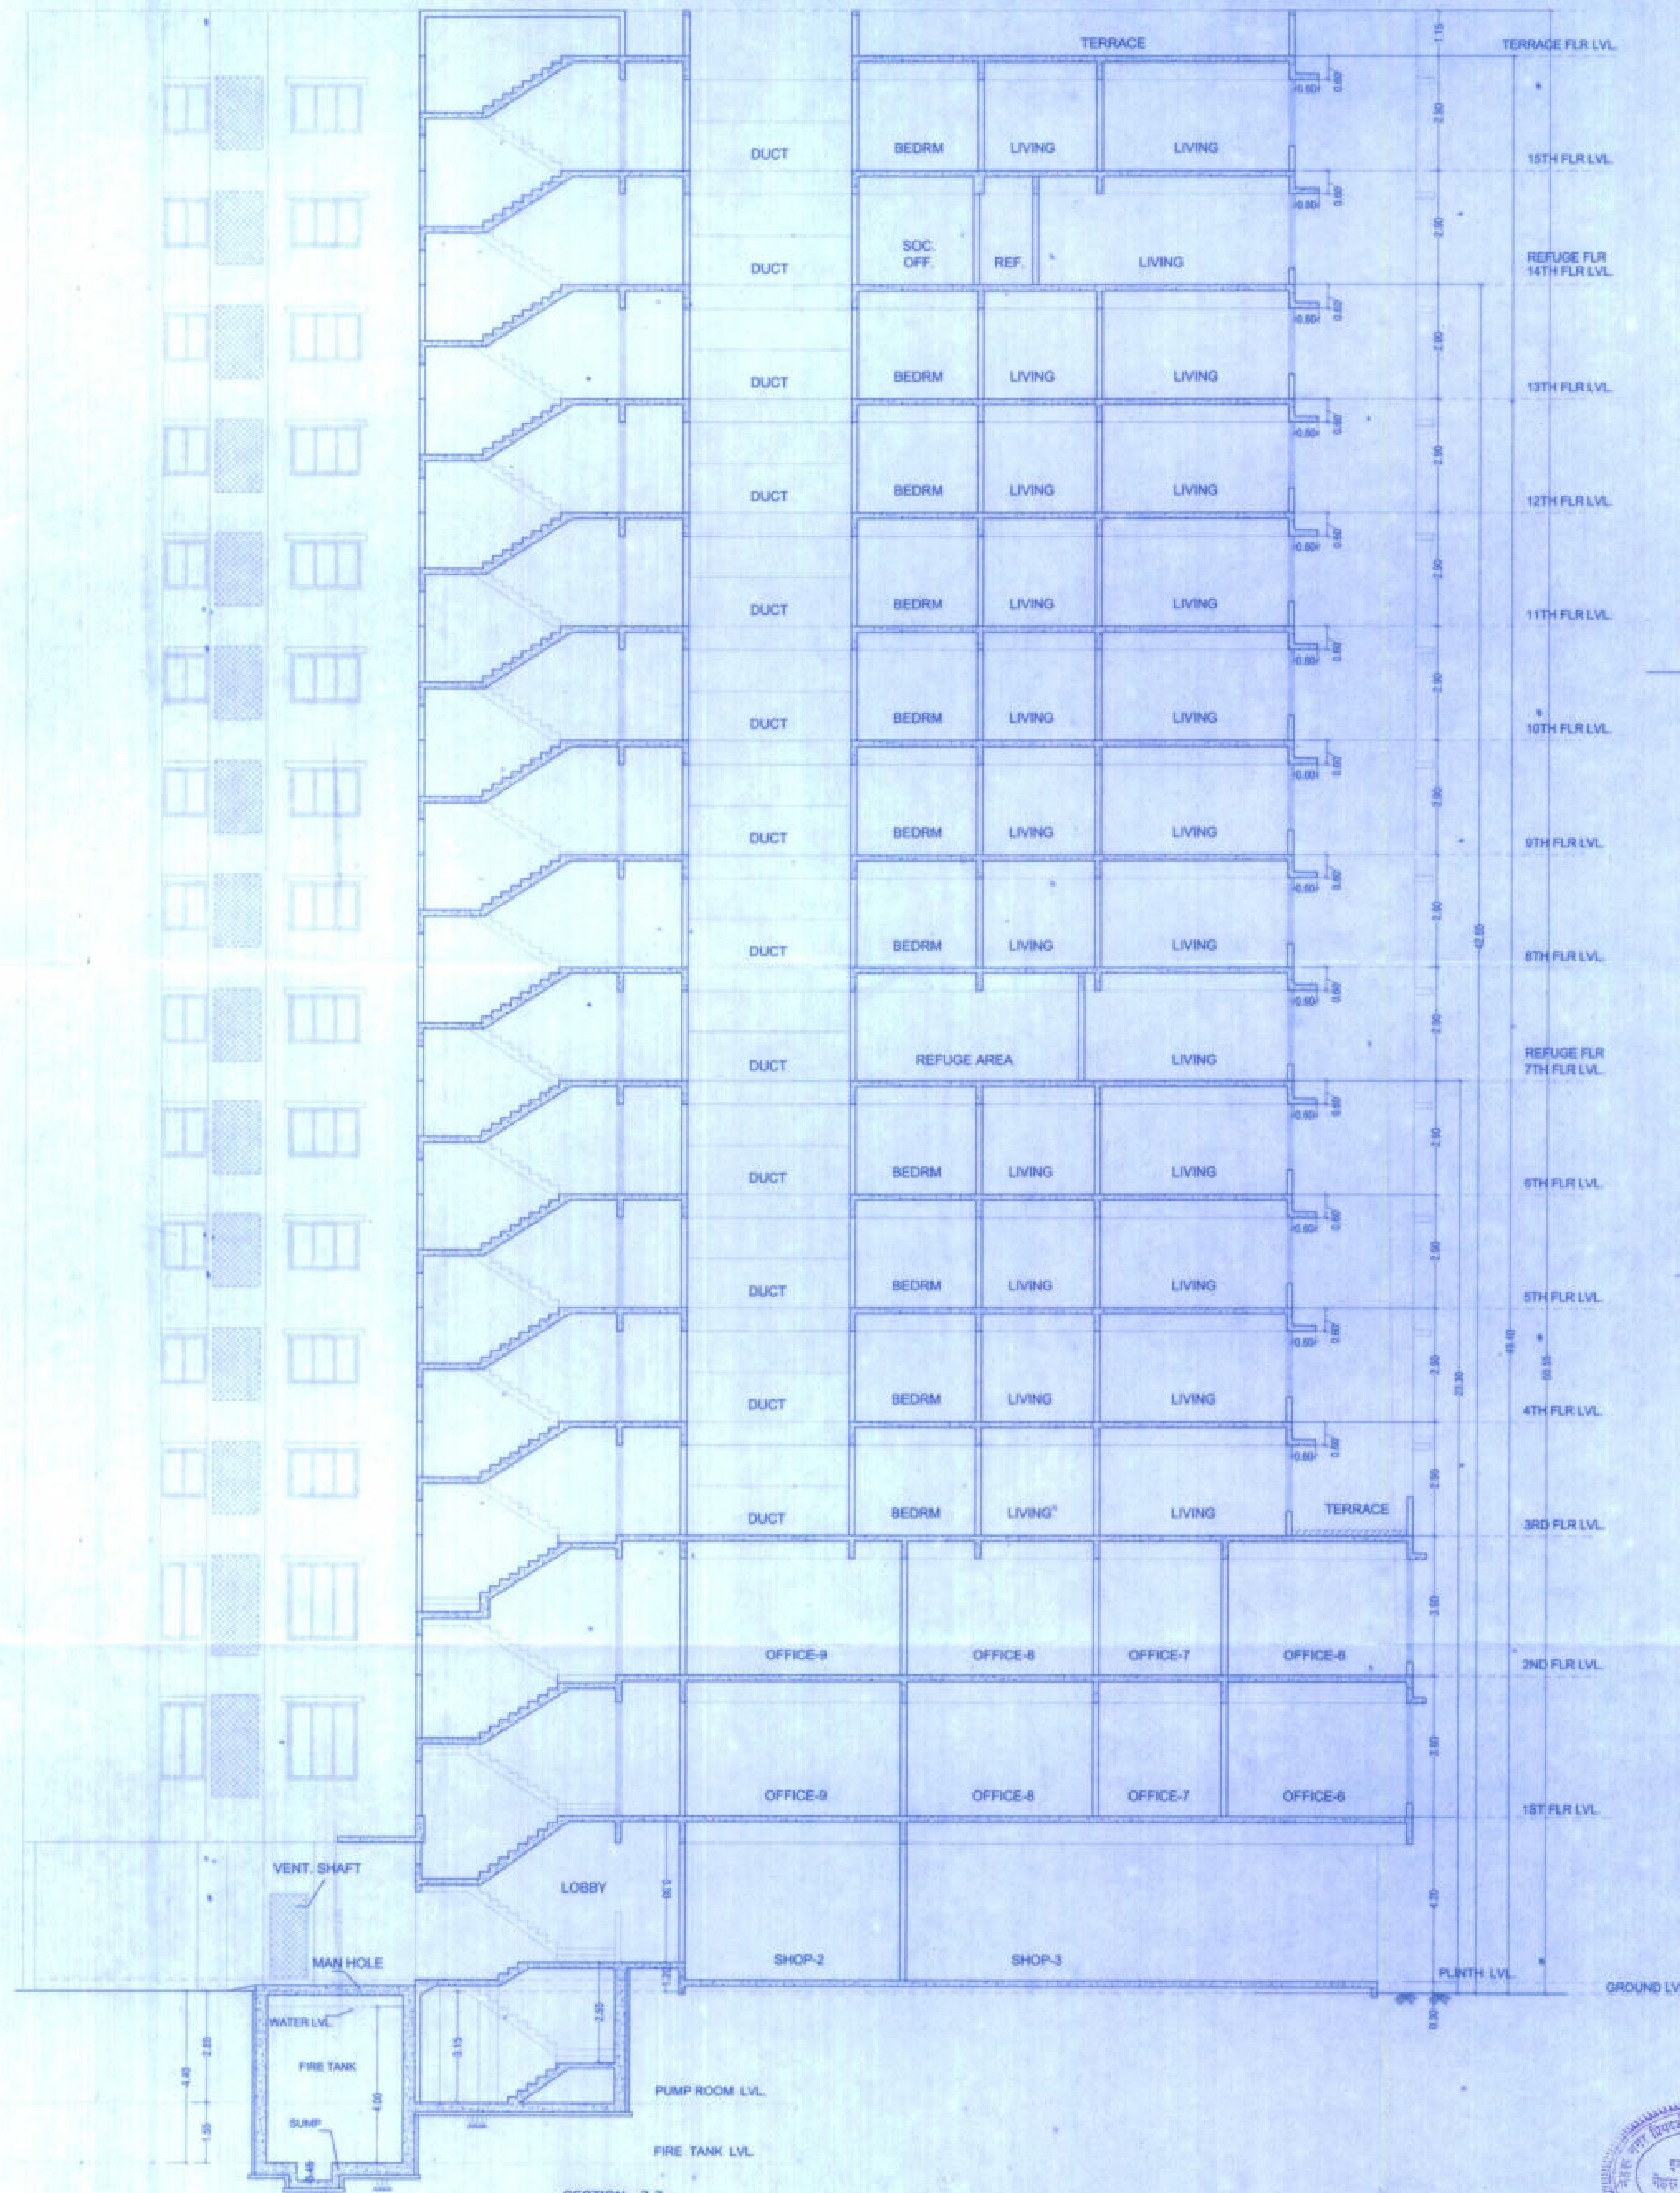
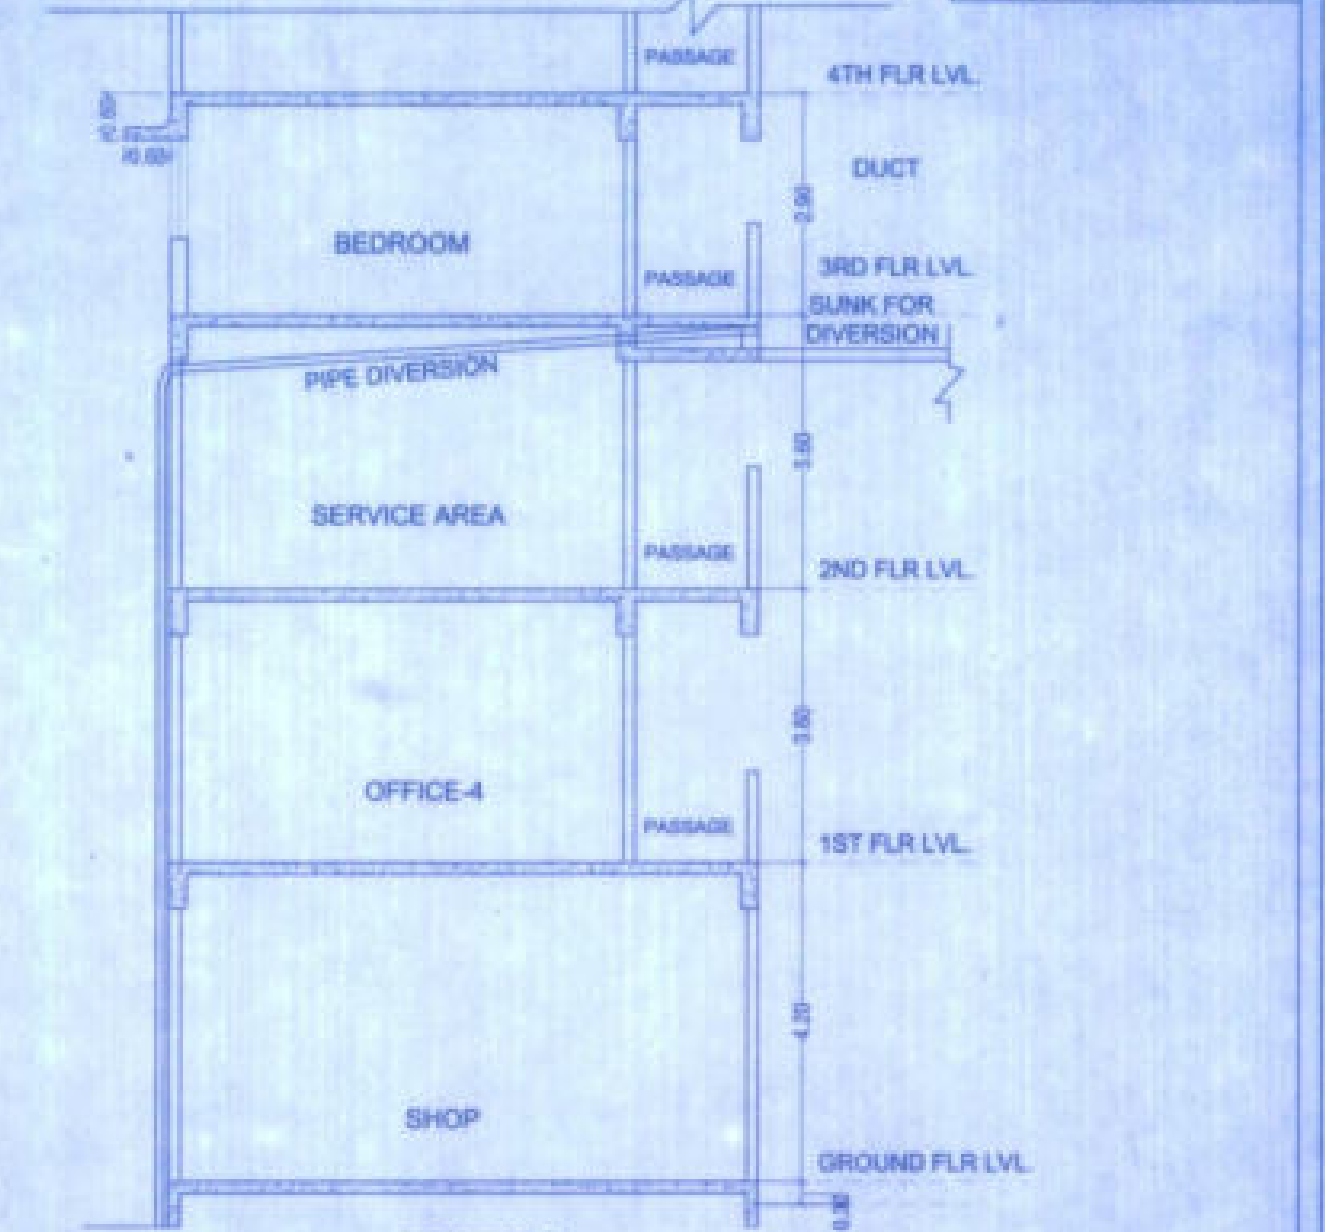


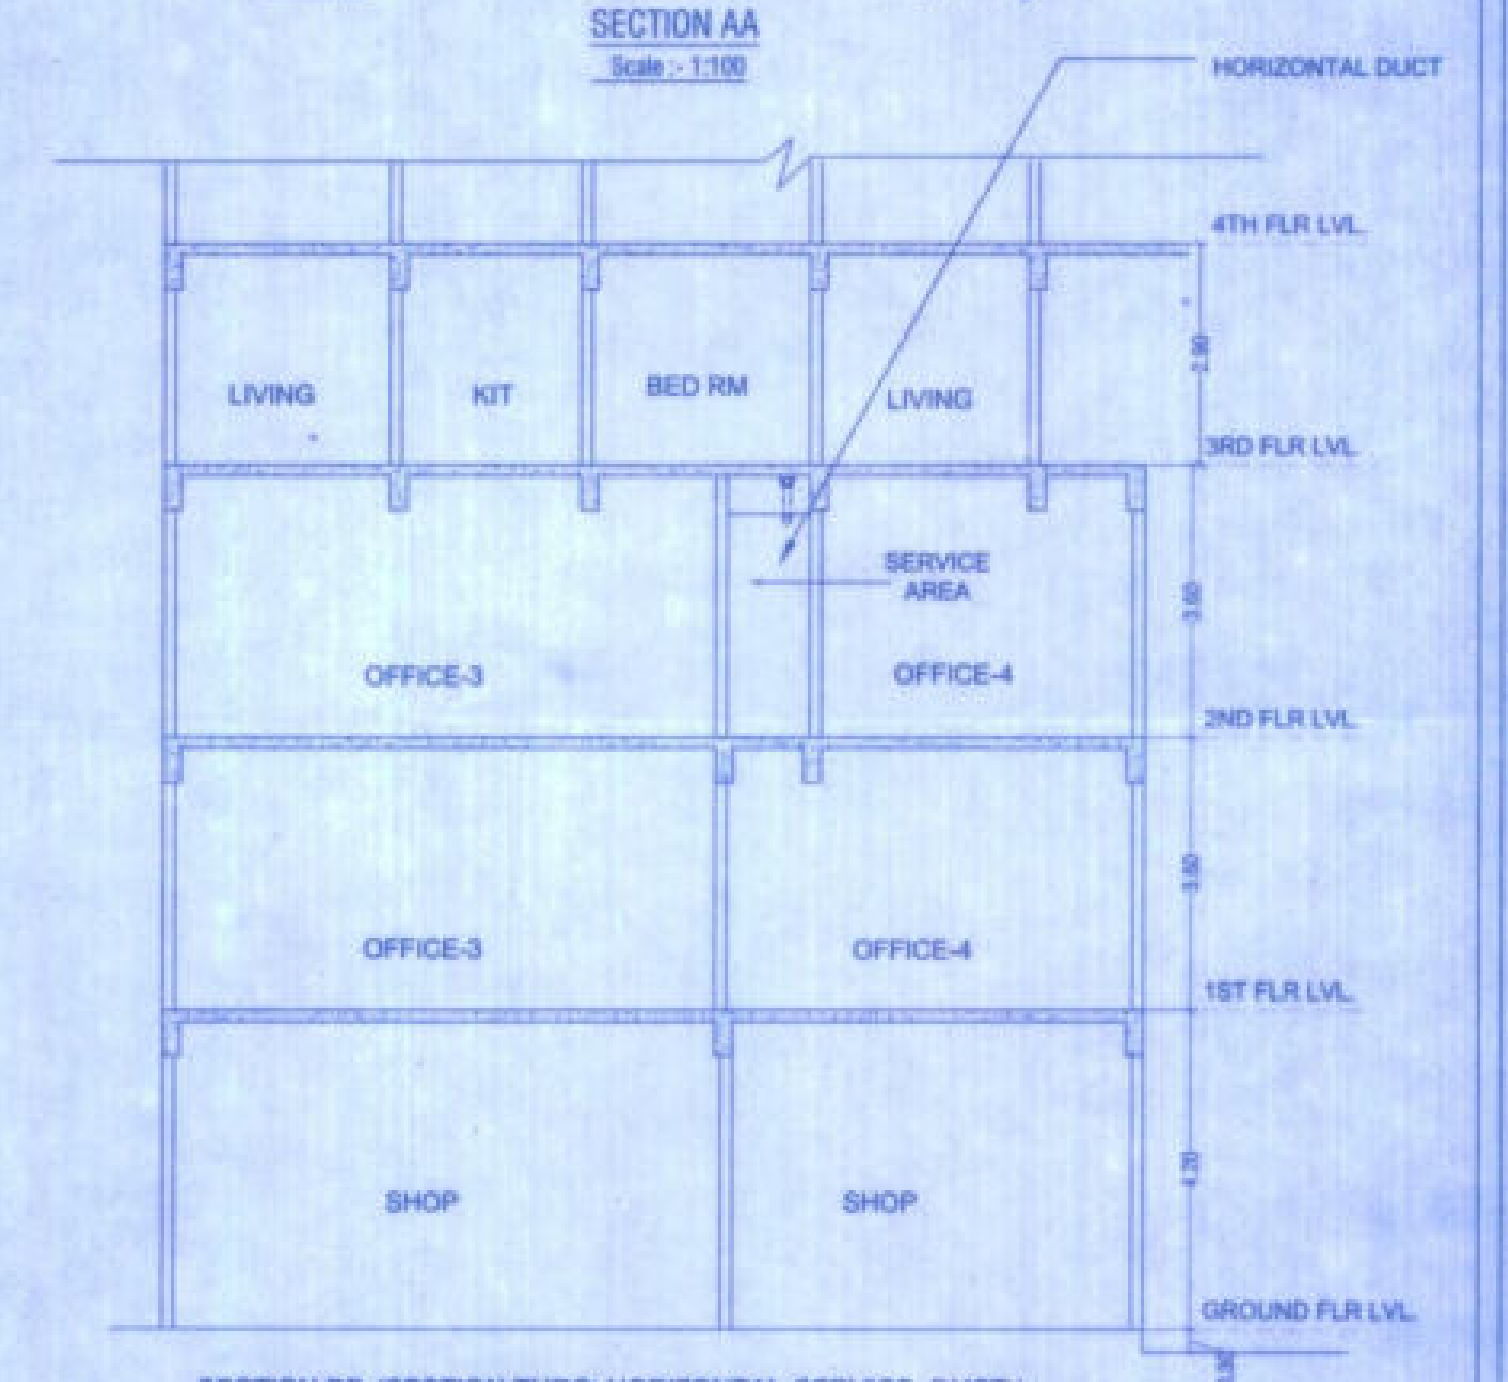

CONTENT OF SHEET

SECTION A-A, B-B, I-I, & SECTION Z-Z.

NOTES:-

- 1) ALL DIMENSIONS ARE IN METERS.
- 2) ALL EXTERNAL & INTERNAL WALLS ARE 150 MM THK. LIGHT WEIGHT CONCRETE BLOCK WALLS.
- 3) SCALE USED - a) FLOOR PLAN = 1:100
b) BLOCK PLAN = 1:500
c) LOCATION PLAN = 1:4000
- 4) THE PLANS ARE PROPOSED AS PER PROVISION OF DCH 2014 AND AS PER THE PROVING REGULATION AND CIRCULARS ISSUED BY MCDM AND MCDM TIME TO TIME.
- 5) CIRCULARS ISSUED BY MCDM FOLLOWING.
- 6) THE ARITHMETIC CALCULATIONS ARE CHECKED BY ME & FOUND CORRECT.

Approved subject to conditions mentioned in this office Letter No. 22/2434/Planning Cell/GM/MH/DA dated 03 FEB 2020.

Ex. Engr. Bldg. Permisson Cell/Mumbai Maharashtra Housing & Area Development Authority

This cancels Approval to the previous Plans Sanctioned under no. 11/10/2019 dated 16/03/2019.

DESCRIPTION

RE-CONSTRUCTION OF BUILDING NO.37 ON PLOT BEARING C.T.S. NO. 11(PT), AT NEHRU NAGAR, KURLA(E) MUMBAI-24, FOR NEHRU NAGAR PRIYADARSHAN CO-OP. HSG. SOC.

महाराष्ट्र नगर विप्लवन को-ऑप. सो. क्षेत्राधीन नि.

PRYADARSHAN CO-OP. HSG. SOC.LTD.

SIGNATURE OF OWNER

DRG.NO

MUN / 06

DATE

30.12.2019

PRAMODINI

SUBHASH G. PATIL, [ARCHITECT]
Council of Arch. Reg. No.86/9777.

SIGNATURE OF ARCHITECT

SCALE

1:100

DRAWN BY

PRAMODINI

SUBHASH PATIL & ASSOCIATES

41, SHREEHANG SHOPPING CENTRE
SHREEHANG SOCIETY, THANE (W),
PIN-400601, TEL-540 39 38