
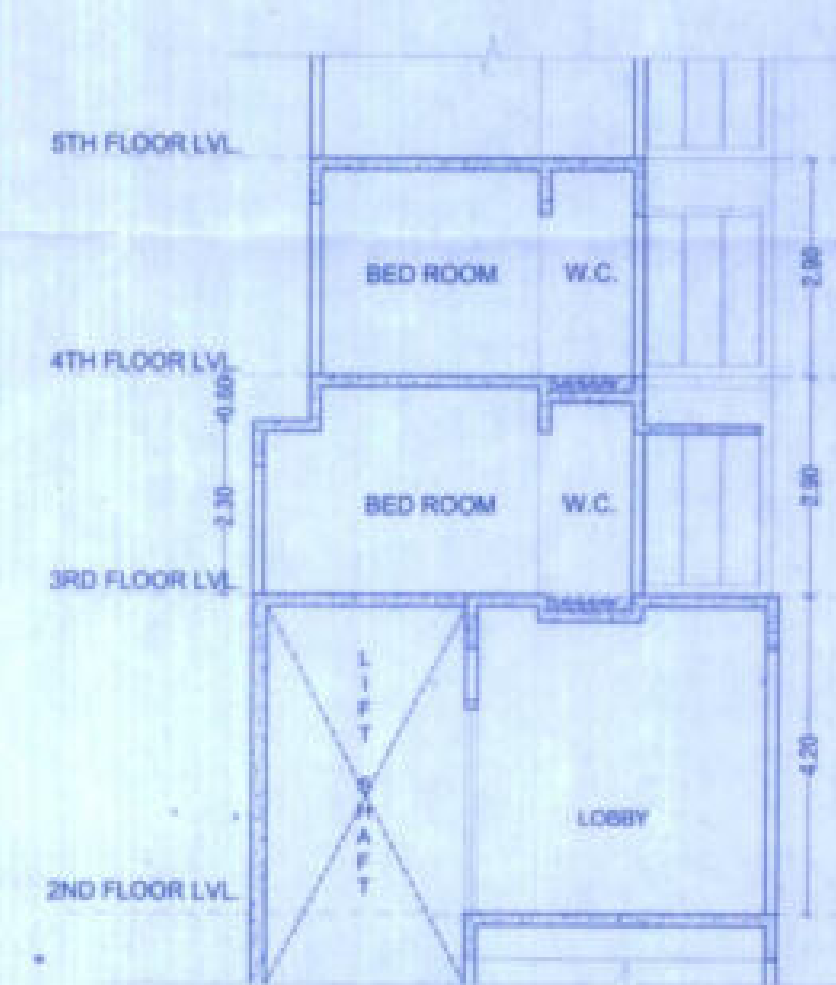
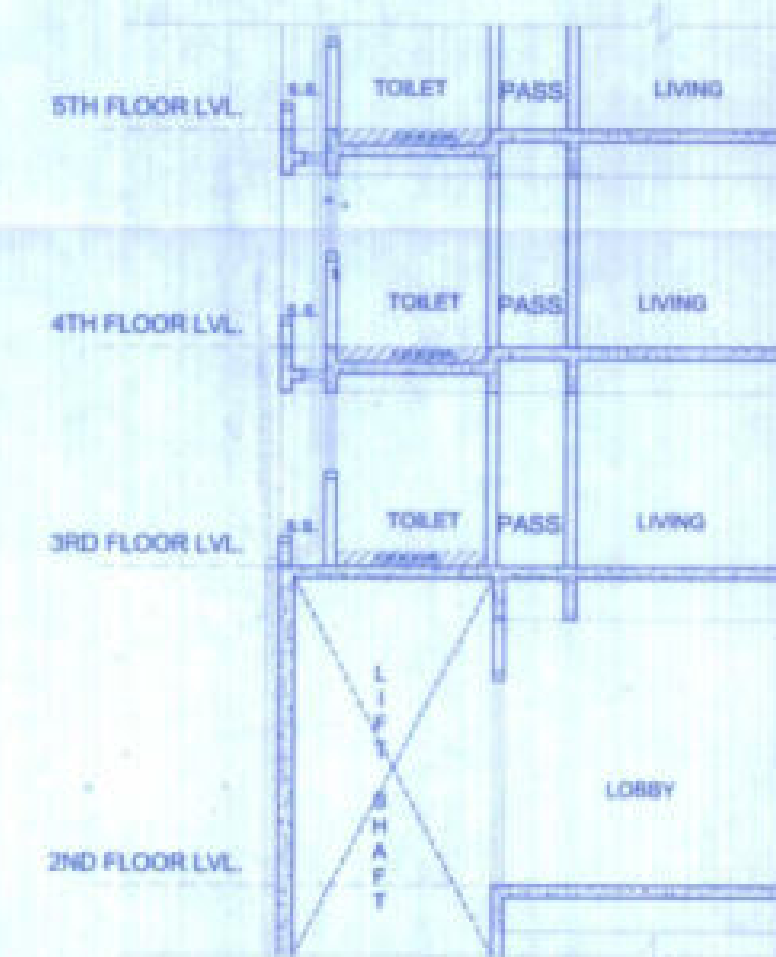
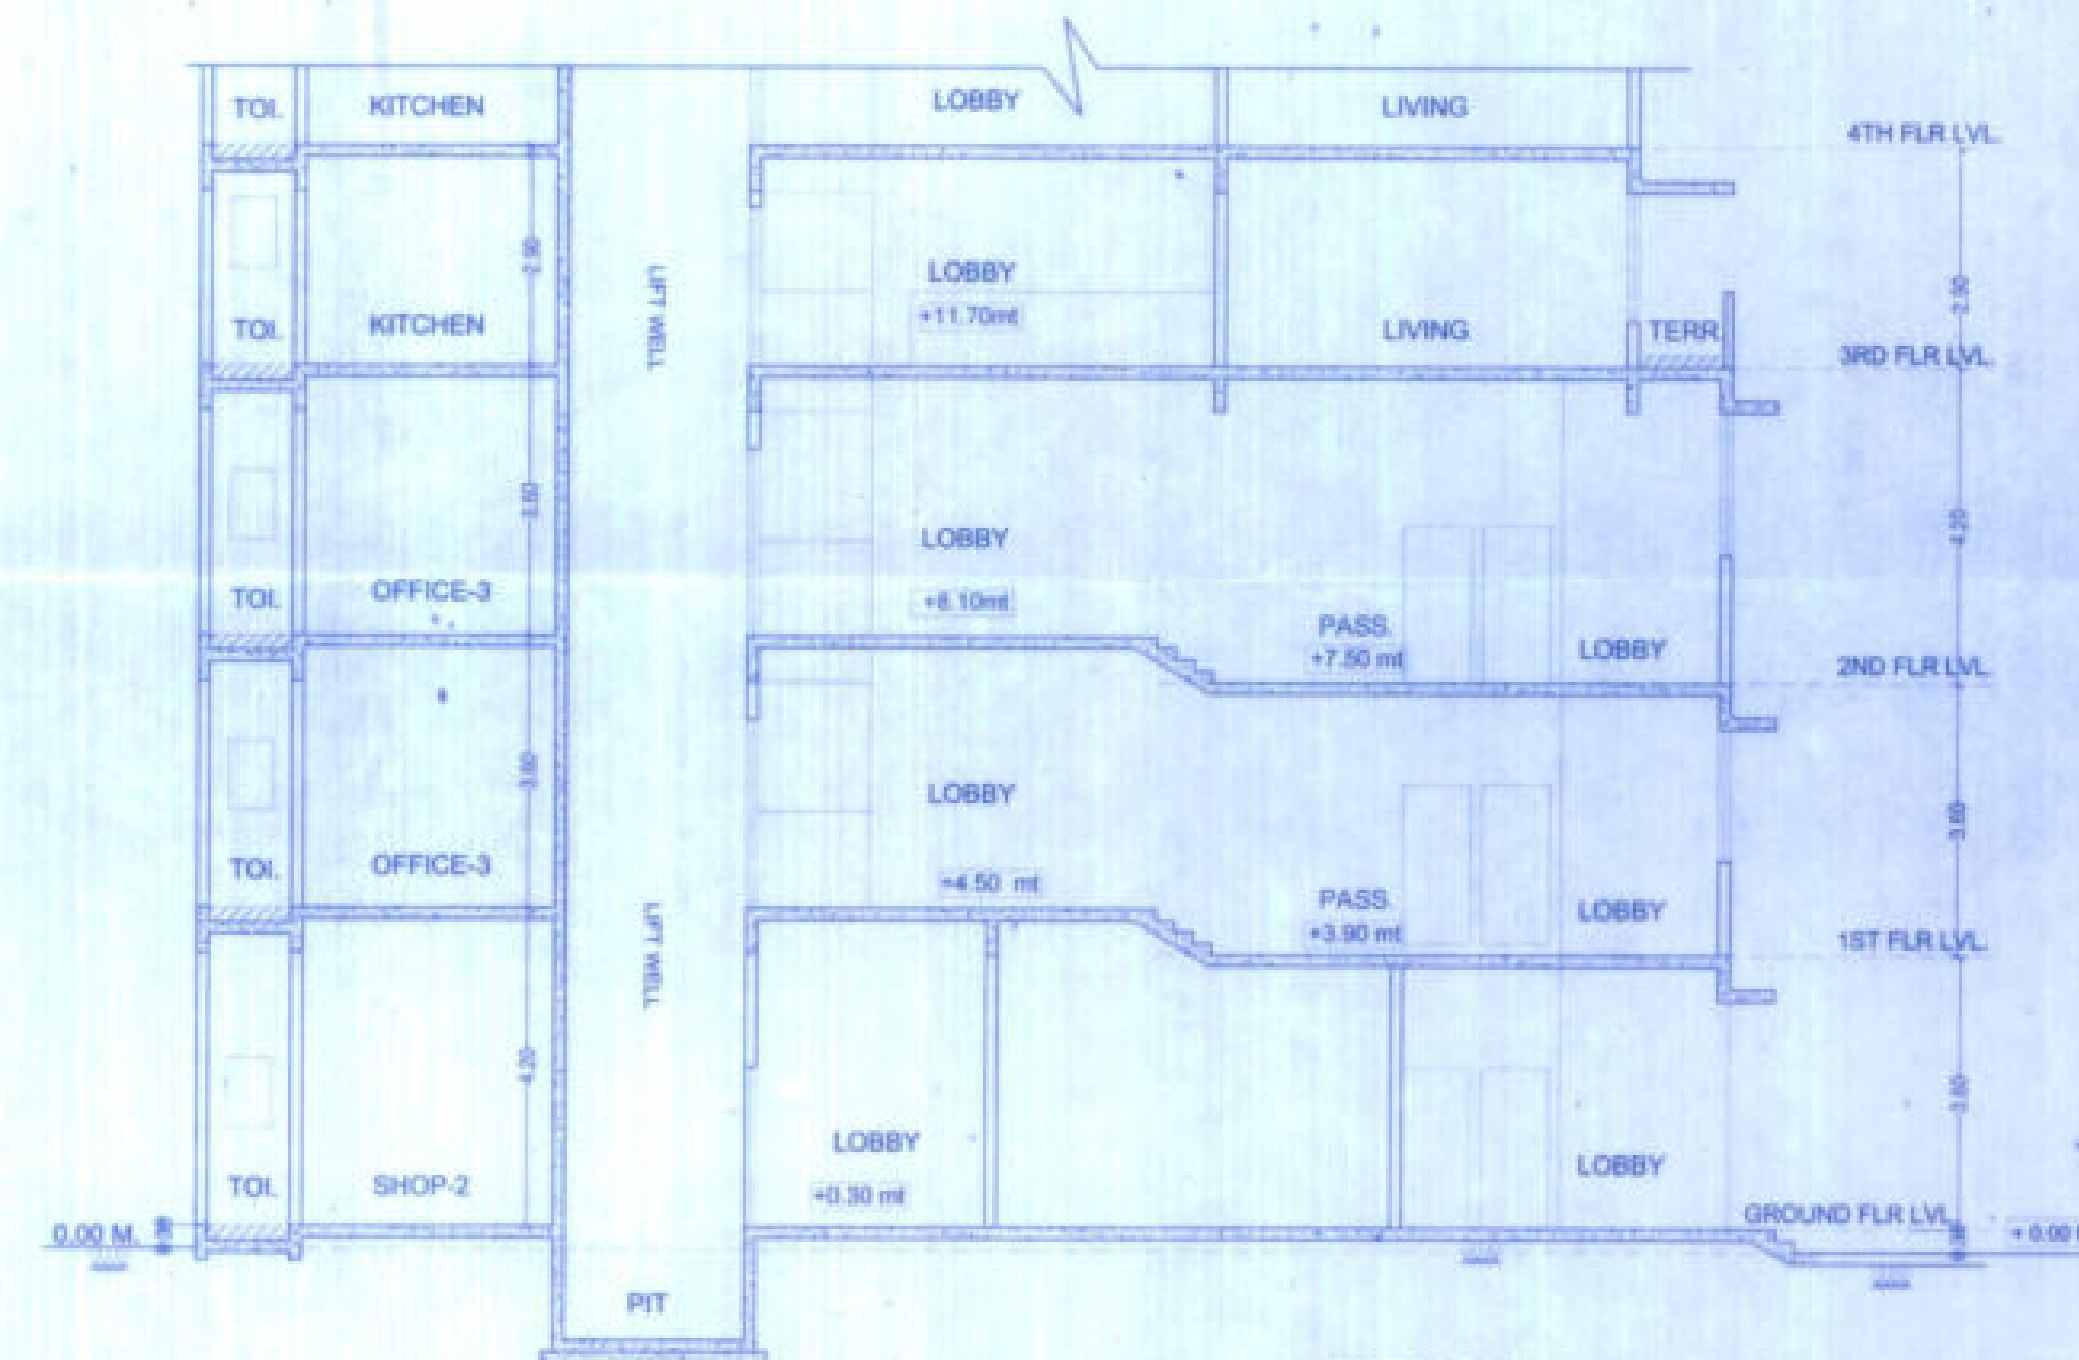
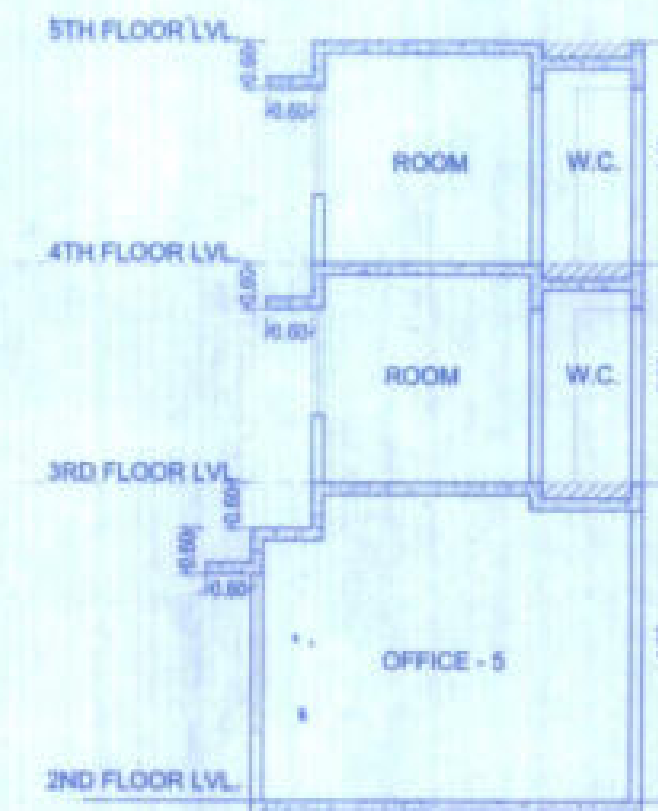
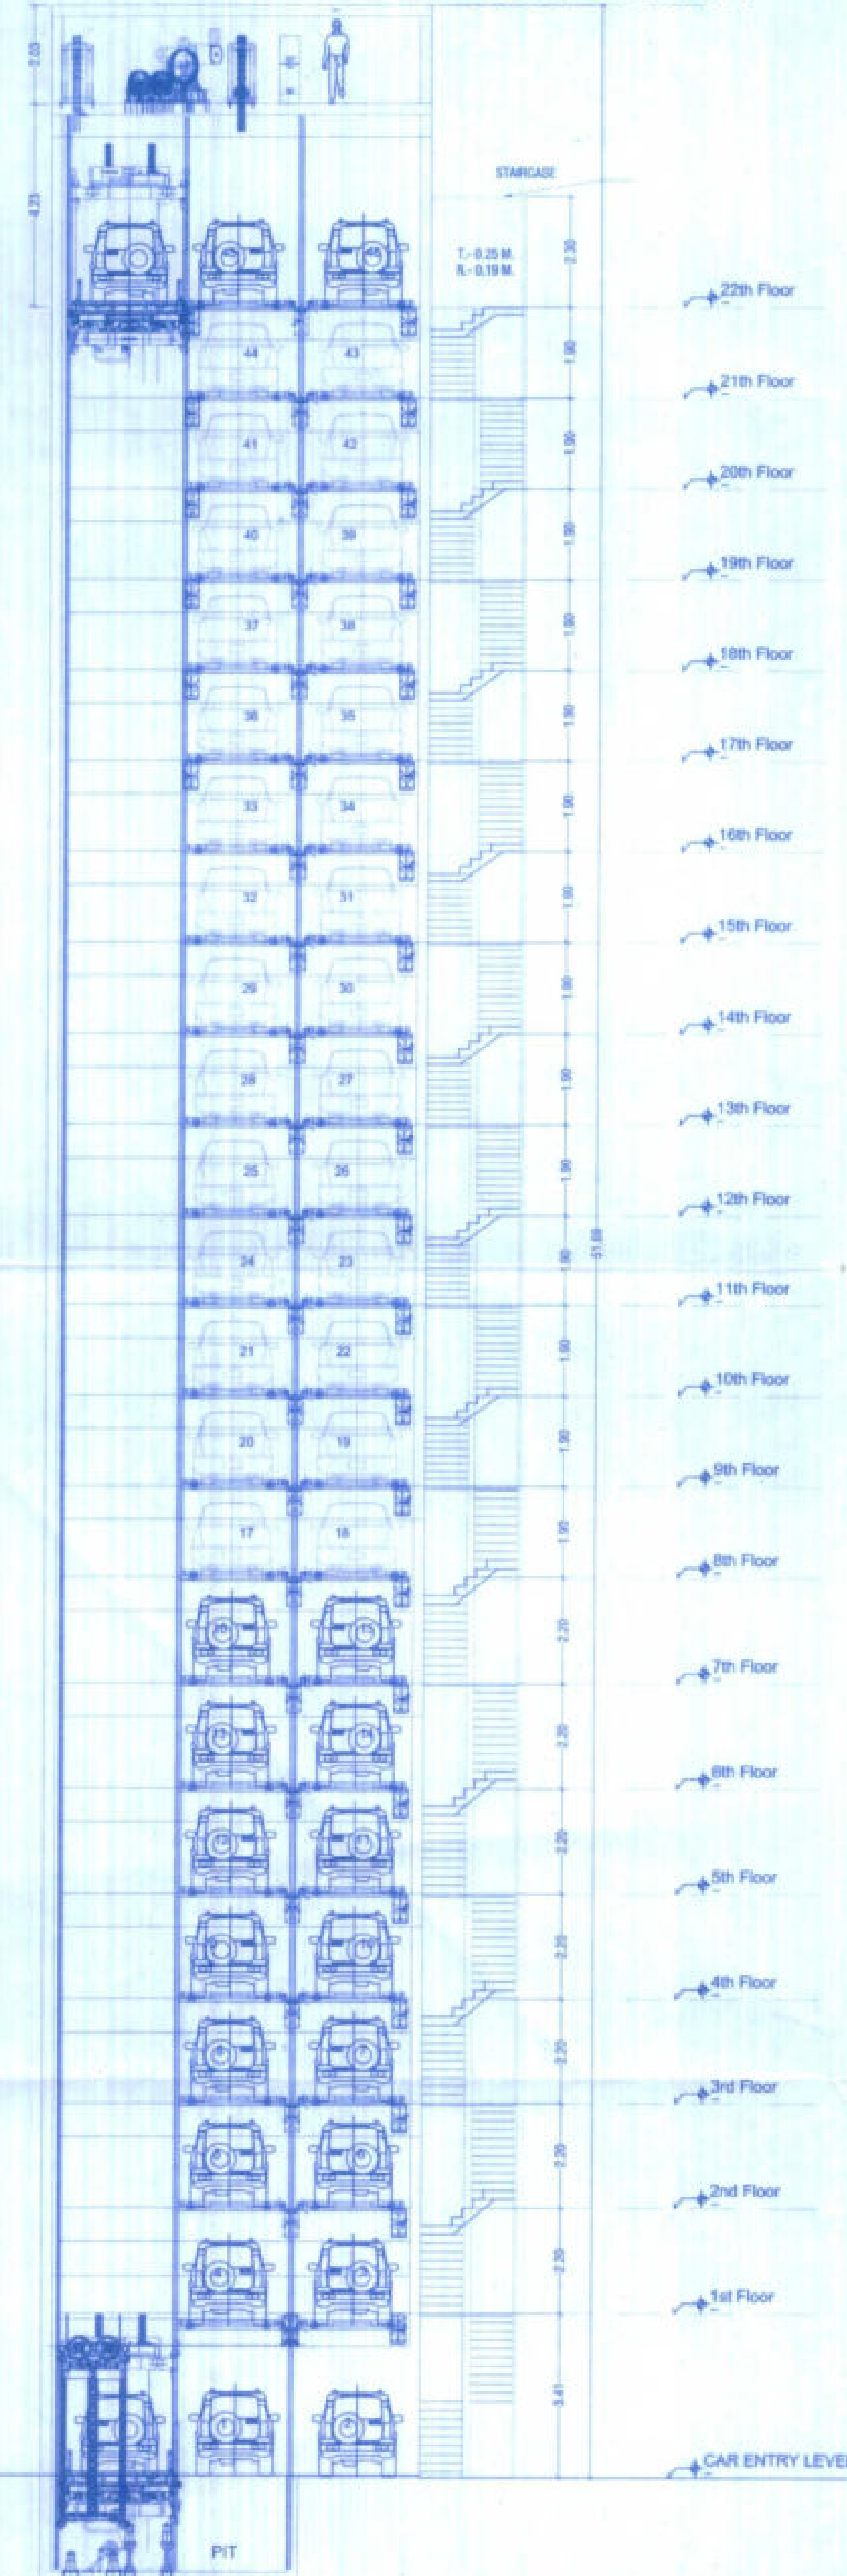
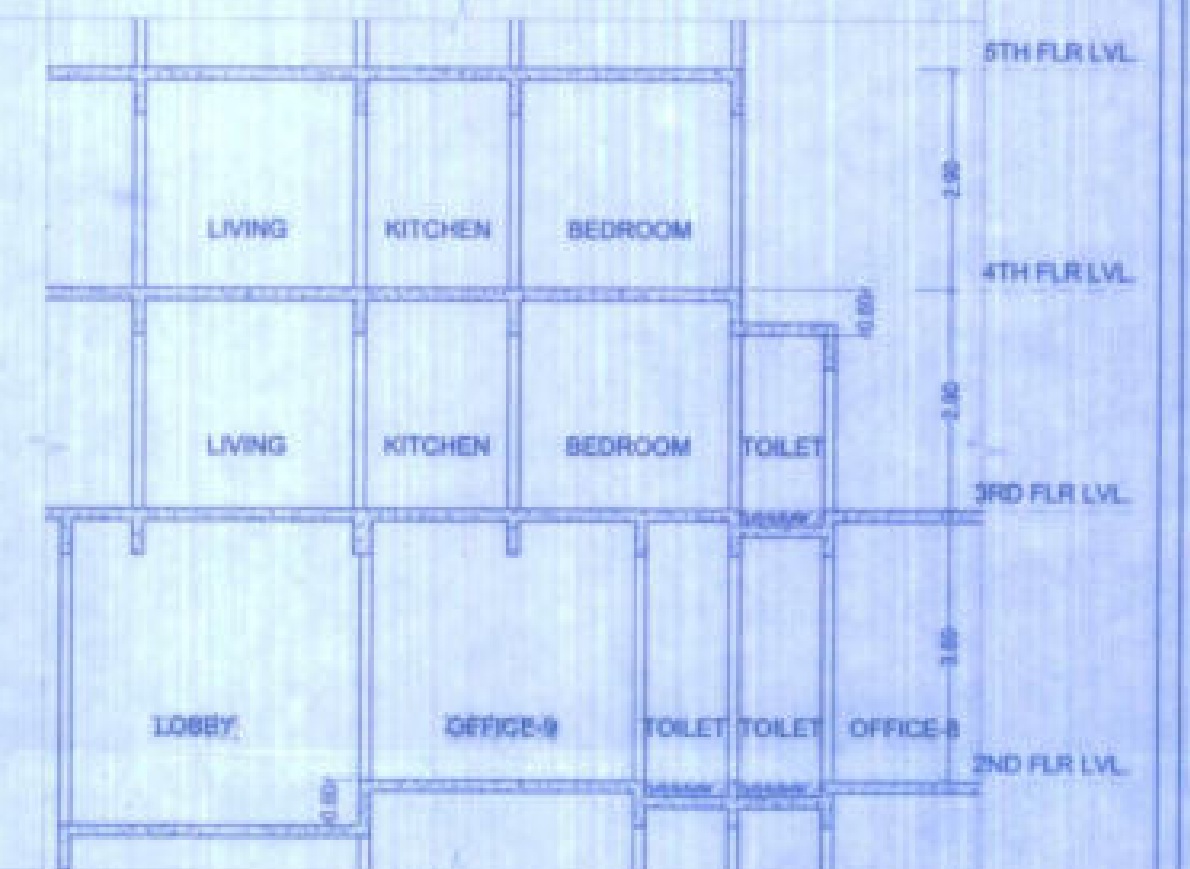


TERRACE FLR LVL.

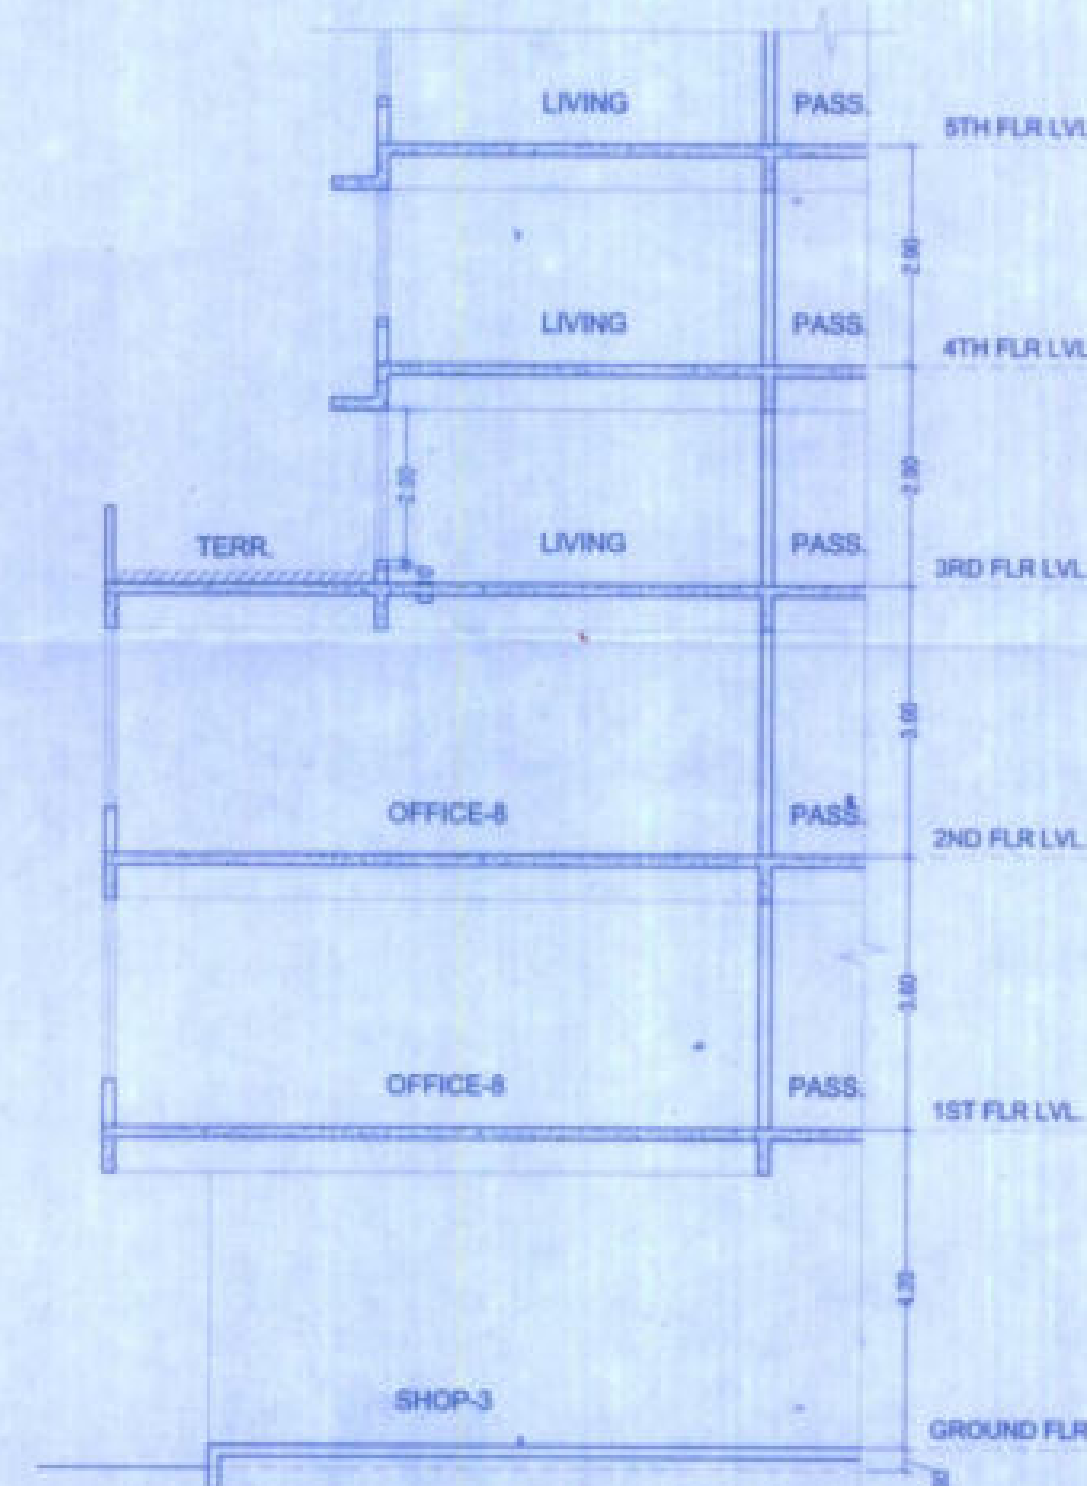

PARKING TOWER

TERRACE FLOOR
Scale > 1:100SECTION M-M
Scale > 1:100

CONTENT OF SHEET

SECTION C-C, F-F, H-H, J-J, K-K, L-L, M-M & TERRACE FLOOR PLAN

- NOTES:-
- 1) ALL DIMENSIONS ARE IN METERS.
 - 2) ALL EXTERNAL & INTERNAL WALLS ARE 150 MM THK. LIGHT WEIGHT CONCRETE BLOCK WALLS.
 - 3) SCALE USED - a) FLOOR PLAN = 1:100
b) BLOCK PLAN = 1:500
c) LOCATION PLAN = 1:4000
 - 4) THE PLANS ARE PROPOSED AS PER PROVISION OF OUR 2014 AND AS PER THE PREVIOUS REGULATION AND CIRCULAR ISSUED BY MCGM AND MUMBAI TIME TO TIME.
 - 5) GUIDELINES ISSUED IN 2008 FOLLOWING.
 - 6) THE ARITHMETIC CALCULATIONS ARE CHECKED BY ME & FOUND CORRECT.

This cancels Approval to the previous Plans Sanctioned under no. MUMCORP-22/2021/2019 dated 16.03.2019

Approved subject to conditions mentioned in this office letter No. 22/2021/2019 Planning Cell/GM/MHADA dated 03 FEB 2023
Ex. Engr. Bldg. Permisson Cell/Greater Mumbai Maharashtra Housing & Area Development Authority

DESCRIPTION

RE-CONSTRUCTION OF BUILDING NO.37 ON PLOT BEARING C.T.S. NO. 11(PT) AT NEHRU NAGAR,KURLA(E) MUMBAI-24. FOR NEHRU NAGAR PRIYADARSHAN CO-OP. HSG. SOC.

महेश नगर, प्रियदर्शन को-ऑप. सो. सोखरपरी लि.

SUBHASH G. PATIL (ARCHITECT)
Council of Arch. Reg. No.86/9777.

PRIYADARSHAN CO-OP. HSG. SOC.LTD.

SIGNATURE OF OWNER

DRG.NO

MUN / 05

DATE

30.12.2019

PRAMODINI

SCALE

1: 100

DRAWN BY

SIGNATURE OF ARCHITECT

SUBHASH PATIL & ASSOCIATES

ARCHITECTS & INTERIOR DESIGNERS

41, GREENHANG SHOPPING CENTRE

OFFERING SOCIETY CHANG (PVT.)

PUN. 408601 TEL. - 547 38 38

