


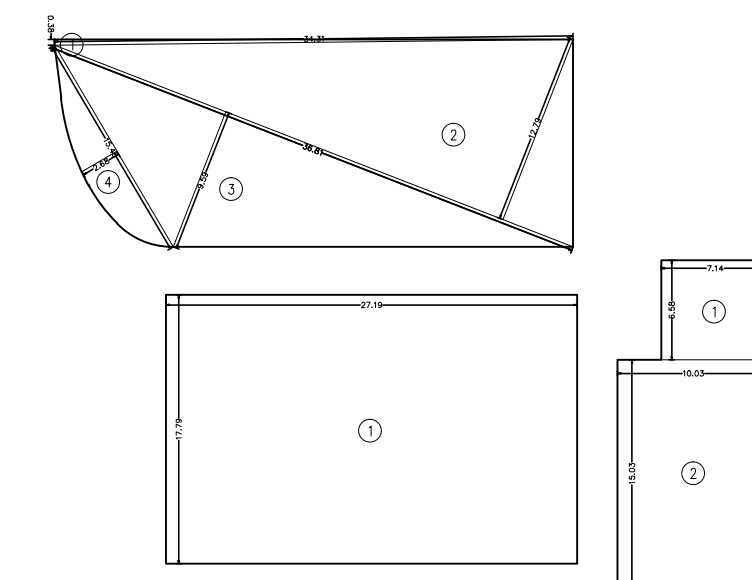


R.G AREA DIAGRAM

SCALE = 1:500

R.G.AREA						
1	1/2	X	34.35	X	0.38	X 1NO = 6.53 SQ.MT.
2	1/2	X	36.86	X	12.81	X 1NO = 236.09 SQ.MT.
3	1/2	X	36.86	X	9.60	X 1NO = 176.93 SQ.MT.
4	2/3	X	15.50	X	2.68	X 1NO = 27.69 SQ.MT.
					TOTAL DEDUCTION	= 447.24 SQ.MT.

R.G AREA						
1	27.19	X	17.79	X	1 NO	= 483.71 SQ.MT.
TOTAL DEDUCTION					=	483.71 SQ.MT. Y1

R.G AREA						
1	7.14	X	6.58	X	1NO =	46.98 SQ.MT.
2	10.03	X	15.03	X	1NO =	150.75 SQ.MT.
TOTAL DEDUCTION =						197.73 SQ.MT. Y1

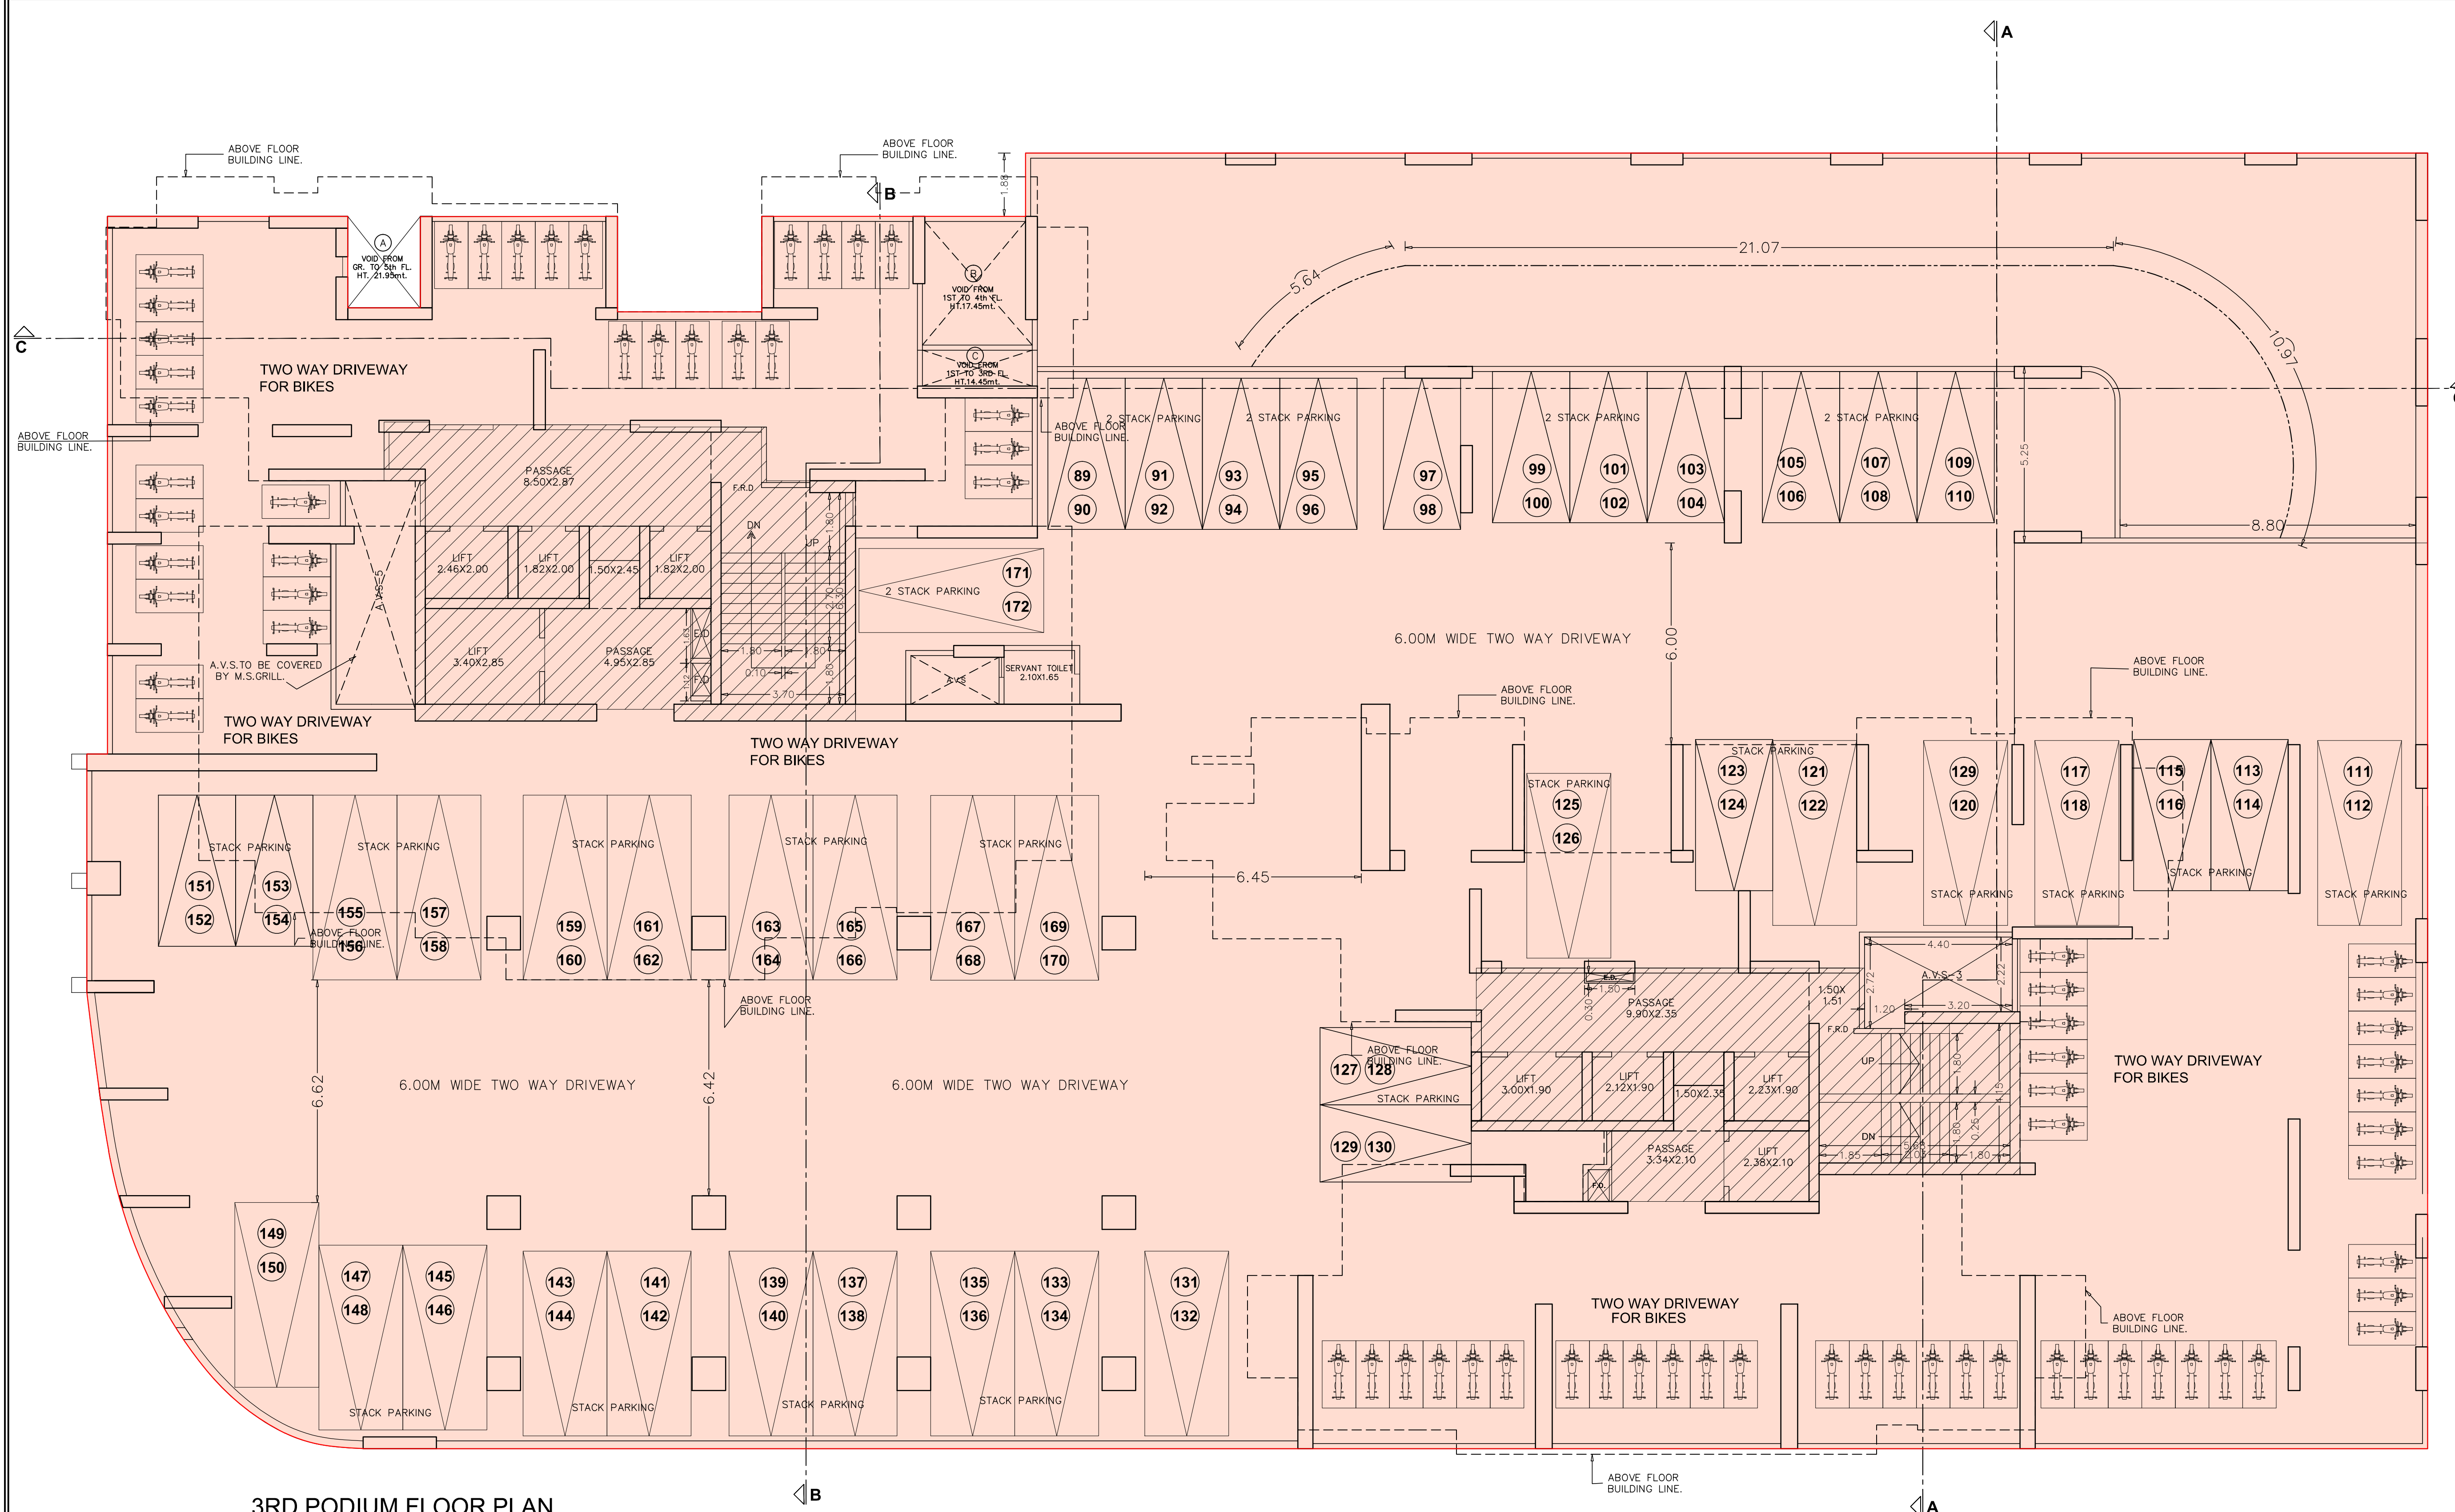

3RD PODIUM FLOOR PLAN

SCALE = 1:100

PARKING IN 3RD PODIUM FLOOR 84NOS.

DATE AND STAMP OF APPROVAL OF PLANS			
PLAN FOR REFERENCE			
A.E(BP)&T		E.E(BP)ES-II	
CONTENTS OF SHEET			
3RD PODIUM FLOOR PLAN, R.G.AREA DIAGRAM & AREA CALCULATION,ETC.			
DESCRIPTION OF PROPOSAL & PROPERTY			
PROPOSED REDEVELOPMENT OF EXISTING BUILDING ON PLOT BEARING C.T.S. NO. 661/2 OF VILLAGE NAHUR AT HIRA NAGAR GOREGAON-MULUND LINK ROAD, MULUND WEST, MUMBAI 400080.			
NAME & SIGNATURE OF OWNER		NAME & SIGNATURE OF ARCHITECT	
(C.A. TO OWNER) for. KANTA SURENDRA CHS.Ltd.		SUNIL R. DEOLE Lic no. D/248/L.S. deole bros  LICENSED SURVEYORS, ENGINEERS & PROJECT MANAGEMENT CONSULTANTS 701/702 A'WING JAY-VIJAY BUILDING UDAY CINEMA ROAD, GHATKOPAR (WEST) MUMBAI 400086 PHONE: 25148396/25149102	
REVISION	DESCRIPTION		
NORTH	SCALE 1:100	DATE 13.09.2019	
	DRAWN BY Sunil.R		
	SHEET NO. 5/17	JOB NO. 1518	