




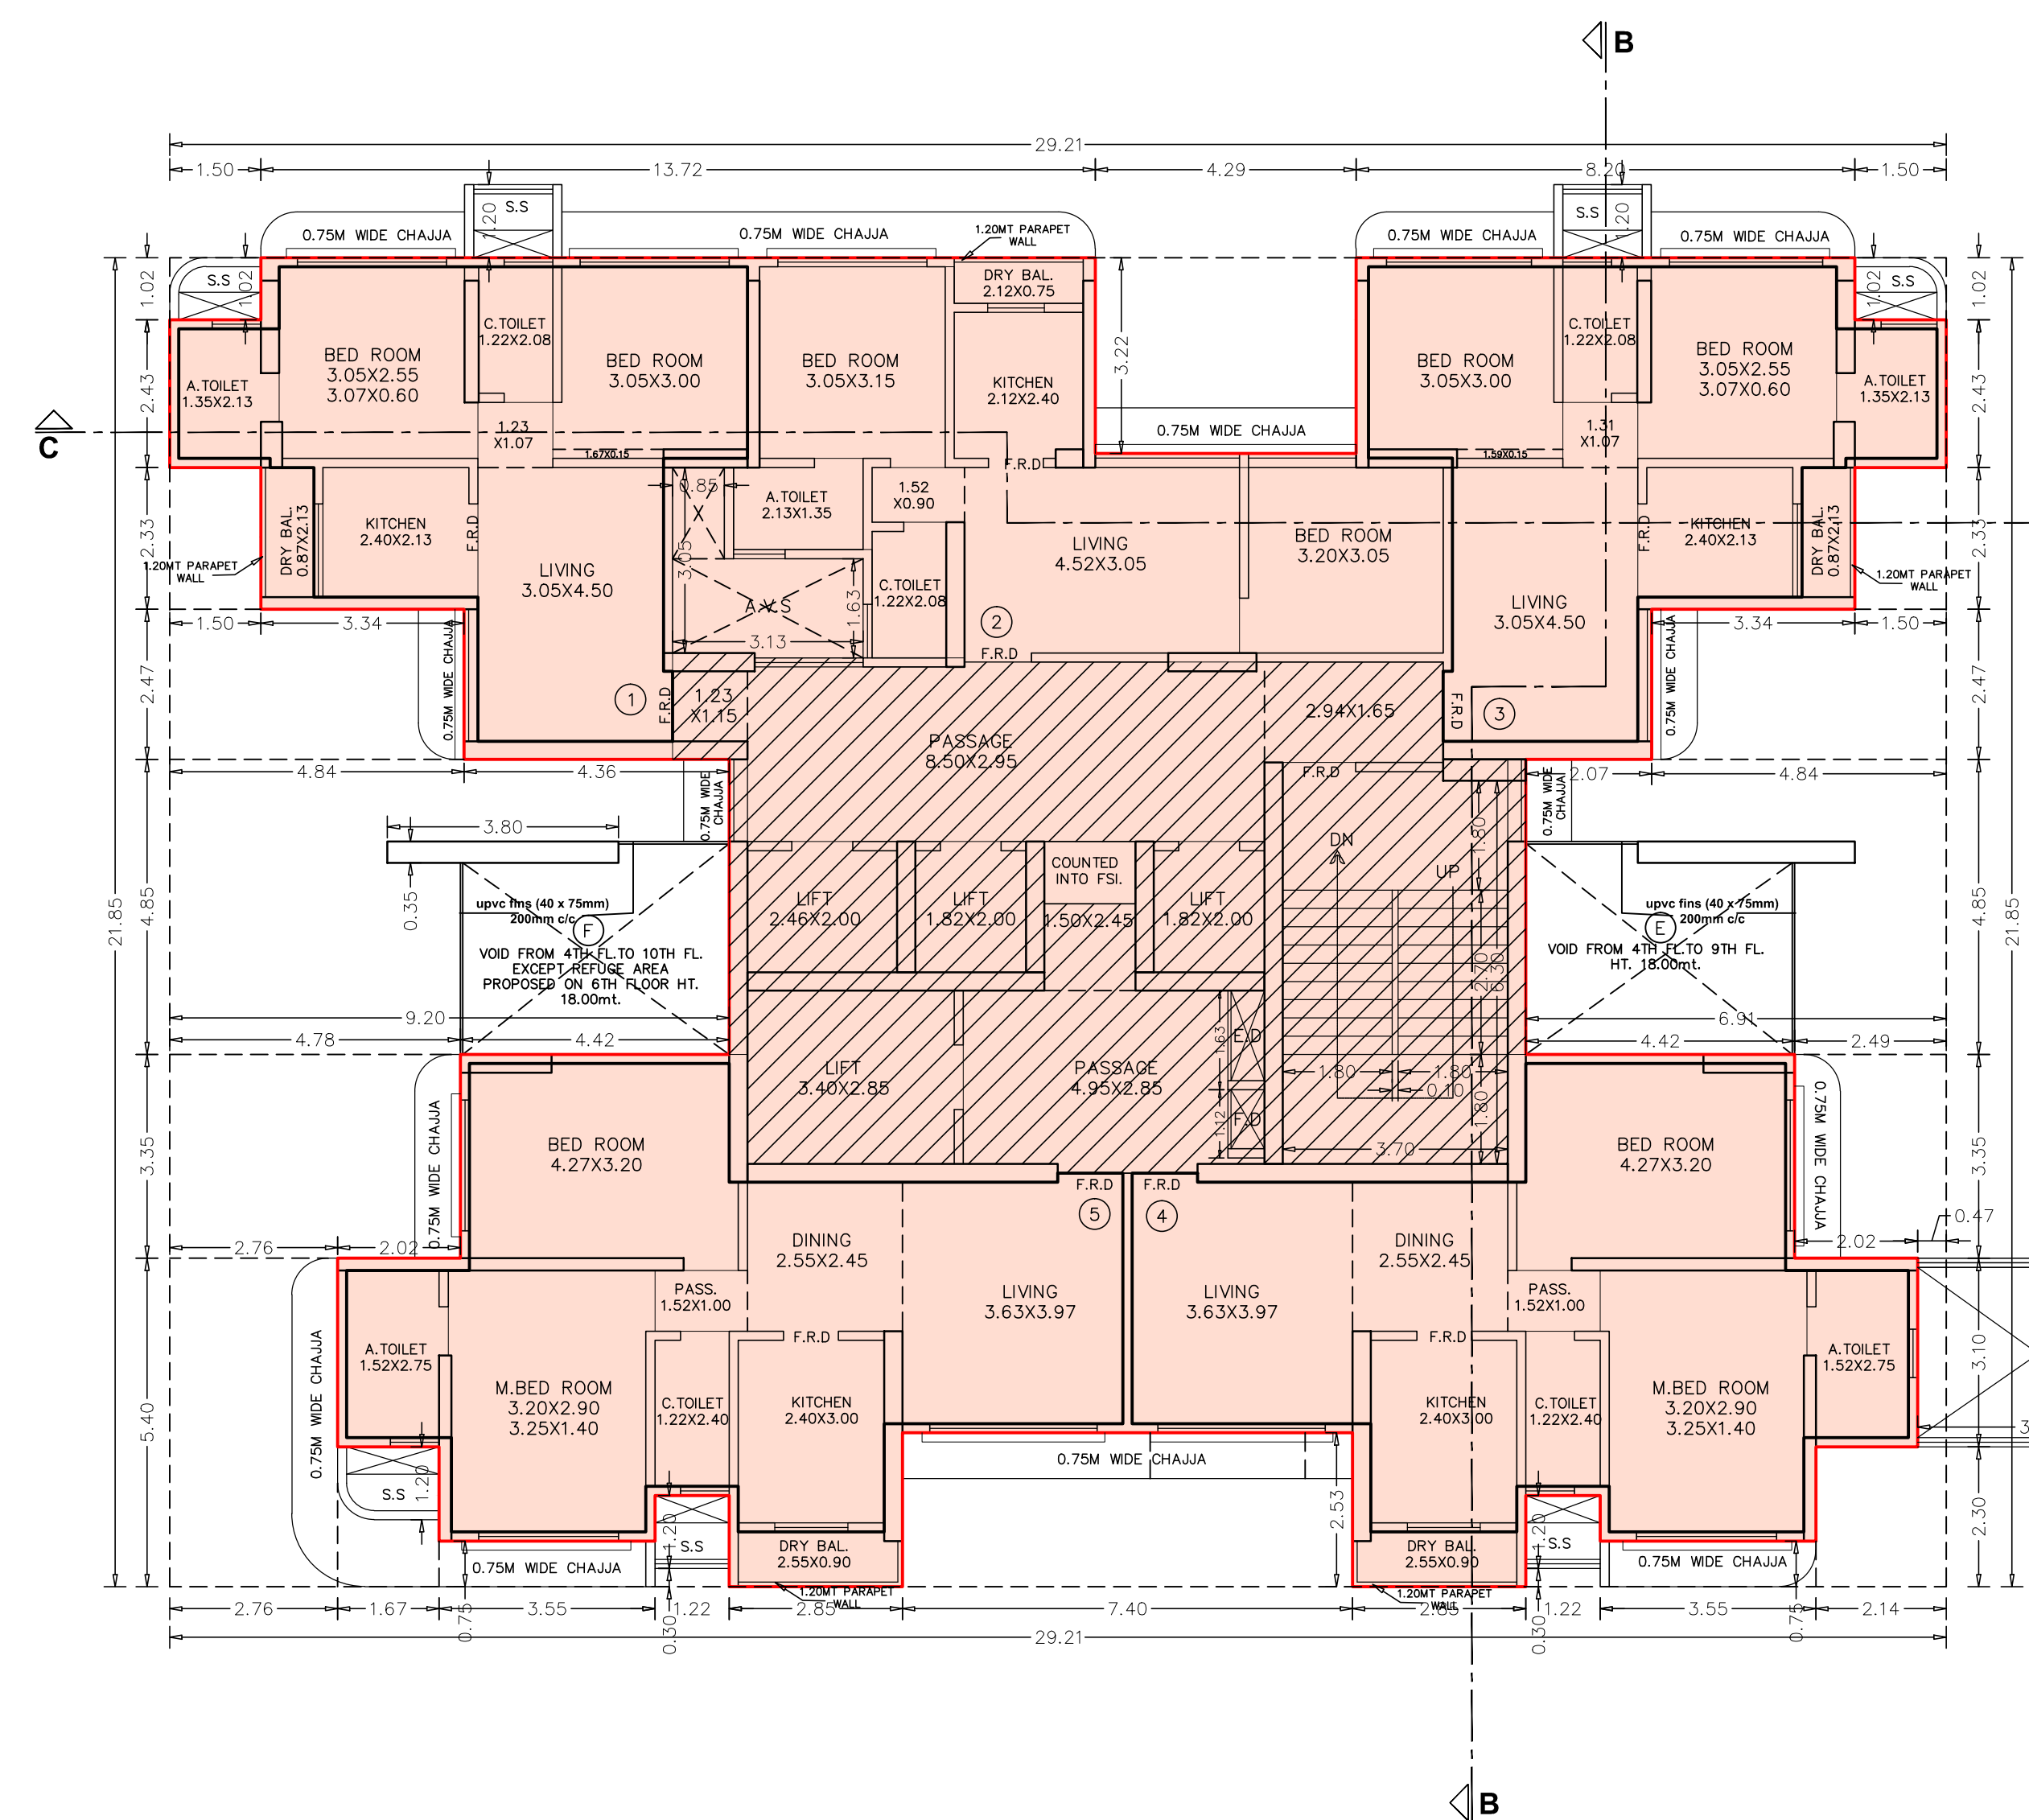

8TH TO 9TH FLOOR PLAN
SCALE = 1:100

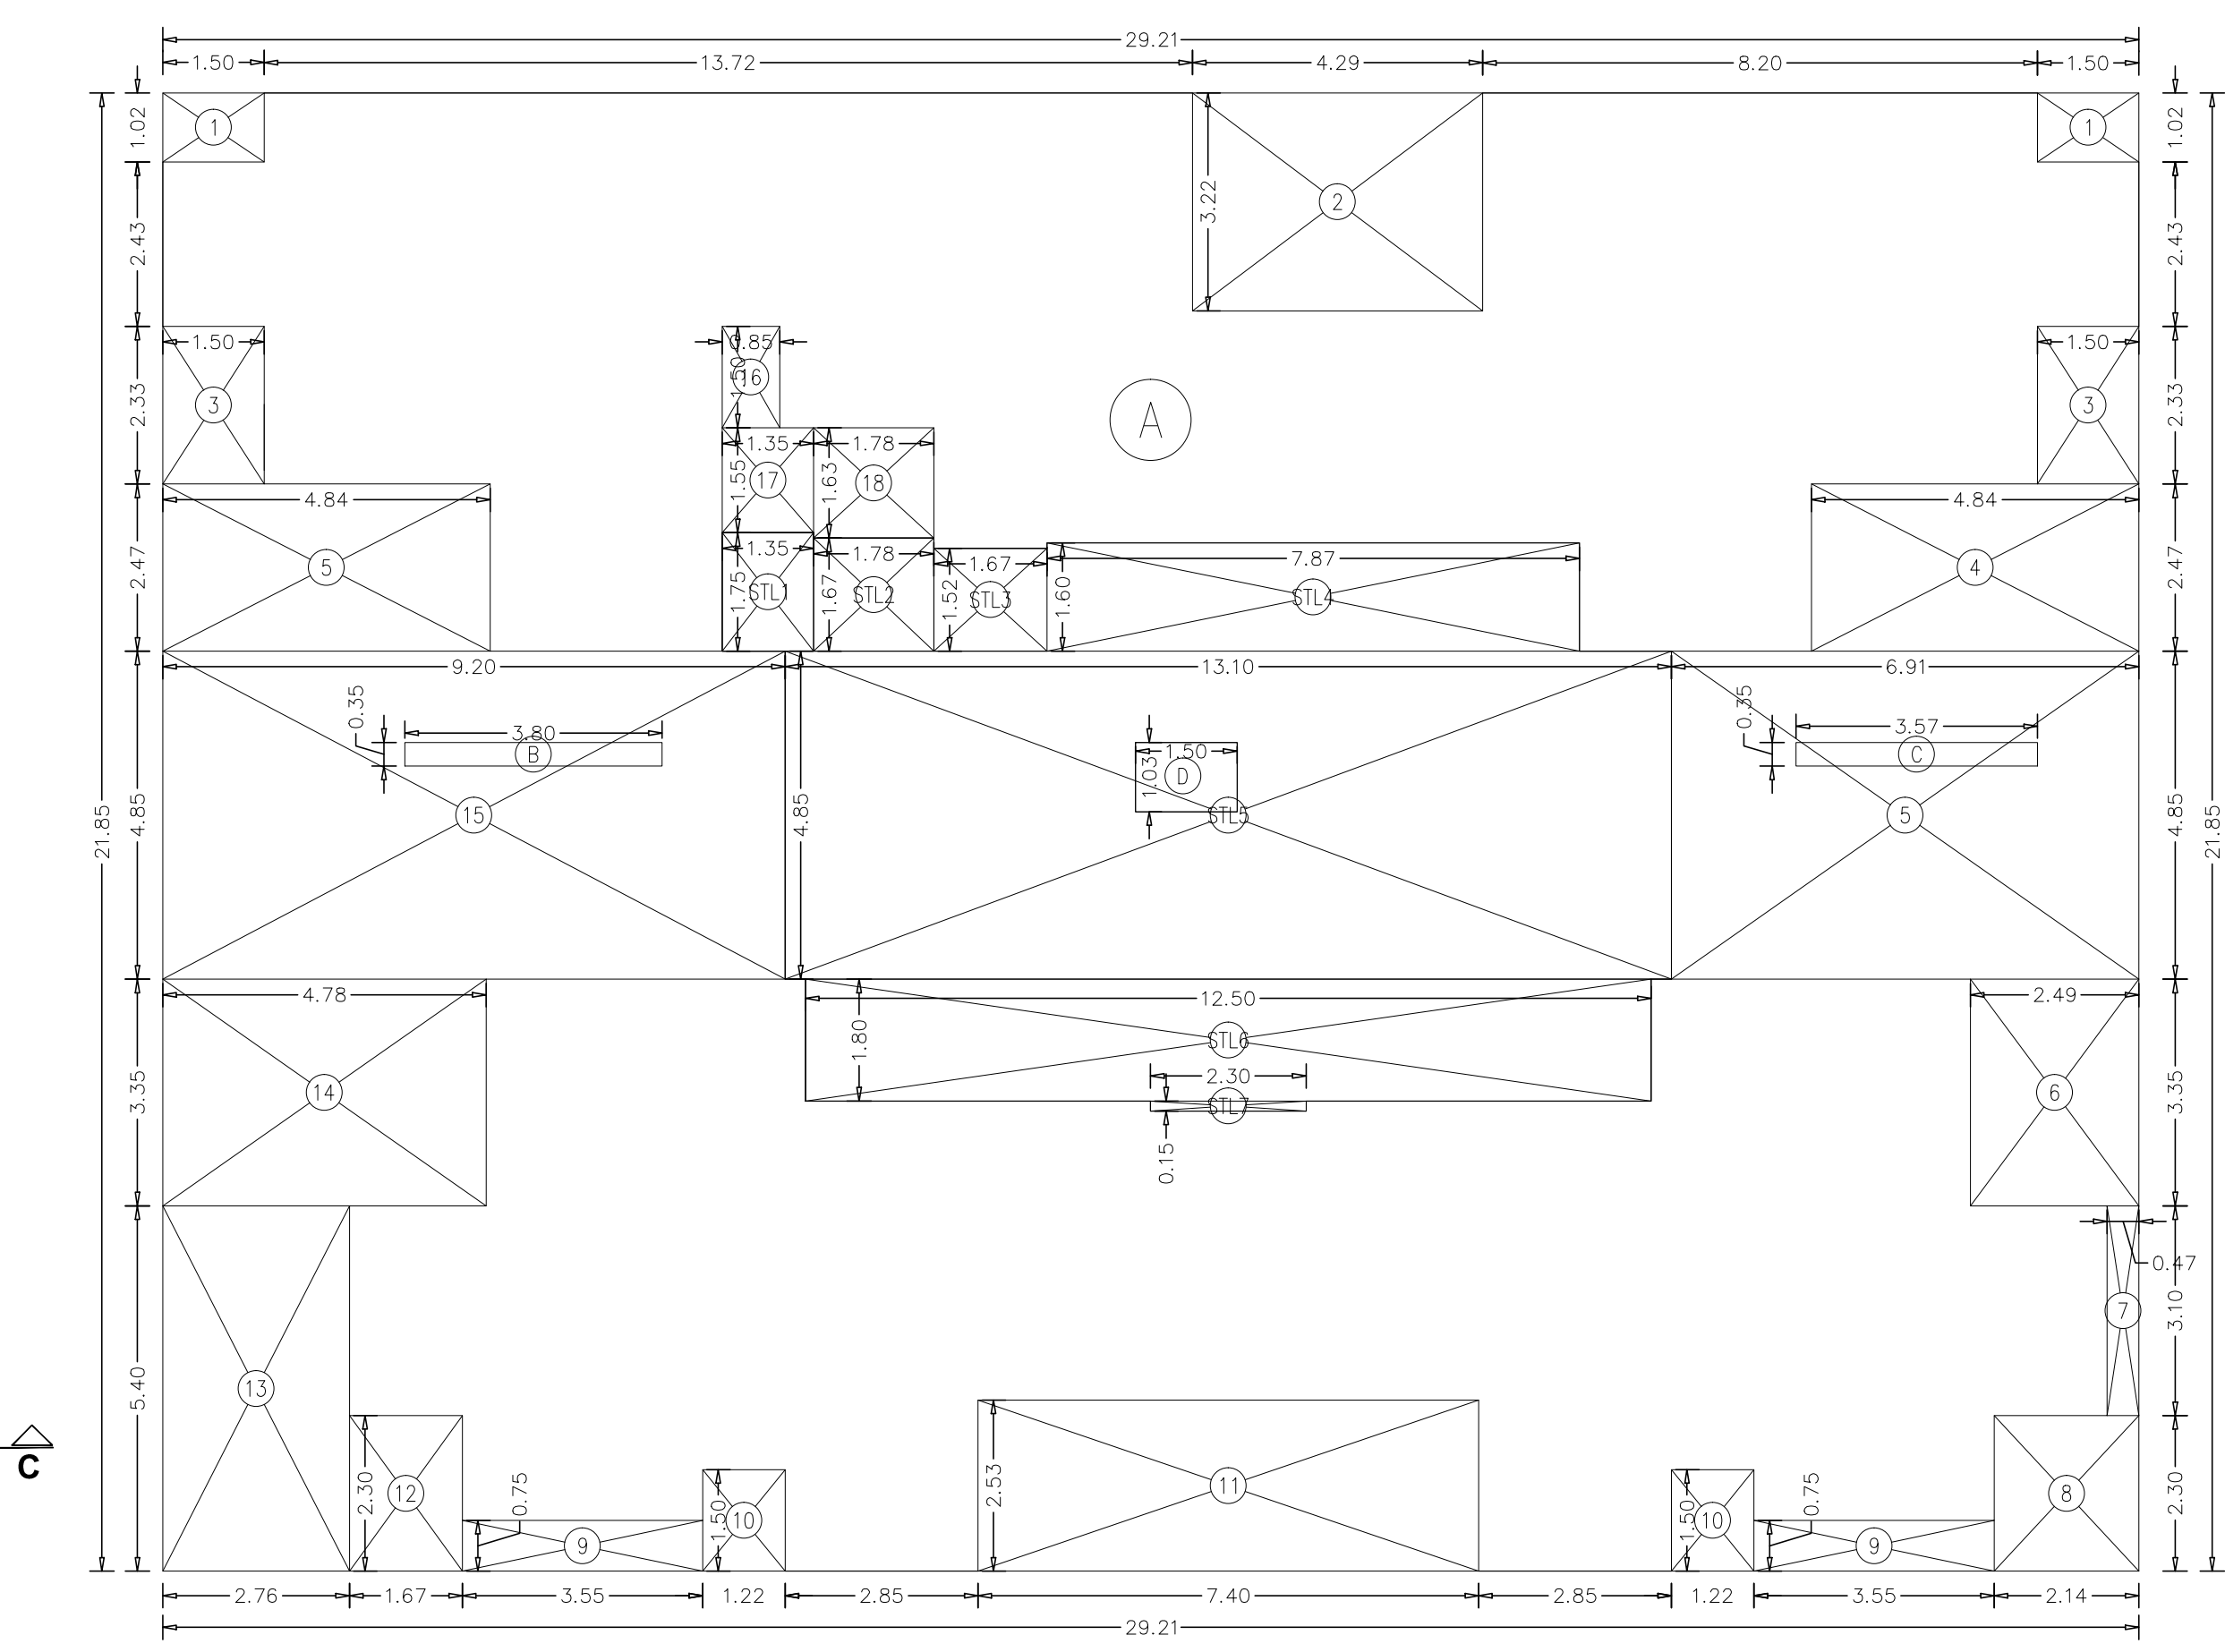


AREA DIAGRAM FOR 8TH & 9TH FLOOR (WING-B)
SCALE = 1:100

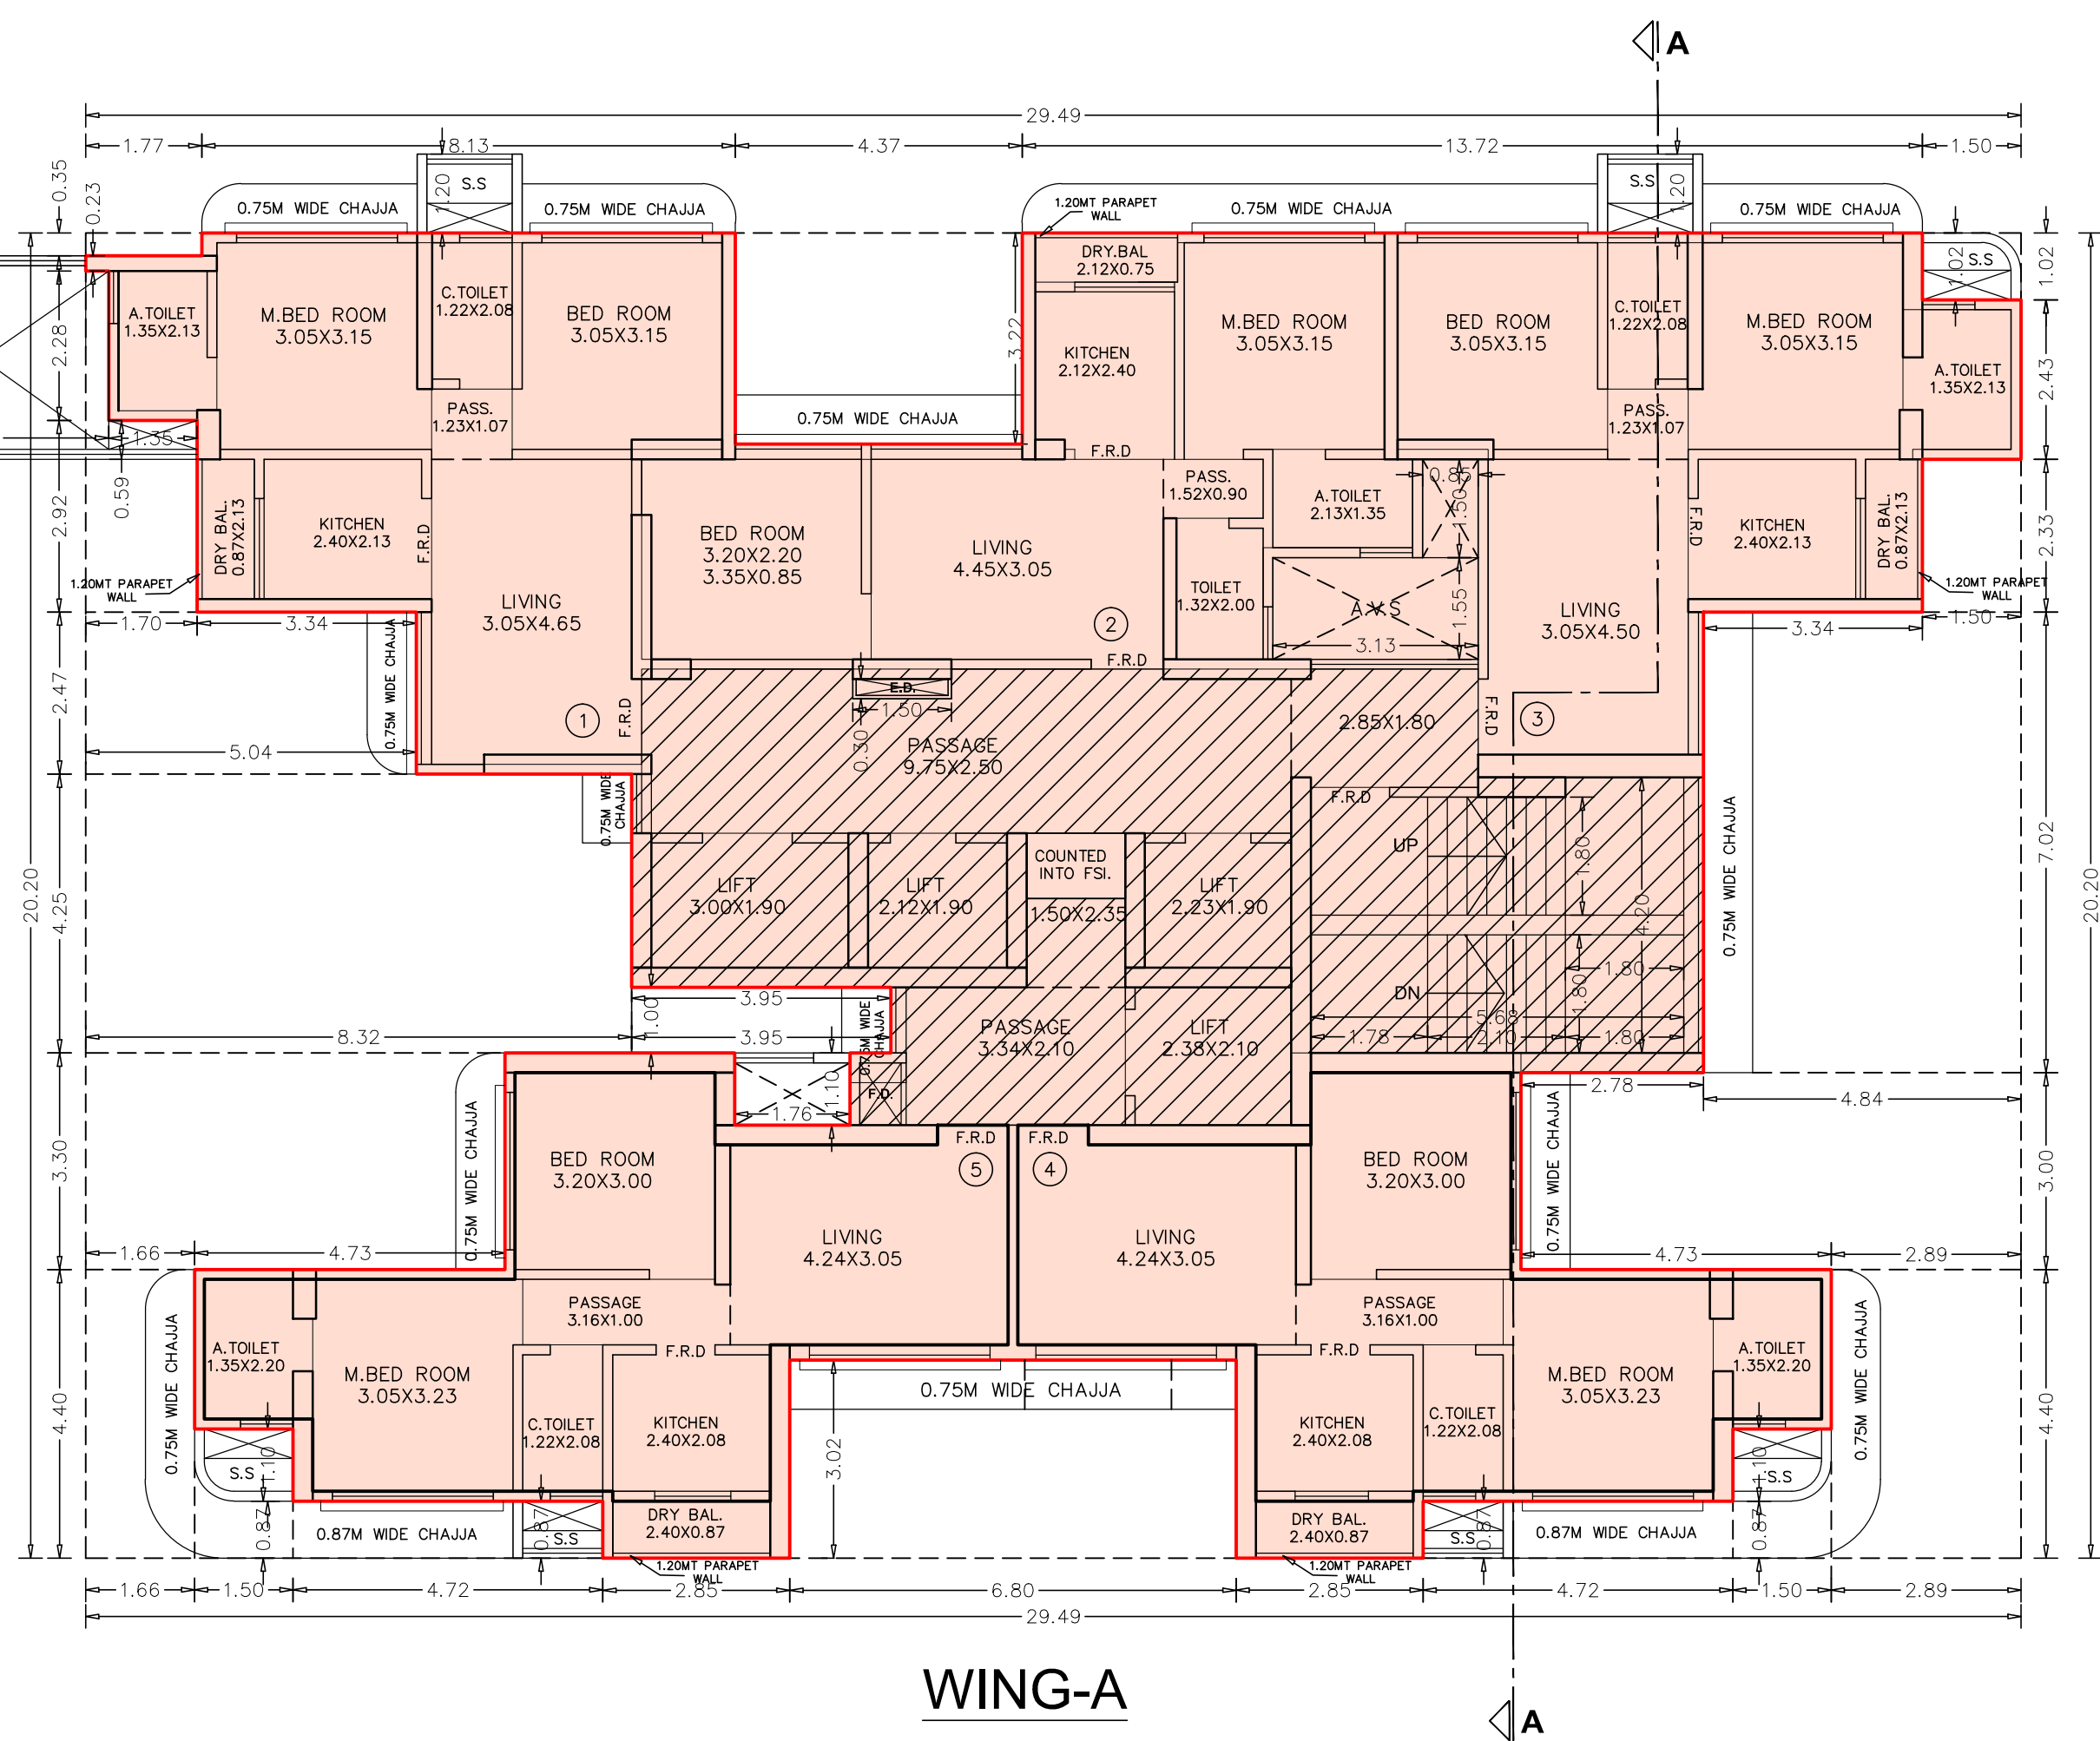

WING-A


BUILT UP AREA CALCULATION (WING -B)									
8TH & 9TH FLOOR									
A	29.21	X	21.85	X	1NO	=	638.24	SQ.MT.	
B	3.80	X	0.35	X	1NO	=	1.33	SQ.MT.	
C	3.57	X	0.35	X	1NO	=	1.25	SQ.MT.	
D	1.50	X	1.03	X	1NO	=	1.55	SQ.MT.	
TOTAL ADDITION							=	642.37	SQ.MT. X
DEDUCTIONS									
1	1.50	X	1.02	X	2 NOS	=	3.06	SQ.MT.	
2	4.29	X	3.22	X	1NO	=	13.81	SQ.MT.	
3	1.50	X	2.33	X	2 NOS	=	6.99	SQ.MT.	
4	4.84	X	2.47	X	2 NOS	=	23.91	SQ.MT.	
5	6.91	X	4.85	X	1NO	=	33.51	SQ.MT.	
6	2.49	X	3.35	X	1NO	=	8.34	SQ.MT.	
7	0.47	X	3.10	X	1NO	=	1.46	SQ.MT.	
8	2.14	X	2.30	X	1NO	=	4.92	SQ.MT.	
9	3.55	X	0.75	X	2 NOS	=	5.33	SQ.MT.	
10	1.22	X	1.50	X	2 NOS	=	3.66	SQ.MT.	
11	7.40	X	2.53	X	1NO	=	18.72	SQ.MT.	
12	1.67	X	2.30	X	1NO	=	3.84	SQ.MT.	
13	2.76	X	5.40	X	1NO	=	14.90	SQ.MT.	
14	4.78	X	3.35	X	1NO	=	16.01	SQ.MT.	
15	9.20	X	4.85	X	1NO	=	44.62	SQ.MT.	
16	0.85	X	1.50	X	1NO	=	1.28	SQ.MT.	
17	1.35	X	1.55	X	1NO	=	2.09	SQ.MT.	
18	1.78	X	1.63	X	1NO	=	2.90	SQ.MT.	
TOTAL DEDUCTION							=	209.35	SQ.MT. Y1
TOTAL BUILT UP AREA [X - Y1]							=	433.02	SQ.MT. X1
STAIRCASE LOBBY AREA CALCULATION									
STL1	1.35	X	1.75	X	1NO	=	2.36	SQ.MT.	
STL2	1.78	X	1.67	X	1NO	=	2.97	SQ.MT.	
STL3	1.67	X	1.52	X	1NO	=	2.54	SQ.MT.	
STL4	7.87	X	1.60	X	1NO	=	12.59	SQ.MT.	
STL5	13.10	X	4.85	X	1NO	=	63.54	SQ.MT.	
STL6	12.50	X	1.80	X	1NO	=	22.50	SQ.MT.	
STL7	2.30	X	0.15	X	1NO	=	0.35	SQ.MT.	
TOTAL STAIRCASE LOBBY AREA							=	106.85	SQ.MT. Y1
NET BUILT UP AREA [X1 - (Y2+Y3+Y4)]							=	326.17	SQ.MT.

DATE AND STAMP OF APPROVAL OF PLANS	
PLAN FOR REFERENCE	
A.E(BP)S&T E.E(BP)ES-II	
CONTENTS OF SHEET	
8TH & 9TH FLOOR PLAN, BUILT UP AREA CALCULATION, ETC.	
DESCRIPTION OF PROPOSAL & PROPERTY	
PROPOSED REDEVELOPMENT OF EXISTING BUILDING ON PLOT BEARING C.T.S. NO. 661/2 OF VILLAGE NAHUR AT HIRA NAGAR GOREGAON-MULUND LINK ROAD, MULUND WEST, MUMBAI 400080.	
NAME & SIGNATURE OF OWNER	NAME & SIGNATURE OF ARCHITECT
(C.A. TO OWNER) for. KANTA SURENDRA CHS.Ltd.	
REVISION	DESCRIPTION
NORTH	SCALE 1:100 DATE 13.09.2019
DRAWN BY Sunil.R	LICENSED SURVEYORS, ENGINEERS & PROJECT MANAGEMENT CONSULTANTS
SHEET NO. 9/17	701/702 A'WING JAY-VIJAY BUILDING UDAY CINEMA ROAD, GHATKOPAR (WEST) MUMBAI 400086 PHONE: 25148396/25149102

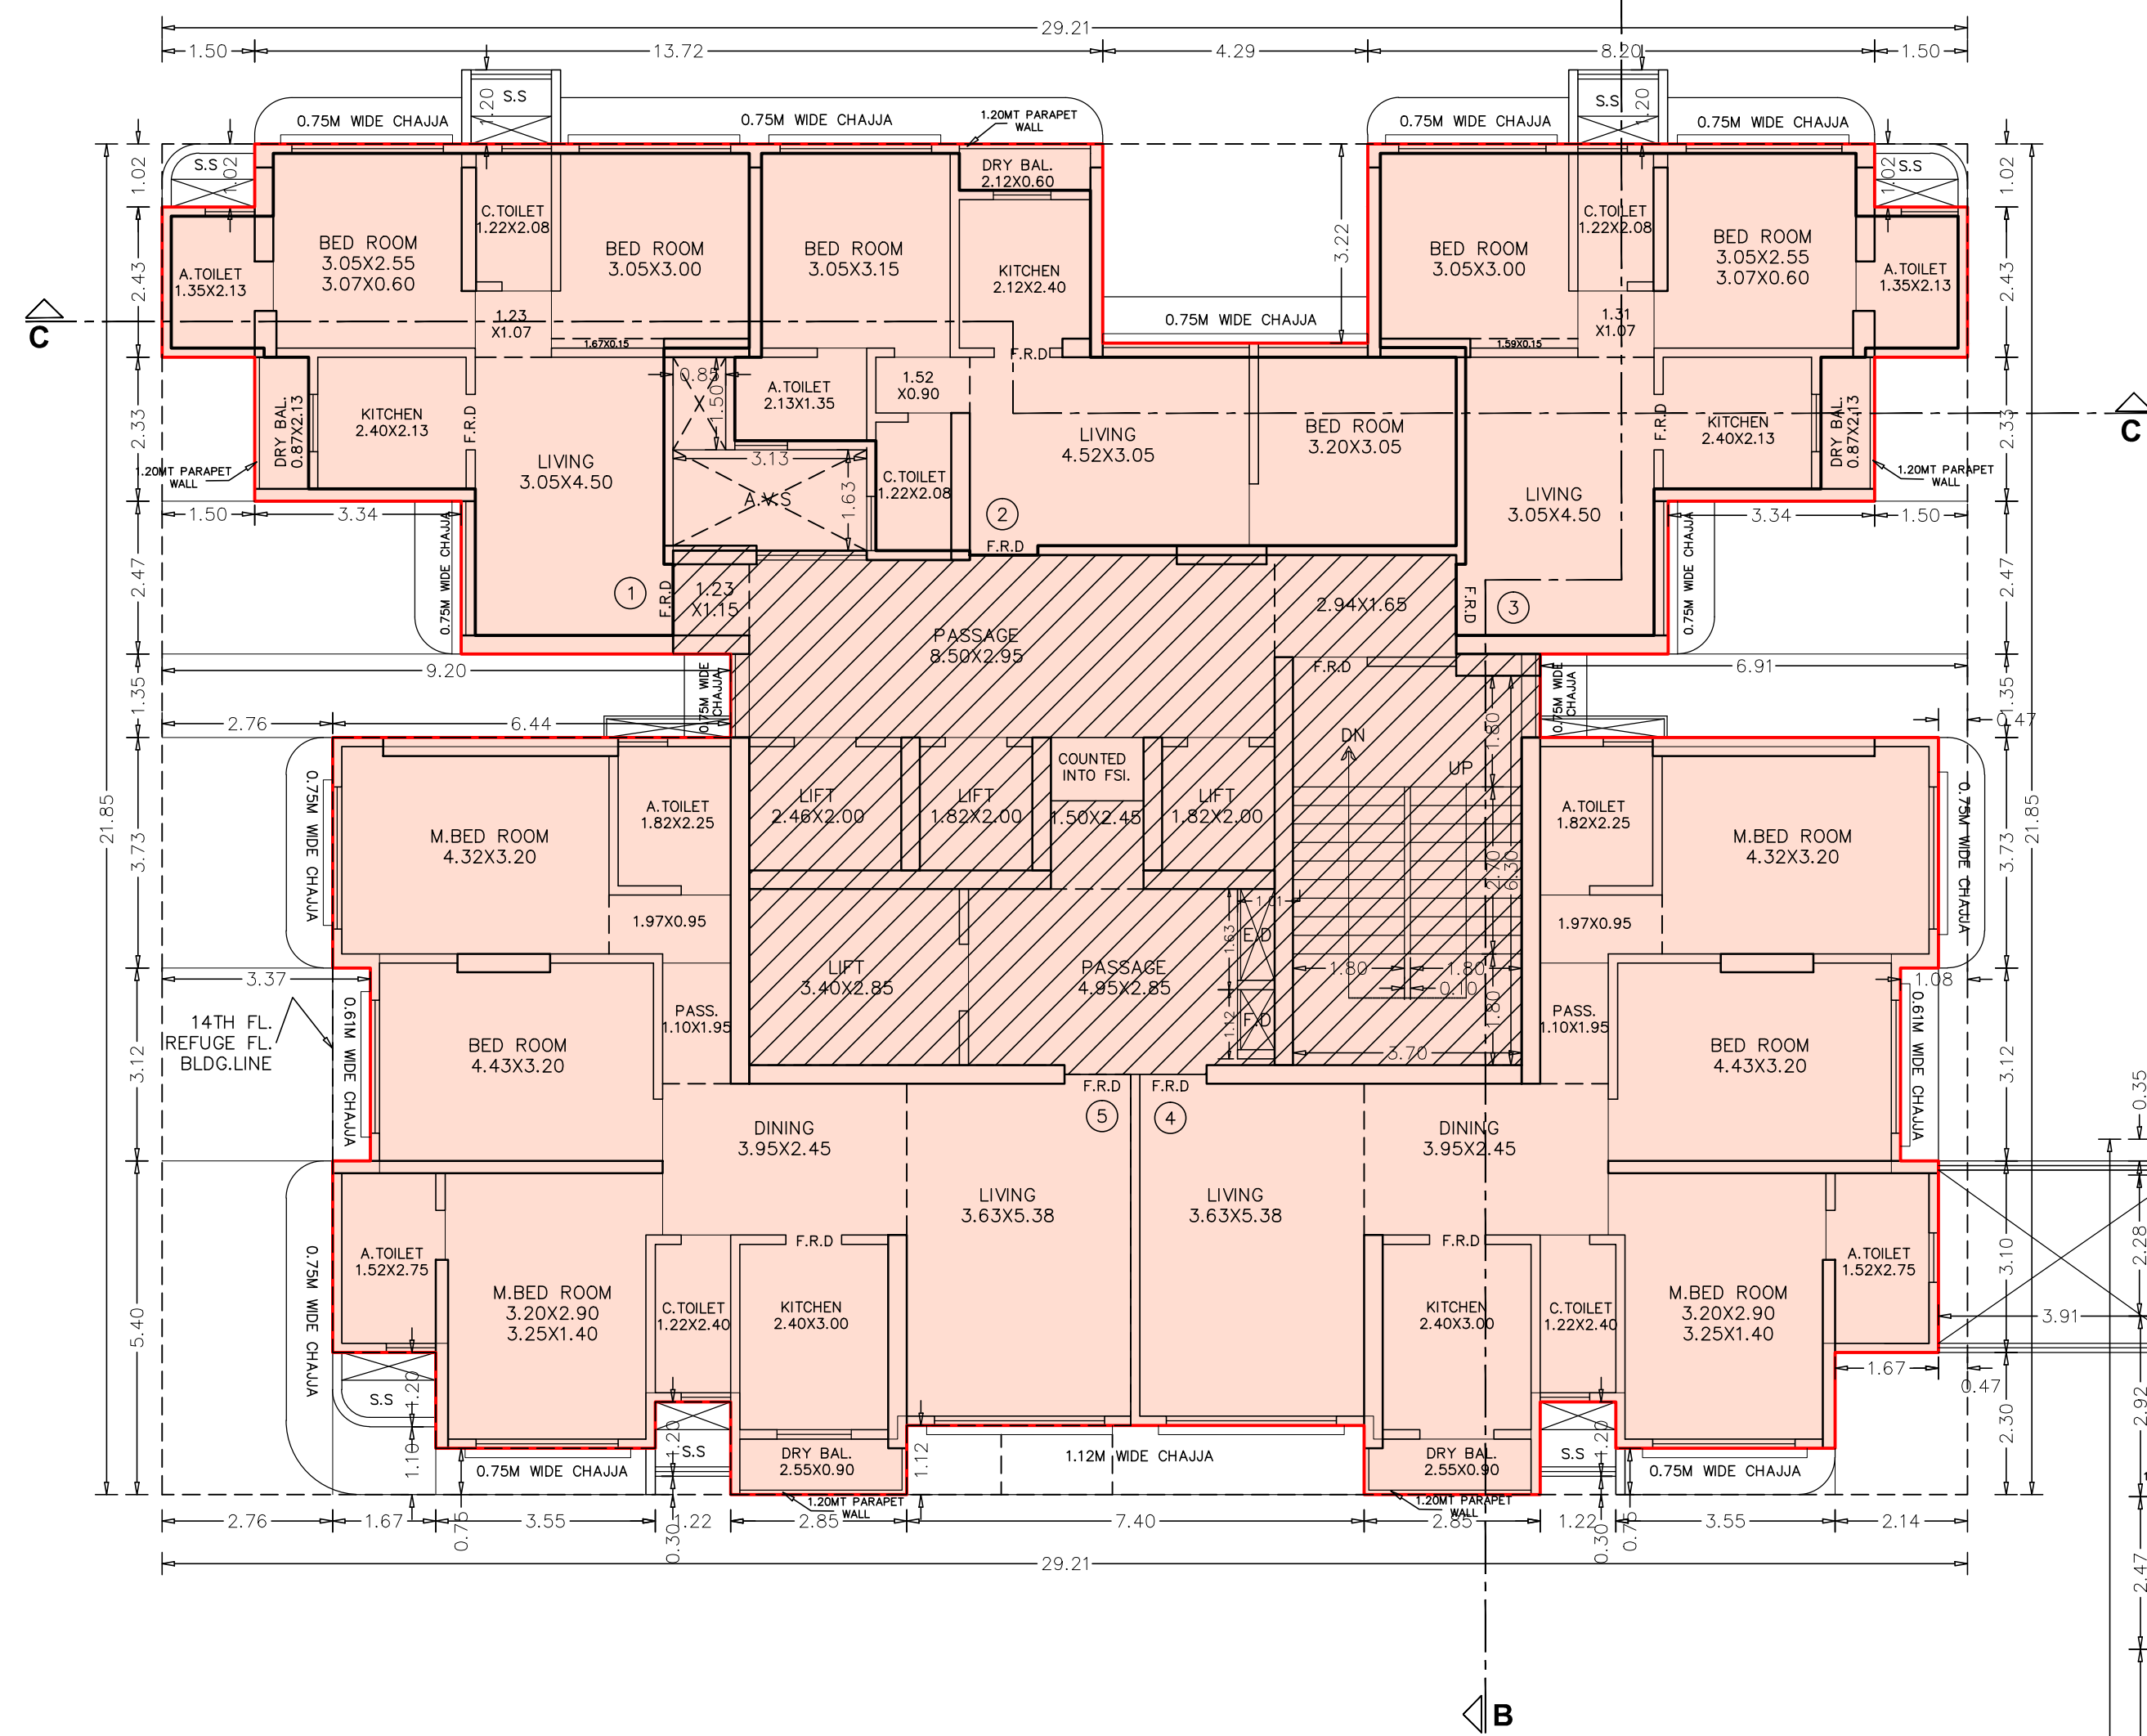


10TH TO 12TH FLOOR PLAN

SCALE = 1:100

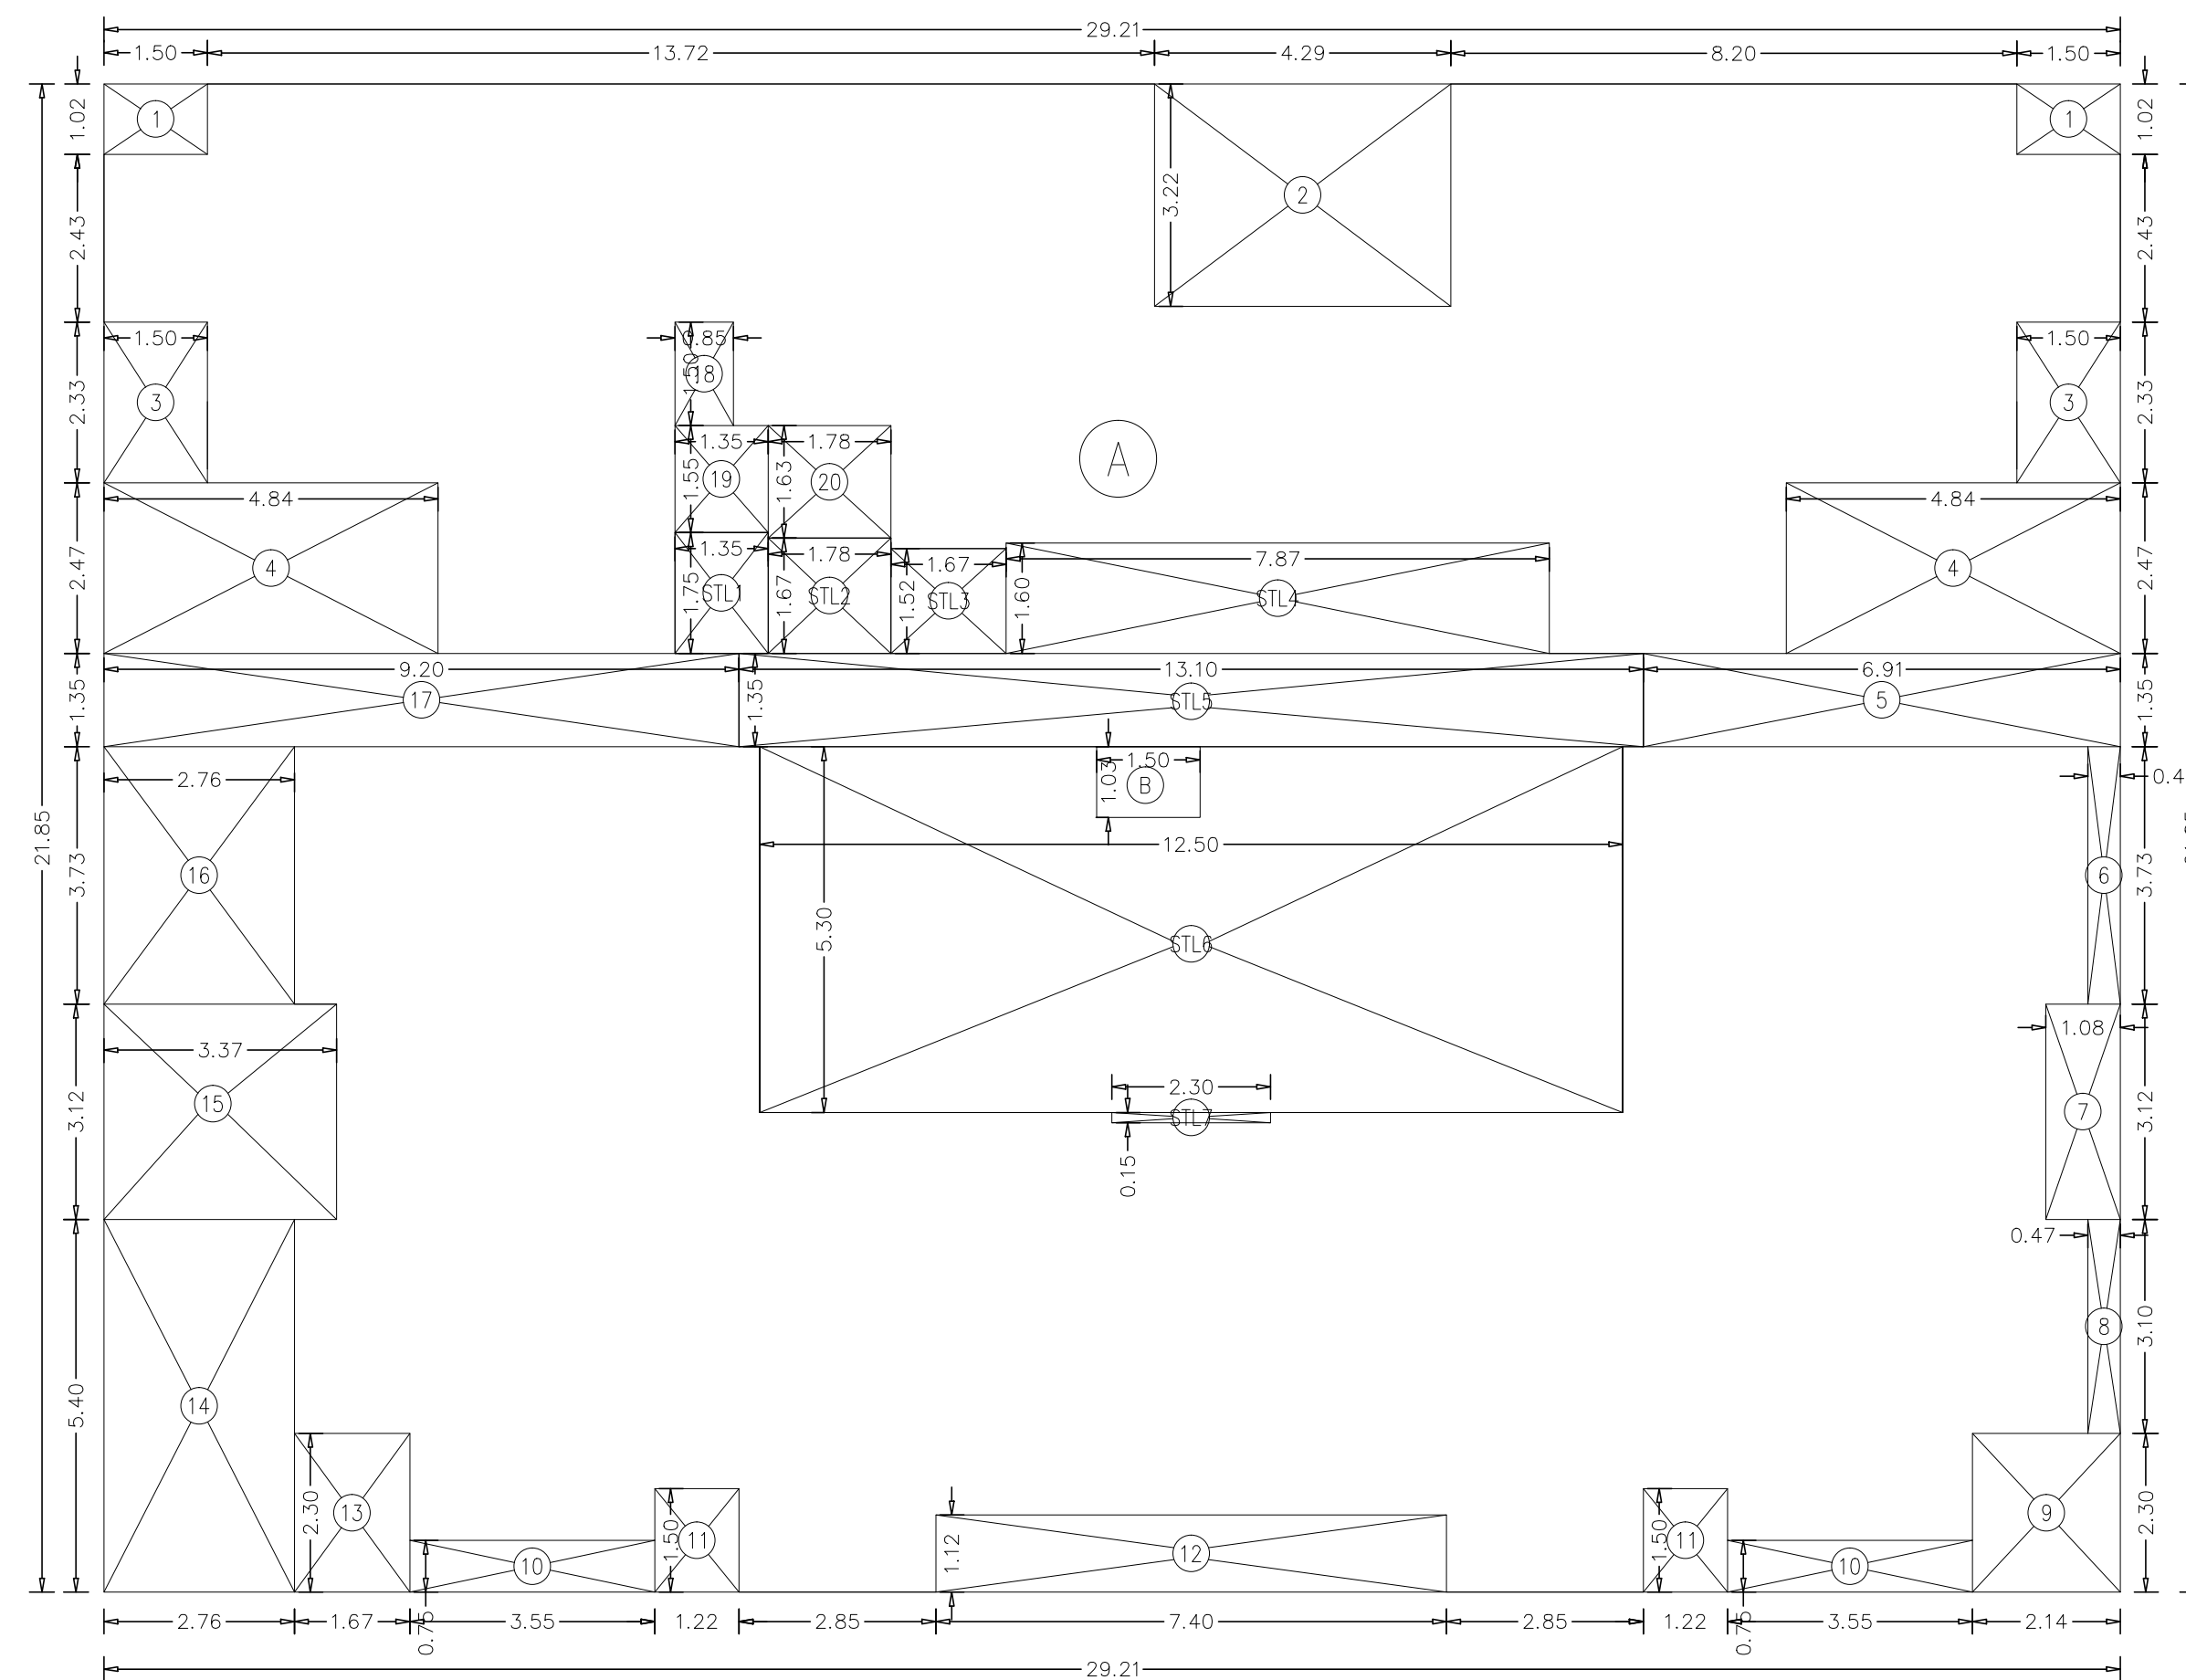

AREA DIAGRAM FOR 10TH TO 12TH FLOOR (WING-B)

SCALE = 1:100

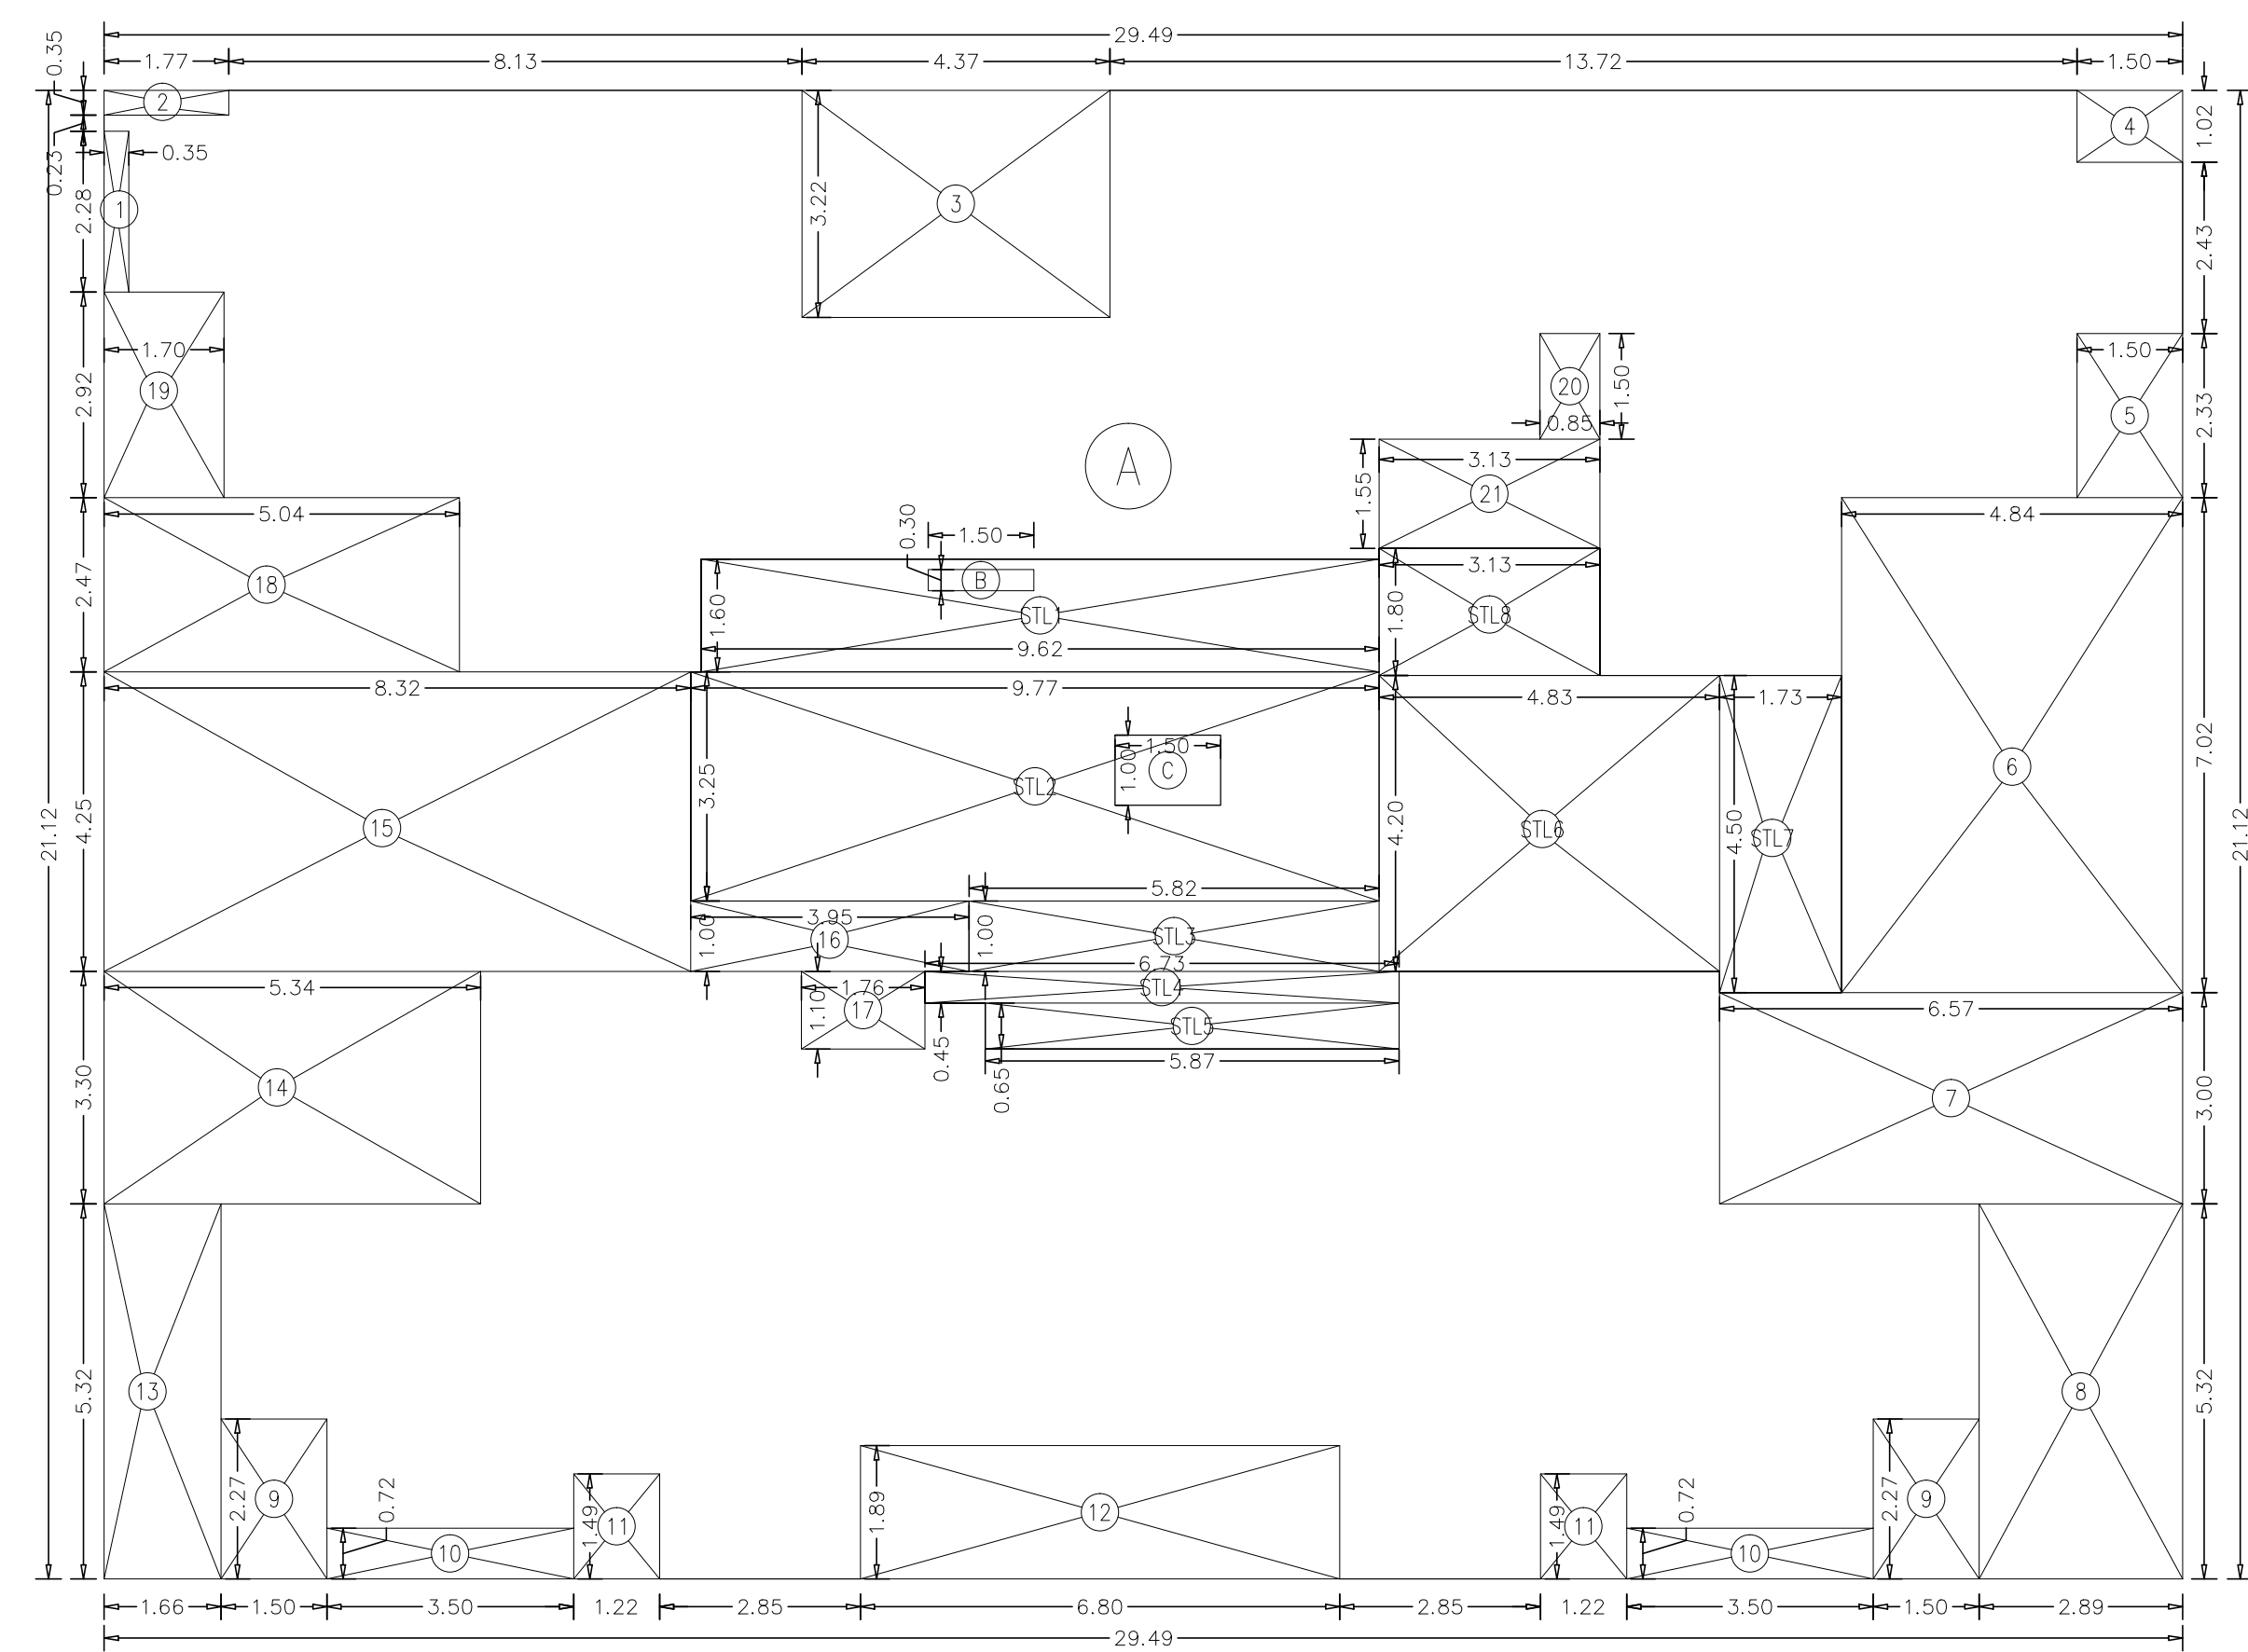

AREA DIAGRAM FOR 10TH & 12TH FLOOR (WING-A)

SCALE = 1:100

BUILT UP AREA CALCULATION (WING -B)			
10TH & 12TH FLOOR			
A	29.21	X 21.85	X 1NO = 638.24 SQ.MT.
B	1.50	X 1.03	X 1NO = 1.55 SQ.MT.
TOTAL ADDITION			= 639.79 SQ.MT.
DEDUCTIONS			
1	1.50	X 1.02	X 2NOS = 3.06 SQ.MT.
2	4.29	X 3.22	X 1NO = 13.81 SQ.MT.
3	1.50	X 2.33	X 2NOS = 6.99 SQ.MT.
4	4.84	X 2.47	X 2NOS = 23.91 SQ.MT.
5	6.91	X 1.35	X 1NO = 9.33 SQ.MT.
6	0.47	X 3.73	X 1NO = 1.75 SQ.MT.
7	1.08	X 3.12	X 1NO = 3.37 SQ.MT.
8	0.47	X 3.10	X 1NO = 1.46 SQ.MT.
9	2.14	X 2.30	X 1NO = 4.92 SQ.MT.
10	3.55	X 0.75	X 2NOS = 5.33 SQ.MT.
11	1.22	X 1.50	X 2NOS = 3.66 SQ.MT.
12	7.40	X 1.12	X 1NO = 8.29 SQ.MT.
13	1.67	X 2.30	X 1NO = 3.84 SQ.MT.
14	2.76	X 5.40	X 1NO = 14.90 SQ.MT.
15	3.37	X 3.12	X 1NO = 10.51 SQ.MT.
16	2.76	X 3.73	X 1NO = 10.29 SQ.MT.
17	9.20	X 1.35	X 1NO = 12.42 SQ.MT.
18	0.85	X 1.50	X 1NO = 1.28 SQ.MT.
19	1.35	X 1.55	X 1NO = 2.09 SQ.MT.
20	1.78	X 1.63	X 1NO = 2.90 SQ.MT.
TOTAL DEDUCTION			= 144.11 SQ.MT.
TOTAL BUILT UP AREA [X - Y1]			= 495.68 SQ.MT.
STAIRCASE LOBBY AREA CALCULATION			
STL1	1.35	X 1.75	X 1NO = 2.36 SQ.MT.
STL2	1.78	X 1.67	X 1NO = 2.97 SQ.MT.
STL3	1.67	X 1.52	X 1NO = 2.54 SQ.MT.
STL4	7.87	X 1.60	X 1NO = 12.59 SQ.MT.
STL5	13.10	X 1.35	X 1NO = 17.69 SQ.MT.
STL6	12.50	X 5.30	X 1NO = 66.25 SQ.MT.
STL7	2.30	X 0.15	X 1NO = 0.35 SQ.MT.
TOTAL STAIRCASE LOBBY AREA			= 104.75 SQ.MT.
NET BUILT UP AREA [X1 - (Y2)]			= 390.93 SQ.MT.

BUILT UP AREA CALCULATION (WING -A)			
10TH TO 12TH FLOOR			
A	29.49	X 21.12	X 1NO = 622.83 SQ.MT.
B	1.50	X 0.30	X 1NO = 0.45 SQ.MT.
C	1.50	X 1.00	X 1NO = 1.50 SQ.MT.
TOTAL ADDITION			= 624.78 SQ.MT.
DEDUCTIONS			
1	0.35	X 2.28	X 1NO = 0.80 SQ.MT.
2	1.77	X 0.35	X 1NO = 0.62 SQ.MT.
3	4.37	X 3.22	X 1NO = 14.07 SQ.MT.
4	1.50	X 1.02	X 1NO = 1.53 SQ.MT.
5	1.50	X 2.33	X 1NO = 3.50 SQ.MT.
6	4.84	X 7.02	X 1NO = 33.98 SQ.MT.
7	6.57	X 3.00	X 1NO = 19.71 SQ.MT.
8	2.89	X 5.32	X 1NO = 15.37 SQ.MT.
9	1.50	X 2.27	X 2NOS = 6.81 SQ.MT.
10	3.50	X 0.72	X 2NOS = 5.04 SQ.MT.
11	1.22	X 1.49	X 2NOS = 3.64 SQ.MT.
12	6.80	X 1.89	X 1NO = 12.85 SQ.MT.
13	1.66	X 5.32	X 1NO = 8.83 SQ.MT.
14	5.34	X 3.30	X 1NO = 17.62 SQ.MT.
15	8.32	X 4.25	X 1NO = 35.36 SQ.MT.
16	3.95	X 1.00	X 1NO = 3.95 SQ.MT.
17	1.76	X 1.10	X 1NO = 1.94 SQ.MT.
18	5.04	X 2.47	X 1NO = 12.45 SQ.MT.
19	1.70	X 2.92	X 1NO = 4.96 SQ.MT.
20	0.85	X 1.50	X 1NO = 1.28 SQ.MT.
21	3.13	X 1.55	X 1NO = 4.85 SQ.MT.
TOTAL DEDUCTION			= 209.16 SQ.MT.
TOTAL BUILT UP AREA [X - Y1]			= 415.62 SQ.MT.
STAIRCASE LOBBY AREA CALCULATION			
STL1	9.62	X 1.60	X 1NO = 15.39 SQ.MT.
STL2	9.77	X 3.25	X 1NO = 31.75 SQ.MT.
STL3	5.82	X 1.00	X 1NO = 5.82 SQ.MT.
STL4	6.73	X 0.45	X 1NO = 3.03 SQ.MT.
STL5	5.87	X 0.65	X 1NO = 3.82 SQ.MT.
STL6	4.83	X 4.20	X 1NO = 20.29 SQ.MT.
STL7	1.73	X 4.50	X 1NO = 7.79 SQ.MT.
STL8	3.13	X 1.80	X 1NO = 5.63 SQ.MT.
TOTAL STAIRCASE LOBBY AREA			= 93.52 SQ.MT.
NET BUILT UP AREA [X1 - (Y2+Y3+Y4)]			= 322.10 SQ.MT.

DATE AND STAMP OF APPROVAL OF PLANS

PLAN FOR REFERENCE

A.E(BP)S&T

E.E(BP)ES-II

CONTENTS OF SHEET

10TH TO 12TH FLOOR PLAN, BUILT UP AREA CALCULATION, ETC.

DESCRIPTION OF PROPOSAL & PROPERTY

PROPOSED REDEVELOPMENT OF EXISTING BUILDING ON PLOT BEARING C.T.S. NO. 661/2 OF VILLAGE NAHUR AT HIRA NAGAR GOREGAON-MULUND LINK ROAD, MULUND WEST, MUMBAI 400080.

NAME & SIGNATURE OF OWNER

NAME & SIGNATURE OF ARCHITECT

(C.A. TO OWNER)
for. KANTA SURENDRA CHS.Ltd.SUNIL R. DEOLE
Lic no. D/248/L.S.

deole bros

REVISION

DESCRIPTION

SCALE 1:100

DATE 13.09.2019

DRAWN BY Sunil R

SHEET NO. 10/17

JOB NO. 1518

LICENSED SURVEYORS,
ENGINEERS & PROJECT
MANAGEMENT CONSULTANTS

701/702 A'WING JAY-VIJAY BUILDING

UDAY CINEMA ROAD,

GHATKOPAR (WEST) MUMBAI 400086

PHONE: 25148396/25149102