

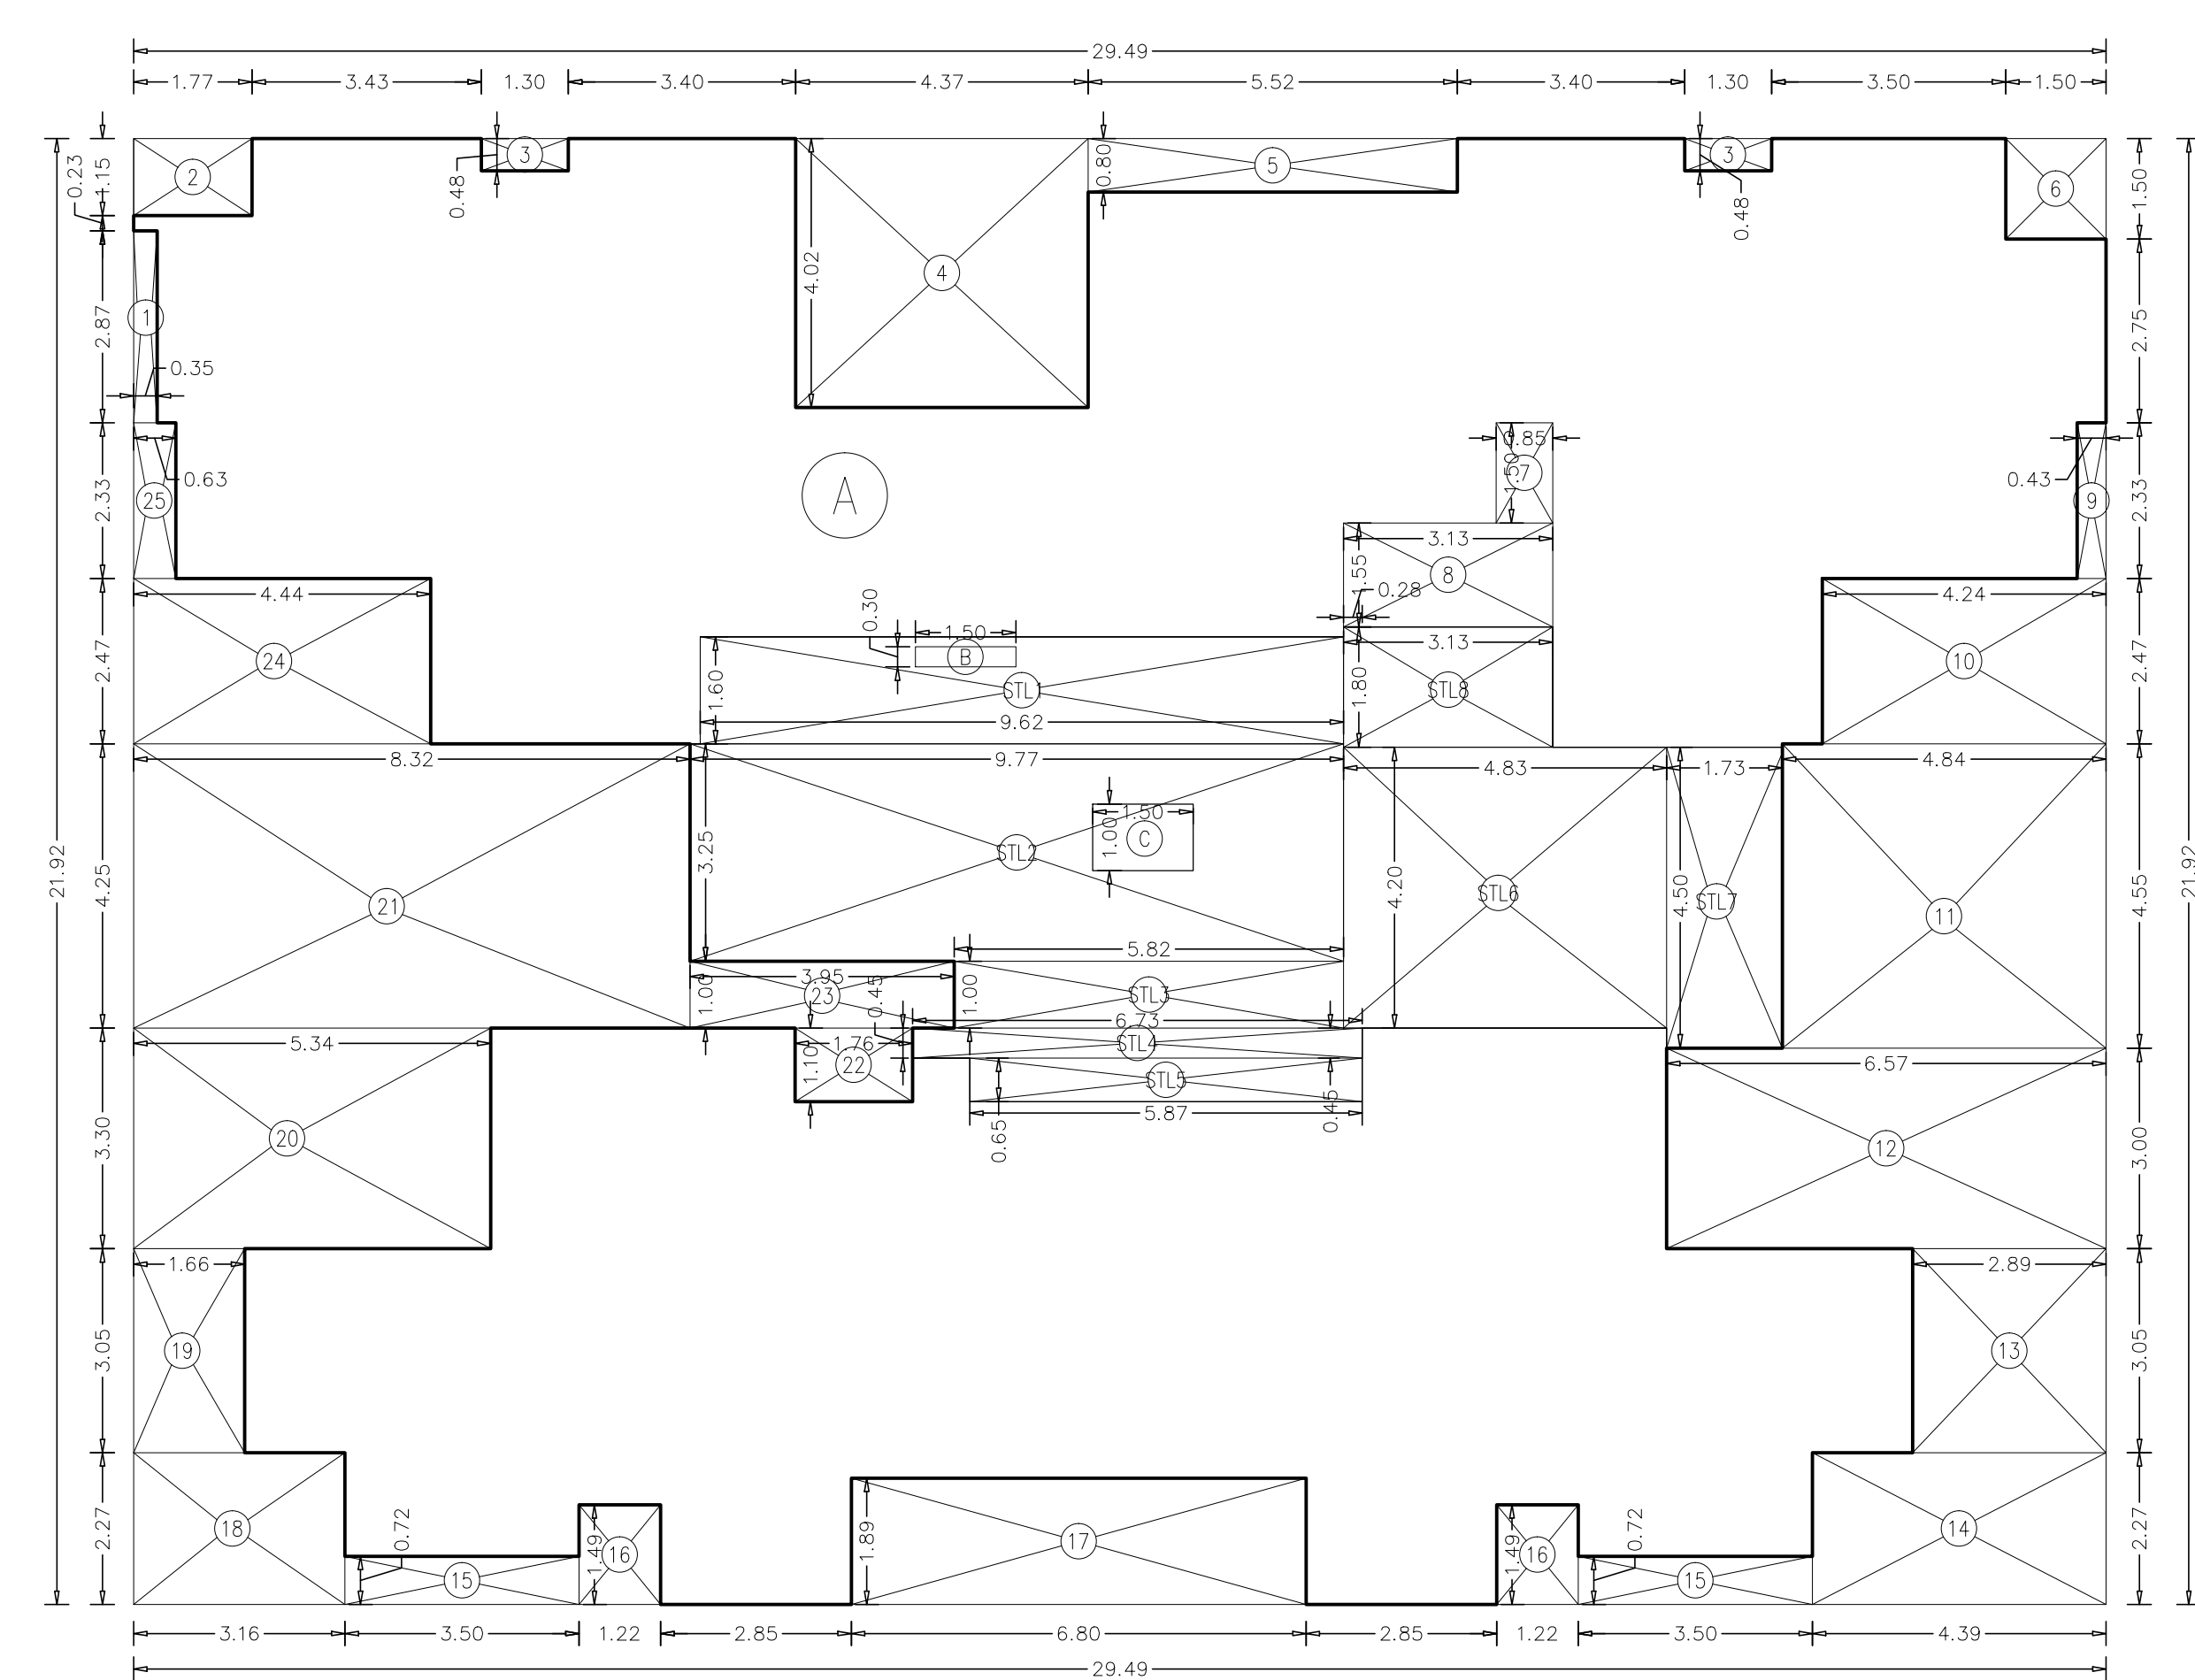
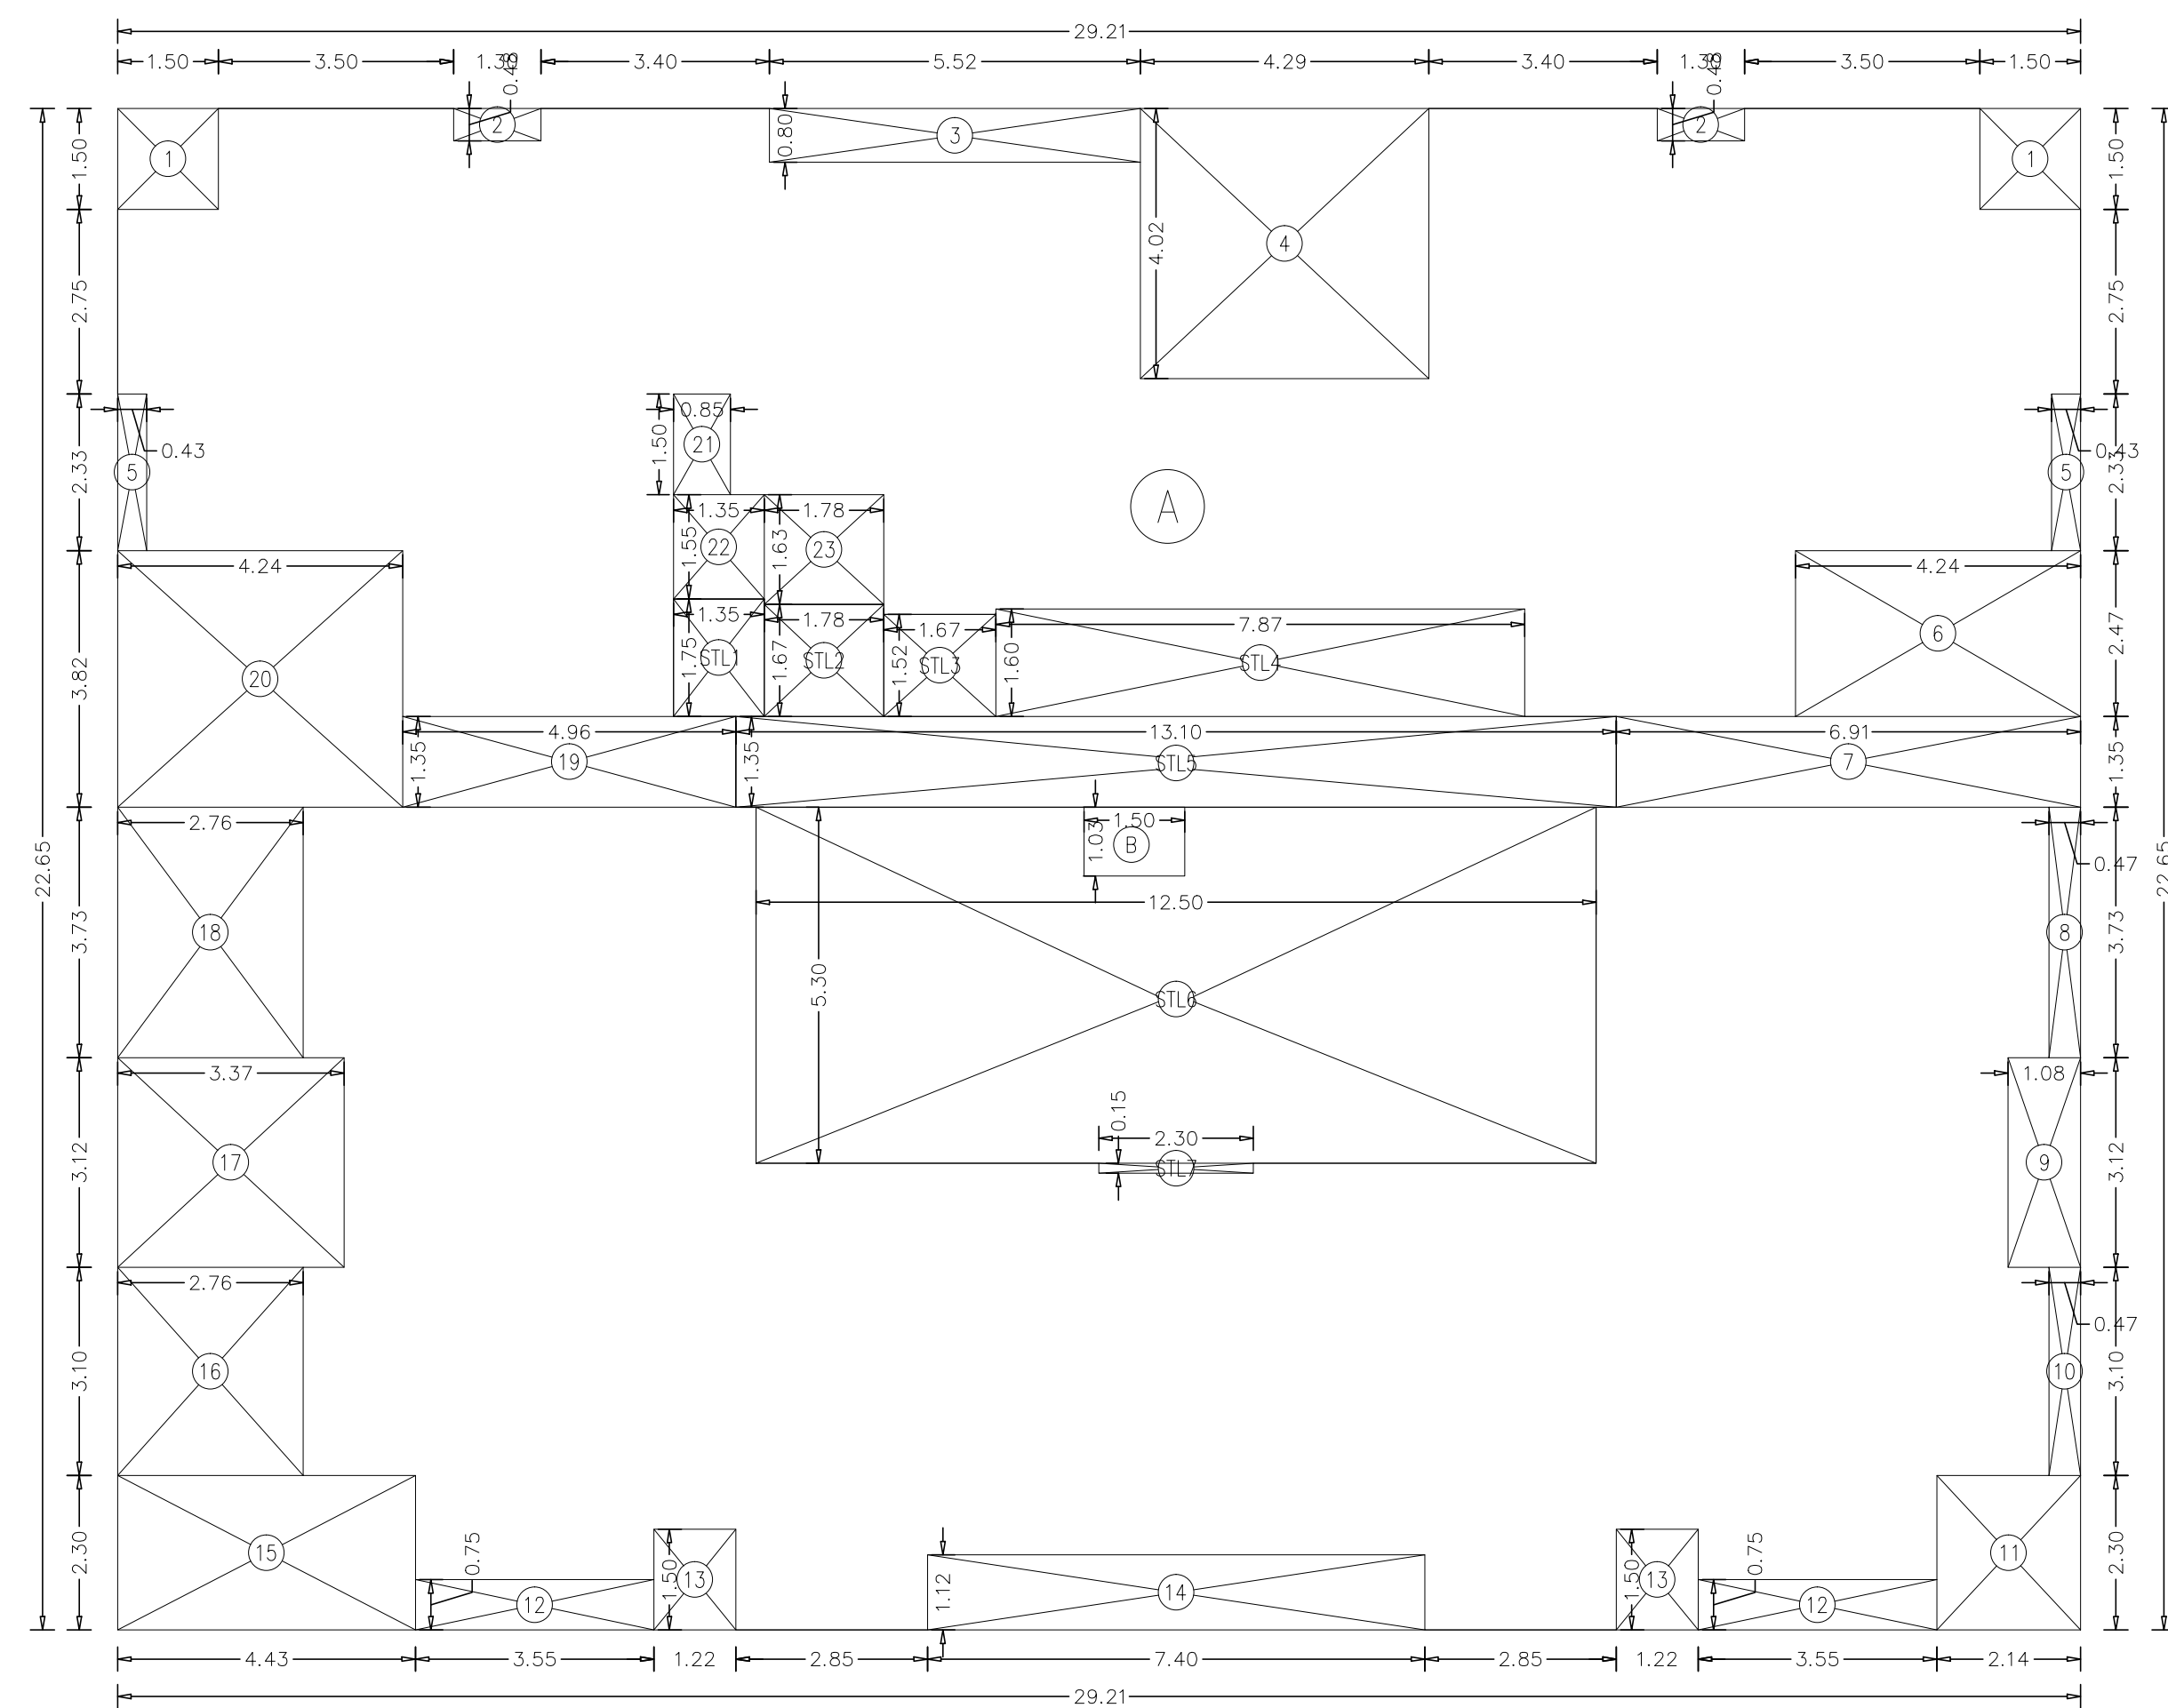


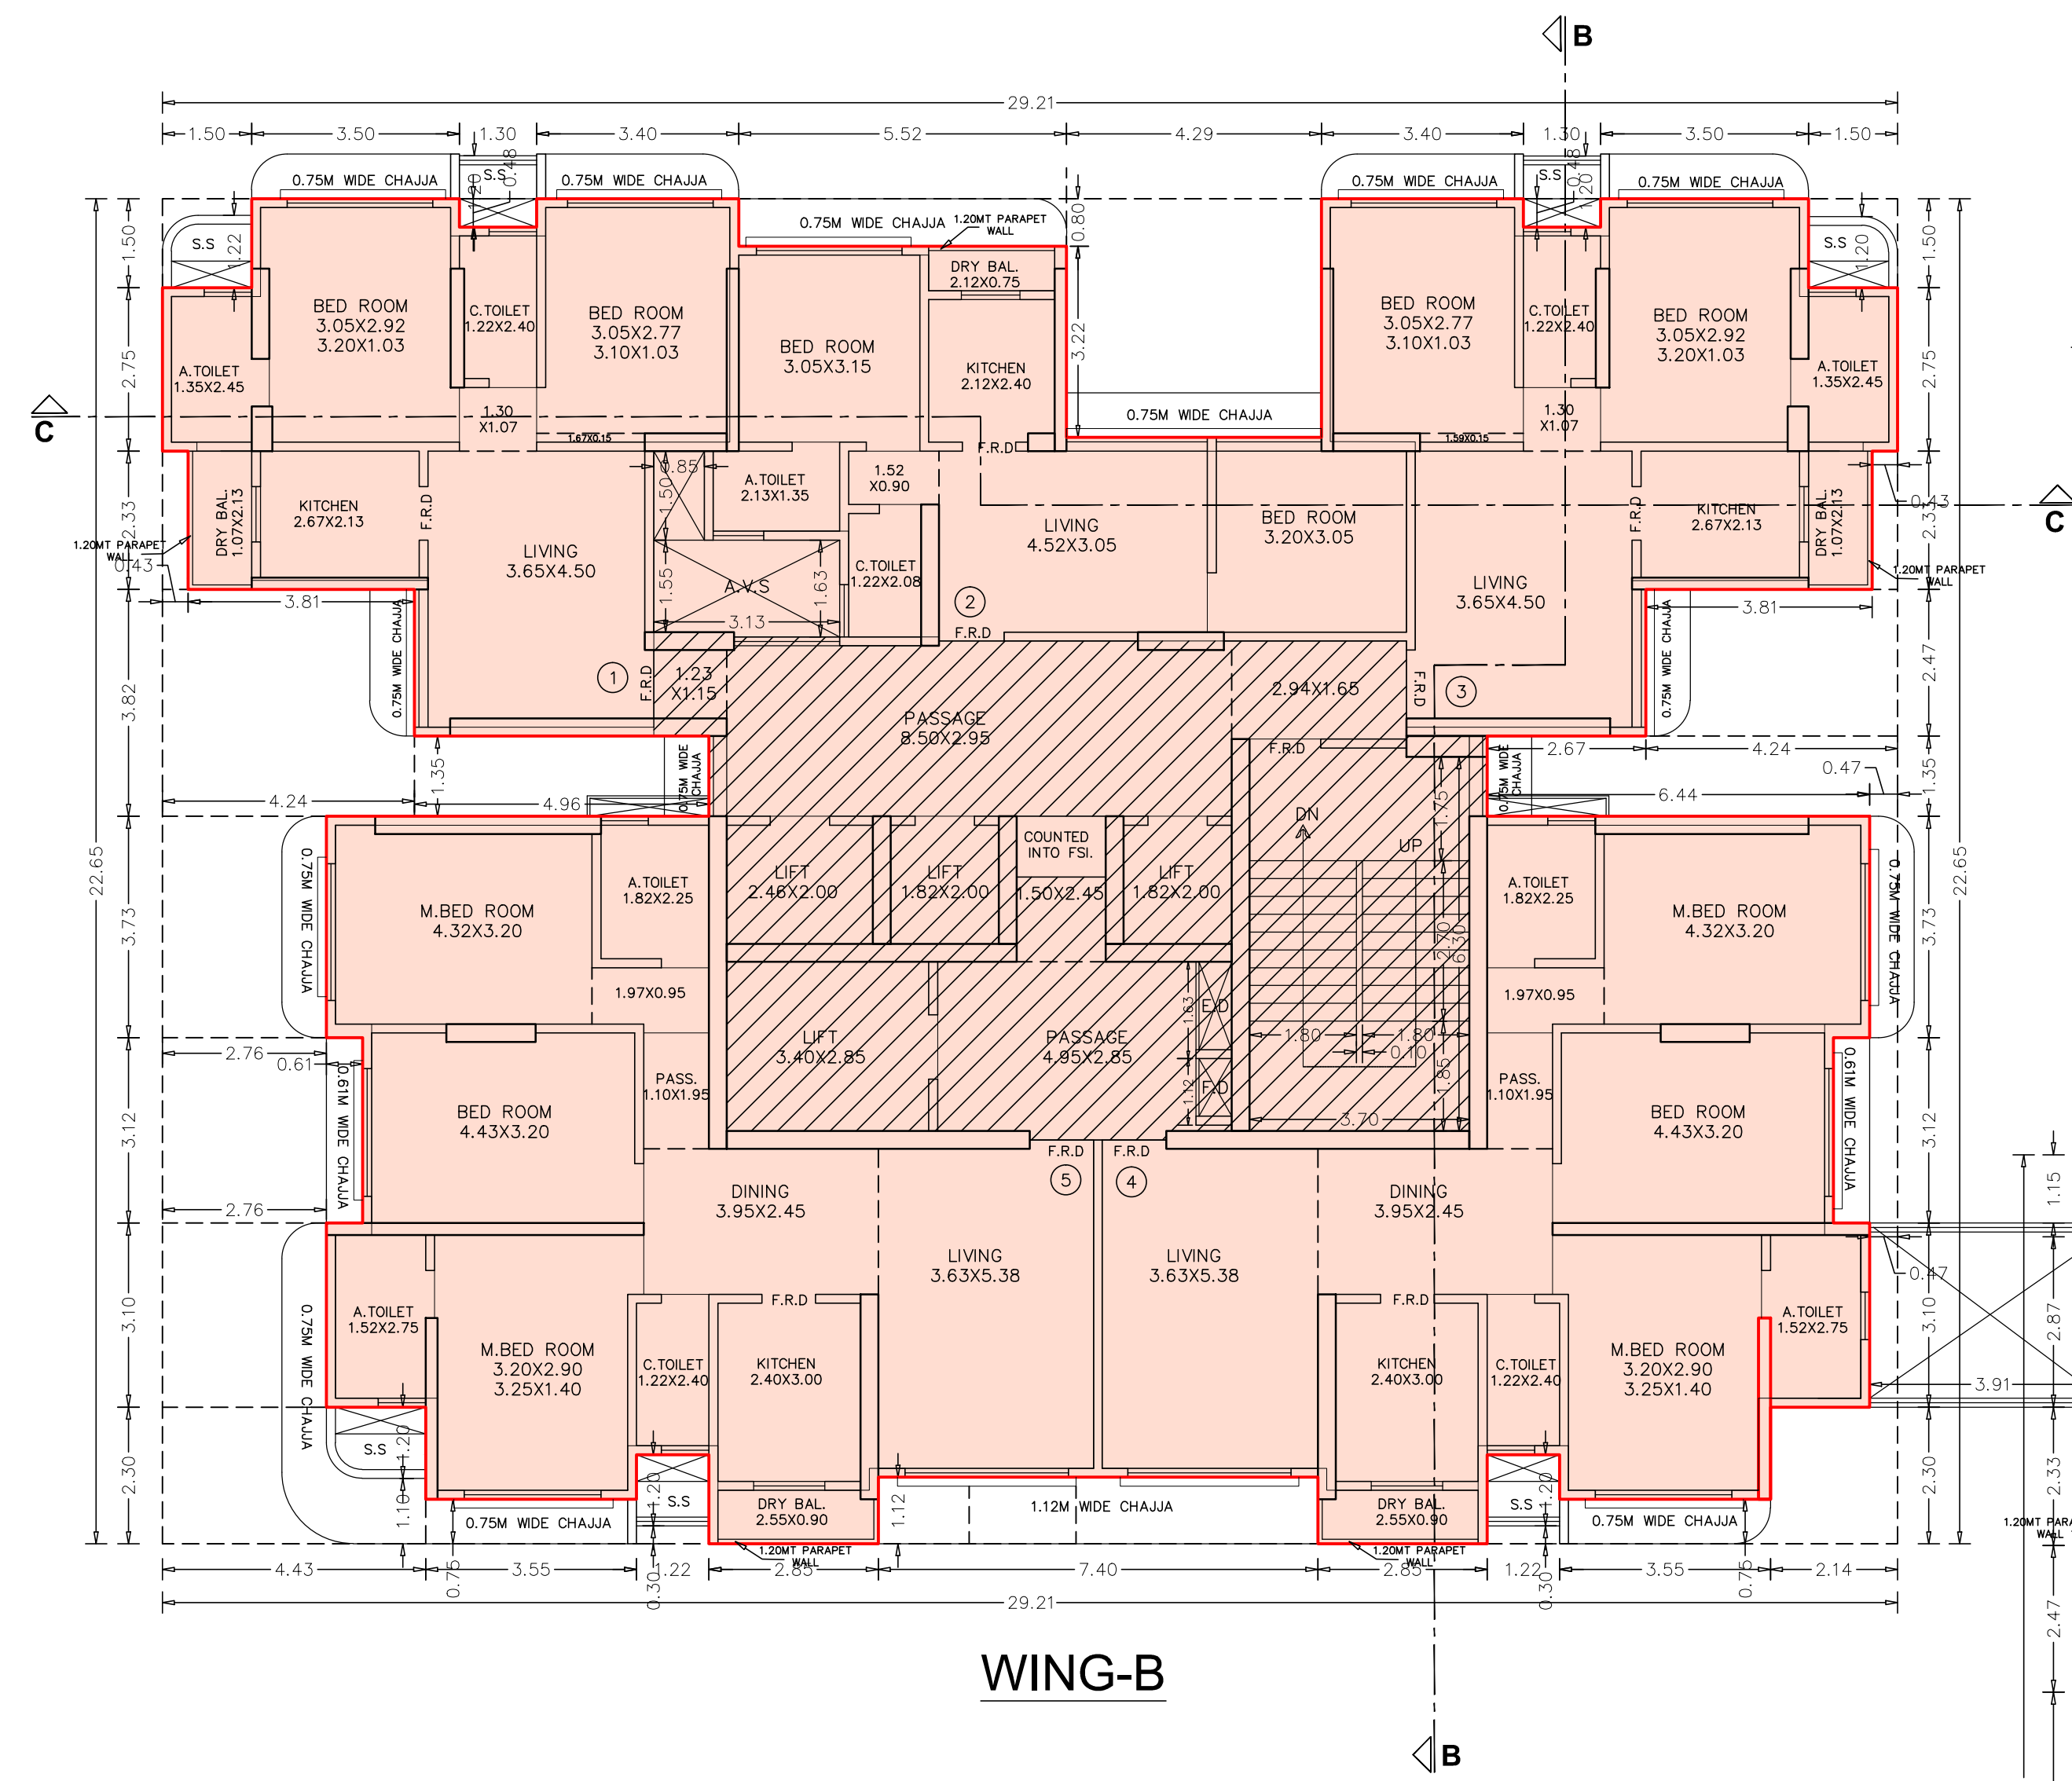


BUILT UP AREA CALCULATION (WING -B)			
14TH TO 16TH FLOOR			
A	29.21 X 22.65 X 1NO	=	661.61 SQ.MT.
B	1.50 X 1.03 X 1NO	=	1.55 SQ.MT.
TOTAL ADDITION		=	663.16 SQ.MT. X
DEDUCTIONS			
1	1.50 X 1.50 X 2NOS	=	4.50 SQ.MT.
2	1.30 X 0.48 X 2NOS	=	1.25 SQ.MT.
3	5.52 X 0.80 X 1NO	=	4.42 SQ.MT.
4	4.29 X 4.02 X 1NO	=	17.25 SQ.MT.
5	0.43 X 2.33 X 2NOS	=	2.00 SQ.MT.
6	4.24 X 2.47 X 1NO	=	10.47 SQ.MT.
7	6.91 X 1.35 X 1NO	=	9.33 SQ.MT.
8	0.47 X 3.73 X 1NO	=	1.75 SQ.MT.
9	1.08 X 3.12 X 1NO	=	3.37 SQ.MT.
10	0.47 X 3.10 X 1NO	=	1.46 SQ.MT.
11	2.14 X 2.30 X 1NO	=	4.92 SQ.MT.
12	3.55 X 0.75 X 2NOS	=	5.33 SQ.MT.
13	1.22 X 1.50 X 2NOS	=	3.66 SQ.MT.
14	7.40 X 1.12 X 1NO	=	8.29 SQ.MT.
15	4.43 X 2.30 X 1NO	=	10.19 SQ.MT.
16	2.76 X 3.10 X 1NO	=	8.56 SQ.MT.
17	3.37 X 3.12 X 1NO	=	10.51 SQ.MT.
18	2.76 X 3.73 X 1NO	=	10.29 SQ.MT.
19	4.96 X 1.35 X 1NO	=	6.70 SQ.MT.
20	4.24 X 3.82 X 1NO	=	16.20 SQ.MT.
21	0.85 X 1.50 X 1NO	=	1.28 SQ.MT.
22	1.35 X 1.55 X 1NO	=	2.09 SQ.MT.
23	1.78 X 1.63 X 1NO	=	2.90 SQ.MT.
TOTAL DEDUCTION		=	146.72 SQ.MT. Y1
TOTAL BUILT UP AREA [X - Y1]		=	516.44 SQ.MT. X1
STAIRCASE LOBBY AREA CALCULATION			
STL1	1.35 X 1.75 X 1NO	=	2.36 SQ.MT.
STL2	1.78 X 1.67 X 1NO	=	2.97 SQ.MT.
STL3	1.67 X 1.52 X 1NO	=	2.54 SQ.MT.
STL4	7.87 X 1.60 X 1NO	=	12.59 SQ.MT.
STL5	13.10 X 1.35 X 1NO	=	17.69 SQ.MT.
STL6	12.50 X 5.30 X 1NO	=	66.25 SQ.MT.
STL7	2.30 X 0.15 X 1NO	=	0.35 SQ.MT.
TOTAL STAIRCASE LOBBY AREA		=	104.75 SQ.MT. Y2
NET BUILT UP AREA [X1 - (Y2)]		=	411.69 SQ.MT.

BUILT UP AREA CALCULATION (WING -A)			
14TH TO 16TH FLOOR			
A	29.49 X 21.92 X 1NO	=	646.42 SQ.MT.
B	1.50 X 0.30 X 1NO	=	0.45 SQ.MT.
C	1.50 X 1.00 X 1NO	=	1.50 SQ.MT.
TOTAL ADDITION		=	648.37 SQ.MT. X
DEDUCTIONS			
1	0.35 X 2.87 X 1NO	=	1.00 SQ.MT.
2	1.77 X 1.15 X 1NO	=	2.04 SQ.MT.
3	1.30 X 0.48 X 2NOS	=	1.25 SQ.MT.
4	4.37 X 4.02 X 1NO	=	17.57 SQ.MT.
5	5.52 X 0.80 X 1NO	=	4.42 SQ.MT.
6	1.50 X 1.50 X 1NO	=	2.25 SQ.MT.
7	0.85 X 1.50 X 1NO	=	1.28 SQ.MT.
8	3.13 X 1.55 X 1NO	=	4.85 SQ.MT.
9	0.43 X 2.33 X 1NO	=	1.00 SQ.MT.
10	4.24 X 2.47 X 1NO	=	10.47 SQ.MT.
11	4.84 X 4.55 X 1NO	=	22.02 SQ.MT.
12	6.57 X 3.00 X 1NO	=	19.71 SQ.MT.
13	2.89 X 3.05 X 1NO	=	8.81 SQ.MT.
14	4.39 X 2.27 X 1NO	=	9.97 SQ.MT.
15	3.50 X 0.72 X 2NOS	=	5.04 SQ.MT.
16	1.22 X 1.49 X 2NOS	=	3.64 SQ.MT.
17	6.80 X 1.89 X 1NO	=	12.85 SQ.MT.
18	3.16 X 2.27 X 1NO	=	7.17 SQ.MT.
19	1.66 X 3.05 X 1NO	=	5.06 SQ.MT.
20	5.34 X 3.30 X 1NO	=	17.62 SQ.MT.
21	8.32 X 4.25 X 1NO	=	35.36 SQ.MT.
22	1.76 X 1.10 X 1NO	=	1.94 SQ.MT.
23	3.95 X 1.00 X 1NO	=	3.95 SQ.MT.
24	4.44 X 2.47 X 1NO	=	10.97 SQ.MT.
25	0.63 X 2.33 X 1NO	=	1.47 SQ.MT.
TOTAL DEDUCTION		=	211.71 SQ.MT. Y1
TOTAL BUILT UP AREA [X - Y1]		=	436.66 SQ.MT. X1
STAIRCASE LOBBY AREA CALCULATION			
STL1	9.62 X 1.60 X 1NO	=	15.39 SQ.MT.
STL2	9.77 X 3.25 X 1NO	=	31.75 SQ.MT.
STL3	5.82 X 1.00 X 1NO	=	5.82 SQ.MT.
STL4	6.73 X 0.45 X 1NO	=	3.03 SQ.MT.
STL5	5.87 X 0.65 X 1NO	=	3.82 SQ.MT.
STL6	4.83 X 4.20 X 1NO	=	20.29 SQ.MT.
STL7	1.73 X 4.50 X 1NO	=	7.79 SQ.MT.
STL8	3.13 X 1.80 X 1NO	=	5.63 SQ.MT.
TOTAL STAIRCASE LOBBY AREA		=	93.52 SQ.MT. Y2
NET BUILT UP AREA [X1 - (Y2)]		=	343.14 SQ.MT.


DATE AND STAMP OF APPROVAL OF PLANS	
PLAN FOR REFERENCE	
A.E(BP)&T	
E.E(BP)ES-II	
CONTENTS OF SHEET	
14TH TO 16TH FLOOR PLAN, BUILT UP AREA CALCULATION, ETC.	
DESCRIPTION OF PROPOSAL & PROPERTY	
PROPOSED REDEVELOPMENT OF EXISTING BUILDING ON PLOT BEARING C.T.S. NO. 661/2 OF VILLAGE NAHAR AT HIRA NAGAR GOREGAON-MULUND LINK ROAD, MULUND WEST, MUMBAI 400080.	
NAME & SIGNATURE OF OWNER	NAME & SIGNATURE OF ARCHITECT
(C.A. TO OWNER) for. KANTA SURENDRA CHS.Ltd.	SUNIL R. DEOLE Lic no. D/248/L.S.
REVISION	DESCRIPTION
NORTH	SCALE 1:100 DATE 13.09.2019
DRAWN BY Sunil.R	MANAGEMENT CONSULTANTS
SHEET NO. 12/17	JOB NO. 1518
deole bros LICENSED SURVEYORS, ENGINEERS & PROJECT MANAGEMENT CONSULTANTS 701/702 A'WING JAY-VIJAY BUILDING UDAY CINEMA ROAD, GHATKOPAR (WEST) MUMBAI 400086 PHONE: 25148396/25149102	

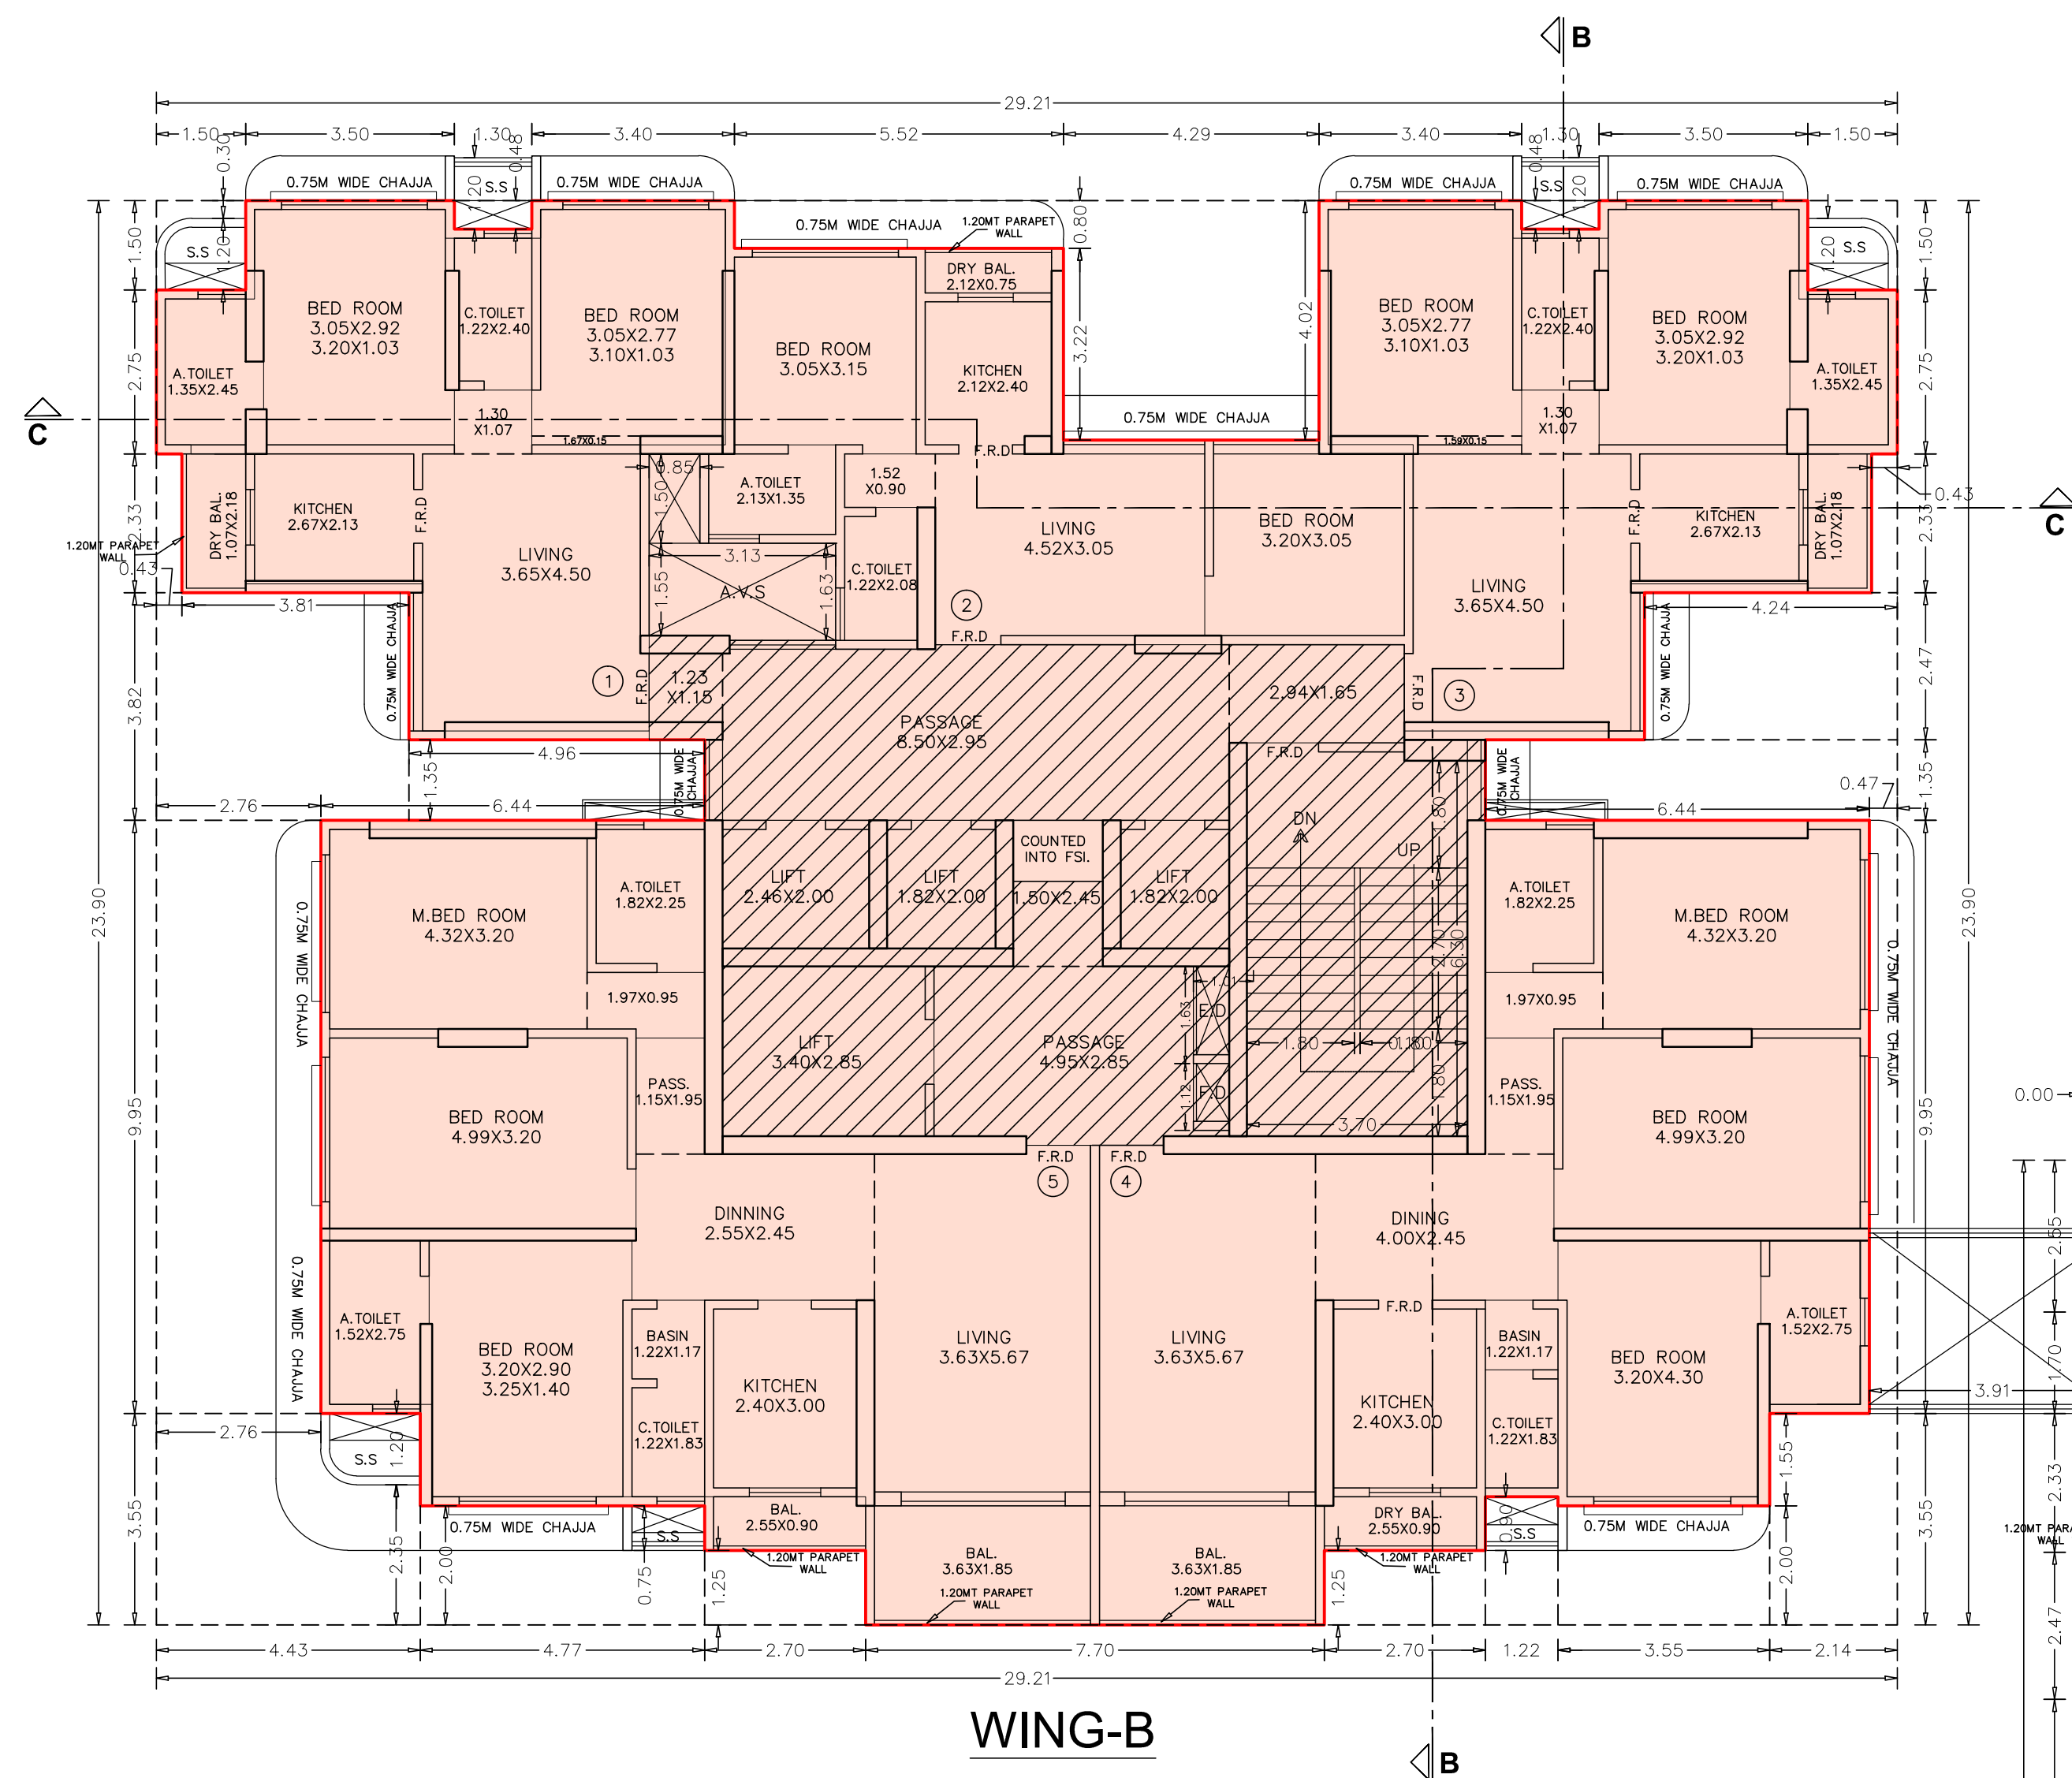


17TH TO 19TH FLOOR PLAN
SCALE = 1:100

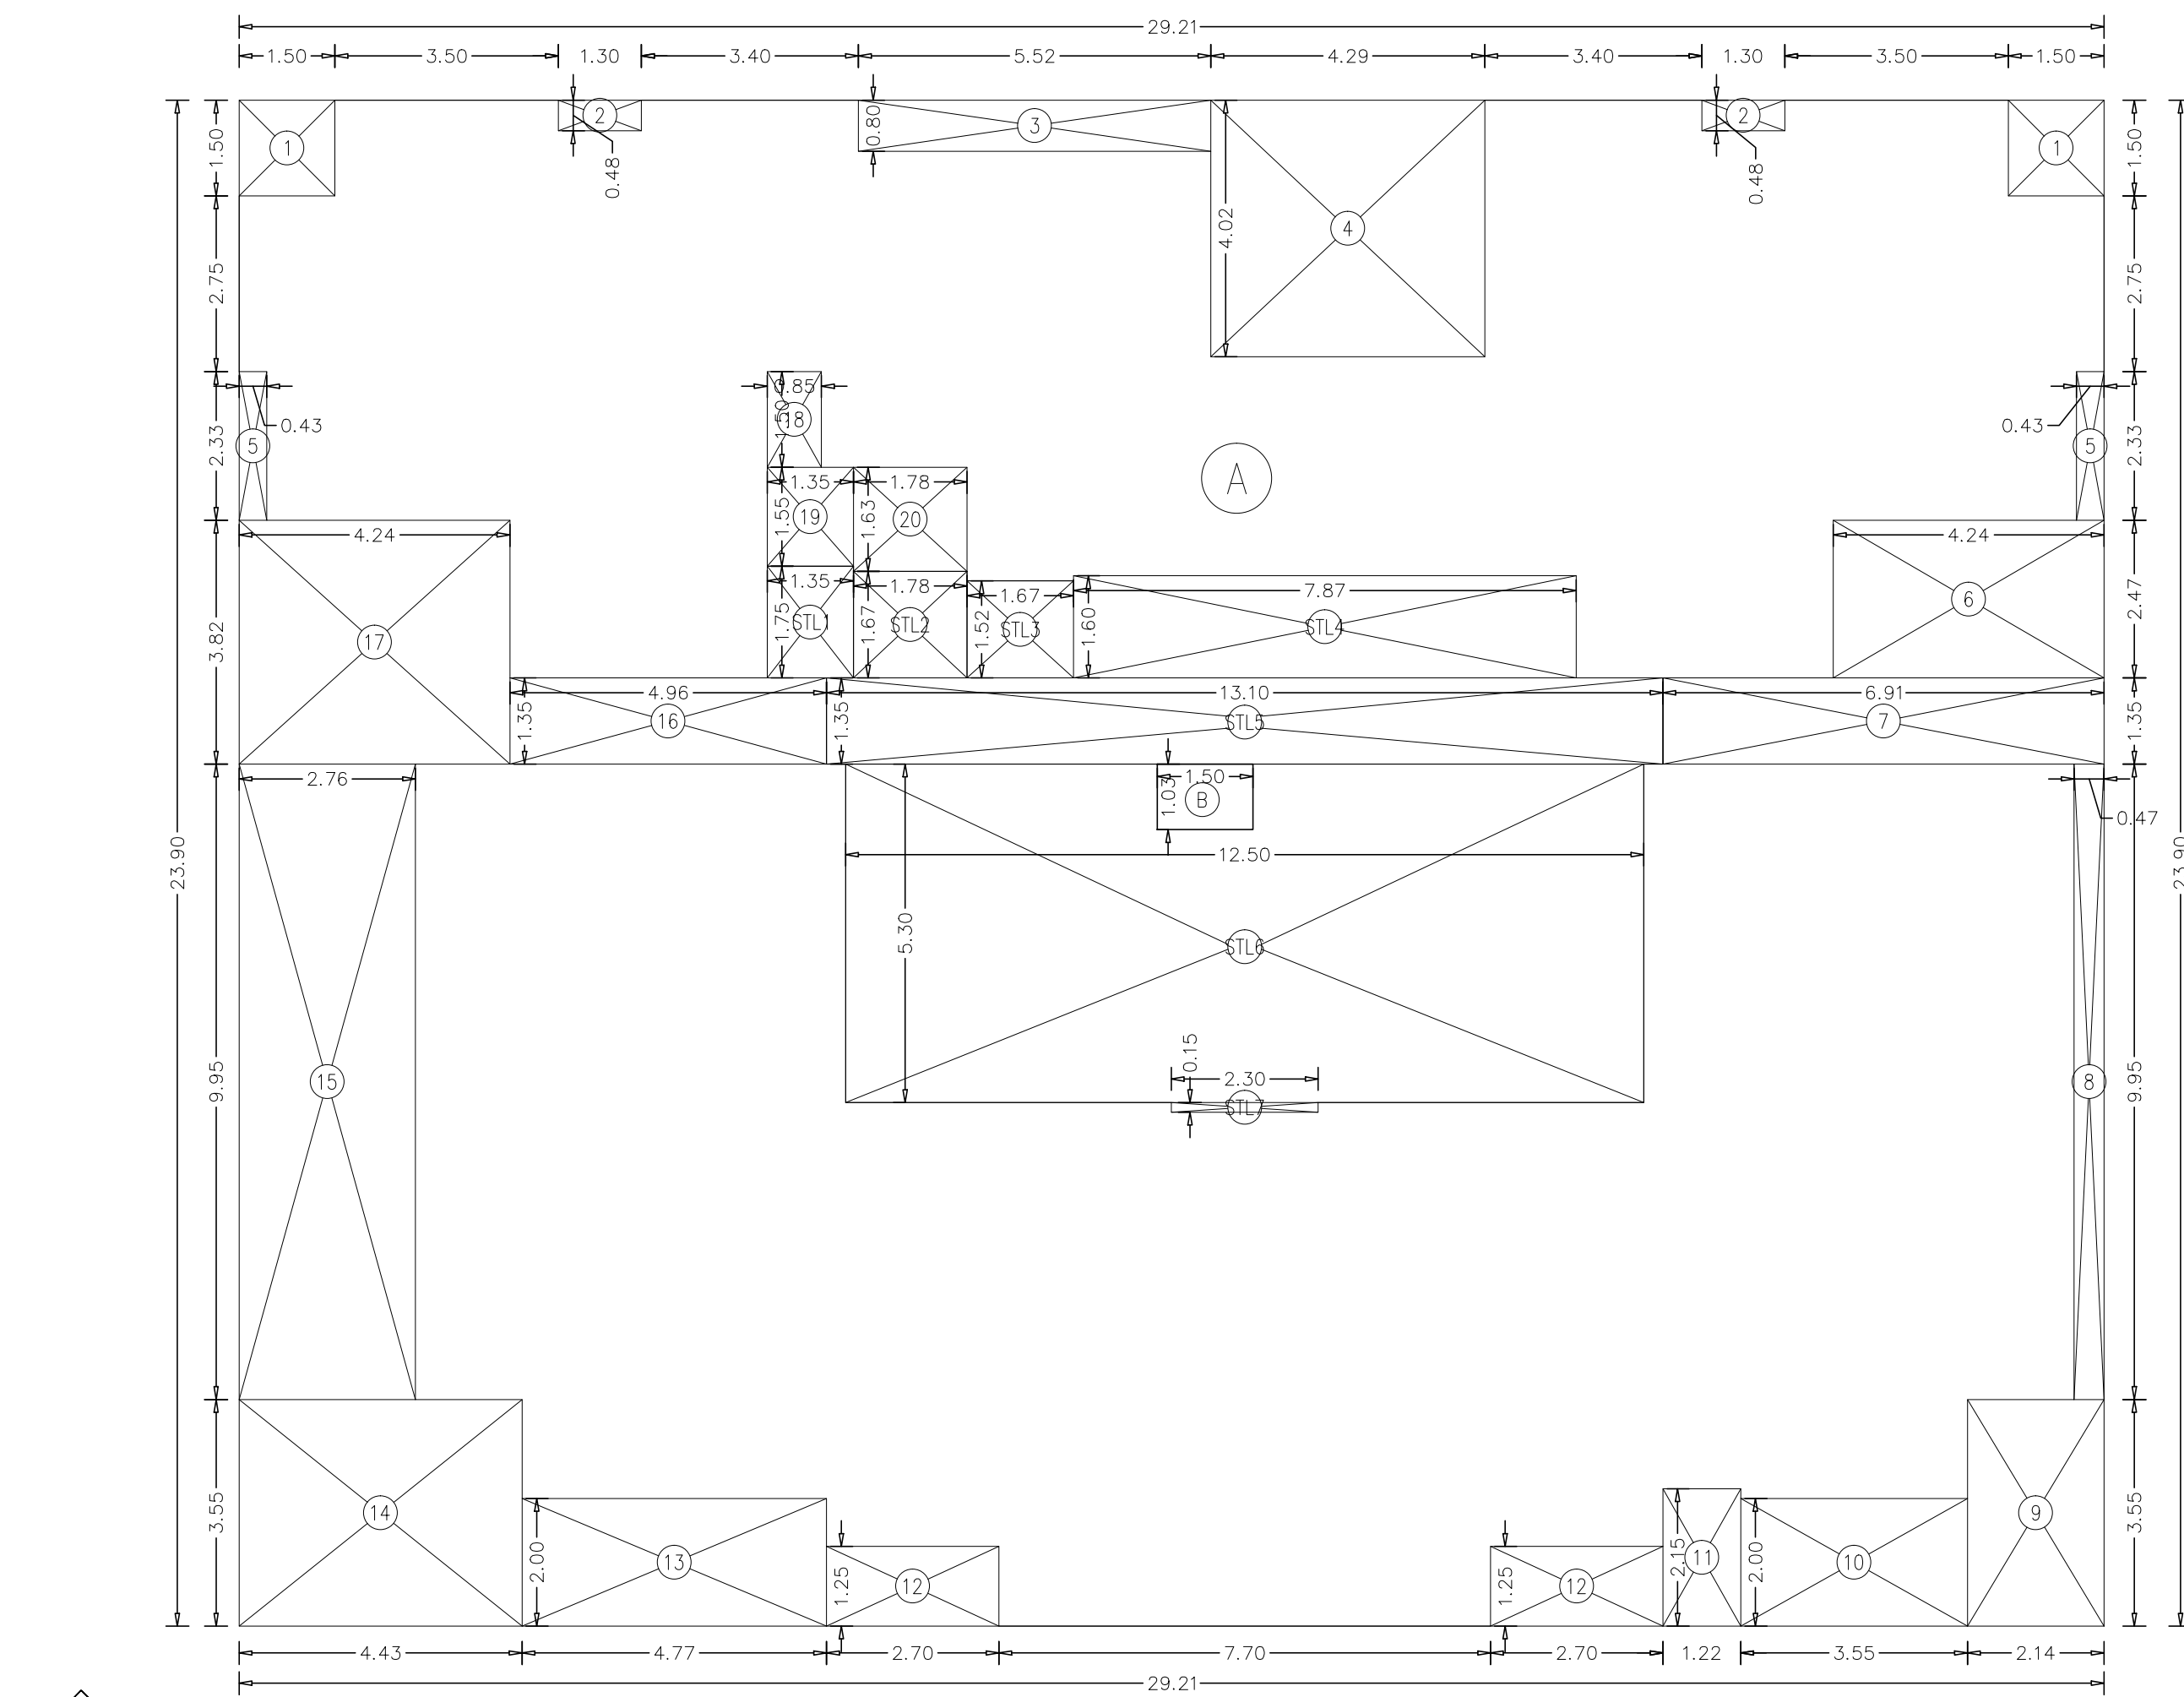

AREA DIAGRAM FOR 17TH TO 19TH FLOOR (WING-'B')
SCALE = 1:100

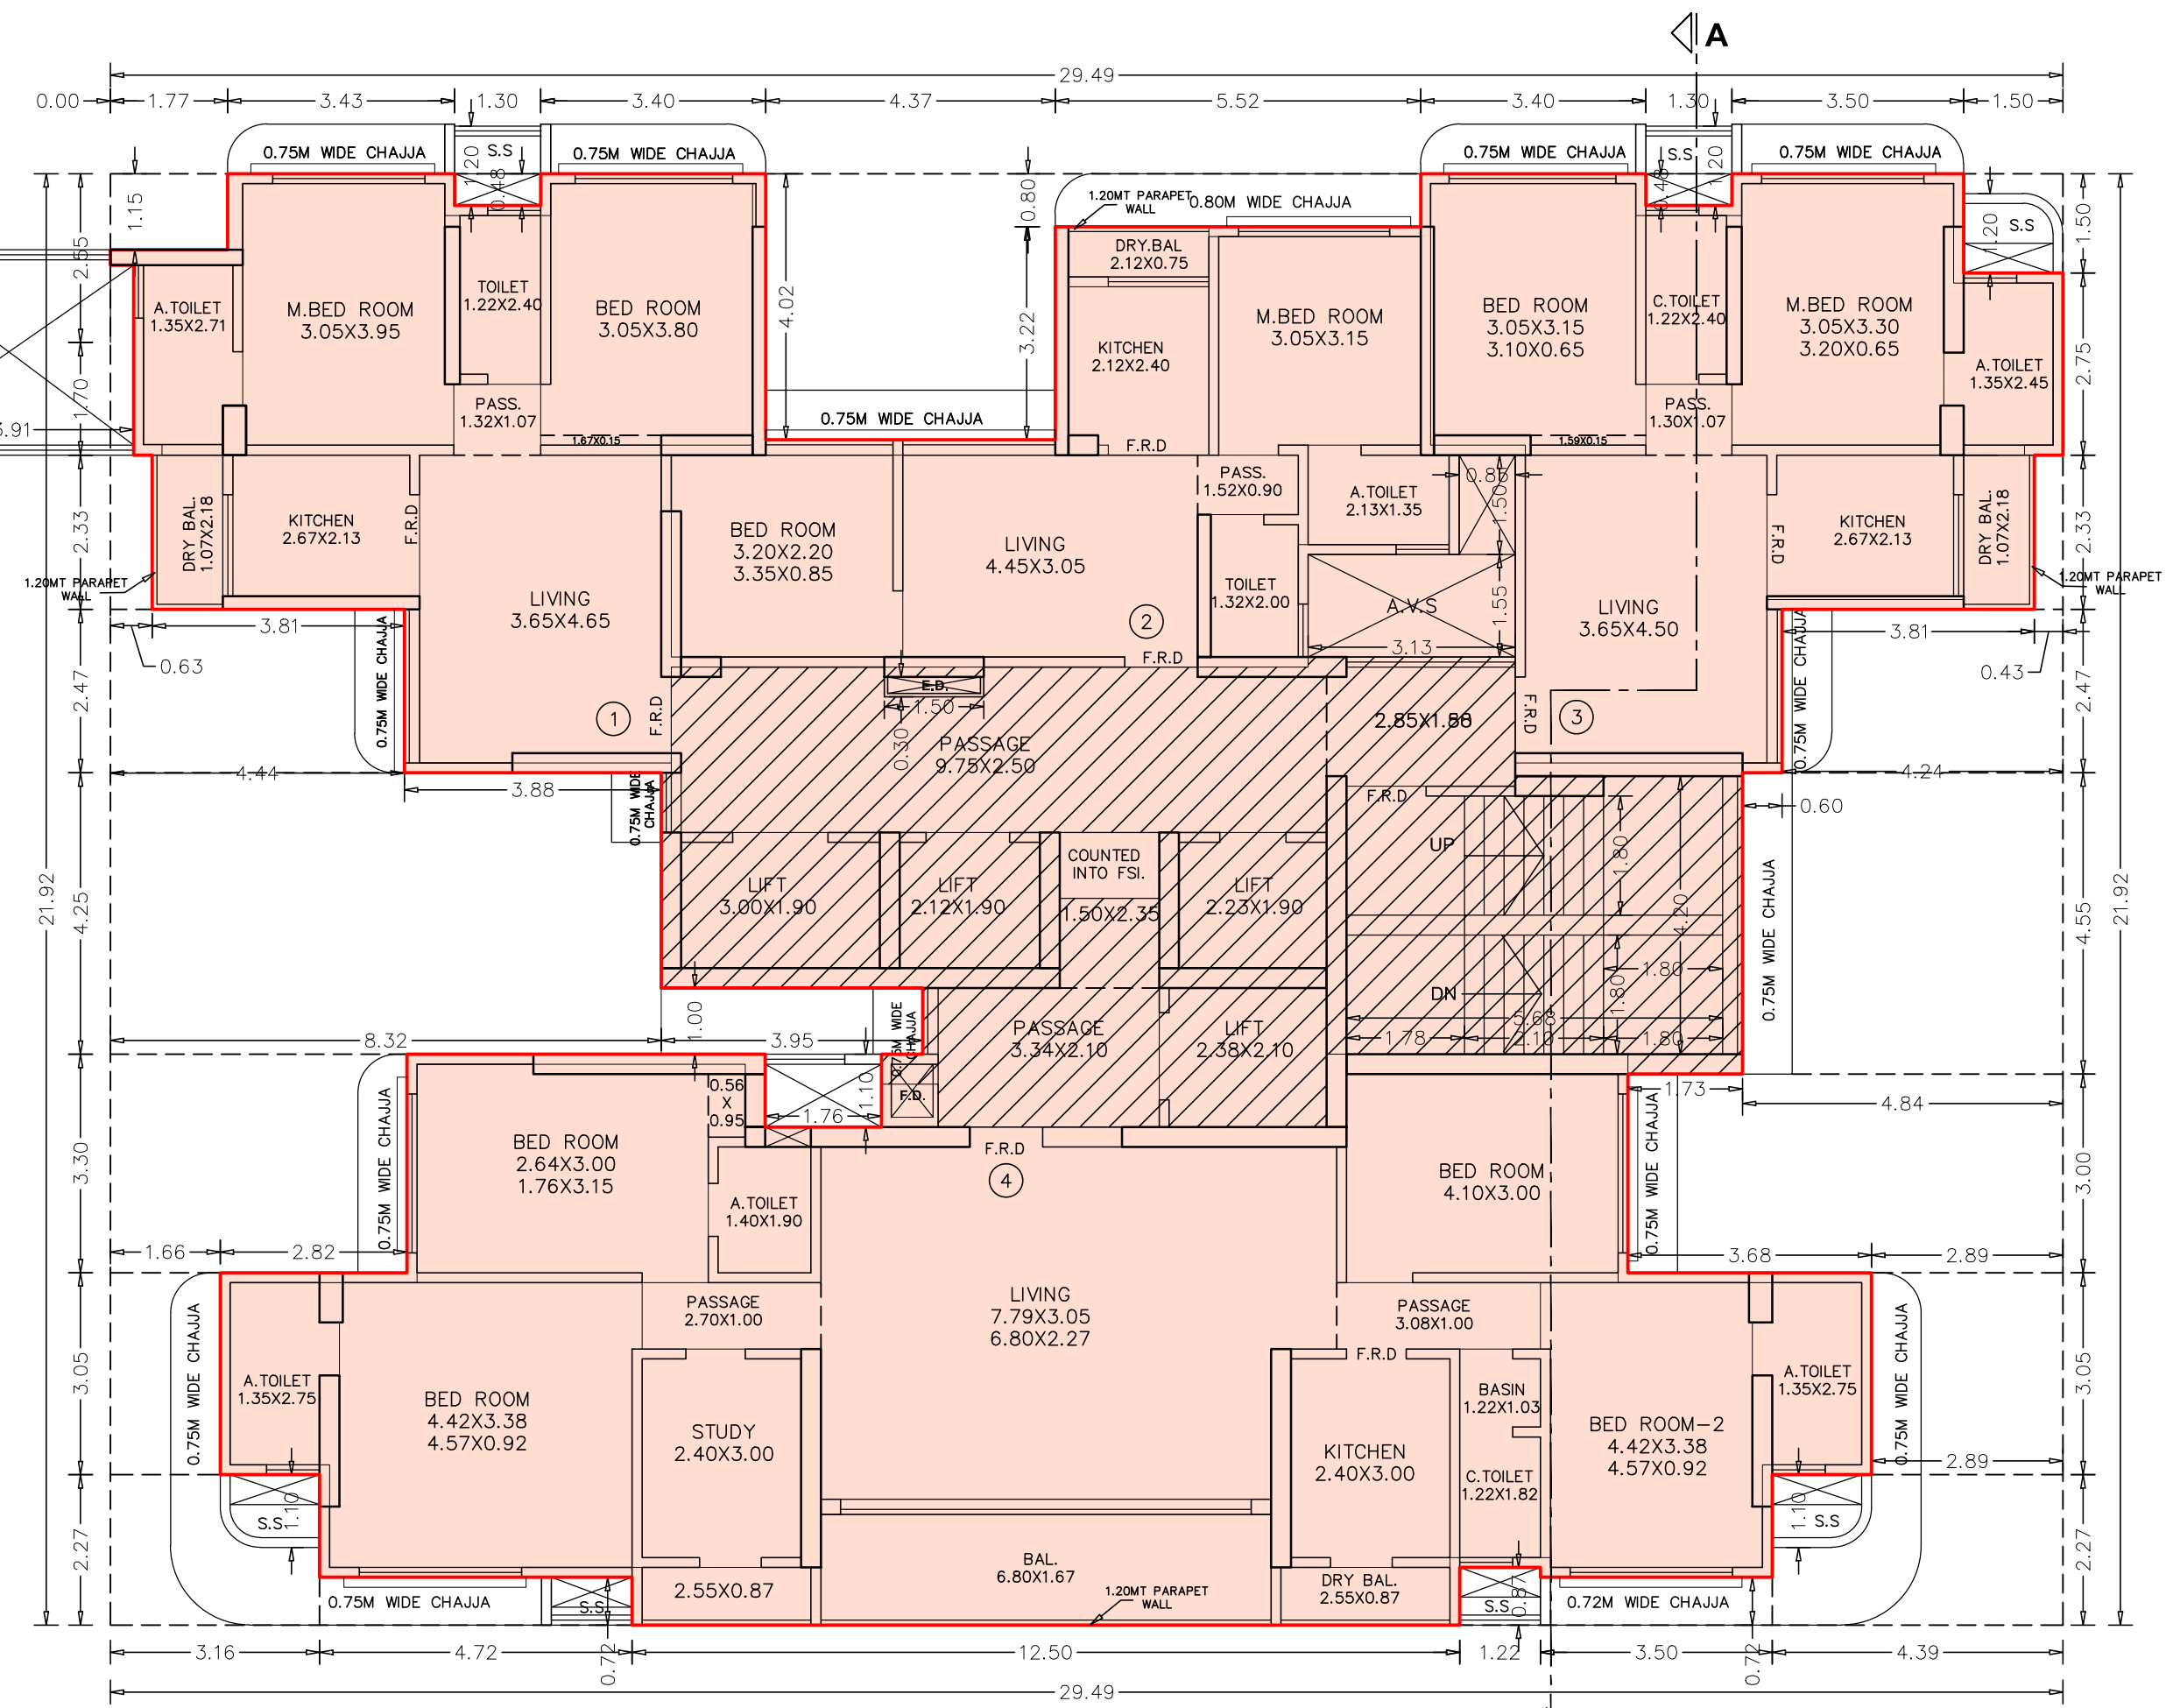

WING-A

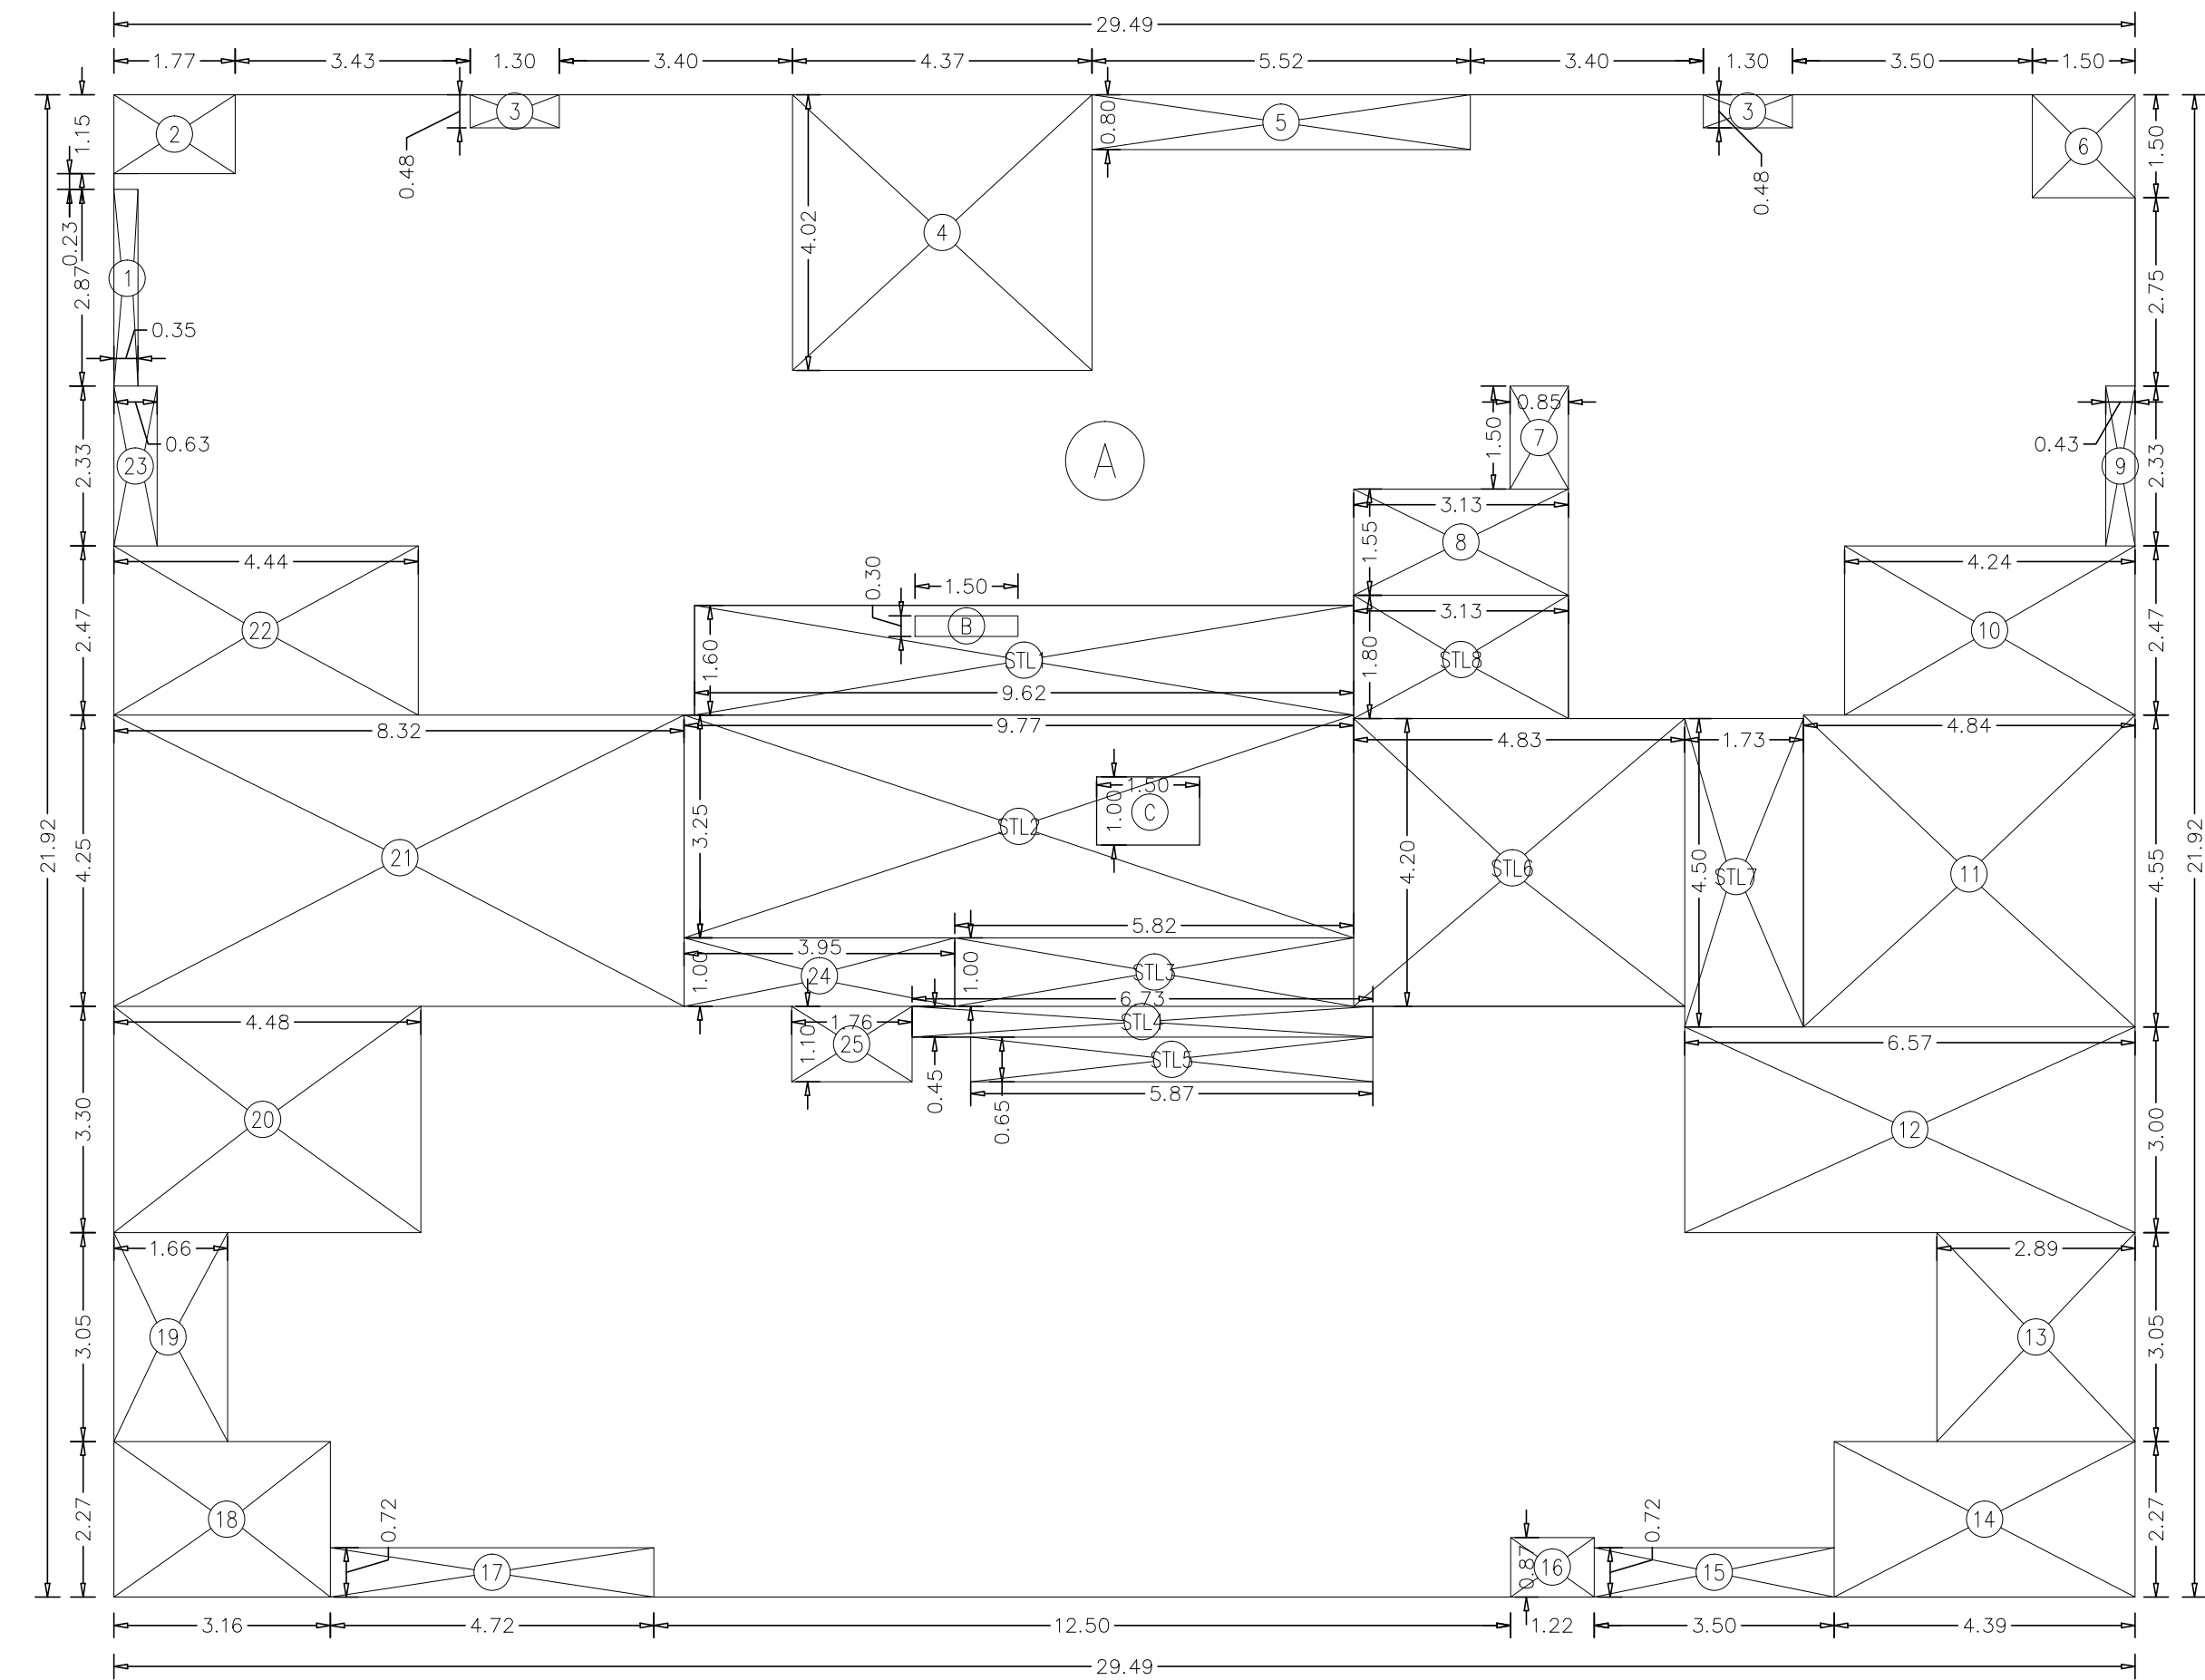

AREA DIAGRAM FOR 17TH TO 19TH FLOOR (WING-'A')
SCALE = 1:100

BUILT UP AREA CALCULATION (WING -B)				
17TH TO 19TH FLOOR				
A	29.21	X	23.90	X 1 NO = 698.12 SQ.MT.
B	1.50	X	1.03	X 1 NO = 1.55 SQ.MT.
TOTAL ADDITION				= 699.67 SQ.MT. X

DEDUCTIONS				
1	1.50	X	1.50	X 2 NOS = 4.50 SQ.MT.
2	1.30	X	0.48	X 2 NOS = 1.25 SQ.MT.
3	5.52	X	0.80	X 1 NO = 4.42 SQ.MT.
4	4.29	X	4.02	X 1 NO = 17.25 SQ.MT.
5	0.43	X	2.33	X 2 NOS = 2.00 SQ.MT.
6	4.24	X	2.47	X 1 NO = 10.47 SQ.MT.
7	6.91	X	1.35	X 1 NO = 9.33 SQ.MT.
8	0.47	X	9.95	X 1 NO = 4.68 SQ.MT.
9	2.14	X	3.55	X 1 NO = 7.60 SQ.MT.
10	3.55	X	2.00	X 1 NO = 7.10 SQ.MT.
11	1.22	X	2.15	X 1 NO = 2.62 SQ.MT.
12	2.70	X	1.25	X 2 NOS = 6.75 SQ.MT.
13	4.77	X	2.00	X 1 NO = 9.54 SQ.MT.
14	4.43	X	3.55	X 1 NO = 15.73 SQ.MT.
15	2.76	X	9.95	X 1 NO = 27.46 SQ.MT.
16	4.96	X	1.35	X 1 NO = 6.70 SQ.MT.
17	4.24	X	3.82	X 1 NO = 16.20 SQ.MT.
18	0.85	X	1.50	X 1 NO = 1.28 SQ.MT.
19	1.35	X	1.55	X 1 NO = 2.09 SQ.MT.
20	1.78	X	1.63	X 1 NO = 2.90 SQ.MT.
TOTAL DEDUCTION				= 159.87 SQ.MT. Y1
TOTAL BUILT UP AREA [X - Y1]				= 539.80 SQ.MT. X1

STAIRCASE LOBBY AREA CALCULATION				
STL1	1.35	X	1.75	X 1 NO = 2.36 SQ.MT.
STL2	1.78	X	1.67	X 1 NO = 2.97 SQ.MT.
STL3	1.67	X	1.52	X 1 NO = 2.54 SQ.MT.
STL4	7.87	X	1.60	X 1 NO = 12.59 SQ.MT.
STL5	13.10	X	1.35	X 1 NO = 17.69 SQ.MT.
STL6	12.50	X	5.30	X 1 NO = 66.25 SQ.MT.
STL7	2.30	X	0.15	X 1 NO = 0.35 SQ.MT.
TOTAL STAIRCASE LOBBY AREA				= 104.75 SQ.MT. Y2
NET BUILT UP AREA [X1 - (Y2+Y3+Y4)]				= 435.05 SQ.MT.

BUILT UP AREA CALCULATION (WING -A)				
17TH TO 19TH FLOOR				
A	29.49	X	21.92	X 1 NO = 646.42 SQ.MT.
B	1.50	X	0.30	X 1 NO = 0.45 SQ.MT.
C	1.50	X	1.00	X 1 NO = 1.50 SQ.MT.
TOTAL ADDITION				= 648.37 SQ.MT. X

DEDUCTIONS				
1	0.35	X	2.87	X 1 NO = 1.00 SQ.MT.
2	1.77	X	1.15	X 1 NO = 2.04 SQ.MT.
3	1.30	X	0.48	X 2 NOS = 1.25 SQ.MT.
4	4.37	X	4.02	X 1 NO = 17.57 SQ.MT.
5	5.52	X	0.80	X 1 NO = 4.42 SQ.MT.
6	1.50	X	1.50	X 1 NO = 2.25 SQ.MT.
7	0.85	X	1.50	X 1 NO = 1.28 SQ.MT.
8	3.13	X	1.55	X 1 NO = 4.85 SQ.MT.
9	0.43	X	2.33	X 1 NO = 1.00 SQ.MT.
10	4.24	X	2.47	X 1 NO = 10.47 SQ.MT.
11	4.84	X	4.55	X 1 NO = 22.02 SQ.MT.
12	6.57	X	3.00	X 1 NO = 19.71 SQ.MT.
13	2.89	X	3.05	X 1 NO = 8.81 SQ.MT.
14	4.39	X	2.27	X 1 NO = 9.97 SQ.MT.
15	3.50	X	0.72	X 1 NO = 2.52 SQ.MT.
16	1.22	X	0.87	X 1 NO = 1.06 SQ.MT.
17	4.72	X	0.72	X 1 NO = 3.40 SQ.MT.
18	3.16	X	2.27	X 1 NO = 7.17 SQ.MT.
19	1.66	X	3.05	X 1 NO = 5.06 SQ.MT.
20	4.48	X	3.30	X 1 NO = 14.78 SQ.MT.
21	8.32	X	4.25	X 1 NO = 35.36 SQ.MT.
22	4.44	X	2.47	X 1 NO = 10.97 SQ.MT.
23	0.63	X	2.33	X 1 NO = 1.47 SQ.MT.
24	3.95	X	1.00	X 1 NO = 3.95 SQ.MT.
25	1.76	X	1.10	X 1 NO = 1.94 SQ.MT.
TOTAL DEDUCTION				= 194.32 SQ.MT. Y1
TOTAL BUILT UP AREA [X - Y1]				= 454.05 SQ.MT. X1

STAIRCASE LOBBY AREA CALCULATION				
STL1	9.62	X	1.60	X 1 NO = 15.39 SQ.MT.
STL2	9.77	X	3.25	X 1 NO = 31.75 SQ.MT.
STL3	5.82	X	1.00	X 1 NO = 5.82 SQ.MT.
STL4	6.73	X	0.45	X 1 NO = 3.03 SQ.MT.
STL5	5.87	X	0.65	X 1 NO = 3.82 SQ.MT.
STL6	4.83	X	4.20	X 1 NO = 20.29 SQ.MT.
STL7	1.73	X	4.50	X 1 NO = 7.79 SQ.MT.
STL8	3.13	X	1.80	X 1 NO = 5.63 SQ.MT.
TOTAL STAIRCASE LOBBY AREA				= 93.52 SQ.MT. Y2
NET BUILT UP AREA [X1 - (Y2+Y3+Y4)]				= 360.53 SQ.MT.

DATE AND STAMP OF APPROVAL OF PLANS	
PLAN FOR REFERENCE	
CONTENTS OF SHEET	
17TH TO 19TH FLOOR PLAN, BUILT UP AREA CALCULATION, ETC.	
DESCRIPTION OF PROPOSAL & PROPERTY	
PROPOSED REDEVELOPMENT OF EXISTING BUILDING ON PLOT BEARING C.T.S. NO. 661/2 OF VILLAGE NAHUR AT HIRA NAGAR GOREGAON-MULUND LINK ROAD, MULUND WEST, MUMBAI 400080.	
NAME & SIGNATURE OF OWNER	NAME & SIGNATURE OF ARCHITECT
(C.A. TO OWNER) for. KANTA SURENDRA CHS.Ltd.	SUNIL R. DEOLE Lic no. D/248/L.S.
REVISION	DESCRIPTION
NORTH	SCALE 1:100 DATE 13.09.2019
DRAWN BY SUNIL R	ENGINEERS & PROJECT MANAGEMENT CONSULTANTS
SHEET NO. 13/17	JOB NO. 1518
	701/702 A'WING JAY-VIJAY BUILDING UDAY CINEMA ROAD, GHATKOPAR (WEST) MUMBAI 400086 PHONE: 25148396/25149102