
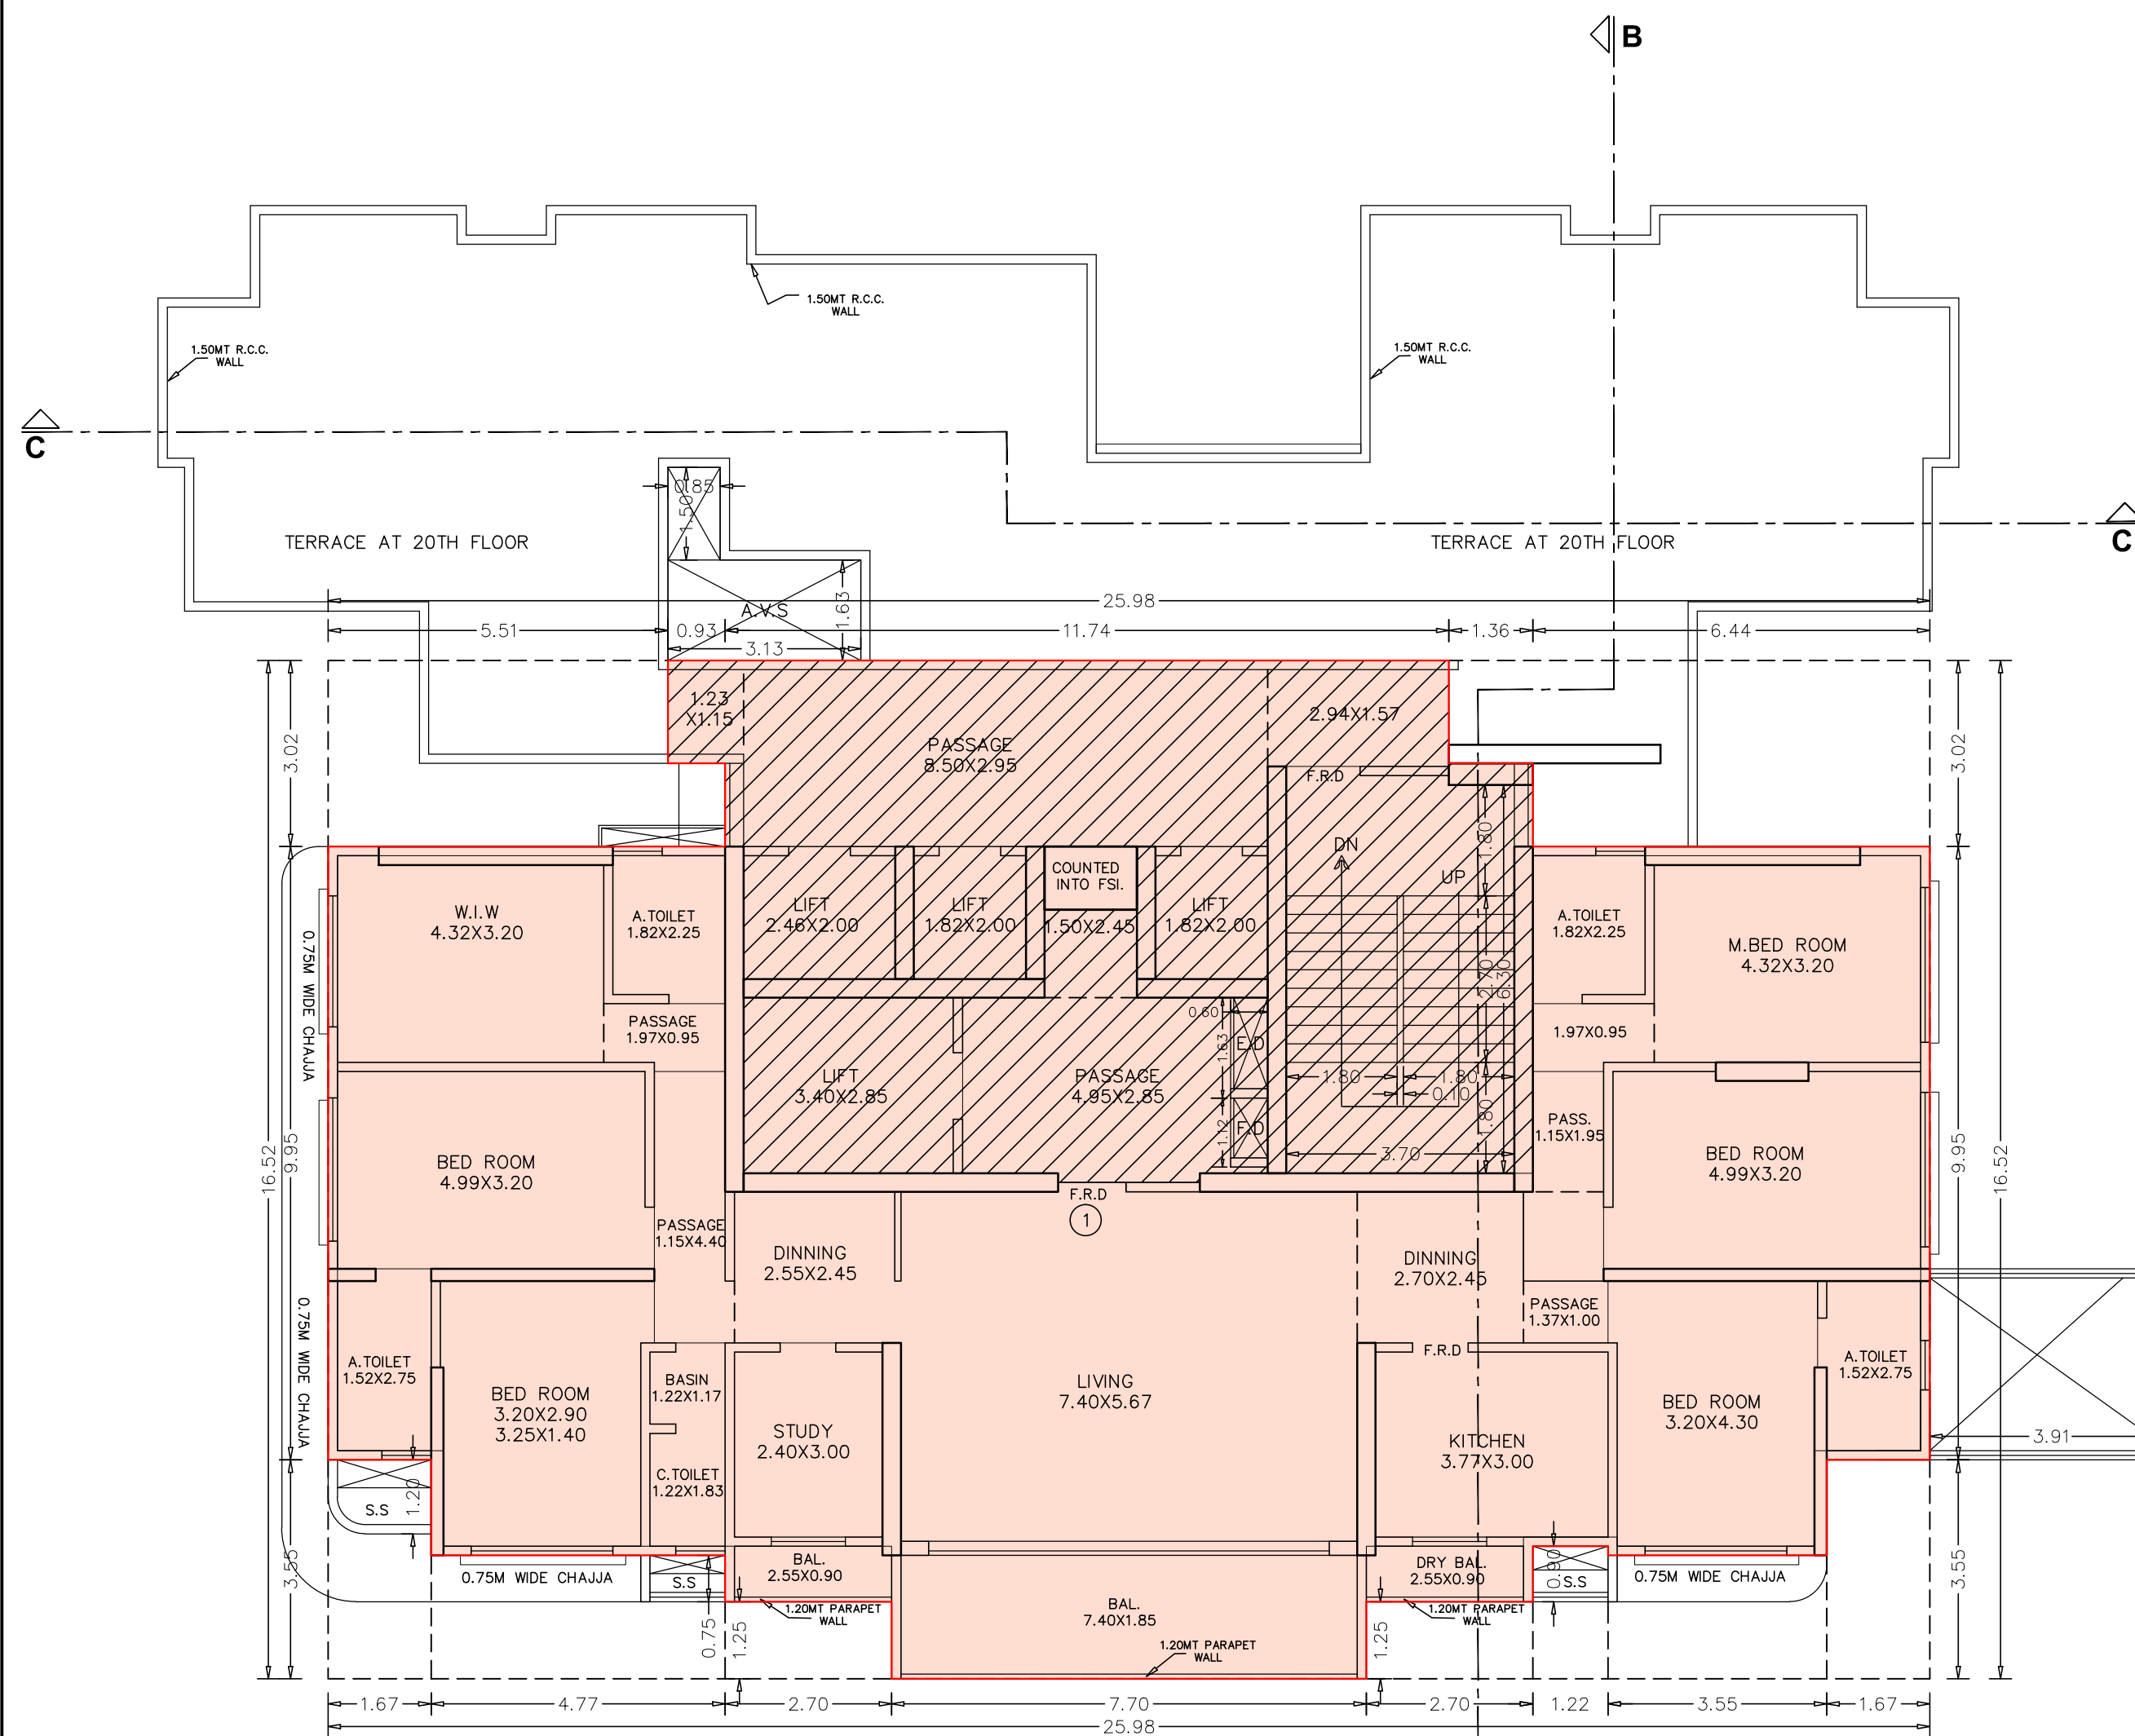
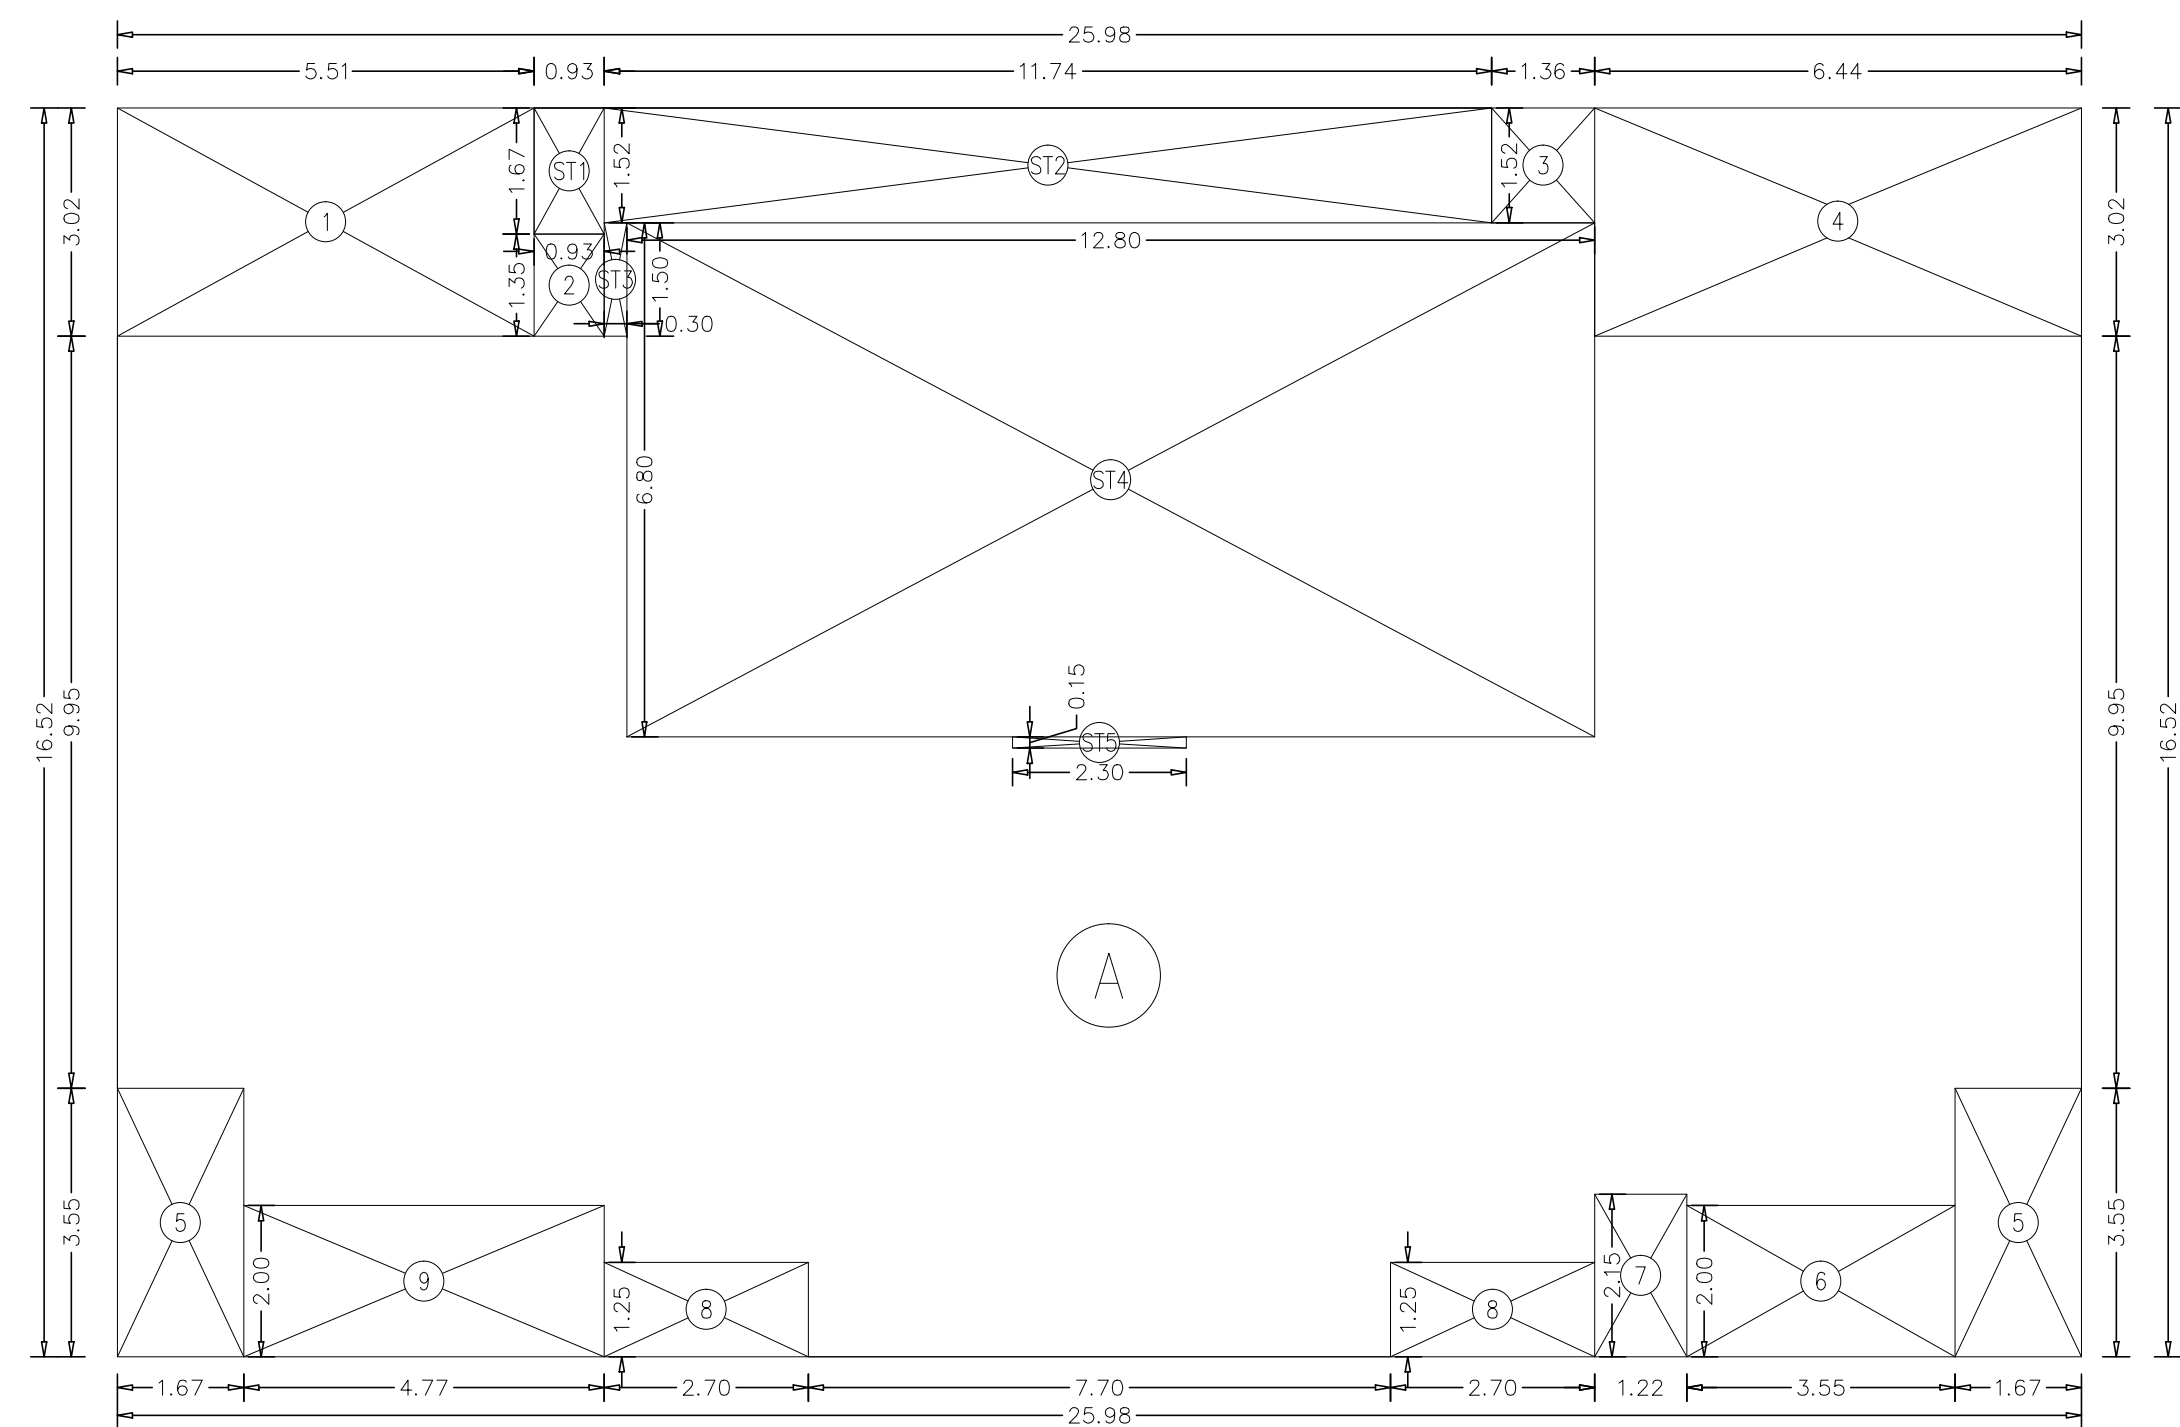
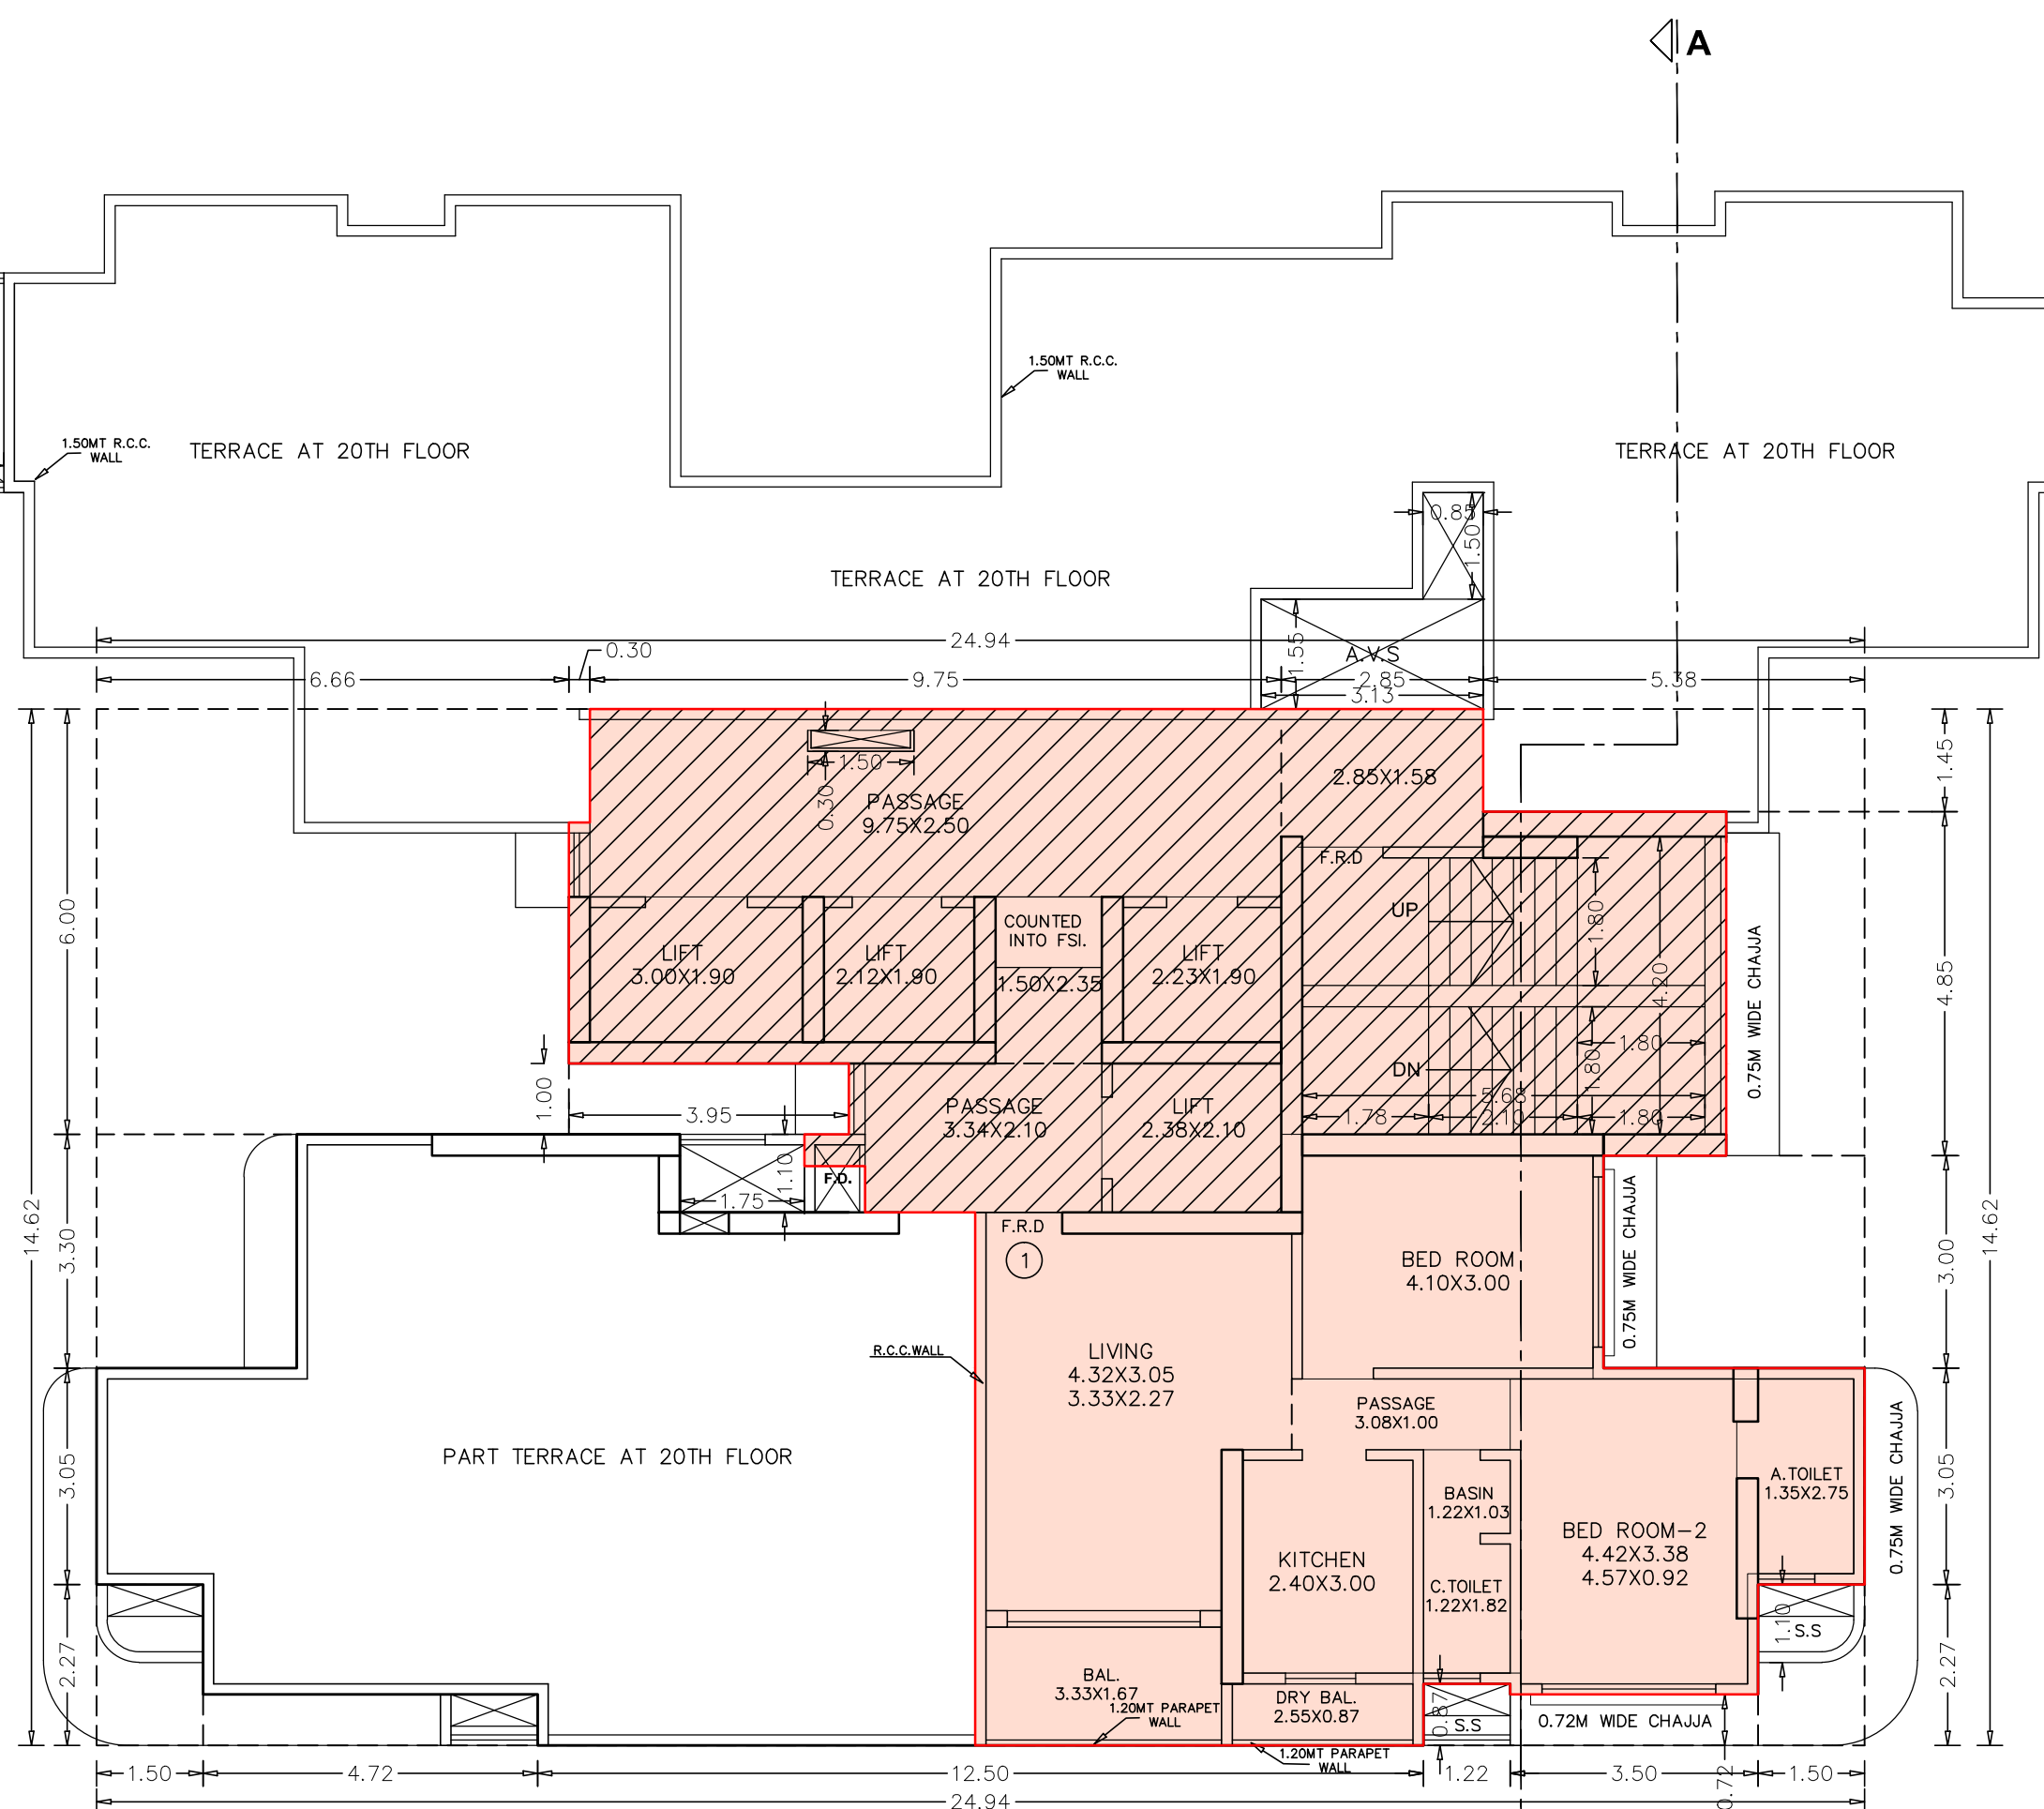


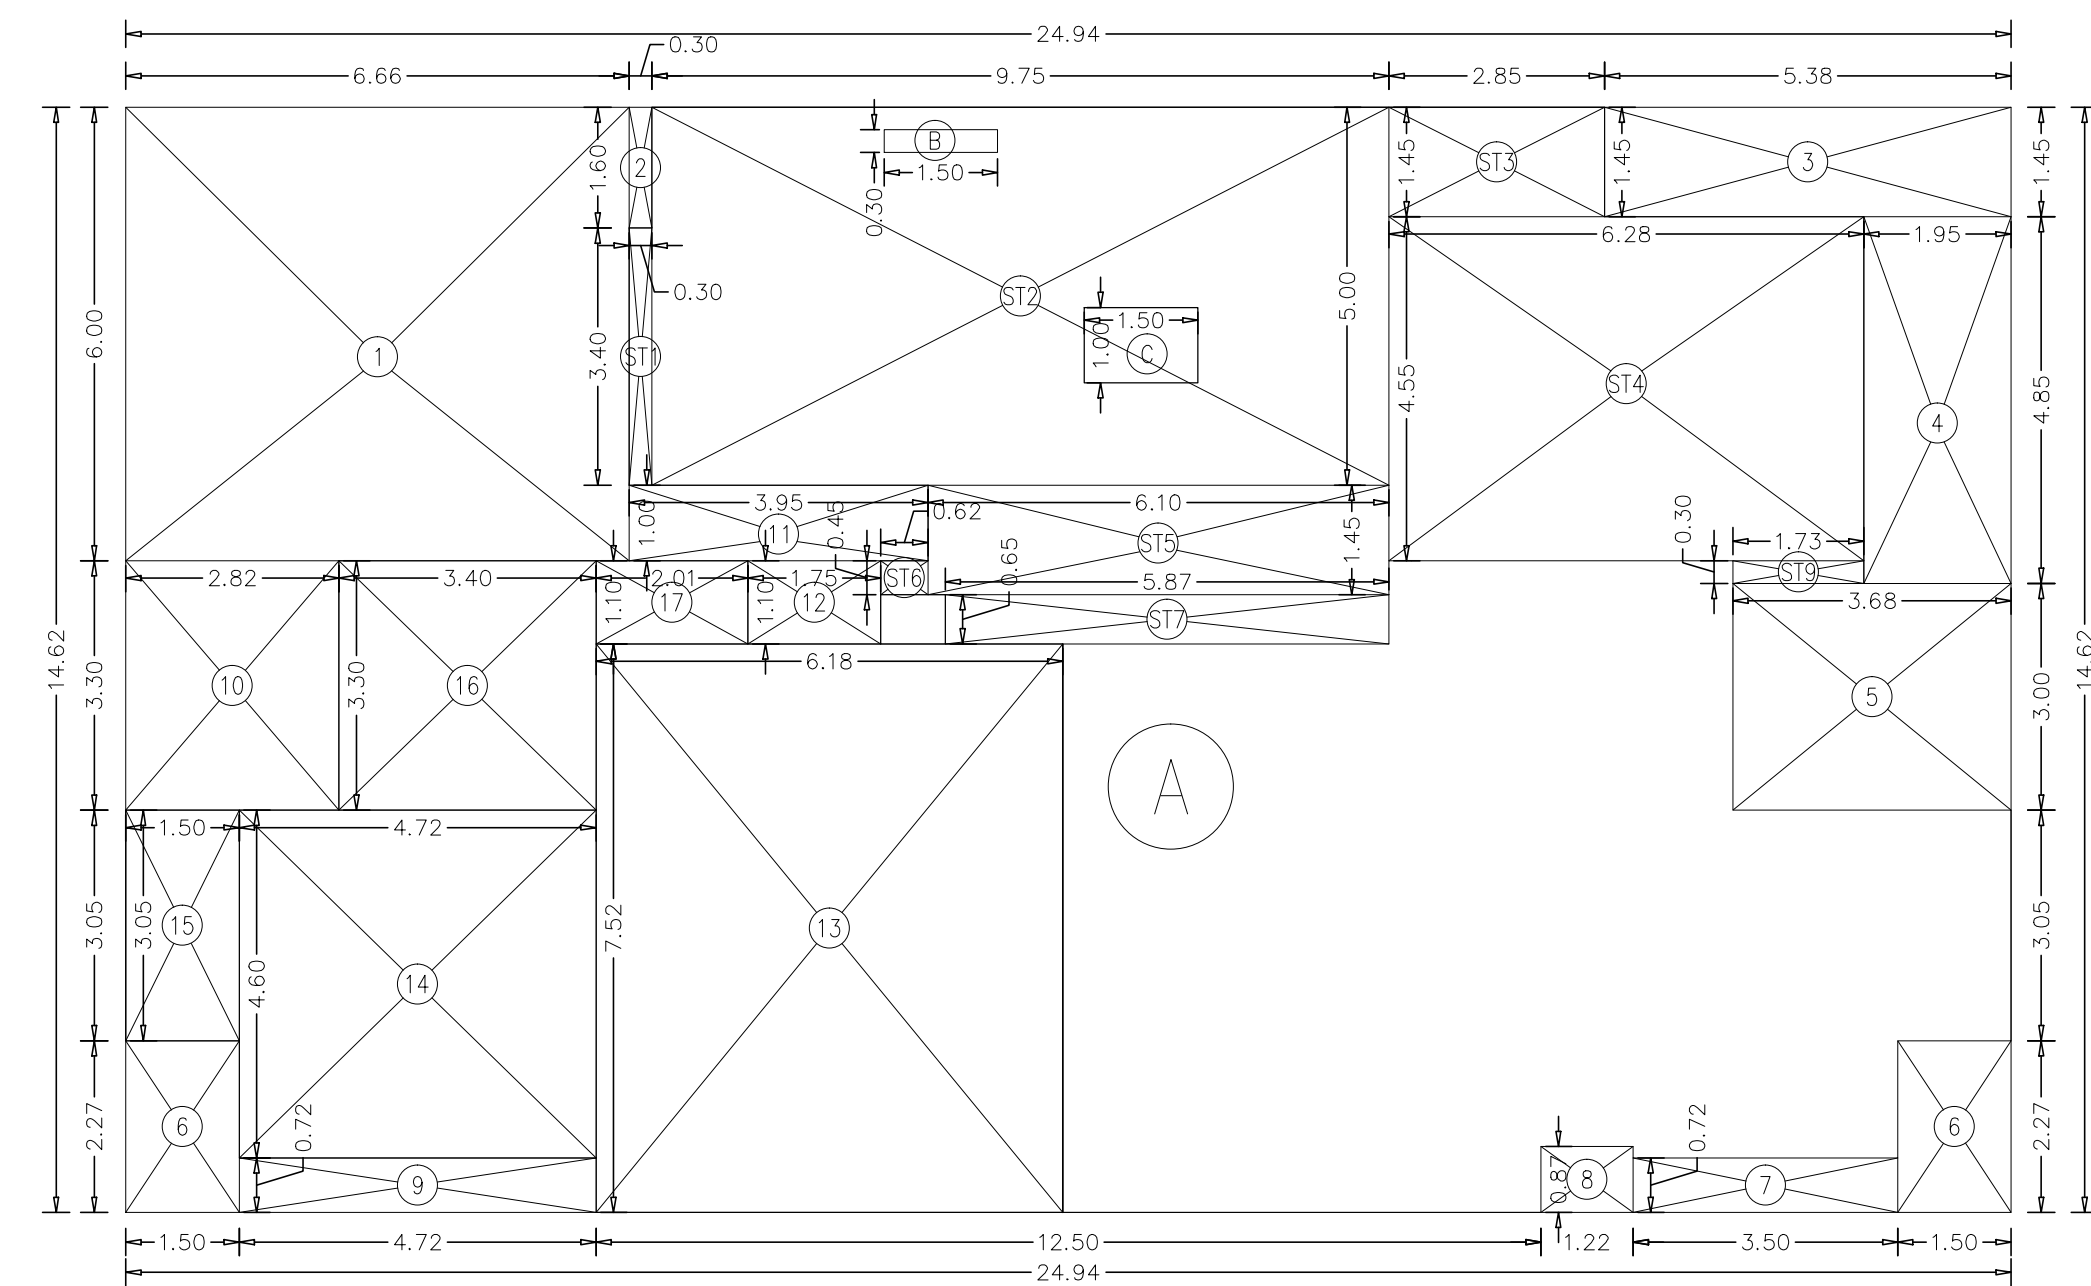

WING-B

20TH (PT) FLOOR PLAN  
SCALE = 1:100AREA DIAGRAM FOR 20TH(PT) FLOOR (WING-B)  
SCALE = 1:100


WING-A

AREA DIAGRAM FOR 20TH(PT) FLOOR (WING-A)  
SCALE = 1:100

| BUILT UP AREA CALCULATION (WING -B) |       |   |       |                        |
|-------------------------------------|-------|---|-------|------------------------|
| 20TH (PT) FLOOR                     |       |   |       |                        |
| A                                   | 25.98 | X | 16.52 | X 1NO = 429.19 SQ.MT.  |
| TOTAL ADDITION                      |       |   |       | = 429.19 SQ.MT. X      |
| DEDUCTIONS                          |       |   |       |                        |
| 1                                   | 5.51  | X | 3.02  | X 1NO = 16.64 SQ.MT.   |
| 2                                   | 0.93  | X | 1.35  | X 1NO = 1.26 SQ.MT.    |
| 3                                   | 1.36  | X | 1.52  | X 1NO = 2.07 SQ.MT.    |
| 4                                   | 6.44  | X | 3.02  | X 1NO = 19.45 SQ.MT.   |
| 5                                   | 1.67  | X | 3.55  | X 2 NOS = 11.86 SQ.MT. |
| 6                                   | 3.55  | X | 2.00  | X 1NO = 7.10 SQ.MT.    |
| 7                                   | 1.22  | X | 2.15  | X 1NO = 2.62 SQ.MT.    |
| 8                                   | 2.70  | X | 1.25  | X 2 NOS = 6.75 SQ.MT.  |
| 9                                   | 4.77  | X | 2.00  | X 1NO = 9.54 SQ.MT.    |
| TOTAL DEDUCTION                     |       |   |       | = 77.29 SQ.MT. Y1      |
| TOTAL BUILT UP AREA [X - Y1]        |       |   |       | = 351.90 SQ.MT. X1     |
| STAIRCASE AREA CALCULATION          |       |   |       |                        |
| ST1                                 | 0.93  | X | 1.67  | X 1NO = 1.55 SQ.MT.    |
| ST2                                 | 11.74 | X | 1.52  | X 1NO = 17.84 SQ.MT.   |
| ST3                                 | 0.30  | X | 1.50  | X 1NO = 0.45 SQ.MT.    |
| ST4                                 | 12.80 | X | 6.80  | X 1NO = 87.04 SQ.MT.   |
| ST5                                 | 2.30  | X | 0.15  | X 1NO = 0.35 SQ.MT.    |
| TOTAL STAIRCASE AREA                |       |   |       | = 107.23 SQ.MT. Y2     |
| NET BUILT UP AREA [X1 - Y2]         |       |   |       | = 244.67 SQ.MT.        |

| BUILT UP AREA CALCULATION (WING -A)       |       |   |       |                       |
|-------------------------------------------|-------|---|-------|-----------------------|
| 20TH (PT) FLOOR                           |       |   |       |                       |
| A                                         | 24.94 | X | 14.62 | X 1NO = 364.62 SQ.MT. |
| B                                         | 1.50  | X | 0.30  | X 1NO = 0.45 SQ.MT.   |
| C                                         | 1.50  | X | 1.00  | X 1NO = 1.50 SQ.MT.   |
| TOTAL ADDITION                            |       |   |       | = 366.57 SQ.MT. X     |
| DEDUCTIONS                                |       |   |       |                       |
| 1                                         | 6.66  | X | 6.00  | X 1NO = 39.96 SQ.MT.  |
| 2                                         | 0.30  | X | 1.60  | X 1NO = 0.48 SQ.MT.   |
| 3                                         | 5.38  | X | 1.45  | X 1NO = 7.80 SQ.MT.   |
| 4                                         | 1.95  | X | 4.85  | X 1NO = 9.46 SQ.MT.   |
| 5                                         | 3.68  | X | 3.00  | X 1NO = 11.04 SQ.MT.  |
| 6                                         | 1.50  | X | 2.27  | X 2 NOS = 6.81 SQ.MT. |
| 7                                         | 3.50  | X | 0.72  | X 1NO = 2.52 SQ.MT.   |
| 8                                         | 1.22  | X | 0.87  | X 1NO = 1.06 SQ.MT.   |
| 9                                         | 4.72  | X | 0.72  | X 1NO = 3.40 SQ.MT.   |
| 10                                        | 2.82  | X | 3.30  | X 1NO = 9.31 SQ.MT.   |
| 11                                        | 3.95  | X | 1.00  | X 1NO = 3.95 SQ.MT.   |
| 12                                        | 1.76  | X | 1.10  | X 1NO = 1.94 SQ.MT.   |
| 13                                        | 6.18  | X | 7.52  | X 1NO = 46.47 SQ.MT.  |
| 14                                        | 4.72  | X | 4.60  | X 1NO = 21.71 SQ.MT.  |
| 15                                        | 1.50  | X | 3.05  | X 1NO = 4.58 SQ.MT.   |
| 16                                        | 3.40  | X | 3.30  | X 1NO = 11.22 SQ.MT.  |
| 17                                        | 2.01  | X | 1.10  | X 1NO = 2.21 SQ.MT.   |
| TOTAL DEDUCTION                           |       |   |       | = 183.92 SQ.MT. Y1    |
| TOTAL BUILT UP AREA [X - Y1]              |       |   |       | = 182.65 SQ.MT. X1    |
| STAIRCASE, LIFT, PASSAGE AREA CALCULATION |       |   |       |                       |
| ST1                                       | 0.30  | X | 3.40  | X 1NO = 1.02 SQ.MT.   |
| ST2                                       | 9.75  | X | 5.00  | X 1NO = 48.75 SQ.MT.  |
| ST3                                       | 2.85  | X | 1.45  | X 1NO = 4.13 SQ.MT.   |
| ST4                                       | 6.28  | X | 4.55  | X 1NO = 28.57 SQ.MT.  |
| ST5                                       | 6.10  | X | 1.45  | X 1NO = 8.84 SQ.MT.   |
| ST6                                       | 0.63  | X | 0.45  | X 1NO = 0.28 SQ.MT.   |
| ST7                                       | 5.87  | X | 0.65  | X 1NO = 3.82 SQ.MT.   |
| ST8                                       | 2.30  | X | 0.15  | X 1NO = 0.35 SQ.MT.   |
| ST9                                       | 1.73  | X | 0.30  | X 1NO = 0.52 SQ.MT.   |
| TOTAL STAIRCASE AREA                      |       |   |       | = 96.28 SQ.MT. Y2     |
| NET BUILT UP AREA [X1 - Y2]               |       |   |       | = 86.37 SQ.MT.        |

| DATE AND STAMP OF APPROVAL OF PLANS   |                                                           |
|---|-----------------------------------------------------------|
| PLAN FOR REFERENCE   |                                                           |
| A.E(BP)S&T   | E.E(BP)ES-II                                              |
| CONTENTS OF SHEET   |                                                           |
| 20TH(PT) FLOOR PLAN, BUILT UP AREA CALCULATION, ETC.   |                                                           |
| DESCRIPTION OF PROPOSAL & PROPERTY   |                                                           |
| PROPOSED REDEVELOPMENT OF EXISTING BUILDING ON PLOT BEARING C.T.S. NO. 661/2 OF VILLAGE NAHUR AT HIRA NAGAR GOREGAON-MULUND LINK ROAD, MULUND WEST, MUMBAI 400080.                  |                                                           |
| NAME & SIGNATURE OF OWNER   | NAME & SIGNATURE OF ARCHITECT                             |
| (C.A. TO OWNER)<br>for. KANTA SURENDRA CHS.Ltd.   | SUNIL R. DEOLE<br>Lic no. D/248/L.S.<br><b>deole bros</b> |
| REVISION   | DESCRIPTION                                               |
| NORTH   | SCALE 1:100                                               |
| DATE 13.09.2019   | DATE 13.09.2019                                           |
| DRAWN BY Sunil.R   | DRAWN BY Sunil.R                                          |
| SHEET NO. 14/17   | JOB NO. 1518                                              |
| LICENSED SURVEYORS, ENGINEERS & PROJECT MANAGEMENT CONSULTANTS<br>701/702 A'WING JAY-VIJAY BUILDING<br>UDAY CINEMA ROAD, GHATKOPAR (WEST) MUMBAI 400086<br>PHONE: 25148396/25149102 |                                                           |

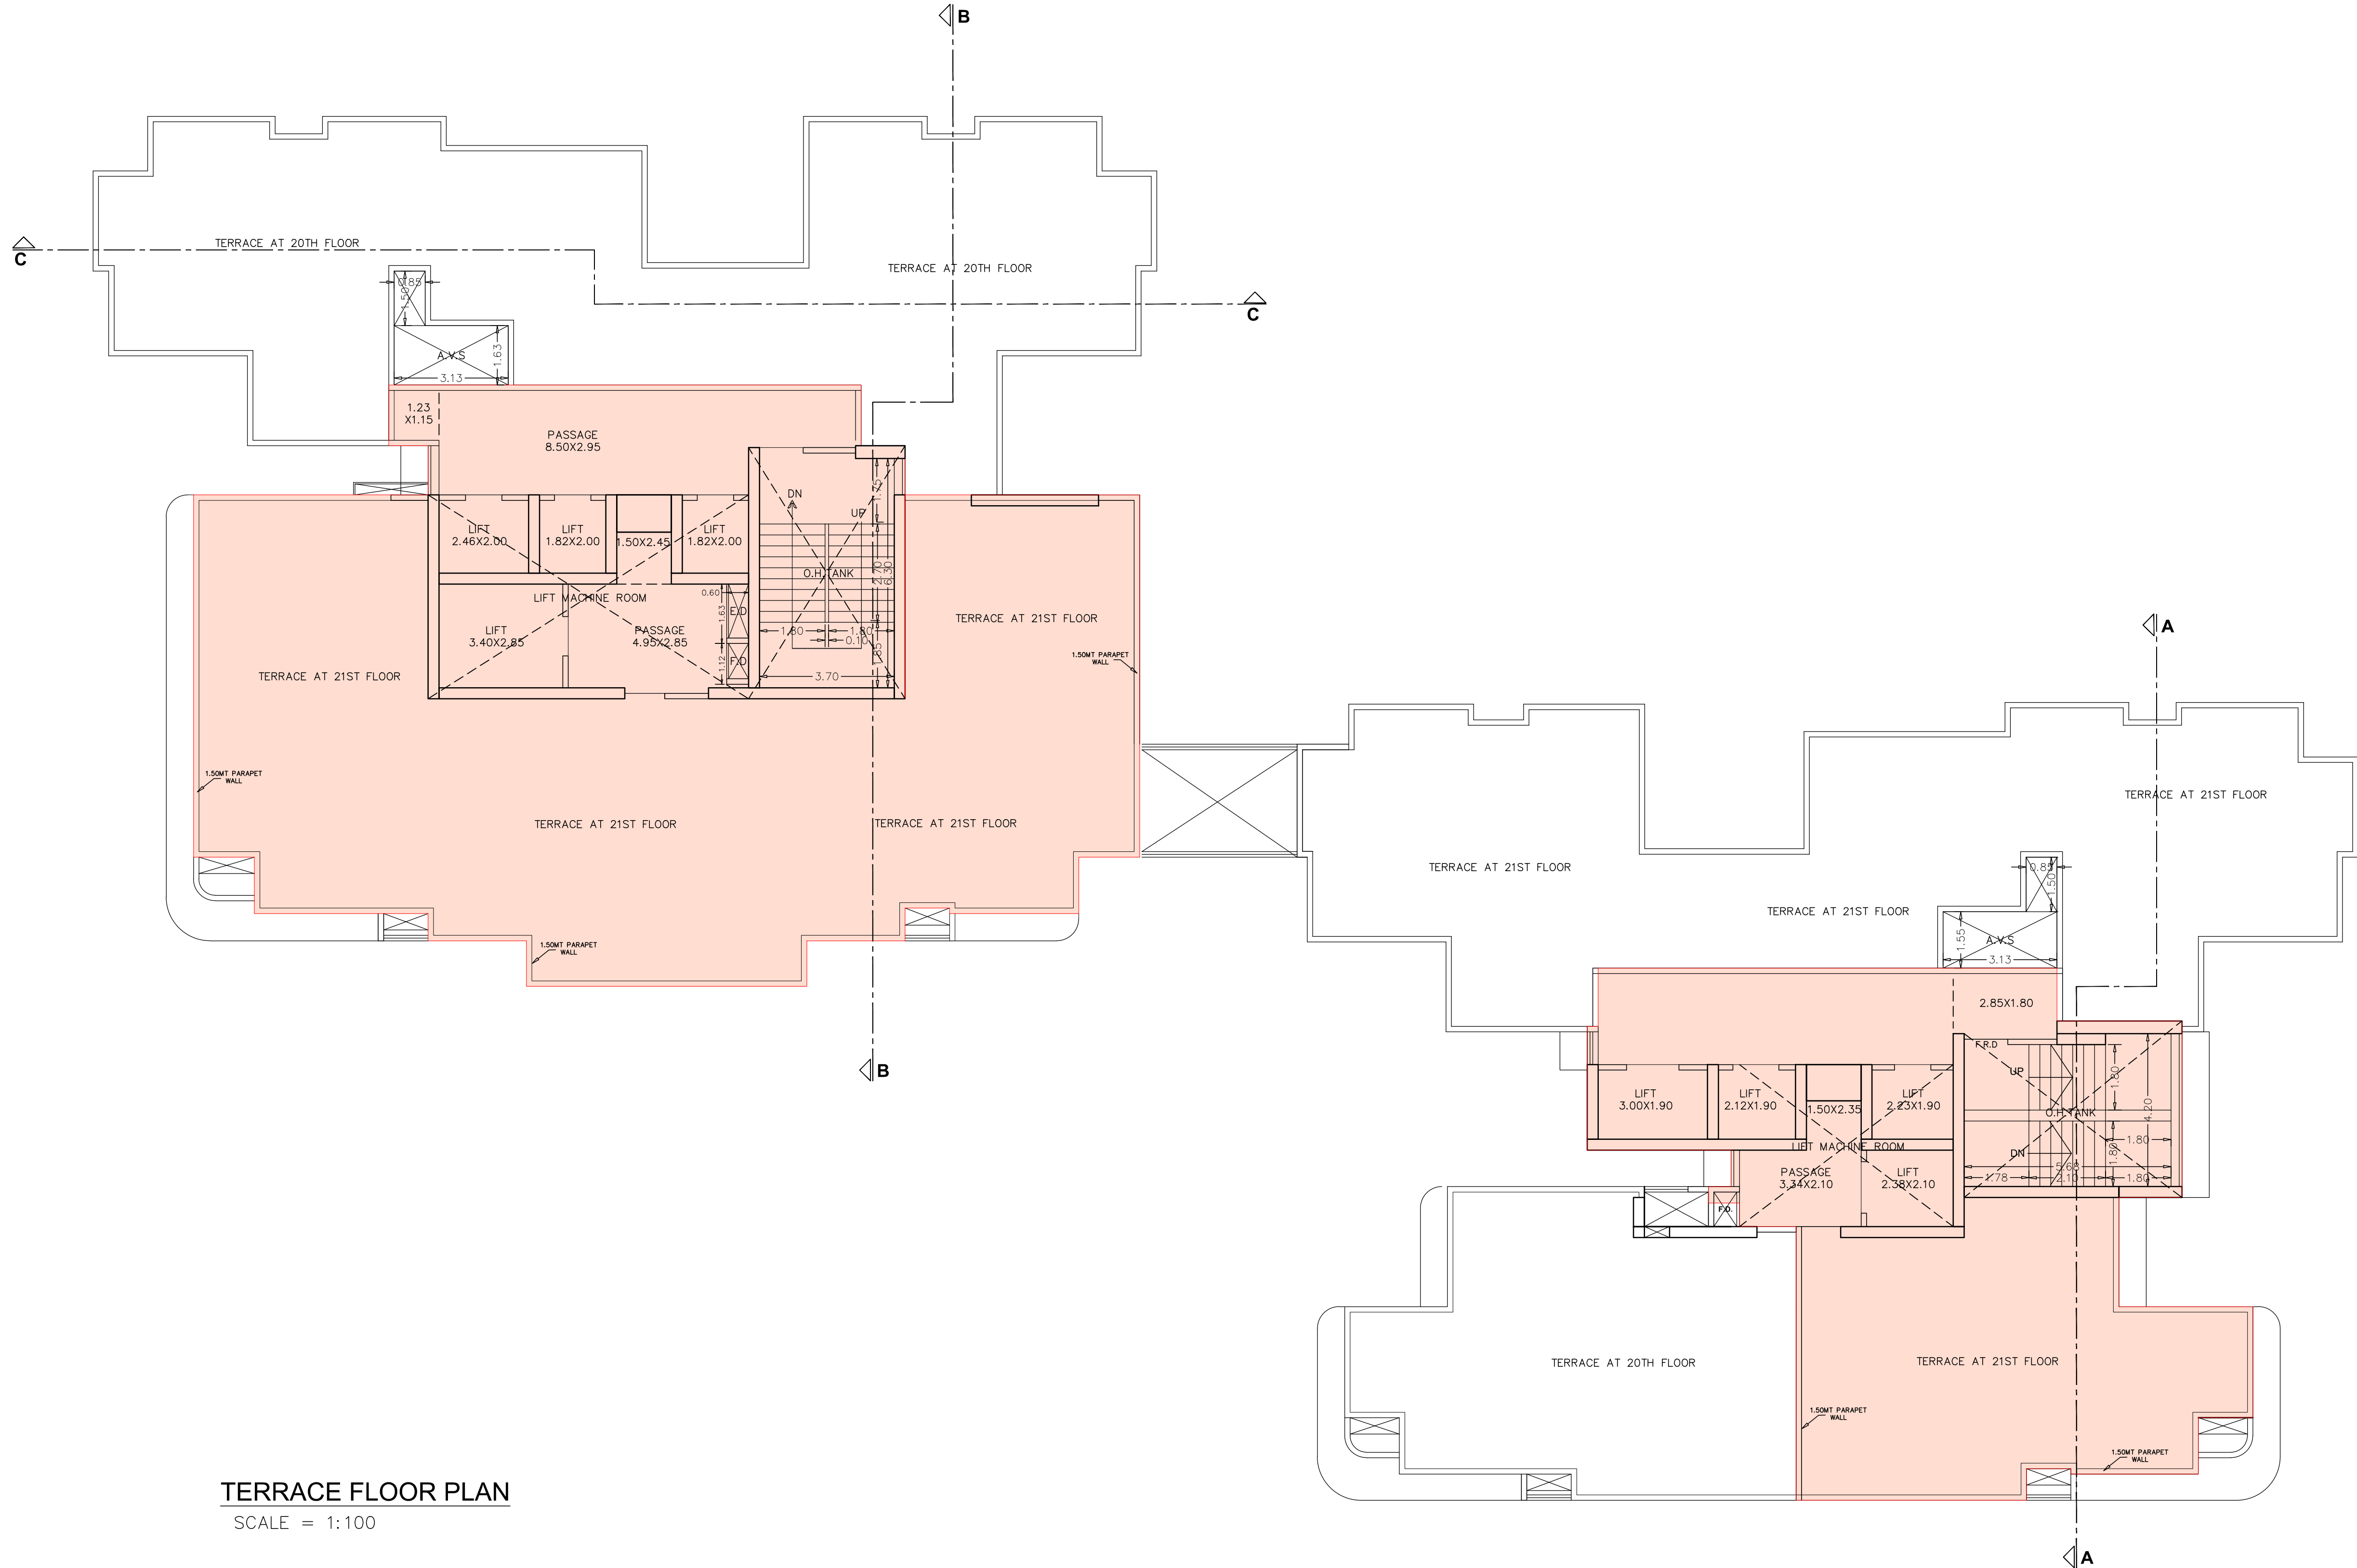

| DATE AND STAMP OF APPROVAL OF PLANS   |   |
|---|---|
| PLAN FOR REFERENCE   |   |
| A.E(BP)S&T   | E.E(BP)ES-II   |
| CONTENTS OF SHEET   |   |
| TERRACE FLOOR PLAN, ETC.   |   |
| DESCRIPTION OF PROPOSAL & PROPERTY   |   |
| PROPOSED REDEVELOPMENT OF EXISTING BUILDING ON PLOT BEARING C.T.S. NO. 661/2 OF VILLAGE NAHUR AT HIRA NAGAR GOREGAON-MULUND LINK ROAD, MULUND WEST, MUMBAI 400080.                                                |   |
| NAME & SIGNATURE OF OWNER   | NAME & SIGNATURE OF ARCHITECT   |
| <div>(C.A. TO OWNER)</div> <div>for. KANTA SURENDRA CHS.Ltd.</div>   | <div>SUNIL R. DEOLE</div> <div>Lic no. D/248/L.S.</div> <div></div> |
| REVISION   | DESCRIPTION   |
| NORTH   | SCALE 1:100   |
|   | DATE 13.09.2019   |
|   | DRAWN BY Sunil.R   |
|   | SHEET NO. 15/17   |
|   | JOB NO. 1518   |
| <div>LICENSED SURVEYORS,<br/>ENGINEERS &amp; PROJECT<br/>MANAGEMENT CONSULTANTS<br/>701/702 A'WING JAY-VIJAY BUILDING<br/>UDAY CINEMA ROAD,<br/>GHATKOPAR (WEST) MUMBAI 400086<br/>PHONE: 25148396/25149102</div> |   |