



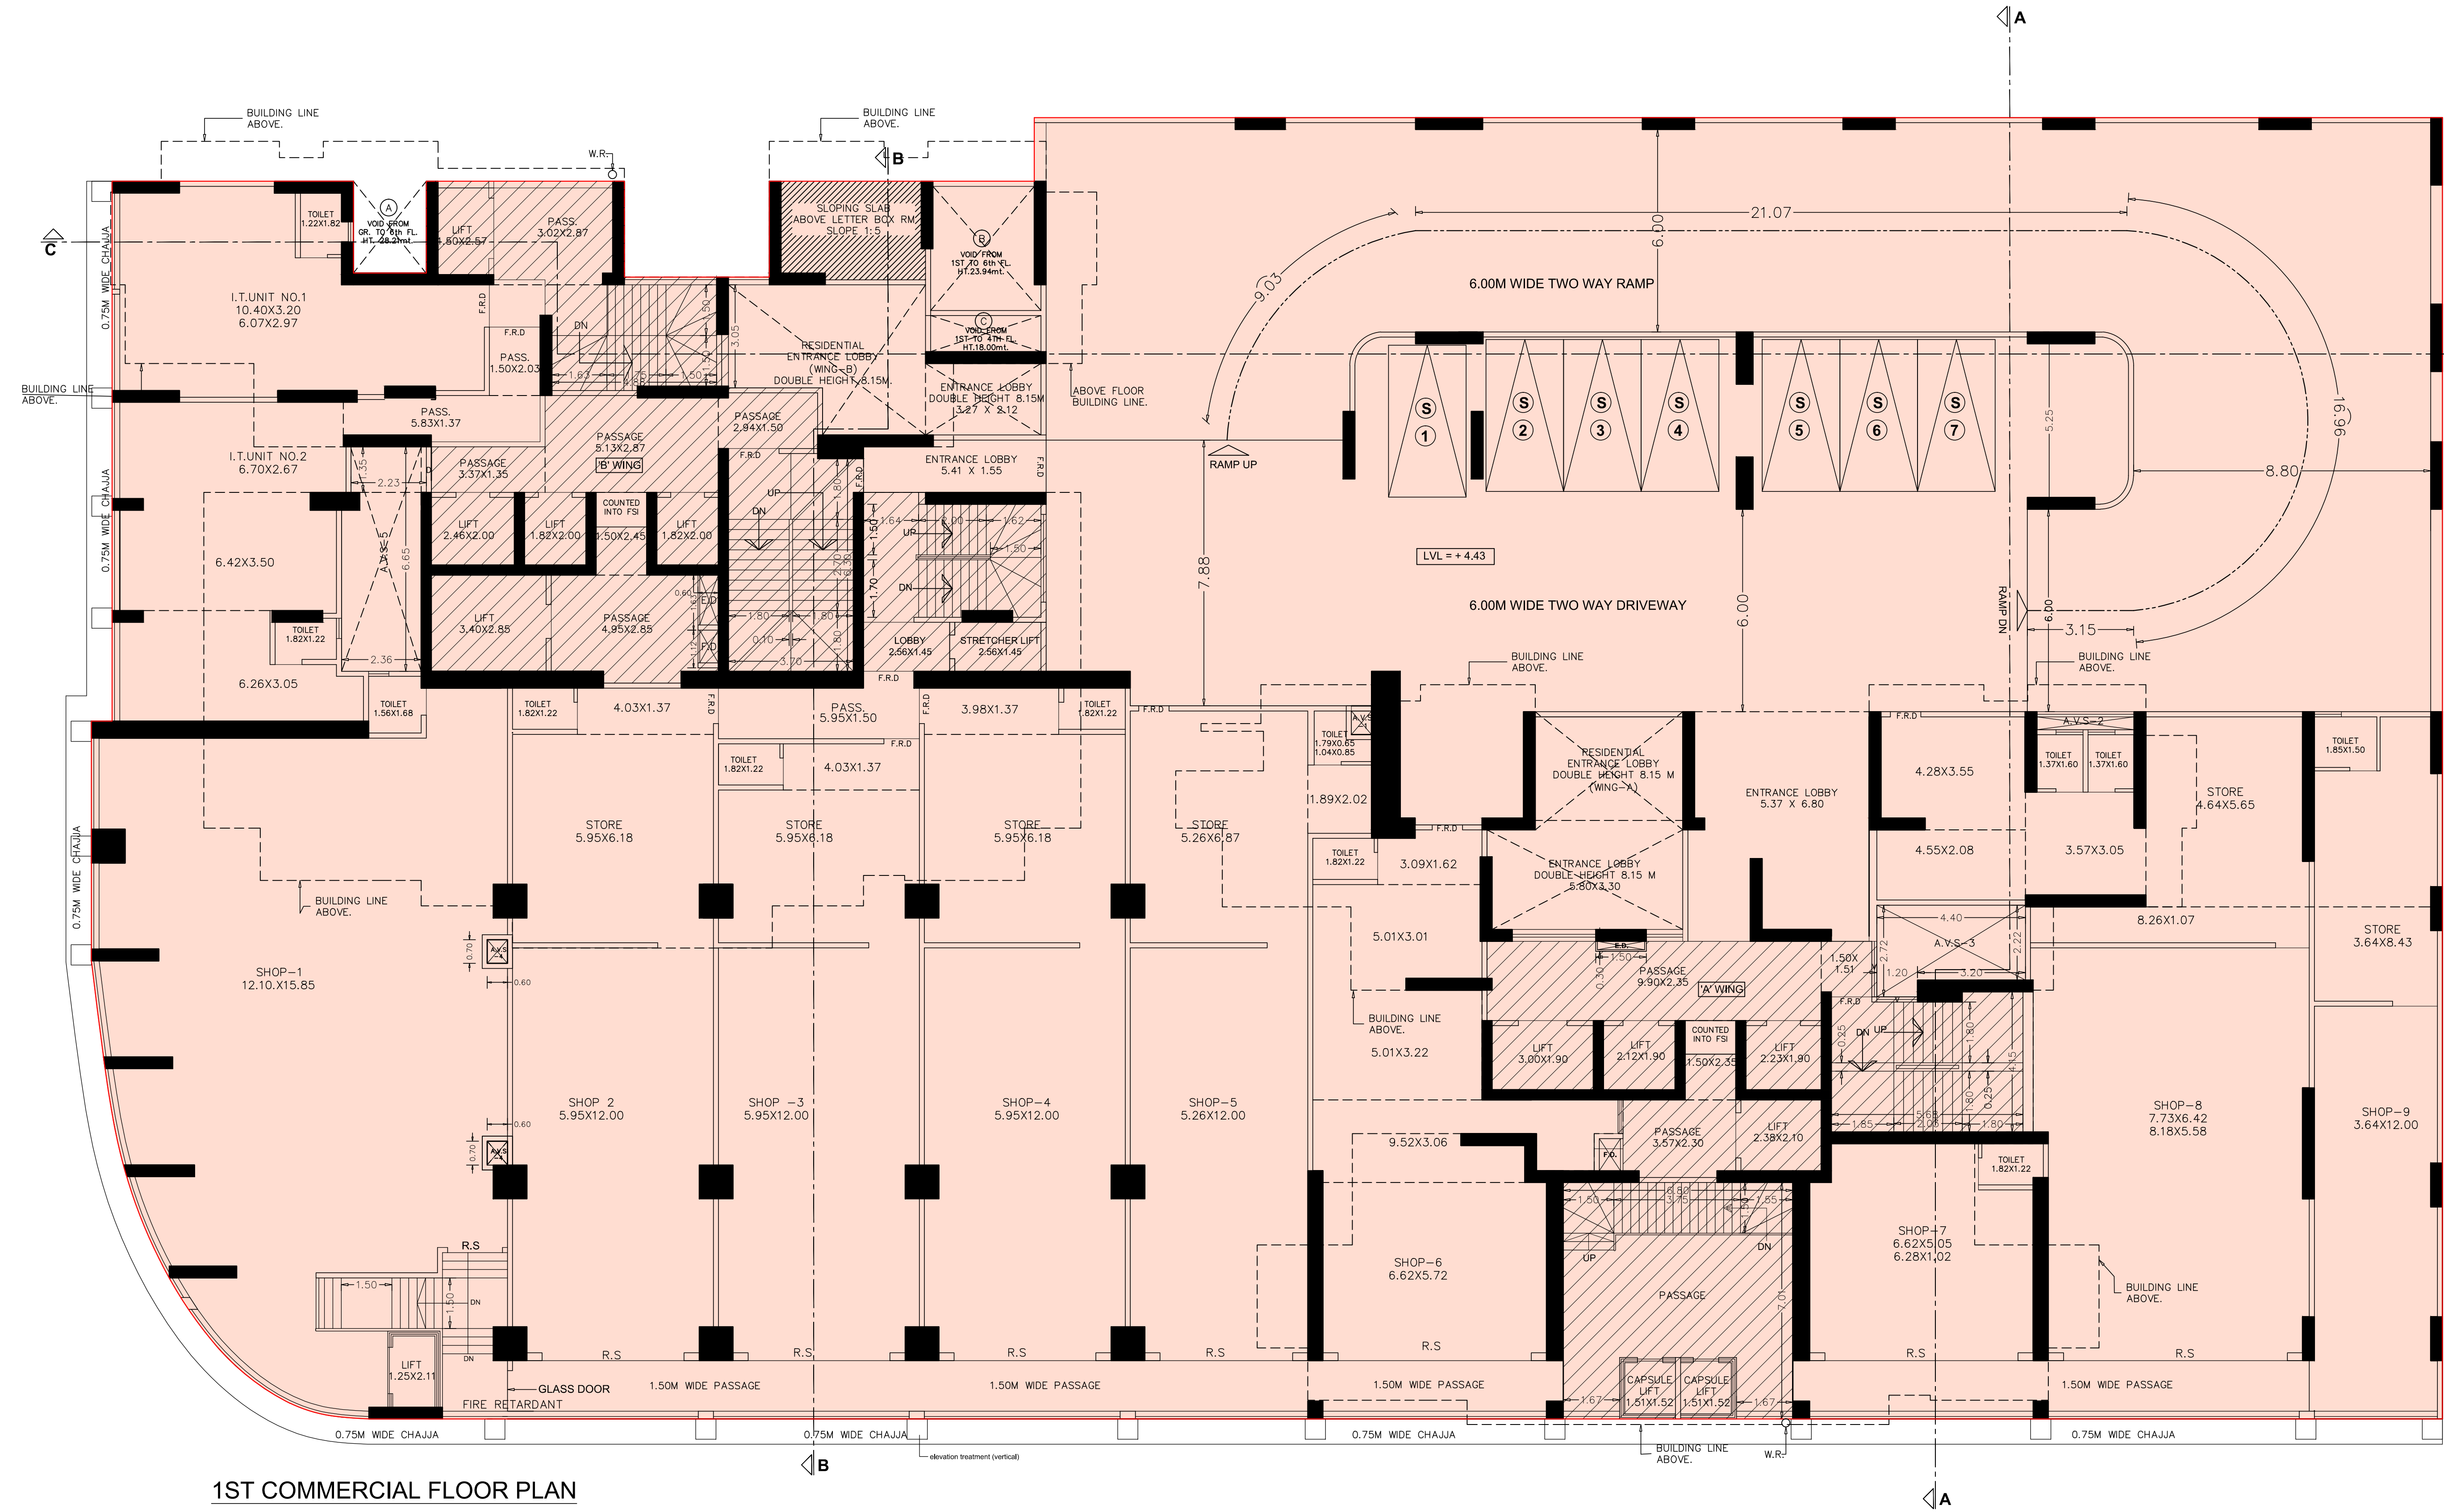

1ST COMMERCIAL FLOOR PLAN


SCALE = 1:100

PARKING IN 1ST FLOOR 07 NOS.

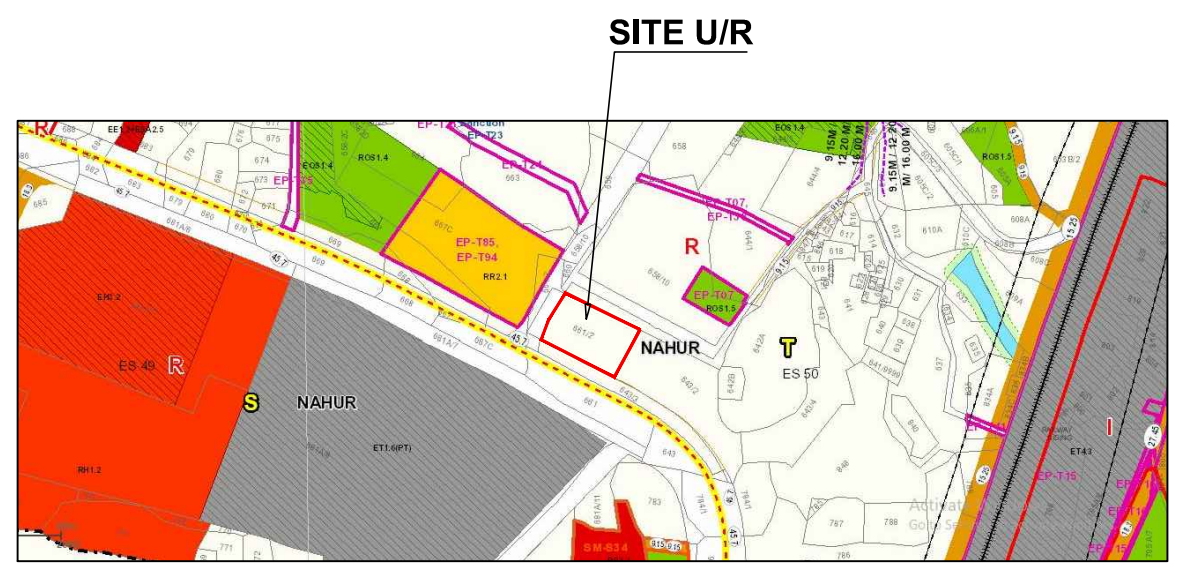

LOCATION PLAN

SCALE = 1:4000

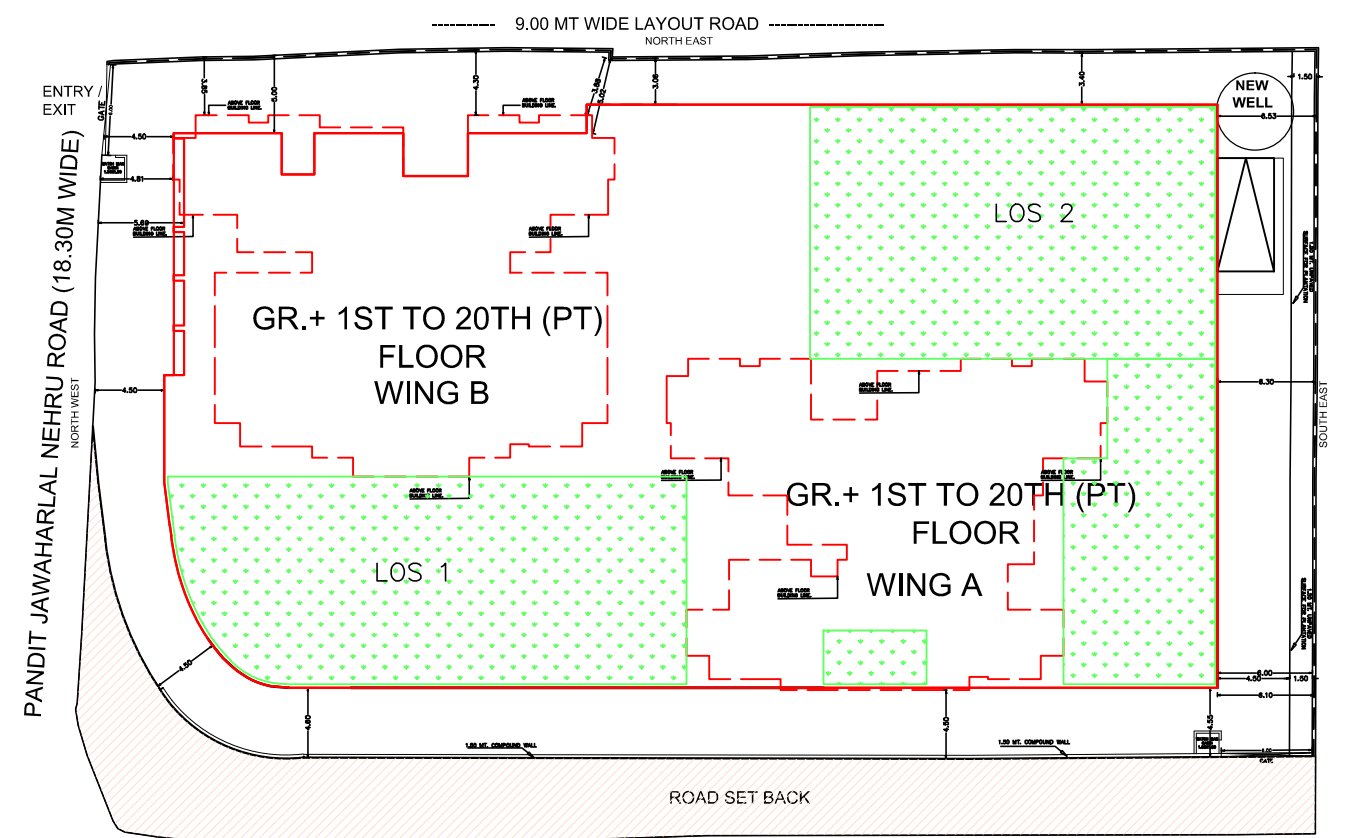

BLOCK PLAN

SCALE = 1:500

DATE AND STAMP OF APPROVAL OF PLANS	
PLAN FOR REFERENCE	
A.E.(B.P.) S&T	
E.E.(B.P.) E.S.-II	
CONTENTS OF SHEET	
1ST COMMERCIAL FLOOR PLAN, LOCATION PLAN & BLOCK PLAN, ETC.	
DESCRIPTION OF PROPOSAL & PROPERTY	
PROPOSED REDEVELOPMENT OF EXISTING BUILDING ON PLOT BEARING C.T.S. NO. 661/2 OF VILLAGE NAHUR AT HIRA NAGAR GOREGAON-MULUND LINK ROAD, MULUND WEST, MUMBAI 400080.	
NAME & SIGNATURE OF OWNER	NAME & SIGNATURE OF ARCHITECT
(C.A. TO OWNER) for. KANTA SURENDRA CHS.Ltd.	SUNIL R. DEOLE Lic no. D/248/L.S.
REVISION	DESCRIPTION
NORTH	SCALE 1:100
	DATE 15.11.2022
	DRAWN BY NADIM
	SHEET NO. 2/13
	JOB NO. 1518
	LICENSED SURVEYORS, ENGINEERS & PROJECT MANAGEMENT CONSULTANTS
	UDAY CINEMA ROAD, GHATKOPAR (WEST) MUMBAI 400086
	PHONE: 25148396/25149102