


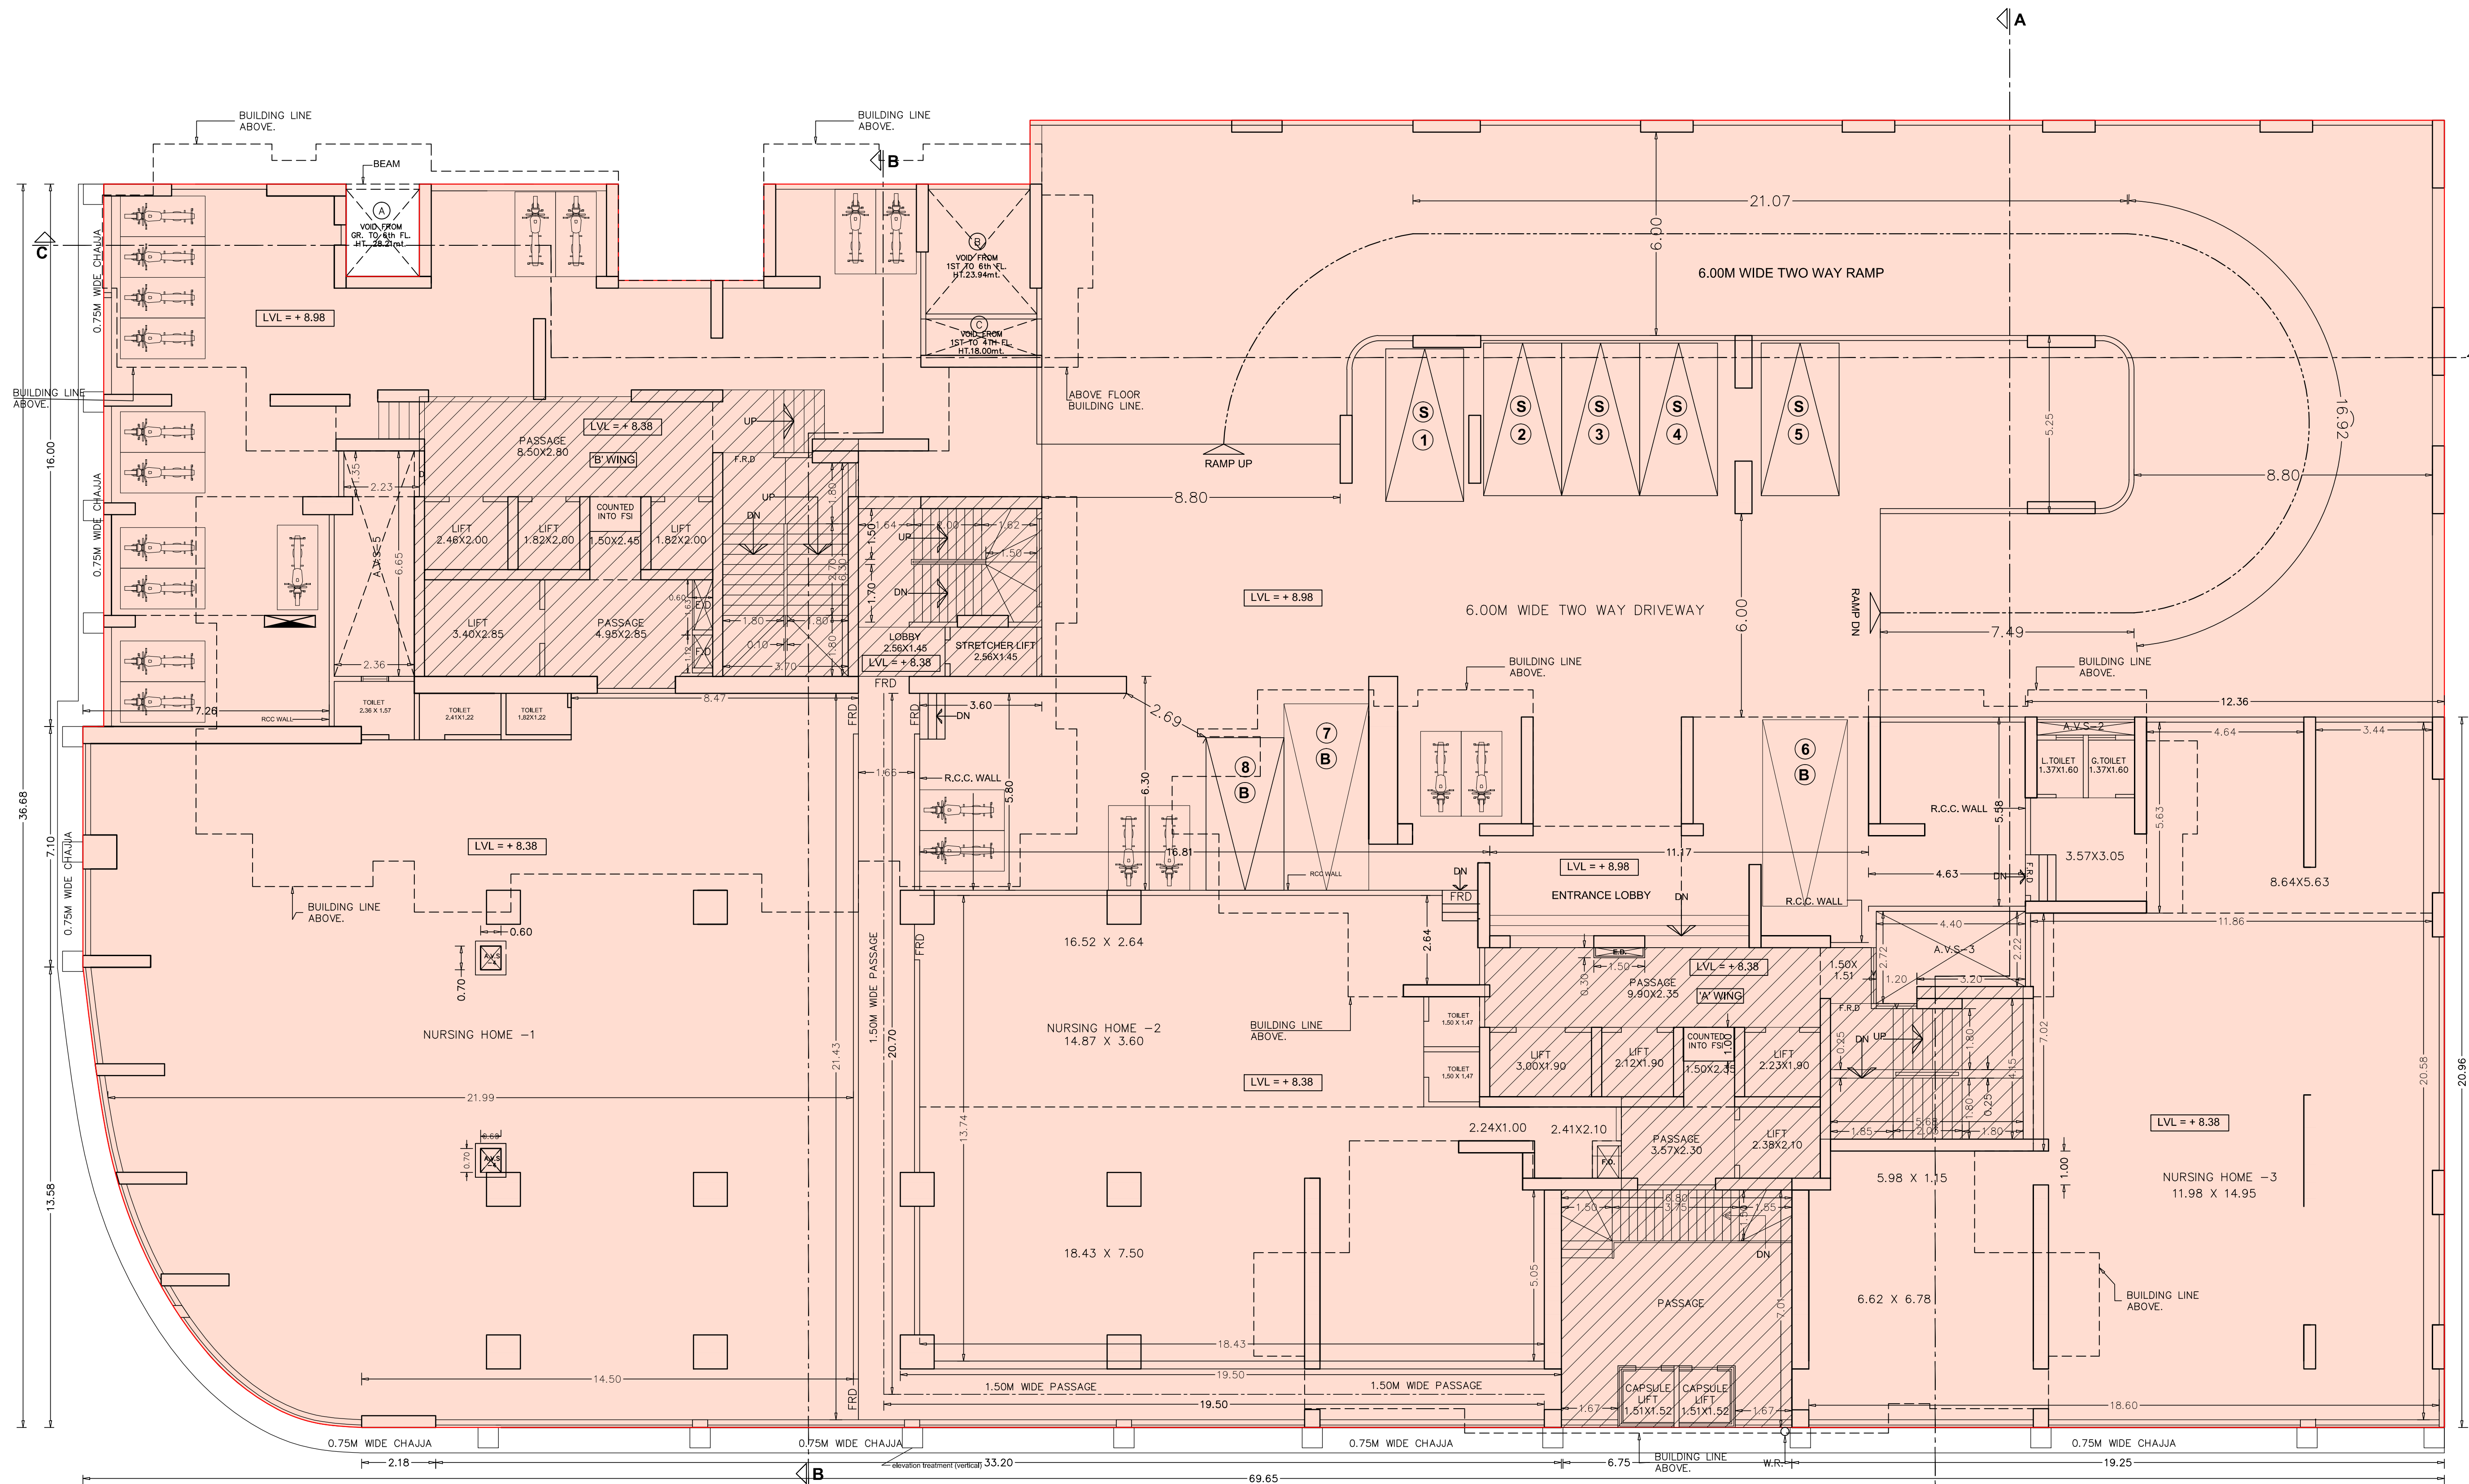

2ND COMMERCIAL (NURSING HOME) FLOOR PLAN

SCALE = 1:100

PARKING IN 2ND FLOOR 08NOS.

SANITATION REQUIREMENTS

OCCUPANT LOAD @ 25 PER 100 sq.mt.
TOTAL 2ND FLR BUILT-UP AREA = 1100.53 sq.mt.
 $1100.53 \times 25 \div 100 = 275.13$ sq.mt.
 $275.13 \div 40 = 6.87$ NOS. W.C.
TOTAL = 7.00 NOS. W.C.

DATE AND STAMP OF APPROVAL OF PLANS

PLAN FOR REFERENCE

A.E.(B.P.) S&T

E.E.(B.P.) E.S.-II

CONTENTS OF SHEET

2ND COMMERCIAL FLOOR PLAN, ETC.

DESCRIPTION OF PROPOSAL & PROPERTY

PROPOSED REDEVELOPMENT OF EXISTING BUILDING ON PLOT BEARING C.T.S. NO. 661/2 OF VILLAGE NAHUR AT HIRA NAGAR GOREGAON-MULUND LINK ROAD, MULUND WEST, MUMBAI 400080.

NAME & SIGNATURE OF OWNER

NAME & SIGNATURE OF ARCHITECT

(C.A. TO OWNER)
for. KANTA SURENDRA CHS.Ltd.

SUNIL R. DEOLE
Lic no. D/248/L.S.

deole bros

LICENSED SURVEYORS,
ENGINEERS & PROJECT
MANAGEMENT CONSULTANTS
701/702 A'WING JAY-VIJAY BUILDING
UDAY CINEMA ROAD,
GHATKOPAR (WEST) MUMBAI 400086
PHONE: 25148396/25149102

REVISION

NORTH

SCALE

1:100

DATE

15.11.2022

DRAWN BY

NADIM

SHEET NO.

3/13

JOB NO.

1518