



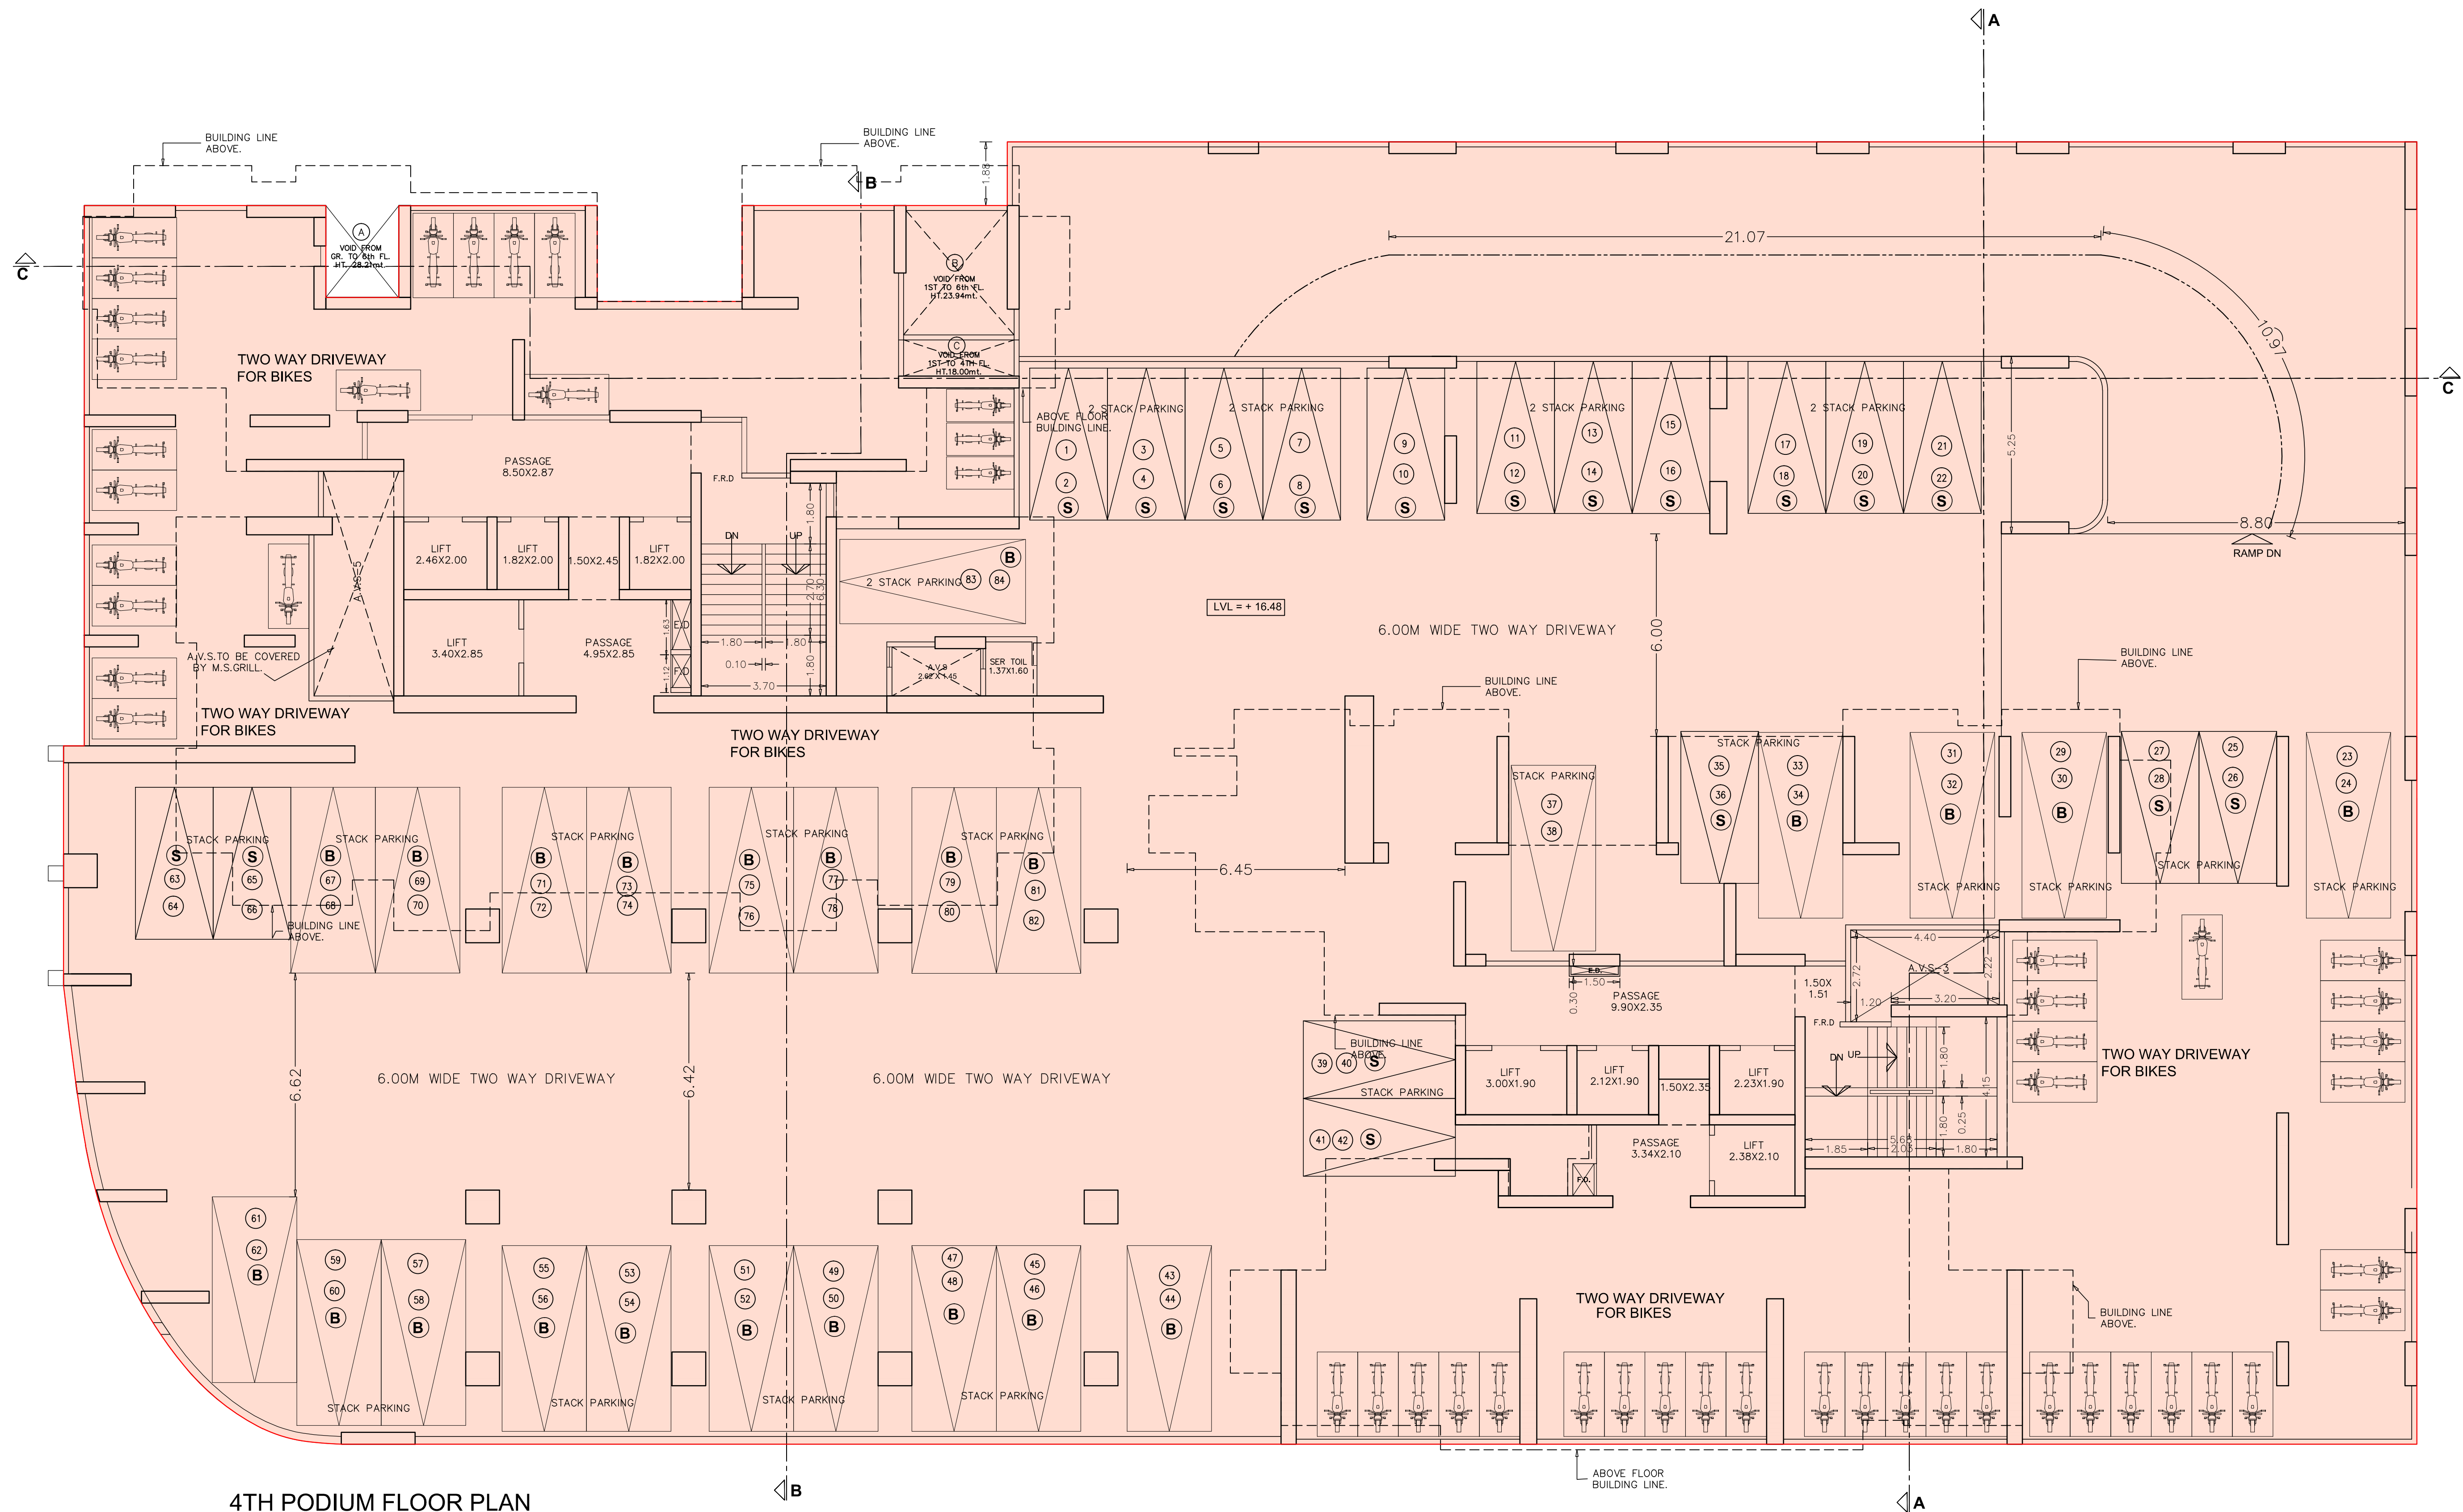

4TH PODIUM FLOOR PLAN

SCALE = 1:100

PARKING IN 4TH PODIUM FLOOR 84NOS.

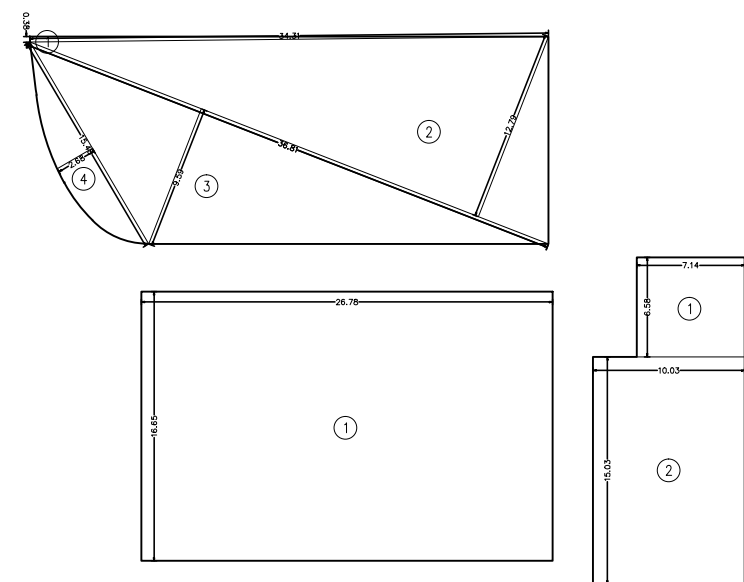

R.G AREA DIAGRAM

SCALE = 1:500

R.G.AREA						
1	1/2	X	34.35	X	0.38	X 1NO = 6.53 SQ.MT.
2	1/2	X	36.86	X	12.81	X 1NO = 236.09 SQ.MT.
3	1/2	X	36.86	X	9.60	X 1NO = 176.93 SQ.MT.
4	2/3	X	15.50	X	2.68	X 1NO = 27.69 SQ.MT.
TOTAL DEDUCTION						= 447.24 SQ.MT. Y1

R.G AREA						
1	26.79	X	16.65	X	1NO	= 446.05 SQ.MT.
TOTAL DEDUCTION						= 446.05 SQ.MT. Y1

R.G AREA						
1	7.14	X	6.58	X	1NO	= 46.98 SQ.MT.
2	10.03	X	15.03	X	1NO	= 150.75 SQ.MT.
TOTAL DEDUCTION						= 197.73 SQ.MT. Y1

DATE AND STAMP OF APPROVAL OF PLANS	
PLAN FOR REFERENCE	
A.E.(B.P.) S&T	
E.E.(B.P.) E.S.-II	
CONTENTS OF SHEET	
3RD PODIUM FLOOR PLAN, R.G.AREA DIAGRAM & AREA CALCULATION,ETC.	
DESCRIPTION OF PROPOSAL & PROPERTY	
PROPOSED REDEVELOPMENT OF EXISTING BUILDING ON PLOT BEARING C.T.S. NO. 661/2 OF VILLAGE NAHUR AT HIRA NAGAR GOREGAON-MULUND LINK ROAD, MULUND WEST, MUMBAI 400080.	
NAME & SIGNATURE OF OWNER	NAME & SIGNATURE OF ARCHITECT
(C.A. TO OWNER) for. KANTA SURENDRA CHS.Ltd.	
SUNIL R. DEOLE Lic no. D/248/L.S.	
deole bros	
LICENSED SURVEYORS, ENGINEERS & PROJECT MANAGEMENT CONSULTANTS 701/702 A'WING JAY-VIJAY BUILDING UDAY CINEMA ROAD, GHATKOPAR (WEST) MUMBAI 400086 PHONE: 25148396/25149102	
REVISION	DESCRIPTION
NORTH	SCALE 1:100
	DATE 15.11.2022
	DRAWN BY NADIM
SHEET NO. 7/21	JOB NO. 1518