




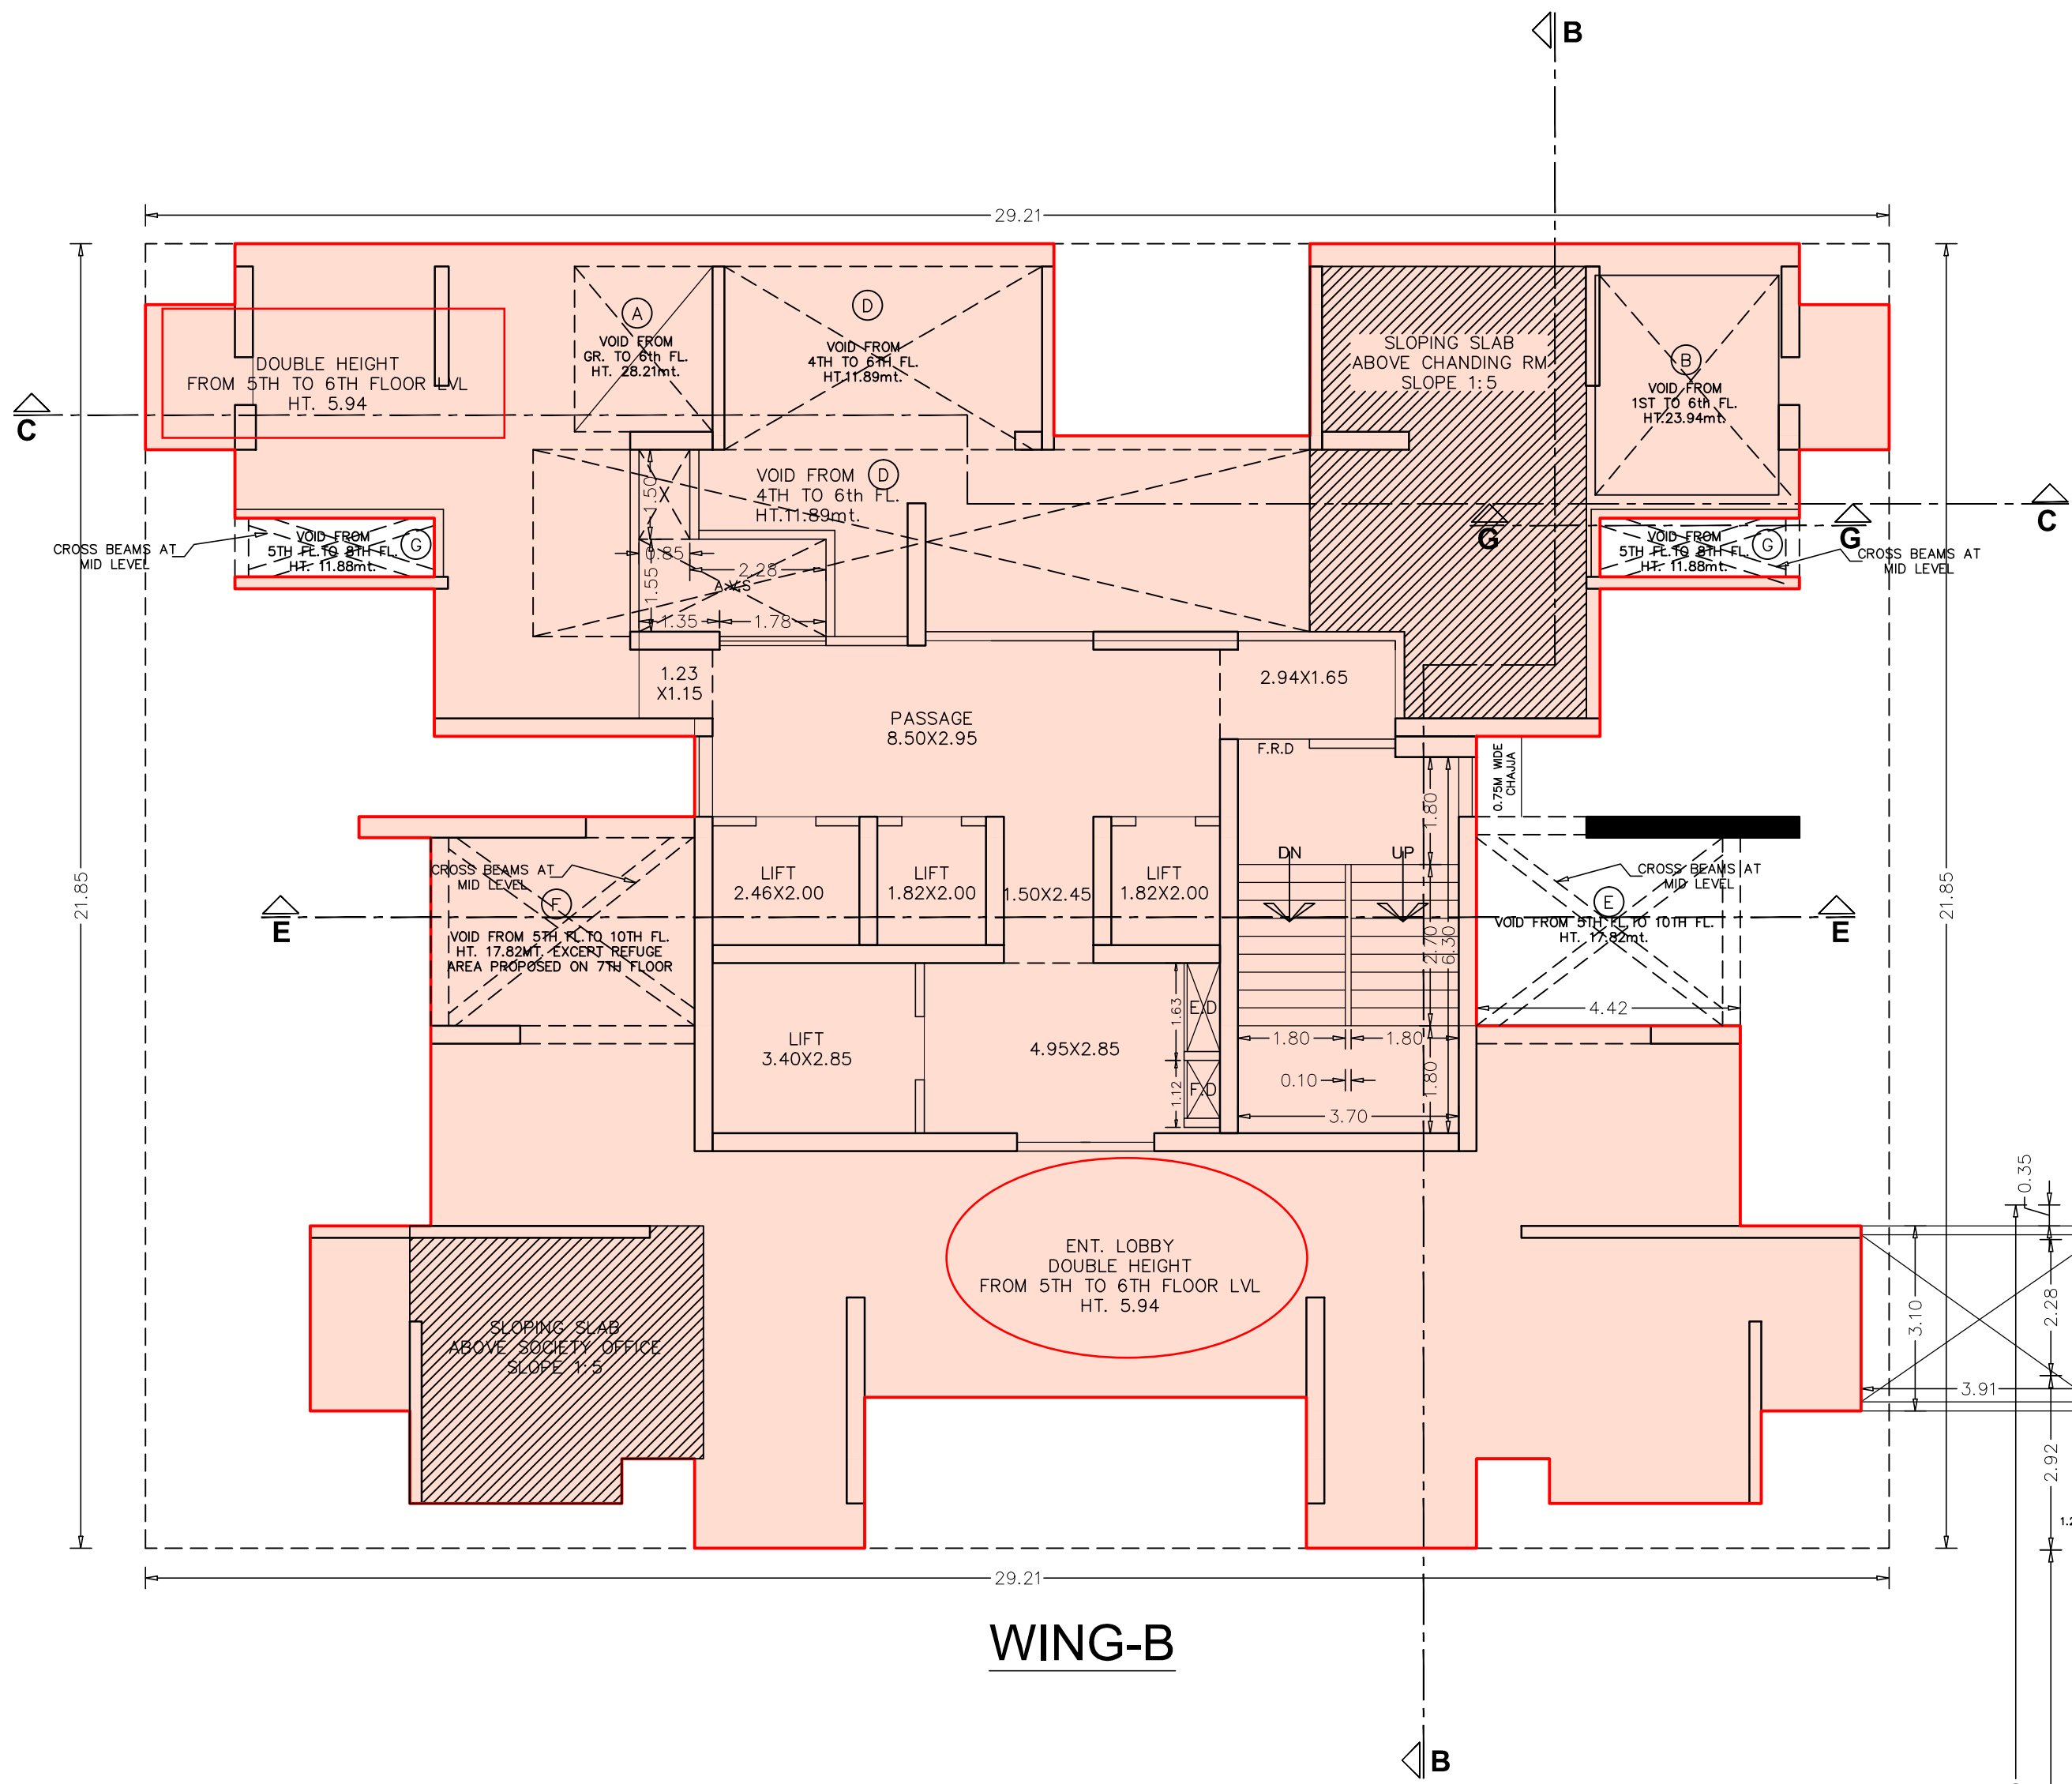

6TH FLOOR PLAN
SCALE = 1:100

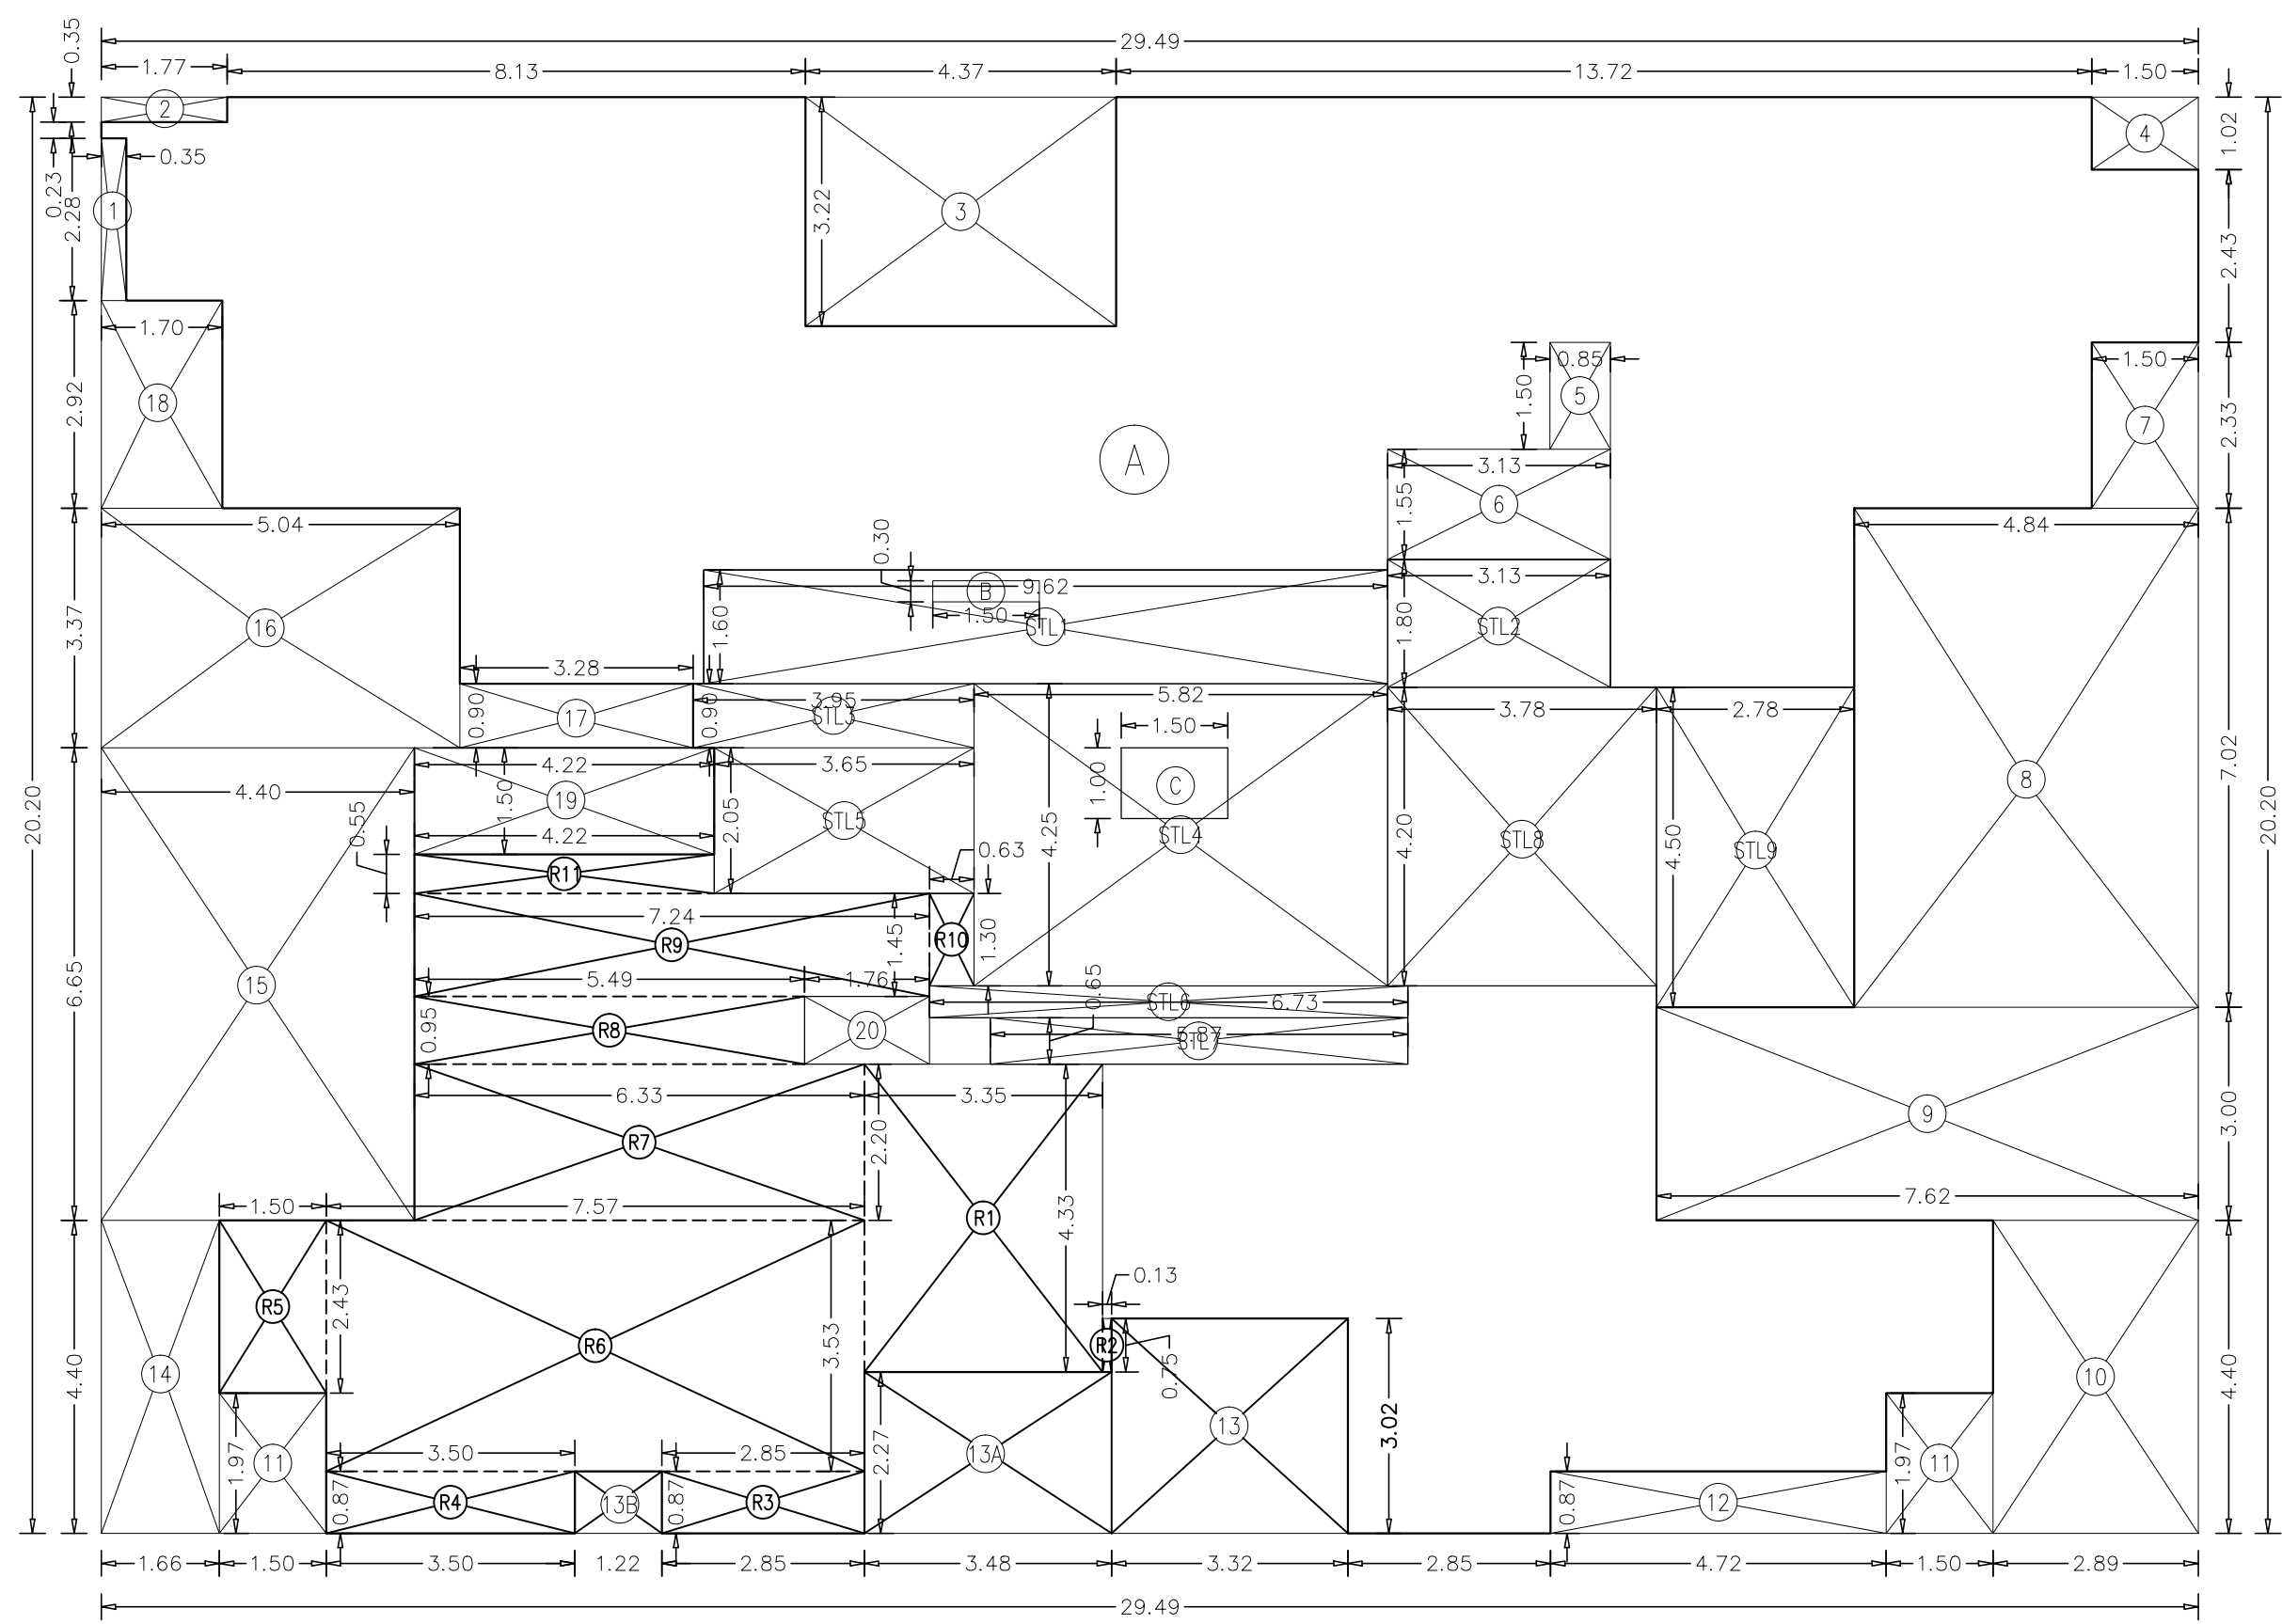

AREA DIAGRAM FOR 6TH FLOOR (WING-'A')
SCALE = 1:100

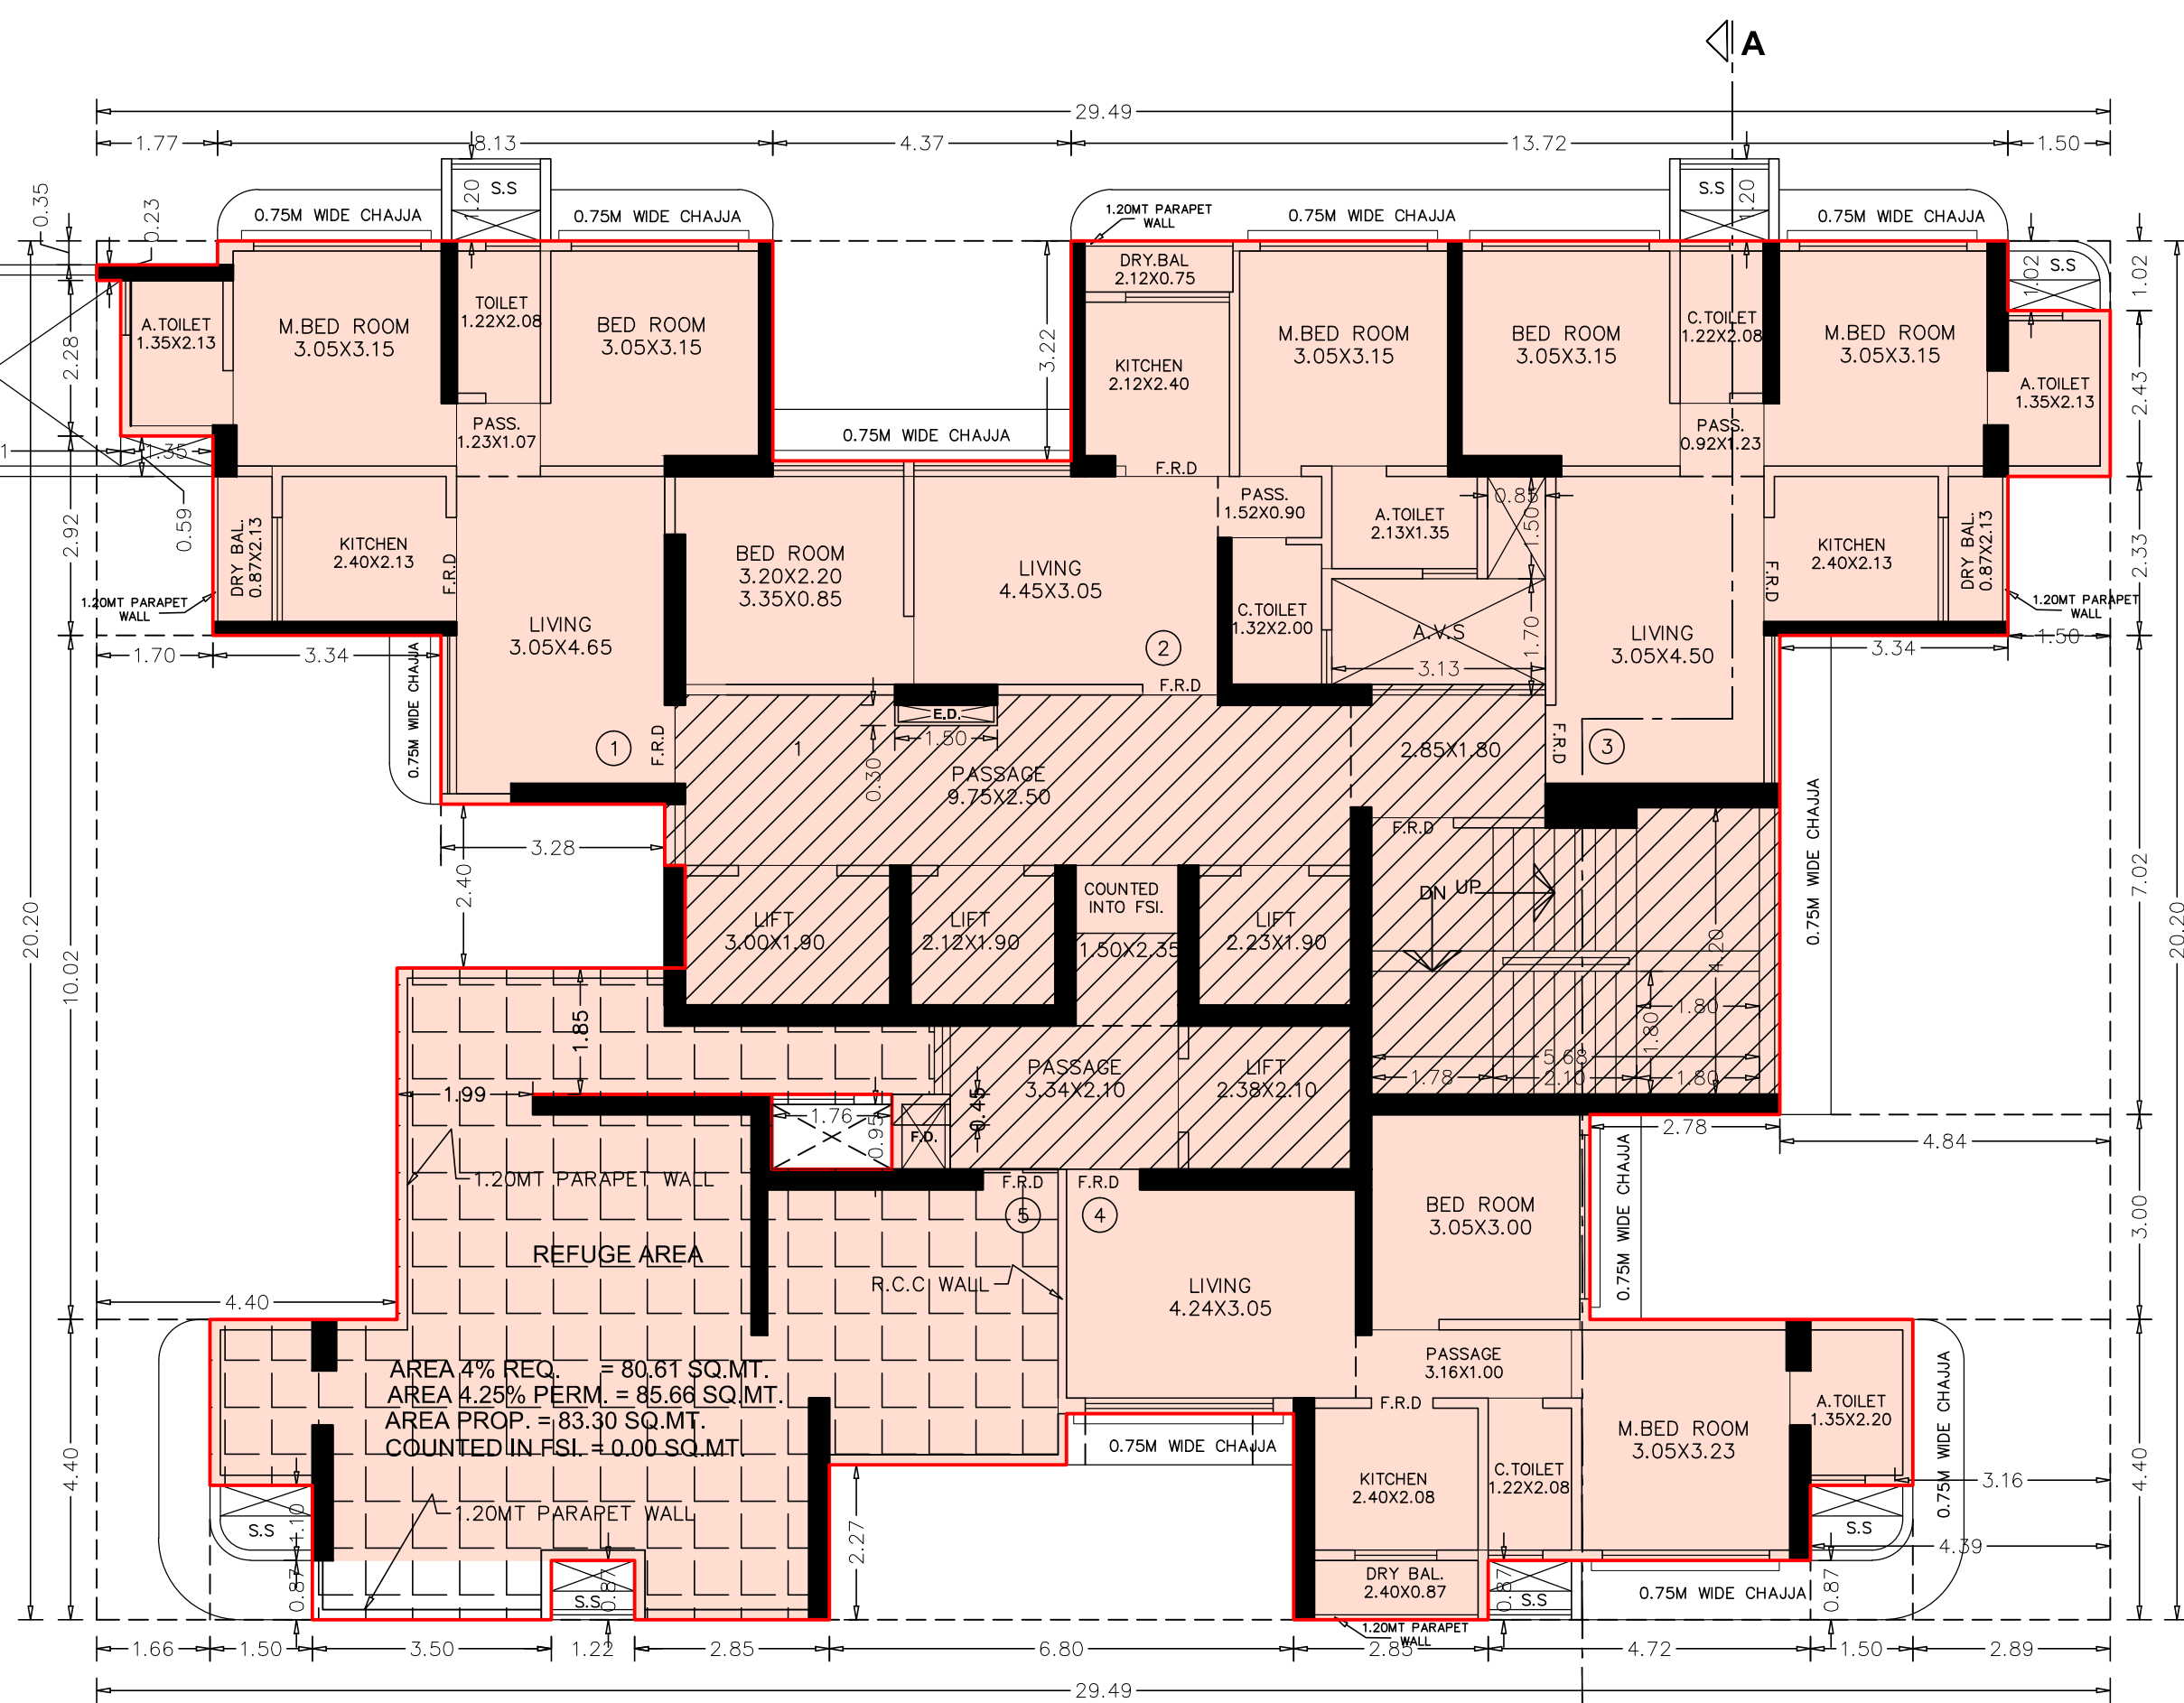


WING-A

BUILT UP AREA CALCULATION (WING -A)									
6TH FLOOR									
A	29.49	X	20.20	X	1NO	=	595.70	SQ.MT.	
B	1.50	X	0.30	X	1NO	=	0.45	SQ.MT.	
C	1.50	X	1.00	X	1NO	=	1.50	SQ.MT.	
TOTAL ADDITION						=	597.65	SQ.MT.	X

DEDUCTIONS									
1	0.35	X	2.28	X	1NO	=	0.80	SQ.MT.	
2	1.77	X	0.35	X	1NO	=	0.62	SQ.MT.	
3	4.37	X	3.22	X	1NO	=	14.07	SQ.MT.	
4	1.50	X	1.02	X	1NO	=	1.53	SQ.MT.	
5	0.85	X	1.50	X	1NO	=	1.28	SQ.MT.	
6	3.13	X	1.55	X	1NO	=	4.85	SQ.MT.	
7	1.50	X	2.33	X	1NO	=	3.50	SQ.MT.	
8	4.84	X	7.02	X	1NO	=	33.98	SQ.MT.	
9	7.62	X	3.00	X	1NO	=	22.86	SQ.MT.	
10	2.89	X	4.40	X	1NO	=	12.72	SQ.MT.	
11	1.50	X	1.97	X	2NOS	=	5.91	SQ.MT.	
12	4.72	X	0.87	X	1NO	=	4.11	SQ.MT.	
13	3.32	X	3.02	X	1NO	=	10.03	SQ.MT.	
13A	3.48	X	2.27	X	1NO	=	7.90	SQ.MT.	
13B	1.22	X	0.87	X	1NO	=	1.06	SQ.MT.	
14	1.66	X	4.40	X	1NO	=	7.30	SQ.MT.	
15	4.40	X	6.65	X	1NO	=	29.26	SQ.MT.	
16	5.04	X	3.37	X	1NO	=	16.98	SQ.MT.	
17	3.28	X	0.90	X	1NO	=	2.95	SQ.MT.	
18	1.70	X	2.92	X	1NO	=	4.96	SQ.MT.	
19	4.22	X	1.50	X	1NO	=	6.33	SQ.MT.	
20	1.76	X	0.95	X	1NO	=	1.66	SQ.MT.	
TOTAL DEDUCTION							=	194.66	SQ.MT.

REFUGE AREA CALCULATION									
R1	3.35	X	4.33	X	1NO	=	14.51	SQ.MT.	
R2	0.13	X	0.75	X	1NO	=	0.10	SQ.MT.	
R3	2.85	X	0.87	X	1NO	=	2.48	SQ.MT.	
R4	3.50	X	0.87	X	1NO	=	3.05	SQ.MT.	
R5	1.50	X	2.43	X	1NO	=	3.65	SQ.MT.	
R6	7.57	X	3.53	X	1NO	=	26.72	SQ.MT.	
R7	6.33	X	2.20	X	1NO	=	13.93	SQ.MT.	
R8	5.49	X	0.95	X	1NO	=	5.22	SQ.MT.	
R9	7.24	X	1.45	X	1NO	=	10.50	SQ.MT.	
R10	0.63	X	1.30	X	1NO	=	0.82	SQ.MT.	
R11	4.22	X	0.55	X	1NO	=	2.32	SQ.MT.	
TOTAL REFUGE AREA							=	83.30	SQ.MT.
TOTAL BUILT UP AREA [X - (Y1+Y2)]							=	319.68	SQ.MT.

STAIRCASE LOBBY AREA CALCULATION									
STL1	9.62	X	1.60	X	1NO	=	15.39	SQ.MT.	
STL2	3.13	X	1.80	X	1NO	=	5.63	SQ.MT.	
STL3	3.95	X	0.90	X	1NO	=	3.56	SQ.MT.	
STL4	5.82	X	4.25	X	1NO	=	24.74	SQ.MT.	
STL5	3.65	X	2.05	X	1NO	=	7.48	SQ.MT.	
STL6	6.73	X	0.45	X	1NO	=	3.03	SQ.MT.	
STL7	5.87	X	0.65	X	1NO	=	3.82	SQ.MT.	
STL8	3.78	X	4.20	X	1NO	=	15.88	SQ.MT.	
STL9	2.78	X	4.50	X	1NO	=	12.51	SQ.MT.	
TOTAL STAIRCASE LOBBY AREA							=	92.04	SQ.MT.
NET BUILT UP AREA [X1 - (Y3+Y4+Y5)]							=	227.65	SQ.MT.

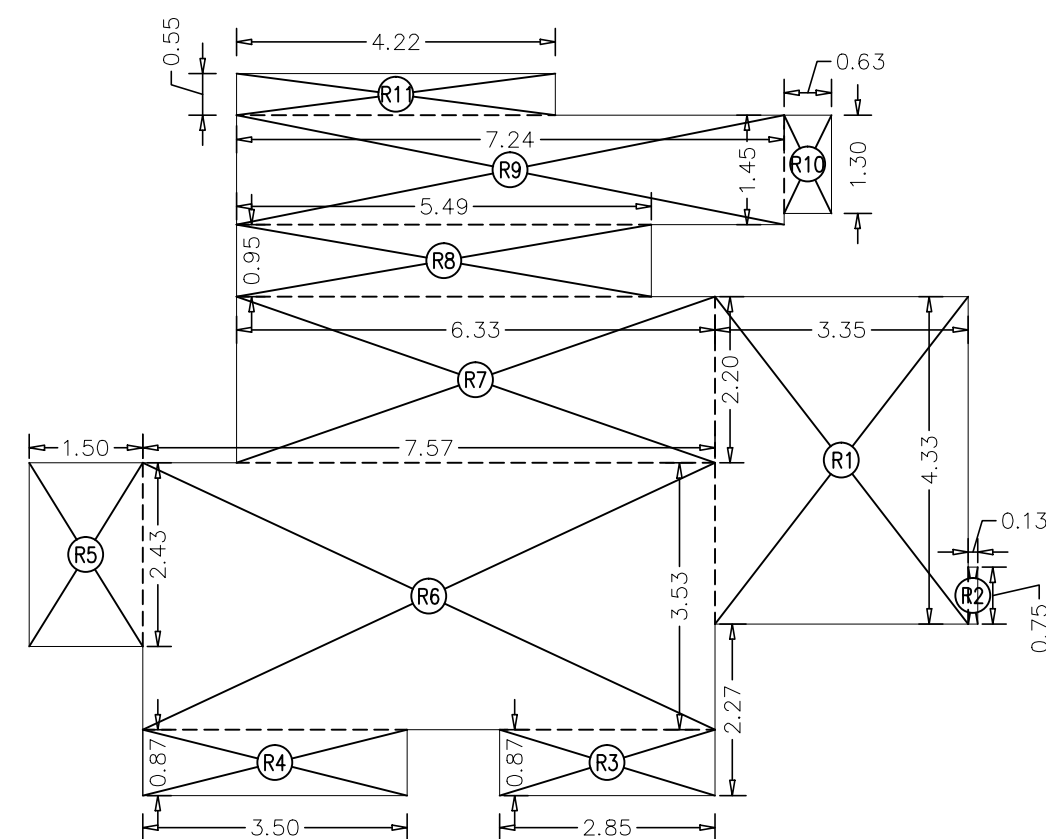

AREA DIAGRAM FOR REFUGE AREA (WING-'A')
ON 6TH FLOOR
SCALE = 1:100

WING A									
REQUIRED REFUGE BUILT-UP AREA 6th to 12th FL. TOTAL NET B.U.A. = 2015.45X4.00% = 80.62 SQ.MTS. = 2015.45X4.25% = 85.66 SQ.MTS.,								AREA sq.mts.	
REFUGE AREA CALCULATION									
R1	3.35	X	4.33	X	1NO	=	14.51	SQ.MT.	
R2	0.13	X	0.75	X	1NO	=	0.10	SQ.MT.	
R3	2.85	X	0.87	X	1NO	=	2.48	SQ.MT.	
R4	3.50	X	0.87	X	1NO	=	3.05	SQ.MT.	
R5	1.50	X	2.43	X	1NO	=	3.65	SQ.MT.	
R6	7.57	X	3.53	X	1NO	=	26.72	SQ.MT.	
R7	6.33	X	2.20	X	1NO	=	13.93	SQ.MT.	
R8	5.49	X	0.95	X	1NO	=	5.22	SQ.MT.	
R9	7.24	X	1.45	X	1NO	=	10.50	SQ.MT.	
R10	0.63	X	1.30	X	1NO	=	0.82	SQ.MT.	
R11	4.22	X	0.55	X	1NO	=	2.32	SQ.MT.	
TOTAL REFUGE AREA								=	83.30 SQ.MT.

DATE AND STAMP OF APPROVAL OF PLANS	
PLAN FOR REFERENCE	
A.E.(B.P.) S&T	E.E.(B.P.) E.S.-II
CONTENTS OF SHEET	
6TH FLOOR PLAN, BUILT UP AREA CALCULATION, REFUGE AREA CALCULATION & DIAGRAM ETC.	
DESCRIPTION OF PROPOSAL & PROPERTY	
PROPOSED REDEVELOPMENT OF EXISTING BUILDING ON PLOT BEARING C.T.S. NO. 681/2 OF VILLAGE NAHUR AT HIRA NAGAR GOREGAON-MULUND LINK ROAD, MULUND WEST, MUMBAI 400080.	
NAME & SIGNATURE OF OWNER	NAME & SIGNATURE OF ARCHITECT
(C.A. TO OWNER) for. KANTA SURENDRA CHS.Ltd.	SUNIL R. DEOLE Lic no. D/248/L.S.
REVISION	DESCRIPTION
NORTH	SCALE 1:100
	DATE 15.11.2022
	DRAWN BY NADIM
SHEET NO. 9/21	JOB NO. 1518
dole bro LICENSED SURVEYORS, ENGINEERS & PROJECT MANAGEMENT CONSULTANTS 701/702 A'WING JAY-VIJAY BUILDING UDAY CINEMA ROAD, GHATKOPAR (WEST) MUMBAI 400086 PHONE: 25148396/25149102	