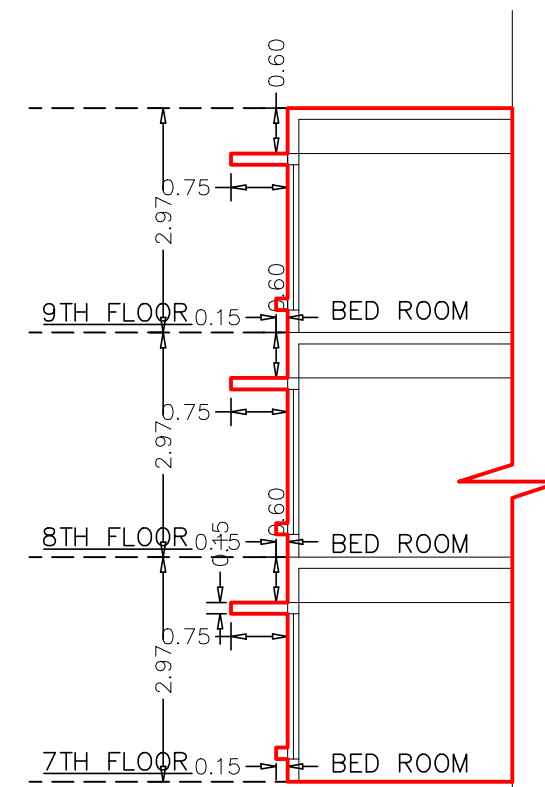
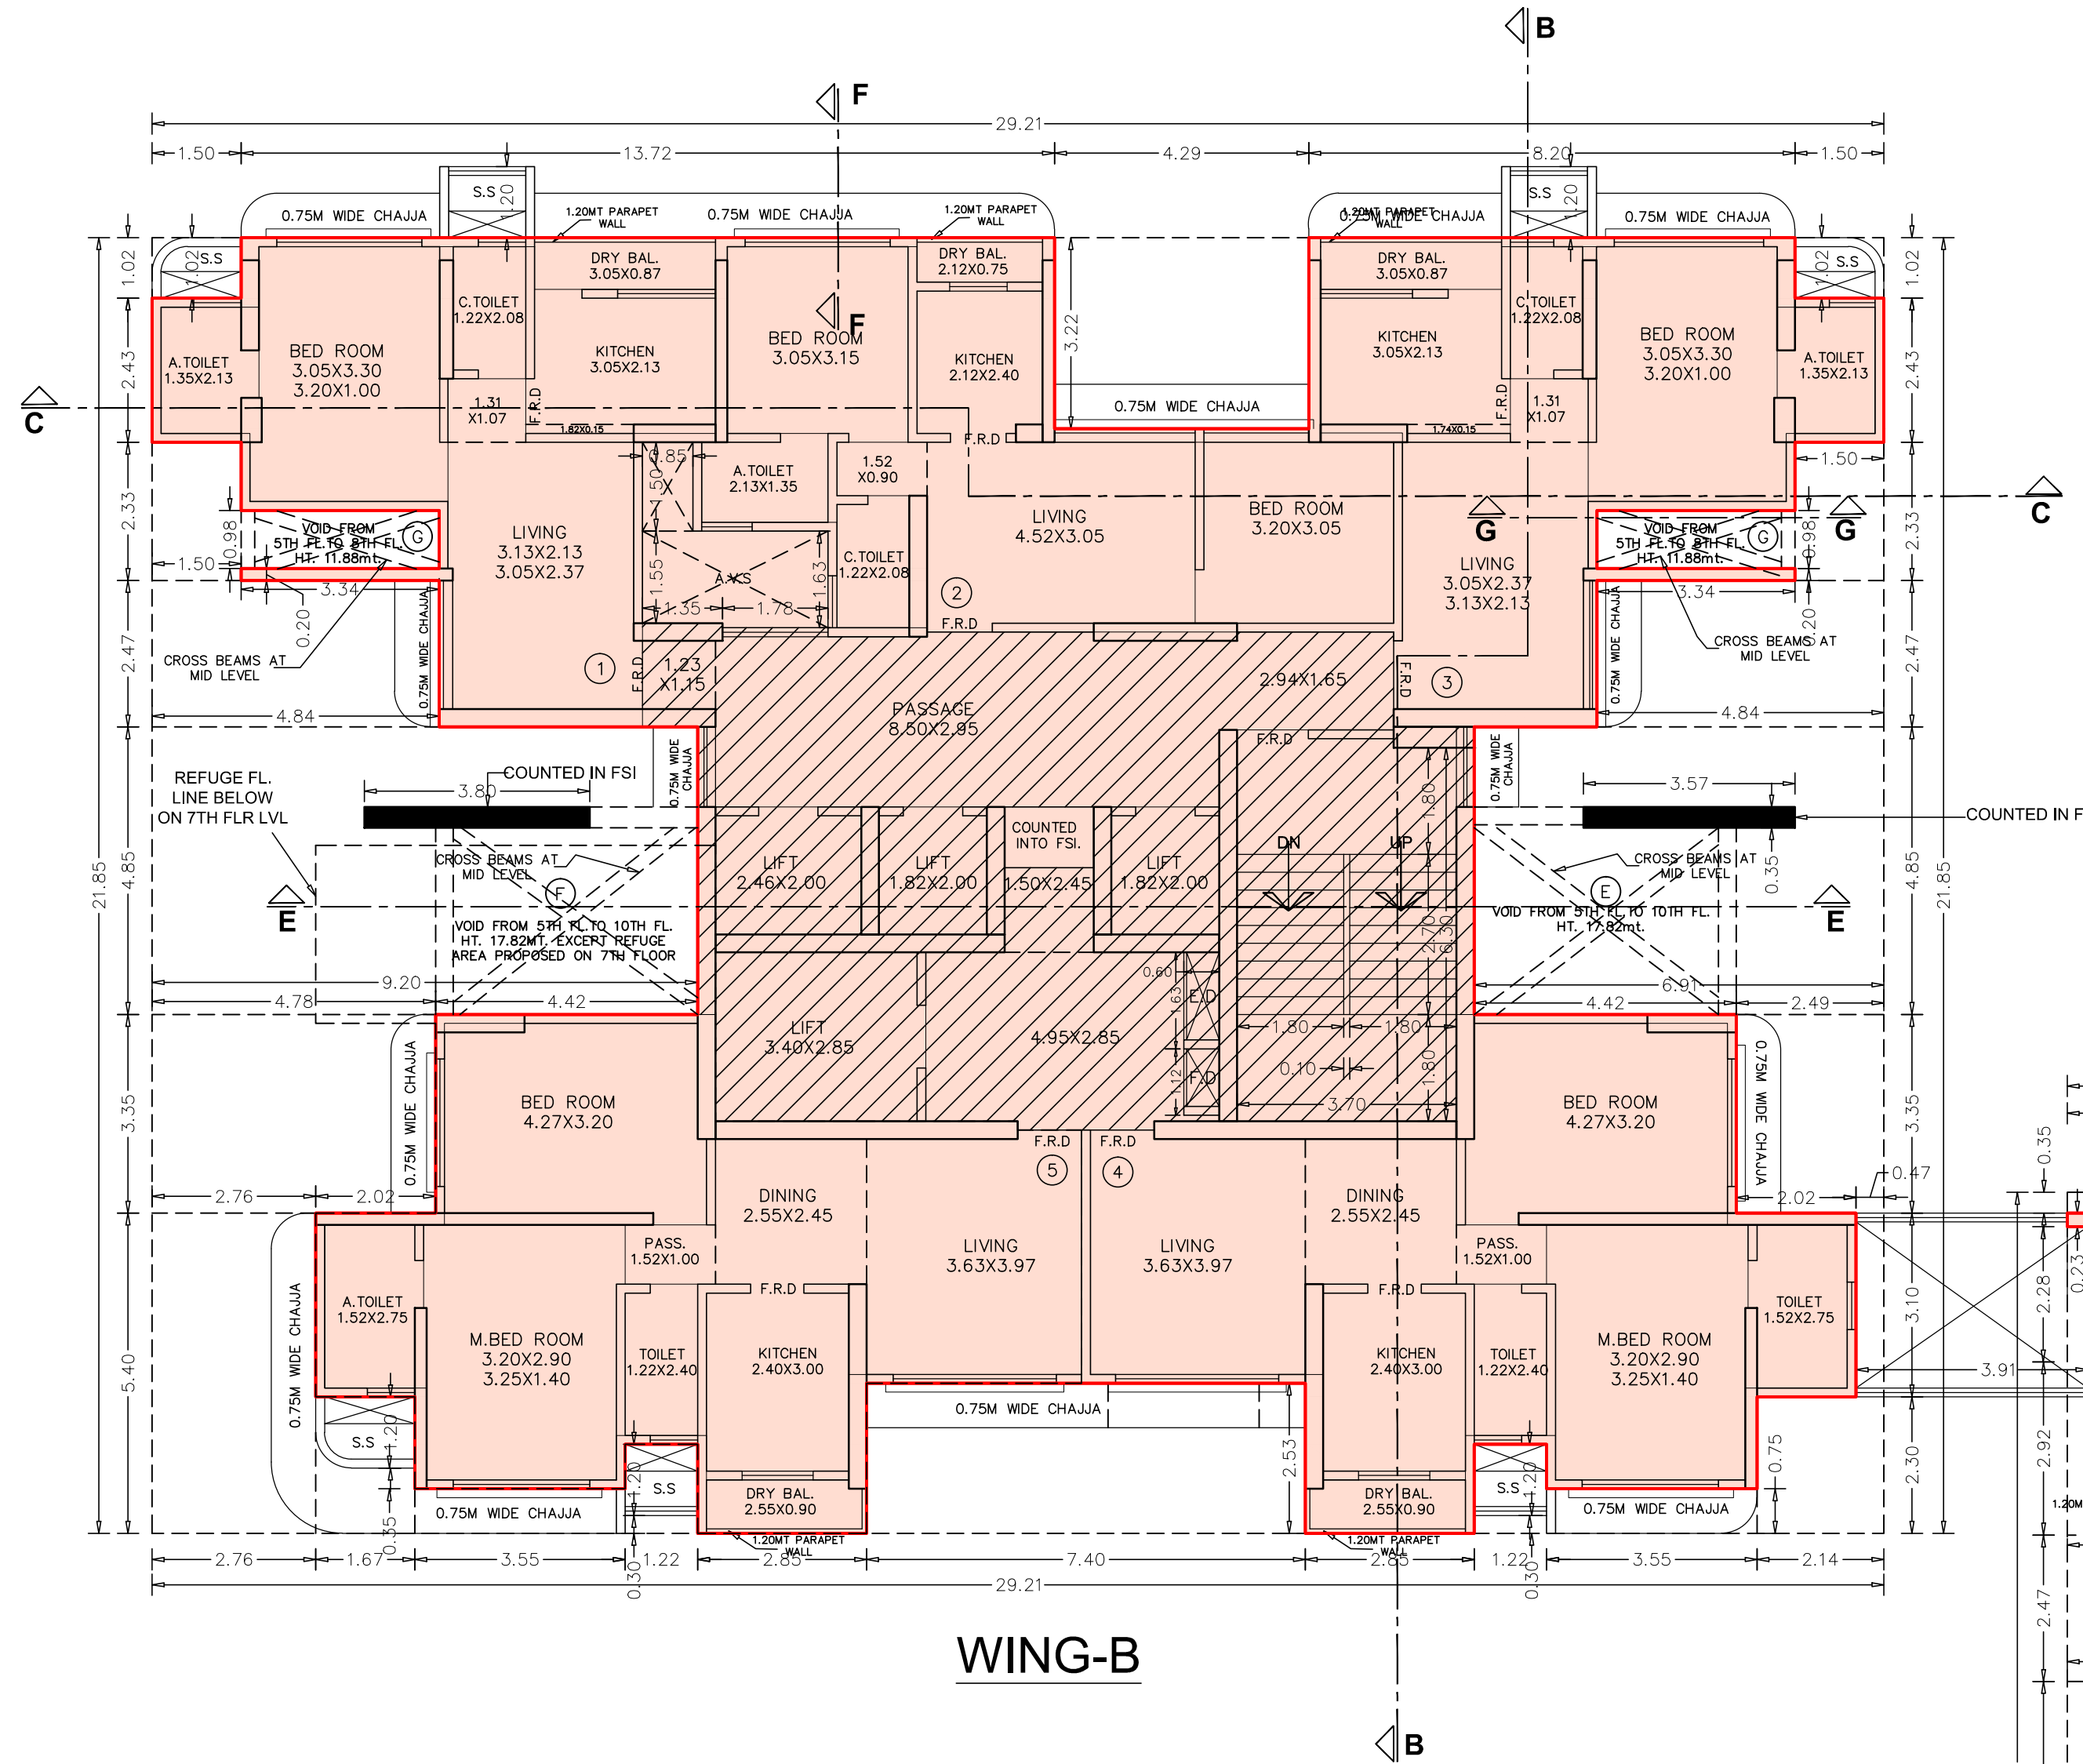
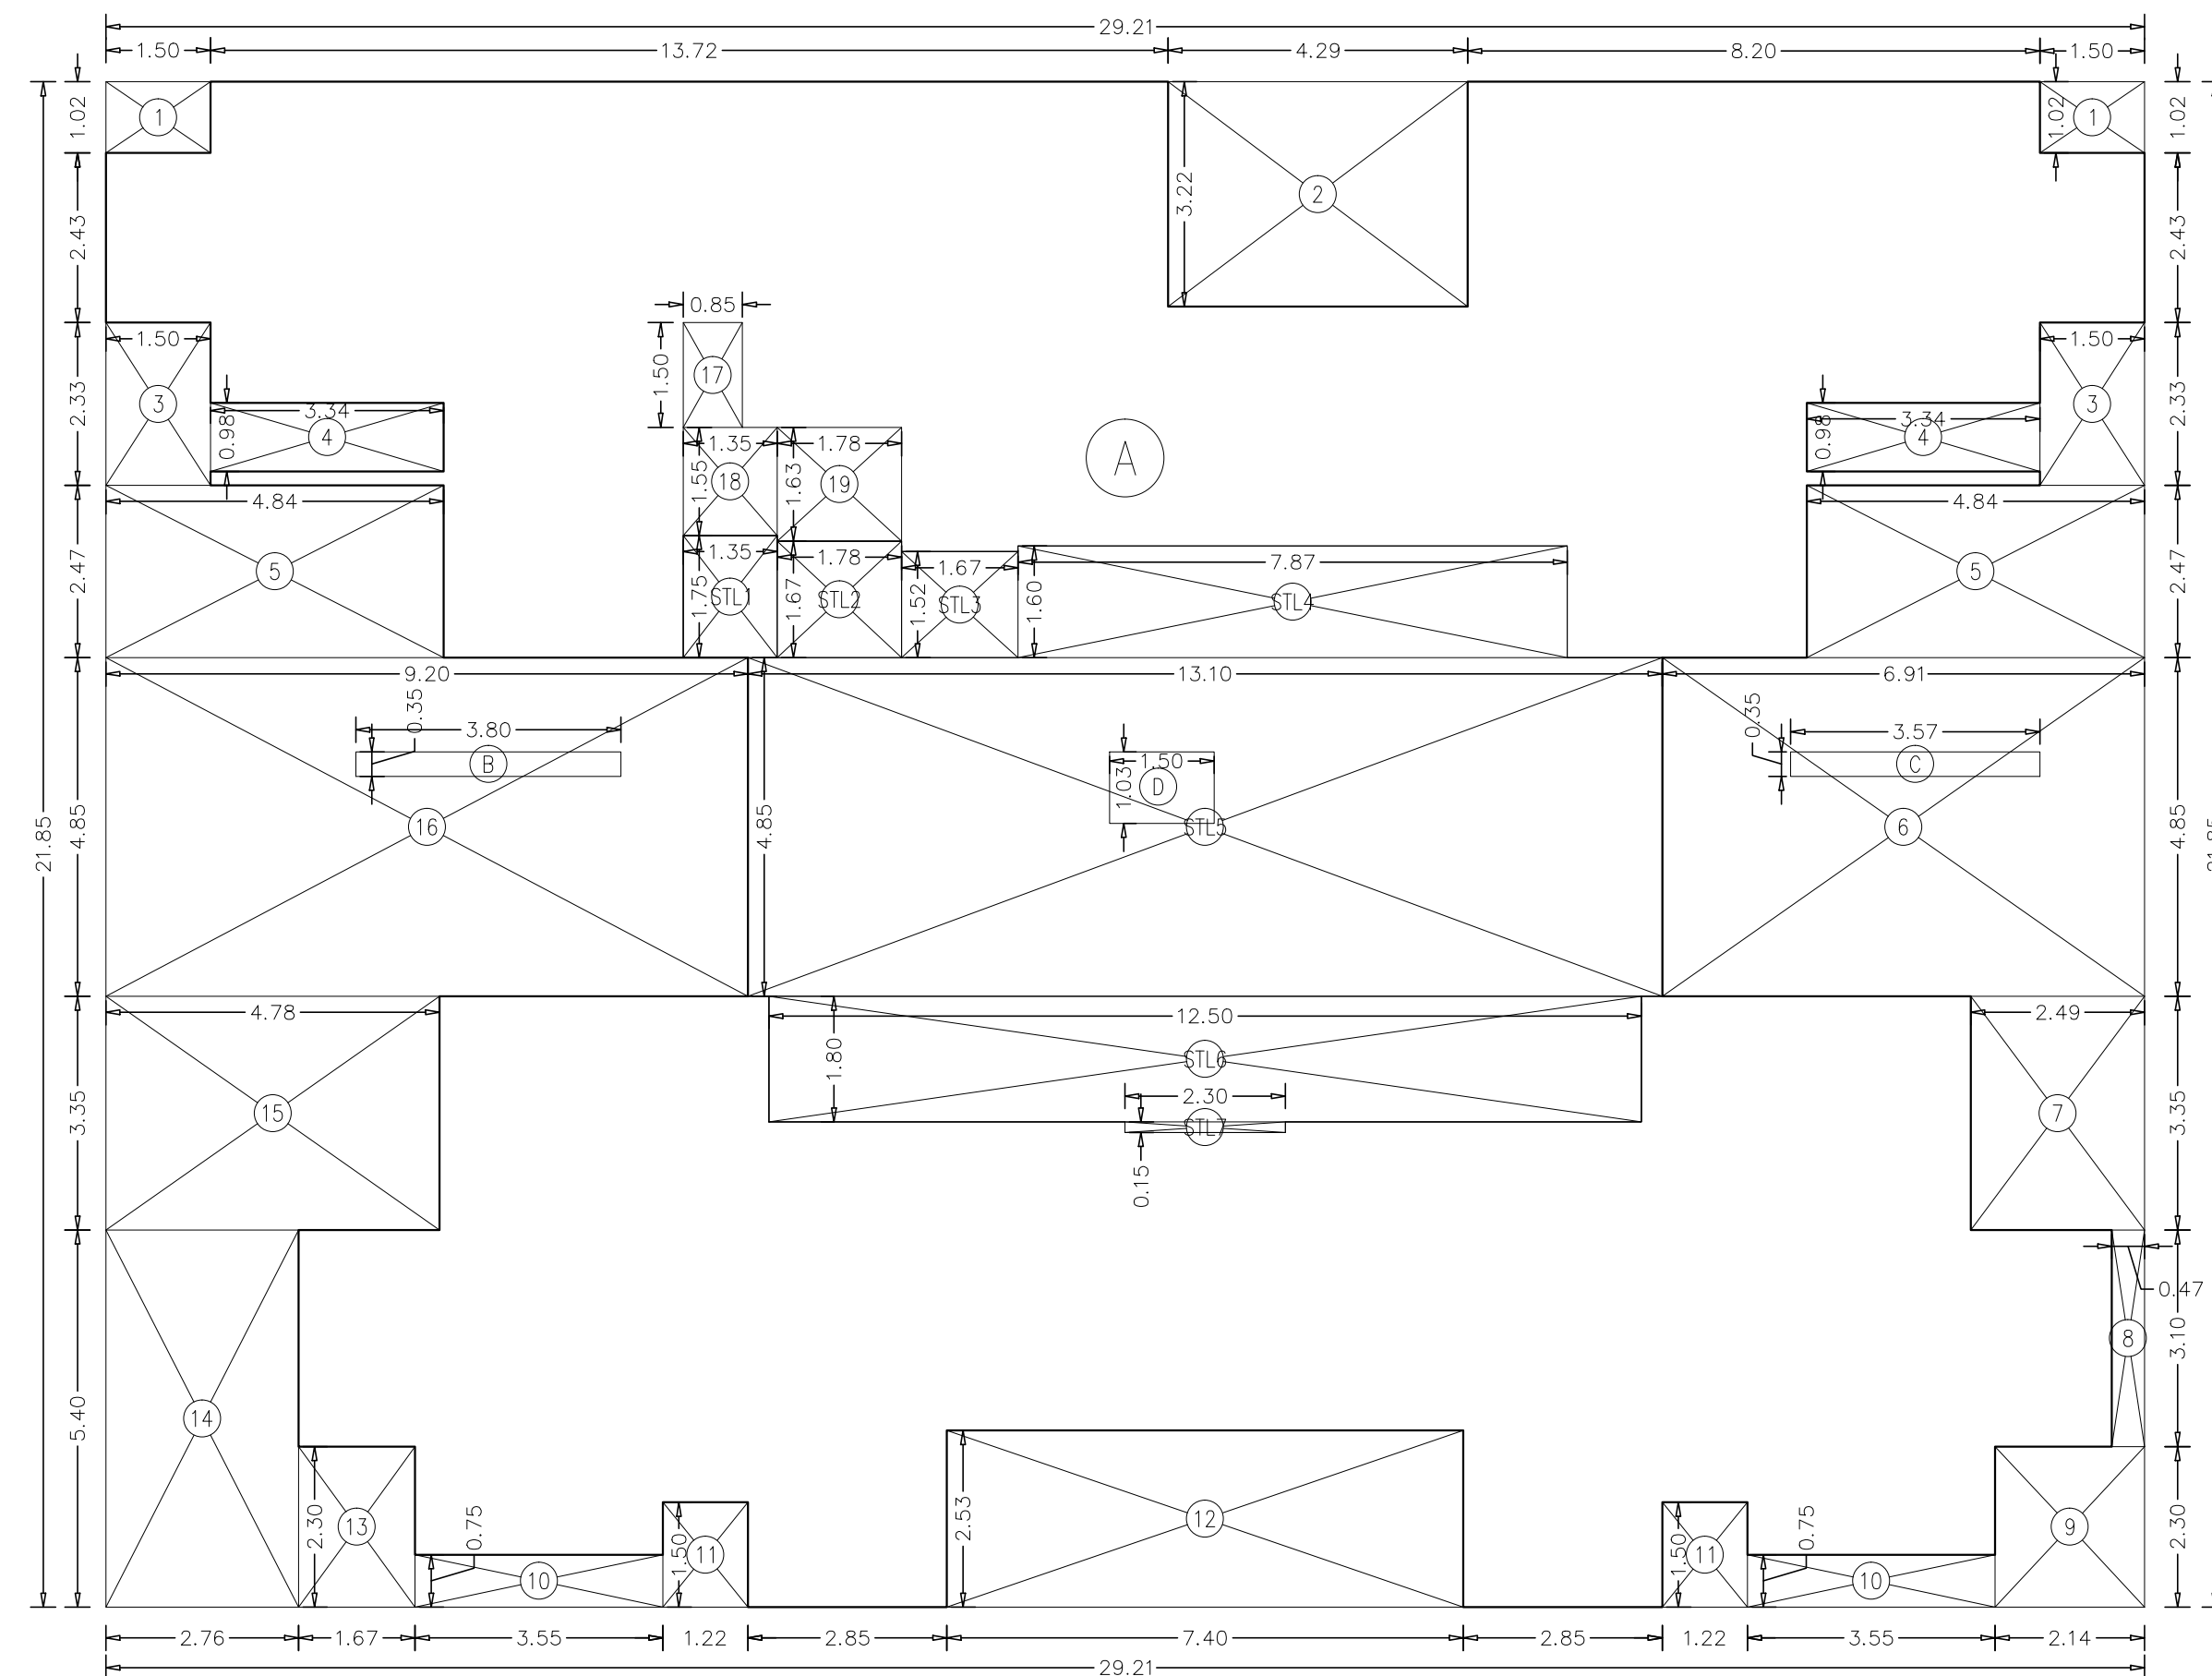
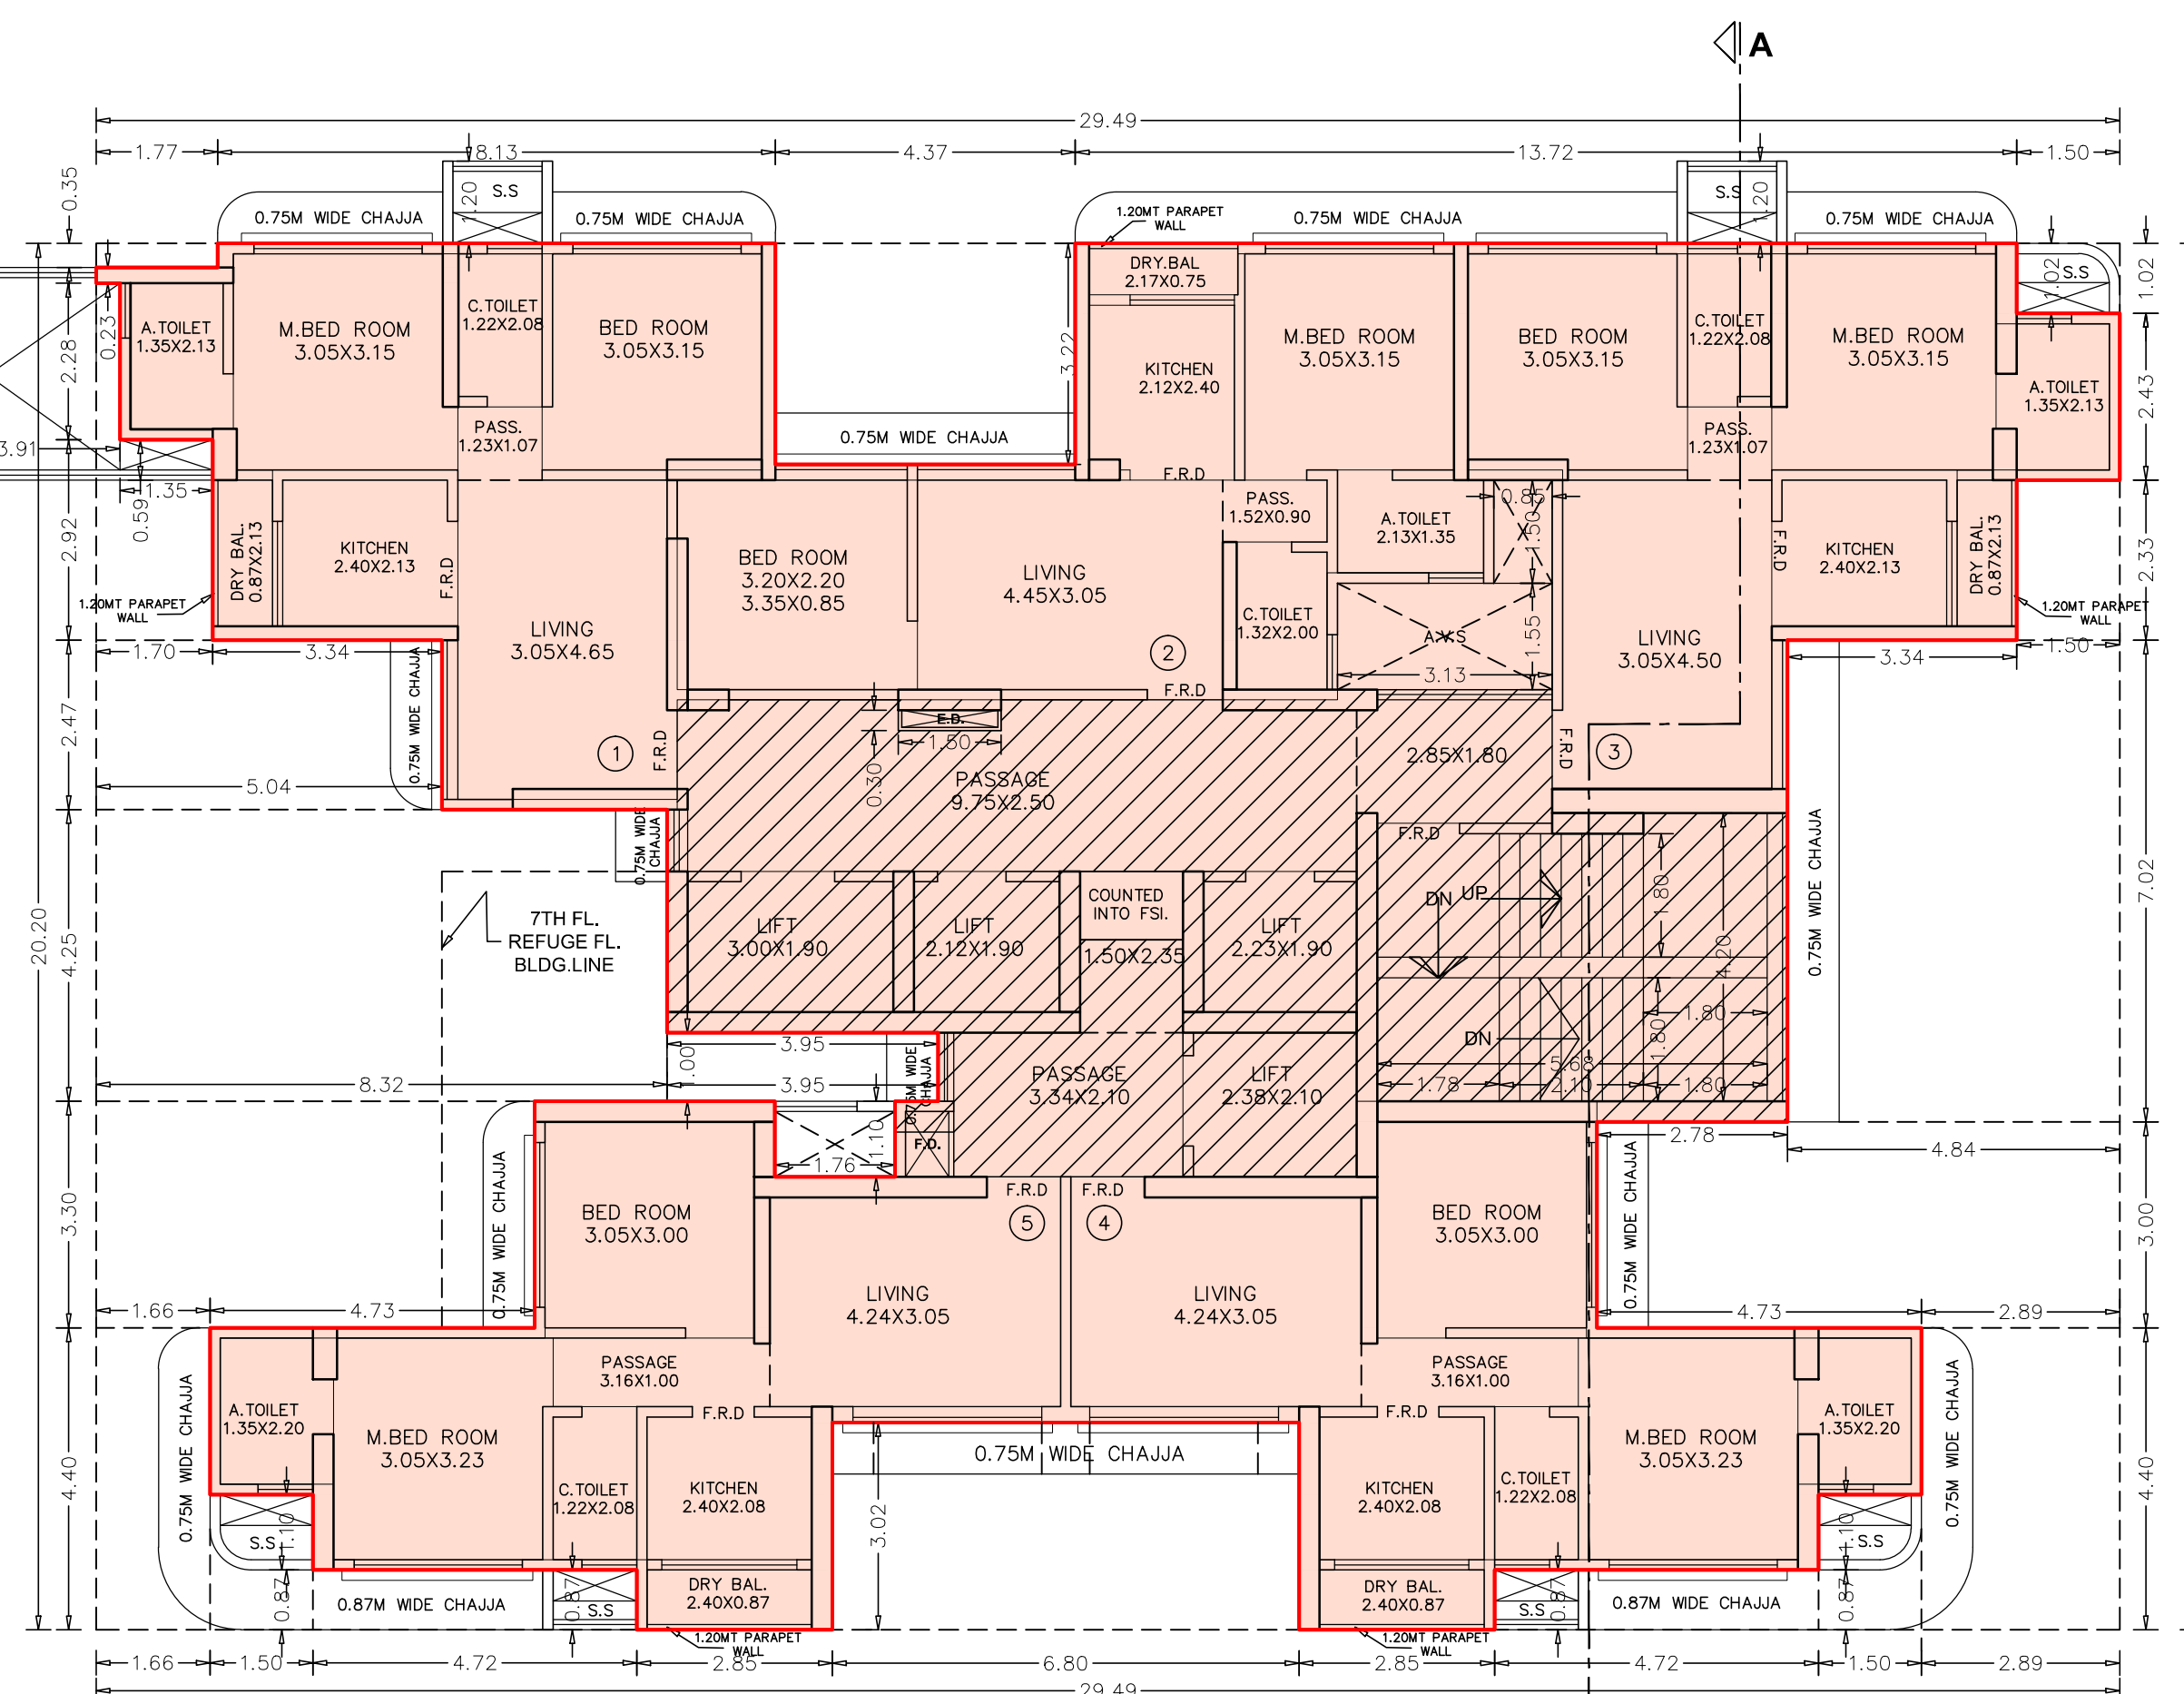
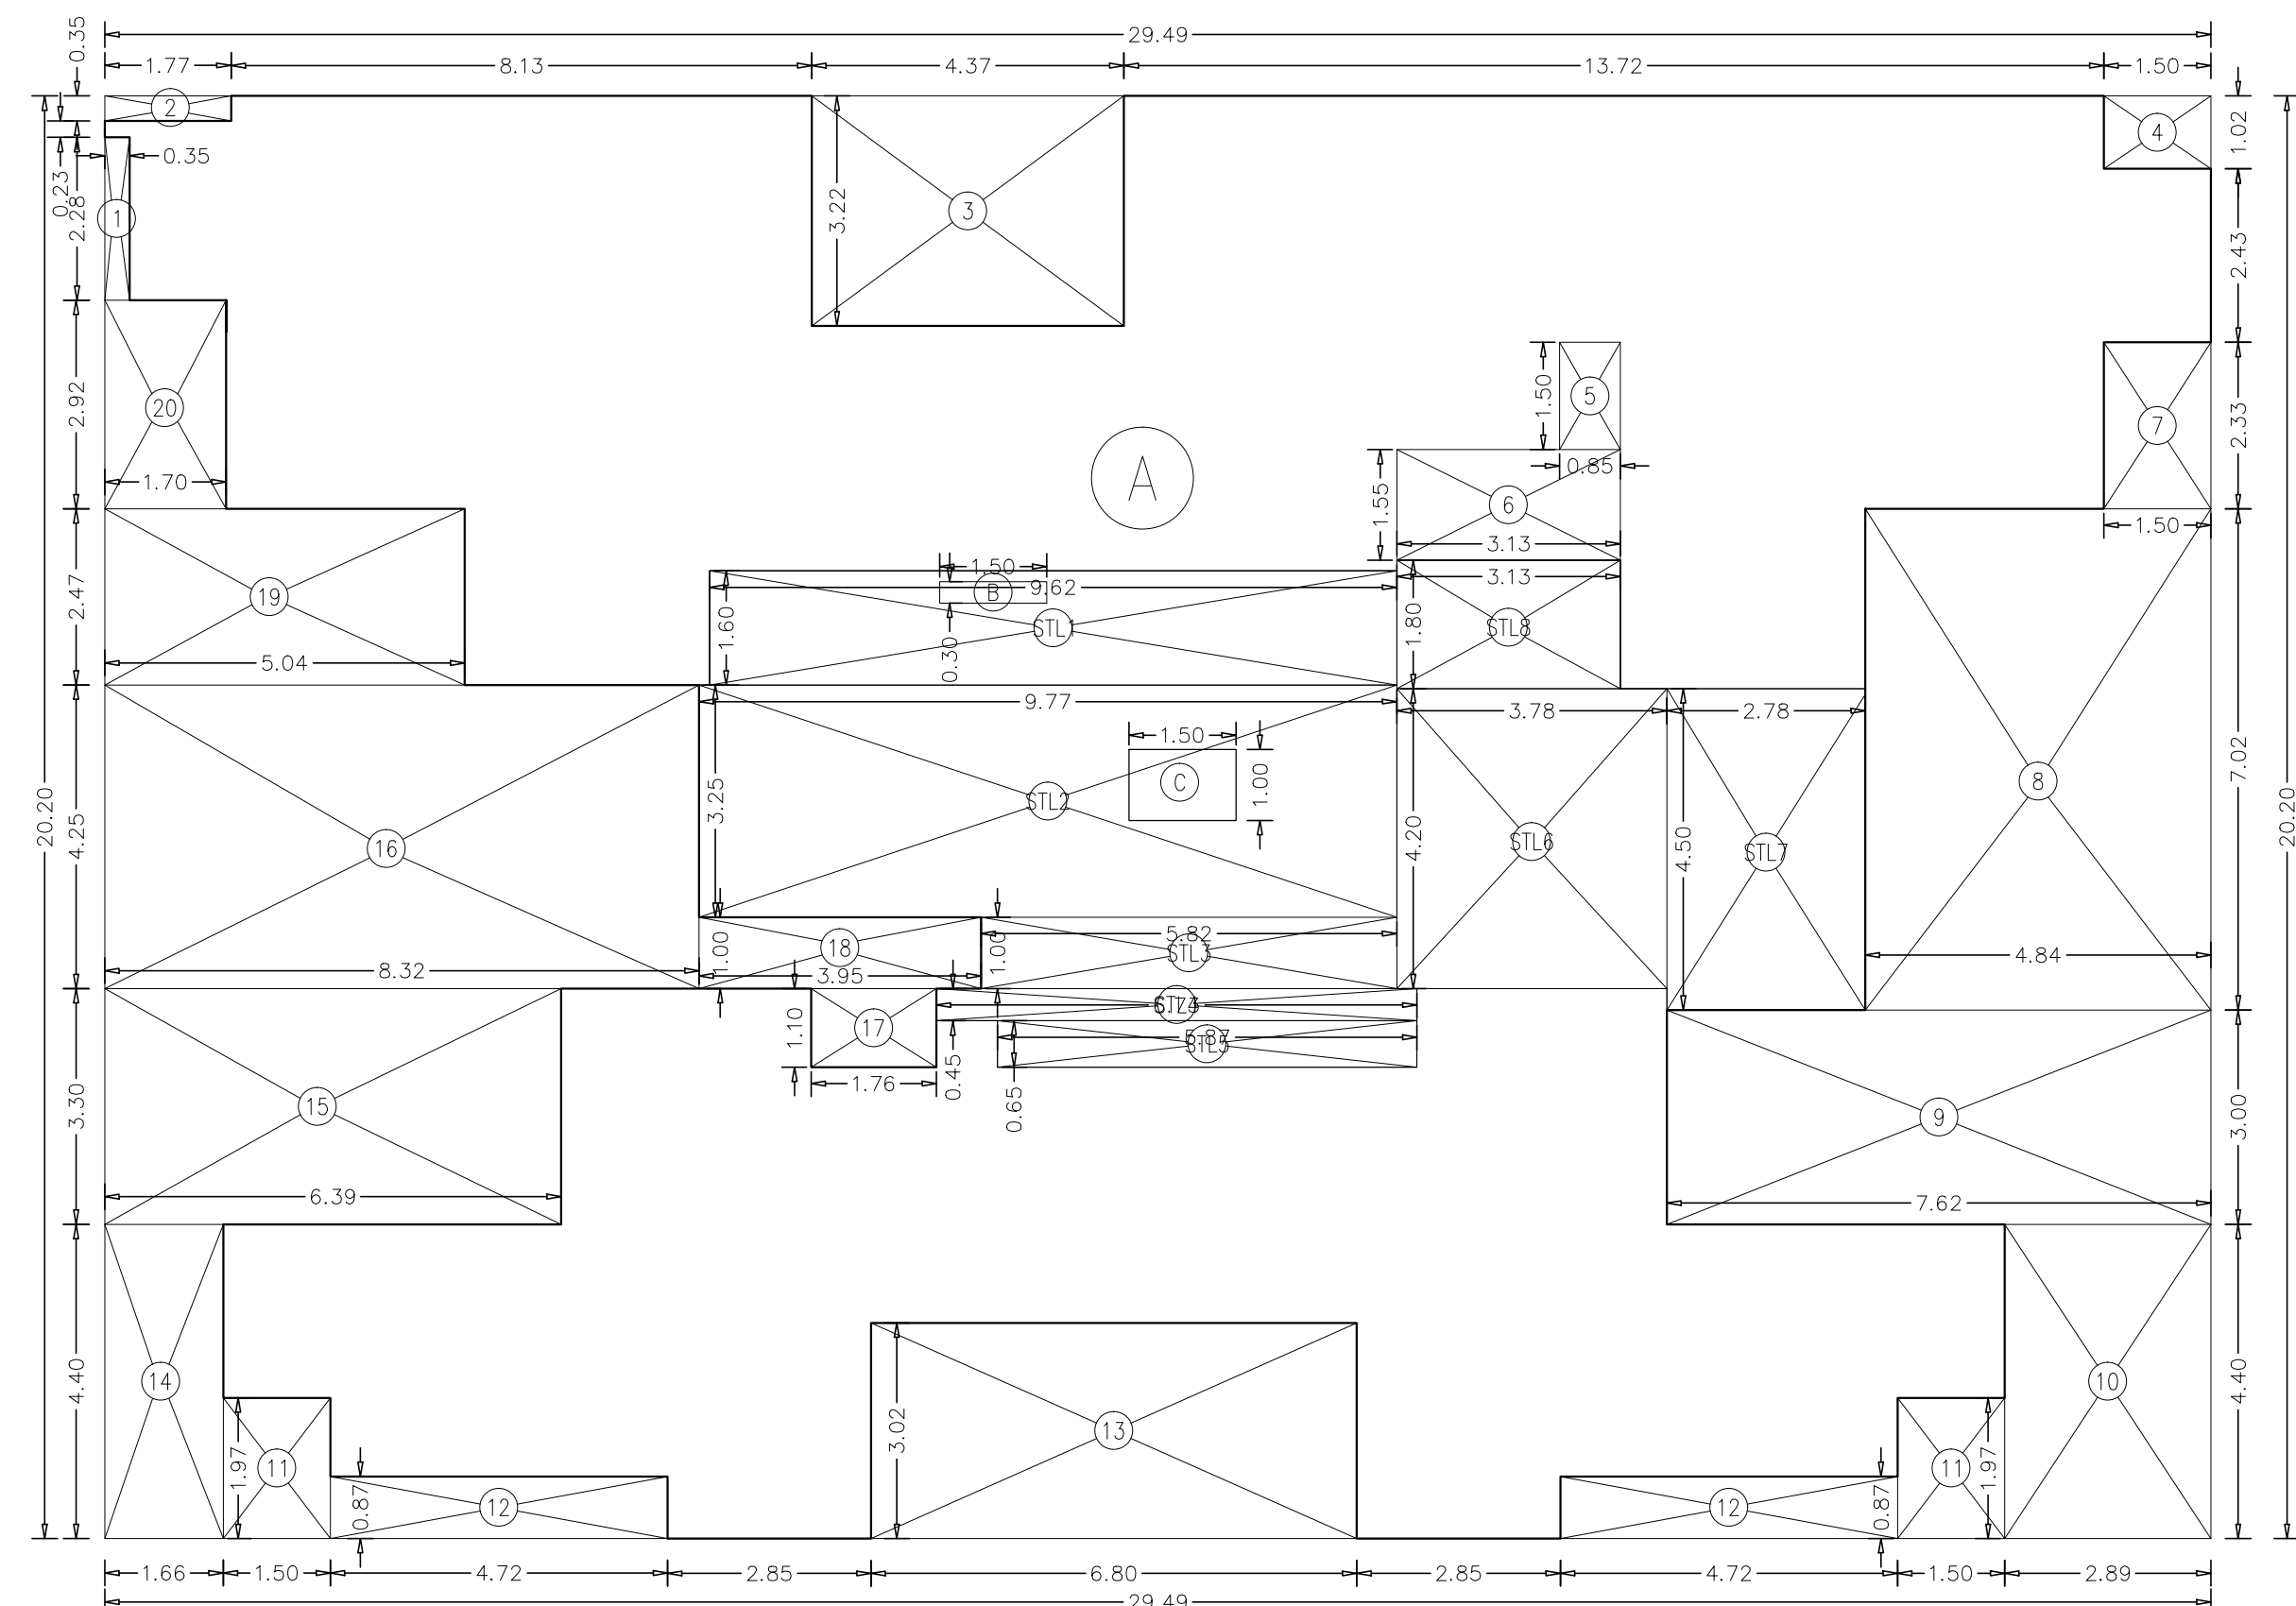


SECTION F-F
SCALE = 1:100

WING-B

8TH FLOOR PLAN
SCALE = 1:100AREA DIAGRAM FOR 8TH FLOOR (WING-B)
SCALE = 1:100

WING-A

AREA DIAGRAM FOR 8TH TO 10TH FLOOR (WING-A)
SCALE = 1:100

BUILT UP AREA CALCULATION (WING-B)

8TH FLOOR			
A	29.21 X 21.85 X 1NO	=	638.24 SQ.MT.
B	3.80 X 0.35 X 1NO	=	1.33 SQ.MT.
C	3.57 X 0.35 X 1NO	=	1.25 SQ.MT.
D	1.50 X 1.03 X 1NO	=	1.55 SQ.MT.
TOTAL ADDITION		=	642.37 SQ.MT. X

DEDUCTIONS			
1	1.50 X 1.02 X 2 NOS	=	3.06 SQ.MT.
2	4.29 X 3.22 X 1NO	=	13.81 SQ.MT.
3	1.50 X 2.33 X 2 NOS	=	6.99 SQ.MT.
4	3.34 X 0.98 X 2 NOS	=	6.55 SQ.MT.
5	4.84 X 2.47 X 2 NOS	=	23.91 SQ.MT.
6	6.91 X 4.85 X 1NO	=	33.51 SQ.MT.
7	2.49 X 3.35 X 1NO	=	8.34 SQ.MT.
8	0.47 X 3.10 X 1NO	=	1.46 SQ.MT.
9	2.14 X 2.30 X 1NO	=	4.92 SQ.MT.
10	3.55 X 0.75 X 2 NOS	=	5.33 SQ.MT.
11	1.22 X 1.50 X 2 NOS	=	3.66 SQ.MT.
12	7.40 X 2.53 X 1NO	=	18.72 SQ.MT.
13	1.67 X 2.30 X 1NO	=	3.84 SQ.MT.
14	2.76 X 5.40 X 1NO	=	14.90 SQ.MT.
15	4.78 X 3.35 X 1NO	=	16.01 SQ.MT.
16	9.20 X 4.85 X 1NO	=	44.62 SQ.MT.
17	0.85 X 0.75 X 1NO	=	1.28 SQ.MT.
18	1.35 X 1.55 X 1NO	=	2.09 SQ.MT.
19	1.78 X 1.63 X 1NO	=	2.90 SQ.MT.
TOTAL DEDUCTION		=	215.90 SQ.MT. Y1
TOTAL BUILT UP AREA [X - Y1]		=	426.47 SQ.MT. X1

STAIRCASE LOBBY AREA CALCULATION

STL1	1.35 X 1.75 X 1NO	=	2.36 SQ.MT.
STL2	1.78 X 1.67 X 1NO	=	2.97 SQ.MT.
STL3	1.67 X 1.52 X 1NO	=	2.54 SQ.MT.
STL4	7.87 X 1.60 X 1NO	=	12.59 SQ.MT.
STL5	13.10 X 4.85 X 1NO	=	63.54 SQ.MT.
STL6	12.50 X 1.80 X 1NO	=	22.50 SQ.MT.
STL7	2.30 X 0.15 X 1NO	=	0.35 SQ.MT.
TOTAL STAIRCASE LOBBY AREA		=	106.85 SQ.MT. Y2
NET BUILT UP AREA [X1 - (Y2)]		=	319.62 SQ.MT.

BUILT UP AREA CALCULATION (WING-A)

8TH TO 10TH FLOOR			
A	29.49 X 20.20 X 1NO	=	595.70 SQ.MT.
B	1.50 X 0.30 X 1NO	=	0.45 SQ.MT.
C	1.50 X 1.00 X 1NO	=	1.50 SQ.MT.
TOTAL ADDITION		=	597.65 SQ.MT. X

DEDUCTIONS			
1	0.35 X 2.28 X 1NO	=	0.80 SQ.MT.
2	1.77 X 0.35 X 1NO	=	0.62 SQ.MT.
3	4.37 X 3.22 X 1NO	=	14.07 SQ.MT.
4	1.50 X 1.02 X 1NO	=	1.53 SQ.MT.
5	0.85 X 1.50 X 1NO	=	1.28 SQ.MT.
6	3.13 X 1.55 X 1NO	=	4.85 SQ.MT.
7	1.50 X 2.33 X 1NO	=	3.50 SQ.MT.
8	4.84 X 7.02 X 1NO	=	33.98 SQ.MT.
9	7.62 X 3.00 X 1NO	=	22.86 SQ.MT.
10	2.89 X 4.40 X 1NO	=	12.72 SQ.MT.
11	1.50 X 1.97 X 2 NOS	=	5.91 SQ.MT.
12	4.72 X 0.87 X 2 NOS	=	8.21 SQ.MT.
13	6.80 X 3.02 X 1NO	=	20.54 SQ.MT.
14	1.66 X 4.40 X 1NO	=	7.30 SQ.MT.
15	6.39 X 3.30 X 1NO	=	21.09 SQ.MT.
16	8.32 X 4.25 X 1NO	=	35.36 SQ.MT.
17	1.76 X 1.10 X 1NO	=	1.94 SQ.MT.
18	3.95 X 1.00 X 1NO	=	3.95 SQ.MT.
19	5.04 X 2.47 X 1NO	=	12.45 SQ.MT.
20	1.70 X 2.92 X 1NO	=	4.96 SQ.MT.
TOTAL DEDUCTION		=	217.92 SQ.MT. Y1
TOTAL BUILT UP AREA [X - Y1]		=	379.73 SQ.MT. X1

STAIRCASE LOBBY AREA CALCULATION

STL1	9.62 X 1.60 X 1NO	=	15.39 SQ.MT.
STL2	9.77 X 3.25 X 1NO	=	31.75 SQ.MT.
STL3	5.82 X 1.00 X 1NO	=	5.82 SQ.MT.
STL4	6.73 X 0.45 X 1NO	=	3.03 SQ.MT.
STL5	5.87 X 0.65 X 1NO	=	3.82 SQ.MT.
STL6	3.78 X 4.20 X 1NO	=	15.88 SQ.MT.
STL7	2.78 X 4.50 X 1NO	=	12.51 SQ.MT.
STL8	3.13 X 1.80 X 1NO	=	5.63 SQ.MT.
TOTAL STAIRCASE LOBBY AREA		=	93.83 SQ.MT. Y2
NET BUILT UP AREA [X1 - (Y2)]		=	285.90 SQ.MT.

DATE AND STAMP OF APPROVAL OF PLANS	
PLAN FOR REFERENCE	
CONTENTS OF SHEET	
8TH FLOOR PLAN, 8TH TO 10TH BUILT UP AREA CALCULATION, ETC.	
DESCRIPTION OF PROPOSAL & PROPERTY	
PROPOSED REDEVELOPMENT OF EXISTING BUILDING ON PLOT BEARING C.T.S. NO. 661/2 OF VILLAGE NAHUR AT HIRA NAGAR GOREGAON-MULUND LINK ROAD, MULUND WEST, MUMBAI 400080.	
NAME & SIGNATURE OF OWNER	NAME & SIGNATURE OF ARCHITECT
(C.A. TO OWNER) for. KANTA SURENDRA CHS.Ltd.	SUNIL R. DEOLE Lic no. D/248/L.S.
REVISION	DESCRIPTION
NORTH	SCALE 1:100
	DATE 15.11.2022
	DRAWN BY NADIM
SHEET NO. 11/21	JOB NO. 1518
	UDAY CINEMA ROAD, GHATKOPAR (WEST) MUMBAI 400086 PHONE: 25148396/25149102